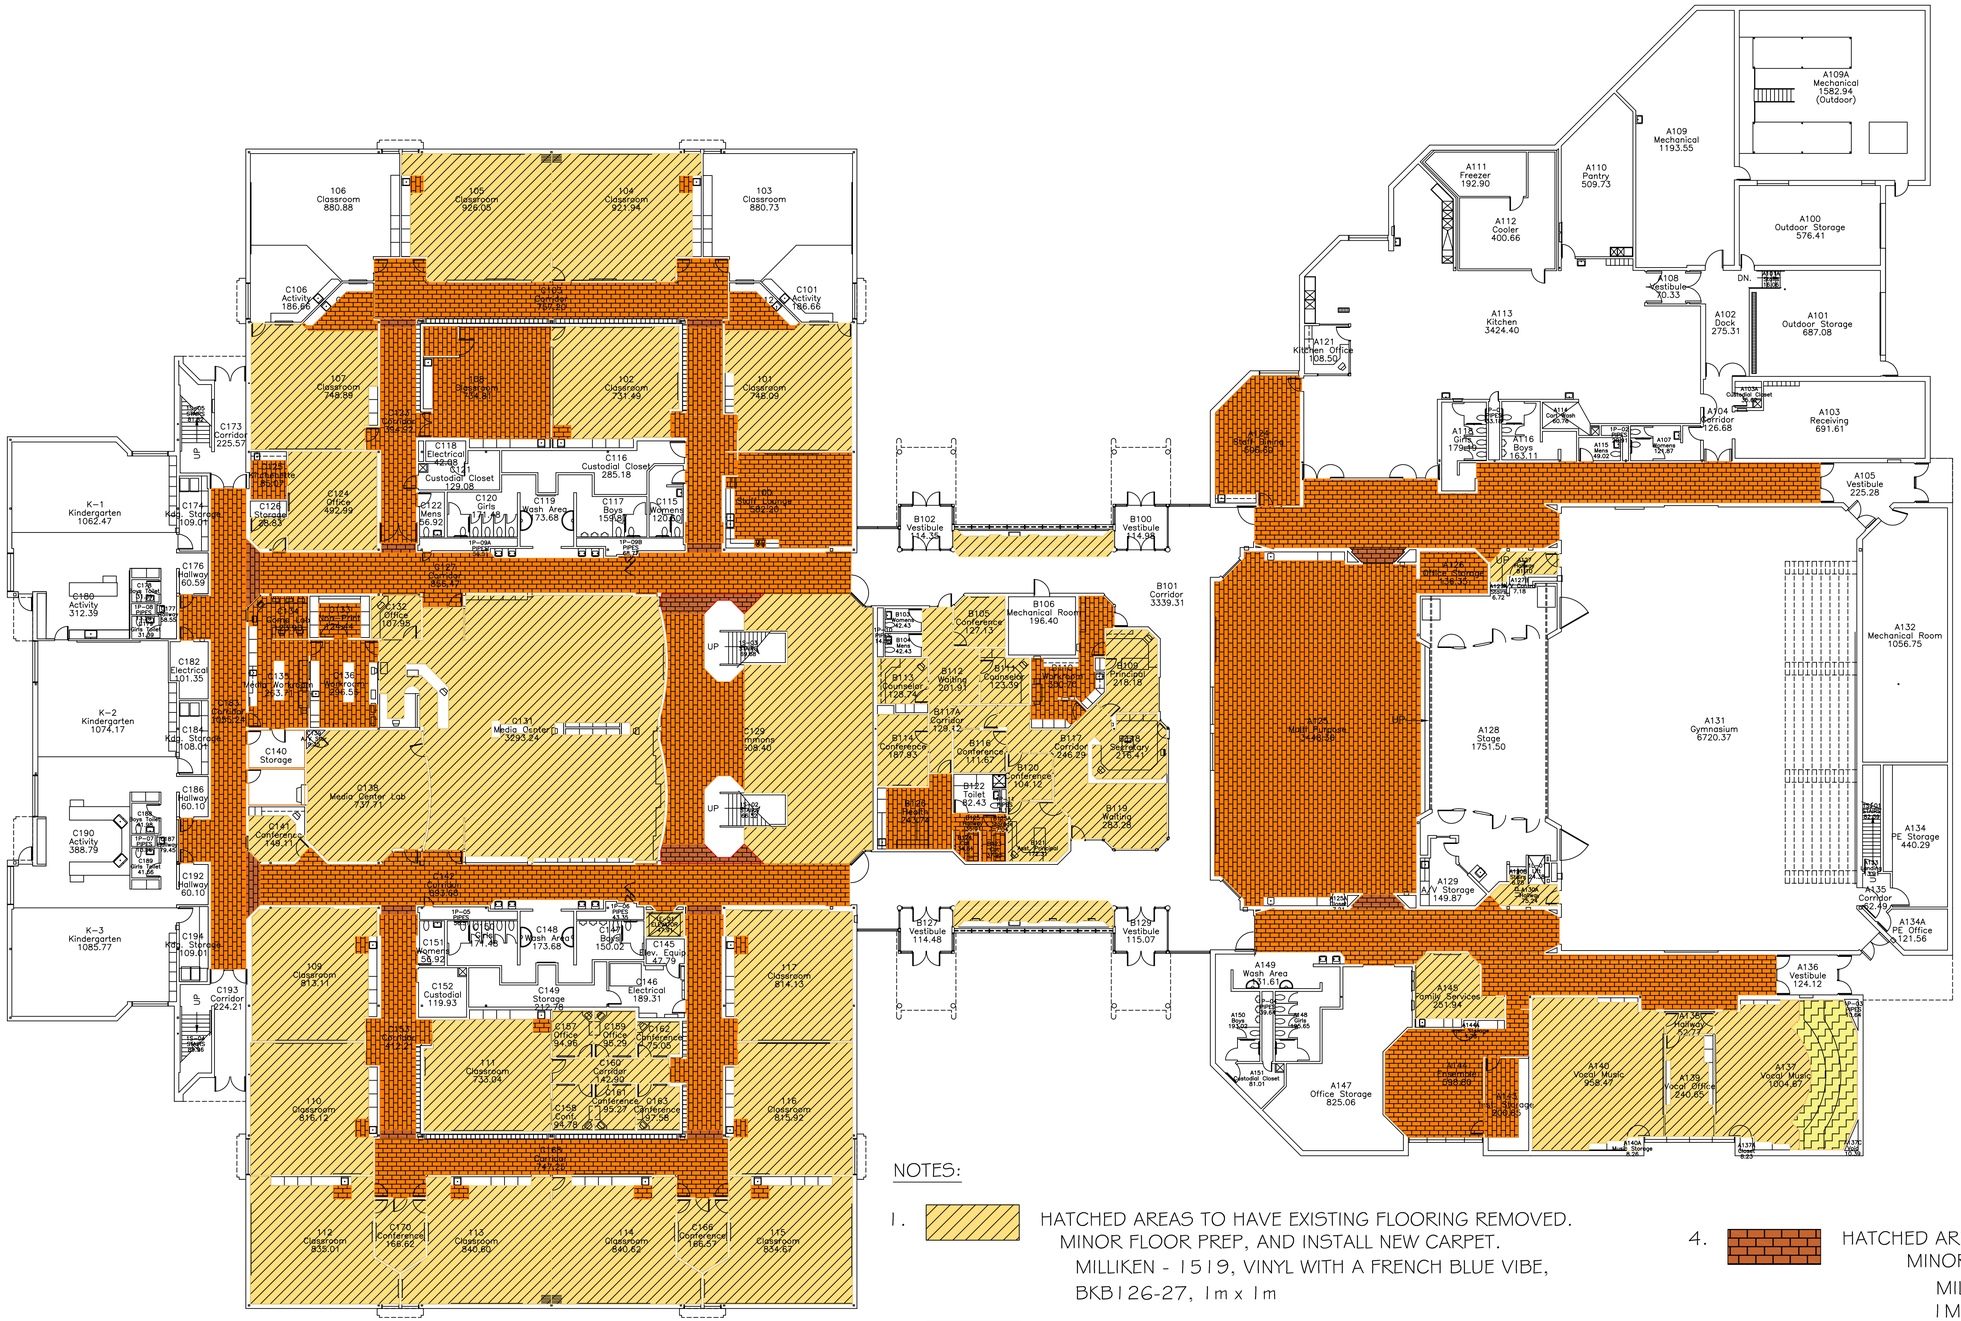


NOTES:

1. HATCHED AREAS TO HAVE EXISTING FLOORING REMOVED. MINOR FLOOR PREP, AND INSTALL NEW CARPET.
   MILLIKEN - 1519, VINYL WITH A FRENCH BLUE VIBE, BKB126-27, 1m x 1m

2. HATCHED AREAS TO REMOVE EXISTING CARPET, PERFORM MINOR FLOOR PREP, AND INSTALL NEW BROADLOOM CARPET AND WRAP.
   MILLIKEN - FORMWORK, FWK67 TRUSS

3. HATCHED AREAS TO REMOVE EXISTING FLOORING, PERFORM MINOR FLOOR PREP, AND INSTALL NEW LVT TILE.
   MILLIKEN - LUMENOLOGY 5.0 MM, LIGHT WASH, 1M x 25 CM
   PRIMARY COLOR - LWE265 SPOTLIGHT
   ACCENT COLOR - LWE265 126 LIGHT (RANDOM)

4. HATCHED AREAS TO REMOVE EXISTING FLOORING, PERFORM MINOR FLOOR PREP, AND INSTALL NEW LVT TILE.
   MILLIKEN - LUMENOLOGY 5.0 MM, LIGHT WASH, 1M x 25 CM
   COLOR - LWE265 126 LIGHT,
   TRANSITION BETWEEN LVT OF DIFFERENT DIRECTIONS

5. REPLACE ALL OLD WALL BASE WITH NEW 4 1/2" CHARCOAL-20 WG, COVED WALL BASE IN ALL ROOMS AND AREAS RECIEVING NEW FLOORING.

6. ALL NEW LVT TO CARPET AND HALL TO ROOM TRANSITIONS, TO BE METAL.

FIRST FLOOR

SCALE: 1/16" = 1'-0"

OMAHA Public Schools

DWG LOCATION:

REVISIONS: 11/12/26

CHECKED BY:

DRAWN BY: DEF

DWG DATE 10/9/2026

SKINNER ELEMENTARY

NEW FLOORING SUMMER 2027

SHEET 1 OF 2