Building Advisory Committee
Meeting Agenda
November 18, 2026 (5:30-7:00pm)

Webster Groves High School Library
100 Selma Ave, Webster Groves, MO 63119
(In Person)

I. Call to Order

II. Adoption of Meeting Agenda

III. Approval of August 20, 2026 Meeting Minutes

IV. Public Comments to the Building Advisory Committee by guests

V. Old Business and Reports
   a. Prop S
      i. Construction Project Updates
      ii. Bond/Finance Updates
      iii. Communication & Public Information

VI. New Business and Reports

VII. Chair's Report

VIII. Announcements by Members

IX. Future Business

X. Next Meeting - Schedule for 2025/26 Academic Year
   a. ~~August 20, 2026 – Avery Elementary~~
   c. November 18, 2026 – Webster Groves High School, Central Office, Douglass Learning Center
   d. February 18, 2026 – Clark Elementary, Hixson Middle School
   e. May 20, 2026 – Givens Elementary, Bristol Elementary, and Ambrose Family Center

XI. Meeting Adjournment

XII. Facility Tour – Webster Groves High School

Webster Groves School District
Building Advisory Committee
August 20, 2026

Avery Elementary
(In Person)

Craig, Chris	Member	Absent
Fisk, Todd	Chair	Present
Hazelton, Mike	Asst. Principal	Absent
Lamitola, Anne	Member	Present
Moses, Andrew	Member	Present
Mueller, Jason	Director of Operations	Present
Myers, Jacob	CFO/COO	Present
Roode, Matthew	Vice Chair	Present
Smith, Jeff	Member	Present
Steuber, Rob	Construction PM	Present
Wall, Cassandra	Secretary	Absent
Fran Petruso	Board Liaison	Present

I. Call to Order
   a. Meeting was called to order at approximately 5:30 PM by Todd Fisk.

II. Adoption of Meeting Agenda
   a. Motion to approve the Meeting Agenda was made by Jeff Smith, seconded by Matt Roode and approved unanimously by voice vote.

III. Approval of May 28th, 2026 Meeting Minutes
   a. Motion to approve the Meeting Minutes made by Jeff Smith, seconded by Matt Roode, and approved unanimously by voice vote.

IV. Public Comments to the Building Advisory Committee by guests
   a. No members of public present.

V. Old Business and Reports
   a. Construction Update
      i. Avery accessibility is nearly complete. One door remains to be installed as well as playground mulching.
      ii. Hixon doors – 125 doors addressed and all work completed.
      iii. HS Library floor project executed successfully. All abatement performed followed by new carpet and furniture.
      iv. HS door work has begun with a focus on exterior doors first. Interior doors will be addressed if budget allows.
      v. Ambrose bathrooms upgrades complete in all 11 restrooms as planned. Painting was not in scope but will be considered for a future project.
      vi. District flooring: remove and replaced with wood tile plank floors in Avery, Edgar, and Clark.

vii. Clark modular classroom demo delayed, waiting on letter of power disconnect from Ameren. Power disconnection has occurred, but without letter certifying this, demolition contractor will not start.
viii. Exterior Lighting
1. Avery and Edgar Road pole lights waiting on Ameren for installation.
ix. Safety/Security
1. High school currently in process. Entire project should wrap up by year's end.
x. All new PA system and Cat 6e cabling for intercom and telephones complete in half of elementary schools and high school. Hixon in progress.

b. Maintenance
1. Hixon window have temporary glass for another couple weeks to mitigate oxidation on structural steel frames discovered during abatement projects. When available, permanent glass will be installed during evening or weekend work once school starts.
2. Givens playground installation was delayed but should be completely within 1-2 weeks after school starts.
3. Edgar Road playground installation also delayed – estimated to be complete over Labor Day weekend.
4. Marquee signs waiting on city permits

VI. Finance
a. Two change orders to increase costs for flooring of 6 extra classrooms at a total of $89,000.
b. Most projects were on or slightly under budget.

VII. Communication & Public Information
a. 65 cent tax levy to go before voters in November

VIII. New Business and Reports –
a. Two new board nominees presented for consideration. Following discussion, Anne moved to recommend acceptance of both nominees. Andrew seconded, and the motion passed unanimously.

IX. Chair's Report – No report this month

X.

XI. Announcements by Members - No Update

XII. Future Business - No Update

XIII. Meeting Schedule for 2026-2027 Academic Year
a. August 20, 2026 – Avery Elementary - Complete
b. November 16, 2026 – Webster Groves High School, Douglas Learning Center
c. February 18, 2027 – Clark Elementary, Hixson Middle School
d. May 20, 2027 – Givens, Bristol, Ambrose Family Center

XIV. Meeting Adjournment
a. Motion to adjourn was made by Matt, seconded by Jeff and approved unanimously by voice vote.
b. Meeting adjourned at 6:30 p.m.

XV. Facility Tour – Avery Elementary

PO	Priority	Location	Work Type	Description of Project	Status	PM	Funding Source	Start Date	End Date	Vendor	Notes	EST Cost	Actual Cost
☑	Urgent	Ambrose	Windows and Doors	Replace exterior door for reading room	On Hold	Dennis	Bond			Edelin	door rcvd damaged by vendor		$14,599.00
☑	High	Bristol	Windows and Doors	Kitchen door replacement	Complete	Dennis	Bond			SLADCO		$15,000.00	
☐	High	Central Office	Interior Renovations	Plaster repairs in lower level offices	Work in Progress	Jason	Operations			Tremco/Patriot	Summer	$5,000.00	
☑	High	Clark	Exterior Maintenance	Tuckpointing, soffits and fascia	On Hold	Jason	Bond	5/26/29	6/22/26	WTI	Waiting metal panels		$485,986.00
☑	Medium	District	Signage	Marquee Signs	Scheduling	Jason	Bond			Piro's	Electrical walkthroughs and permitti		$512,398.00
☑	Medium	Douglass	Signage	Modify monument sign and lettering above win	Scheduling	Jason	Operations			Piros	Installed with marquee signs		
☑	Medium	Douglass	Interior Renovation	2nd floor Upgrade flooring, lighting, restrooms,	Complete	Jason	Jacob	4/20/26	5/29/26	Borghi, Patriot, Wohlf, STL LED	Wtg light switch; rubber for stairs an		
☑	High	Edgar Road	Exterior Maintenance	Tuckpointing, soffits and fascia	On Hold	Jason	Operations	6/22/26	7/20/26	WTI			$424,928.00
☑	High	Edgar Road	Playground	Upgrade Playground	Complete	Jason	Bond	8/1/26	8/21/26	Fry	Tentative dates		$196,100.00
☑	High	Hixson	Roofing	Replace old gym roof and tuckpoint	Complete	Jason	Bond	7/20/26	7/31/26	Statt & Meinershagen	- Statt complete		$523,473.00
☑	High	Hixson	Windows and Doors	Replace windows and doors	Work in Progress	Jason	Bond	5/26/22	7/20/26	WTI	Exterior trims delayed		$1,510,640.00
☑	High	Pacific Warehouse	Hazmat	Hazmat removal	Complete	Jason	Operations			Clean Harbors			$19,330.00
☑	Medium	Service Center	Signage	Sign for building	Complete	Jason	Operations			Fastsigns			
☑	High	WGHS	Drain	Repair damaged drain by CO and North drive or	Scheduling	Jason	Operations			Infrastructure Management			
☑	Urgent	WGHS	Security upgrades	Upgrade and expand burglar alarm	Work in Progress	Jason	Bond			Midwest Electronics	Programming and punchlist	$75,000.00	
☑	Urgent	WGHS	HVAC	Chiller module 2 repair	Complete	Dennis	Operations			IFS			
☐	Urgent	Avery	Playground	Replace upper playground	Planning/Bidding	Jason	Jacob			Playscape/Play & Park			
☐	High	Avery	Playground	Two basketball hoops	Complete	Jason	Operations			LanDesign			
☐	High	District	Equipment	Two Landscape trucks - January	On Hold	Jason	Operations					$125,000.00	
☐	High	Hixson	Windows and Doors	Blinds	Not Started	Jason	Operations			Golterman & Sabo			
☑	High	Clark	Ramps	Demo wood ramps and install hand rails on sta	Work in Progress	Jason	Operations			Property Service		$10,000.00	
☑	High	Givens	Fencing	Close off small courtyard	Work in Progress	Jason	Operations			Property Service			
☑	High	Hixson	Fencing	Repair courtyard gates	Work in Progress	Jason	Operations			Property Service			
☑	High	Bristol	Playground	Replace failed rubber tiles	Work in Progress	Jason	Operations			Fry?		$40,000.00	
☐	High	WGHS	handrails	Handrails interior stairways	Future	Jason	Operations			Property Services		$10,000.00	
☐	High	WGHS	Interior Renovations	Nurses clinic counter and cabinet	Future	Jason	Operations						
☑	Low	WGHS	Landscape	New landscaping at senior entrance	Complete	Jason	Operations						
☑	Low	Ambrose	Landscape	Remove overgrown burning bush	Complete	Jason	Operations						
☐	Low	District	Landscape	Install MO Releaf Trees	Work in Progress	Jason	Other				Trees are free from MDC grant'		
☐													
☐													
WEBSTER GROVES SCHOOL DISTRICT

Avery Playground Project

Board of Education Proposal • Parkscape Solutions

CURRENT STATE

Safety Concern (Needs Replacement)

Identified Hazards

Multiple safety issues patched as temporary fixes.

End of Lifecycle

Wood fiber surfacing and structures require full replacement.

DISTRICT PHILOSOPHY

Playgrounds are a core curricular space and a basic district need.

District Responsibility

Transitioning essential playground infrastructure from PTO-funded to District-funded.

The PTO Role

PTOs should supplement and enhance environments, not provide baseline district necessities.

Equitable Futures

Honoring past PTO investments while standardizing equitable district funding moving forward.

DISTRICT-WIDE ROADMAP

A phased approach across buildings.

Bristol

Resurfacing & equipment repair currently underway.

Avery

Comprehensive full renovation.

Givens

Next designated for full renovation.

Clark & Edgar Rd

Future surfacing upgrades planned.

Hudson

Continued repairs & maintenance as needed.



Driven by Student Voice

Avery students directly influenced the final equipment selections through our campus-wide survey.

STUDENT SELECTIONS

Movement & Climbing



The Surge Slide

Selected over the Double Velocity Slide.



The Bend Ladder

Selected over the Inclined Wall Climber.

STUDENT SELECTIONS

Panels & Transitions



Spin & Win

Replaces the Rattle and Ring panel.



Drum Line

Freenotes musical play elements.



Swing Around

Transition piece linking play zones.








EXISTING STRUCTURE
TO REMAIN
70'-3"
54'-6"
3,275 SQ FT
POURED RUBBER
150 LFT RUBBER
TURNED-DOWN EDGE

AVERY PLAYGROUND PROJECT

Project Cost & Funding Breakdown

TOTAL PROJECT COST $387,677.46

Prop S Funding

$38,000.00

Allocated directly from Prop S bond funds to support base playground facility improvements.

PTO Contribution

$75,000.00

Direct reimbursement to the district from the Avery PTO designated specifically for equipment upgrades.

Capital Projects Fund

$274,677.46

Safety Surfacing: $94,271.10
Includes Perma Play PIP rubber & aggregate subbase.

Equipment & Site: $180,406.36
Remaining structures, removal, install & freight.

FINANCIAL STRUCTURE REMINDER

The Capital Projects Fund is a strictly segregated funding stream utilized for long-term facility infrastructure and physical improvements. It operates completely separate from the operating tax revenue generated by Prop W, which is dedicated specifically to district operational expenses, staffing, and educational programming.

Thank You & Open Discussion

We welcome questions, feedback, and discussion from the Board of Education and community.

PROJECT CONTACTS & NEXT STEPS

Jason Mueller • Director of Operations, Webster Groves School District

Parkscape Solutions • TIPS Purchasing Cooperative Contract #24010401 | Avery Elementary School Playground Project








play&park structures®
A PLAYCORE Company

PARKSCAPE SOLUTIONS

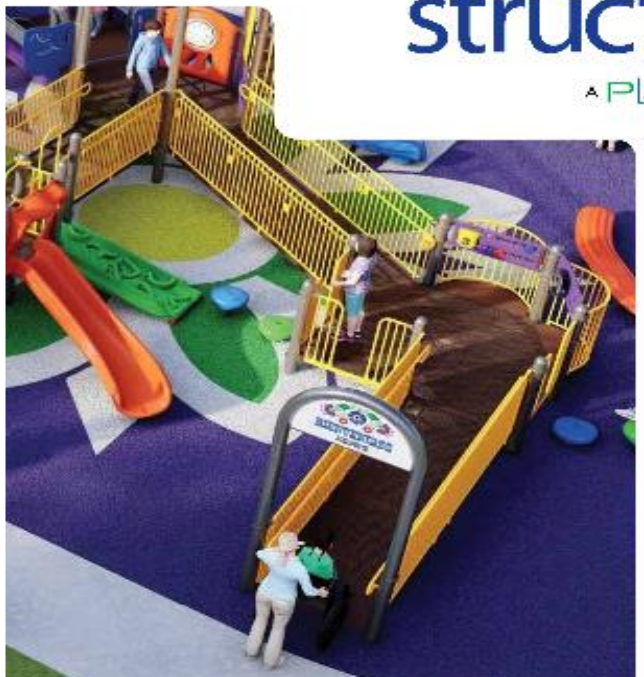

Avery Elementary

A collaborative vision between Parkscape Solutions and the School District of Webster Grove into create a safe and enduring space for community play.



Avery Elementary Playground

PARKSCAPE SOLUTIONS

Avery Elementary / Option 1
909 N Bompart Ave
Webster Groves, MO 63119

Parkscapes Solutions

This play equipment is recommended for children ages:
5-12

Minimum Area Required:
76'-3" x 53'-11"

Scale: 3/16" = 1'-0"
This drawing can be scaled only when in an 24" x 36" format

Drawn By:
CY
Date:
10/14/26
Quote Number:
796-186841A

play&park structures
A PLAYCORE Company
544 Chestnut Street
Chattanooga, TN 37402
800-727-1907 / www.playandpark.com

Total Play Components	28			User Capacity
Elevated Play Components	17			175-200
Elevated Play Components Accessible by Ramp	7	Req.	0	Critical Fall Height
Elevated Components Accessible by Transfer	11	Req.	9	12'-0"
Accessible Ground Level Components Shown	11	Req.	6	
Different Types of Ground Level Components	5	Req.	3	

SUPERmax PLAY SYSTEMS

ISO 9001 CERTIFIED



It is the manufacturer's opinion that the structure shown herein complies with current ada standards concerning accessibility if used with proper accessible surfacing and together with other necessary ground level play equipment.
Top View drawings and measurements are for overall site and structure appearance purposes. Top view should not be conceived as a construction detail; therefore, all measurements and slope requirements should be field verified prior to construction.
IMPORTANT: Never install play equipment over hard, unresilient surfaces such as asphalt, concrete, or compacted earth. It is the owner's responsibility to ensure the "minimum area required" contains an appropriate amount of resilient material to cushion accidental falls.



UPRIGHT STARLIGHT **ACCENT** WHITE **DECK** GRAY **PLASTIC** ORANGE **HDPE** ORANGE **HDPE2C** GRY/WHT **SHADE** SILVER **ROOF** N/A **CABLE** N/A **MAX/APEX** N/A

AVERY ELEMENTARY / OPTION 1

WEBSTER GROVES, MISSOURI

796-186841A

PLEASE NOTE: RENDERINGS ARE FOR VISUAL PURPOSES ONLY. ANY PRODUCTS AND/OR SITE DETAILS HEREIN MAYBE SUBJECT TO CHANGE WITHOUT NOTICE.

play&park structures® A PLAYCORE Company

544 CHESTNUT ST.
CHATTANOOGA, TN 37402
800.727.1907
PLAYANDPARK.COM



UPRIGHT STARLIGHT **ACCENT** WHITE **DECK** GRAY **PLASTIC** ORANGE **HDPE** ORANGE **HDPE2C** GRY/WHT **SHADE** SILVER **ROOF** N/A **CABLE** N/A **MAX/APEX** N/A

AVERY ELEMENTARY / OPTION 1

WEBSTER GROVES, MISSOURI

796-186841A

PLEASE NOTE: RENDERINGS ARE FOR VISUAL PURPOSES ONLY. ANY PRODUCTS AND/OR SITE DETAILS HEREIN MAYBE SUBJECT TO CHANGE WITHOUT NOTICE.

play&park structures
A PLAYCORE Company

544 CHESTNUT ST.
CHATTANOOGA, TN 37402
800.727.1907
PLAYANDPARK.COM



UPRIGHT STARLIGHT **ACCENT** WHITE **DECK** GRAY **PLASTIC** ORANGE **HDPE** ORANGE **HDPE2C** GRY/WHT **SHADE** SILVER **ROOF** N/A **CABLE** N/A **MAX/APEX** N/A

AVERY ELEMENTARY / OPTION 1

WEBSTER GROVES, MISSOURI

796-186841A

PLEASE NOTE: RENDERINGS ARE FOR VISUAL PURPOSES ONLY. ANY PRODUCTS AND/OR SITE DETAILS HEREIN MAYBE SUBJECT TO CHANGE WITHOUT NOTICE.

play&park structures
A PLAYCORE Company

544 CHESTNUT ST.
CHATTANOOGA, TN 37402
800.727.1907
PLAYANDPARK.COM



UPRIGHT STARLIGHT **ACCENT** WHITE **DECK** GRAY **PLASTIC** ORANGE **HDPE** ORANGE **HDPE2C** GRY/WHT **SHADE** SILVER **ROOF** N/A **CABLE** N/A **MAX/APEX** N/A

AVERY ELEMENTARY / OPTION 1

WEBSTER GROVES, MISSOURI

796-186841A

PLEASE NOTE: RENDERINGS ARE FOR VISUAL PURPOSES ONLY. ANY PRODUCTS AND/OR SITE DETAILS HEREIN MAYBE SUBJECT TO CHANGE WITHOUT NOTICE.

play&park structures® A PLAYCORE Company

544 CHESTNUT ST.
CHATTANOOGA, TN 37402
800.727.1907
PLAYANDPARK.COM



UPRIGHT STARLIGHT **ACCENT** WHITE **DECK** GRAY **PLASTIC** ORANGE **HDPE** ORANGE **HDPE2C** GRY/WHT **SHADE** SILVER **ROOF** N/A **CABLE** N/A **MAX/APEX** N/A

AVERY ELEMENTARY / OPTION 1

WEBSTER GROVES, MISSOURI

796-186841A

PLEASE NOTE: RENDERINGS ARE FOR VISUAL PURPOSES ONLY. ANY PRODUCTS AND/OR SITE DETAILS HEREIN MAYBE SUBJECT TO CHANGE WITHOUT NOTICE.

play&park structures
A PLAYCORE Company

544 CHESTNUT ST.
CHATTANOOGA, TN 37402
800.727.1907
PLAYANDPARK.COM



UPRIGHT STARLIGHT **ACCENT** WHITE **DECK** GRAY **PLASTIC** ORANGE **HDPE** ORANGE **HDPE2C** GRY/WHT **SHADE** SILVER **ROOF** N/A **CABLE** N/A **MAX/APEX** N/A

AVERY ELEMENTARY / OPTION 1

WEBSTER GROVES, MISSOURI

796-186841A

PLEASE NOTE: RENDERINGS ARE FOR VISUAL PURPOSES ONLY. ANY PRODUCTS AND/OR SITE DETAILS HEREIN MAYBE SUBJECT TO CHANGE WITHOUT NOTICE.

PARKSCAPE SOLUTIONS

play&park structures
A PLAYCORE Company

544 CHESTNUT ST.
CHATTANOOGA, TN 37402
800.727.1907
PLAYANDPARK.COM



UPRIGHT STARLIGHT **ACCENT** WHITE **DECK** GRAY **PLASTIC** ORANGE **HDPE** ORANGE **HDPE2C** GRY/WHT **SHADE** SILVER **ROOF** N/A **CABLE** N/A **MAX/APEX** N/A

AVERY ELEMENTARY / OPTION 1

WEBSTER GROVES, MISSOURI

796-186841A

PLEASE NOTE: RENDERINGS ARE FOR VISUAL PURPOSES ONLY. ANY PRODUCTS AND/OR SITE DETAILS HEREIN MAYBE SUBJECT TO CHANGE WITHOUT NOTICE.

play&park structures
A PLAYCORE Company

544 CHESTNUT ST.
CHATTANOOGA, TN 37402
800.727.1907
PLAYANDPARK.COM



UPRIGHT STARLIGHT **ACCENT** WHITE **DECK** GRAY **PLASTIC** ORANGE **HDPE** ORANGE **HDPE2C** GRY/WHT **SHADE** SILVER **ROOF** N/A **CABLE** N/A **MAX/APEX** N/A

AVERY ELEMENTARY / OPTION 1

WEBSTER GROVES, MISSOURI

796-186841A

PLEASE NOTE: RENDERINGS ARE FOR VISUAL PURPOSES ONLY. ANY PRODUCTS AND/OR SITE DETAILS HEREIN MAYBE SUBJECT TO CHANGE WITHOUT NOTICE.

play&park structures
A PLAYCORE Company

544 CHESTNUT ST.
CHATTANOOGA, TN 37402
800.727.1907
PLAYANDPARK.COM



UPRIGHT STARLIGHT **ACCENT** WHITE **DECK** GRAY **PLASTIC** ORANGE **HDPE** ORANGE **HDPE2C** GRY/WHT **SHADE** SILVER **ROOF** N/A **CABLE** N/A **MAX/APEX** N/A


AVERY ELEMENTARY / OPTION 1

WEBSTER GROVES, MISSOURI

796-186841A

PLEASE NOTE: RENDERINGS ARE FOR VISUAL PURPOSES ONLY. ANY PRODUCTS AND/OR SITE DETAILS HEREIN MAYBE SUBJECT TO CHANGE WITHOUT NOTICE.

play&park structures
A PLAYCORE Company
544 CHESTNUT ST.
CHATTANOOGA, TN 37402
800.727.1907
PLAYANDPARK.COM

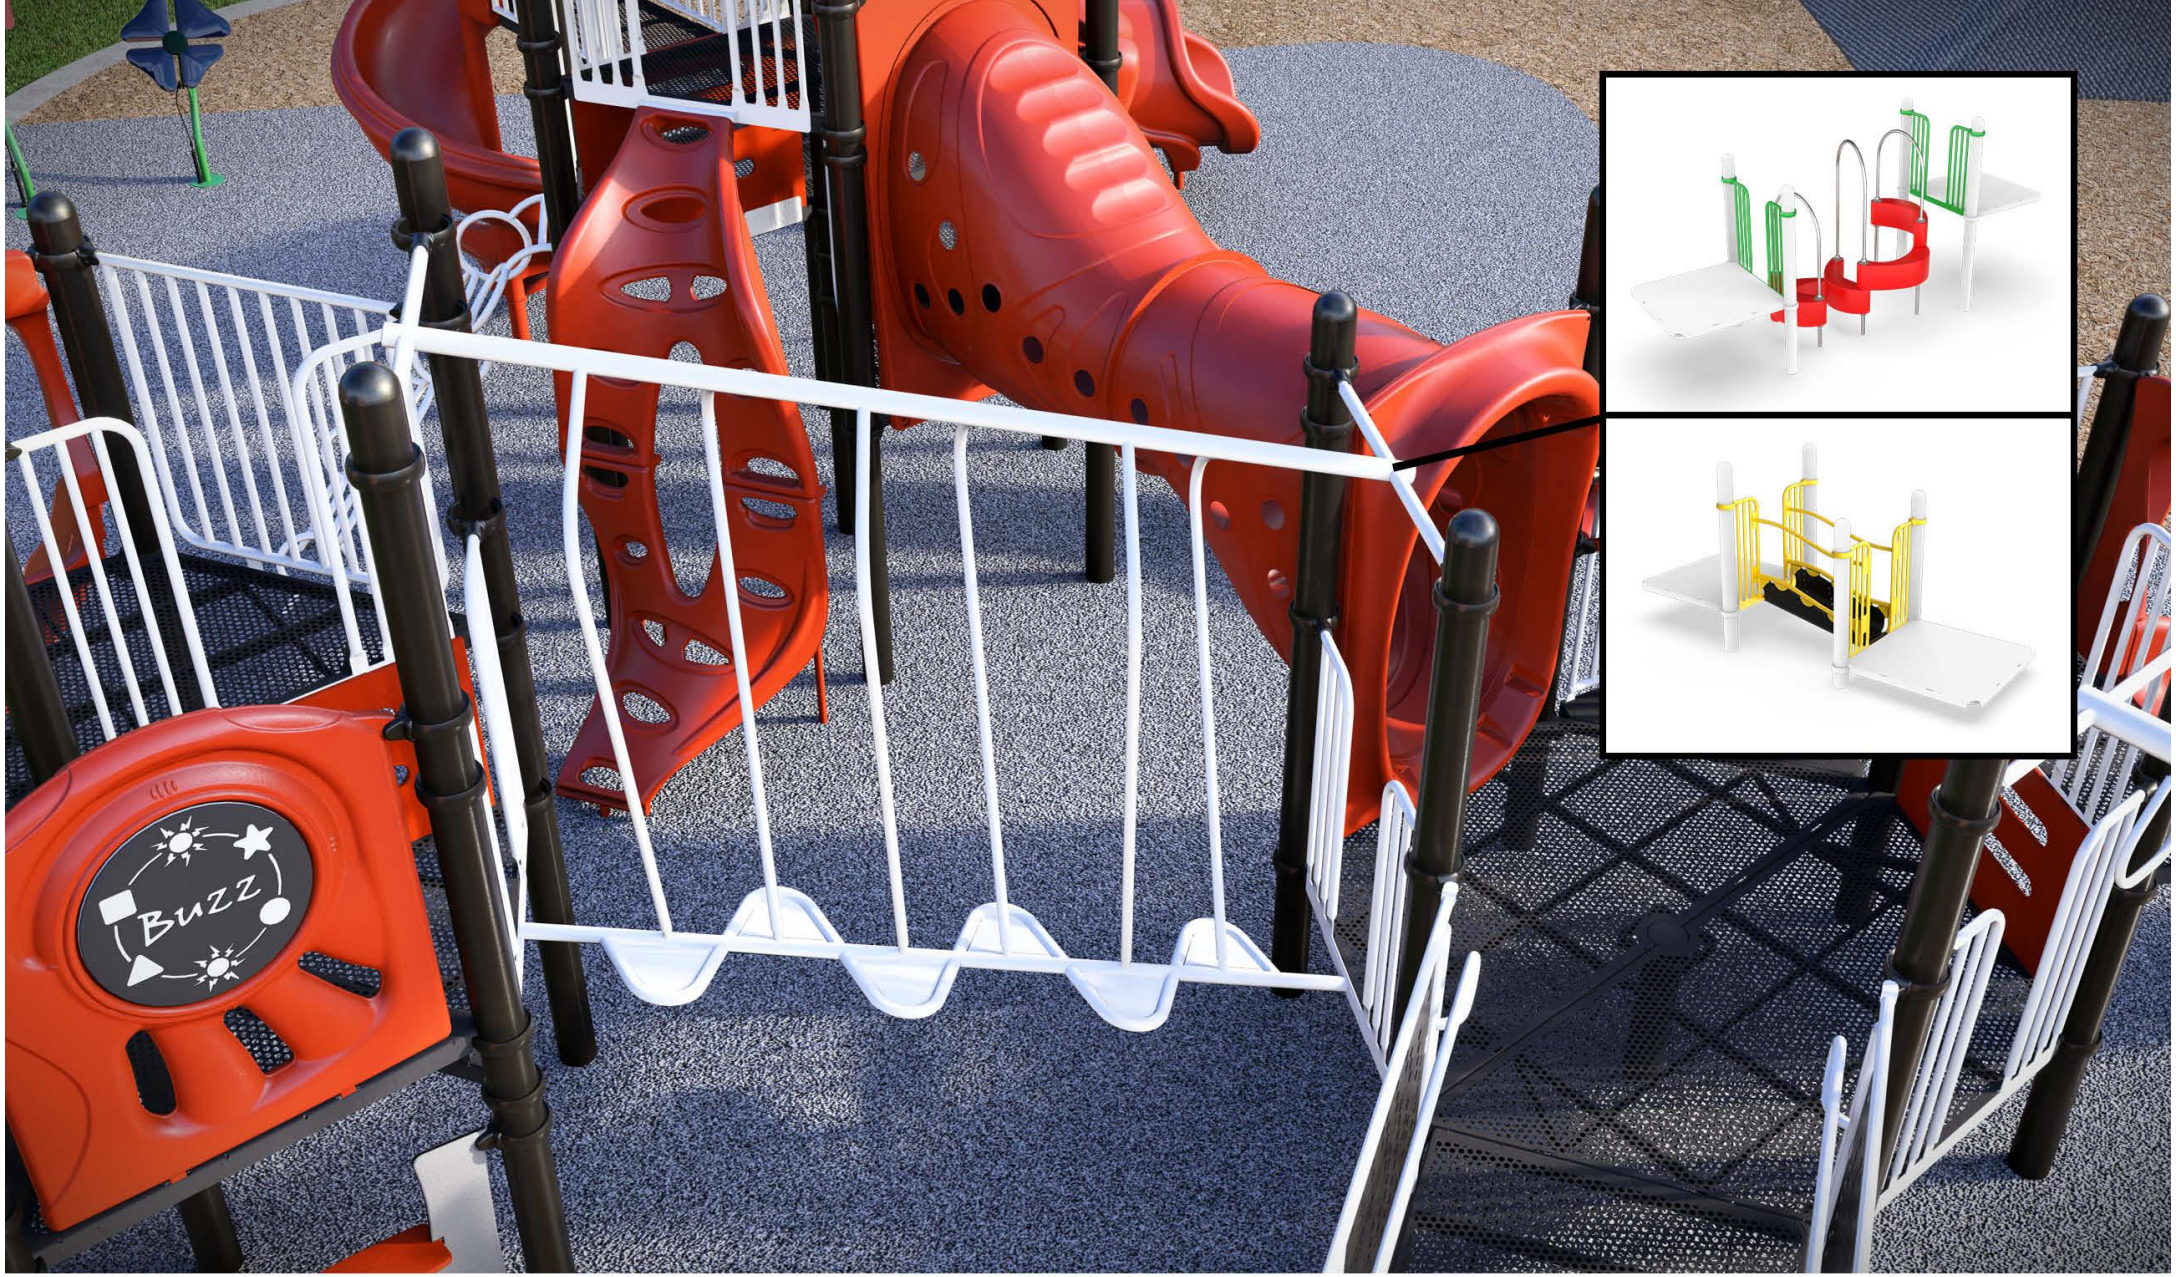

UPRIGHT STARLIGHT **ACCENT** WHITE **DECK** GRAY **PLASTIC** ORANGE **HDPE** ORANGE **HDPE2C** GRY/WHT **SHADE** SILVER **ROOF** N/A **CABLE** N/A **MAX/APEX** N/A

AVERY ELEMENTARY / OPTION 1

WEBSTER GROVES, MISSOURI

796-186841A

PLEASE NOTE: RENDERINGS ARE FOR VISUAL PURPOSES ONLY. ANY PRODUCTS AND/OR SITE DETAILS HEREIN MAYBE SUBJECT TO CHANGE WITHOUT NOTICE.

PARKSCAPE SOLUTIONS

play&park structures
A PLAYCORE Company

544 CHESTNUT ST.
CHATTANOOGA, TN 37402
800.727.1907
PLAYANDPARK.COM



UPRIGHT STARLIGHT **ACCENT** WHITE **DECK** GRAY **PLASTIC** ORANGE **HDPE** ORANGE **HDPE2C** GRY/WHT **SHADE** SILVER **ROOF** N/A **CABLE** N/A **MAX/APEX** N/A

AVERY ELEMENTARY / OPTION 1

WEBSTER GROVES, MISSOURI

796-186841

PLEASE NOTE: RENDERINGS ARE FOR VISUAL PURPOSES ONLY. ANY PRODUCTS AND/OR SITE DETAILS HEREIN MAYBE SUBJECT TO CHANGE WITHOUT NOTICE.

play&park structures
A PLAYCORE Company

544 CHESTNUT ST.
CHATTANOOGA, TN 37402
800.727.1907
PLAYANDPARK.COM

QUOTE NUMBER
542

DATE
October 16, 2026

EXPIRY DATE
January 12, 2027

FOR
Webster Grove School District

TO
Jason Mueller

EMAIL
mueller.jason@wgmail.org

FROM
Lisa Gibson
Parkscape Solutions
8124 Hwy J Black MO 63625

PHONE
(573)631-6403

Avery Elementary School 1A

Site Address:

909 North Bompart Avenue, Webster Groves, MO 63119

22438
Provide & Install of Standard color Perma Play

- Provide & Install 3234 sf of Standard color Perma Play (50% Color / 50% Black)
  - Perma Play: 2 in (4 ft Critical Fall Height) - 1173 Sq ft
  - Perma Play: 2.75 in (6 ft Critical Fall Height) - 441 Sq ft
  - Perma Play: 3.5 in (8 ft Critical Fall Height) - 635 Sq ft
  - Perma Play: 5.5 in (12 ft Critical Fall Height) - 827 Sq ft
  - Turn Down - 158 Sq ft Perma Play

22.15
x 3,234
71,633.10

796-186841A
Custom Ramp Structure

1- 7202 -- ECHO CHAMBER ASSEMBLY
4- 60059 -- 5"OD ALUM UPR 10'W/CAP
4- 60060 -- 5"OD ALUM UPR 12'W/CAP
3- 60061 -- SMALL KICKPLATE -8"SPACE
1- 60102 -- 5"OD AL UPR W/CAP 6'LG
3- 60178 -- 5"OD ALUM UPR 8' W/CAP
2- 60645 -- DECK CURB
3- 60947 -- 5"OD ALUM UPR 13' W/CAP
3- 60948 -- 5"OD ALUM UPR 11' W/CAP
4- 60949 -- 5"OD ALUM UPR 7' W/CAP
2-61383 -- SINGLE POST FABRIC SHADE
3- 71001 -- TRIANGLE DECK
5- 71003 -- SEMI-HEX DECK
5- 71013 -- METAL HANDHOLD BARRIER
2- 71014 -- PIPE WALL
164- 71031 -- RING CLAMP ASSEMBLY
1- 71106 -- INCLINE WALL CLIMBER 5'-4
1- 71160 -- HORIZ LOOP LADDER ATTACH
1- 71257 -- SWING AROUND 2'-0"RISE
1- 71338 -- HAND PEDALER
2- 71346 -- SINGLE SEAT
1- 71348 -- SEAT FOR TWO AND TABLE
2- 71382 -- VERTICAL LADDER 2'-0"
1- 71385 -- BALCONY DECK
1- 71393 -- SPIRAL SLIDE W/HOOD 5'-4"
1- 71395 -- MINI PANEL
1- 71425 -- DRUM LINE
1- 71426 -- RATTLE & RING
1- 71464 -- SLIDE TRANSFER
1- 71502 -- ACCESSIBLE DRIVING PANEL
2- 71503 -- FLAT CAP PACKAGE
1- 71656 -- SINGLE VELOCITY SLIDE 4'
1- 71661 -- RIGHT CURVED SLIDE 4'-8"
1- 71683 -- DOUBLE VELOCITY 6'-0"
1- 71748 -- Buzz Game Panel - SM
1- 71749 -- Piano Panel - SM
1- 71750 -- Maze Panel - SM
1- 71754 -- DOUBLE PINNACLE CLIMBER
1- 71915 -- WALK'N DOUBLE CHUNNEL LK
1- 71930 -- DENALI TOWER BASE
1- 71938 -- 10' BARRIER
2- 71942 -- 12' BARRIER
1- 71946 -- 12' SPIRAL TUBE SLIDE
1- 71968 -- Shop Panel
1- 72064 -- OLYMPIAN CLIMBER (5'-4",6'-0",6'-8")
4- 72197 -- 12' LOOKOUT RAMP WALL
1- 72246 -- 12' RAMP ONLY GROUND TO DECK
1- 72247 -- 12' RAMP ONLY DECK TO DECK
1- 316416 -- 5"OD Upright 41 5/8" Lg. C/O
1- 316420 -- 5"OD Upright 53 5/8" Lg. C/O

255,380.00
x 1
255,380.00

1- G60040 -- 11'POST W/O CAP GALV 1- G60041 -- 13'POST W/O CAP GALV 1- 313199 PPS OWNER'S KIT	
65305 **Inclusive Carousel**	19,583.00 x 1 19,583.00
Freenotes 1- BFLY-O-IG Orange Butterfly - (With Inground Mount Kit) 1- BFLY-I-IG Indigo Butterfly - (With Inground Mount Kit) 1- FWR-I-IG Indigo Flower - (With Inground Mount Kit) 1- FWR-Y-IG Yellow Flower - (With Inground Mount Kit)	6,568.00 x 1 6,568.00
796-186841A **Install ONLY as per prints provided**	78,828.68 x 1 78,828.68
Remove & Dispose of Existing EWF Removal of Existing EWF up to 18" up to sf listed	3.50 x 3,234 11,319.00
Rock Aggregate Subbase Aggregate Subbase up to 4" thick up to sf listed	3.50 x 3,234 11,319.00
Remove & Dispose of Existing Play Structures	7,500.00 x 1 7,500.00
Tree Removal	2,500.00 x 1 2,500.00
Dumpster	1,050.00 x 2 2,100.00
796-186841A **Discount**	-92,488.22 x 1 -92,488.22
796-186841A **Freight**	13,434.90 x 1 13,434.90
TIPs Vendor Contract 24010401 #24010401 Trades, Labor, and Materials	

Total **$387,677.46**

**** Parkscape is responsible solely for the items specifically listed in this quote. Any products, services, or work not explicitly itemized are outside of Parkscape's scope of responsibility.**

Terms and Conditions: For Installation of Equipment

Projects are quoted to be performed for straight-time wage rates
Rock and Utility clause applies (private lines to be marked by others)
50% due BEFORE start up for mobilization, materials etc.
All spoils trash etc to be disposed of on site.
Accessible by truck and equipment.
All permits by others.
Drainage by others
Established Finish Grade Points provided by others.
Parkscape Solutions, LLC reserves the right to recover any additional costs and out of pocket expenses incurred by any delays beyond our control.

Terms and Conditions: For Installation of PIP or Turf

1. This proposal may be withdrawn if not accepted within (60) days of its issuance. Parkscape Solutions, LLC will consider reasonable requests to engage in negotiations for revisions to this proposal, including signing a subcontract that incorporates the terms and conditions of this proposal. A proposal not accepted within (60) days will be subject to price escalation for materials, ETC.

2. All work shall be performed according to industry standards. Any changes to the work that is not within the scope of work, or the terms and conditions of this proposal shall be performed only after execution of a written change order. Total proposal amount is subject to change as this proposal is based on customers drawings, descriptions, and specifications.

3. Prior to commencement of Parkscape Solutions work: (a) Customer shall inspect all areas, playgrounds, drainage, curbs, concrete, asphalt, and compacted aggregate sub-base receiving Safety Surfacing Systems for proper: slope, depth, size, compaction (95%), installation, and fall zones to be free from any obstructing or incorrectly installed playground structures and submit written approval to Parkscape Solutions within (10) days of commencement, (b) If customer does not provide written approval at least (10) days prior to commencement of Parkscape Solutions work, then any incurred costs as a result of inadequate job site conditions will be passed on and accepted by the customer. Fees for crew down time which is not caused by an act of god are $1500.00 per day. Fee for disposal/dumpster is $1050.00, (c) Any job site condition that does not meet Parkscape Solutions specification will require correction by the customer or the execution of a separate waiver agreement on the customer's behalf.

4. All work is contingent upon strikes, accidents, acts of God, and delays beyond the control of Parkscape Solutions, LLC.

5. In the event a customer requests a proposal for Aromatic binder and quote becomes an active project; (a) Customer assumes all responsibility for any yellowing/amber hue of the surface, (b) Customer also agrees that payment for the project will not breach the terms and conditions of this proposal.

6. This proposal is not valid until receiving company letterhead purchase order and/or quote is signed and Terms and Conditions:

7. 50% due BEFORE start up for mobilization, materials etc.

8. Installation Temperature - The required temperature for Parkscape Solutions, LLC Perma Play and Turf system installations and curing periods is a minimum ambient temperature of 50° (and rising) and a maximum ambient temperature of 95° unless a Poor Weather Installation Rider has been signed by the customer. Parkscape Solutions, LLC may at its discretion, choose to commence a cold weather installation on projects less than 1000sf in size. This decision is solely at the discretion of Parkscape Solutions, LLC and will not affect the standard product warranty.

play&park structures
A PLAYCORE Company

544 Chestnut Street
Chattanooga, TN 37402
Phone: 888-404-5737
Email: customerservice@playandpark.com

Play & Park Structures Warranties

Play&ParkStructuresprovideswarrantiesonall materials andworkmanshipfor oneyear,excludingvandalism.Inaddition, Play&Park Structuresoffers:

Limited Lifetime Warranty* on:

- Supermax, Duramax, totMax, Boulderscapes, Skyline, and Horizons uprights
- Hardware

20 Year Limited Warranty on:

- Recycled Plastic Lumber

15 Year Limited Warranty on:

- Rotationally molded products
- Metal decks, pipes, rings, rails and loops

10 Year Limited Warranty on:

- Redwood and pressure treated wood
- Integrated shade products
- Site furnishings
- Fiberglass signs

5 Year Warranty on:

- Swing Seats
- Nylon-covered cable net climbers and components
- HDPE Panels

3 Year Warranty on:

- "C" Springs for spring bouncers

1 Year Warranty on:

- All other Play & Park Structures products including moving parts
- Nylon rope products
- HDPE components
- Powder coated parts

All warranties specifically exclude damage caused by vandalism; negligence, improper installation or improp changes in appearance resulting from weathering; scratches, dents or marring as a result of use.

Warranties are valid only if products are installed and maintained in accordance with Play & Park Structures and use approved parts

At Play & Park Structures, we stand behind our product and are committed to the highest level of customer

For the purpose of this warranty, lifetime encompasses no specific term of years, but rather that Seller warrants to its original customer for as long as the original customer owns the Product and uses the Product for its intended purpose; that the Product and all parts will be free from defects in material and manufacturing workmanship.

MADE IN AMERICA

PARKSCAPE SOLUTIONS



Rotomold Colors

Choose from 15 colors

Blue
Sky Blue
Periwinkle
Royal Purple
Spring Green
G reen
Yellow
O range
Red
Burgundy
Gray
Beige
Azure NEW!
Chartreuse NEW!
B row n NEW!

Metal Colors

Choose from 28 powder coat colors

B lack
Starlight Black
Metallic
Champagne
Red
Burgundy
Periwinkle
Royal Purple
Blue
Sky Blue
Dark Green
G reen
Spring Green
Yellow
O range
Butterscotch
Beige
B row n
B ronze
Ice Butter NEW!
Sea mist NEW!
Azure NEW!
Ocean NEW!
Ice Mint NEW!
Sage NEW!
Vanilla NEW!
Chartreuse NEW!
White

HDPE Plastic Colors

Available 1-color or 2-color for graphics

Burgundy
Red
O range
Yellow
Spring Green
G reen
NEW! Azure
Sky Blue
Blue
Purple
Beige
B row n
B lack
Gray

Bur/Wht
Red/Wht
Org/Wht
Yel/Blk
Spg/Wht
Grn/Wht
Azr/Wht
Sk y/ Wht
Blu/Wht
Pur/Wht
Brn/Wht
G ra /B lk
B u/G re
Blk / Wht
Wht/Blk

Raptor Cable Colors

for Meridian products only

Brown
Sky Blue
Yellow
Red
G reen
Black
Green / Brown
Red / Sky Blue
Sky Blue / Yellow
Red / Black

Standard Climber Cable Color — B lack

Nature Rotomold Plastic Colors

for Apex, MaxClimb, and Rock Wall Climbers

Sandstone
Beige w/black flecks

Deep Granite
Gray w/black flecks

Plastisol Deck and Site Colors

Thermoplastic deck coating is also available. Ask your Play Consultant for more information

Gray
Brown
Blue
Cedar
Redwood

Recycled Deck Colors

Fabric Shade & Canopy

Deep Ochre
Dove Blue
O range
Yello
Forest Green
Cream
Purpl
Navy Blue
Charcoal
Sun Blaze
Beige
Lime Green
Royal Purple
Brown
True Blue
Turquoise
Bottle Green

NEW! DualShade Colors

Citrus
Macaw
Topaz
Santorini

Thank You!

I BUILD JOY.

Parkscape Solutions

Brant N Hubbs

573-631-6403