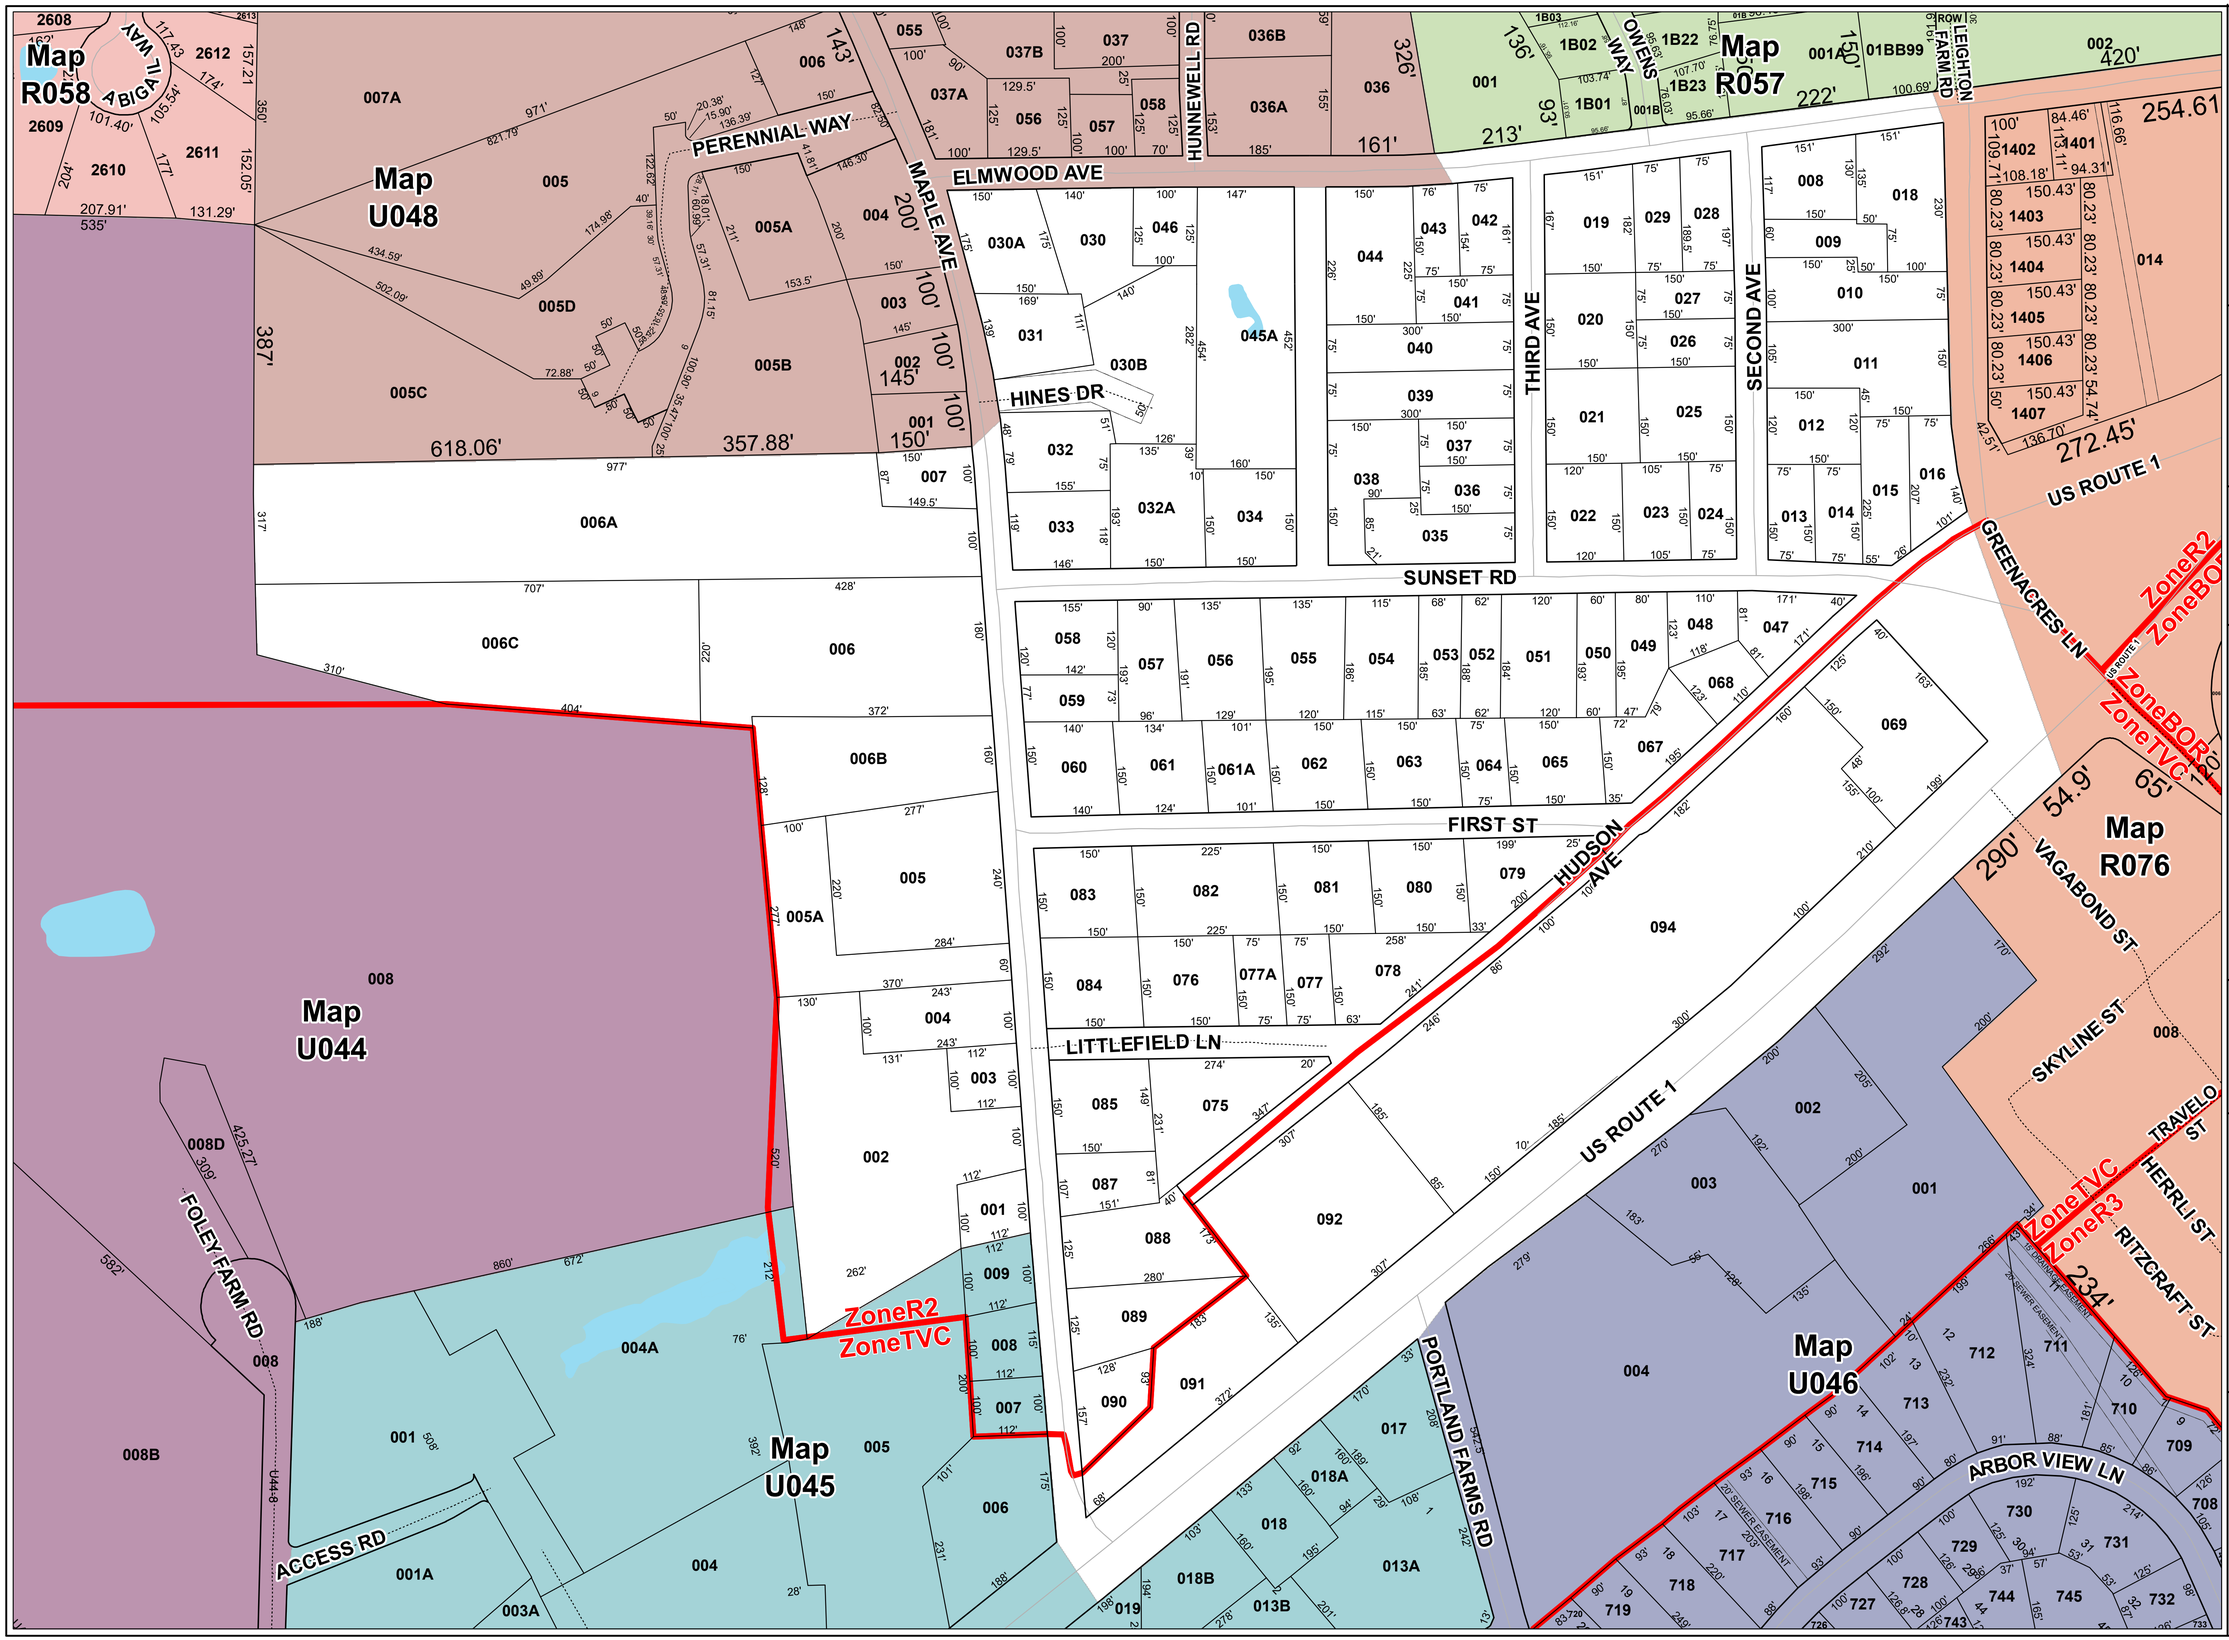
Map R058
Map U048
Map R057
Map U044
Map U045
Map U046
Map R076
PERENNIAL WAY
ELMWOOD AVE
MARLE AVE
HUNNEWELL RD
HINES DR
SUNSET RD
FIRST ST
LITTLEFIELD LN
ABIGAIL WAY
OWENS WAY
LEIGHTON FARM RD
THIRD AVE
SECOND AVE
US ROUTE 1
GREENACRES LN
HUDSON AVE
PORTLAND FARMS RD
FOLEY FARM RD
ACCESS RD
ARBOR VIEW LN
VAGABOND ST
SKYLINE ST
TRAVELO ST
HERRLI ST
RITZCRAFT ST
ZoneR2
ZoneBOR
ZoneTVC
ZoneR3
Town of Scarborough Maine
For Assessing Purposes Only
Legend
Condo
County Boundary
Property Line
Right of Way
Town Boundary
Water
Railroad
Arrow/Hook Lines
Easements
Parcels Off
Zoning
April 1, 2021
N
1 inch = 113 feet
Map Number
U047