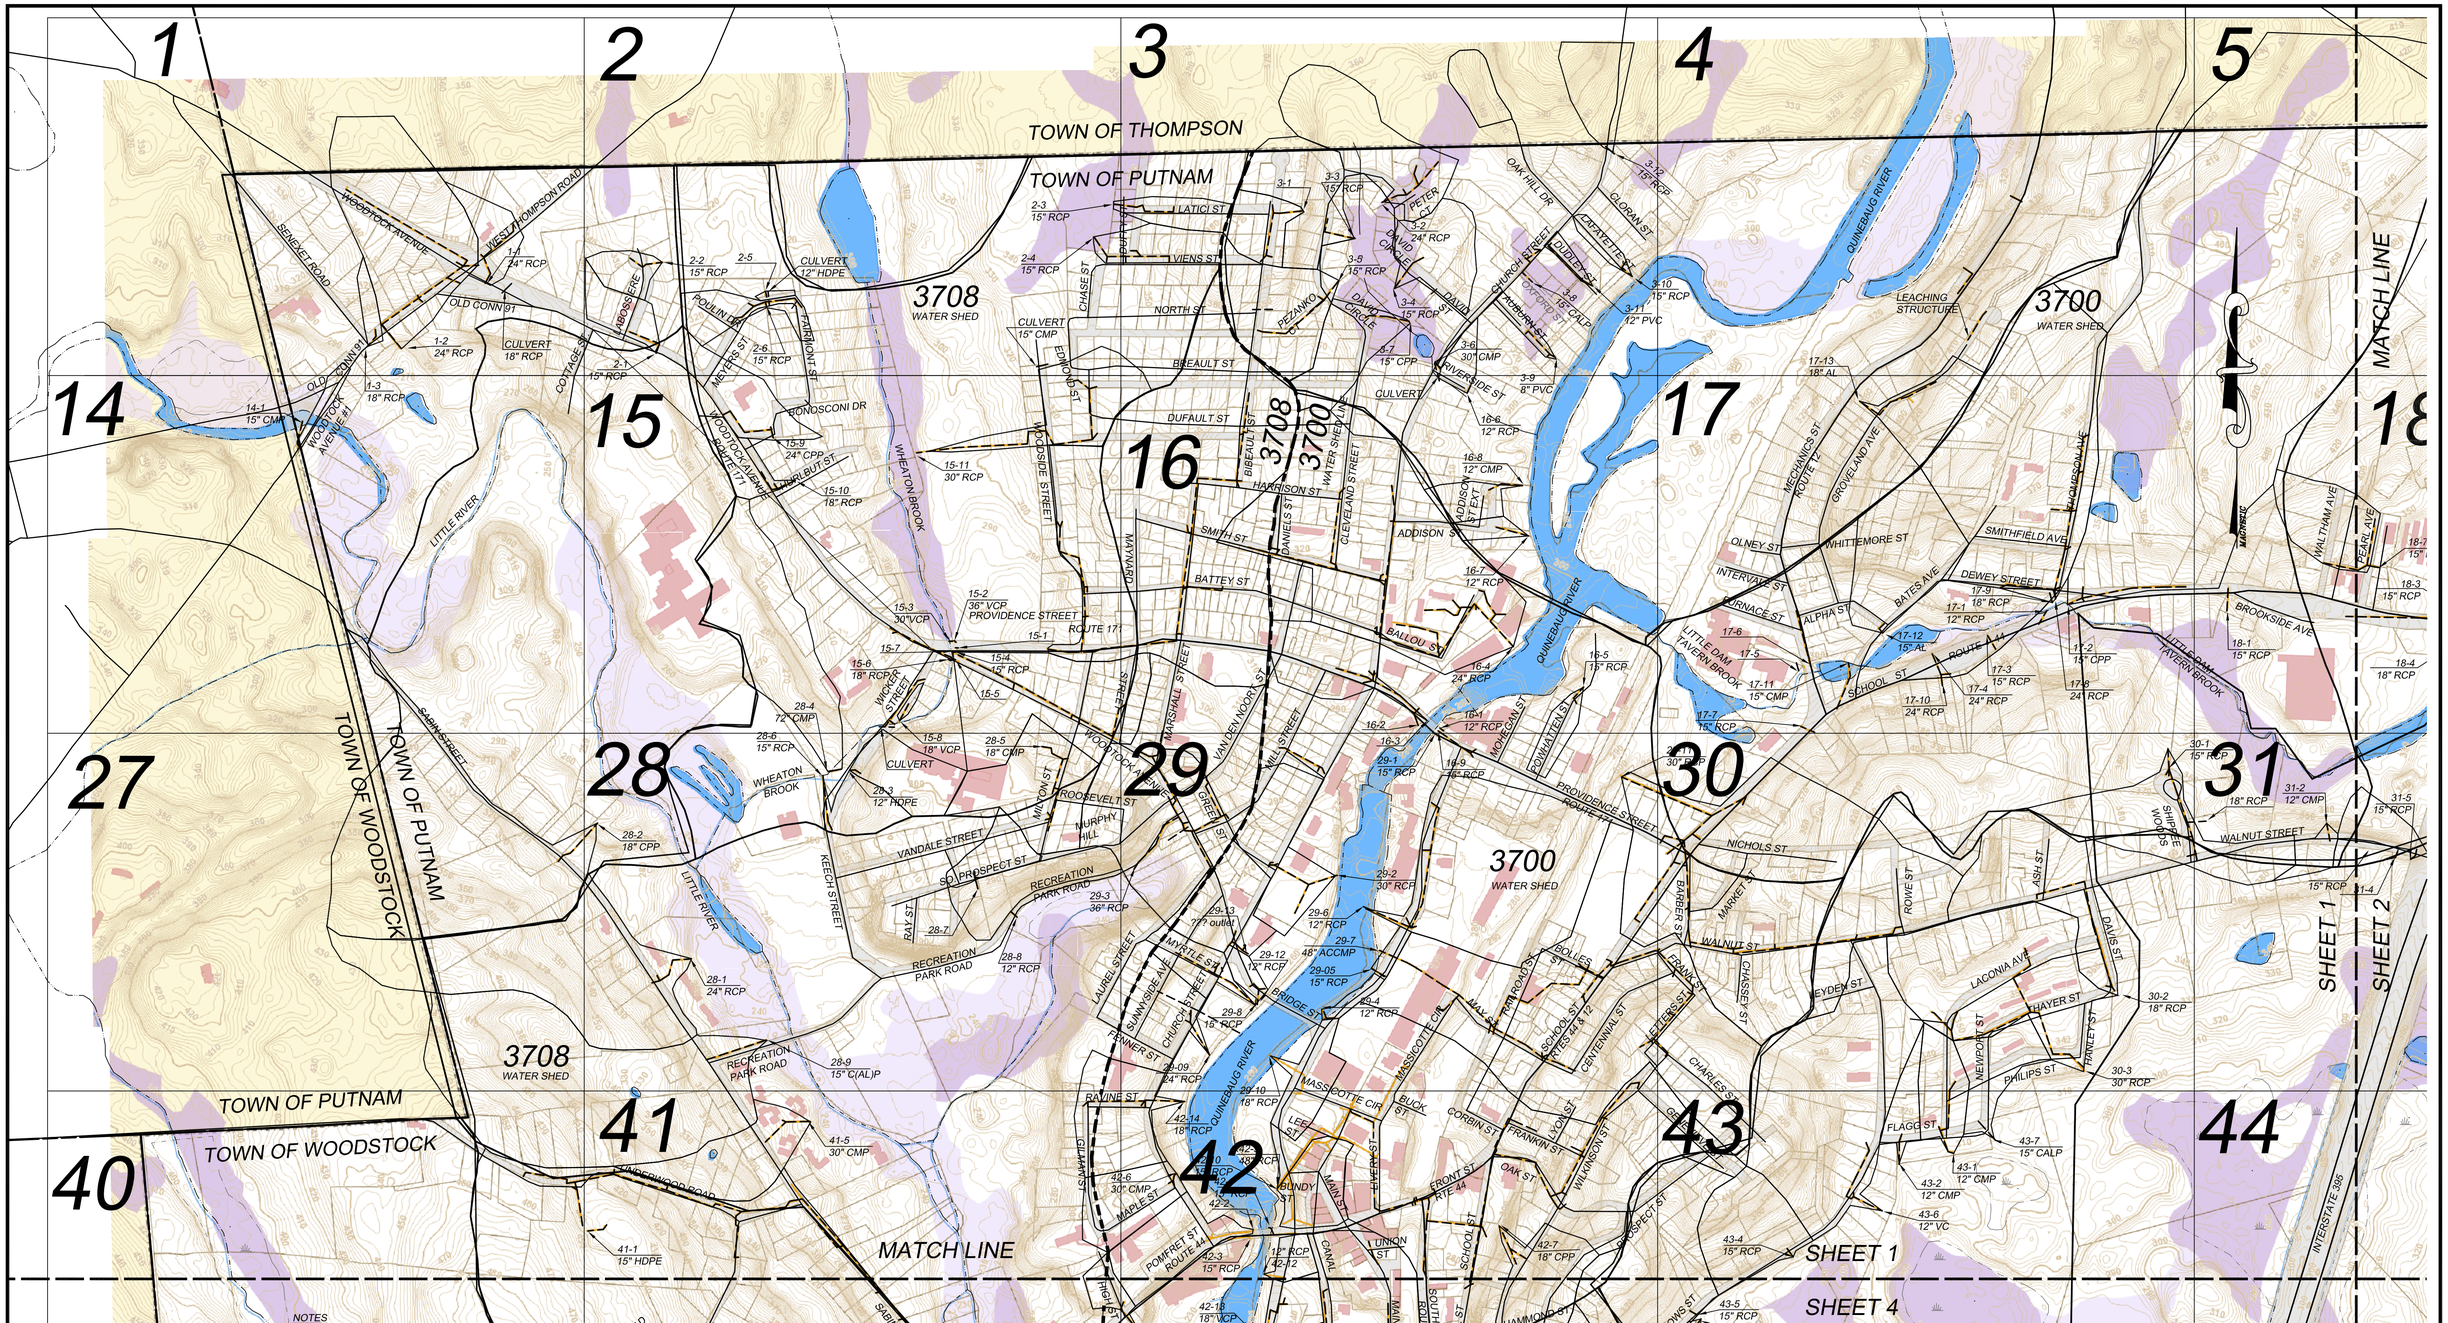
TOWN OF THOMPSON
TOWN OF PUTNAM
TOWN OF WOODSTOCK
MATCH LINE
SHEET 1
SHEET 2
SHEET 4
3708
WATER SHED
3700
WATER SHED
1
2
3
4
5
14
15
16
17
18
27
28
29
30
31
40
41
42
43
44
QUINEBAUG RIVER
WHEATON BROOK
LITTLE RIVER
TAVERN BROOK
WEST THOMPSON ROAD
WOODSTOCK AVENUE
SENELET ROAD
OLD CONN 91
CULVERT 12" HDPE
CULVERT 18" RCP
CULVERT 15" CMP
CULVERT
PROVIDENCE STREET
ROUTE 171
ROUTE 44
ROUTE 4A
INTERSTATE 395
LEACHING STRUCTURE
RECREATION PARK ROAD
SO. PROSPECT ST
VANDALE STREET
WALNUT STREET
SMITHFIELD AVE
DEWEY STREET
BROOKSIDE AVE
NICHOLS ST
SCHOOL ST
BRIDGE ST
MAIN ST
UNION ST
FRONT ST
MAPLE ST
POMFRET ST
UNDERWOOD ROAD
RAVINE ST
MASSCOTTE CIR
LACONIA AVE
THAYER ST
PHILIPS ST
FLAGG ST
CHARLES ST
WILKINSON ST
FRANKLIN ST
CORBIN ST
BUCK ST
HAMMOND ST
OAK ST
CENTENNIAL ST
SCHOOL ST PITTES ST & T2
BOLLES ST
PITTERS ST
FRANK ST
CHASSEY ST
EYDEY ST
DAVIS ST
ROWE ST
ASH ST
MEMPORT ST
HANKET ST
MARKET ST
BARBER ST
MAY ROAD ST
SUNNYSIDE AVE
CHURCH STREET
TURNER ST
LAUREL STREET
MYRTLE ST
RAY ST
KEECH STREET
MILL STREET
VANDEN NOOR ST
MARSHALL STREET
WOODSIDE STREET
WICKER STREET
MAYNARD
CLEVELAND STREET
DANIELS ST
BIBEAULT ST
HARRISON ST
SMITH ST
BATTEY ST
BALLOU ST
ADDISON ST
MADISON ST EXT.
DUFAULT ST
BREAULT ST
NORTH ST
LATICI ST
VIENS ST
CHASE ST
EDMOND ST
PEZANKO
DAVID CIRCLE
PETER CT
OAK HILL DR
CHURCH STREET
DUDLEY ST
LAFAYETTE ST
GLORIAN ST
RIVERSIDE ST
MONTCALM ST
FOYMANTENET
MECHANICS ST ROUTE 17
GROVELAND AVE
WHITTEMORE ST
OLNEY ST
INTERVALE ST
FURNACE ST
ALPHA ST
BATES AVE
WALTHAM AVE
PEARL AVE
SHIPPEE WOODS
LITTLE DAM
MATCH LINE
NOTES
1. THIS MAP HAS BEEN PREPARED PURSUANT TO THE REGULATIONS OF CONNECTICUT STATE AGENCIES SECTIONS 20-300b-1 THROUGH 20-300b-20 AND THE "STANDARD FOR SURVEYS AND MAPS IN THE STATE OF CONNECTICUT " AS ADOPTED BY THE CONNECTICUT ASSOCIATION OF LAND SURVEYORS, INC. ON SEPTEMBER 26, 1996.
SURVEY TYPE: COMPILATION PLAN
HORIZONTAL ACCURACY: CLASS D
THIS PLAN WAS COMPILED FROM OTHER MAPS, RECORD RESEARCH OR OTHER SOURCES OF INFORMATION. IT IS NOT TO BE CONSTRUED AS HAVING BEEN OBTAINED AS THE RESULT OF A FIELD PROPERTY SURVEY AND IS SUBJECT TO SUCH CHANGE AS AN ACCURATE FIELD SURVEY MAY DISCLOSE.
TO MY KNOWLEDGE AND BELIEF, THIS MAP IS SUBSTANTIALLY CORRECT AS NOTED HEREON .
DENNIS R. BLANCHETTE DATE 12107 LICENSE NUMBER
THIS MAP IS NOT VALID WITHOUT A LIVE SIGNATURE
ABBREVIATIONS
ACCMP ASPHALT COATED CORRUGATED METAL PIPE
CPP CORRUGATED POLYETHYLENE PIPE
CALP CORRUGATED ALUMINUM PIPE
CMP CORRUGATED METAL PIPE
RCP REINFORCED CONCRETE PIPE
SD STORM DRAIN
LEGEND
WATER BODIES
WETLANDS
TOWN LINE
WATERSHED LIMIT
STORM DRAIN
MS4 CATCHMENT MAP
PREPARED FOR
TOWN OF PUTNAM
J&D CIVIL ENGINEERS, LLC
401 RAVENELLE ROAD
N. GROSVENORDALE, CT 06255
860-923-2920
DESIGNED: JJB
DRAWN: DRB
REVISIONS:
JOB NO: 16174
DATE: MARCH 2018
SCALE: 1" = 400'
SHEET: 1 OF 8
Z:\JD Civil Business Public\Plans\Land Projects 2009\16174 PUTNAM MS4\dwg\2018 Catchments 2018-03 -27.dwg, 3/28/2018 9:20:53 AM