



CENTRAL BUS STAGING PARKING LOT

REVISIONS/REVIEW	DATE
CD REDICHECK	1-20-11
CD ISSUE	3-4-11
ADDENDUM #2	04/19/11
PROPOSAL REQUEST #01	06/23/11

KEY PLAN



SCALE
JOB NO. 2466-49



SHEET TITLE
ELECTRICAL SITE LIGHTING

SHEET NO.

BL-C2.3

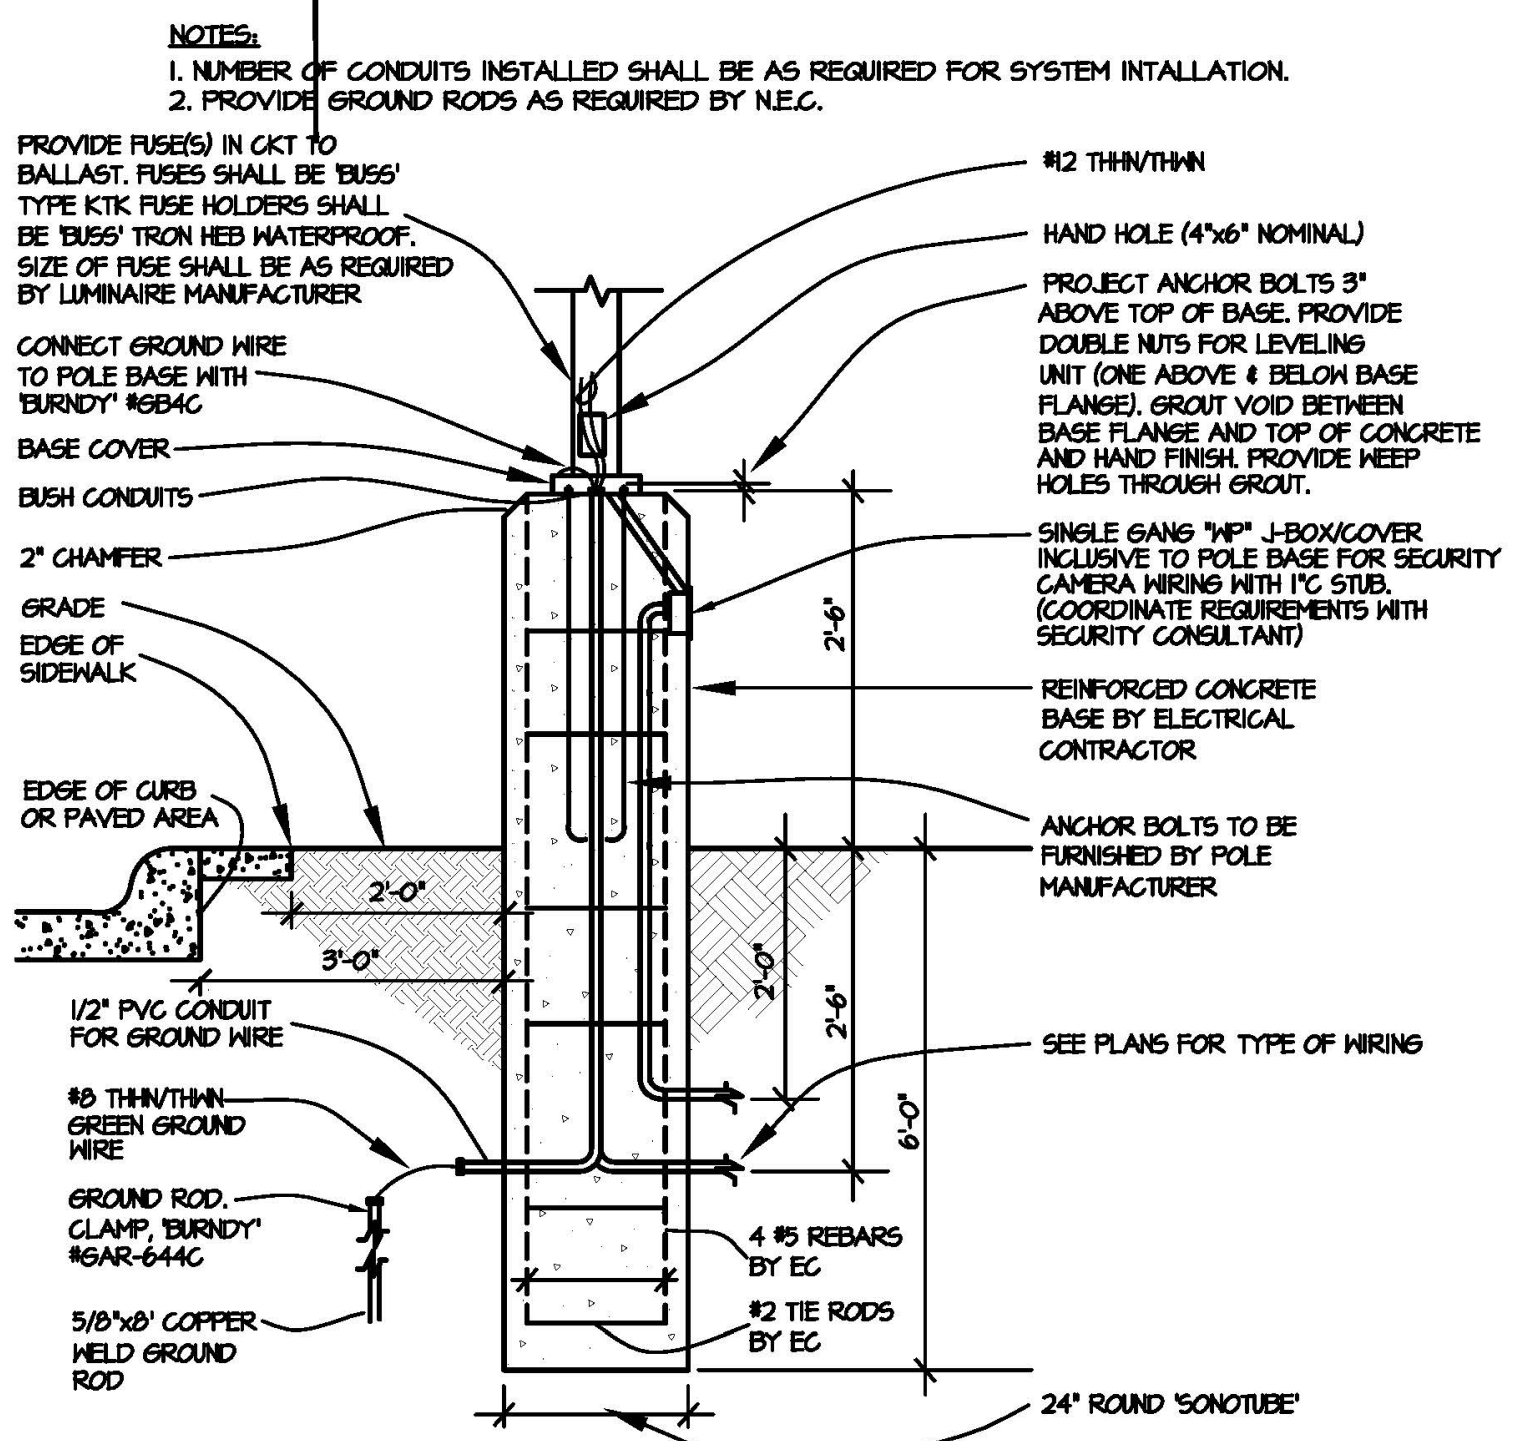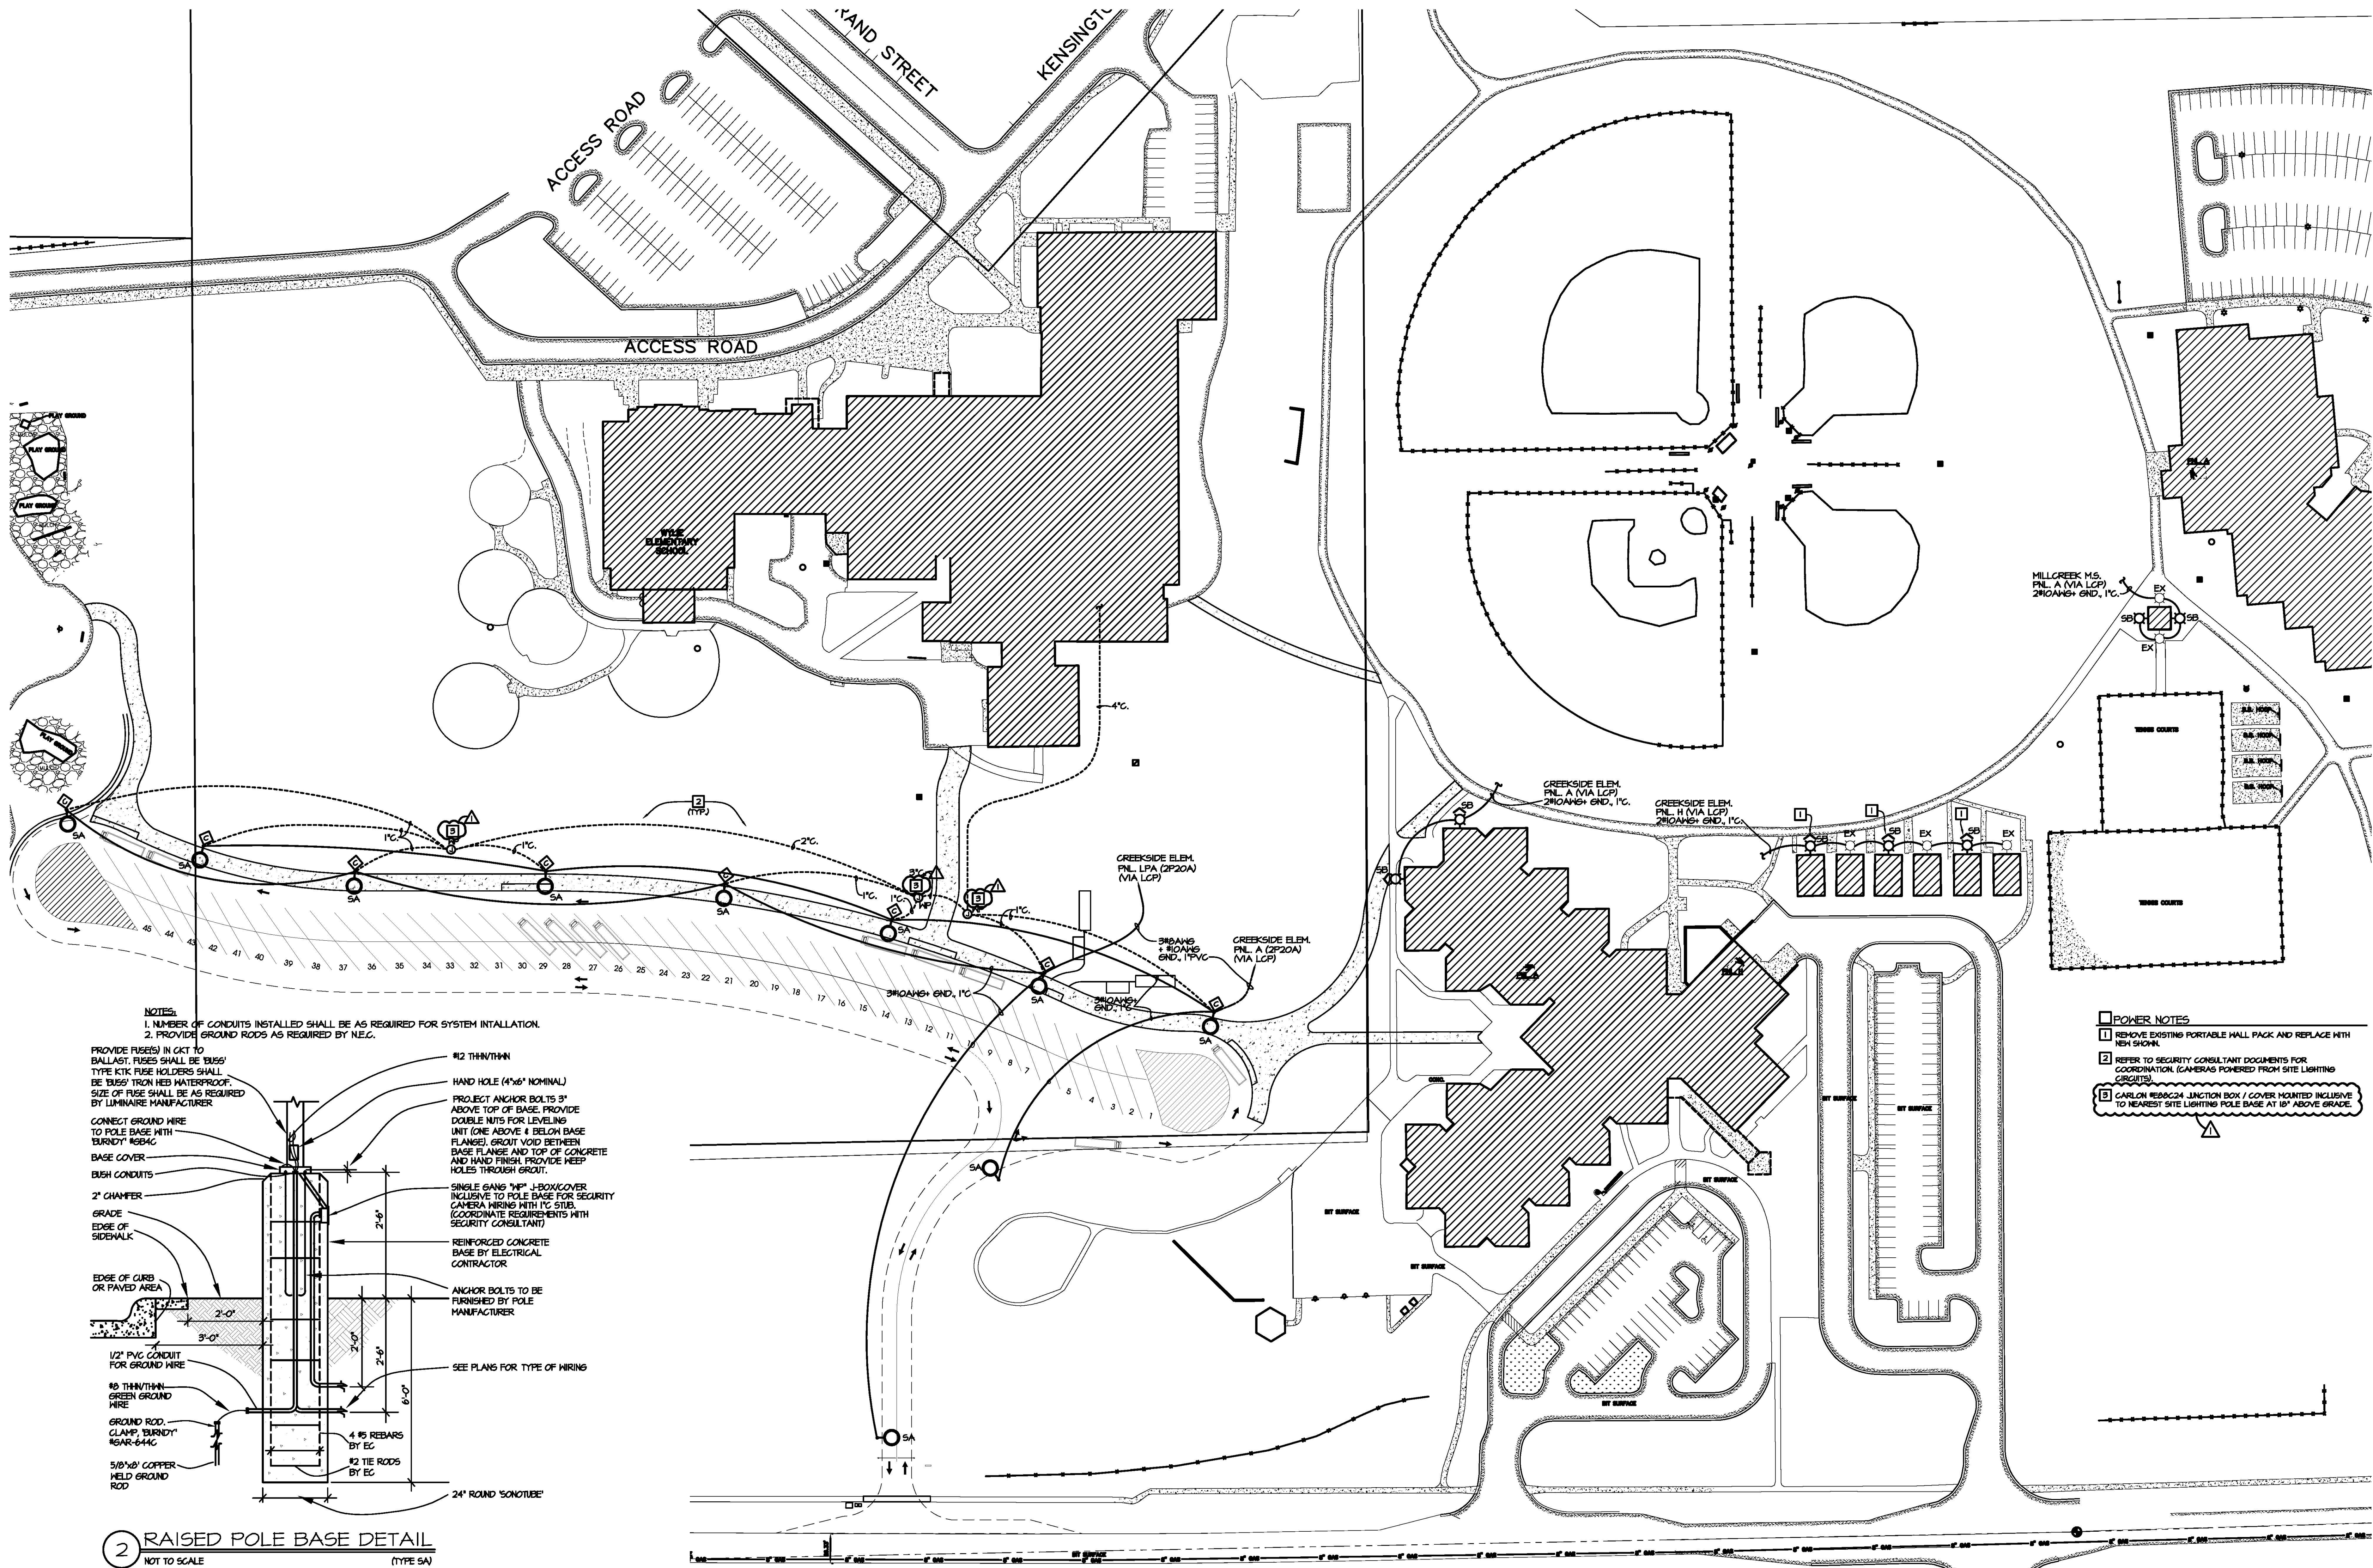

2 RAISED POLE BASE DETAIL
NOT TO SCALE (TYPE SA)

LIGHTING FIXTURE LEGEND				
MARK	DESCRIPTION	MANUFACTURER & CAT. NO.	LAMPS	REMARKS
SA	PARKING POLE MOUNTED METAL HALIDE	SPALDING #RCG-A4-P25-12-F-G-PS-P4-ARM-F-K-TA-PS	1-FM 250W ED-28	①②③
SB	WALL MOUNTED METAL HALIDE	HUBBELL #LFS-150P-8-PS-LP-LFS-SPC	1-FM 150W INCLUDED	②③

- REMARKS:
- ① WITH MATCHING 25' TALL, ALUMINUM POLE WITH VIBRATION DAMPER AND POLE BASE COVER.
 - ② APPROVED EQUAL BY LITHONIA.
 - ③ PROVIDE TAP CONNECTION ON HOT LEG OF BALLAST TO PROVIDE 120 VOLT CAMERA POWER ON POLE.

1 ELECTRICAL SITE LIGHTING
SCALE 1" = 60'