






AGENCY APPROVAL

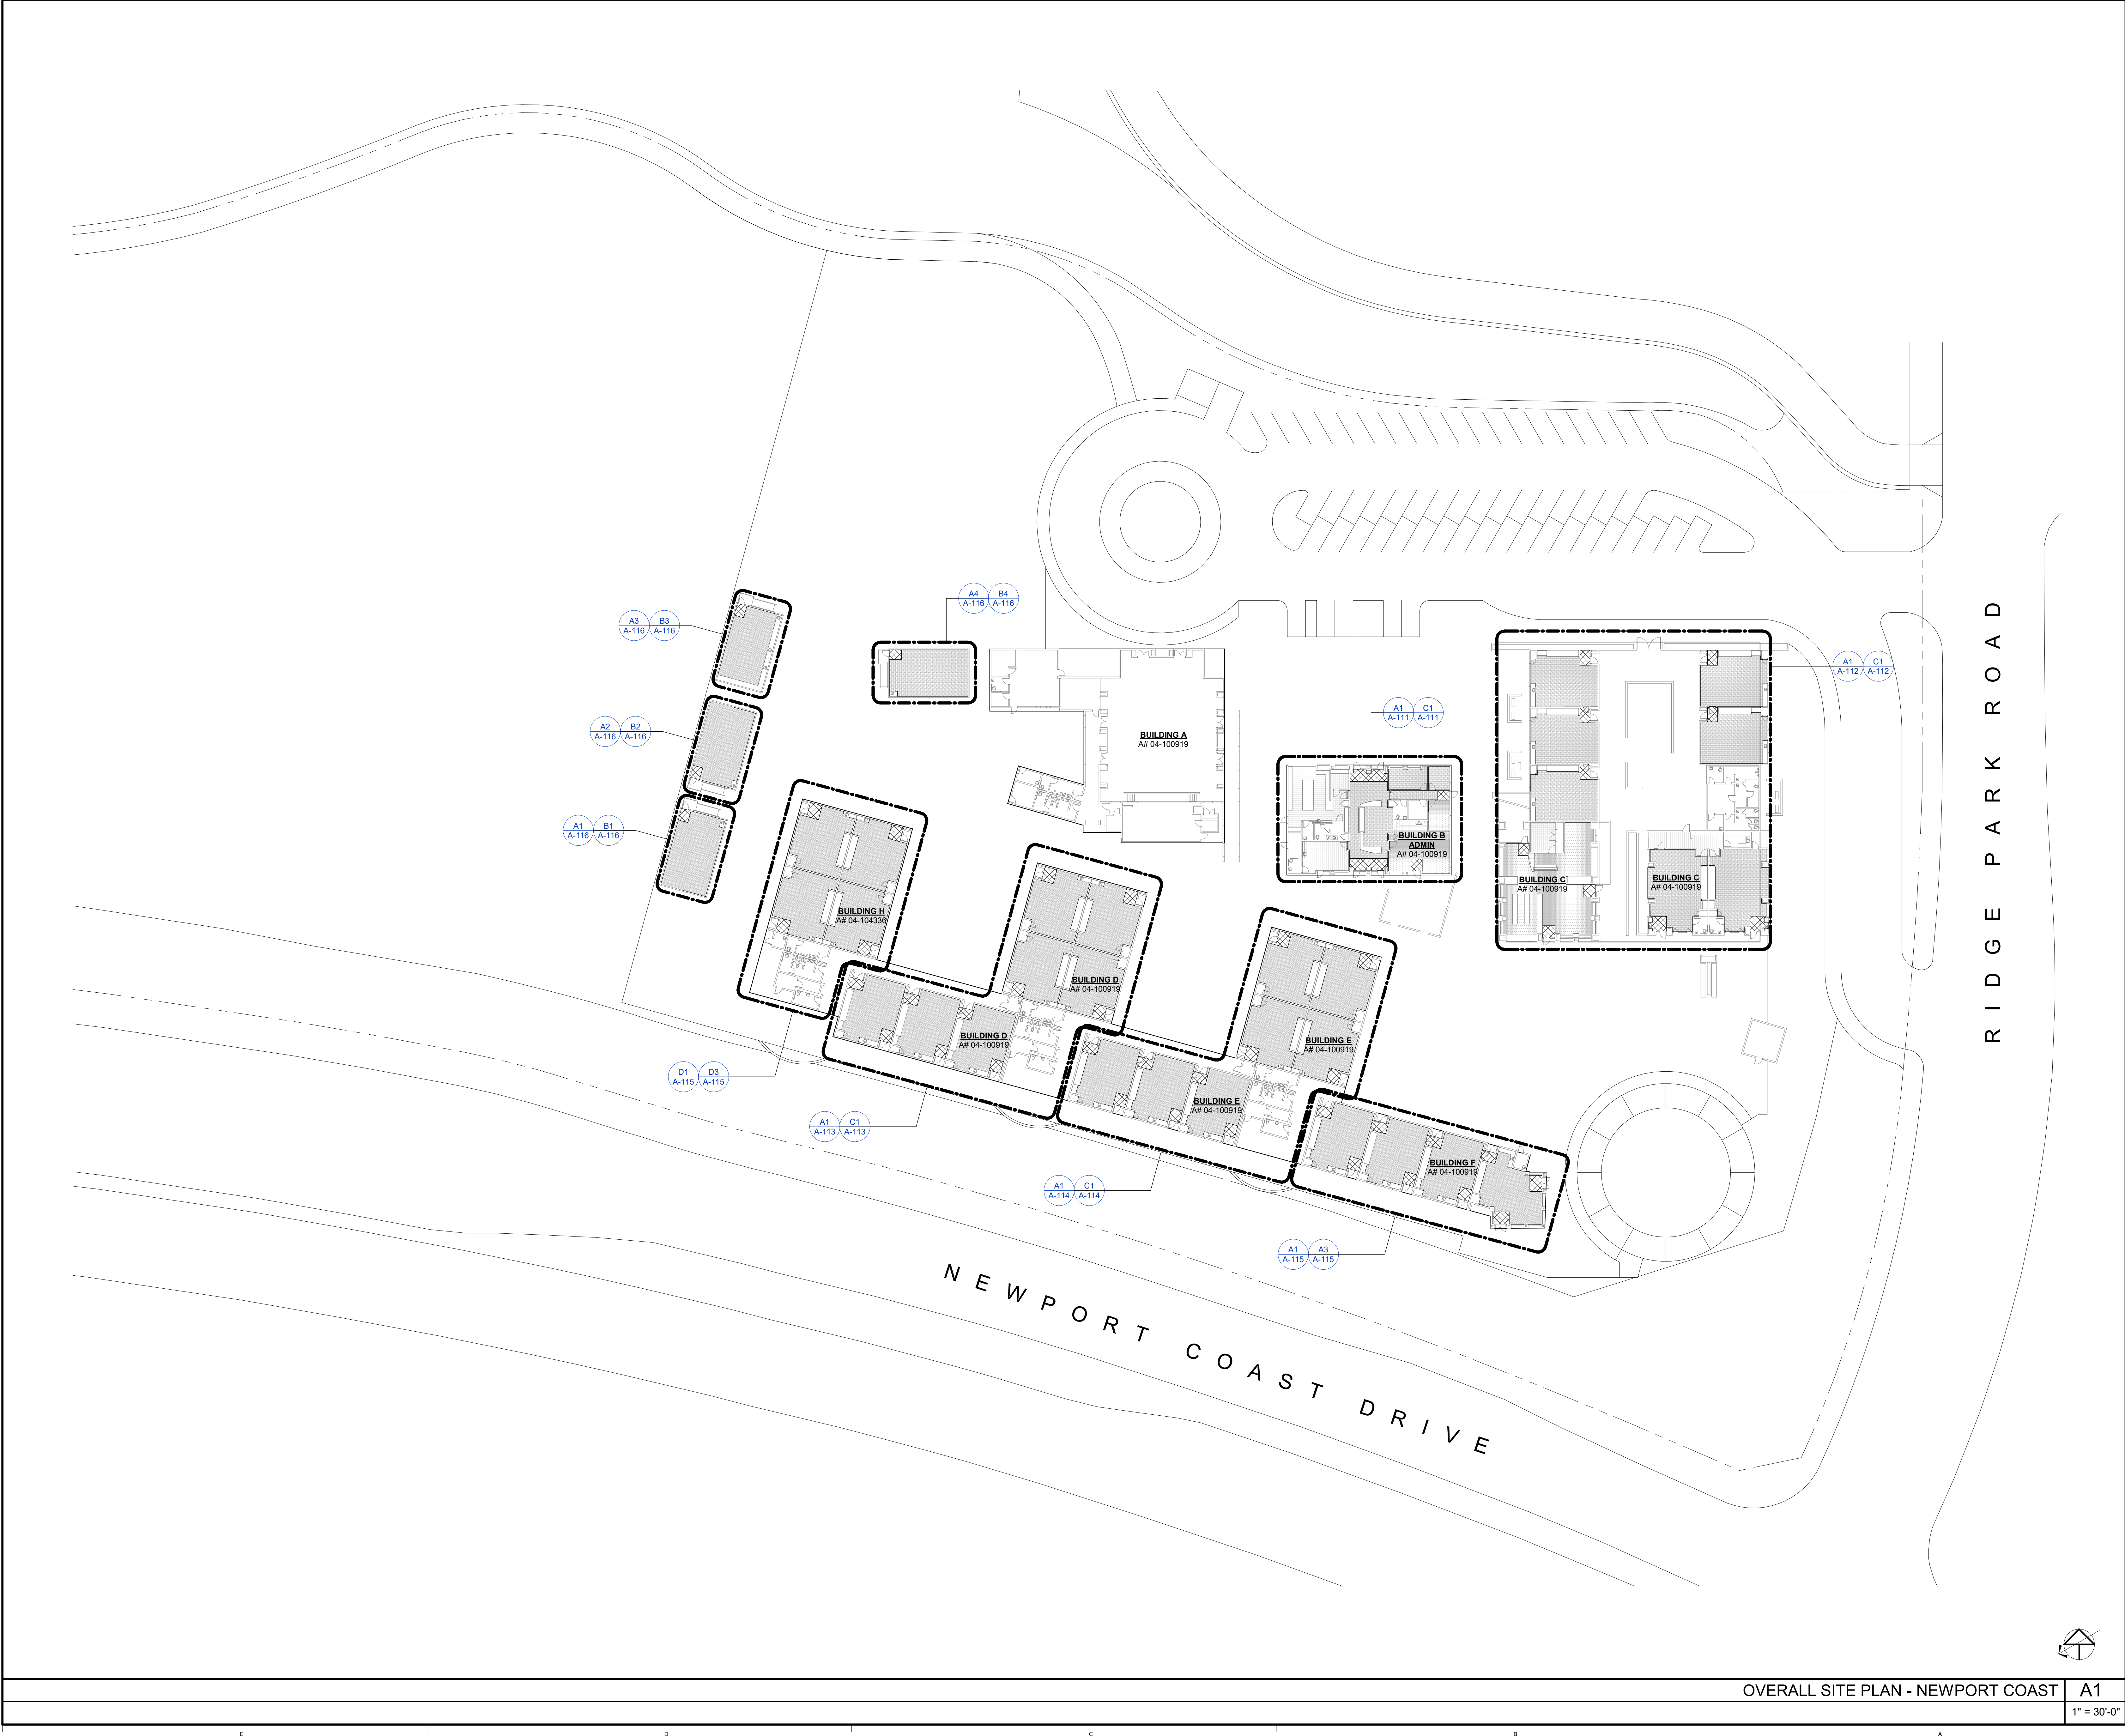

20250 SW Acacia Street, Suite 100, Newport Beach, California 92660 | P: 949.315.1993  
These drawings have been prepared as one coordinated set of drawings and are complimentary. What is required by one drawing is required by all of the drawings, even if a detail or component part is not identified on every sheet. Any user's reliance on a single or select few sheet(s) of the drawings without consideration for the information included in the entire set of drawings will be at the user's sole risk and shall not form the basis for a request for additional compensation or time.


SITE PLAN LEGEND

- (E) BUILDING
- DETAIL SHEET BUILDING IN SCOPE OF WORK

PROJECT

FLOORING REPLACEMENT PROJECTS  
NEWPORT COAST ELEMENTARY  
NEWPORT HEIGHTS ELEMENTARY  
MARINERS ELEMENTARY

DATE 03/05/2021  
PROJECT # CA21000.04  
DESIGN PROFESSIONAL

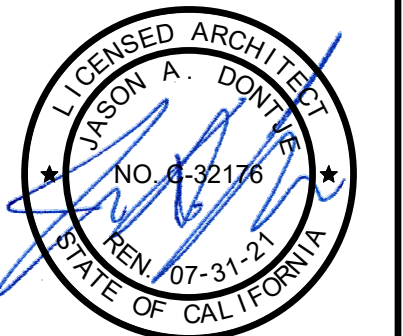

TITLE  
OVERALL SITE PLAN - NEWPORT COAST

SHEET #

A-001

OVERALL SITE PLAN - NEWPORT COAST

A1

1" = 30'-0"

AGENCY APPROVAL



20250 SW Acacia Street, Suite 100, Newport Beach, California 92660 | P: 949.315.1993  
These drawings have been prepared as one coordinated set of drawings and are complimentary. What is required by one drawing is required by all of the drawings, even if a detail or component part is not identified on every sheet. Any user's reliance on a single or select few sheet(s) of the drawings without consideration for the information included in the entire set of drawings will be at the user's sole risk and shall not form the basis for a request for additional compensation or time.


SITE PLAN LEGEND

- (E) BUILDING
- DETAIL SHEET
- BUILDING IN SCOPE OF WORK

PROJECT

FLOORING REPLACEMENT PROJECTS  
NEWPORT COAST ELEMENTARY  
NEWPORT HEIGHTS ELEMENTARY  
MARINERS ELEMENTARY



DATE 03/05/2021  
PROJECT # CA21000.04  
DESIGN PROFESSIONAL

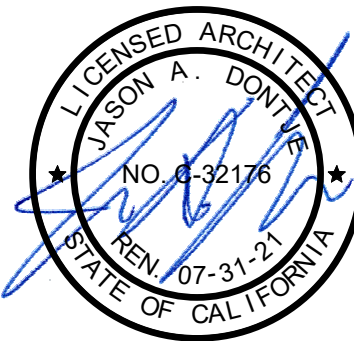

TITLE  
OVERALL SITE PLAN - NEWPORT HEIGHTS

SHEET #

A-002

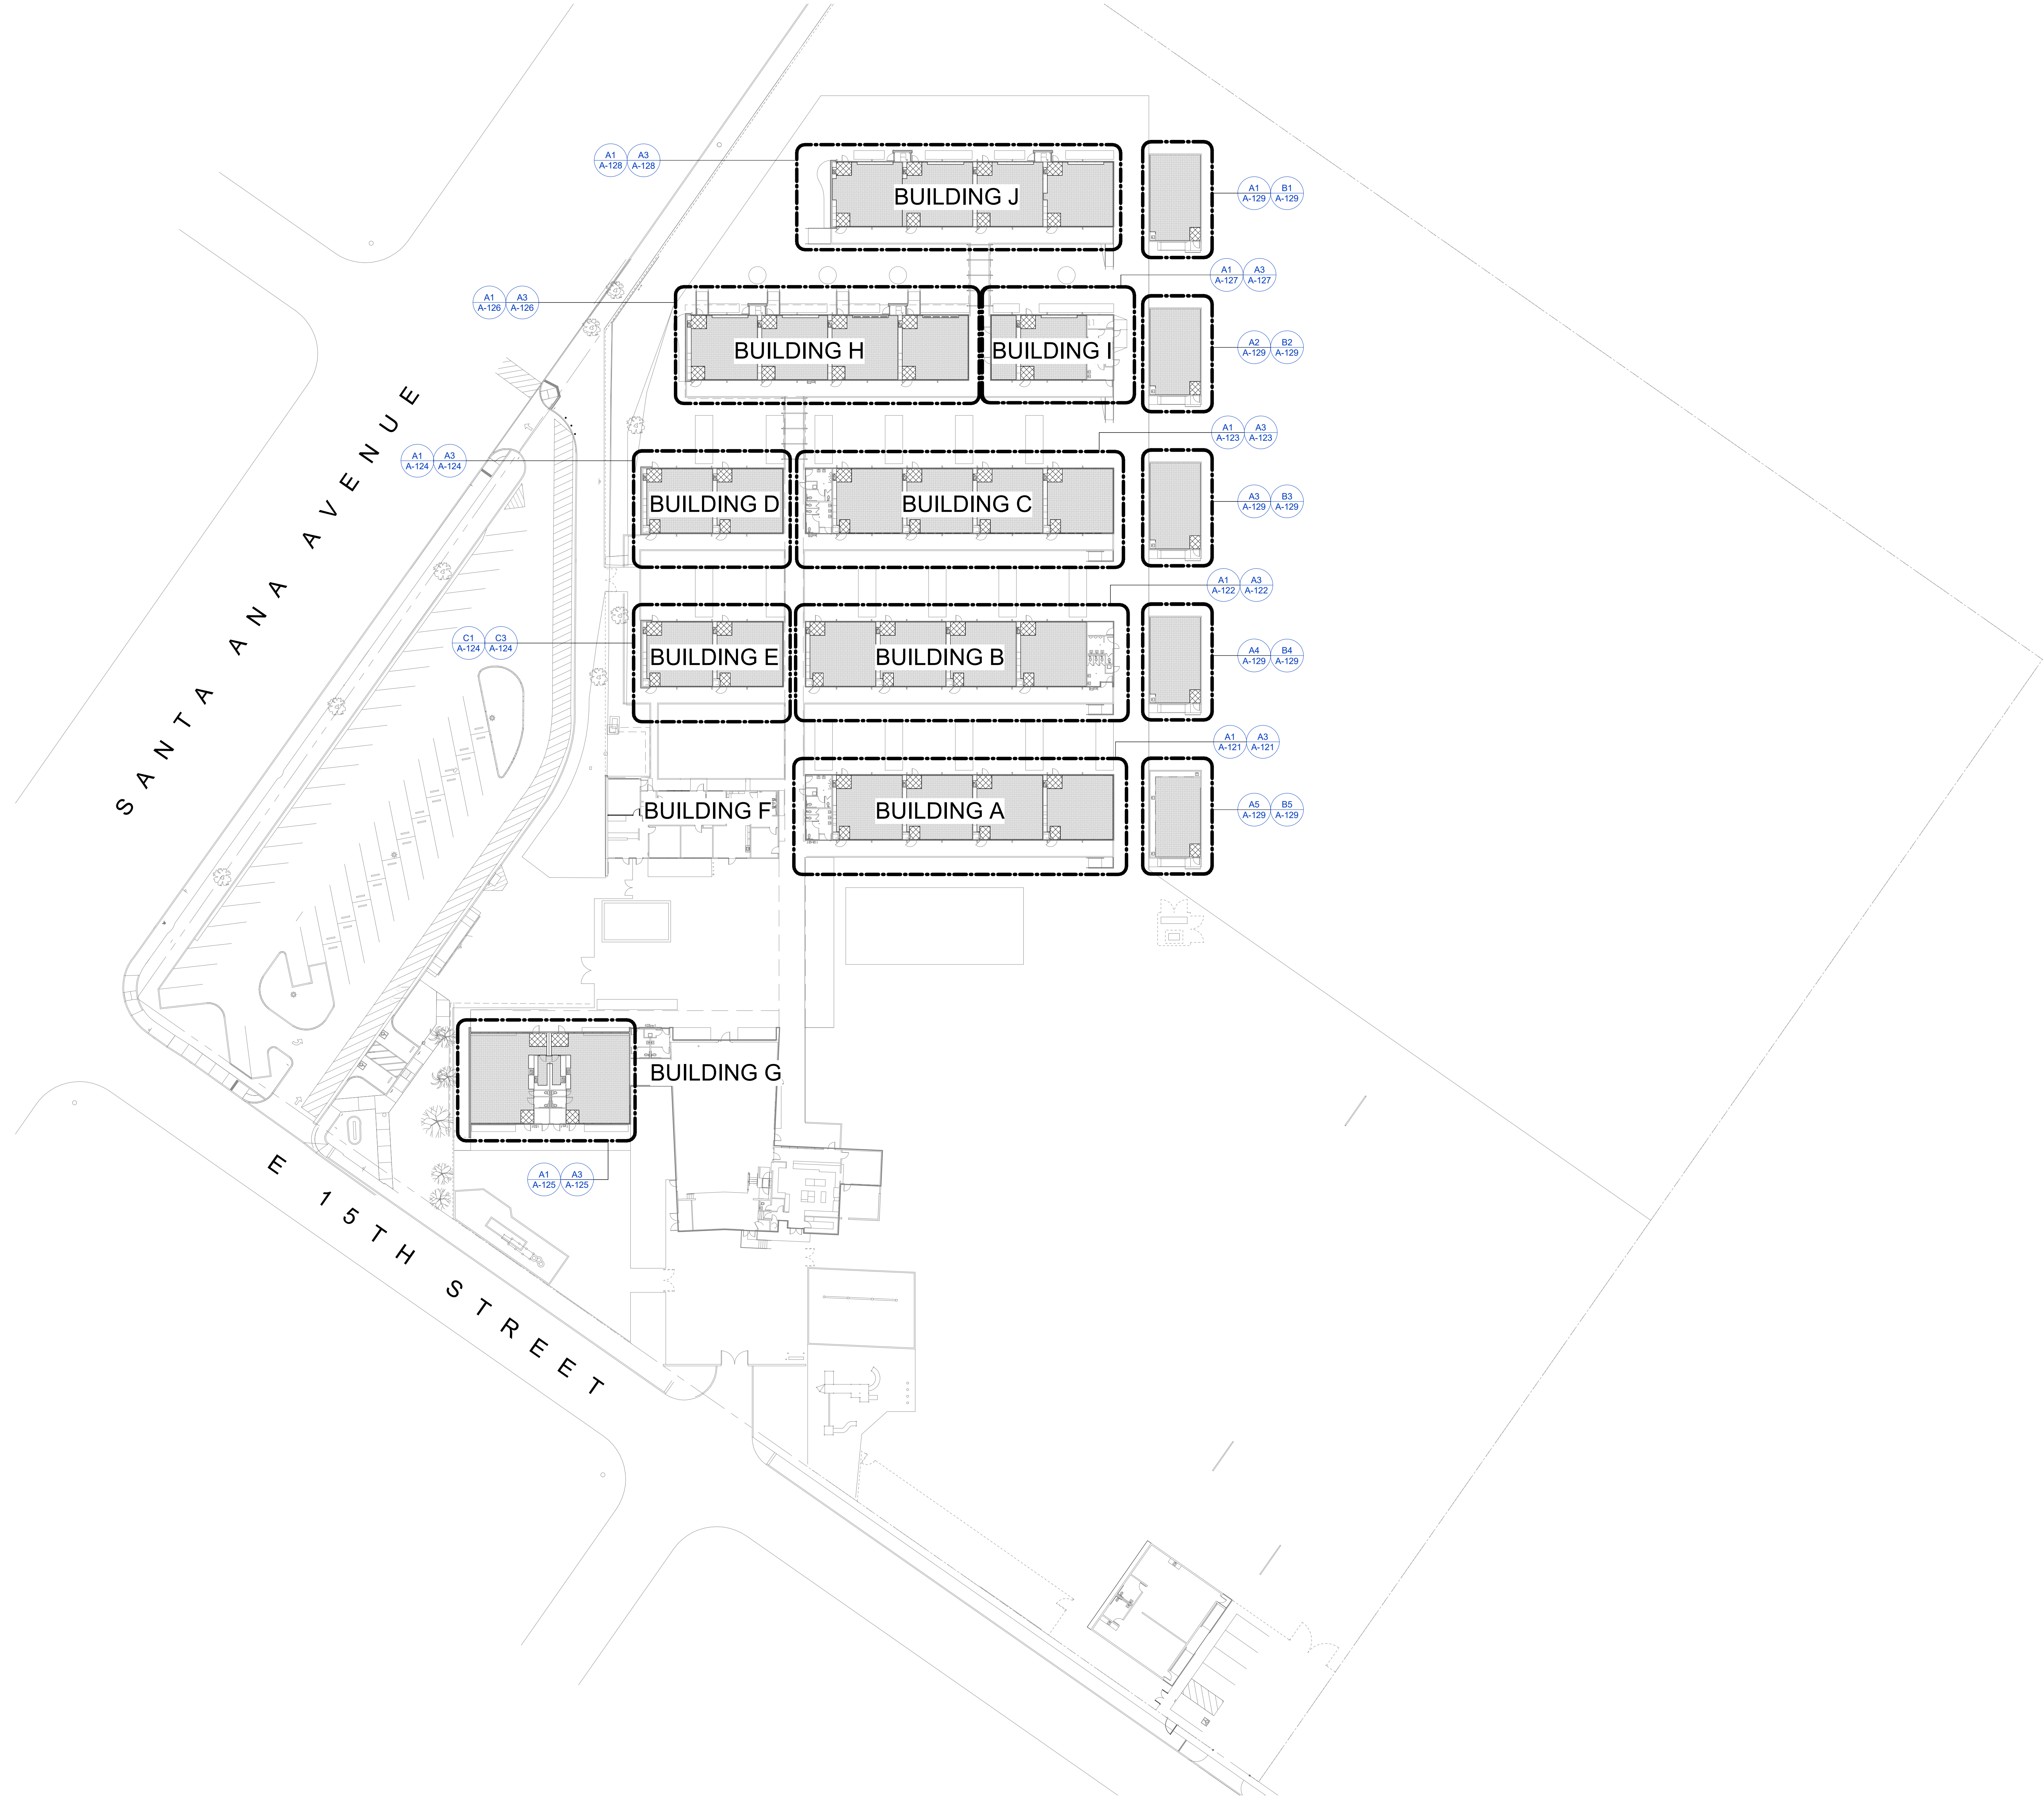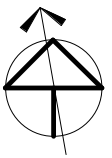

OVERALL SITE PLAN - NEWPORT HEIGHTS

A1

1" = 30'-0"

AGENCY APPROVAL

studio+

20250 SW Acacia Street, Suite 100, Newport Beach, California 92660 | P: 949.315.1993

These drawings have been prepared as one coordinated set of drawings and are complimentary. What is required by one drawing is required by all of the drawings, even if a detail or component part is not identified on every sheet. Any user's reliance on a single or select few sheet(s) of the drawings without consideration for the information included in the entire set of drawings will be at the user's sole risk and shall not form the basis for a request for additional compensation or time.

SITE PLAN LEGEND

- (E) BUILDING
- DETAIL SHEET BUILDING IN SCOPE OF WORK


PROJECT

FLOORING REPLACEMENT PROJECTS  
NEWPORT COAST ELEMENTARY  
NEWPORT HEIGHTS ELEMENTARY  
MARINERS ELEMENTARY

DATE 03/05/2021

PROJECT # CA21000.04

DESIGN PROFESSIONAL

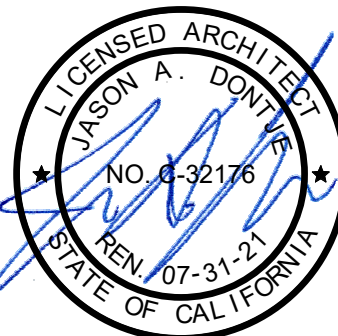

TITLE  
OVERALL SITE PLAN - MARINERS



SHEET #

A-003

OVERALL SITE PLAN - MARINERS

A1


1" = 30'-0"

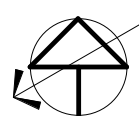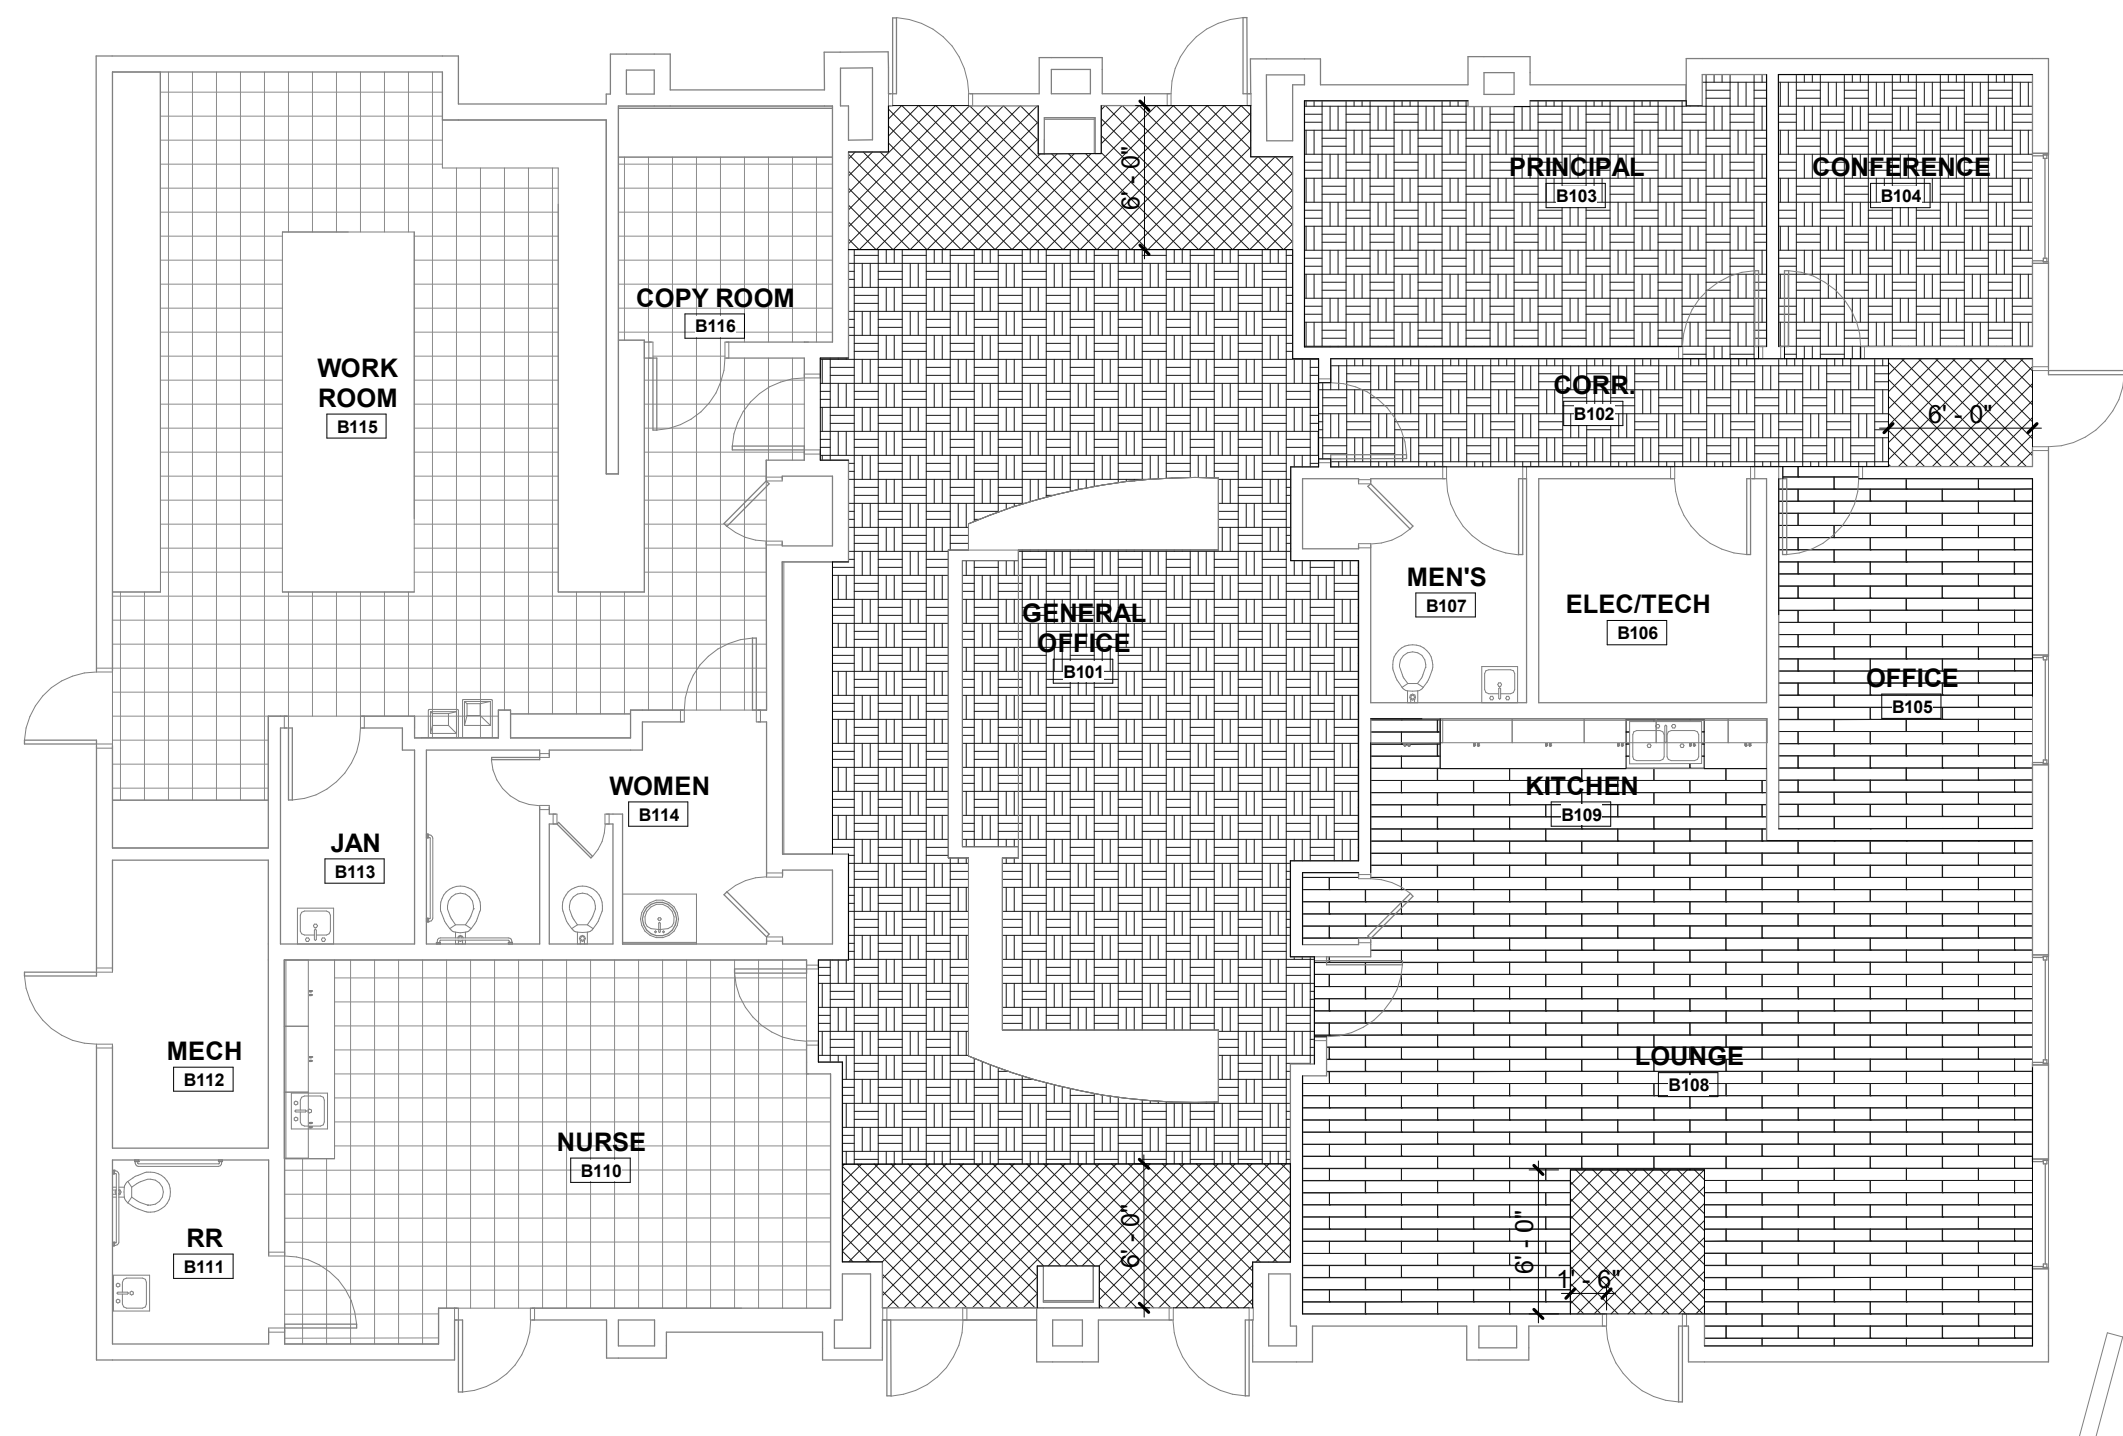

REMODEL FLOOR PLAN - BUILDING B - NEWPORT COAST

C1

1/8" = 1'-0"

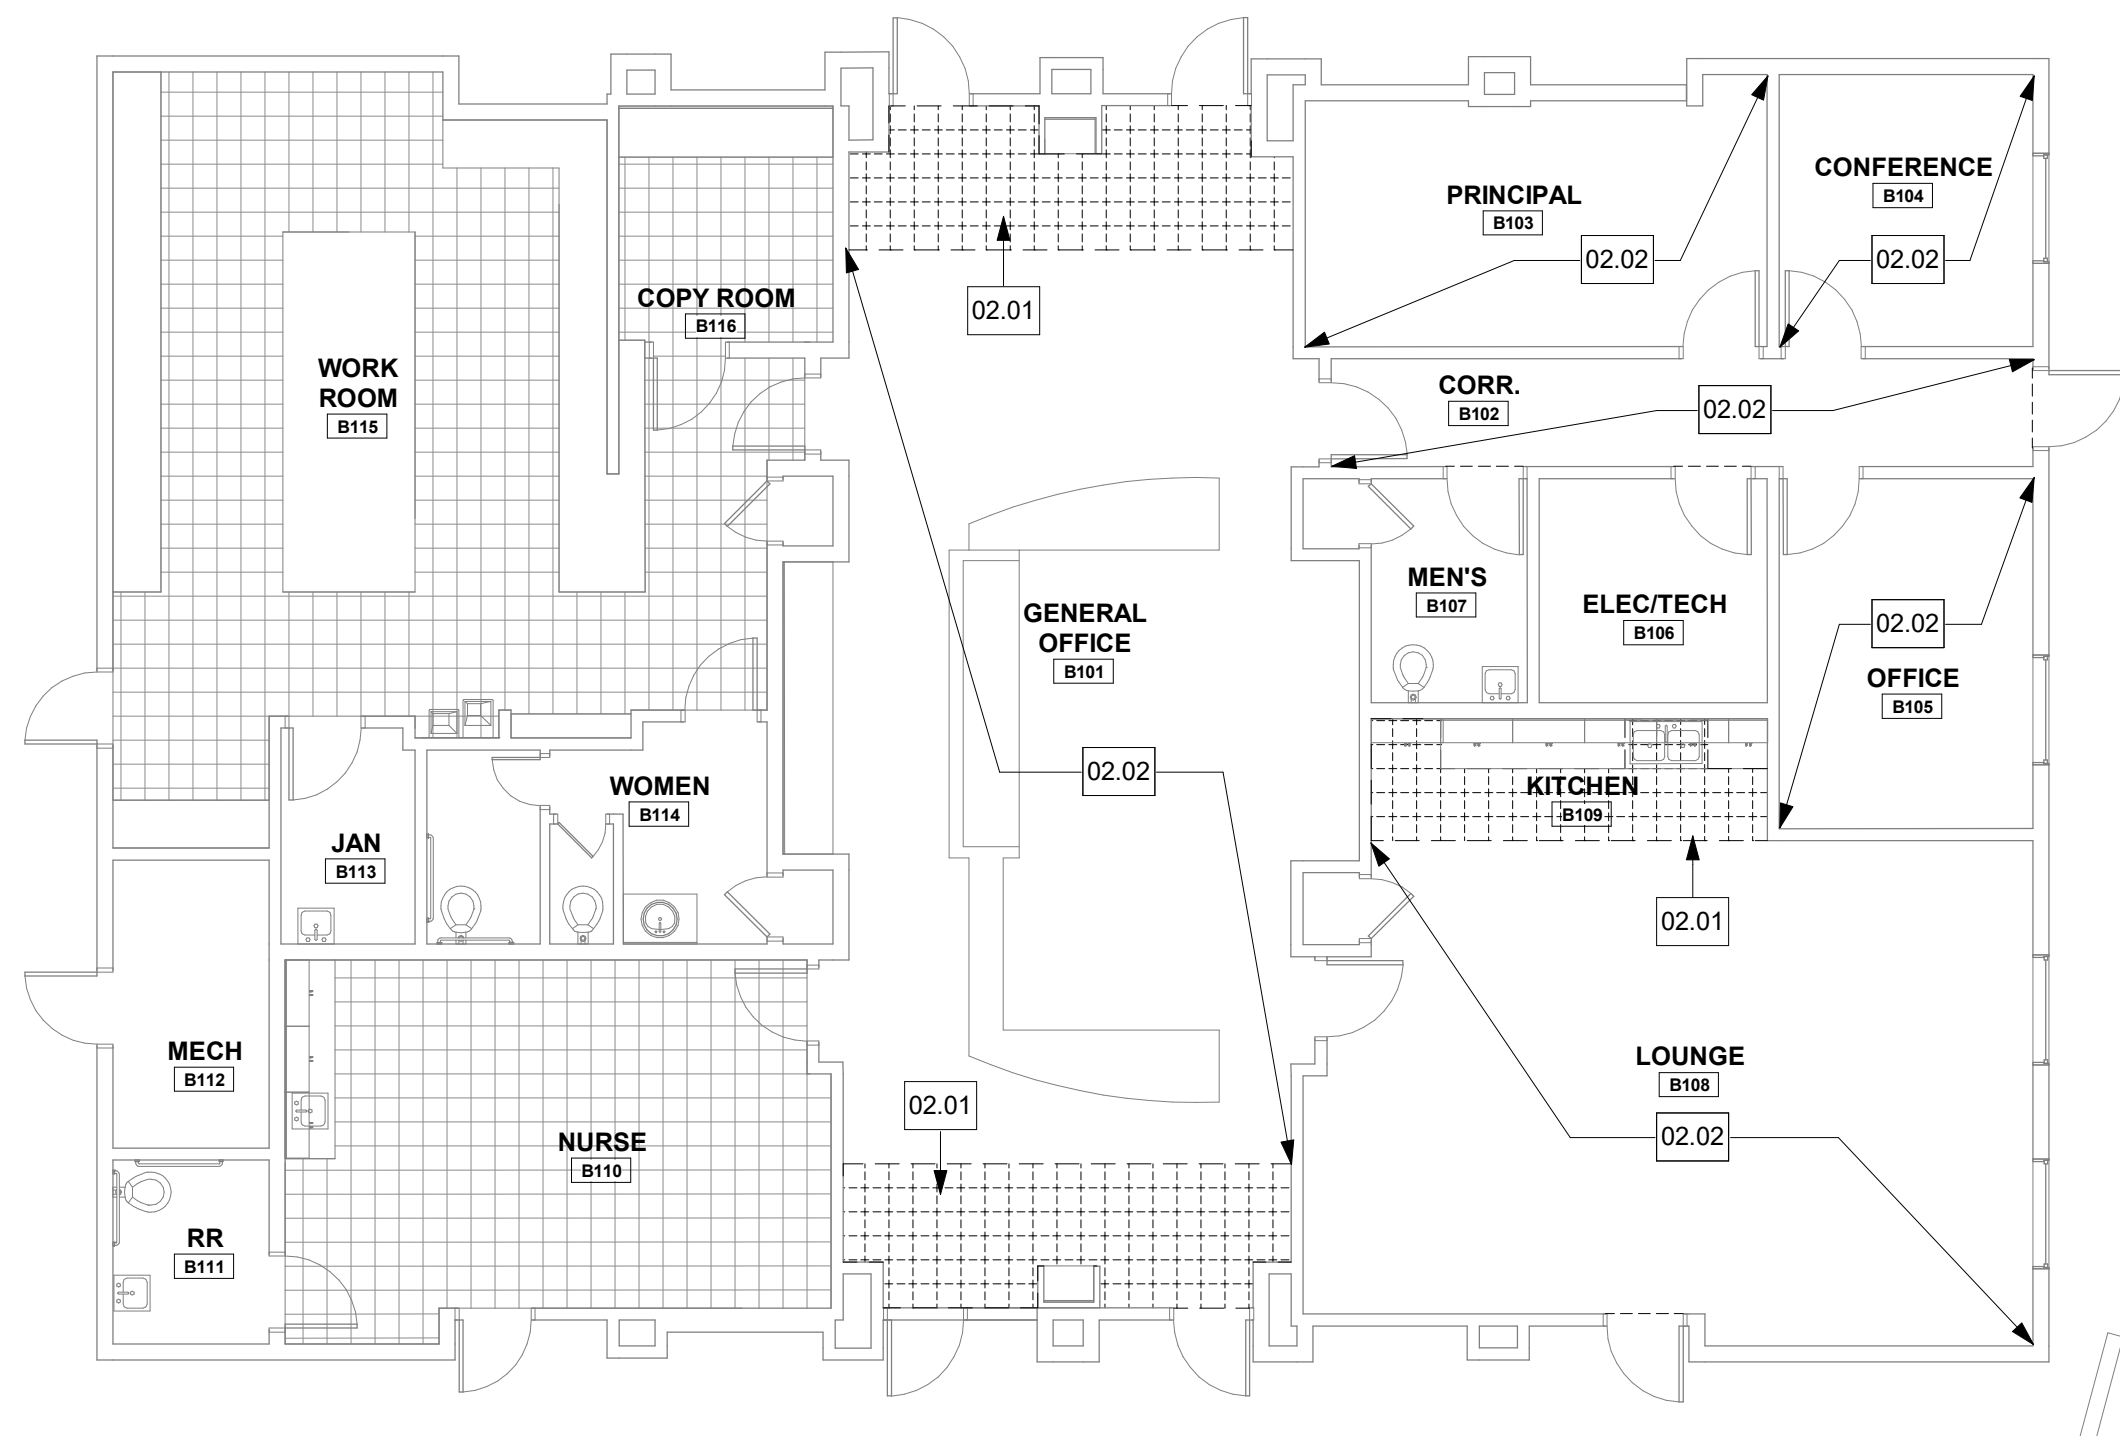

DEMOLITION FLOOR PLAN - BUILDING B -  
NEWPORT COAST

A1

1/8" = 1'-0"

AGENCY APPROVAL



These drawings have been prepared as one coordinated set of drawings and are complimentary. What is required by one drawing is required by all of the drawings, even if a detail or component part is not identified on every sheet. Any user's reliance on a single or select few sheet(s) of the drawings without consideration for the information included in the entire set of drawings will be at the user's sole risk and shall not form the basis for a request for additional compensation or time.

KEYNOTE LEGEND

| NUMBER | PROVIDE WORK / ITEM                                             |
|--------|-----------------------------------------------------------------|
| 02.01  | DEMO VINYL COMPOSITION TILE & PREP CONC. SLAB FOR NEW FLOORING. |
| 02.02  | DEMO CARPET & PREP CONC. SLAB FOR NEW FLOORING.                 |

DEMOLITION FLOOR PLAN NOTES

1. CONFIRM EXTENT OF DEMOLITION REQUIRED WITH EXTENT OF NEW FLOORING PER REMODEL PLANS.
2. CONTRACTOR SHALL COORDINATE DEMOLITION WORK WITH OWNER'S HAZARDOUS MATERIALS ABATEMENT VENDOR.
3. DEMOLISHED WALL BASE WHERE FLOORING IS INDICATED TO BE DEMOLISHED.

DEMOLITION FLOOR PLAN LEGEND

| SYMBOL | DESCRIPTION                        |
|--------|------------------------------------|
| ---    | (E) ITEM TO REMAIN                 |
| ---    | ITEMS TO BE DEMOLISHED PER KEYNOTE |
| ---    | DEMO VCT PER KEYNOTE               |

REMODEL FLOOR PLAN NOTES

1. FOR TRANSITION BETWEEN HARD FLOORING AND (N) CARPET REFERENCE DETAILS 1 AND 2 ON SHEET G-000.
2. FOR TRANSITIONS BETWEEN EXTERIOR DOOR THRESHOLDS AND (N) FLOORING REFERENCE DETAIL 3 ON SHEET G-000.
3. ALL (N) FLOORING REQUIRES (N) WALL BASE - REF SPECS.

REMODEL FLOOR PLAN LEGEND

|                        |                                     |
|------------------------|-------------------------------------|
| CARPET                 | MILLIKEN - WHALE SONG - BELUGA      |
| TILE                   | COLOR: BEL173 - 174 BARNACLE        |
| LUXURY VINYL TILE      | TARKETT - EVENT - 6" HERITAGE PLANK |
|                        | COLOR: EHP-SMOKED OAK 3350          |
| ENTRY SYSTEM CARPETING | MILLIKEN - OBEX TILE - CUTX / FIZZ  |
|                        | COLOR: FZX118 - 119 DARK GREY       |


PROJECT

**FLOORING REPLACEMENT PROJECTS**  
**NEWPORT COAST ELEMENTARY**  
**NEWPORT HEIGHTS ELEMENTARY**  
**MARINERS ELEMENTARY**

DATE 03/05/2021

PROJECT # CA21000.04



DESIGN PROFESSIONAL

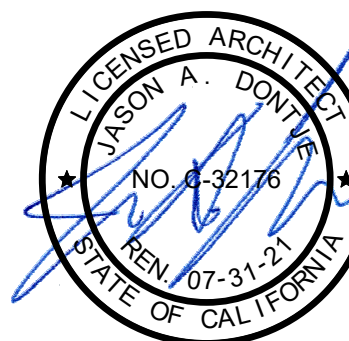

TITLE  
**DEMOLITION & REMODEL FLOOR  
FINISH PLAN - BLDG 'B' -  
NEWPORT COAST**

SHEET #

**A-111**

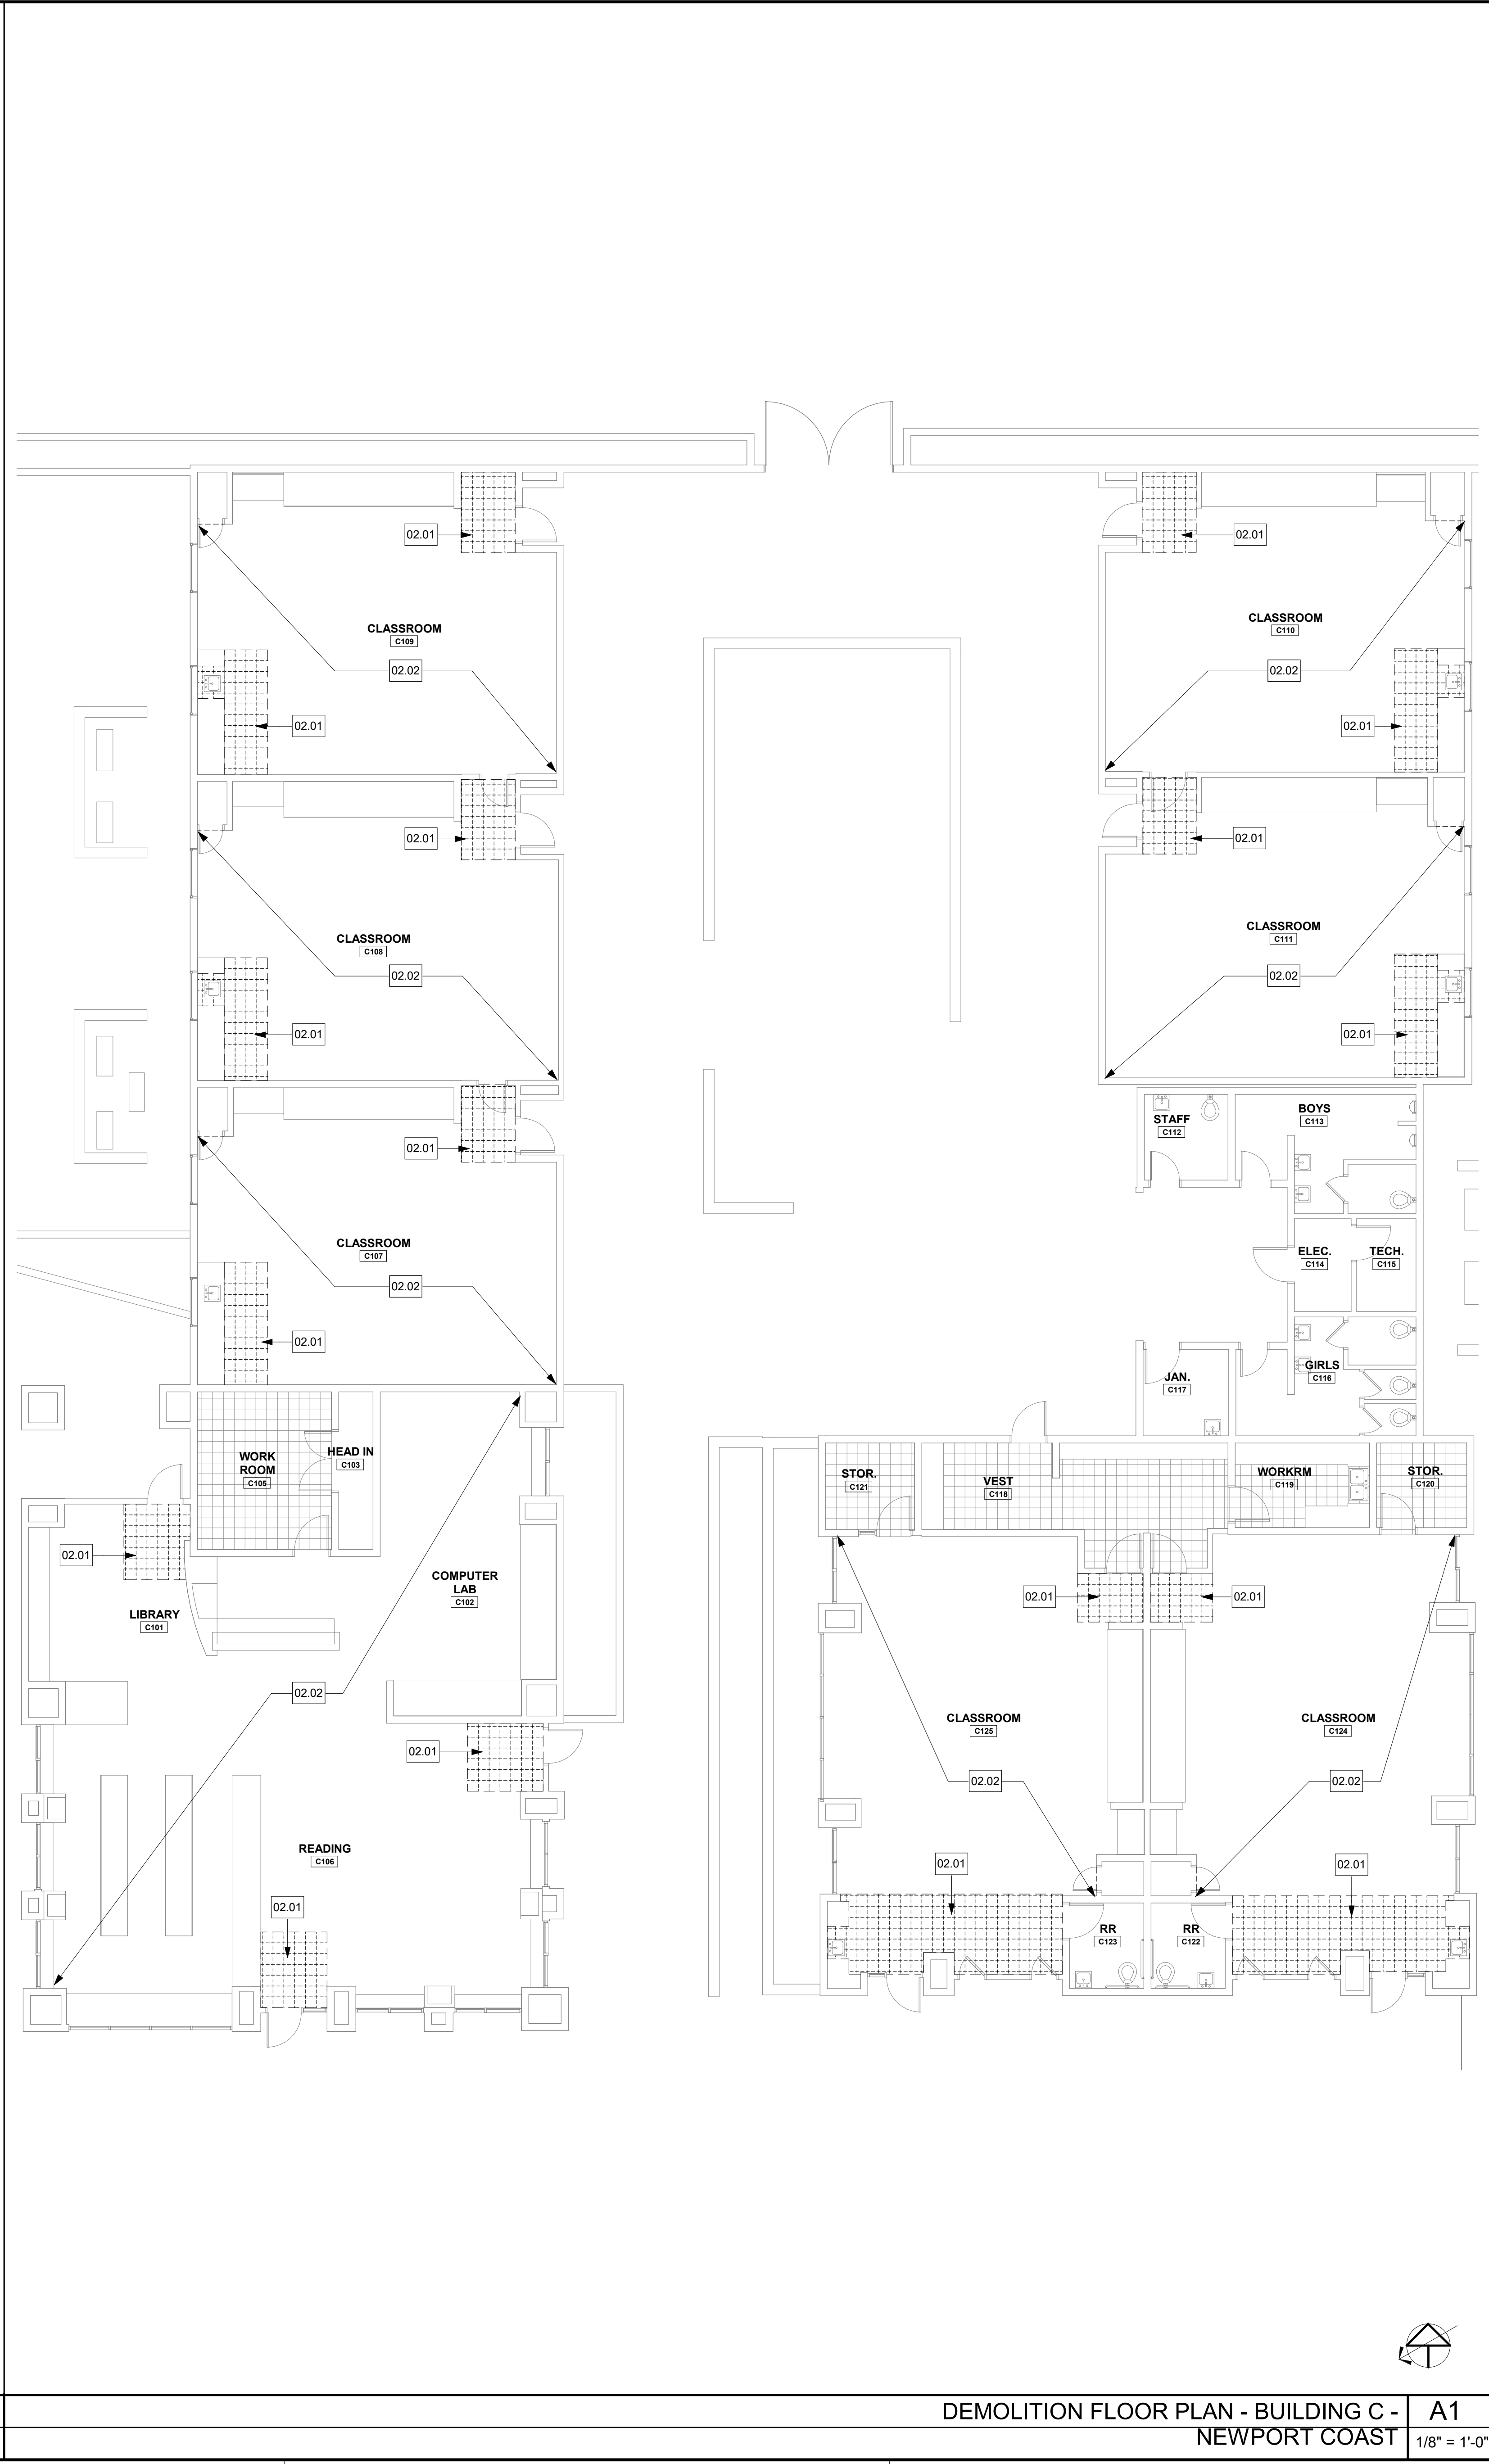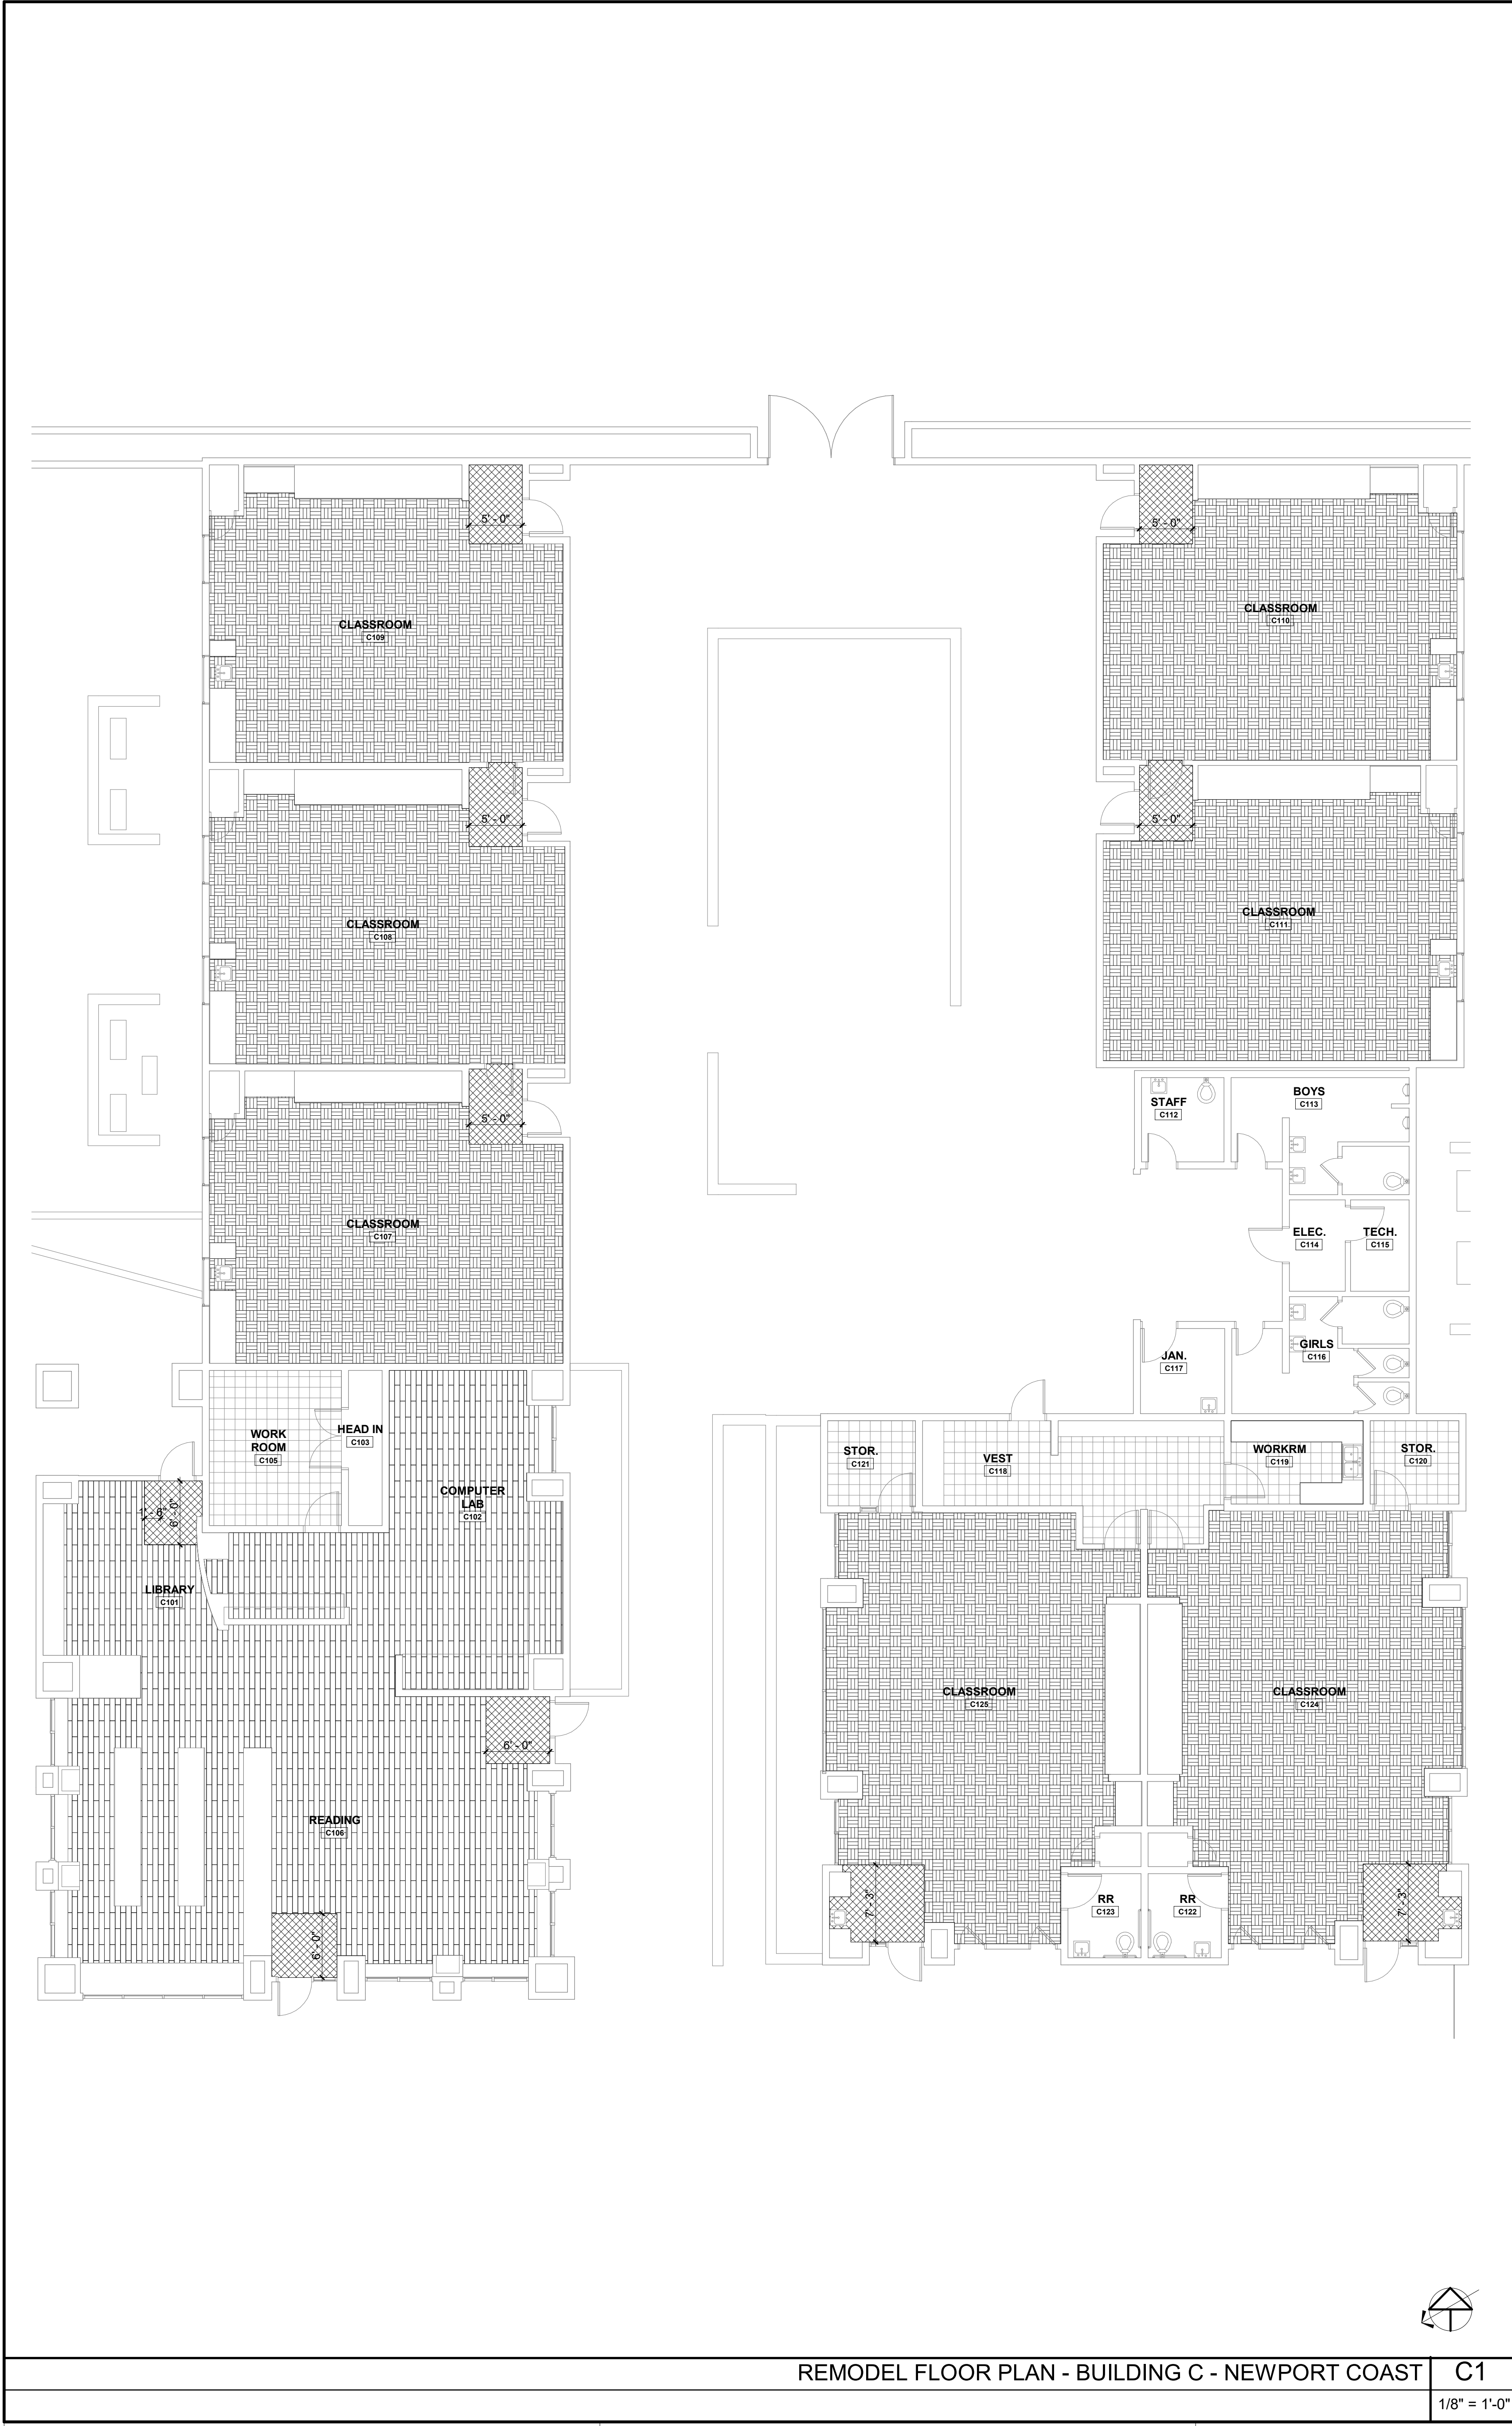

AGENCY APPROVAL

5

studio+

20250 SW Acadia Street, Suite 100, Newport Beach, California 92660 | P: 949.315.1993

These drawings have been prepared as one coordinated set of drawings and are complimentary. What is required by one drawing is required by all of the drawings, even if a detail or component part is not identified on every sheet. Any user's reliance on a single or select few sheet(s) of the drawings without consideration for the information included in the entire set of drawings will be at the user's sole risk and shall not form the basis for a request for additional compensation or time.

| KEYNOTE LEGEND |                                                                 |
|----------------|-----------------------------------------------------------------|
| NUMBER         | PROVIDE WORK / ITEM                                             |
| 02.01          | DEMO VINYL COMPOSITION TILE & PREP CONC. SLAB FOR NEW FLOORING. |
| 02.02          | DEMO CARPET & PREP CONC. SLAB FOR NEW FLOORING.                 |

DEMOLITION FLOOR PLAN NOTES

1.

CONFIRM EXTENT OF DEMOLITION REQUIRED WITH EXTENT OF NEW FLOORING PER REMODEL PLANS.

2.

CONTRACTOR SHALL COORDINATE DEMOLITION WORK WITH OWNER'S HAZARDOUS MATERIALS ABATEMENT VENDOR.

3.

DEMOLISHED WALL BASE WHERE FLOORING IS INDICATED TO BE DEMOLISHED.

| SYMBOL | DESCRIPTION                        |
|--------|------------------------------------|
|        | (E) ITEM TO REMAIN                 |
|        | ITEMS TO BE DEMOLISHED PER KEYNOTE |
|        | DEMO VCT PER KEYNOTE               |

REMODEL FLOOR PLAN NOTES

1.

FOR TRANSITION BETWEEN HARD FLOORING AND (N) CARPET REFERENCE DETAILS 1 AND 2 ON SHEET G-000.

2.

FOR TRANSITIONS BETWEEN EXTERIOR DOOR THRESHOLDS AND (N) FLOORING REFERENCE DETAIL 3 ON SHEET G-000.

3.

ALL (N) FLOORING REQUIRES (N) WALL BASE - REF SPECS.

|  |                        |                                     |
|--|------------------------|-------------------------------------|
|  | CARPET                 | MILLIKEN - WHALE SONG - BELUGA      |
|  | TILE                   | COLOR: BEL173 - 174 BARNACLE        |
|  | LUXURY VINYL TILE      | TARKETT - EVENT - 6" HERITAGE PLANK |
|  |                        | COLOR: EHP SMOKED OAK 3350          |
|  | ENTRY SYSTEM CARPETING | MILLIKEN - OBEX TILE - CUTX / FIZZ  |
|  |                        | COLOR: FZK118 - 119 DARK GREY       |

PROJECT

FLOORING REPLACEMENT PROJECTS

NEWPORT COAST ELEMENTARY

NEWPORT HEIGHTS ELEMENTARY

MARINERS ELEMENTARY

DATE

03/05/2021

PROJECT #

CA21000.04

DESIGN PROFESSIONAL

TITLE

DEMOLITION & REMODEL FLOOR FINISH PLAN - BLDG 'C' - NEWPORT COAST

SHEET #

A-112

REMODEL FLOOR PLAN - BUILDING C - NEWPORT COAST



C1

1/8" = 1'-0"

DEMOLITION FLOOR PLAN - BUILDING C - NEWPORT COAST

A1

1/8" = 1'-0"

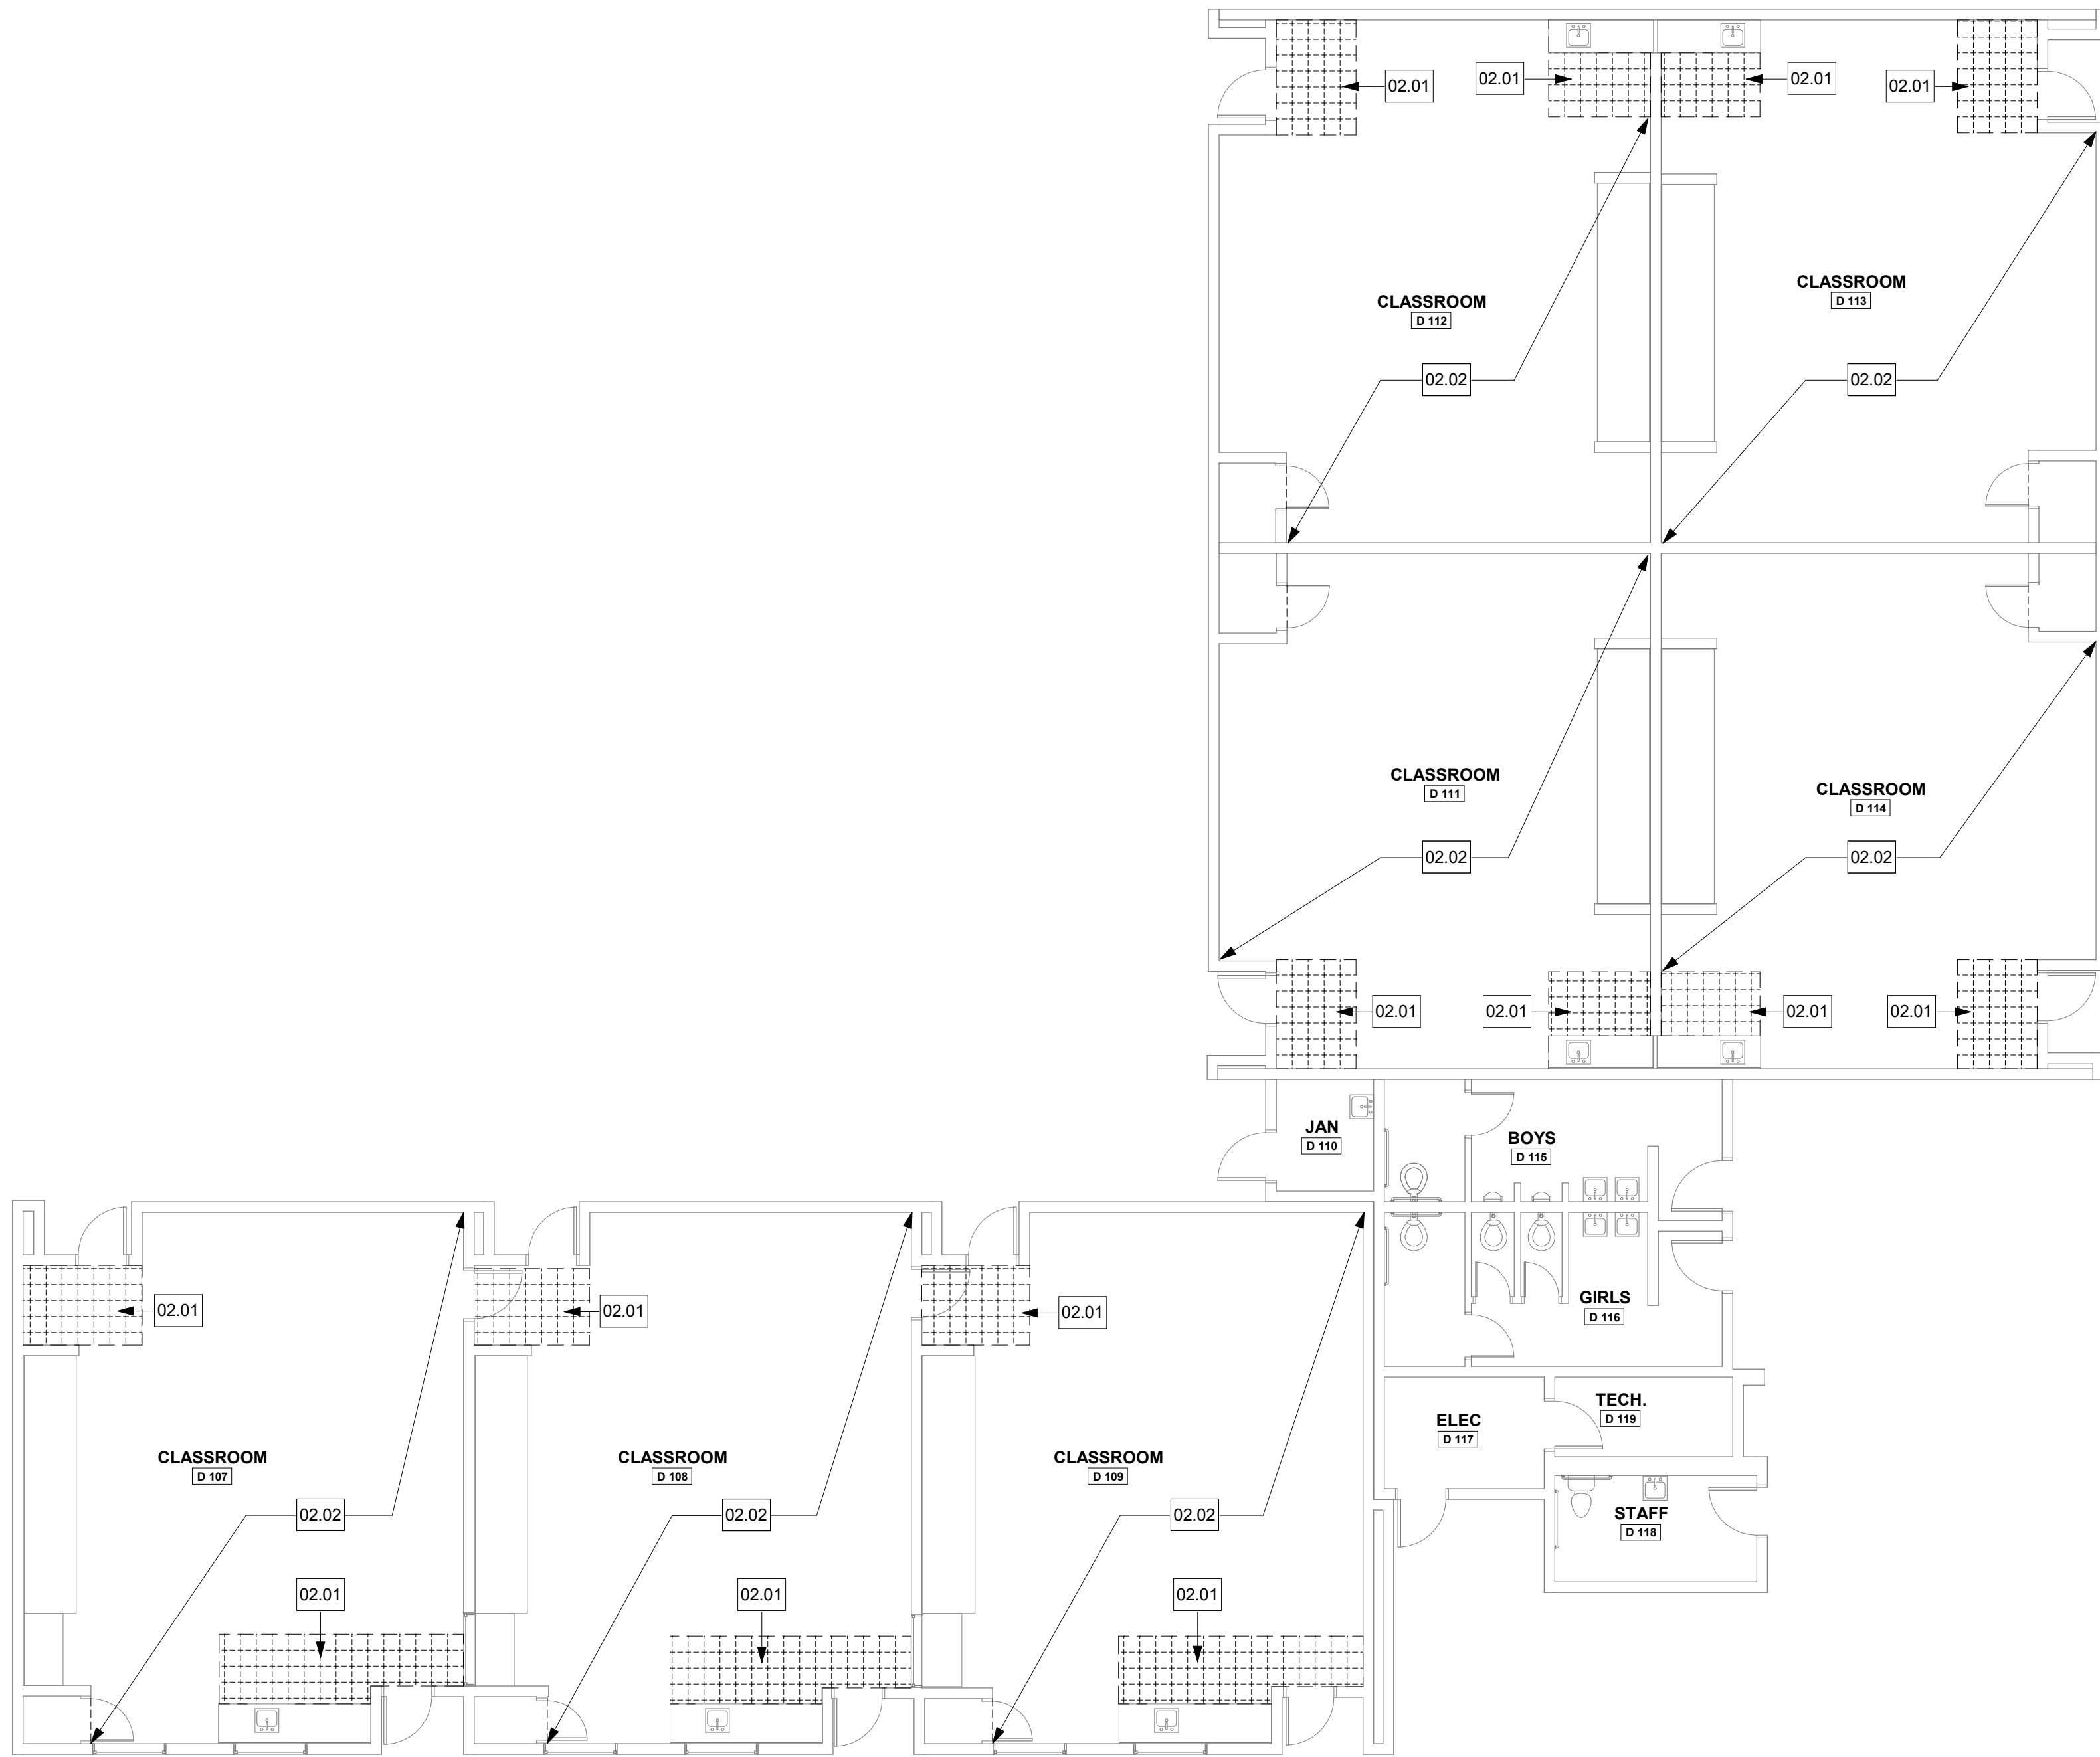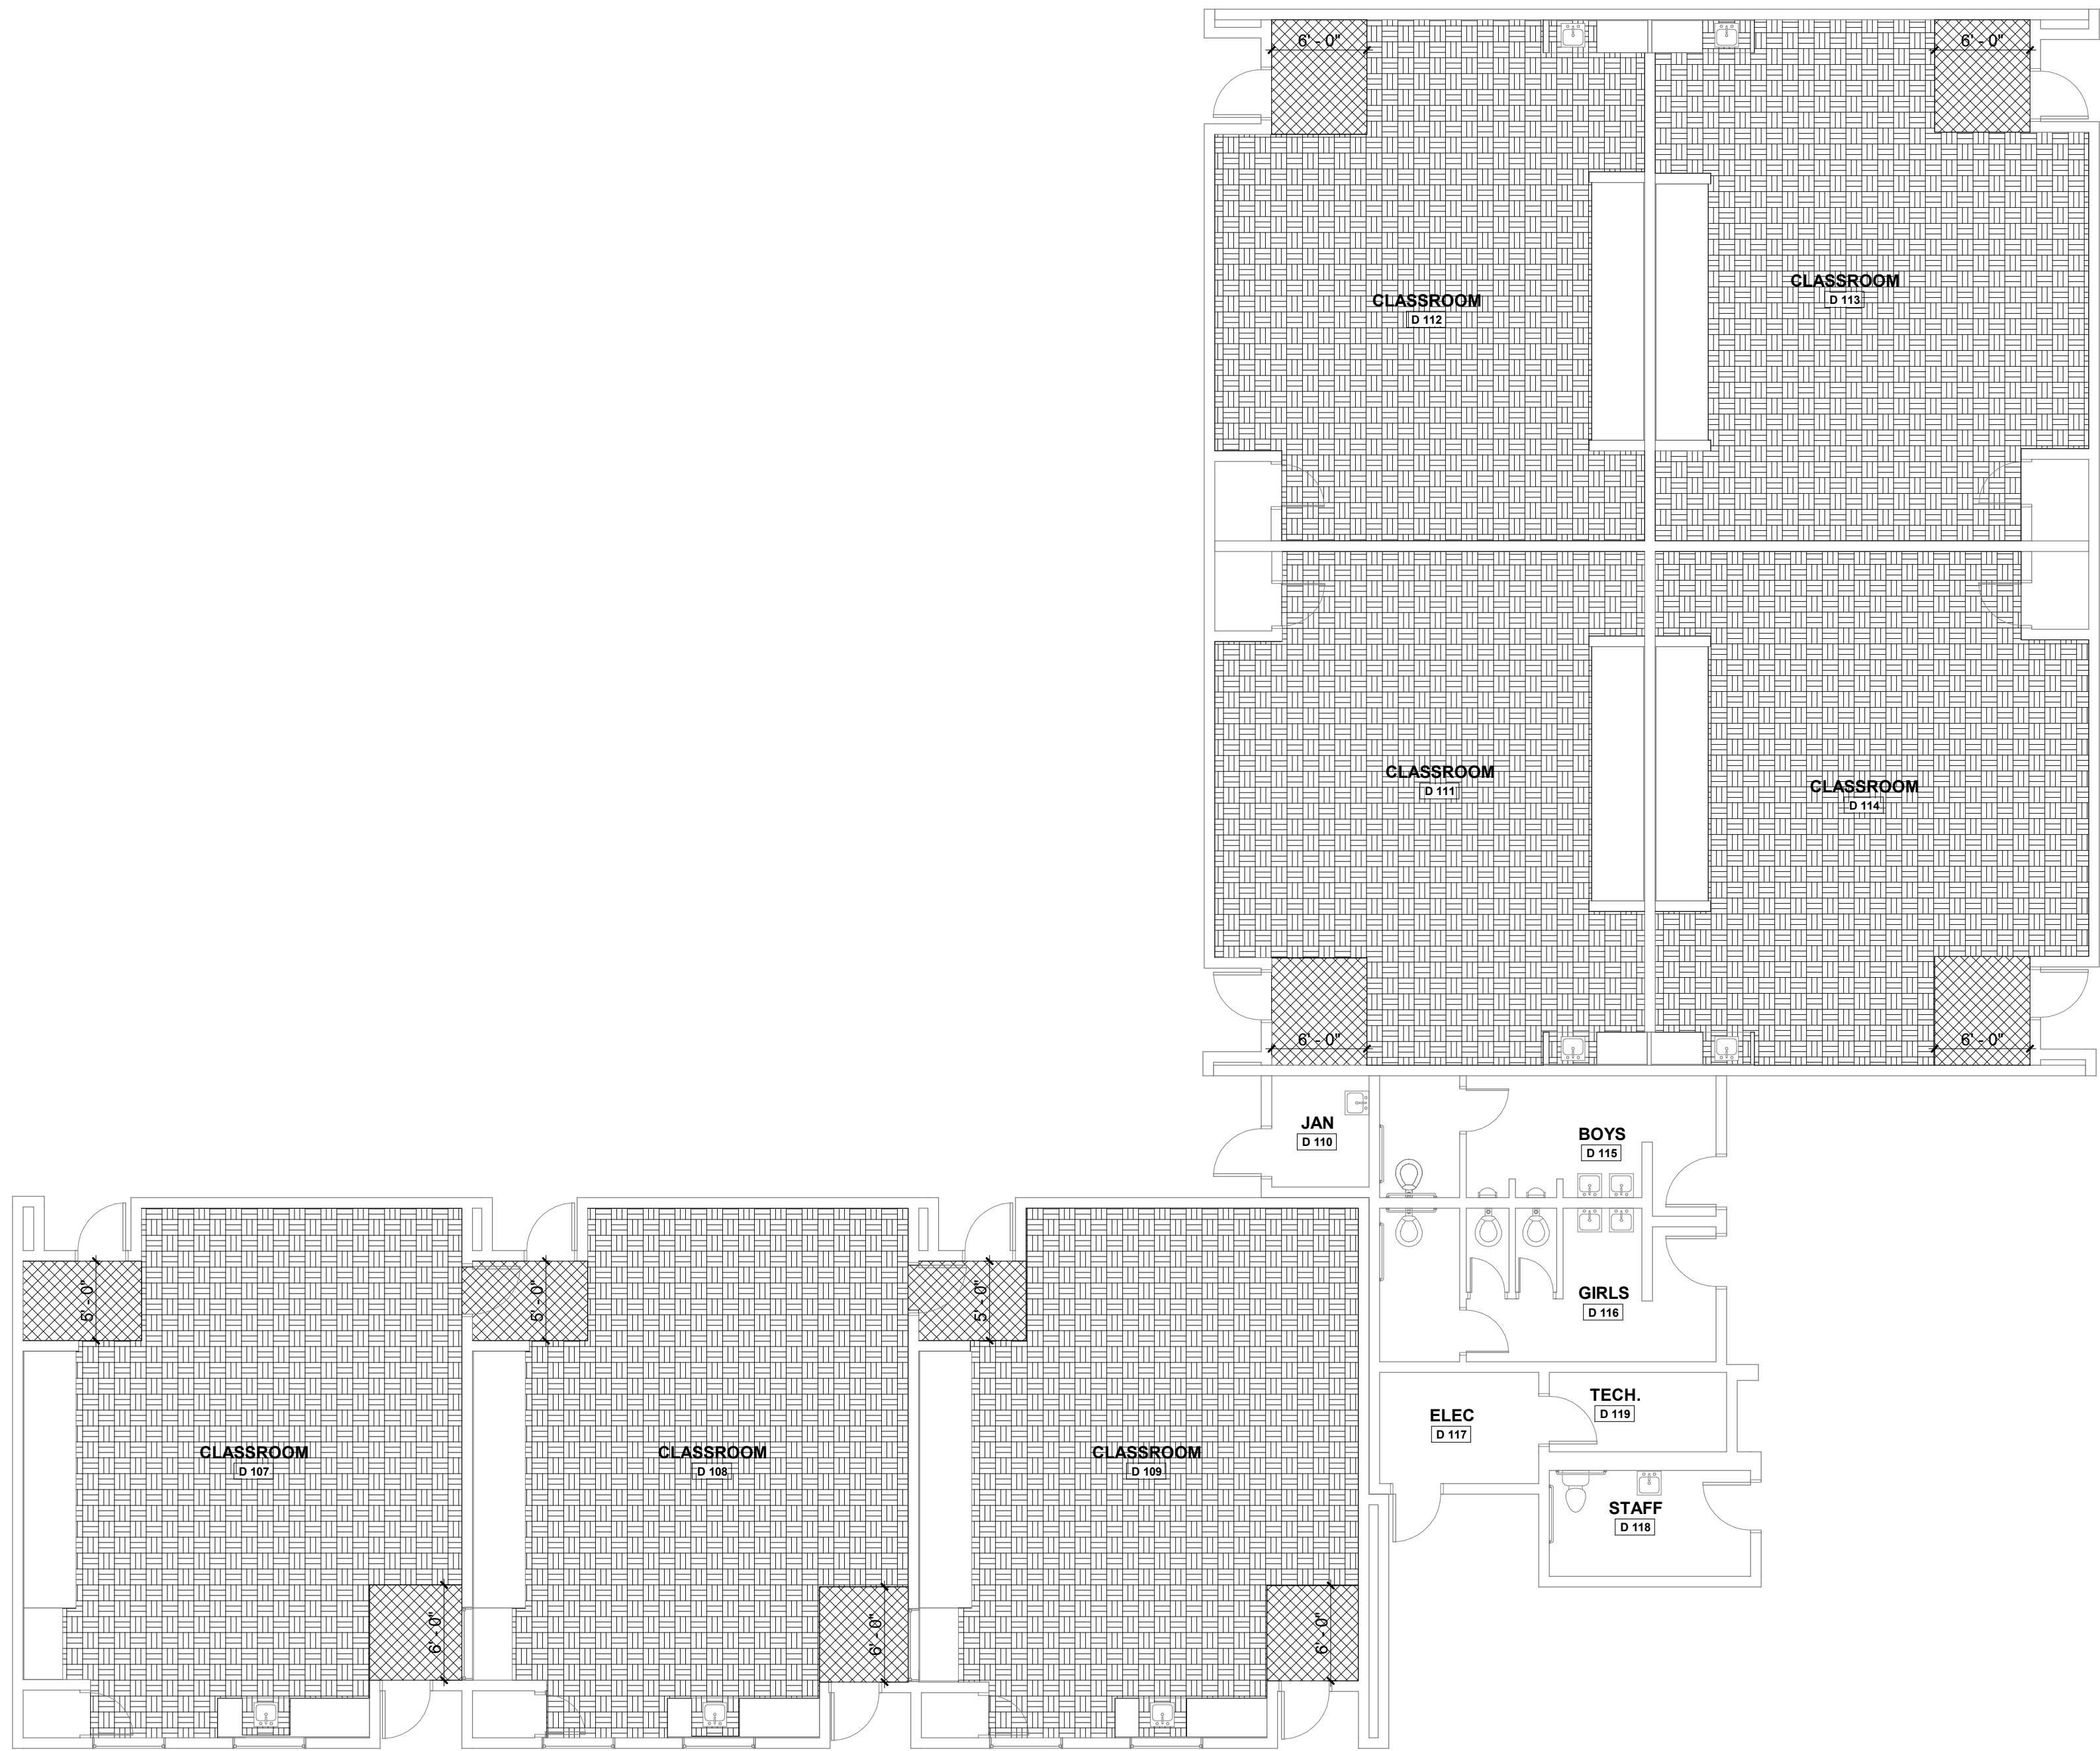

AGENCY APPROVAL



These drawings have been prepared as one coordinated set of drawings and are complimentary. What is required by one drawing is required by all of the drawings, even if a detail or component part is not identified on every sheet. Any user's reliance on a single or select few sheet(s) of the drawings without consideration for the information included in the entire set of drawings will be at the user's sole risk and shall not form the basis for a request for additional compensation or time.

KEYNOTE LEGEND

| NUMBER | PROVIDE WORK / ITEM                                             |
|--------|-----------------------------------------------------------------|
| 02.01  | DEMO VINYL COMPOSITION TILE & PREP CONC. SLAB FOR NEW FLOORING. |
| 02.02  | DEMO CARPET & PREP CONC. SLAB FOR NEW FLOORING.                 |

DEMOLITION FLOOR PLAN NOTES

- CONFIRM EXTENT OF DEMOLITION REQUIRED WITH EXTENT OF NEW FLOORING PER REMODEL PLANS.
- CONTRACTOR SHALL COORDINATE DEMOLITION WORK WITH OWNER'S HAZARDOUS MATERIALS ABATEMENT VENDOR.
- DEMOLISHED WALL BASE WHERE FLOORING IS INDICATED TO BE DEMOLISHED.

DEMOLITION FLOOR PLAN LEGEND

| SYMBOL                             | DESCRIPTION |
|------------------------------------|-------------|
| (E) ITEM TO REMAIN                 |             |
| ITEMS TO BE DEMOLISHED PER KEYNOTE |             |
| DEMO VCT PER KEYNOTE               |             |

REMODEL FLOOR PLAN NOTES

- FOR TRANSITION BETWEEN HARD FLOORING AND (N) CARPET REFERENCE DETAILS 1 AND 2 ON SHEET G-000.
- FOR TRANSITIONS BETWEEN EXTERIOR DOOR THRESHOLDS AND (N) FLOORING REFERENCE DETAIL 3 ON SHEET G-000.
- ALL (N) FLOORING REQUIRES (N) WALL BASE - REF SPECS.

REMODEL FLOOR PLAN LEGEND

|                        |                                                                  |
|------------------------|------------------------------------------------------------------|
| CARPET TILE            | MILLIKEN - WHALE SONG - BELUGA COLOR: BEL173 - 174 BARNACLE      |
| LUXURY VINYL TILE      | TARKETT - EVENT - 6" HERITAGE PLANK COLOR: EHP SMOKED OAK 3350   |
| ENTRY SYSTEM CARPETING | MILLIKEN - OBEX TILE - CUTX / FIZZ COLOR: FZX118 - 119 DARK GREY |


PROJECT

FLOORING REPLACEMENT PROJECTS  
NEWPORT COAST ELEMENTARY  
NEWPORT HEIGHTS ELEMENTARY  
MARINERS ELEMENTARY

DATE 03/05/2021

PROJECT # CA21000.04

DESIGN PROFESSIONAL

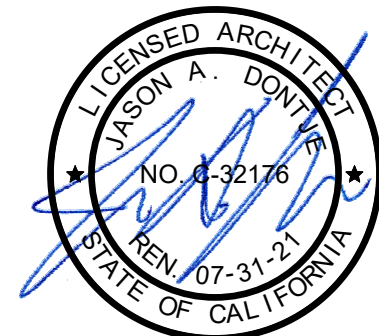

TITLE  
DEMOLITION & REMODEL FLOOR  
FINISH PLAN - BLDG 'D' -  
NEWPORT COAST

SHEET #

A-113

REMODEL FLOOR PLAN - BUILDING D - NEWPORT COAST



C1

1/8" = 1'-0"

DEMOLITION FLOOR PLAN - BUILDING D -  
NEWPORT COAST

A1

1/8" = 1'-0"

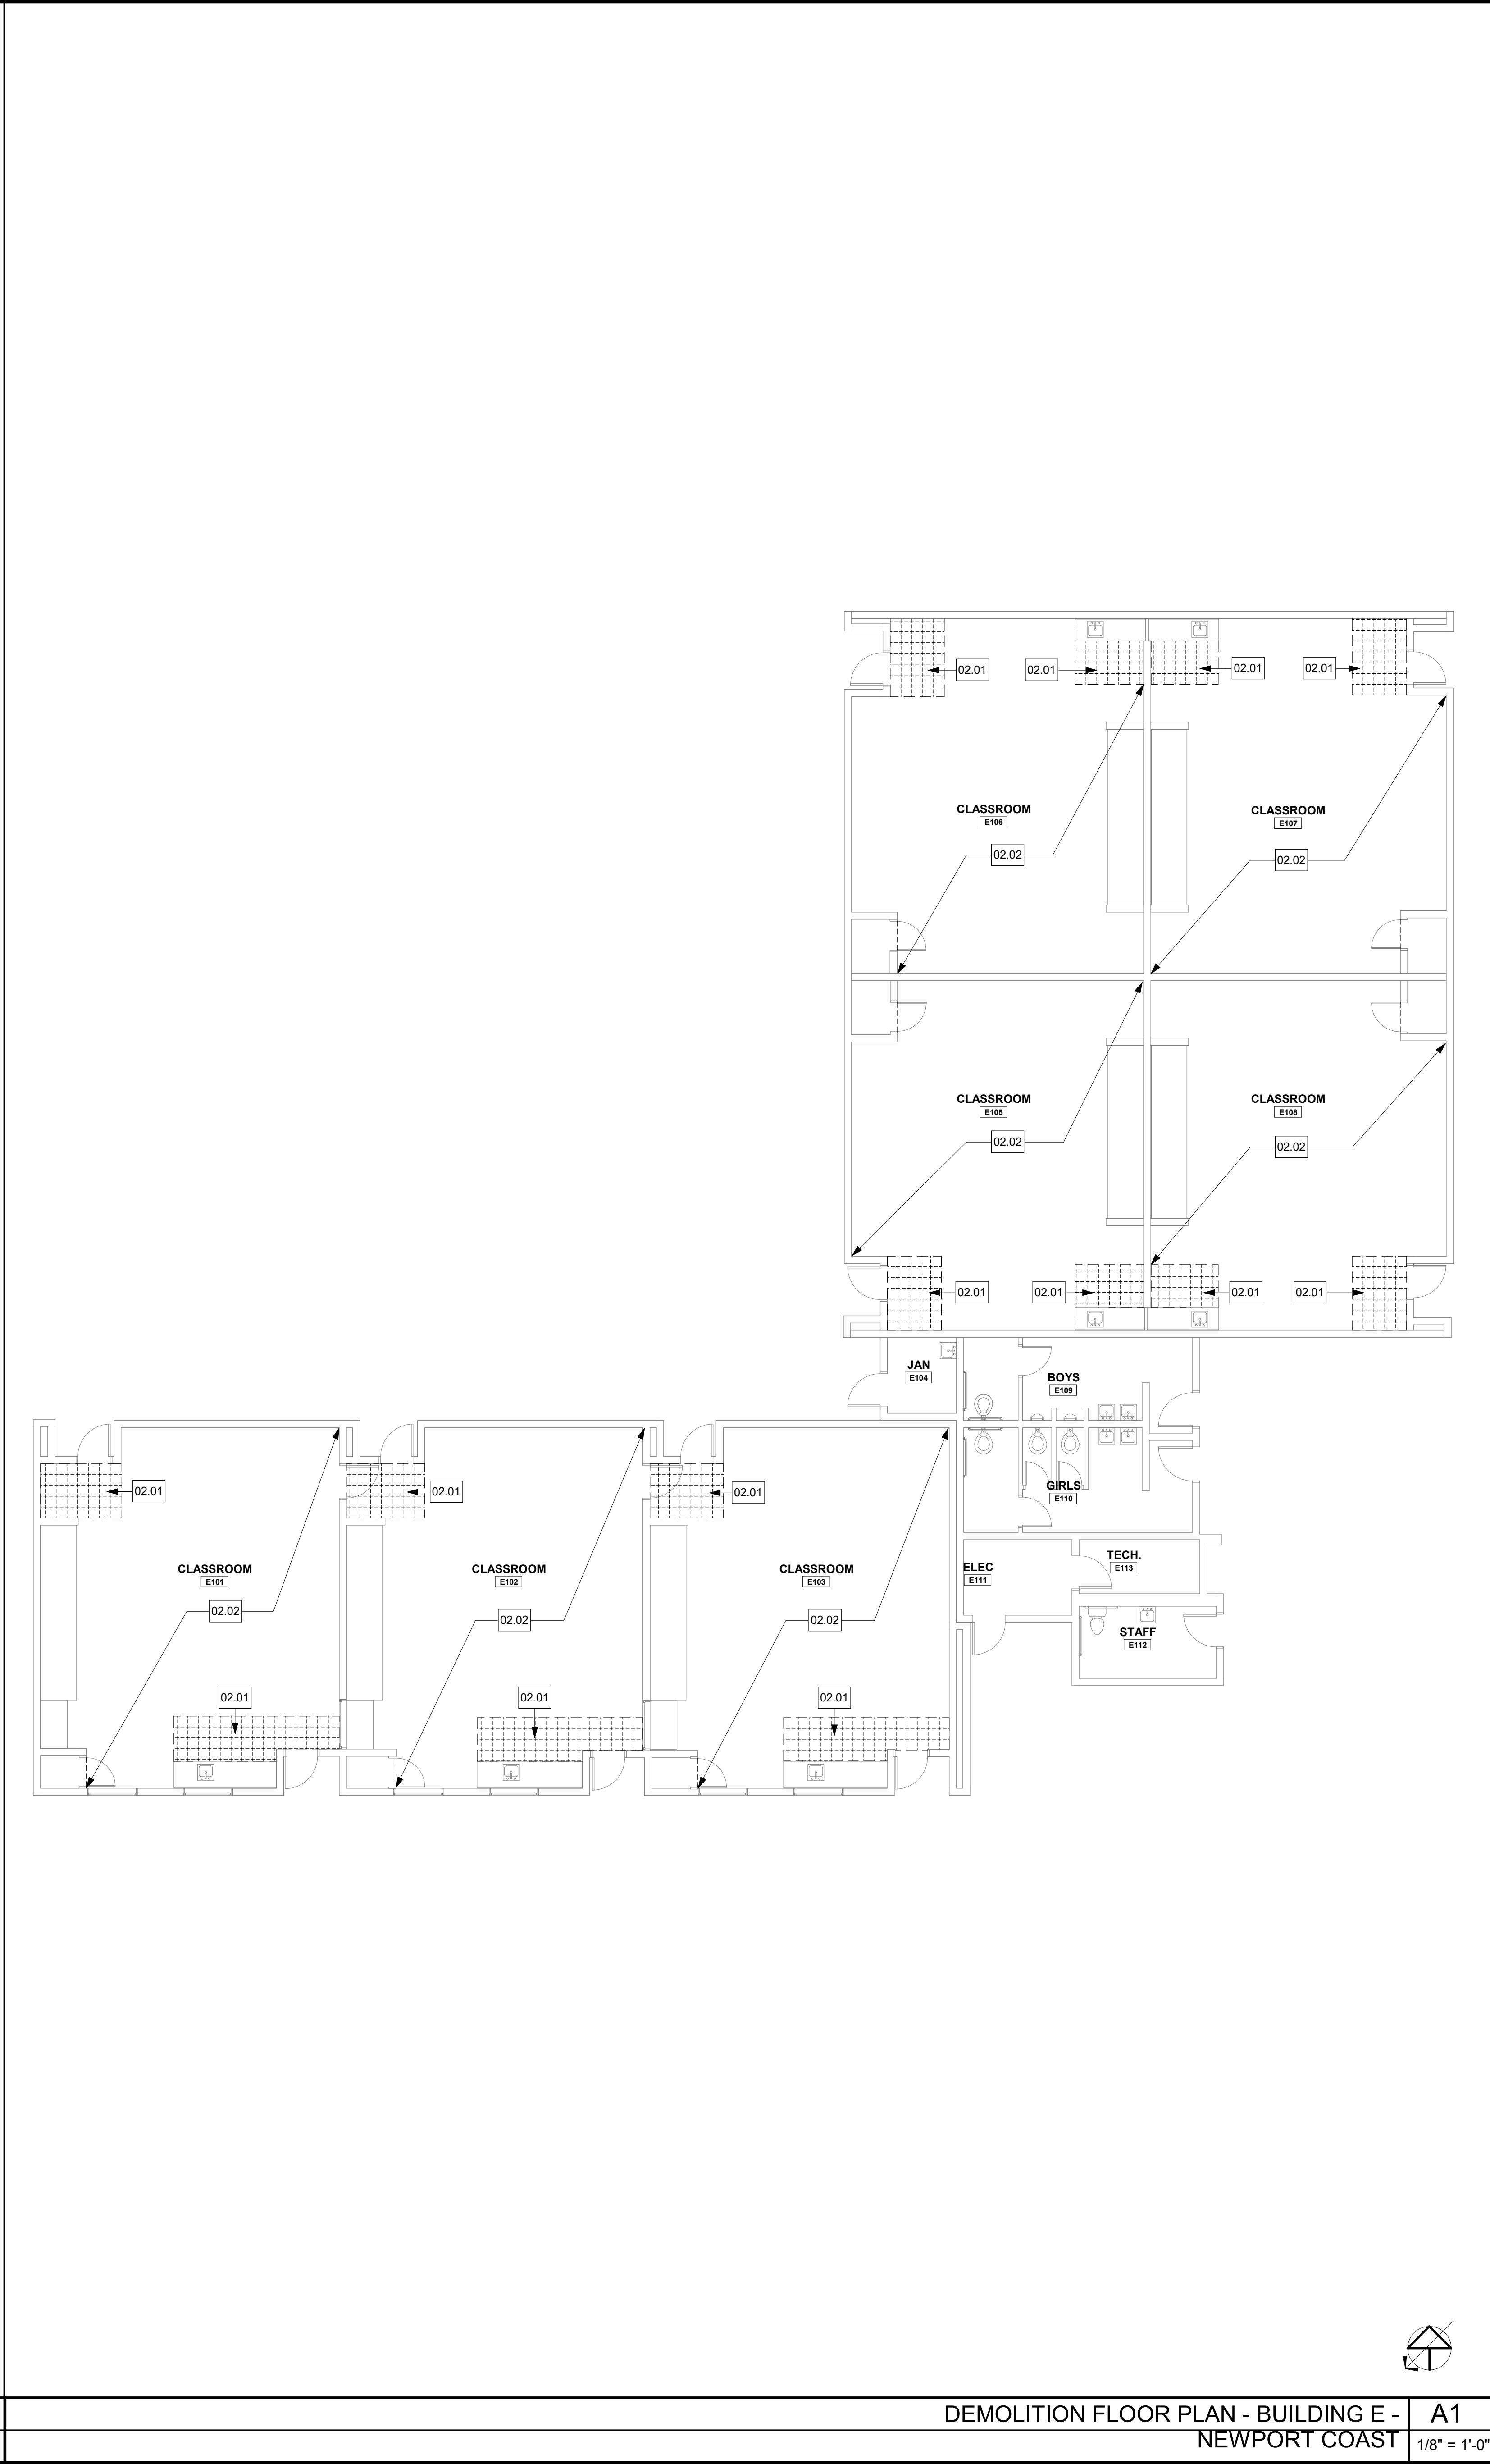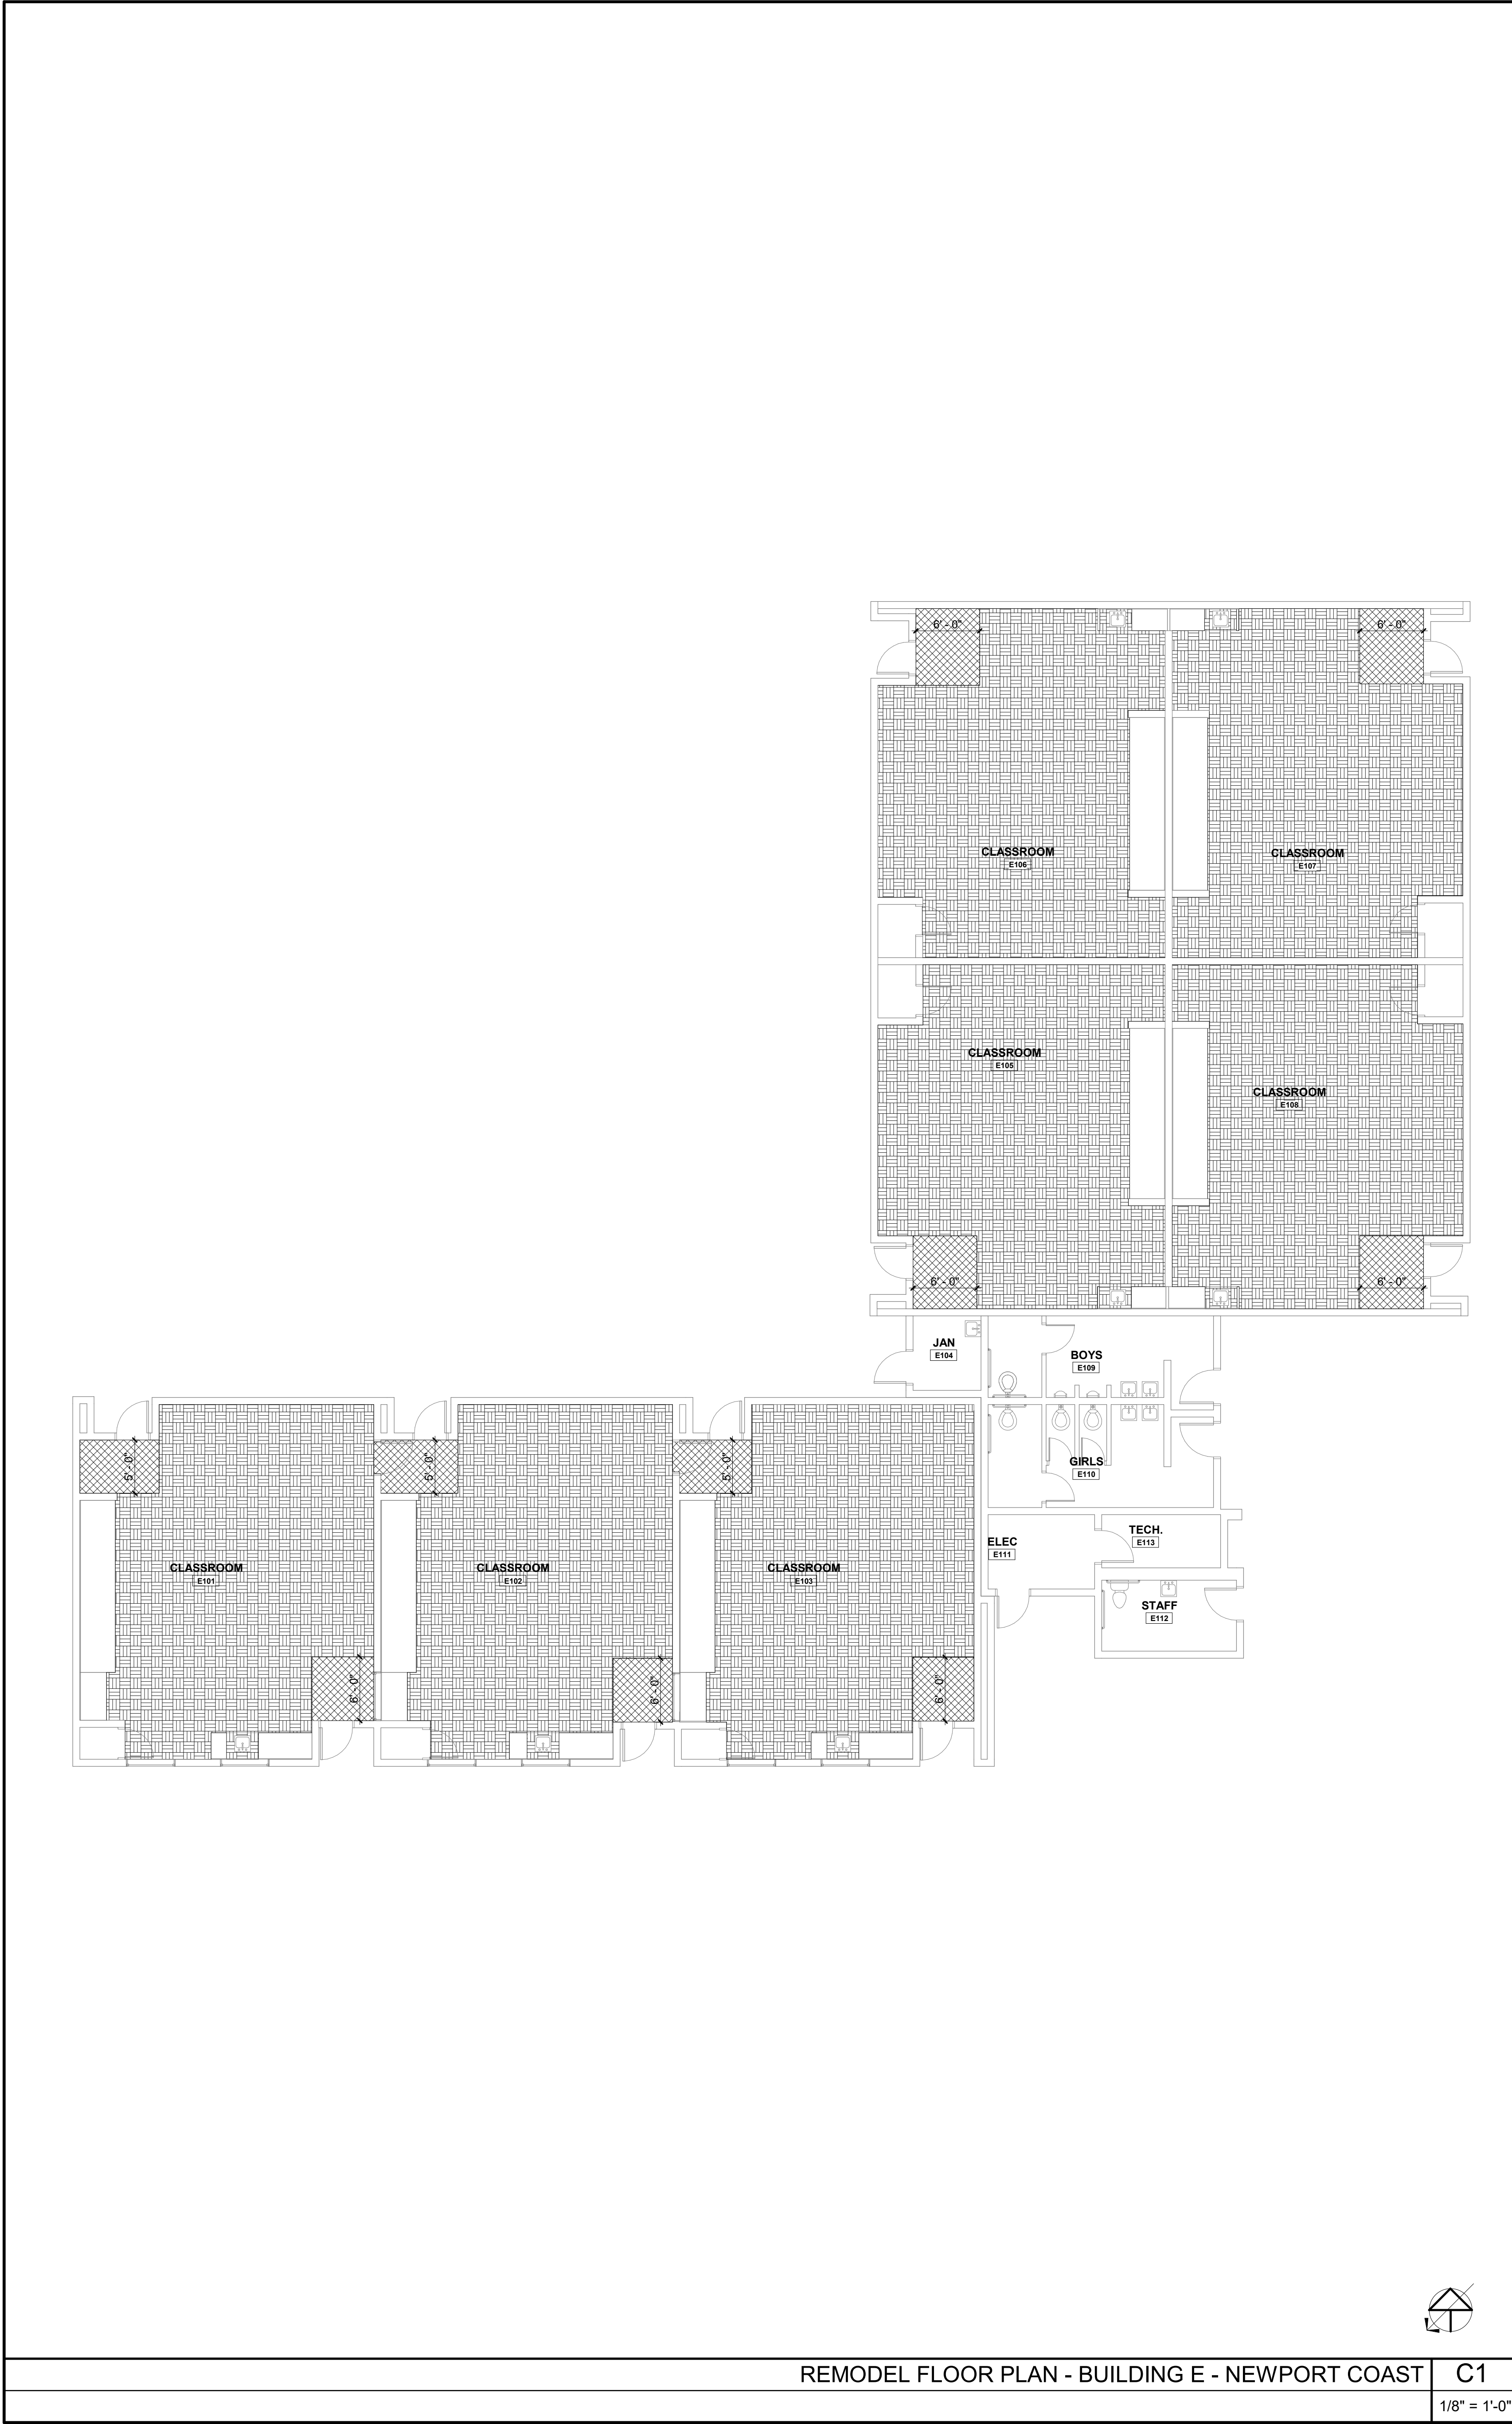

AGENCY APPROVAL

5

studio+

20250 SW Acadia Street, Suite 100, Newport Beach, California 92660 | P: 949.315.1993

These drawings have been prepared as one coordinated set of drawings and are complimentary. What is required by one drawing is required by all of the drawings, even if a detail or component part is not identified on every sheet. Any user's reliance on a single or select few sheet(s) of the drawings without consideration for the information included in the entire set of drawings will be at the user's sole risk and shall not form the basis for a request for additional compensation or time.

| KEYNOTE LEGEND |                                                                 |
|----------------|-----------------------------------------------------------------|
| NUMBER         | PROVIDE WORK / ITEM                                             |
| 02.01          | DEMO VINYL COMPOSITION TILE & PREP CONC. SLAB FOR NEW FLOORING. |
| 02.02          | DEMO CARPET & PREP CONC. SLAB FOR NEW FLOORING.                 |

DEMOLITION FLOOR PLAN NOTES

1.

CONFIRM EXTENT OF DEMOLITION REQUIRED WITH EXTENT OF NEW FLOORING PER REMODEL PLANS.

2.

CONTRACTOR SHALL COORDINATE DEMOLITION WORK WITH OWNER'S HAZARDOUS MATERIALS ABATEMENT VENDOR.

3.

DEMOLISHED WALL BASE WHERE FLOORING IS INDICATED TO BE DEMOLISHED.

DEMOLITION FLOOR PLAN LEGEND

| SYMBOL        | DESCRIPTION                        |
|---------------|------------------------------------|
| (E)           | ITEM TO REMAIN                     |
| ---           | ITEMS TO BE DEMOLISHED PER KEYNOTE |
| [Hatched Box] | DEMO VCT PER KEYNOTE               |

REMODEL FLOOR PLAN NOTES

1.

FOR TRANSITION BETWEEN HARD FLOORING AND (N) CARPET REFERENCE DETAILS 1 AND 2 ON SHEET G-000.

2.

FOR TRANSITIONS BETWEEN EXTERIOR DOOR THRESHOLDS AND (N) FLOORING REFERENCE DETAIL 3 ON SHEET G-000.

3.

ALL (N) FLOORING REQUIRES (N) WALL BASE - REF SPECS.

REMODEL FLOOR PLAN LEGEND

[Hatched Box]

CARPET TILE

MILLIKEN - WHALE SONG - BELUGA COLOR: BEL173 - 174 BARNACLE

[Hatched Box]

LUXURY VINYL TILE

TARKETT - EVENT - 6" HERITAGE PLANK COLOR: EHP SMOKED OAK 3360

[Hatched Box]

ENTRY SYSTEM CARPETING

MILLIKEN - OBEX TILE - CUTX / FIZZ COLOR: FZX118 - 119 DARK GREY

PROJECT

FLOORING REPLACEMENT PROJECTS

NEWPORT COAST ELEMENTARY

NEWPORT HEIGHTS ELEMENTARY

MARINERS ELEMENTARY

DATE

03/05/2021

PROJECT #

CA21000.04

DESIGN PROFESSIONAL

LICENSED ARCHITECT

JASON A. DOWDY

NO. 6-32176

EXPIRATION 07-31-21


STATE OF CALIFORNIA

TITLE

DEMOLITION & REMODEL FLOOR FINISH PLAN - BLDG 'E' - NEWPORT COAST


SHEET #

A-114

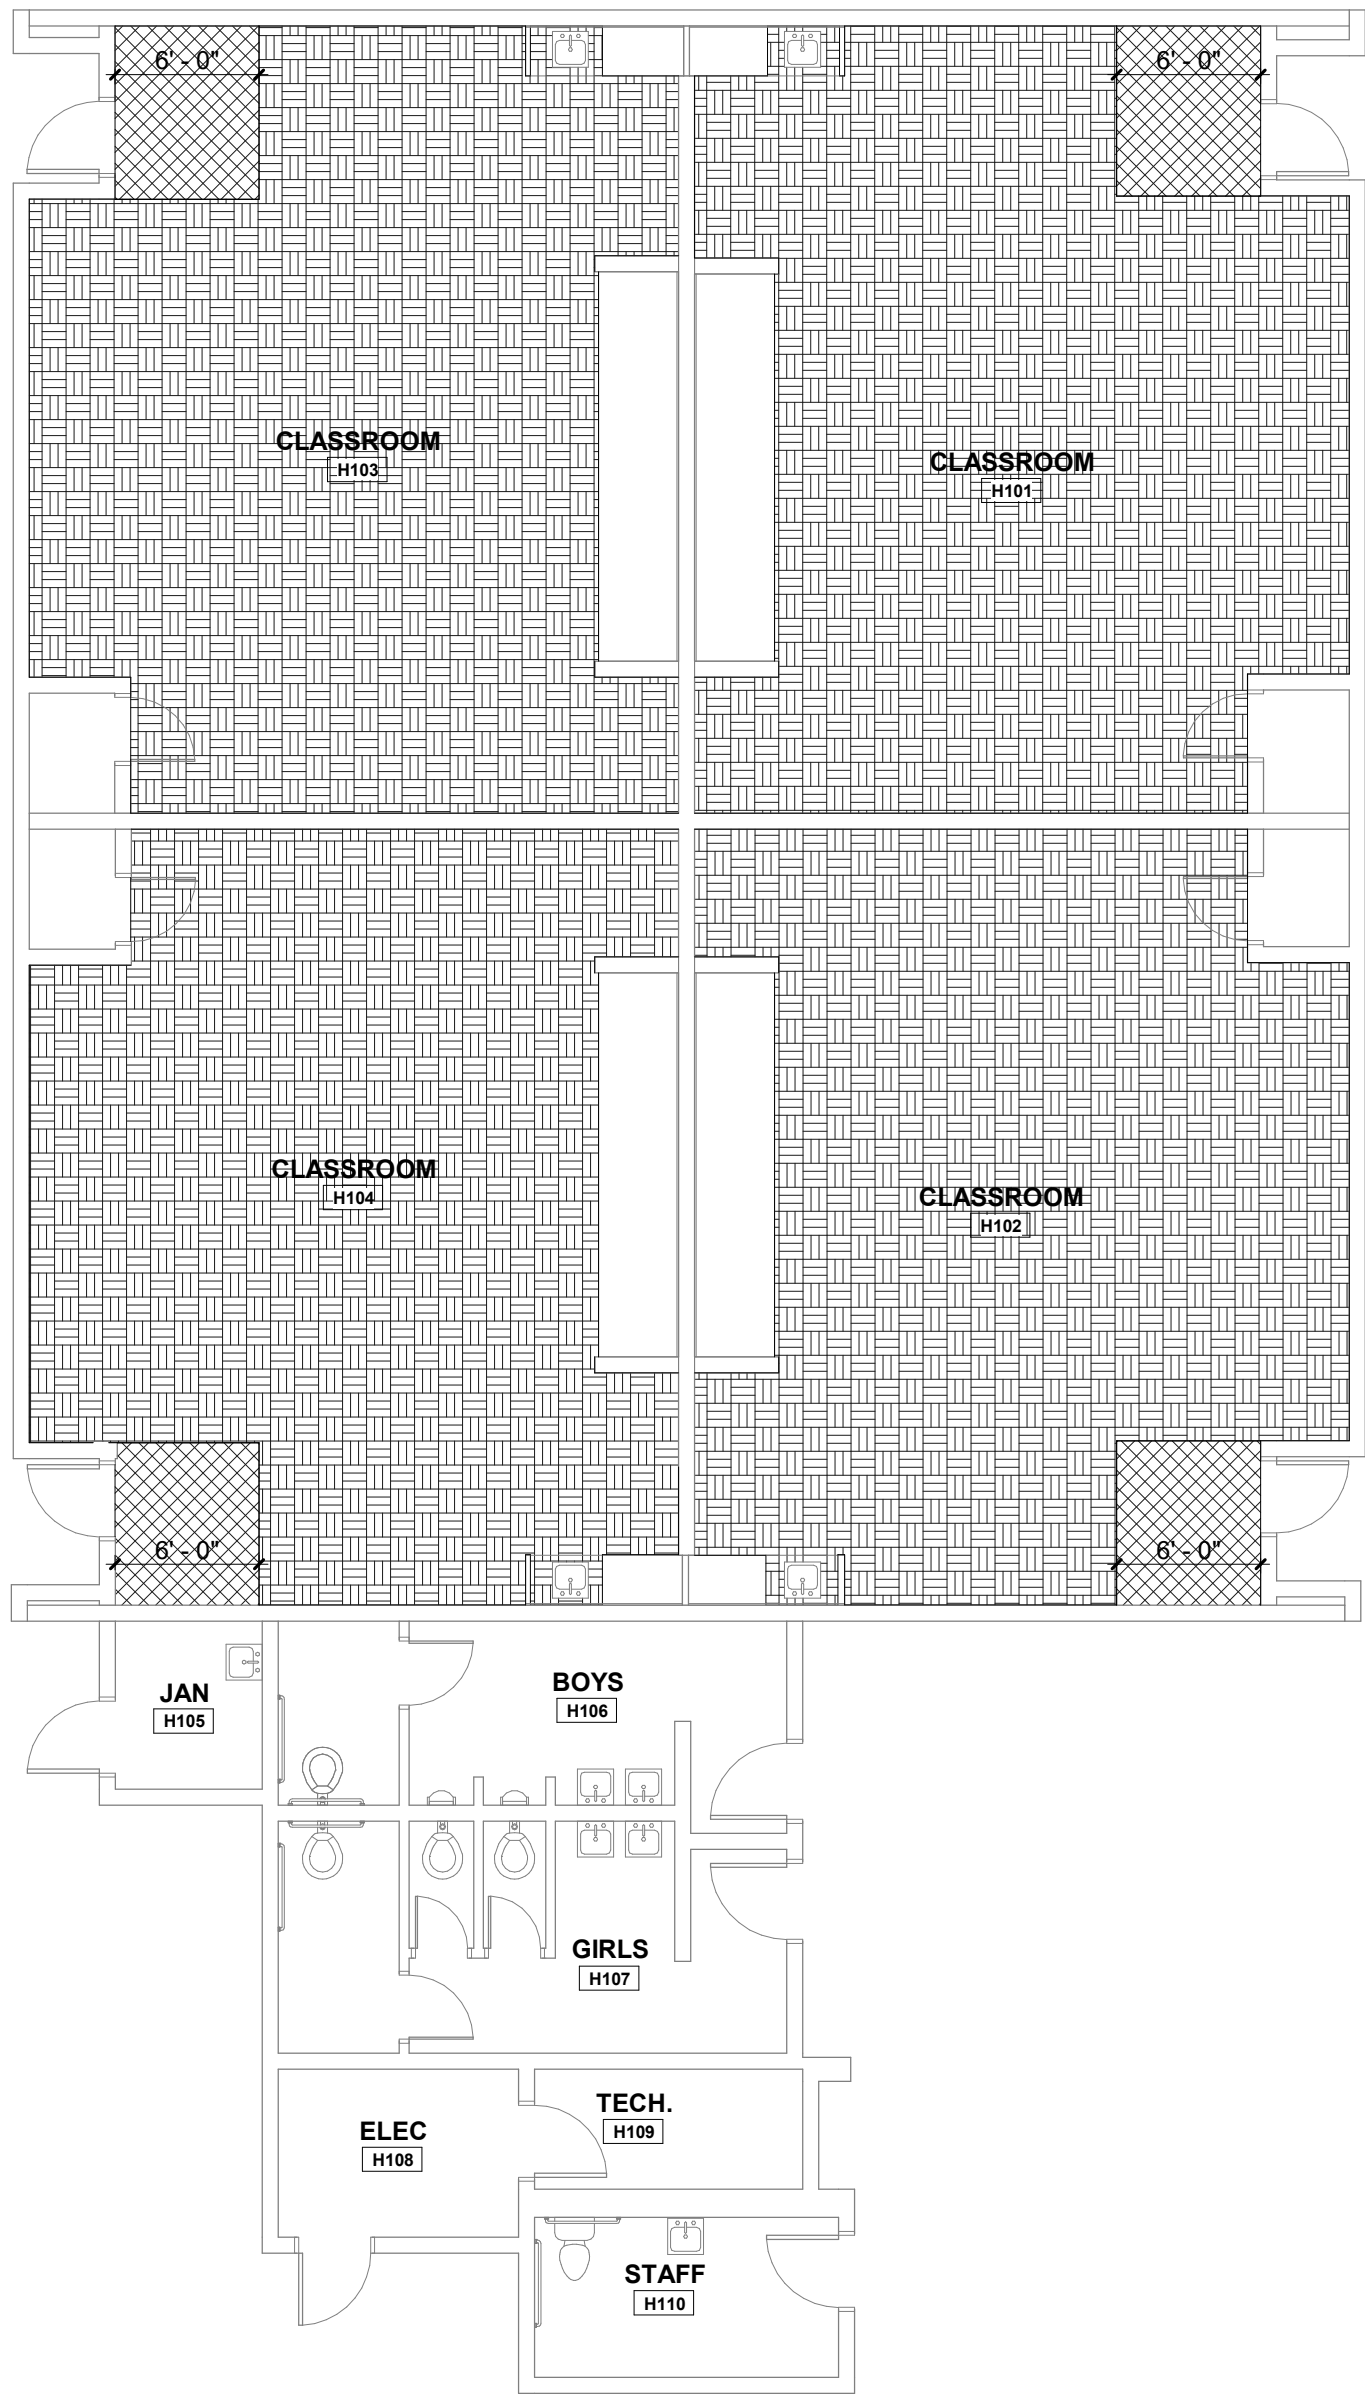


REMODEL FLOOR PLAN - BUILDING H -  
NEWPORT COAST

D3  
1/8" = 1'-0"

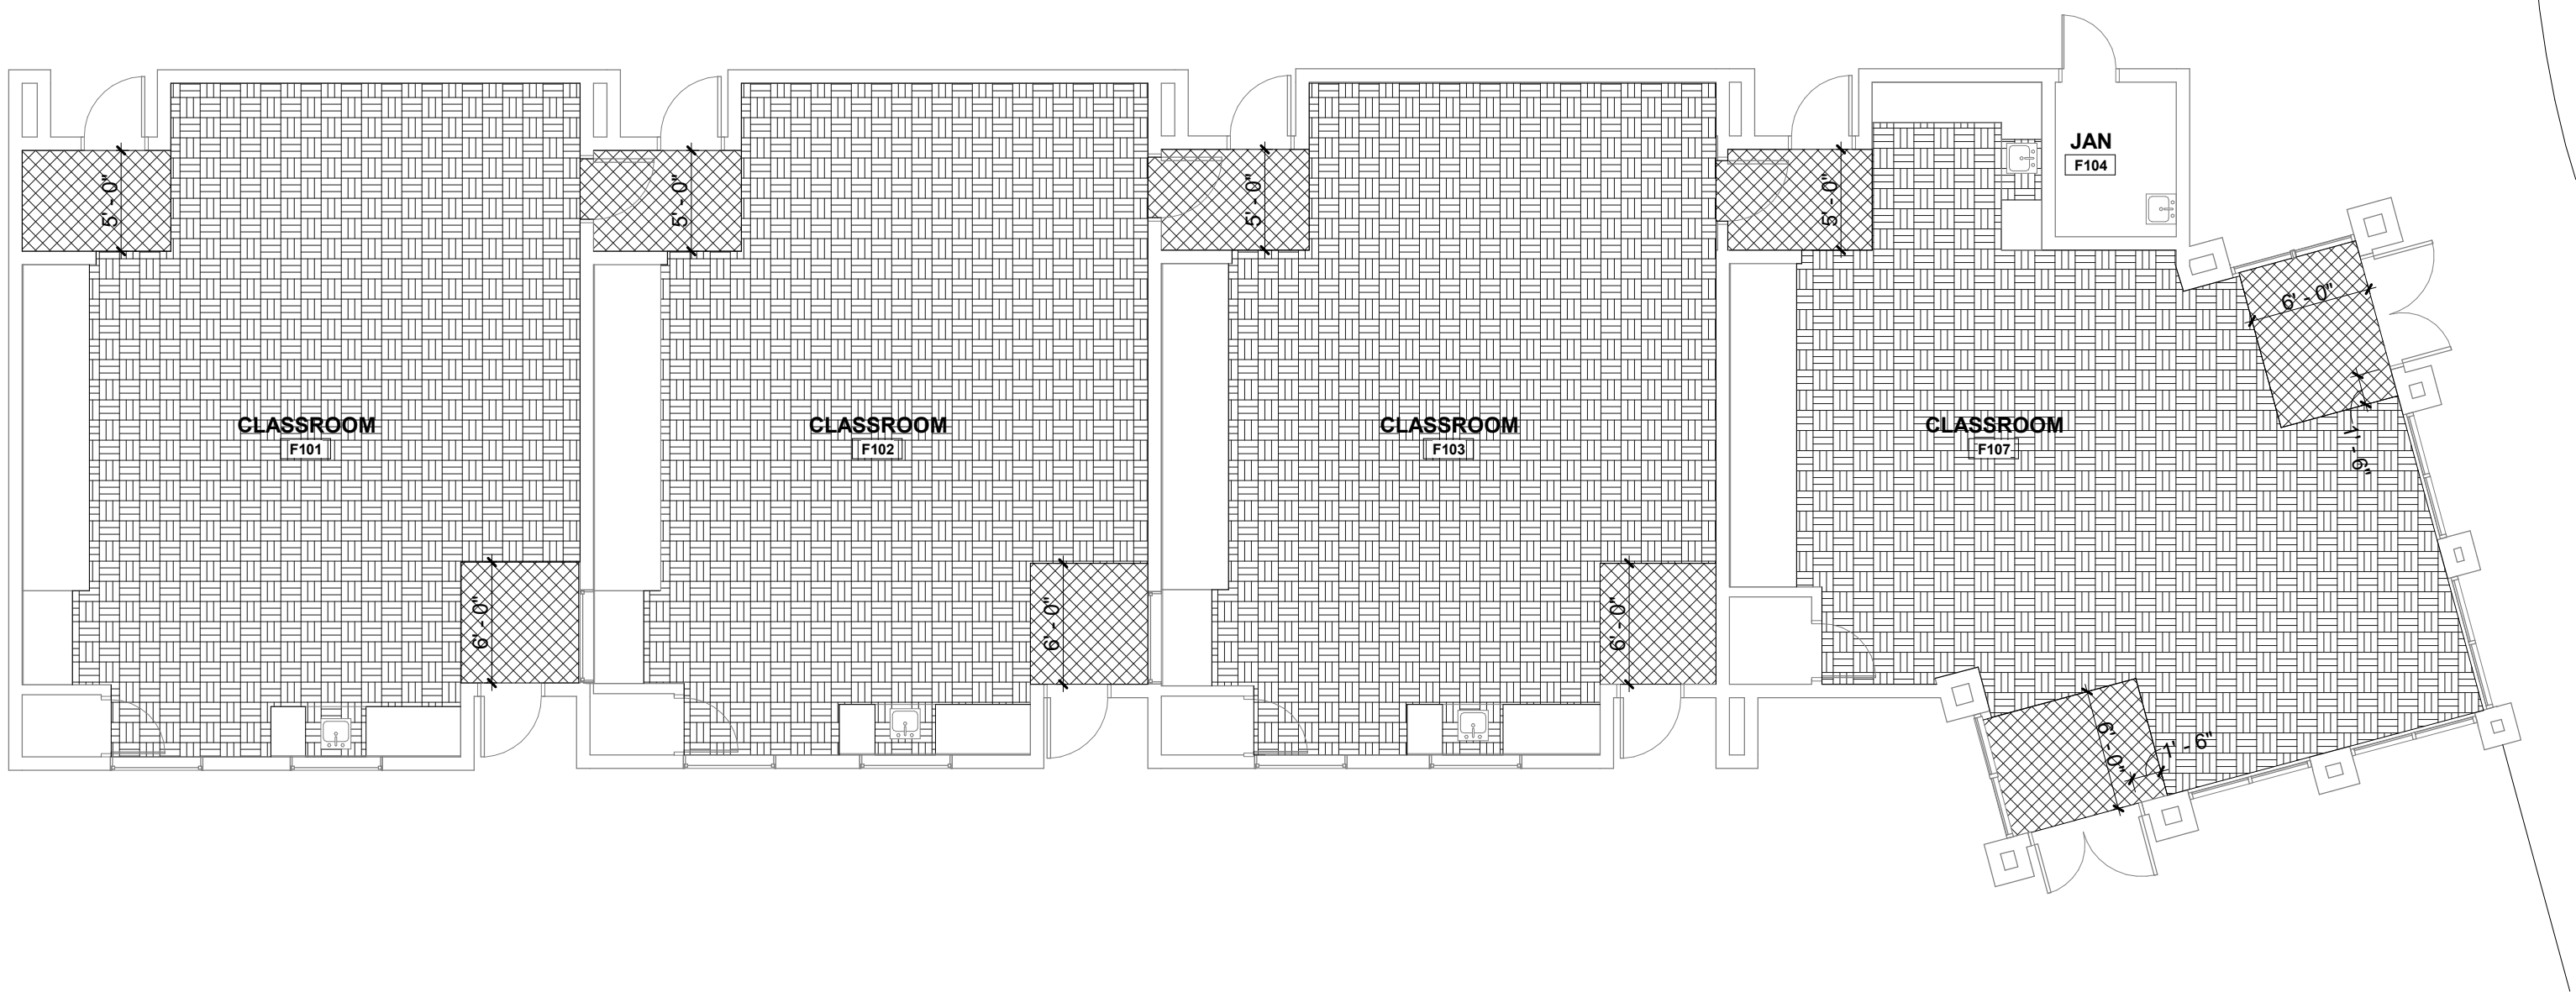


REMODEL FLOOR PLAN - BUILDING F -  
NEWPORT COAST

A3  
1/8" = 1'-0"

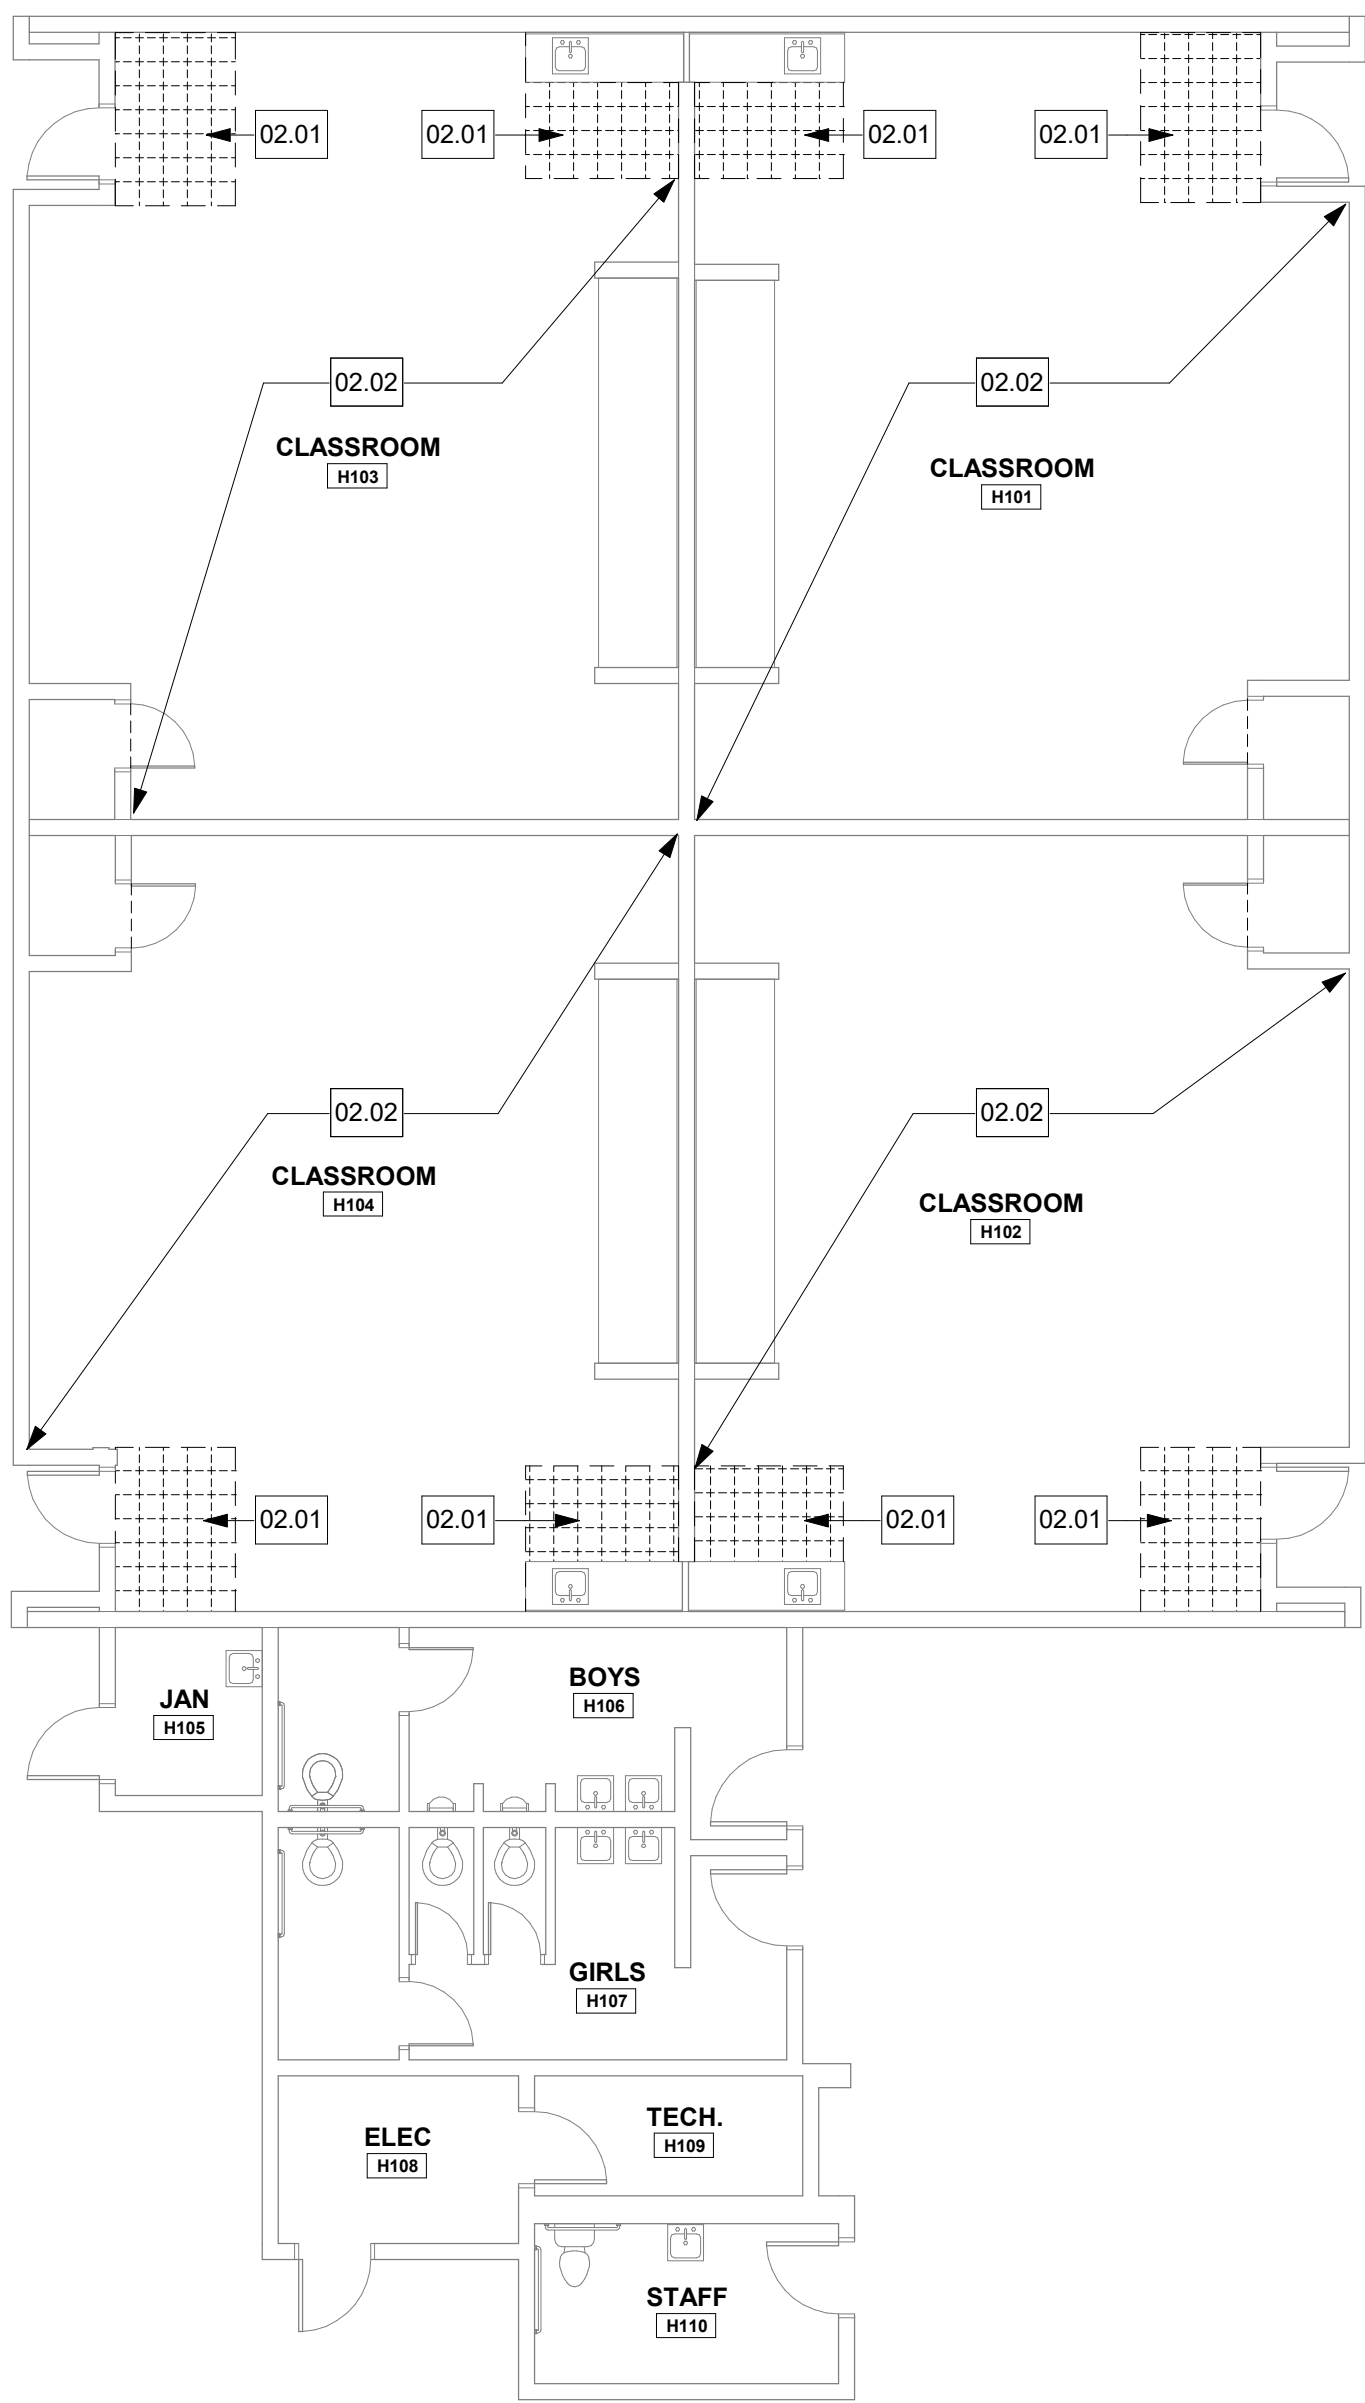

DEMOLITION FLOOR PLAN - BUILDING H -  
NEWPORT COAST

D1  
1/8" = 1'-0"

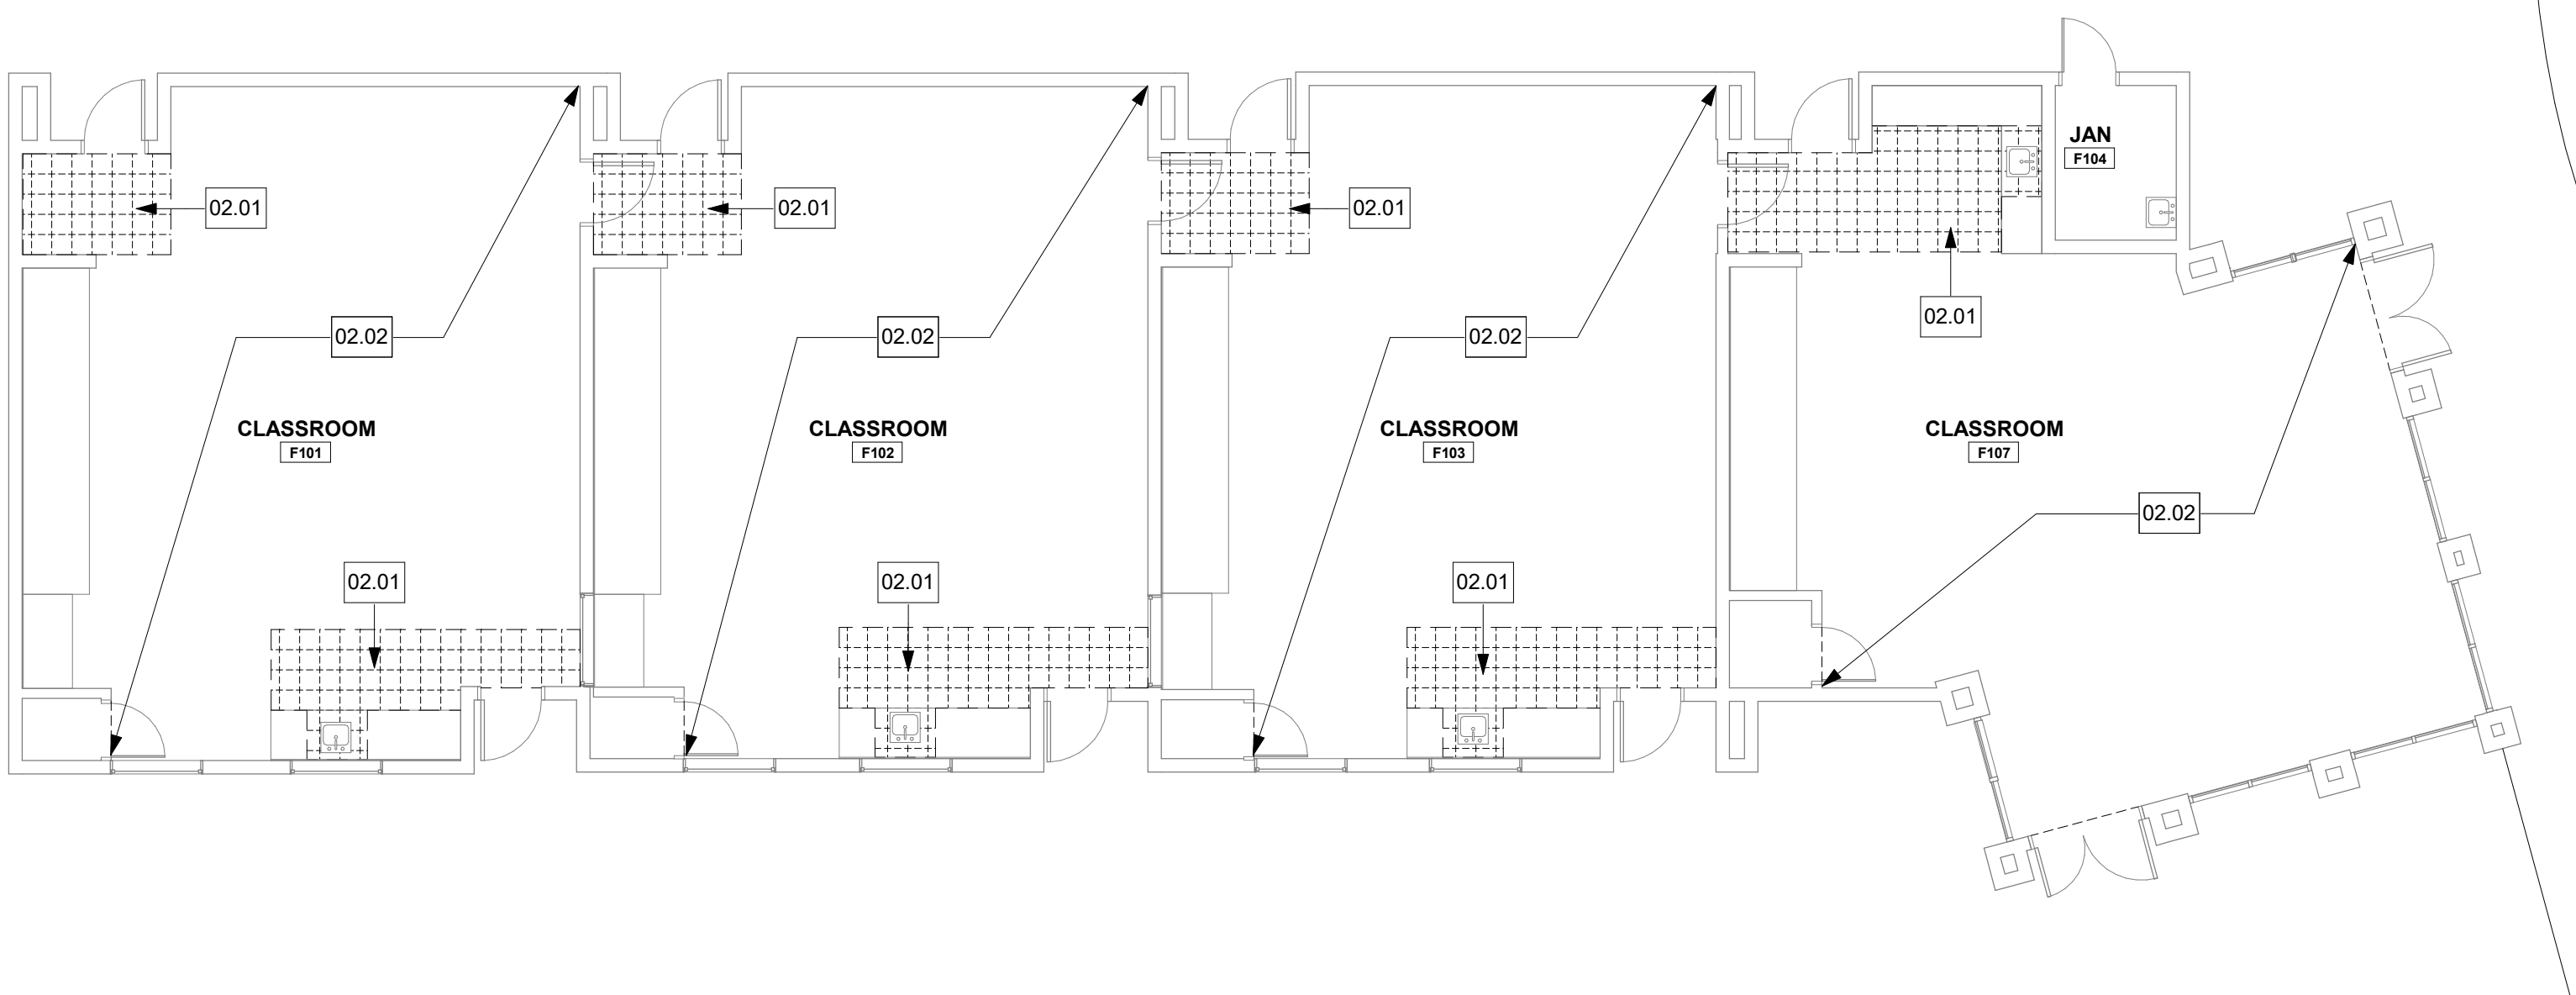

DEMOLITION FLOOR PLAN - BUILDING F -  
NEWPORT COAST

A1  
1/8" = 1'-0"

AGENCY APPROVAL

studio+

20250 SW Acadia Street, Suite 100, Newport Beach, California 92660 | P: 949.315.1993

These drawings have been prepared as one coordinated set of drawings and are complementary. What is required by one drawing is required by all of the drawings, even if a detail or component part is not identified on every sheet. Any user's reliance on a single or select few sheet(s) of the drawings without consideration for the information included in the entire set of drawings will be at the user's sole risk and shall not form the basis for a request for additional compensation or time.

KEYNOTE LEGEND

| NUMBER | PROVIDE WORK / ITEM                                             |
|--------|-----------------------------------------------------------------|
| 02.01  | DEMO VINYL COMPOSITION TILE & PREP CONC. SLAB FOR NEW FLOORING. |
| 02.02  | DEMO CARPET & PREP CONC. SLAB FOR NEW FLOORING.                 |

DEMOLITION FLOOR PLAN NOTES

1. CONFIRM EXTENT OF DEMOLITION REQUIRED WITH EXTENT OF NEW FLOORING PER REMODEL PLANS.
2. CONTRACTOR SHALL COORDINATE DEMOLITION WORK WITH OWNER'S HAZARDOUS MATERIALS ABATEMENT VENDOR.
3. DEMOLISHED WALL BASE WHERE FLOORING IS INDICATED TO BE DEMOLISHED.

DEMOLITION FLOOR PLAN LEGEND

| SYMBOL    | DESCRIPTION                        |
|-----------|------------------------------------|
| ---       | (E) ITEM TO REMAIN                 |
| ---       | ITEMS TO BE DEMOLISHED PER KEYNOTE |
| [Pattern] | DEMO VCT PER KEYNOTE               |

REMODEL FLOOR PLAN NOTES

1. FOR TRANSITION BETWEEN HARD FLOORING AND (N) CARPET REFERENCE DETAILS 1 AND 2 ON SHEET G-000.
2. FOR TRANSITIONS BETWEEN EXTERIOR DOOR THRESHOLDS AND (N) FLOORING REFERENCE DETAIL 3 ON SHEET G-000
3. ALL (N) FLOORING REQUIRES (N) WALL BASE - REF SPECS.

REMODEL FLOOR PLAN LEGEND

|           |                        |                                                                  |
|-----------|------------------------|------------------------------------------------------------------|
| [Pattern] | CARPET TILE            | MILLIKEN - WHALE SONG - BELUGA COLOR: BEL173 - 174 BARNACLE      |
| [Pattern] | LUXURY VINYL TILE      | TARKETT - EVENT - 6" HERITAGE PLANK COLOR: EHP SMOKED OAK 3350   |
| [Pattern] | ENTRY SYSTEM CARPETING | MILLIKEN - OBEX TILE - CUTX / FIZZ COLOR: FZX118 - 119 DARK GREY |


PROJECT

**FLOORING REPLACEMENT PROJECTS**  
**NEWPORT COAST ELEMENTARY**  
**NEWPORT HEIGHTS ELEMENTARY**  
**MARINERS ELEMENTARY**

DATE 03/05/2021

PROJECT # CA21000.04

DESIGN PROFESSIONAL

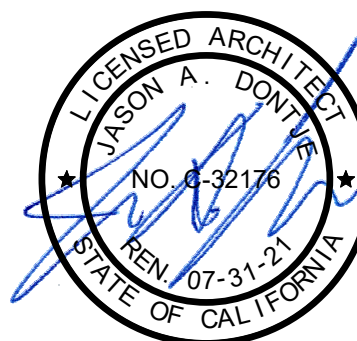

TITLE  
**DEMOLITION & REMODEL FLOOR  
FINISH PLAN - BLDG 'F' & 'H'-  
NEWPORT COAST**

SHEET #

**A-115**

AGENCY APPROVAL



20250 SW Acadia Street, Suite 100, Newport Beach, California 92660 | P: 949.315.1993

These drawings have been prepared as one coordinated set of drawings and are complimentary. What is required by one drawing is required by all of the drawings, even if a detail or component part is not identified on every sheet. Any user's reliance on a single or select few sheet(s) of the drawings without consideration for the information included in the entire set of drawings will be at the user's sole risk and shall not form the basis for a request for additional compensation or time.

KEYNOTE LEGEND

| NUMBER | PROVIDE WORK / ITEM                                             |
|--------|-----------------------------------------------------------------|
| 02.01  | DEMO VINYL COMPOSITION TILE & PREP CONC. SLAB FOR NEW FLOORING. |
| 02.02  | DEMO CARPET & PREP CONC. SLAB FOR NEW FLOORING.                 |

DEMOLITION FLOOR PLAN NOTES

- CONFIRM EXTENT OF DEMOLITION REQUIRED WITH EXTENT OF NEW FLOORING PER REMODEL PLANS.
- CONTRACTOR SHALL COORDINATE DEMOLITION WORK WITH OWNER'S HAZARDOUS MATERIALS ABATEMENT VENDOR.
- DEMOLISHED WALL BASE WHERE FLOORING IS INDICATED TO BE DEMOLISHED.

DEMOLITION FLOOR PLAN LEGEND

| SYMBOL | DESCRIPTION                        |
|--------|------------------------------------|
| ---    | (E) ITEM TO REMAIN                 |
| ---    | ITEMS TO BE DEMOLISHED PER KEYNOTE |
|        | DEMO VCT PER KEYNOTE               |

REMODEL FLOOR PLAN NOTES

- FOR TRANSITION BETWEEN HARD FLOORING AND (N) CARPET REFERENCE DETAILS 1 AND 2 ON SHEET G-000.
- FOR TRANSITIONS BETWEEN EXTERIOR DOOR THRESHOLDS AND (N) FLOORING REFERENCE DETAIL 3 ON SHEET G-000.
- ALL (N) FLOORING REQUIRES (N) WALL BASE - REF SPECS.

REMODEL FLOOR PLAN LEGEND

|  |                        |                                                                  |
|--|------------------------|------------------------------------------------------------------|
|  | CARPET TILE            | MILLIKEN - WHALE SONG - BELUGA COLOR: BEL173 - 174 BARNACLE      |
|  | LUXURY VINYL TILE      | TARKETT - EVENT - 8" HERITAGE PLANK COLOR: EHP SMOKED OAK 3350   |
|  | ENTRY SYSTEM CARPETING | MILLIKEN - OBEX TILE - CUTX / FIZZ COLOR: FZX118 - 119 DARK GREY |


PROJECT

FLOORING REPLACEMENT PROJECTS  
NEWPORT COAST ELEMENTARY  
NEWPORT HEIGHTS ELEMENTARY  
MARINERS ELEMENTARY

DATE 03/05/2021

PROJECT # CA21000.04


DESIGN PROFESSIONAL

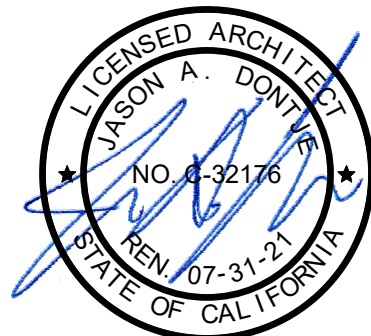

TITLE  
DEMOLITION & REMODEL FLOOR  
FINISH PLAN - PORTABLE BLDGS  
- NEWPORT COAST

SHEET #


A-116

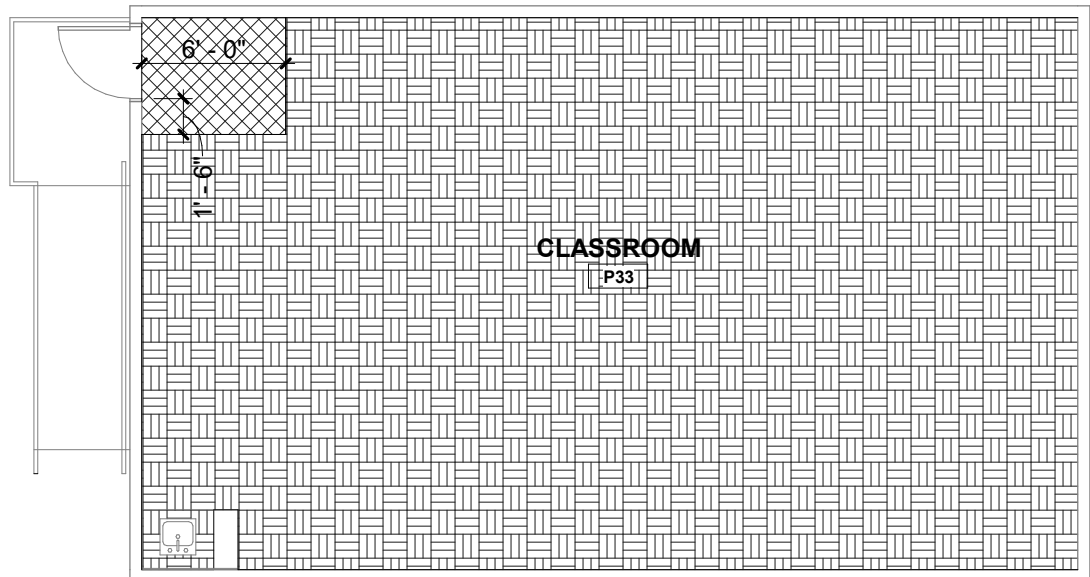

REMODEL FLOOR PLAN - BUILDING P4 -  
NEWPORT COAST

B4


1/8" = 1'-0"

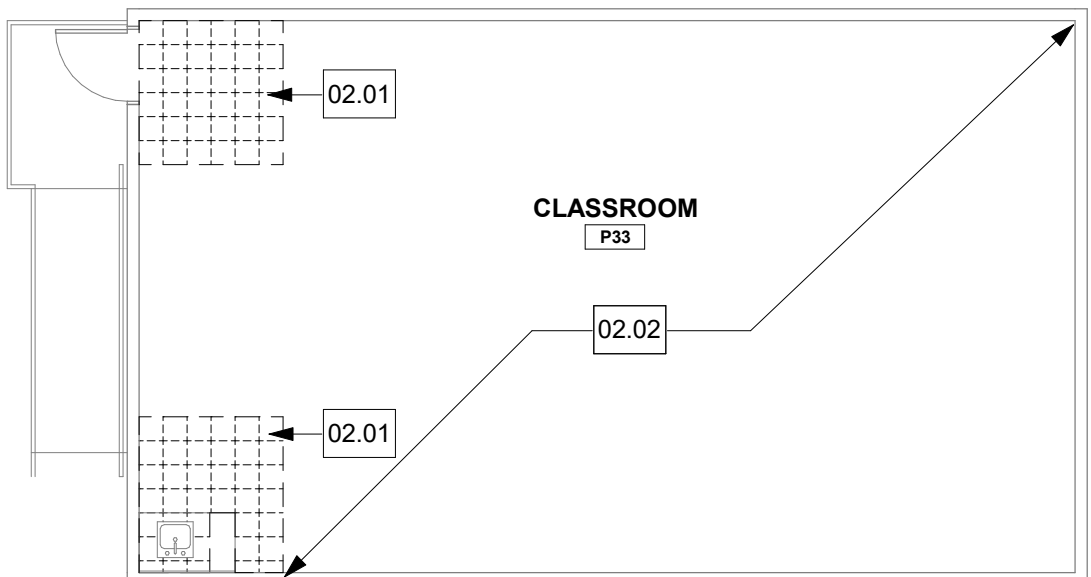

DEMOLITION FLOOR PLAN - BUILDING P4 -  
NEWPORT COAST

A4


1/8" = 1'-0"

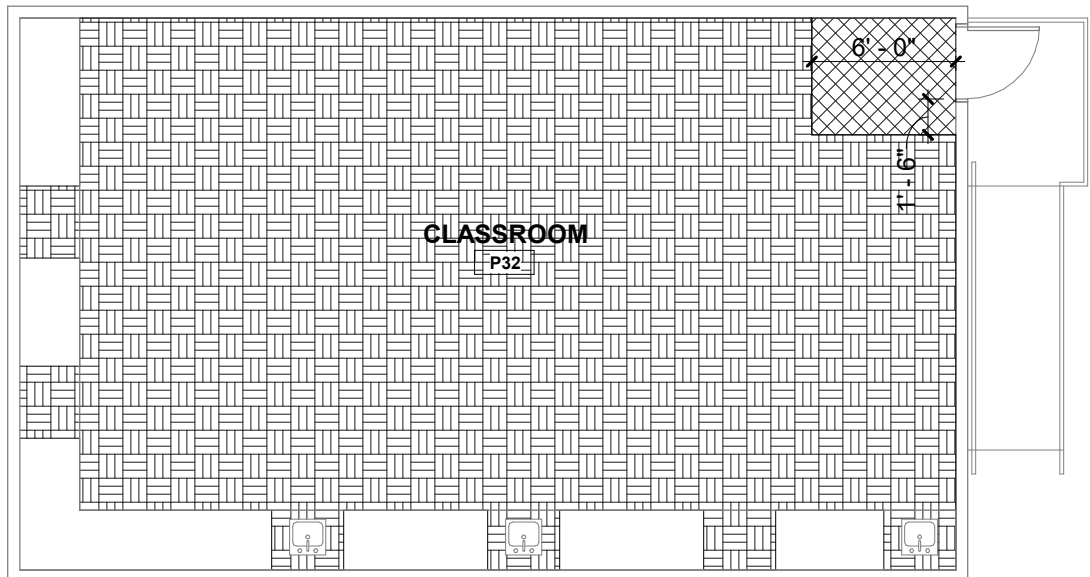

REMODEL FLOOR PLAN - BUILDING P3 -  
NEWPORT COAST

B3


1/8" = 1'-0"

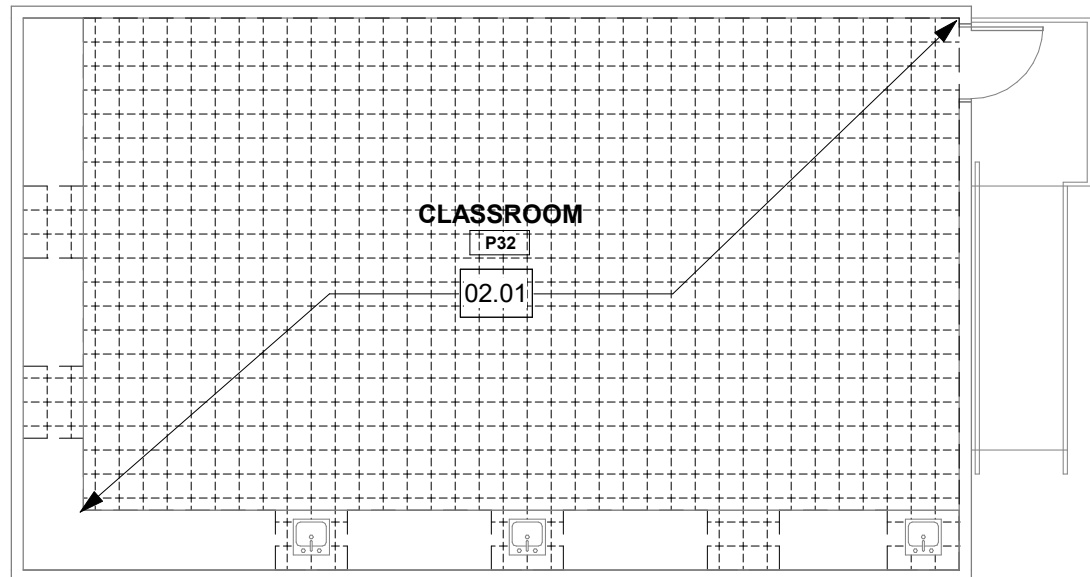

DEMOLITION FLOOR PLAN - BUILDING P3 -  
NEWPORT COAST

A3


1/8" = 1'-0"

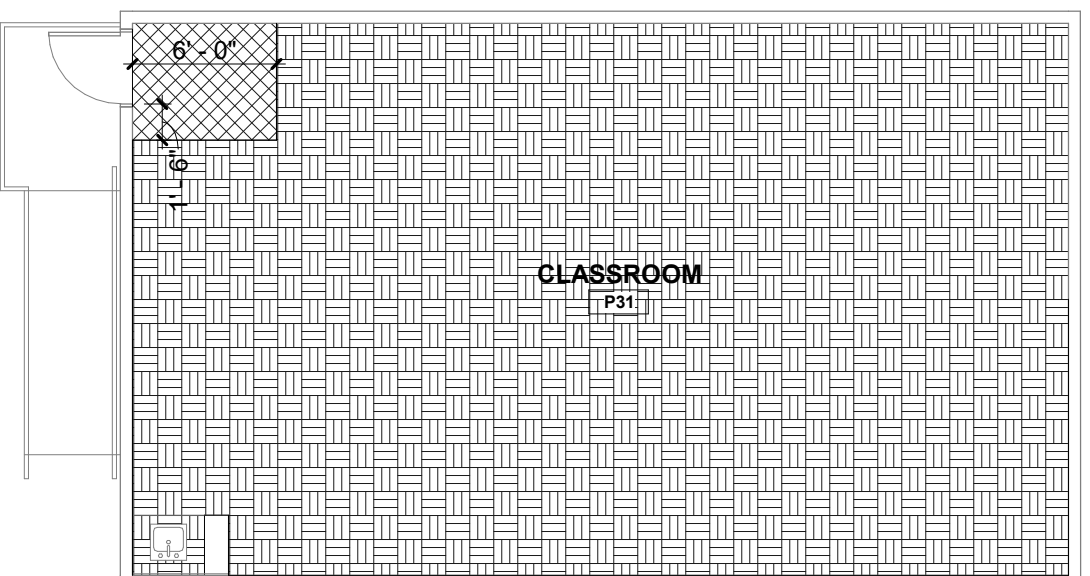

REMODEL FLOOR PLAN - BUILDING P2 -  
NEWPORT COAST

B2


1/8" = 1'-0"

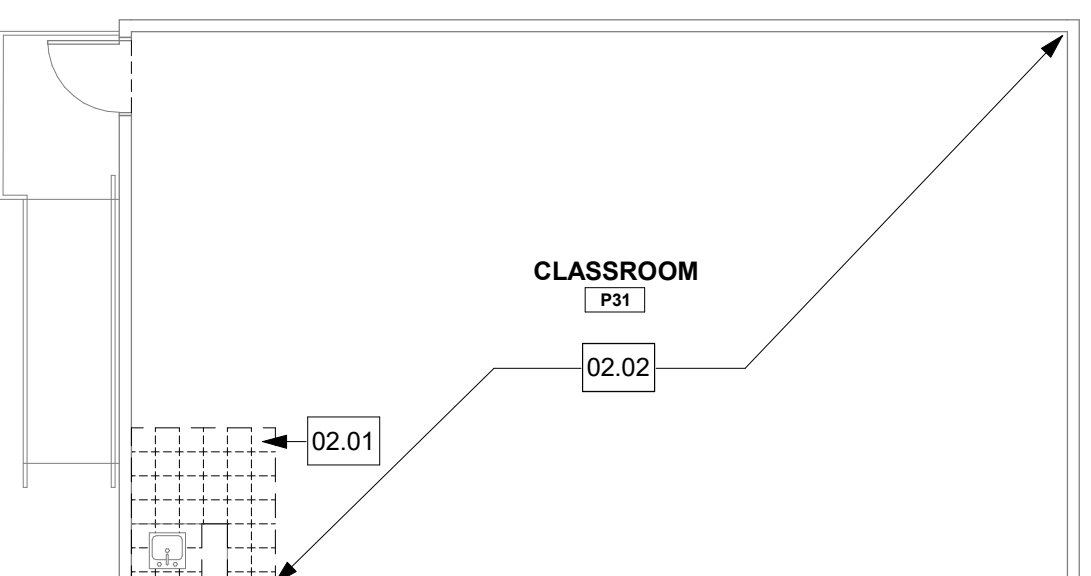

DEMOLITION FLOOR PLAN - BUILDING P2 -  
NEWPORT COAST

A2


1/8" = 1'-0"

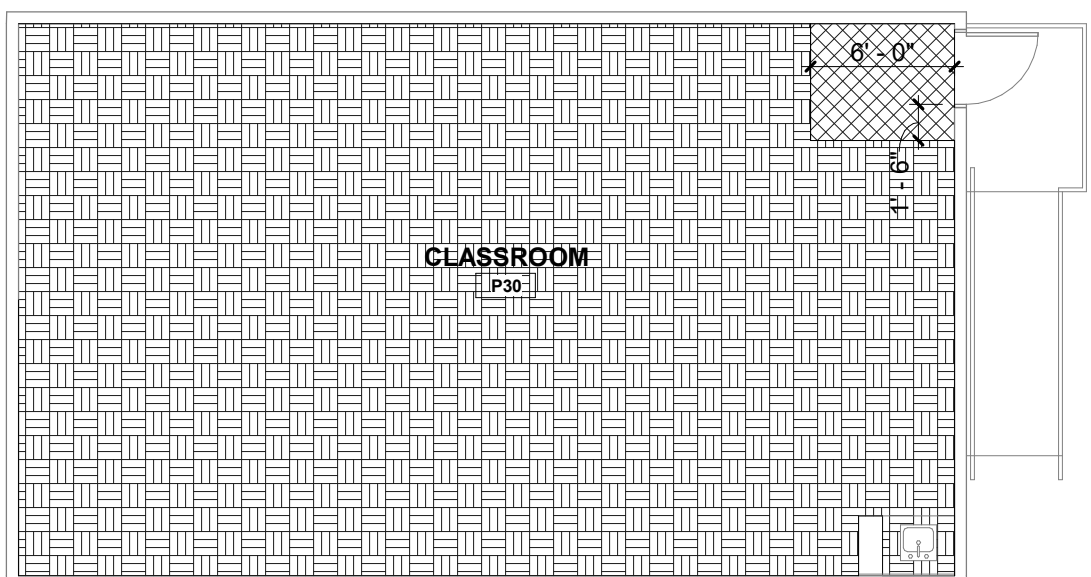

REMODEL FLOOR PLAN - BUILDING P1 -  
NEWPORT COAST

B1


1/8" = 1'-0"

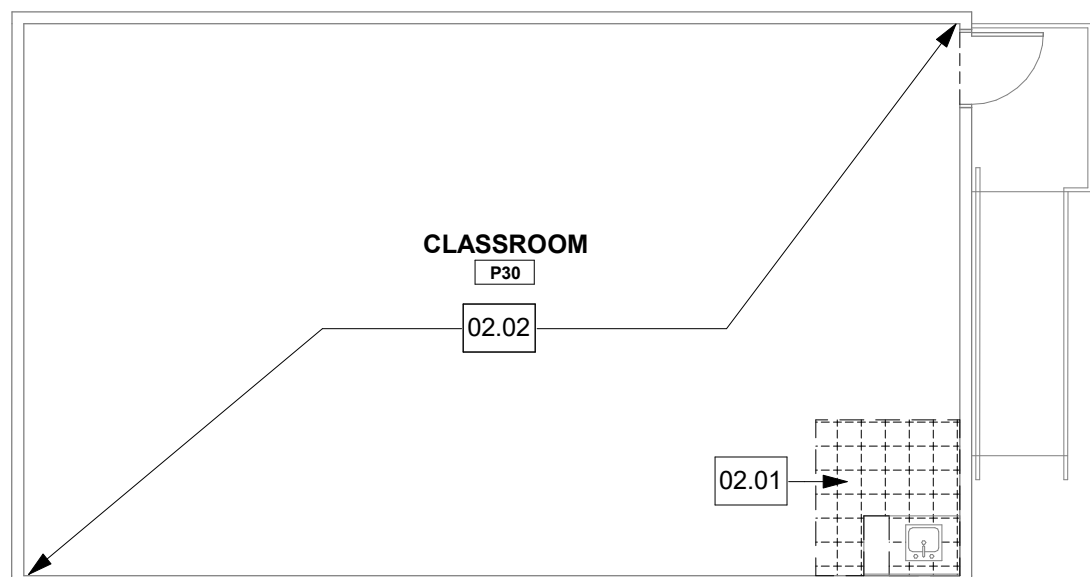

DEMOLITION FLOOR PLAN - BUILDING P1 -  
NEWPORT COAST

A1


1/8" = 1'-0"

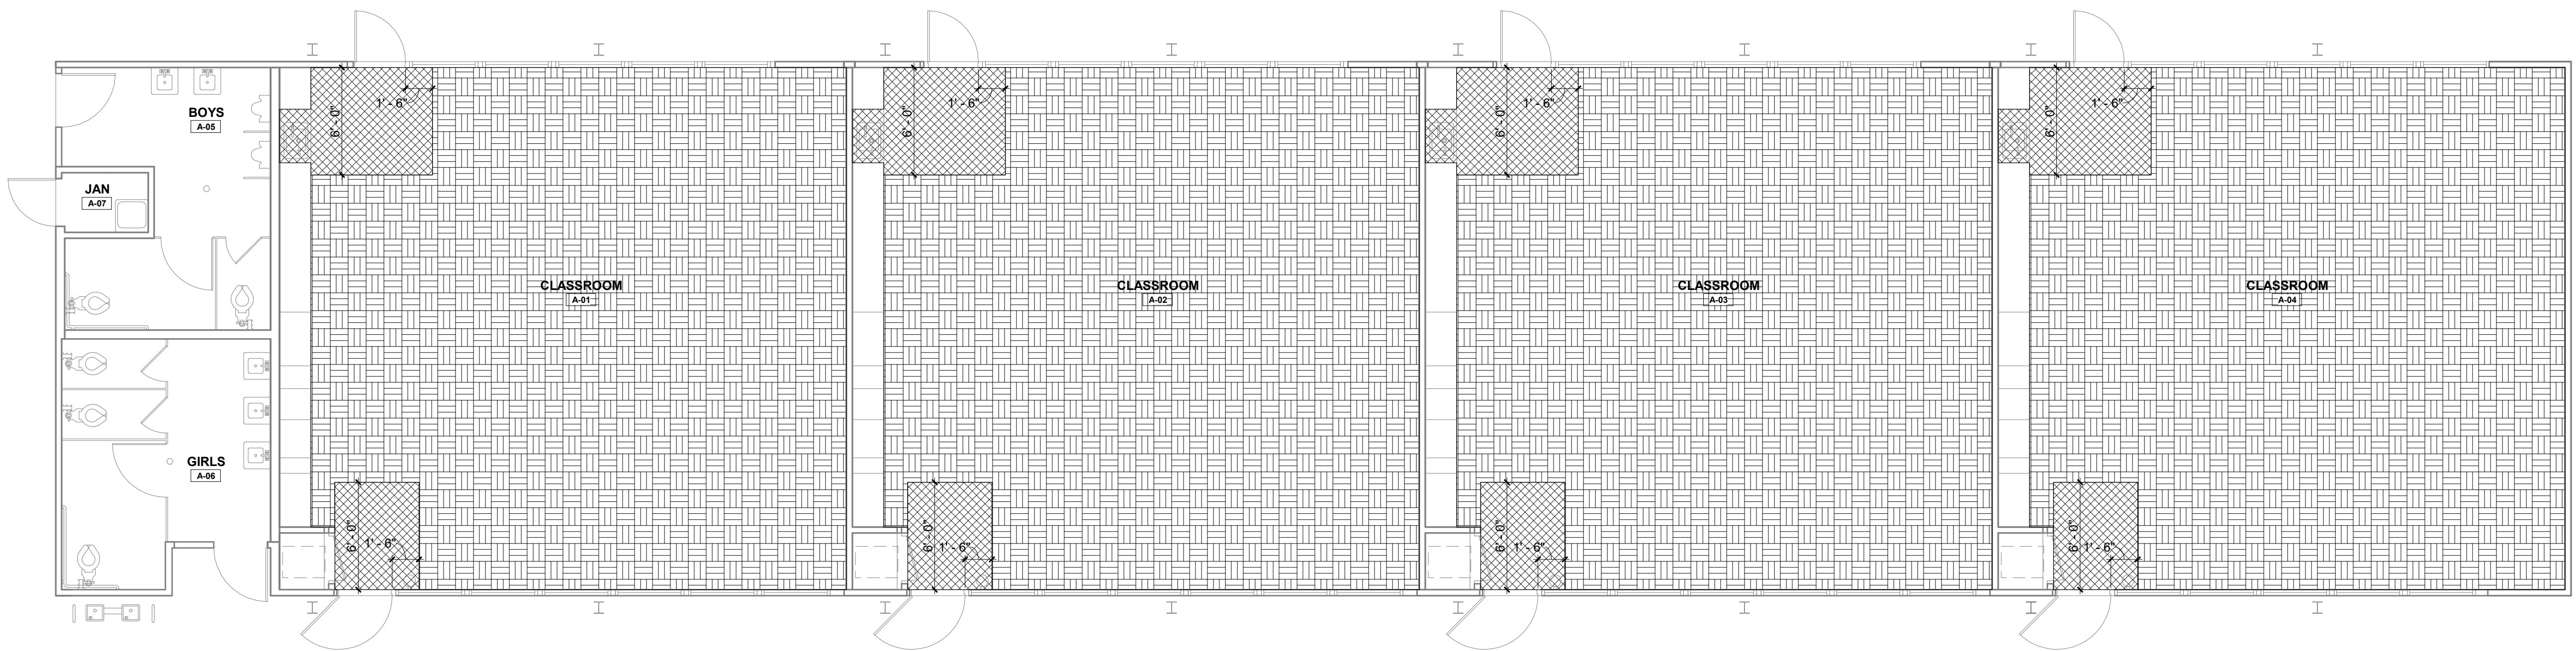

REMODEL FLOOR PLAN - BUILDING A -  
NEWPORT HEIGHTS

A3

3/16" = 1'-0"

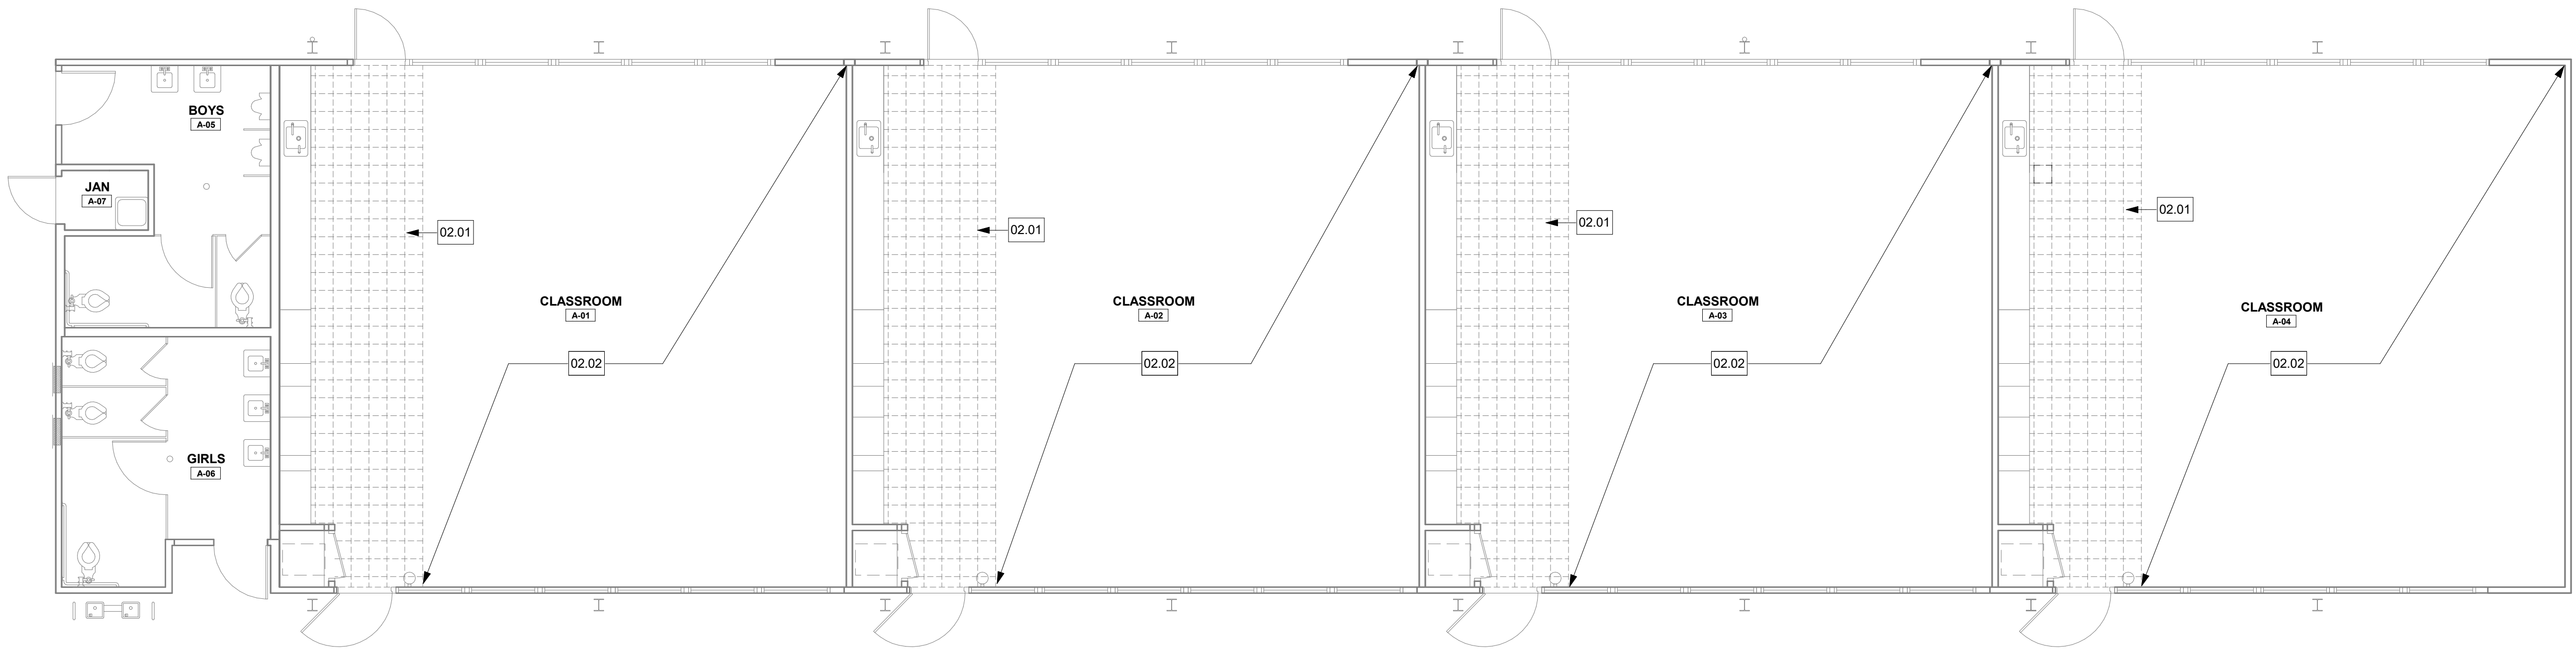

DEMOLITION FLOOR PLAN - BUILDING A -  
NEWPORT HEIGHTS

A1

3/16" = 1'-0"

AGENCY APPROVAL

studio+

20250 SW Acadia Street, Suite 100, Newport Beach, California 92660 | P: 949.315.1993

These drawings have been prepared as one coordinated set of drawings and are complementary. What is required by one drawing is required by all of the drawings, even if a detail or component part is not identified on every sheet. Any user's reliance on a single or select few sheet(s) of the drawings without consideration for the information included in the entire set of drawings will be at the user's sole risk and shall not form the basis for a request for additional compensation or time.

KEYNOTE LEGEND

| NUMBER | PROVIDE WORK / ITEM                                             |
|--------|-----------------------------------------------------------------|
| 02.01  | DEMO VINYL COMPOSITION TILE & PREP CONC. SLAB FOR NEW FLOORING. |
| 02.02  | DEMO CARPET & PREP CONC. SLAB FOR NEW FLOORING.                 |

DEMOLITION FLOOR PLAN NOTES

- CONFIRM EXTENT OF DEMOLITION REQUIRED WITH EXTENT OF NEW FLOORING PER REMODEL PLANS.
- CONTRACTOR SHALL COORDINATE DEMOLITION WORK WITH OWNER'S HAZARDOUS MATERIALS ABATEMENT VENDOR.
- DEMOLISHED WALL BASE WHERE FLOORING IS INDICATED TO BE DEMOLISHED.

DEMOLITION FLOOR PLAN LEGEND

| SYMBOL                             | DESCRIPTION |
|------------------------------------|-------------|
| (E) ITEM TO REMAIN                 |             |
| ITEMS TO BE DEMOLISHED PER KEYNOTE |             |
| DEMO VCT PER KEYNOTE               |             |

REMODEL FLOOR PLAN NOTES

- FOR TRANSITION BETWEEN HARD FLOORING AND (N) CARPET REFERENCE DETAILS 1 AND 2 ON SHEET G-000.
- FOR TRANSITIONS BETWEEN EXTERIOR DOOR THRESHOLDS AND (N) FLOORING REFERENCE DETAIL 3 ON SHEET G-000.
- ALL (N) FLOORING REQUIRES (N) WALL BASE - REF SPECS.

REMODEL FLOOR PLAN LEGEND

|                        |                                                                  |
|------------------------|------------------------------------------------------------------|
| CARPET TILE            | MILLIKEN - WHALE SONG - BELUGA COLOR: BEL173 - 174 BARNACLE      |
| LUXURY VINYL TILE      | TARKETT - EVENT - 6" HERITAGE PLANK COLOR: EHP SMOKED OAK 3350   |
| ENTRY SYSTEM CARPETING | MILLIKEN - OBEX TILE - CUTX / FIZZ COLOR: FZX118 - 119 DARK GREY |

PROJECT

FLOORING REPLACEMENT PROJECTS  
NEWPORT COAST ELEMENTARY  
NEWPORT HEIGHTS ELEMENTARY  
MARINERS ELEMENTARY

DATE 03/05/2021

PROJECT # CA21000.04


DESIGN PROFESSIONAL



TITLE  
DEMOLITION & REMODEL FLOOR  
FINISH PLAN - BLDG 'A' -  
NEWPORT HEIGHTS

SHEET #

A-121

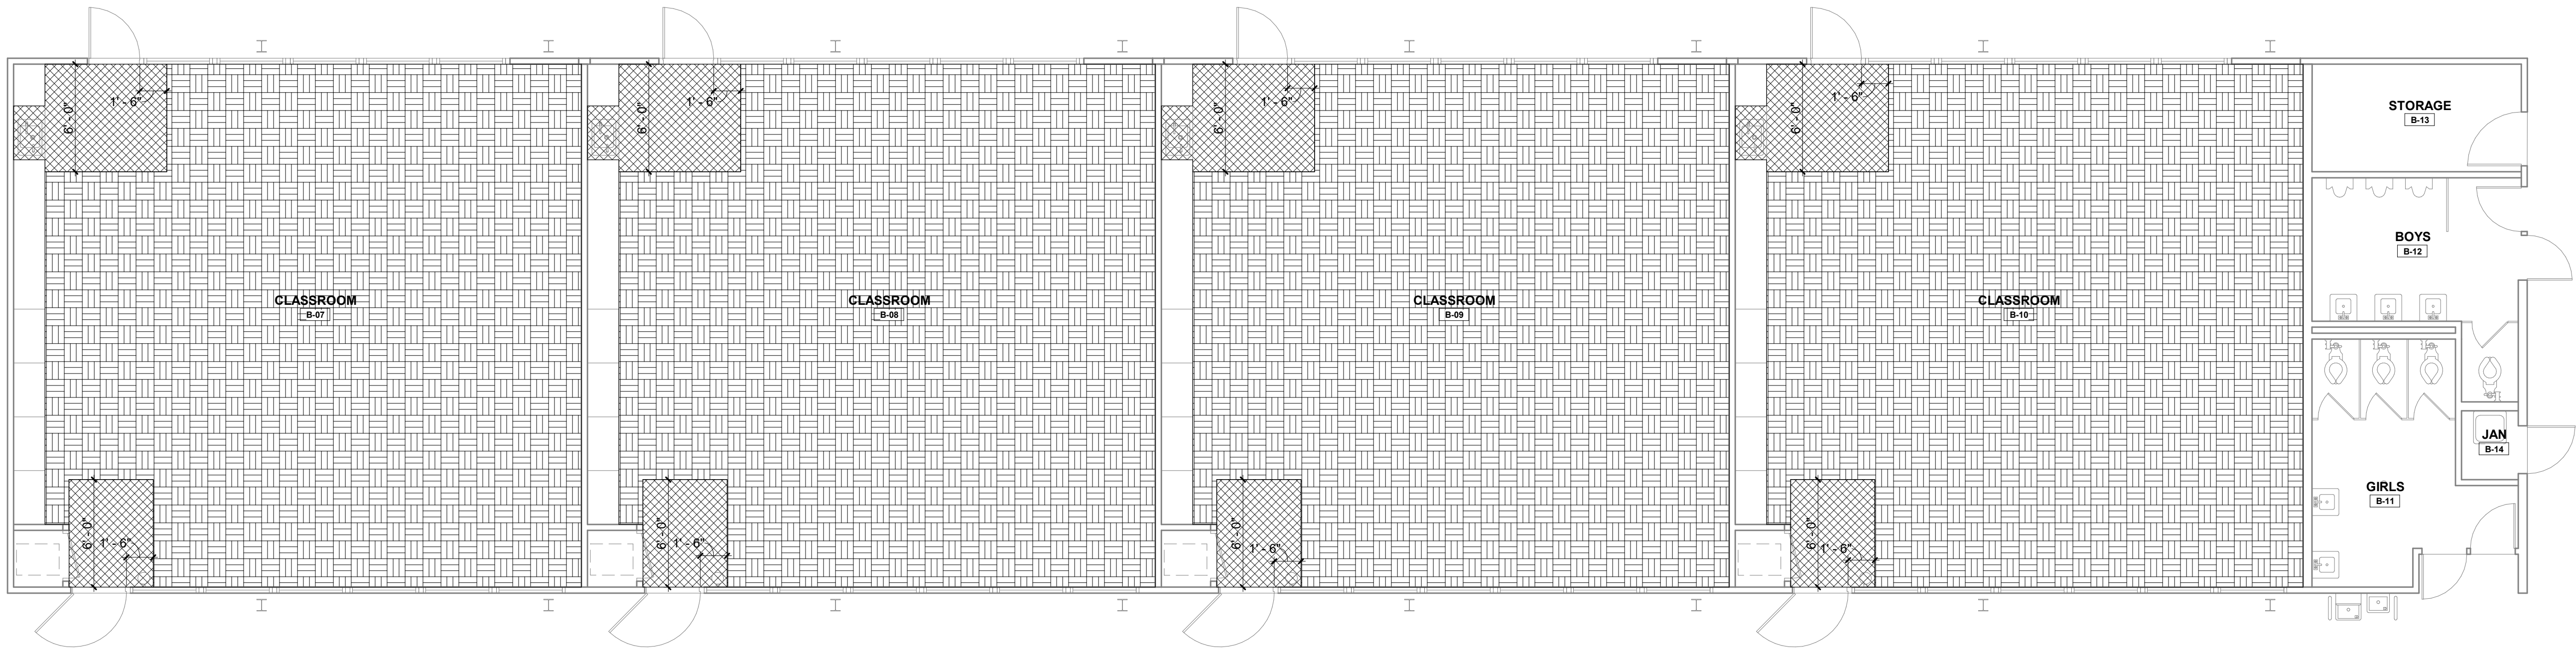

AGENCY APPROVAL



These drawings have been prepared as one coordinated set of drawings and are complimentary. What is required by one drawing is required by all of the drawings, even if a detail or component part is not identified on every sheet. Any user's reliance on a single or select few sheet(s) of the drawings without consideration for the information included in the entire set of drawings will be at the user's sole risk and shall not form the basis for a request for additional compensation or time.

KEYNOTE LEGEND

| NUMBER | PROVIDE WORK / ITEM                                             |
|--------|-----------------------------------------------------------------|
| 02.01  | DEMO VINYL COMPOSITION TILE & PREP CONC. SLAB FOR NEW FLOORING. |
| 02.02  | DEMO CARPET & PREP CONC. SLAB FOR NEW FLOORING.                 |

DEMOLITION FLOOR PLAN NOTES

1. CONFIRM EXTENT OF DEMOLITION REQUIRED WITH EXTENT OF NEW FLOORING PER REMODEL PLANS.
2. CONTRACTOR SHALL COORDINATE DEMOLITION WORK WITH OWNER'S HAZARDOUS MATERIALS ABATEMENT VENDOR.
3. DEMOLISHED WALL BASE WHERE FLOORING IS INDICATED TO BE DEMOLISHED.

DEMOLITION FLOOR PLAN LEGEND

| SYMBOL                             | DESCRIPTION |
|------------------------------------|-------------|
| (E) ITEM TO REMAIN                 |             |
| ITEMS TO BE DEMOLISHED PER KEYNOTE |             |
| DEMO VCT PER KEYNOTE               |             |

REMODEL FLOOR PLAN NOTES

1. FOR TRANSITION BETWEEN HARD FLOORING AND (N) CARPET REFERENCE DETAILS 1 AND 2 ON SHEET G-000.
2. FOR TRANSITIONS BETWEEN EXTERIOR DOOR THRESHOLDS AND (N) FLOORING REFERENCE DETAIL 3 ON SHEET G-000.
3. ALL (N) FLOORING REQUIRES (N) WALL BASE - REF SPECS.

REMODEL FLOOR PLAN LEGEND

|                        |                                                                  |
|------------------------|------------------------------------------------------------------|
| CARPET TILE            | MILLIKEN - WHALE SONG - BELUGA COLOR: BEL173 - 174 BARNACLE      |
| LUXURY VINYL TILE      | TARKETT - EVENT - 6" HERITAGE PLANK COLOR: EHP SMOKED OAK 3350   |
| ENTRY SYSTEM CARPETING | MILLIKEN - OBEX TILE - CUTX / FIZZ COLOR: FZX118 - 119 DARK GREY |


PROJECT

FLOORING REPLACEMENT PROJECTS  
NEWPORT COAST ELEMENTARY  
NEWPORT HEIGHTS ELEMENTARY  
MARINERS ELEMENTARY

DATE 03/05/2021

PROJECT # CA21000.04

DESIGN PROFESSIONAL

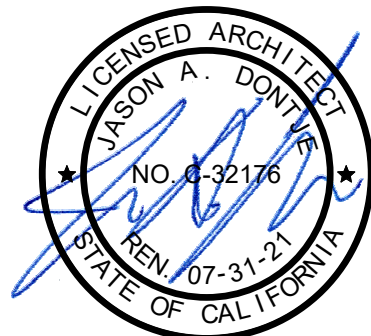

TITLE  
DEMOLITION & REMODEL FLOOR  
FINISH PLAN - BLDG 'B' -  
NEWPORT HEIGHTS


SHEET #

A-122

REMODEL FLOOR PLAN - BUILDING B -  
NEWPORT HEIGHTS

A3


3/16" = 1'-0"

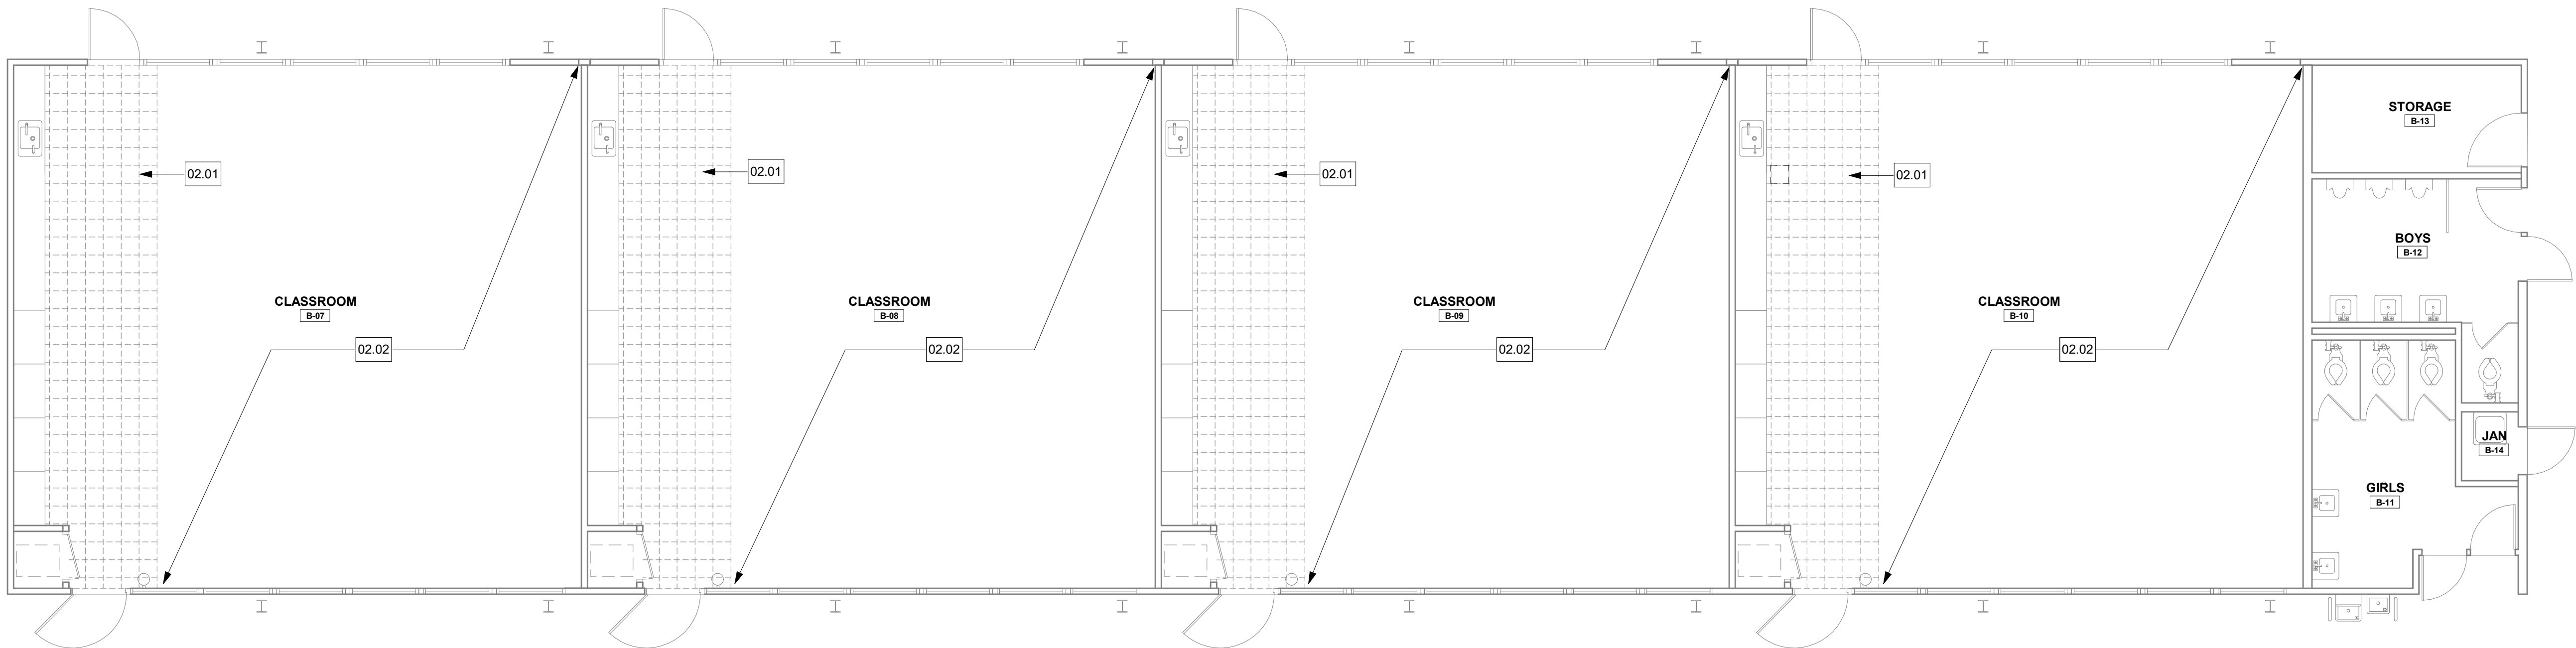

DEMOLITION FLOOR PLAN - BUILDING B -  
NEWPORT HEIGHTS

A1

3/16" = 1'-0"

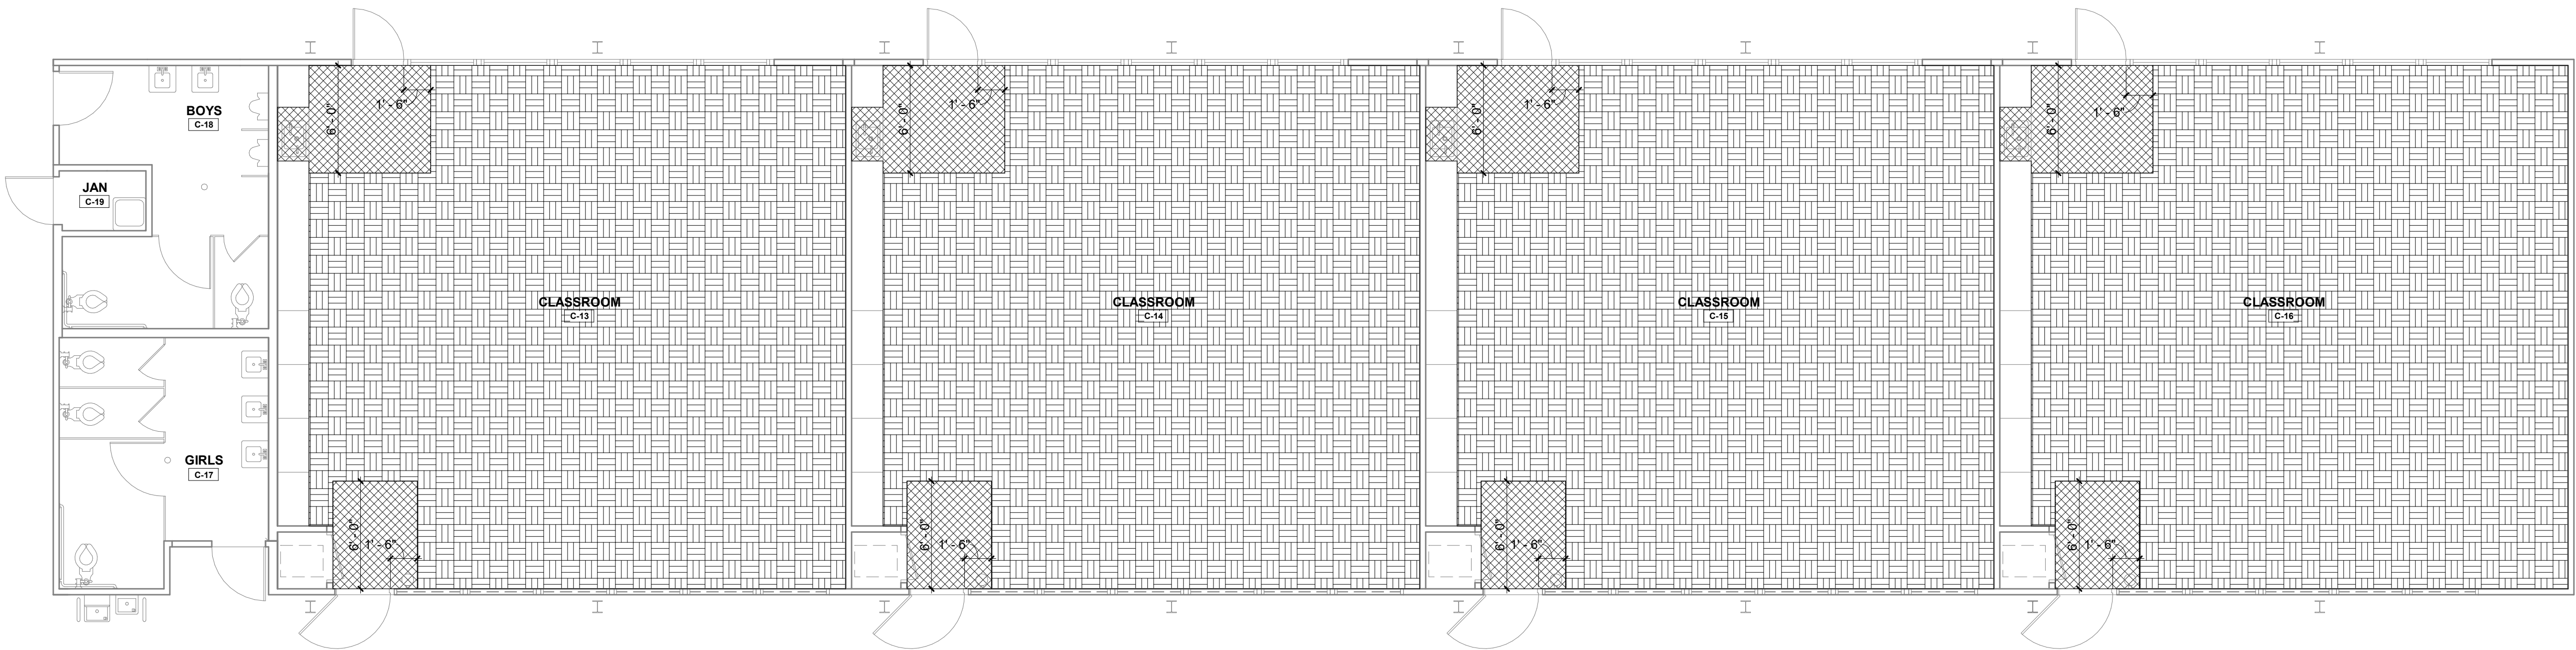

AGENCY APPROVAL



These drawings have been prepared as one coordinated set of drawings and are complimentary. What is required by one drawing is required by all of the drawings, even if a detail or component part is not identified on every sheet. Any user's reliance on a single or select few sheet(s) of the drawings without consideration for the information included in the entire set of drawings will be at the user's sole risk and shall not form the basis for a request for additional compensation or time.

KEYNOTE LEGEND

| NUMBER | PROVIDE WORK / ITEM                                             |
|--------|-----------------------------------------------------------------|
| 02.01  | DEMO VINYL COMPOSITION TILE & PREP CONC. SLAB FOR NEW FLOORING. |
| 02.02  | DEMO CARPET & PREP CONC. SLAB FOR NEW FLOORING.                 |

DEMOLITION FLOOR PLAN NOTES

1. CONFIRM EXTENT OF DEMOLITION REQUIRED WITH EXTENT OF NEW FLOORING PER REMODEL PLANS.
2. CONTRACTOR SHALL COORDINATE DEMOLITION WORK WITH OWNER'S HAZARDOUS MATERIALS ABATEMENT VENDOR.
3. DEMOLISHED WALL BASE WHERE FLOORING IS INDICATED TO BE DEMOLISHED.

DEMOLITION FLOOR PLAN LEGEND

| SYMBOL        | DESCRIPTION                        |
|---------------|------------------------------------|
| ---           | (E) ITEM TO REMAIN                 |
| ---           | ITEMS TO BE DEMOLISHED PER KEYNOTE |
| [Cross-hatch] | DEMO VCT PER KEYNOTE               |

REMODEL FLOOR PLAN NOTES

1. FOR TRANSITION BETWEEN HARD FLOORING AND (N) CARPET REFERENCE DETAILS 1 AND 2 ON SHEET G-000.
2. FOR TRANSITIONS BETWEEN EXTERIOR DOOR THRESHOLDS AND (N) FLOORING REFERENCE DETAIL 3 ON SHEET G-000
3. ALL (N) FLOORING REQUIRES (N) WALL BASE - REF SPECS.

REMODEL FLOOR PLAN LEGEND

|                    |                        |                                                                  |
|--------------------|------------------------|------------------------------------------------------------------|
| [Cross-hatch]      | CARPET TILE            | MILLIKEN - WHALE SONG - BELUGA COLOR: BEL173 - 174 BARNACLE      |
| [Horizontal lines] | LUXURY VINYL TILE      | TARKETT - EVENT - 6" HERITAGE PLANK COLOR: EHP SMOKED OAK 3350   |
| [Cross-hatch]      | ENTRY SYSTEM CARPETING | MILLIKEN - OBEX TILE - CUTX / FIZZ COLOR: FZX118 - 119 DARK GREY |


PROJECT

FLOORING REPLACEMENT PROJECTS  
NEWPORT COAST ELEMENTARY  
NEWPORT HEIGHTS ELEMENTARY  
MARINERS ELEMENTARY

DATE 03/05/2021

PROJECT # CA21000.04

DESIGN PROFESSIONAL

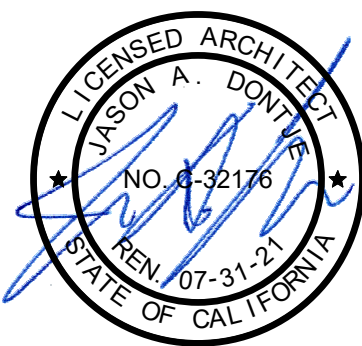

TITLE  
DEMOLITION & REMODEL FLOOR  
FINISH PLAN - BLDG 'C' -  
NEWPORT HEIGHTS


SHEET #

A-123

REMODEL FLOOR PLAN - BUILDING C -  
NEWPORT HEIGHTS

A3


3/16" = 1'-0"

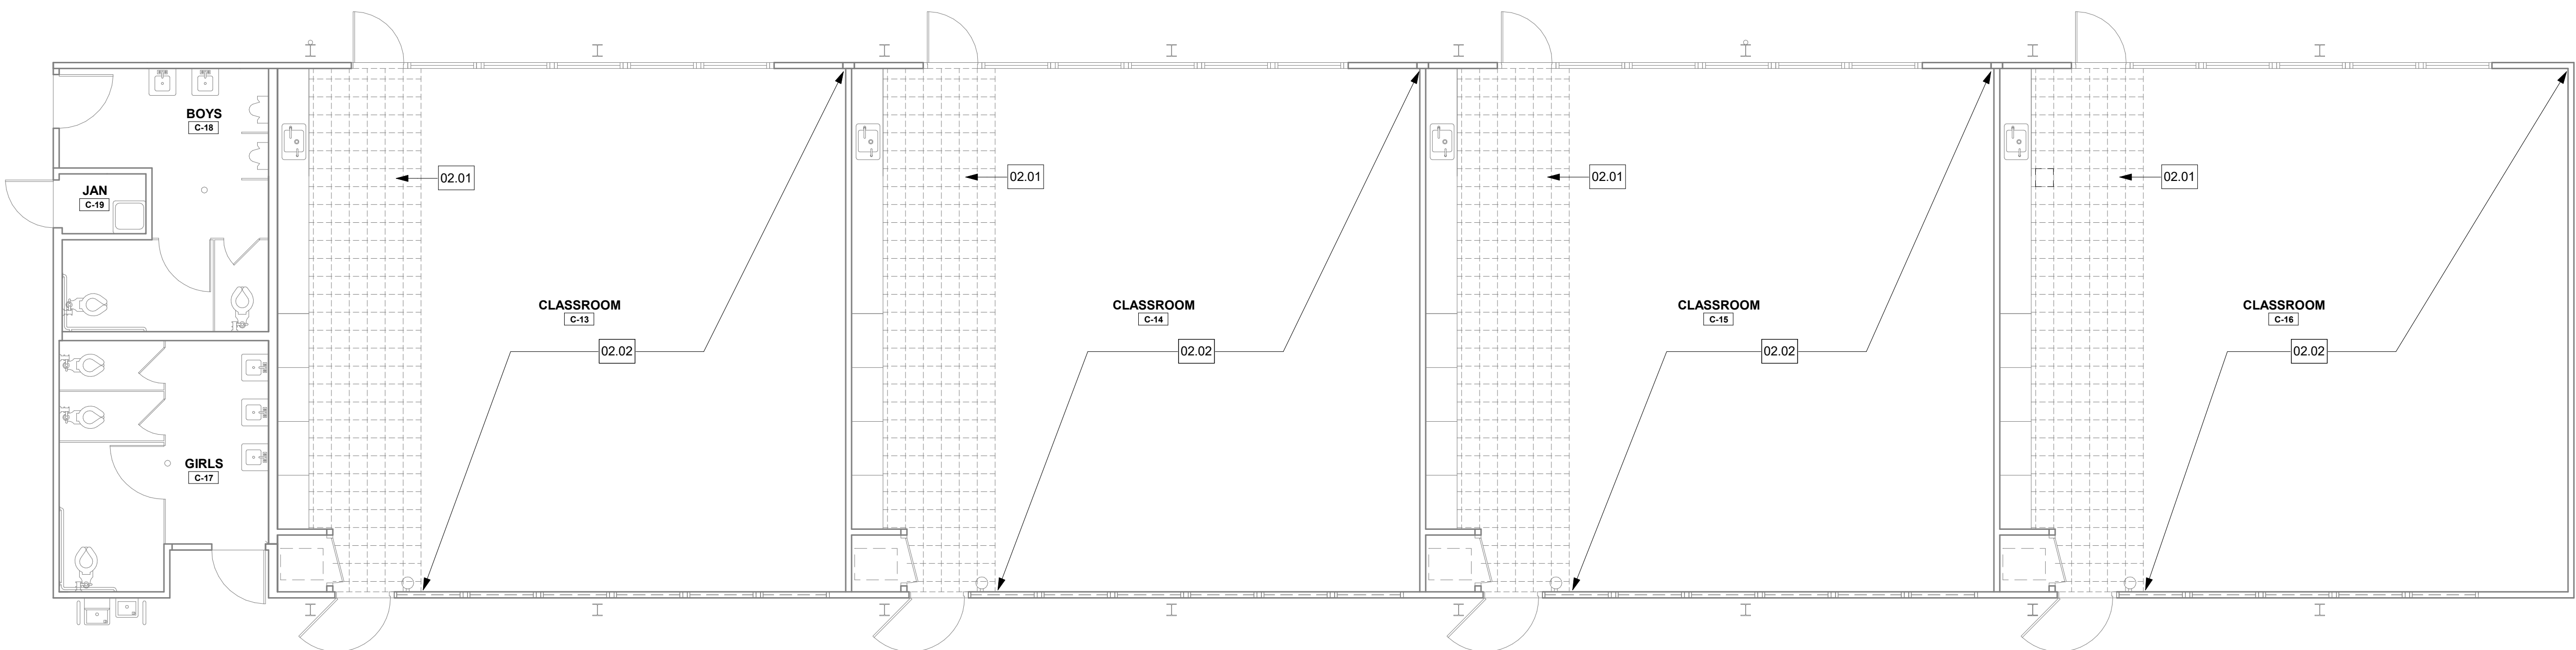

DEMOLITION FLOOR PLAN - BUILDING C -  
NEWPORT HEIGHTS

A1


3/16" = 1'-0"

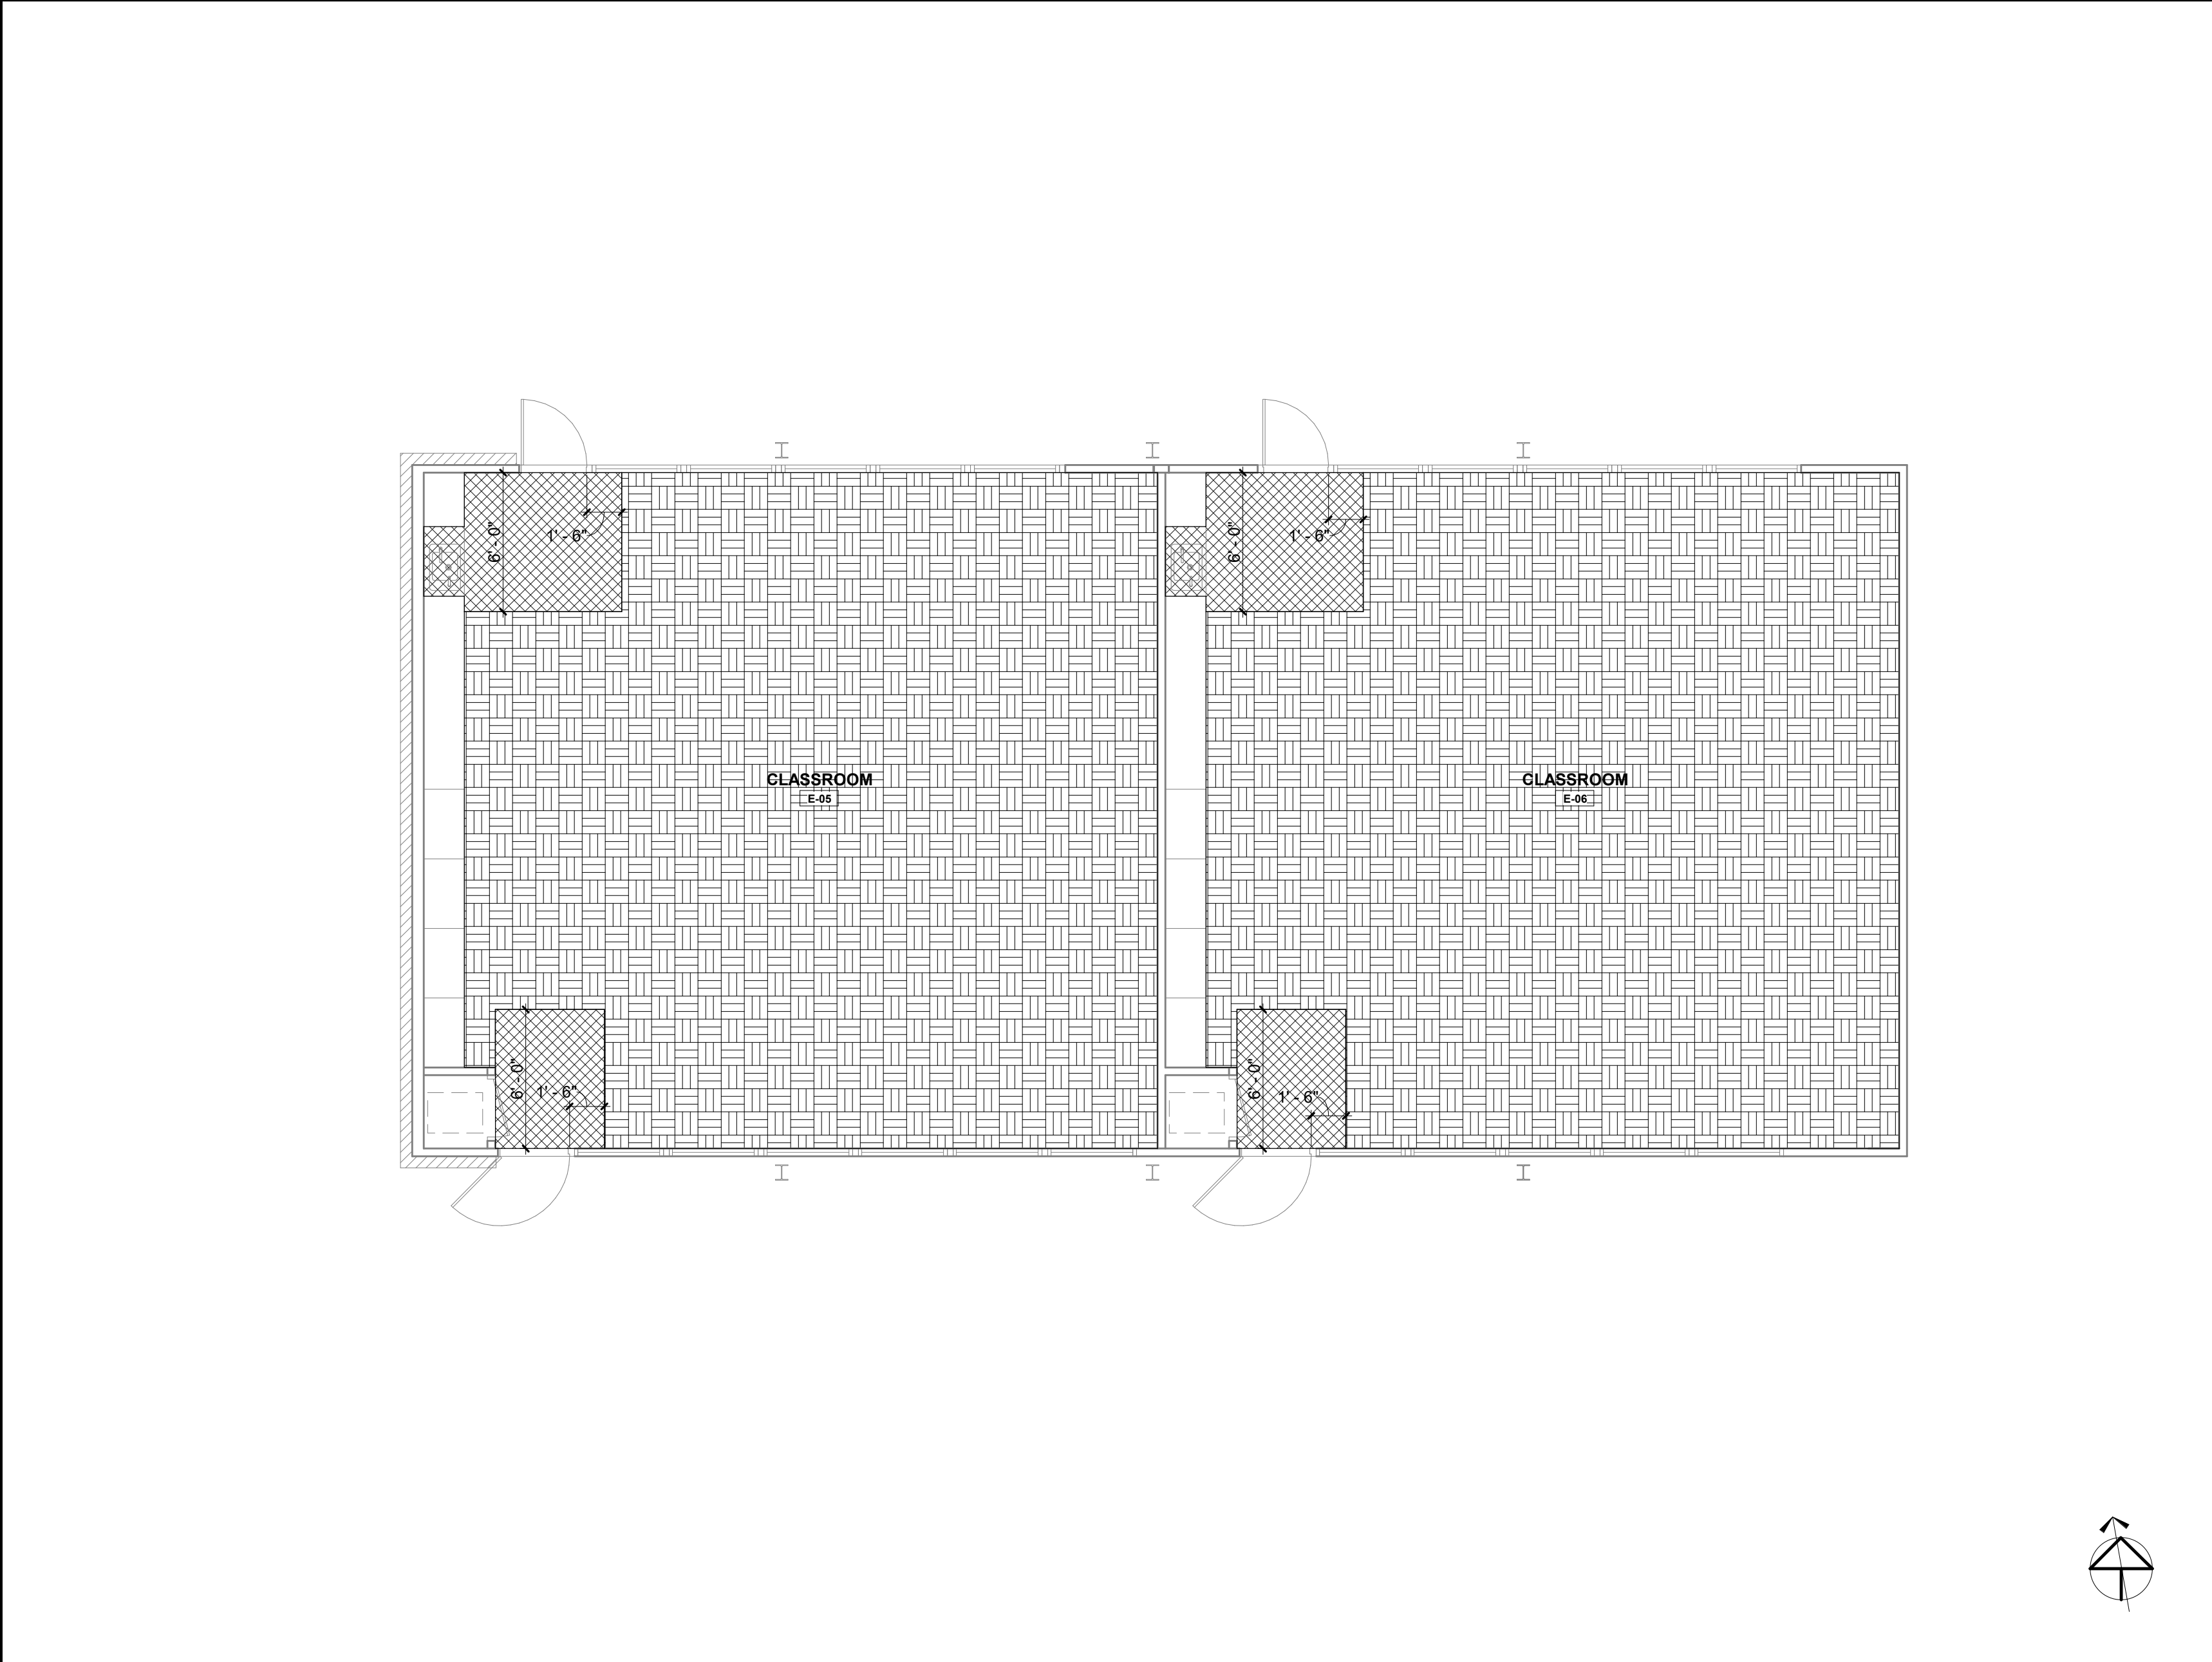

REMODEL FLOOR PLAN - BUILDING E - NEWPORT HEIGHTS

C3


3/16" = 1'-0"

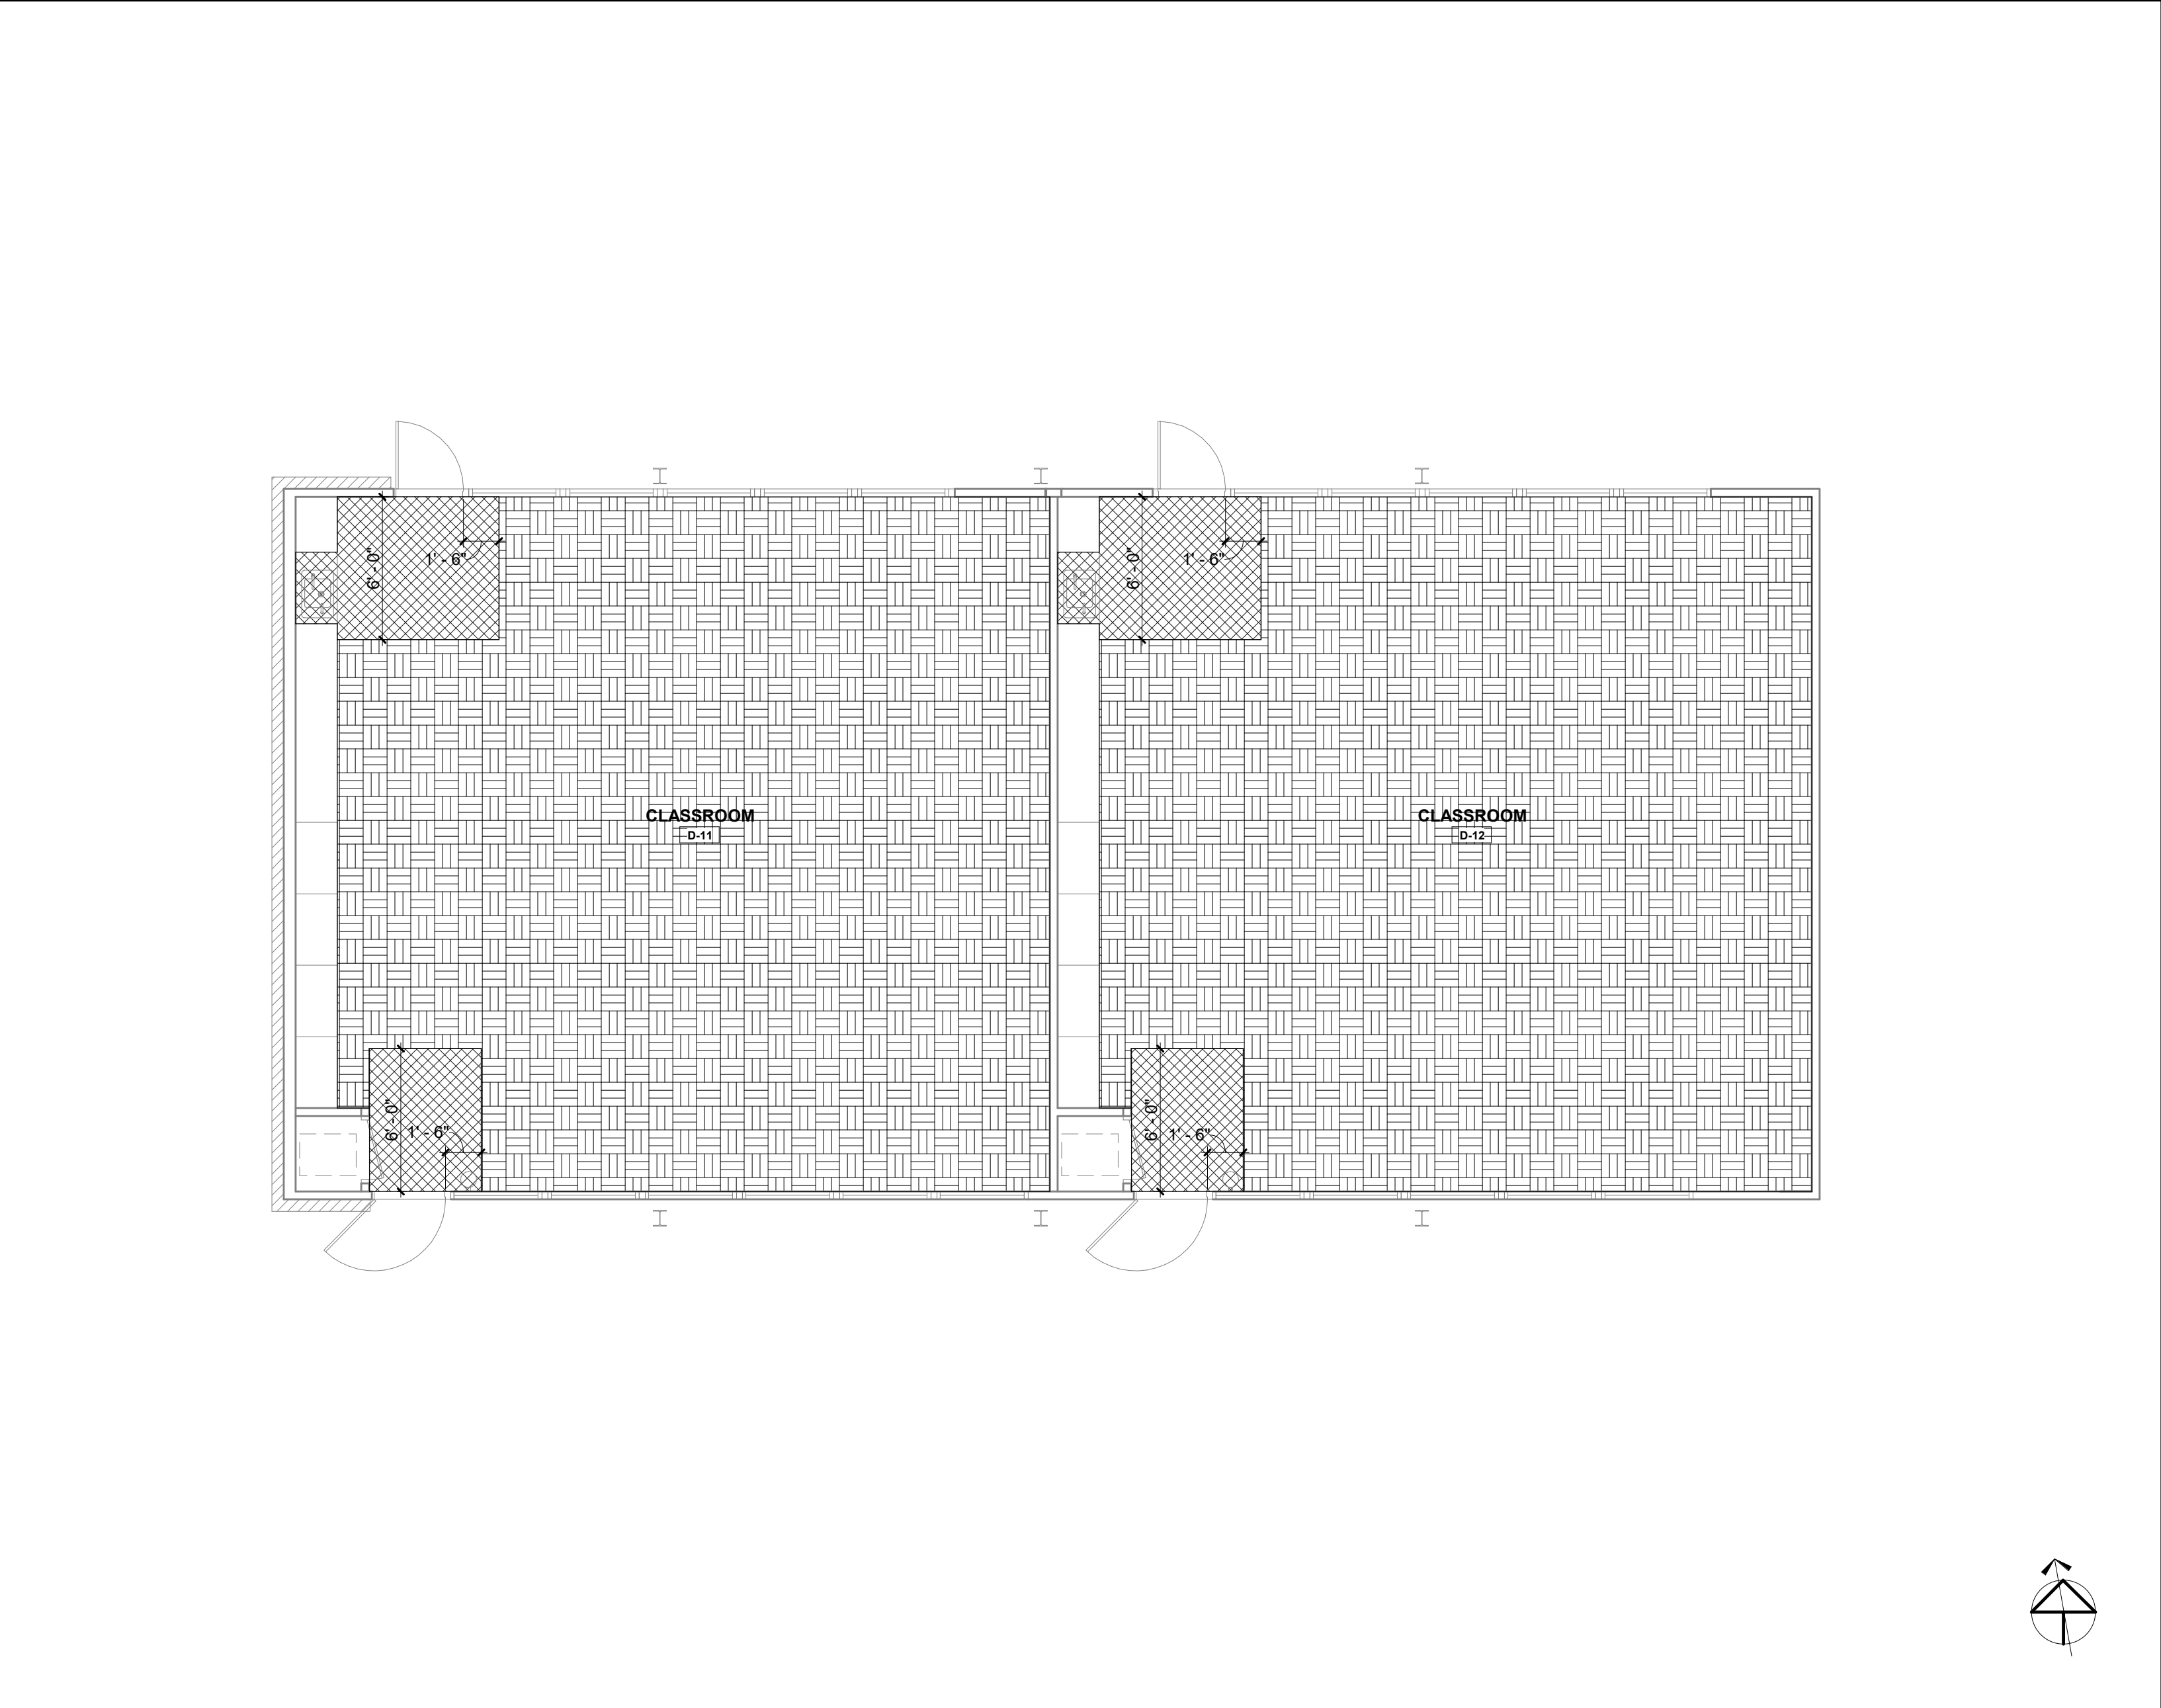

REMODEL FLOOR PLAN - BUILDING D - NEWPORT HEIGHTS

A3


3/16" = 1'-0"

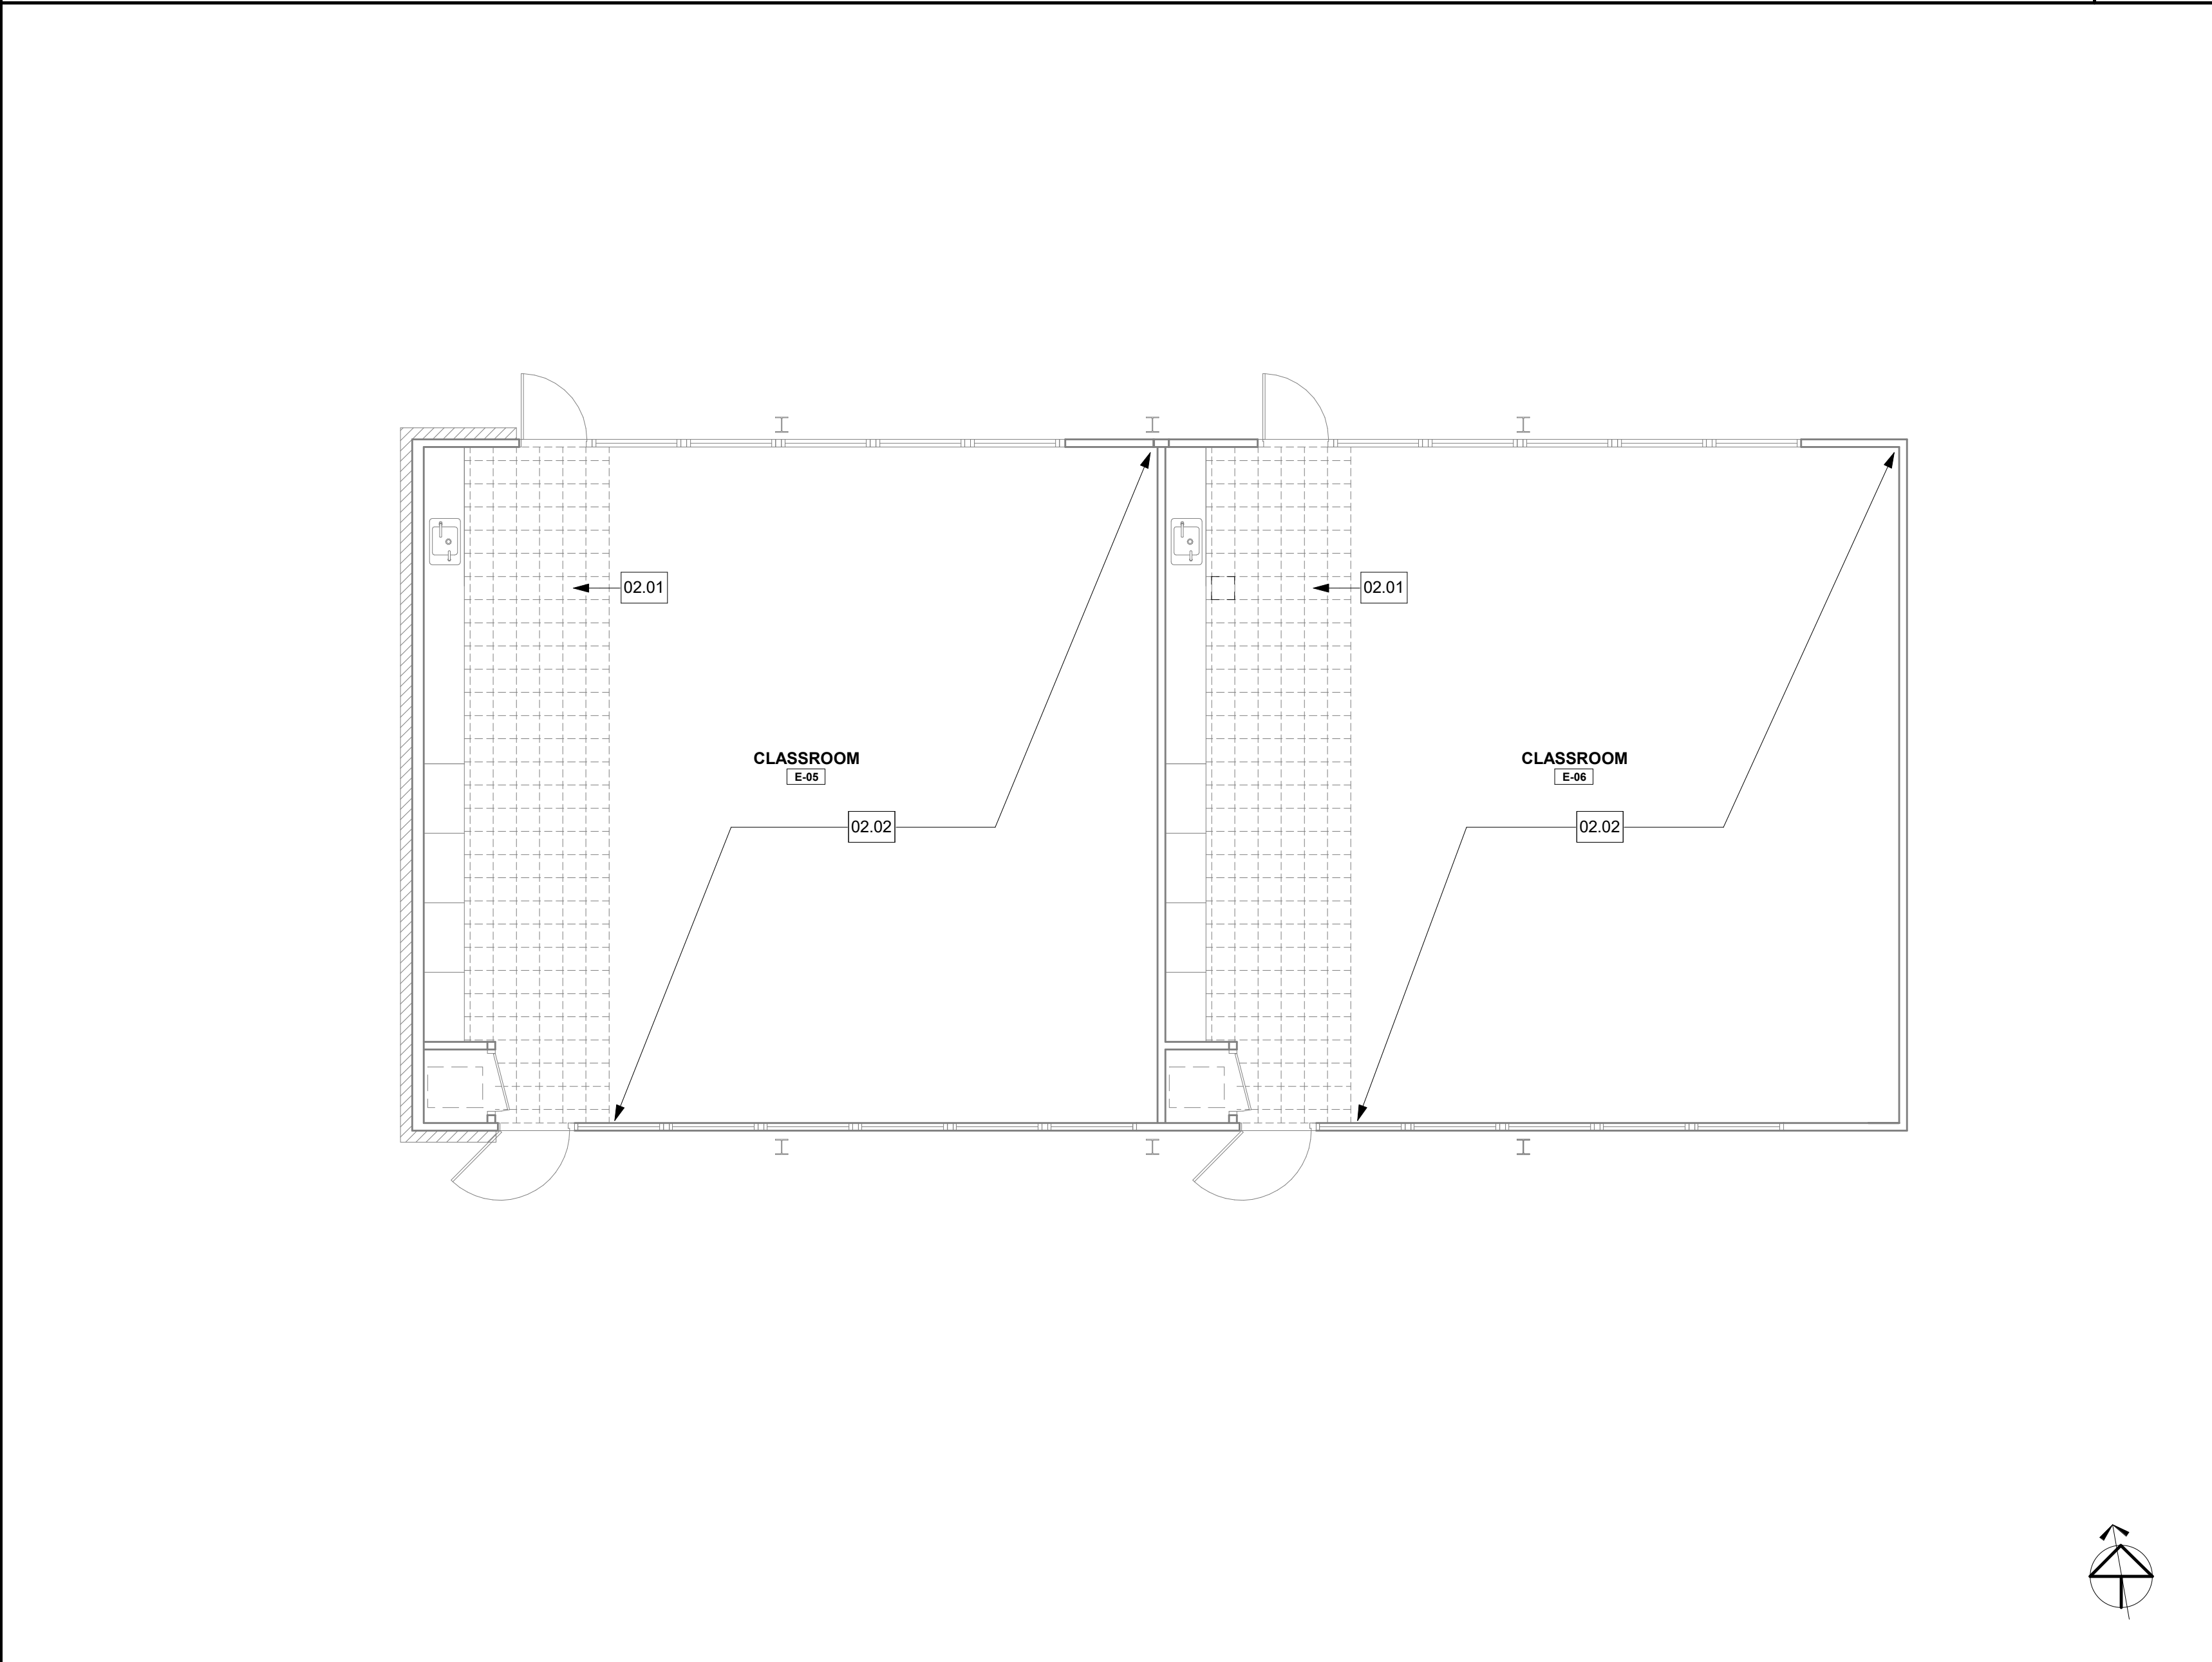

DEMOLITION FLOOR PLAN - BUILDING E - NEWPORT HEIGHTS

C1

3/16" = 1'-0"

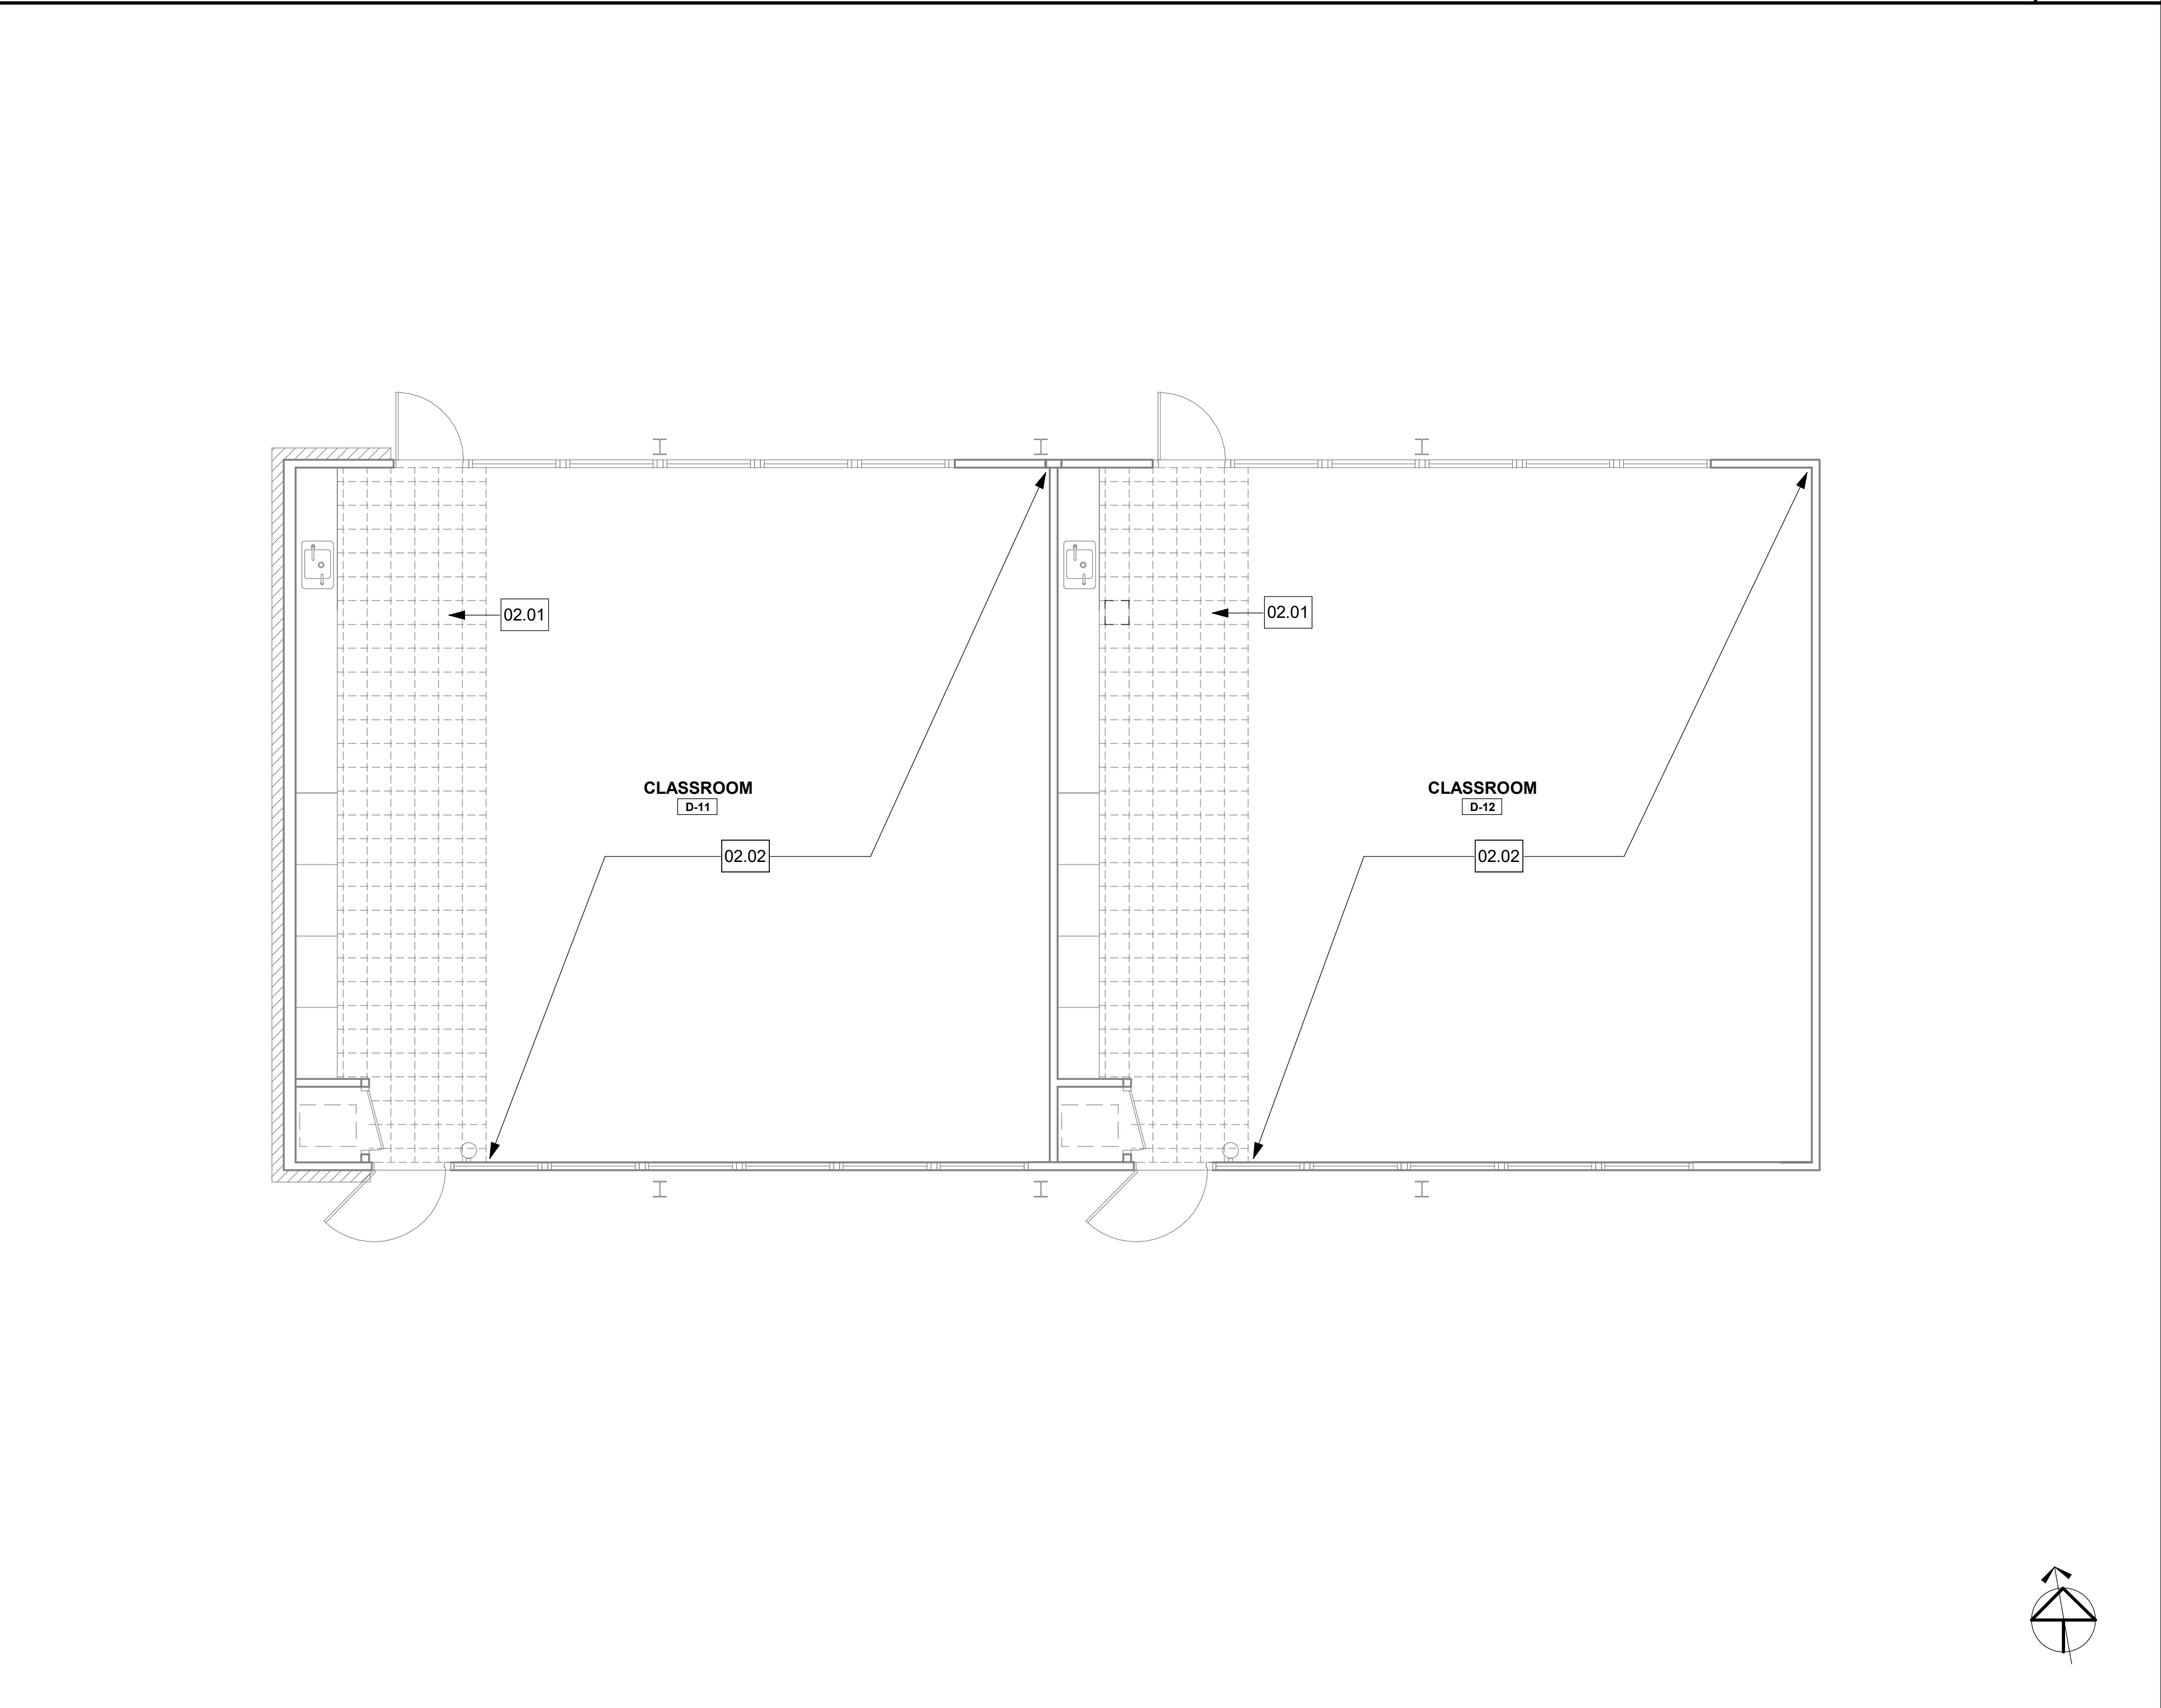

DEMOLITION FLOOR PLAN - BUILDING D - NEWPORT HEIGHTS

A1

3/16" = 1'-0"

AGENCY APPROVAL



These drawings have been prepared as one coordinated set of drawings and are complimentary. What is required by one drawing is required by all of the drawings, even if a detail or component part is not identified on every sheet. Any user's reliance on a single or select few sheet(s) of the drawings without consideration for the information included in the entire set of drawings will be at the user's sole risk and shall not form the basis for a request for additional compensation or time.

KEYNOTE LEGEND

| NUMBER | PROVIDE WORK / ITEM                                             |
|--------|-----------------------------------------------------------------|
| 02.01  | DEMO VINYL COMPOSITION TILE & PREP CONC. SLAB FOR NEW FLOORING. |
| 02.02  | DEMO CARPET & PREP CONC. SLAB FOR NEW FLOORING.                 |

DEMOLITION FLOOR PLAN NOTES

1. CONFIRM EXTENT OF DEMOLITION REQUIRED WITH EXTENT OF NEW FLOORING PER REMODEL PLANS.
2. CONTRACTOR SHALL COORDINATE DEMOLITION WORK WITH OWNER'S HAZARDOUS MATERIALS ABATEMENT VENDOR.
3. DEMOLISHED WALL BASE WHERE FLOORING IS INDICATED TO BE DEMOLISHED.

DEMOLITION FLOOR PLAN LEGEND

| SYMBOL        | DESCRIPTION                        |
|---------------|------------------------------------|
| — (E) —       | (E) ITEM TO REMAIN                 |
| - - - -       | ITEMS TO BE DEMOLISHED PER KEYNOTE |
| [Hatched Box] | DEMO VCT PER KEYNOTE               |

REMODEL FLOOR PLAN NOTES

1. FOR TRANSITION BETWEEN HARD FLOORING AND (N) CARPET REFERENCE DETAILS 1 AND 2 ON SHEET G-000.
2. FOR TRANSITIONS BETWEEN EXTERIOR DOOR THRESHOLDS AND (N) FLOORING REFERENCE DETAIL 3 ON SHEET G-000.
3. ALL (N) FLOORING REQUIRES (N) WALL BASE - REF SPECS.

REMODEL FLOOR PLAN LEGEND

|                     |                        |                                                                  |
|---------------------|------------------------|------------------------------------------------------------------|
| [Hatched Box]       | CARPET TILE            | MILLIKEN - WHALE SONG - BELUGA COLOR: BEL173 - 174 BARNACLE      |
| [Horizontal Lines]  | LUXURY VINYL TILE      | TARKETT - EVENT - 6" HERITAGE PLANK COLOR: EHP SMOKED OAK 3350   |
| [Cross-hatched Box] | ENTRY SYSTEM CARPETING | MILLIKEN - OBEX TILE - CUTX / FIZZ COLOR: FZX118 - 119 DARK GREY |

PROJECT

FLOORING REPLACEMENT PROJECTS  
NEWPORT COAST ELEMENTARY  
NEWPORT HEIGHTS ELEMENTARY  
MARINERS ELEMENTARY

DATE 03/05/2021

PROJECT # CA21000.04


DESIGN PROFESSIONAL



TITLE  
DEMOLITION & REMODEL FLOOR  
FINISH PLAN - BLDG 'D' & 'E' -  
NEWPORT HEIGHTS


SHEET #

A-124

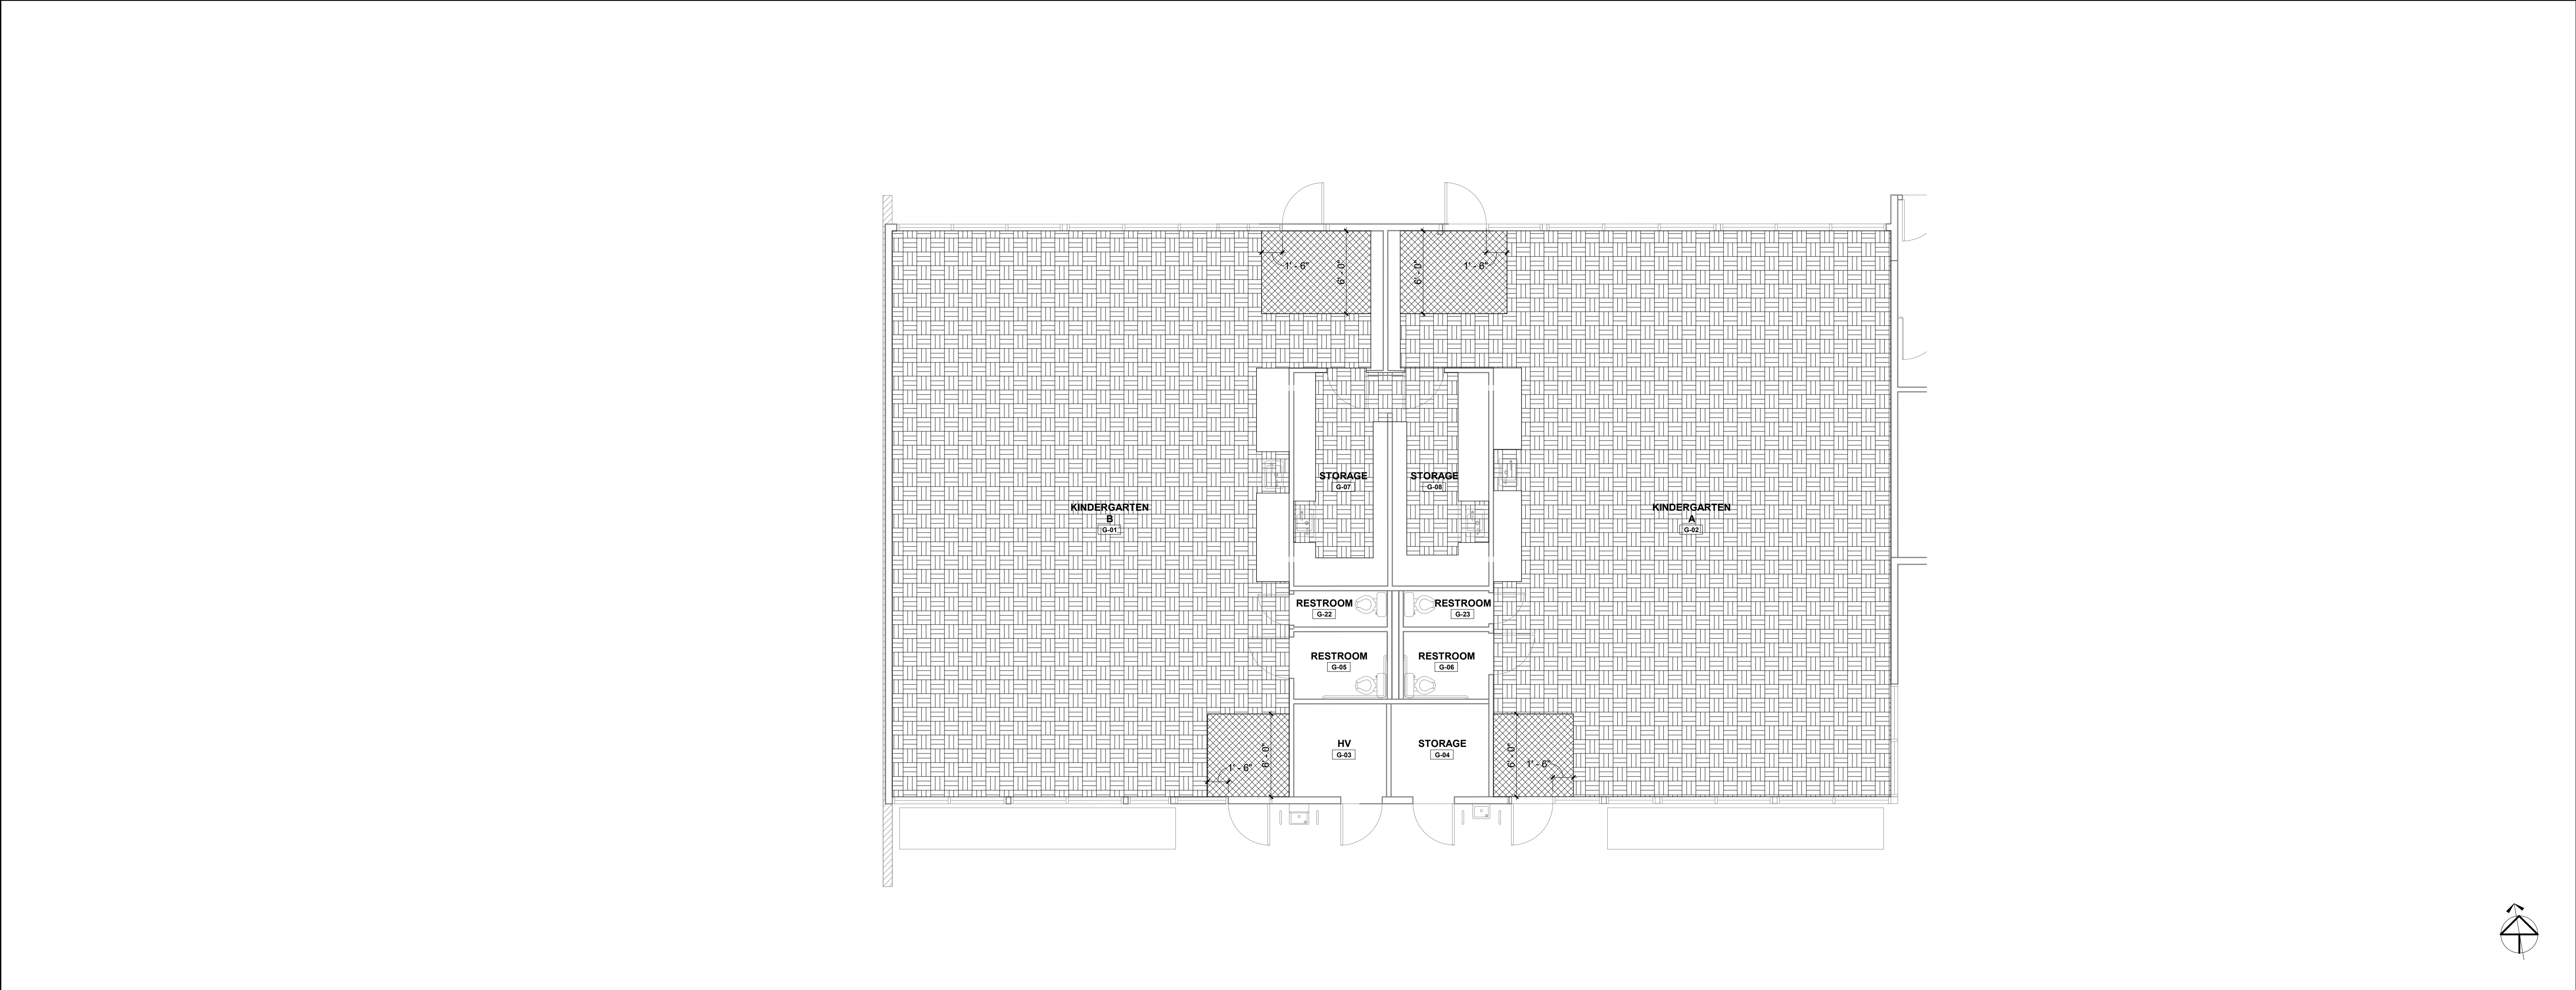

REMODEL FLOOR PLAN - BUILDING G -  
NEWPORT HEIGHTS

A3  
3/16" = 1'-0"

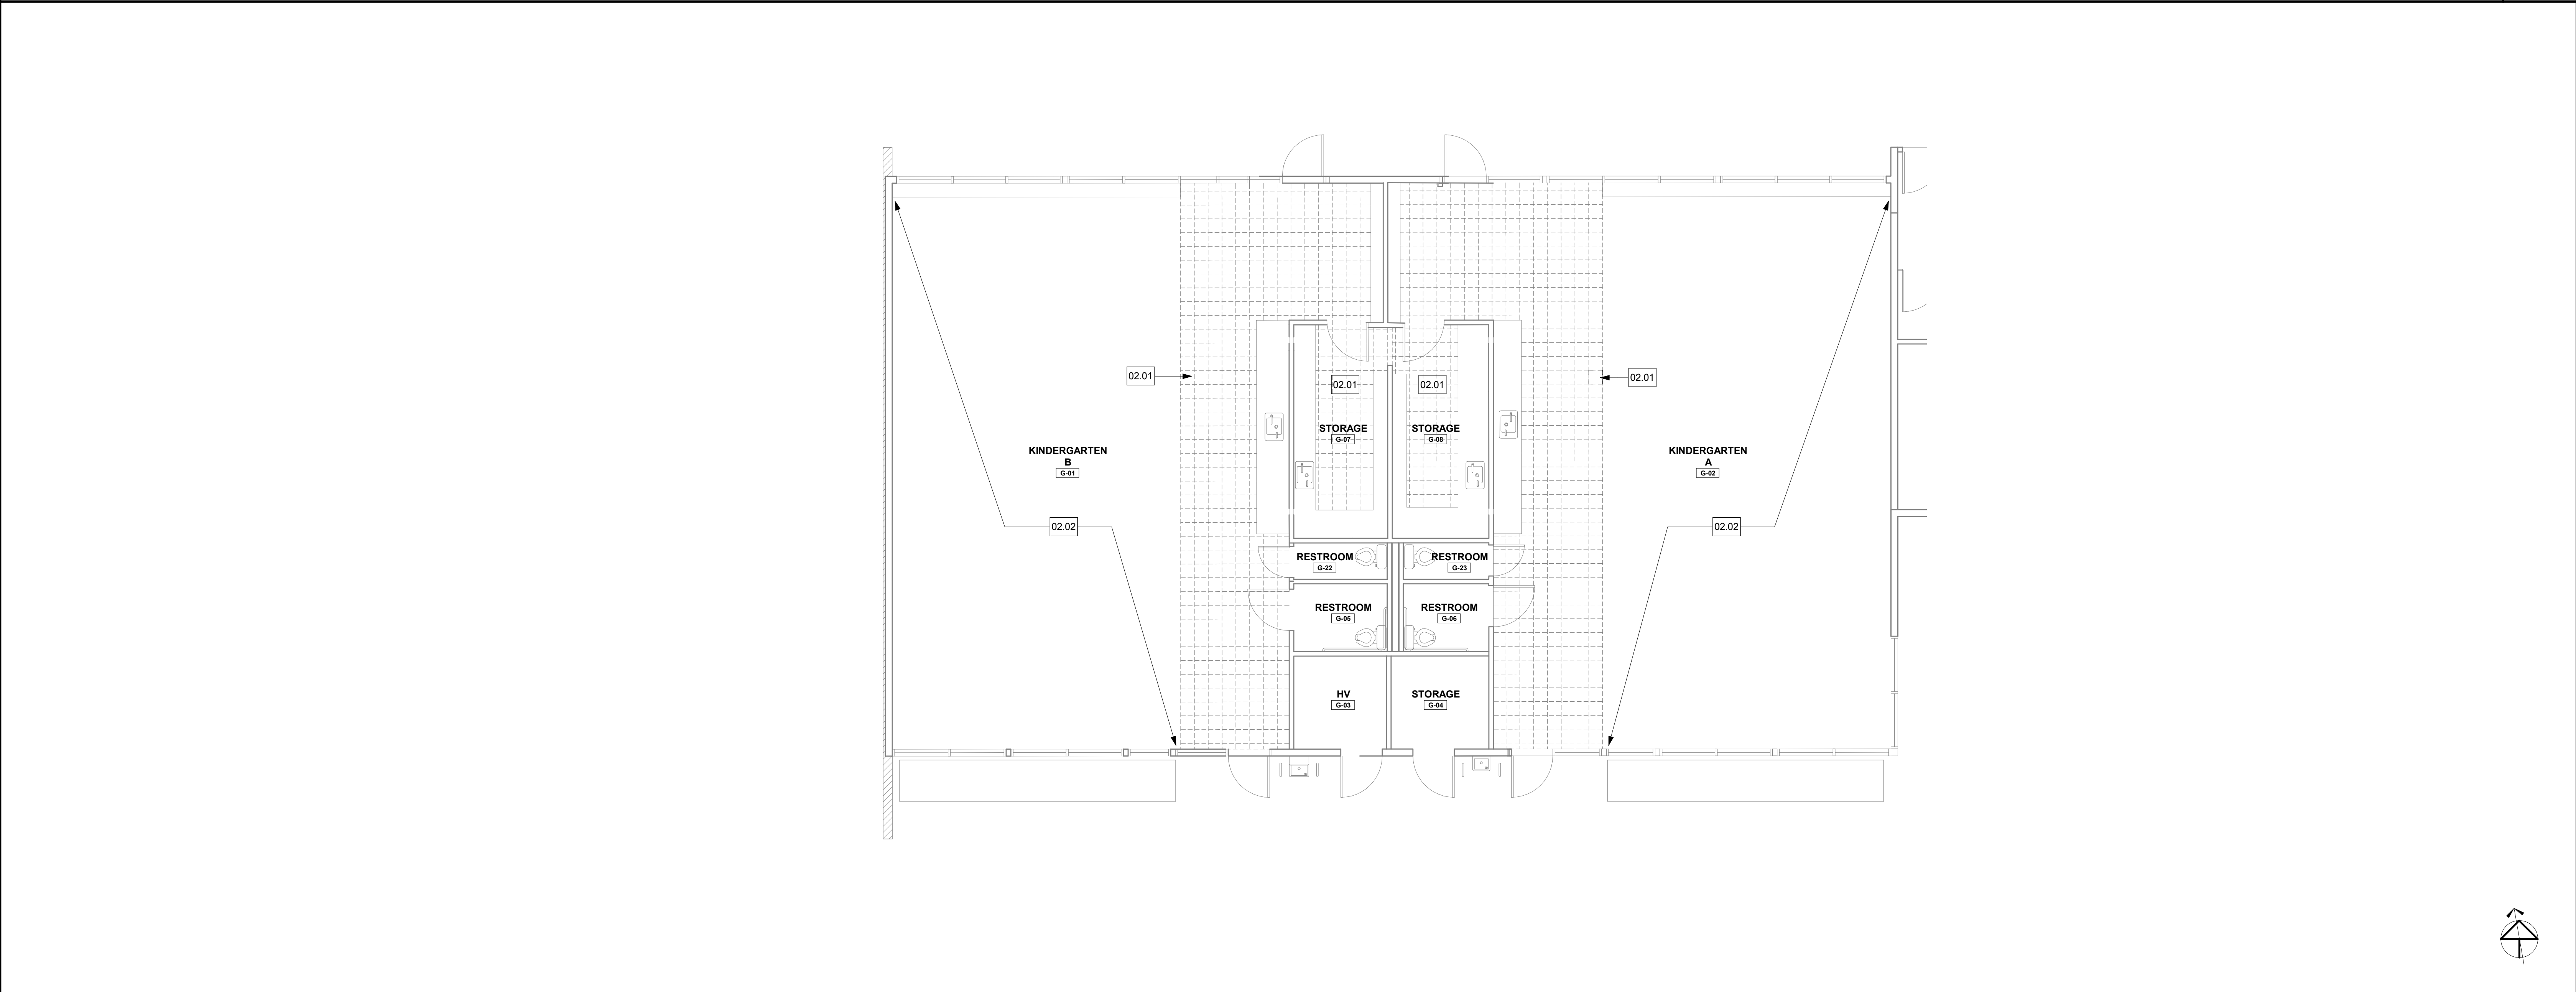

DEMOLITION FLOOR PLAN - BUILDING G -  
NEWPORT HEIGHTS

A1  
3/16" = 1'-0"

AGENCY APPROVAL

studio+

20250 SW Acadia Street, Suite 100, Newport Beach, California 92660 | P: 949.315.1993

These drawings have been prepared as one coordinated set of drawings and are complementary. What is required by one drawing is required by all of the drawings, even if a detail or component part is not identified on every sheet. Any user's reliance on a single or select few sheet(s) of the drawings without consideration for the information included in the entire set of drawings will be at the user's sole risk and shall not form the basis for a request for additional compensation or time.

KEYNOTE LEGEND

| NUMBER | PROVIDE WORK / ITEM                                             |
|--------|-----------------------------------------------------------------|
| 02.01  | DEMO VINYL COMPOSITION TILE & PREP CONC. SLAB FOR NEW FLOORING. |
| 02.02  | DEMO CARPET & PREP CONC. SLAB FOR NEW FLOORING.                 |

DEMOLITION FLOOR PLAN NOTES

- CONFIRM EXTENT OF DEMOLITION REQUIRED WITH EXTENT OF NEW FLOORING PER REMODEL PLANS.
- CONTRACTOR SHALL COORDINATE DEMOLITION WORK WITH OWNER'S HAZARDOUS MATERIALS ABATEMENT VENDOR.
- DEMOLISHED WALL BASE WHERE FLOORING IS INDICATED TO BE DEMOLISHED.

DEMOLITION FLOOR PLAN LEGEND

| SYMBOL                             | DESCRIPTION |
|------------------------------------|-------------|
| (E) ITEM TO REMAIN                 |             |
| ITEMS TO BE DEMOLISHED PER KEYNOTE |             |
| DEMO VCT PER KEYNOTE               |             |

REMODEL FLOOR PLAN NOTES

- FOR TRANSITION BETWEEN HARD FLOORING AND (N) CARPET REFERENCE DETAILS 1 AND 2 ON SHEET G-000.
- FOR TRANSITIONS BETWEEN EXTERIOR DOOR THRESHOLDS AND (N) FLOORING REFERENCE DETAIL 3 ON SHEET G-000.
- ALL (N) FLOORING REQUIRES (N) WALL BASE - REF SPECS.

REMODEL FLOOR PLAN LEGEND

|                        |                                                                  |
|------------------------|------------------------------------------------------------------|
| CARPET TILE            | MILLIKEN - WHALE SONG - BELUGA COLOR: BEL173 - 174 BARNACLE      |
| LUXURY VINYL TILE      | TARKETT - EVENT - 6" HERITAGE PLANK COLOR: EHP SMOKED OAK 3350   |
| ENTRY SYSTEM CARPETING | MILLIKEN - OBEX TILE - CUTX / FIZZ COLOR: FZX118 - 119 DARK GREY |


PROJECT

FLOORING REPLACEMENT PROJECTS  
NEWPORT COAST ELEMENTARY  
NEWPORT HEIGHTS ELEMENTARY  
MARINERS ELEMENTARY

DATE 03/05/2021

PROJECT # CA21000.04


DESIGN PROFESSIONAL

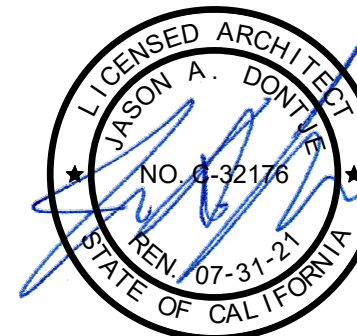

TITLE  
DEMOLITION & REMODEL FLOOR  
FINISH PLAN - BLDG 'G' -  
NEWPORT HEIGHTS

SHEET #

A-125

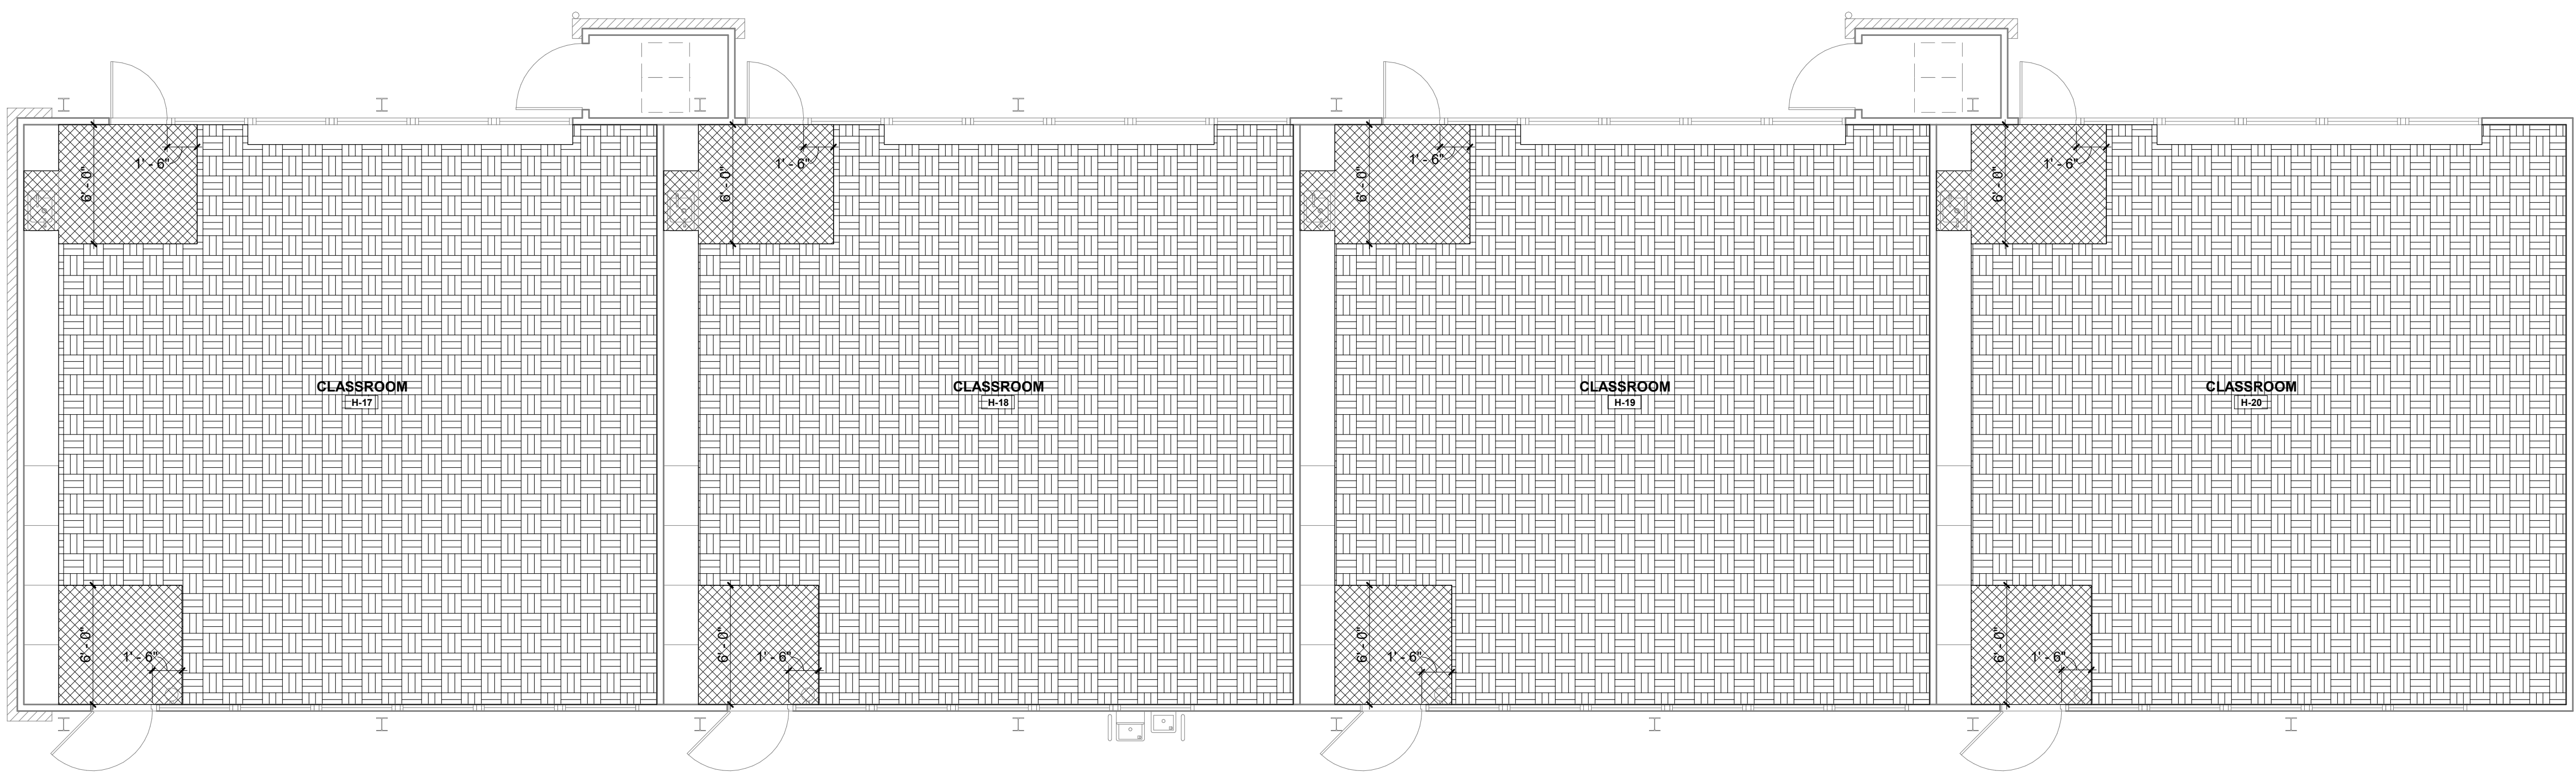

AGENCY APPROVAL



These drawings have been prepared as one coordinated set of drawings and are complimentary. What is required by one drawing is required by all of the drawings, even if a detail or component part is not identified on every sheet. Any user's reliance on a single or select few sheet(s) of the drawings without consideration for the information included in the entire set of drawings will be at the user's sole risk and shall not form the basis for a request for additional compensation or time.

KEYNOTE LEGEND

| NUMBER | PROVIDE WORK / ITEM                                             |
|--------|-----------------------------------------------------------------|
| 02.01  | DEMO VINYL COMPOSITION TILE & PREP CONC. SLAB FOR NEW FLOORING. |
| 02.02  | DEMO CARPET & PREP CONC. SLAB FOR NEW FLOORING.                 |

DEMOLITION FLOOR PLAN NOTES

- CONFIRM EXTENT OF DEMOLITION REQUIRED WITH EXTENT OF NEW FLOORING PER REMODEL PLANS.
- CONTRACTOR SHALL COORDINATE DEMOLITION WORK WITH OWNER'S HAZARDOUS MATERIALS ABATEMENT VENDOR.
- DEMOLISHED WALL BASE WHERE FLOORING IS INDICATED TO BE DEMOLISHED.

DEMOLITION FLOOR PLAN LEGEND

| SYMBOL                             | DESCRIPTION |
|------------------------------------|-------------|
| (E) ITEM TO REMAIN                 |             |
| ITEMS TO BE DEMOLISHED PER KEYNOTE |             |
| DEMO VCT PER KEYNOTE               |             |

REMODEL FLOOR PLAN NOTES

- FOR TRANSITION BETWEEN HARD FLOORING AND (N) CARPET REFERENCE DETAILS 1 AND 2 ON SHEET G-000.
- FOR TRANSITIONS BETWEEN EXTERIOR DOOR THRESHOLDS AND (N) FLOORING REFERENCE DETAIL 3 ON SHEET G-000.
- ALL (N) FLOORING REQUIRES (N) WALL BASE - REF SPECS.

REMODEL FLOOR PLAN LEGEND

|                        |                                                                  |
|------------------------|------------------------------------------------------------------|
| CARPET TILE            | MILLIKEN - WHALE SONG - BELUGA COLOR: BEL173 - 174 BARNACLE      |
| LUXURY VINYL TILE      | TARKETT - EVENT - 6" HERITAGE PLANK COLOR: EHP SMOKED OAK 3350   |
| ENTRY SYSTEM CARPETING | MILLIKEN - OBEX TILE - CUTX / FIZZ COLOR: FZX118 - 119 DARK GREY |


PROJECT

**FLOORING REPLACEMENT PROJECTS**  
**NEWPORT COAST ELEMENTARY**  
**NEWPORT HEIGHTS ELEMENTARY**  
**MARINERS ELEMENTARY**

DATE 03/05/2021

PROJECT # CA21000.04

DESIGN PROFESSIONAL

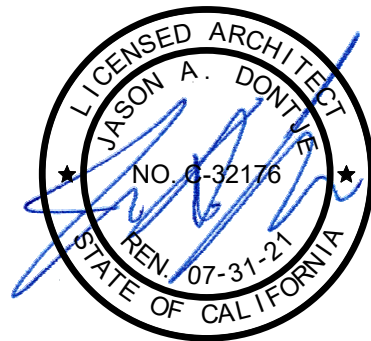


TITLE  
**DEMOLITION & REMODEL FLOOR  
FINISH PLAN - BLDG 'H' -  
NEWPORT HEIGHTS**

SHEET #

**A-126**



REMODEL FLOOR PLAN - BUILDING H -  
NEWPORT HEIGHTS

A3  
3/16" = 1'-0"

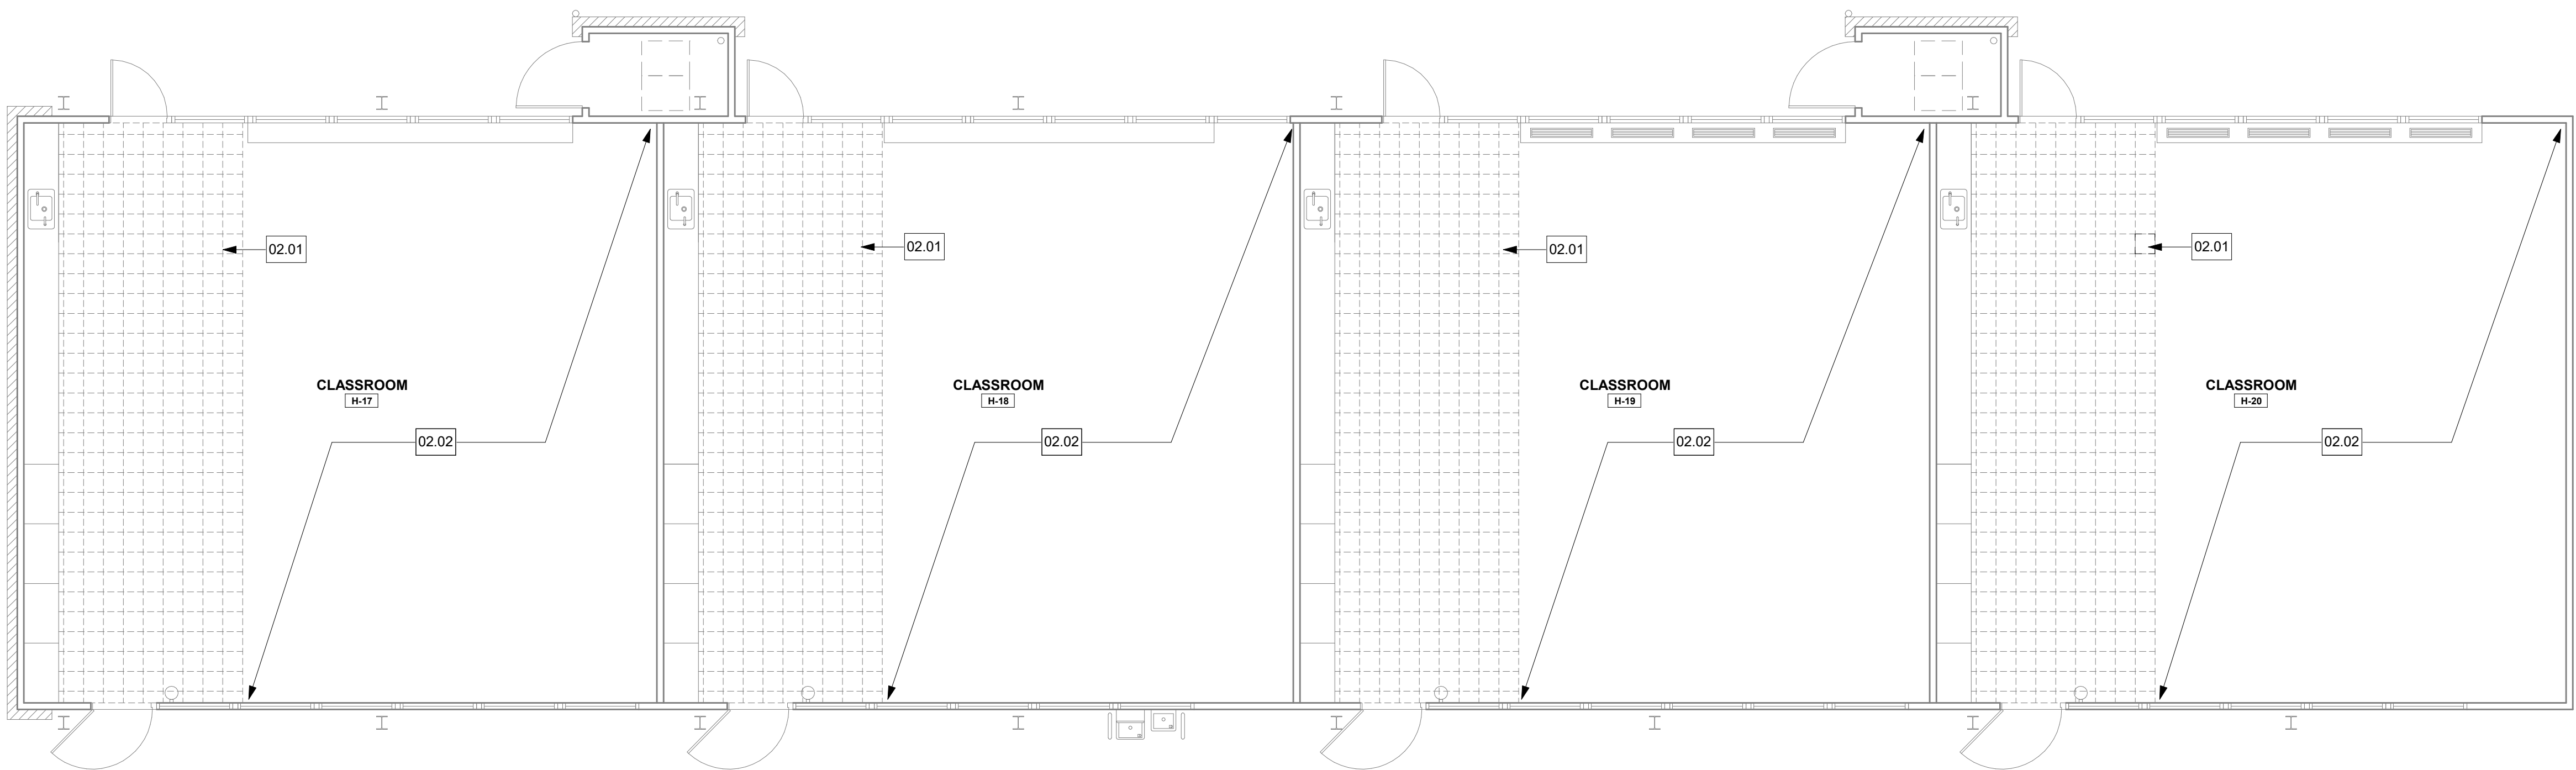



DEMOLITION FLOOR PLAN - BUILDING H -  
NEWPORT HEIGHTS

A1  
3/16" = 1'-0"

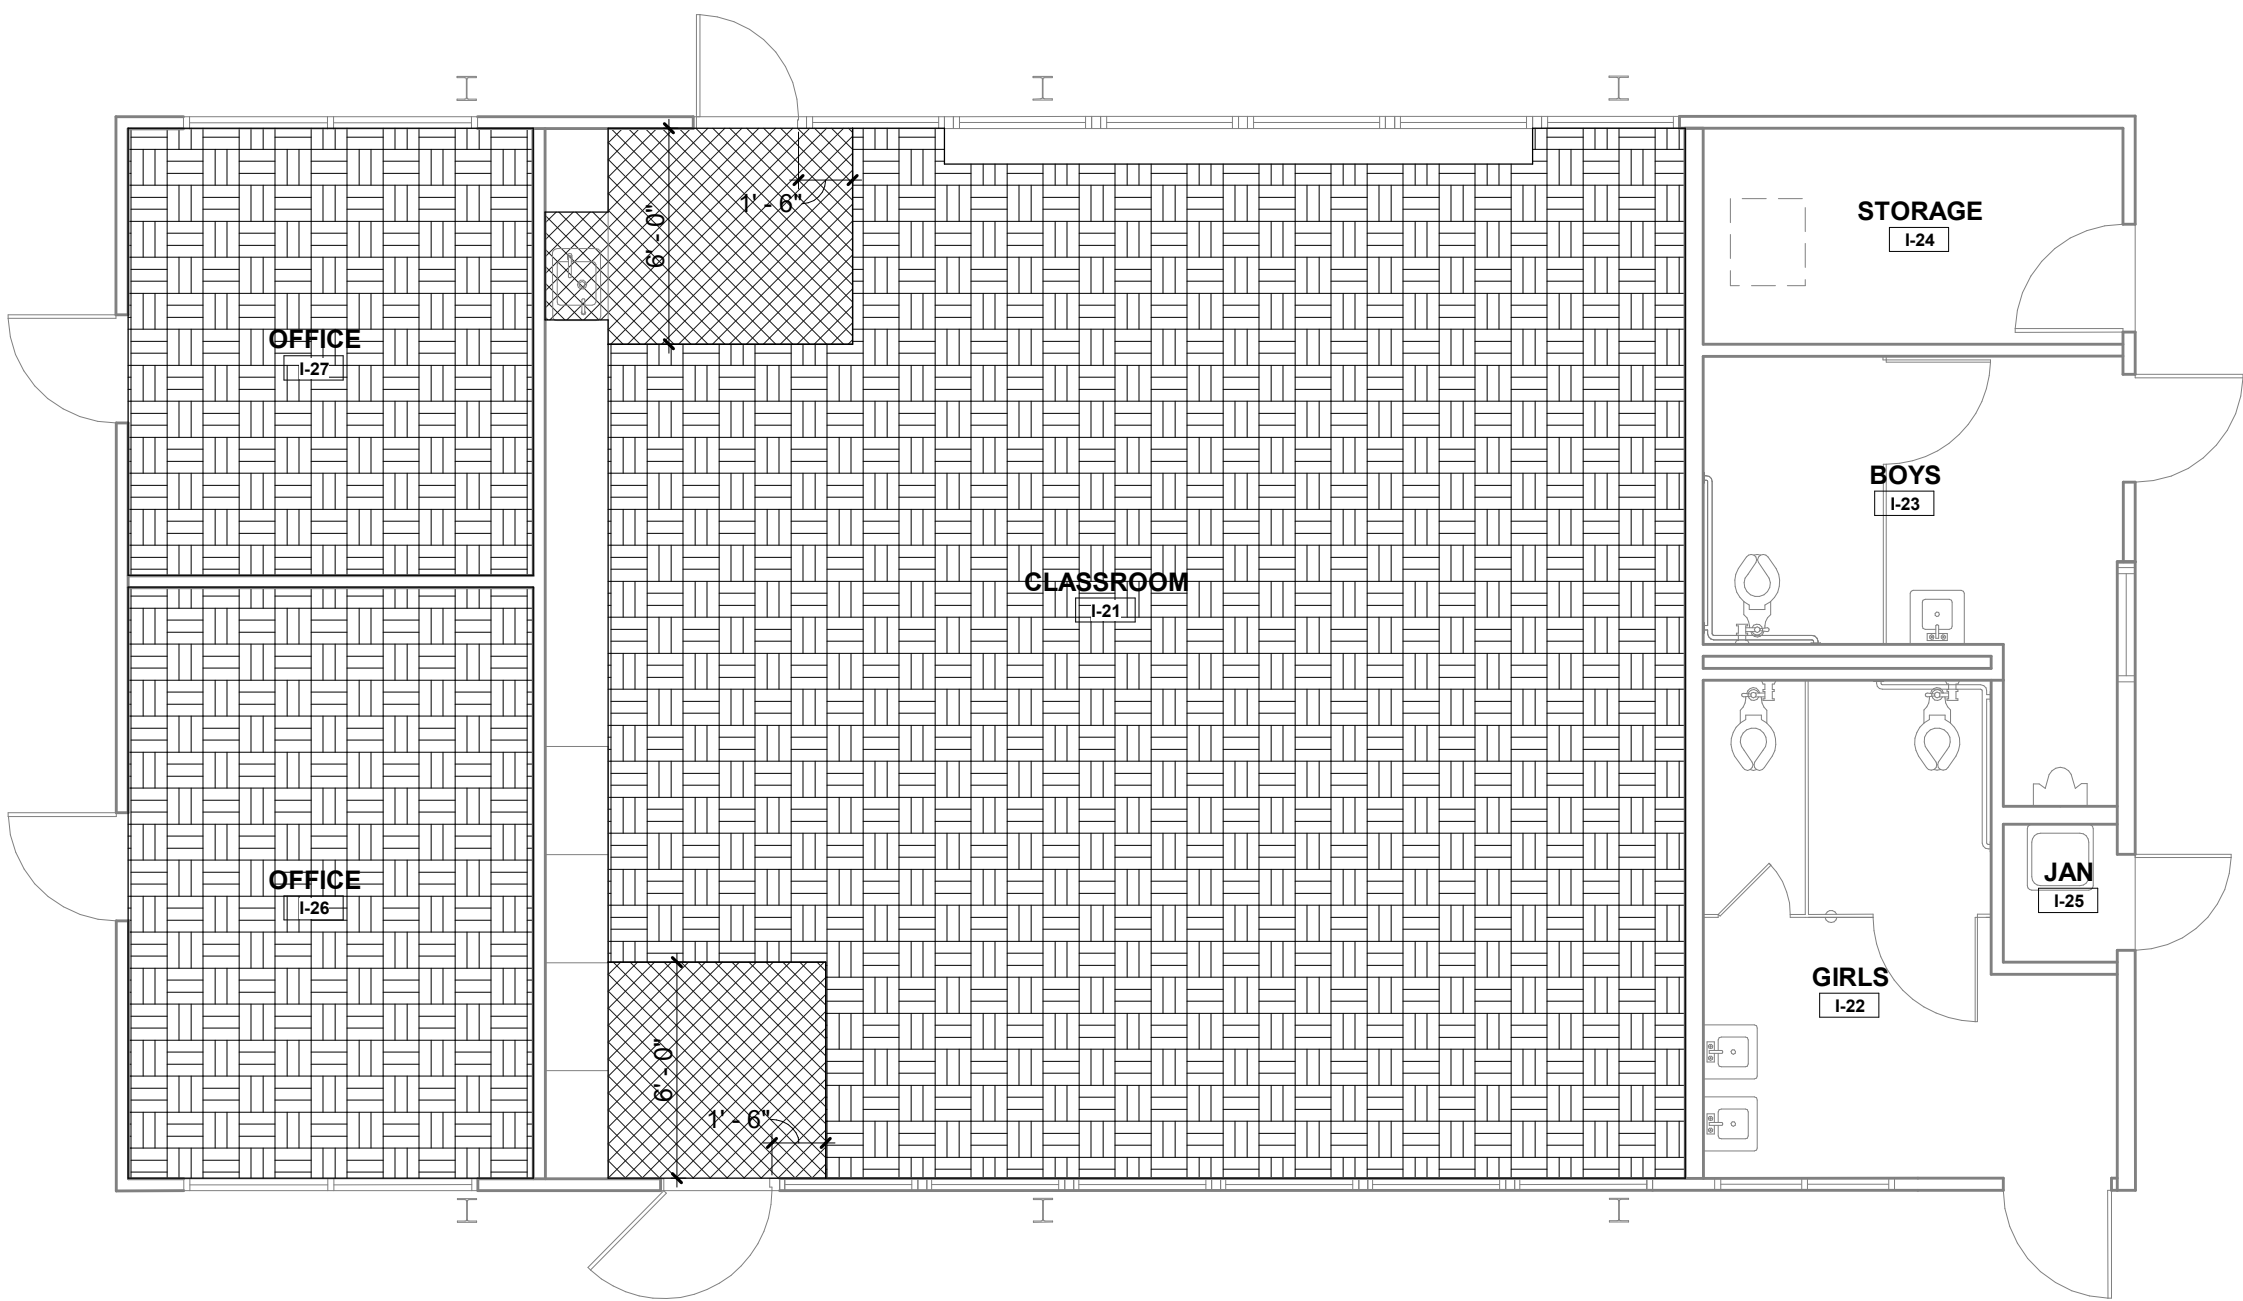 

REMODEL FLOOR PLAN - BUILDING I -  
NEWPORT HEIGHTS

A3  
3/16" = 1'-0"

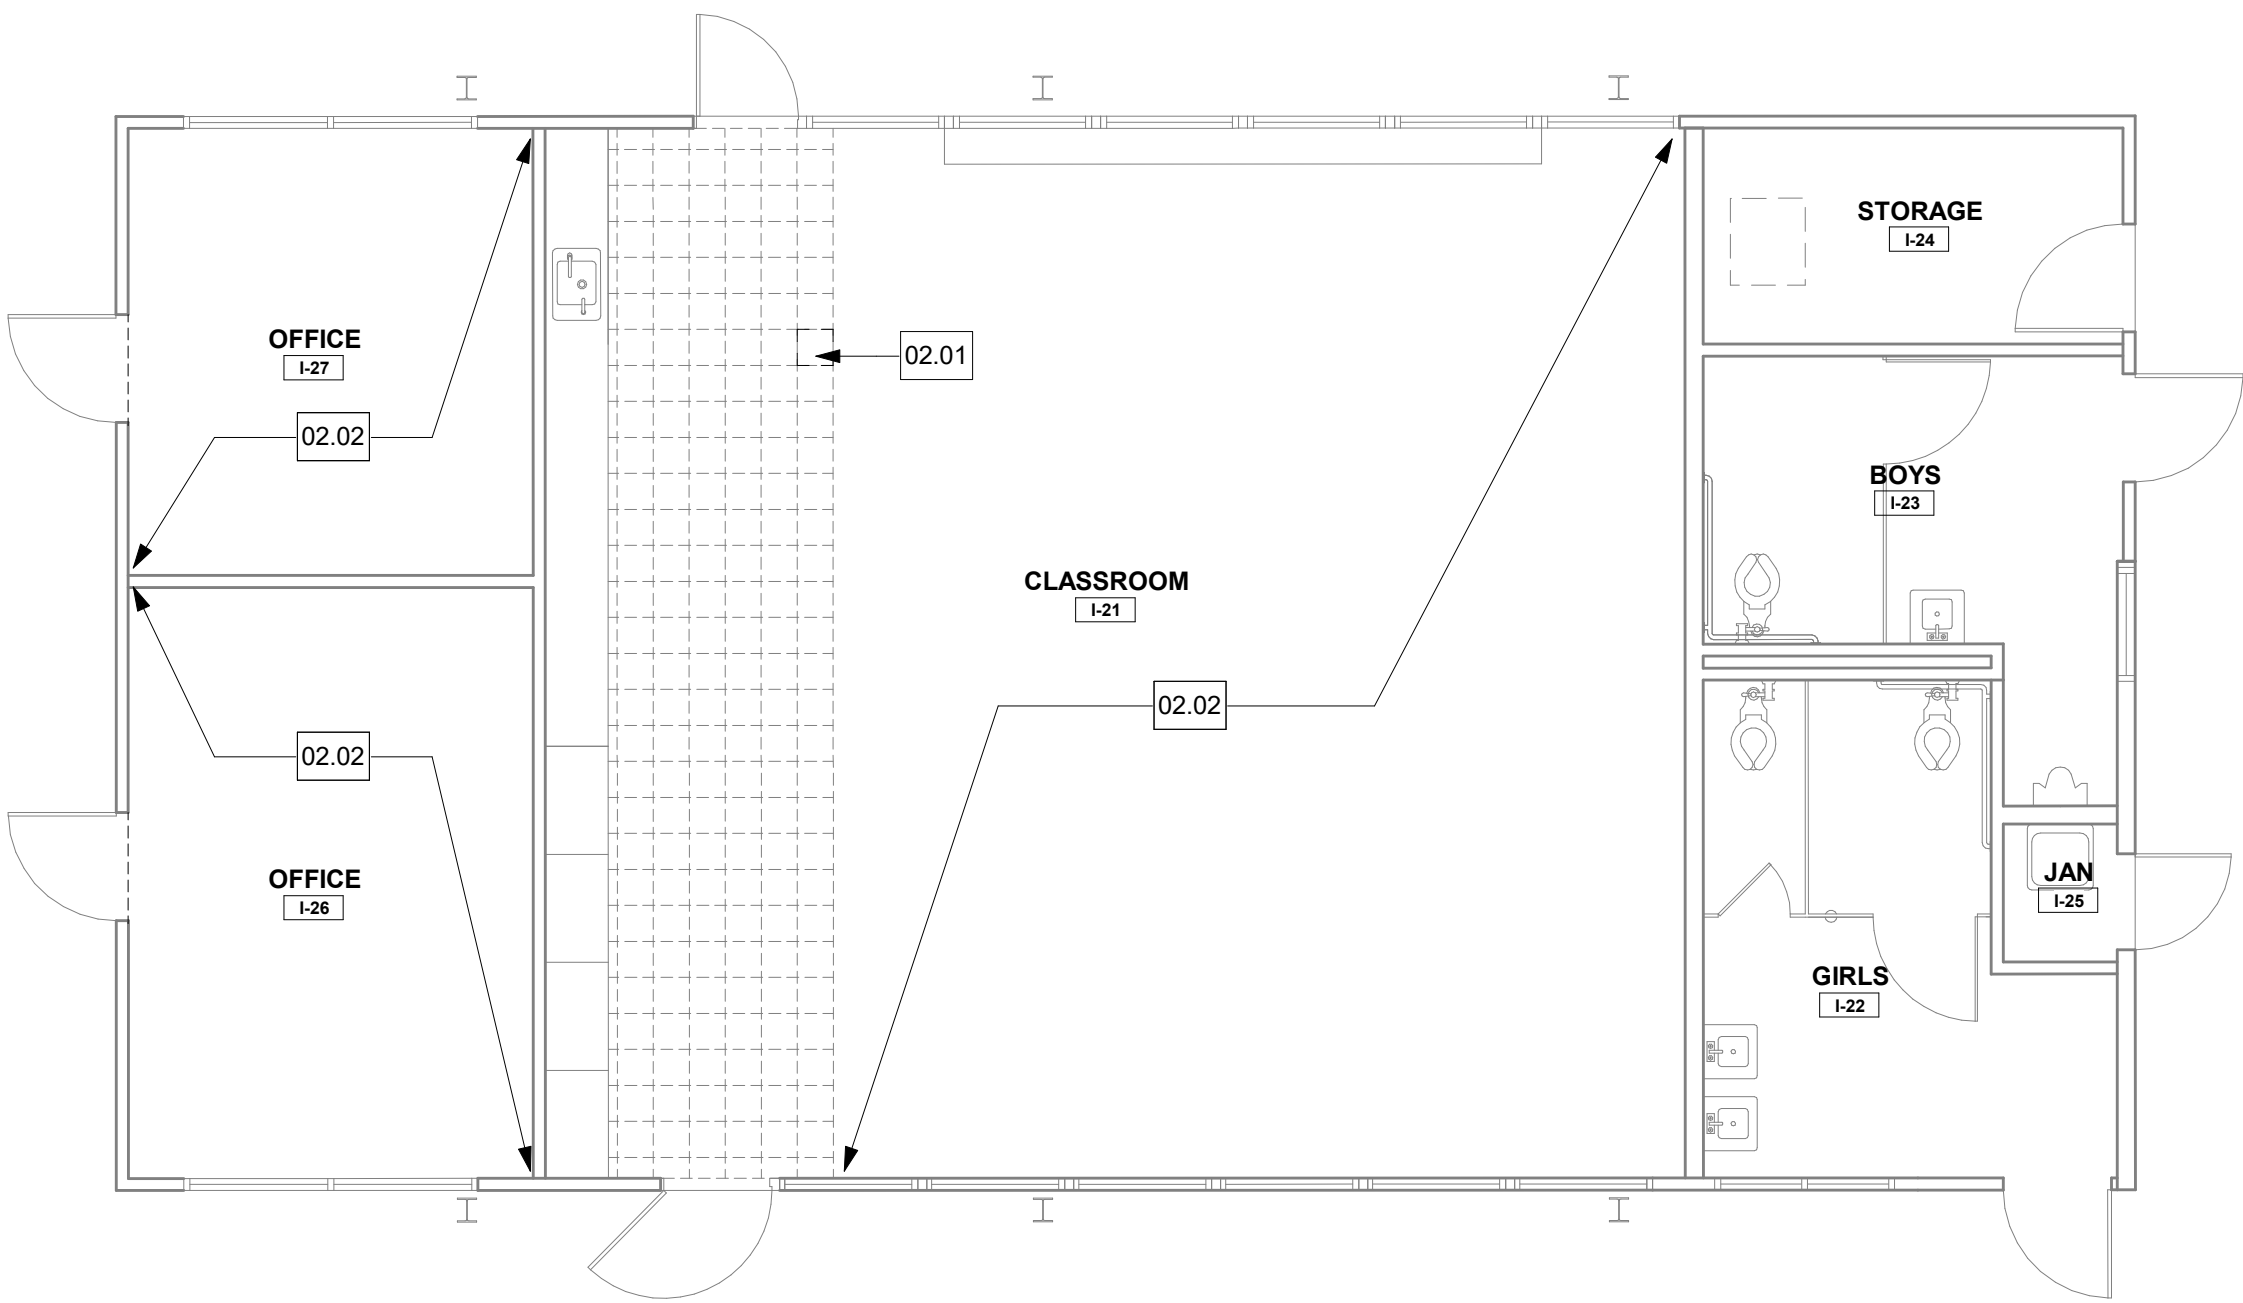 

DEMOLITION FLOOR PLAN - BUILDING I -  
NEWPORT HEIGHTS

A1  
3/16" = 1'-0"

AGENCY APPROVAL



These drawings have been prepared as one coordinated set of drawings and are complimentary. What is required by one drawing is required by all of the drawings, even if a detail or component part is not identified on every sheet. Any user's reliance on a single or select few sheet(s) of the drawings without consideration for the information included in the entire set of drawings will be at the user's sole risk and shall not form the basis for a request for additional compensation or time.

KEYNOTE LEGEND

| NUMBER | PROVIDE WORK / ITEM                                             |
|--------|-----------------------------------------------------------------|
| 02.01  | DEMO VINYL COMPOSITION TILE & PREP CONC. SLAB FOR NEW FLOORING. |
| 02.02  | DEMO CARPET & PREP CONC. SLAB FOR NEW FLOORING.                 |

DEMOLITION FLOOR PLAN NOTES

- CONFIRM EXTENT OF DEMOLITION REQUIRED WITH EXTENT OF NEW FLOORING PER REMODEL PLANS.
- CONTRACTOR SHALL COORDINATE DEMOLITION WORK WITH OWNER'S HAZARDOUS MATERIALS ABATEMENT VENDOR.
- DEMOLISHED WALL BASE WHERE FLOORING IS INDICATED TO BE DEMOLISHED.

DEMOLITION FLOOR PLAN LEGEND

| SYMBOL | DESCRIPTION                        |
|--------|------------------------------------|
| ---    | (E) ITEM TO REMAIN                 |
| ---    | ITEMS TO BE DEMOLISHED PER KEYNOTE |
| ---    | DEMO VCT PER KEYNOTE               |

REMODEL FLOOR PLAN NOTES

- FOR TRANSITION BETWEEN HARD FLOORING AND (N) CARPET REFERENCE DETAILS 1 AND 2 ON SHEET G-000.
- FOR TRANSITIONS BETWEEN EXTERIOR DOOR THRESHOLDS AND (N) FLOORING REFERENCE DETAIL 3 ON SHEET G-000
- ALL (N) FLOORING REQUIRES (N) WALL BASE - REF SPECS.

REMODEL FLOOR PLAN LEGEND

|  |                        |                                                                     |
|--|------------------------|---------------------------------------------------------------------|
|  | CARPET TILE            | MILLIKEN - WHALE SONGS - BELUGA<br>COLOR: BEL173 - 174 BARNACLE     |
|  | LUXURY VINYL TILE      | TARKETT - EVENT - 6" HERITAGE PLANK<br>COLOR: EHP SMOKED OAK 3350   |
|  | ENTRY SYSTEM CARPETING | MILLIKEN - OBEX TILE - CUTX / FIZZ<br>COLOR: FZX118 - 119 DARK GREY |


PROJECT

**FLOORING REPLACEMENT PROJECTS**  
**NEWPORT COAST ELEMENTARY**  
**NEWPORT HEIGHTS ELEMENTARY**  
**MARINERS ELEMENTARY**

DATE 03/05/2021

PROJECT # CA21000.04


DESIGN PROFESSIONAL

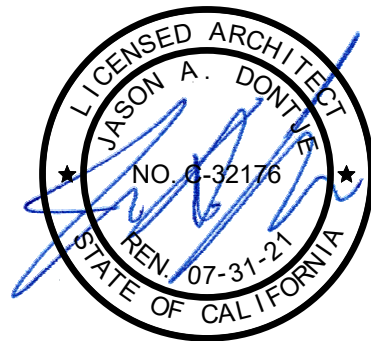

TITLE  
**DEMOLITION & REMODEL FLOOR  
FINISH PLAN - BLDG 'I' -  
NEWPORT HEIGHTS**


SHEET #

**A-127**

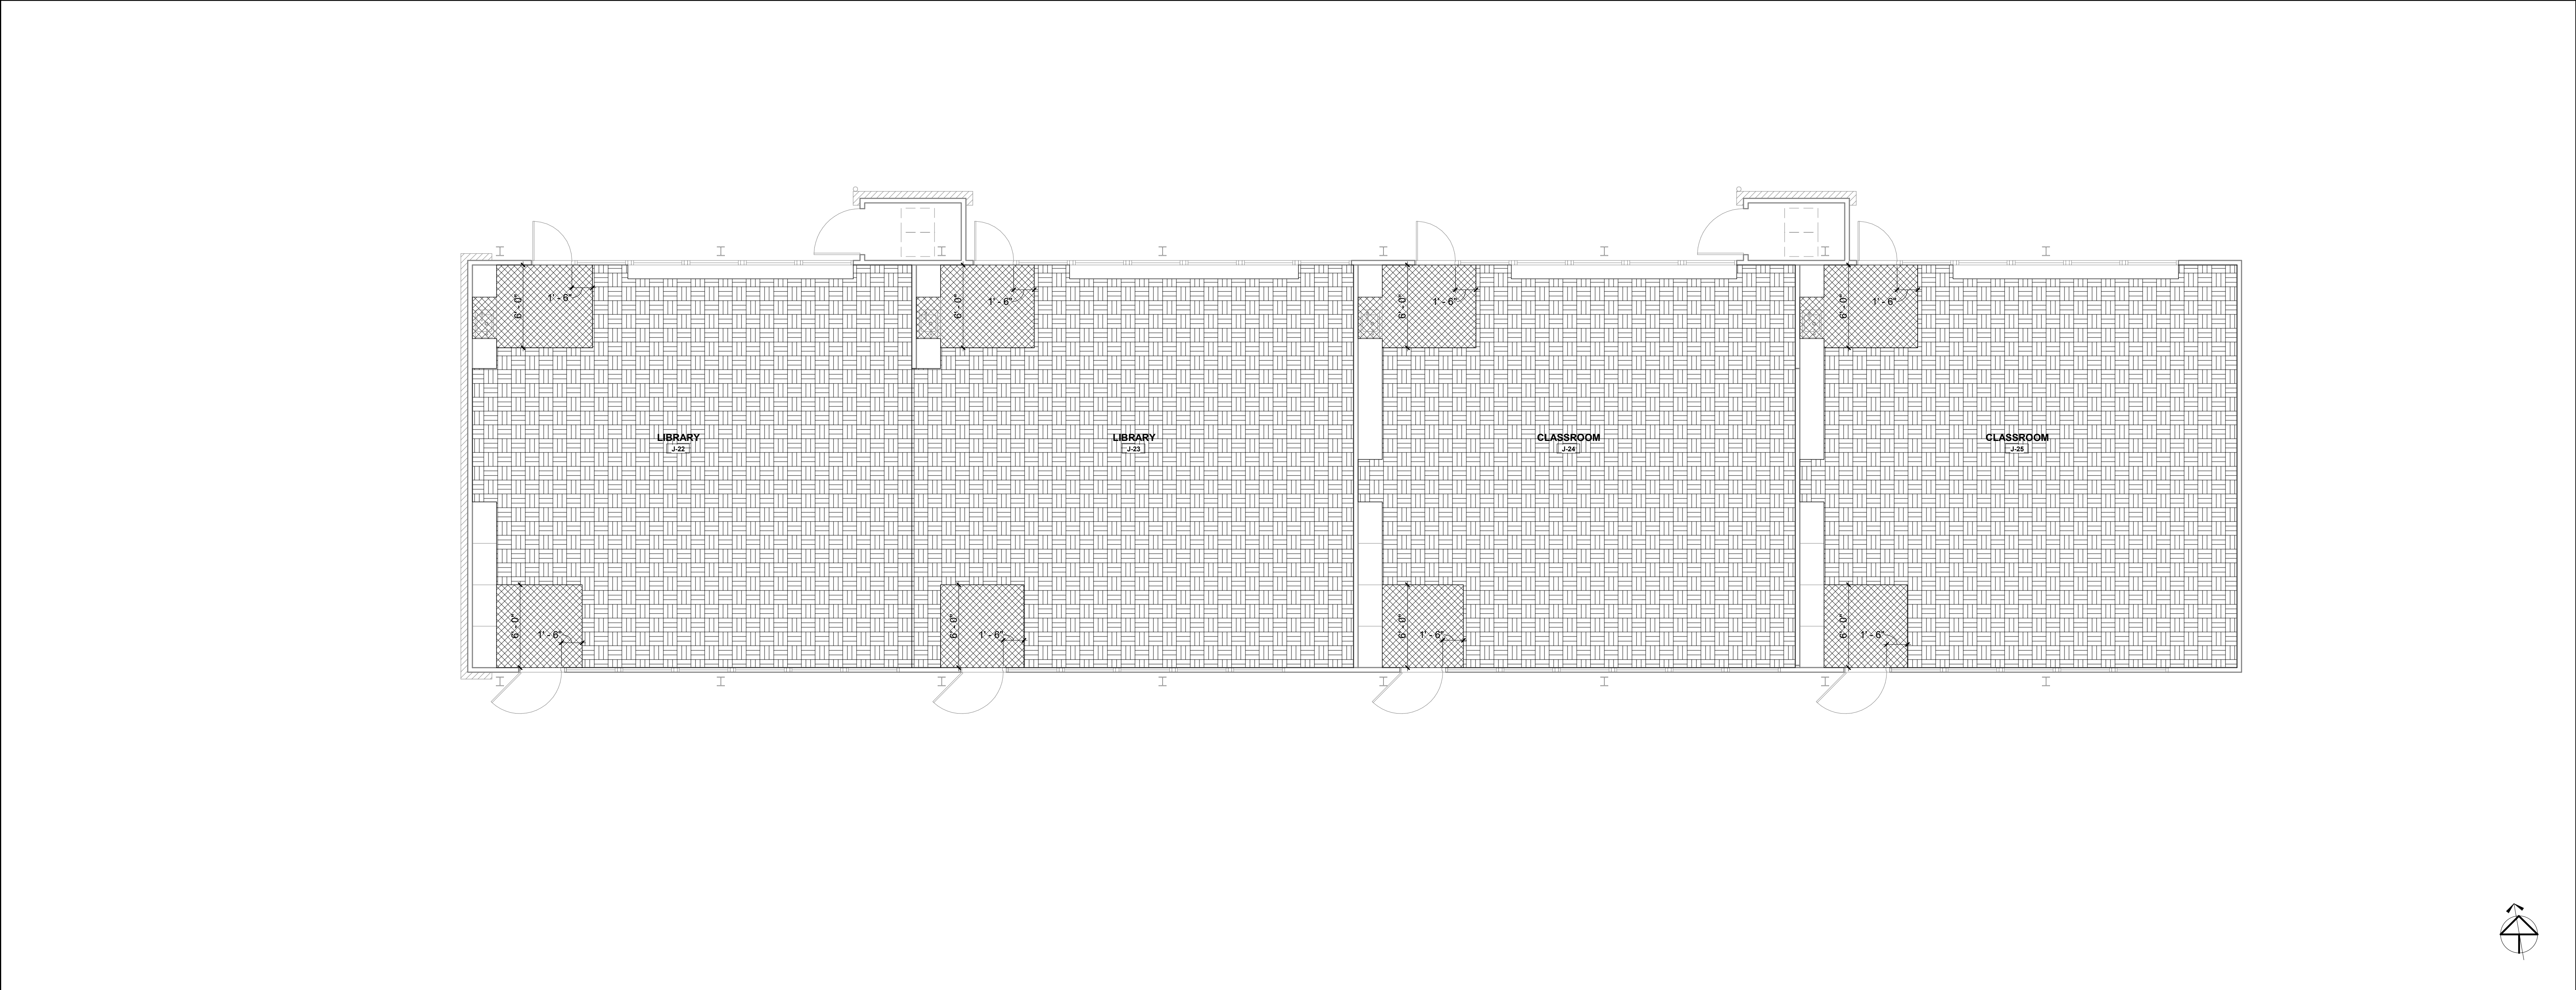

REMODEL FLOOR PLAN - BUILDING J -  
NEWPORT HEIGHTS

A3  
3/16" = 1'-0"

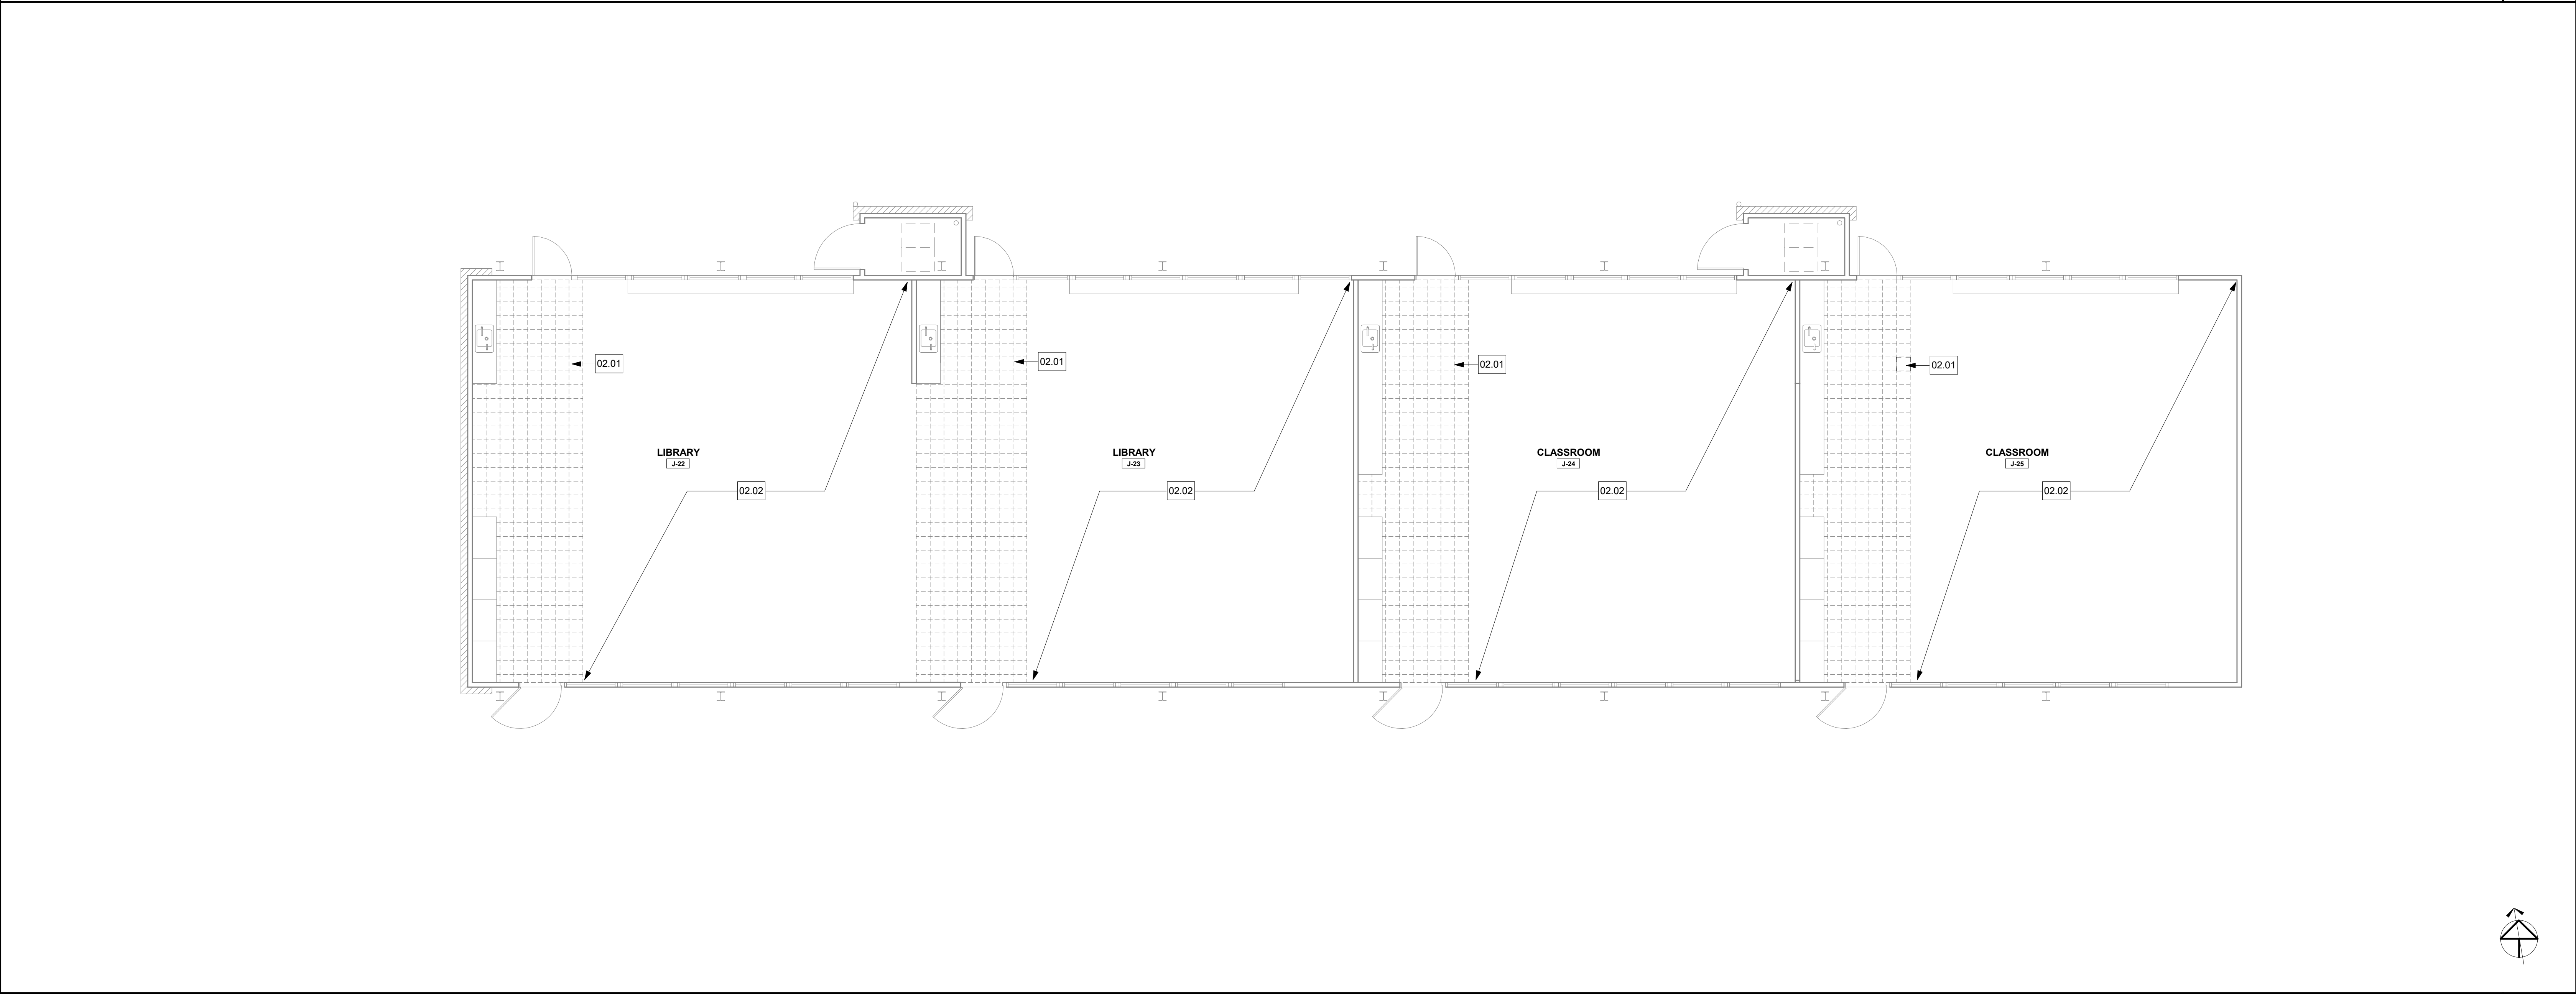

DEMOLITION FLOOR PLAN - BUILDING J -  
NEWPORT HEIGHTS

A1  
3/16" = 1'-0"

AGENCY APPROVAL



20250 SW Acadia Street, Suite 100, Newport Beach, California 92660 | P: 949.315.1993  
These drawings have been prepared as one coordinated set of drawings and are complementary. What is required by one drawing is required by all of the drawings, even if a detail or component part is not identified on every sheet. Any user's reliance on a single or select few sheet(s) of the drawings without consideration for the information included in the entire set of drawings will be at the user's sole risk and shall not form the basis for a request for additional compensation or time.

KEYNOTE LEGEND

| NUMBER | PROVIDE WORK / ITEM                                             |
|--------|-----------------------------------------------------------------|
| 02.01  | DEMO VINYL COMPOSITION TILE & PREP CONC. SLAB FOR NEW FLOORING. |
| 02.02  | DEMO CARPET & PREP CONC. SLAB FOR NEW FLOORING.                 |

DEMOLITION FLOOR PLAN NOTES

- CONFIRM EXTENT OF DEMOLITION REQUIRED WITH EXTENT OF NEW FLOORING PER REMODEL PLANS.
- CONTRACTOR SHALL COORDINATE DEMOLITION WORK WITH OWNER'S HAZARDOUS MATERIALS ABATEMENT VENDOR.
- DEMOLISHED WALL BASE WHERE FLOORING IS INDICATED TO BE DEMOLISHED.

DEMOLITION FLOOR PLAN LEGEND

| SYMBOL             | DESCRIPTION                        |
|--------------------|------------------------------------|
| (E) ITEM TO REMAIN |                                    |
| --- PER KEYNOTE    | ITEMS TO BE DEMOLISHED PER KEYNOTE |
| [X] PER KEYNOTE    | DEMO VCT PER KEYNOTE               |

REMODEL FLOOR PLAN NOTES

- FOR TRANSITION BETWEEN HARD FLOORING AND (N) CARPET REFERENCE DETAILS 1 AND 2 ON SHEET G-000.
- FOR TRANSITIONS BETWEEN EXTERIOR DOOR THRESHOLDS AND (N) FLOORING REFERENCE DETAIL 3 ON SHEET G-000
- ALL (N) FLOORING REQUIRES (N) WALL BASE - REF SPECS.

REMODEL FLOOR PLAN LEGEND

|     |                        |                                                                  |
|-----|------------------------|------------------------------------------------------------------|
| [X] | CARPET TILE            | MILLIKEN - WHALE SONG - BELUGA COLOR: BEL173 - 174 BARNACLE      |
| [X] | LUXURY VINYL TILE      | TARKETT - EVENT - 6" HERITAGE PLANK COLOR: EHP SMOKED OAK 3350   |
| [X] | ENTRY SYSTEM CARPETING | MILLIKEN - OBEX TILE - CUTX / FIZZ COLOR: FZX118 - 119 DARK GREY |


PROJECT

FLOORING REPLACEMENT PROJECTS  
NEWPORT COAST ELEMENTARY  
NEWPORT HEIGHTS ELEMENTARY  
MARINERS ELEMENTARY

DATE 03/05/2021

PROJECT # CA21000.04











DESIGN PROFESSIONAL

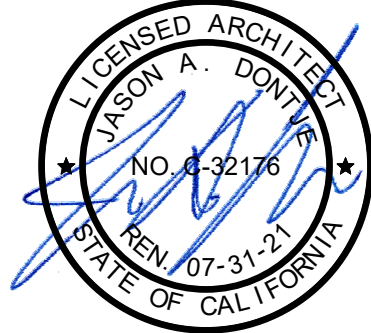


TITLE  
DEMOLITION & REMODEL FLOOR  
FINISH PLAN - BLDG 'J' -  
NEWPORT HEIGHTS

SHEET #


A-128
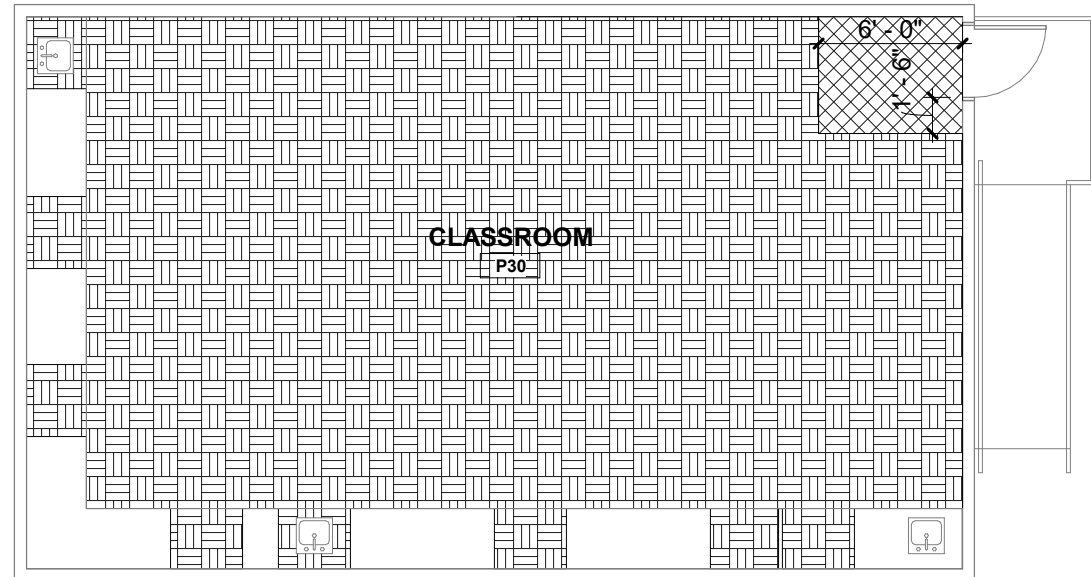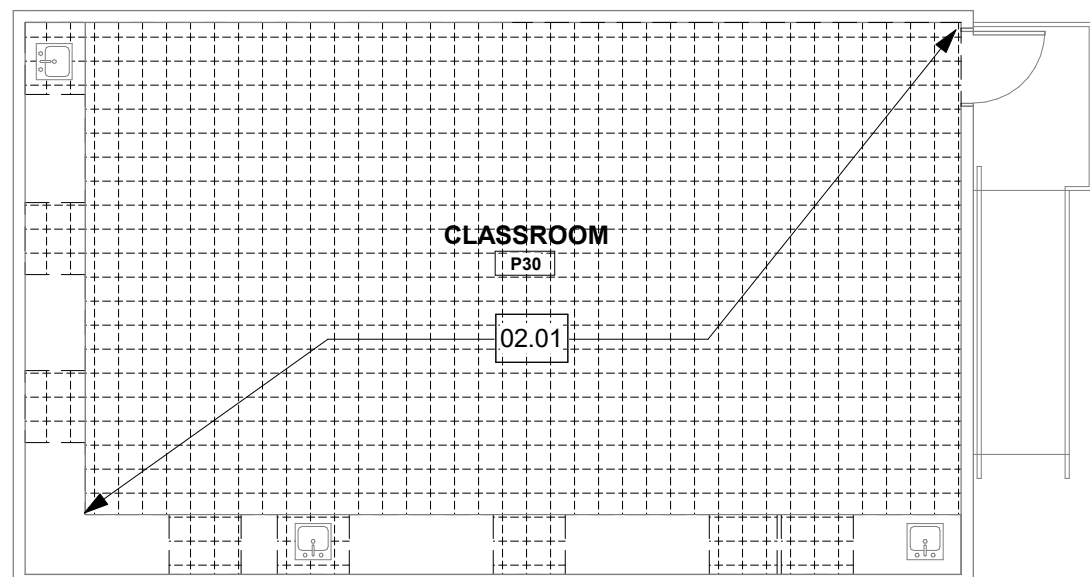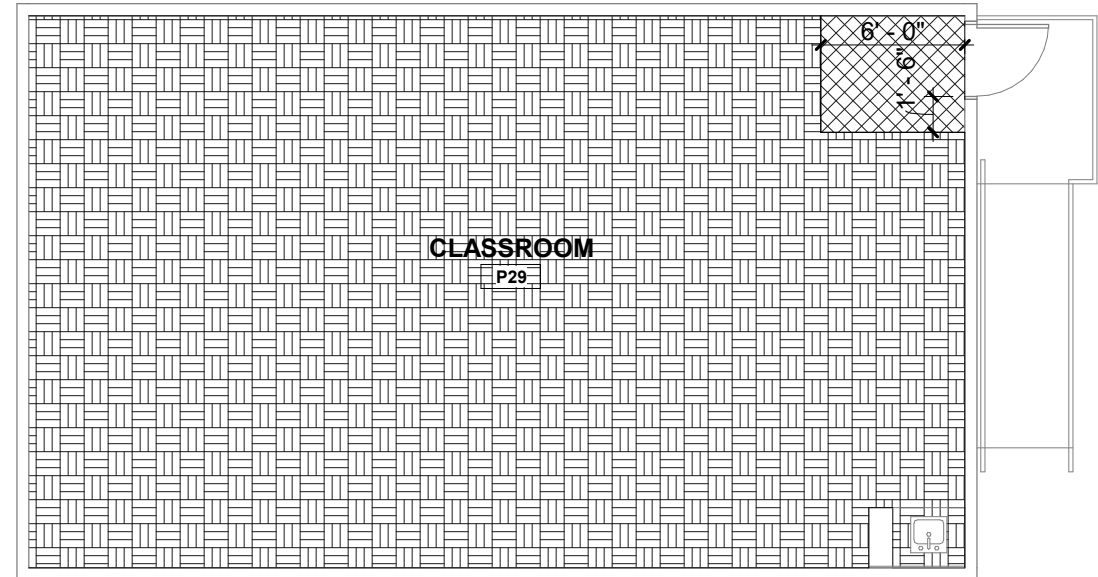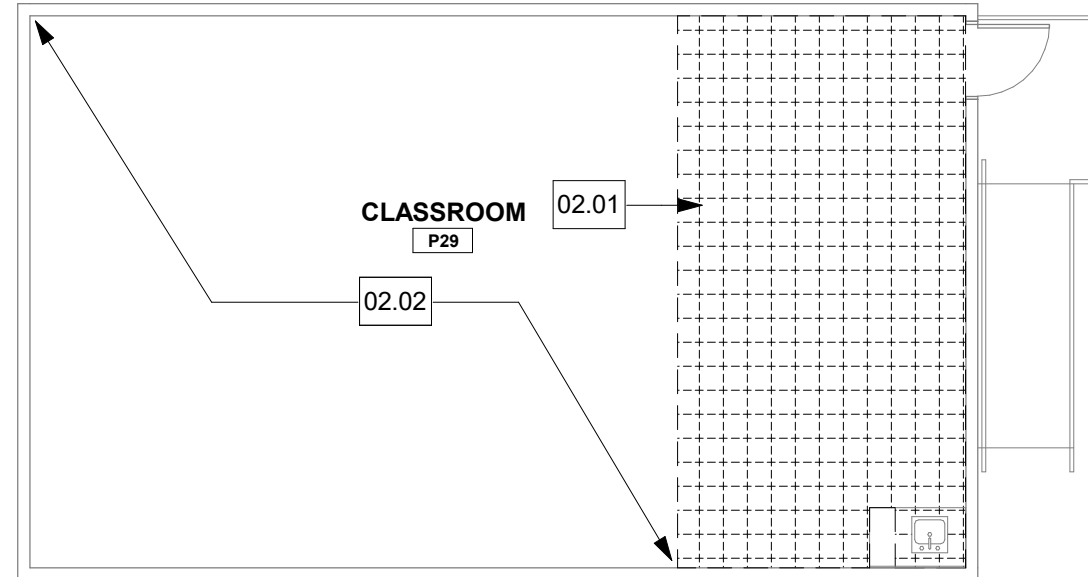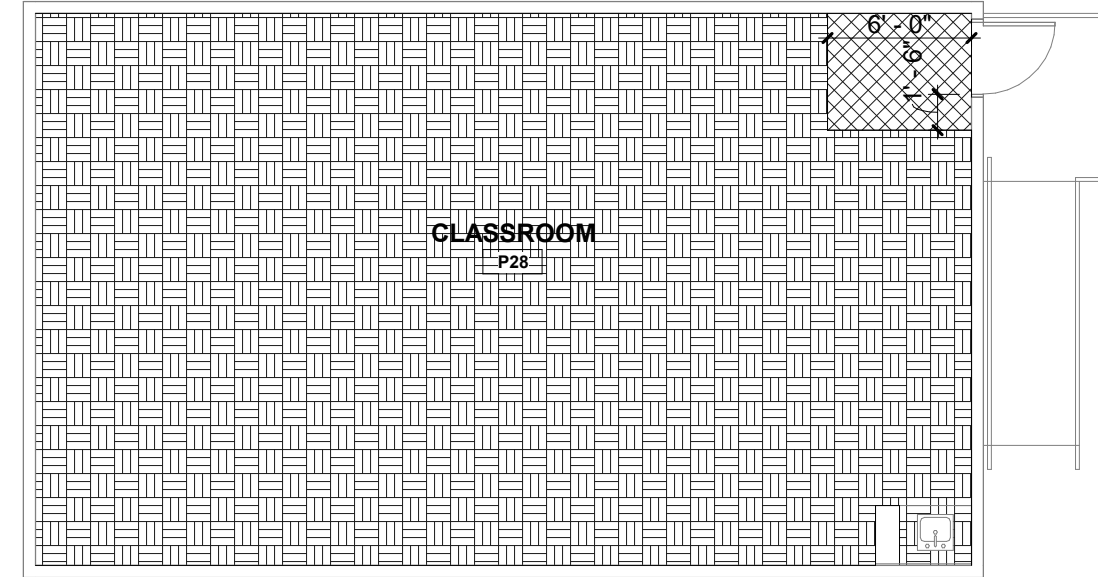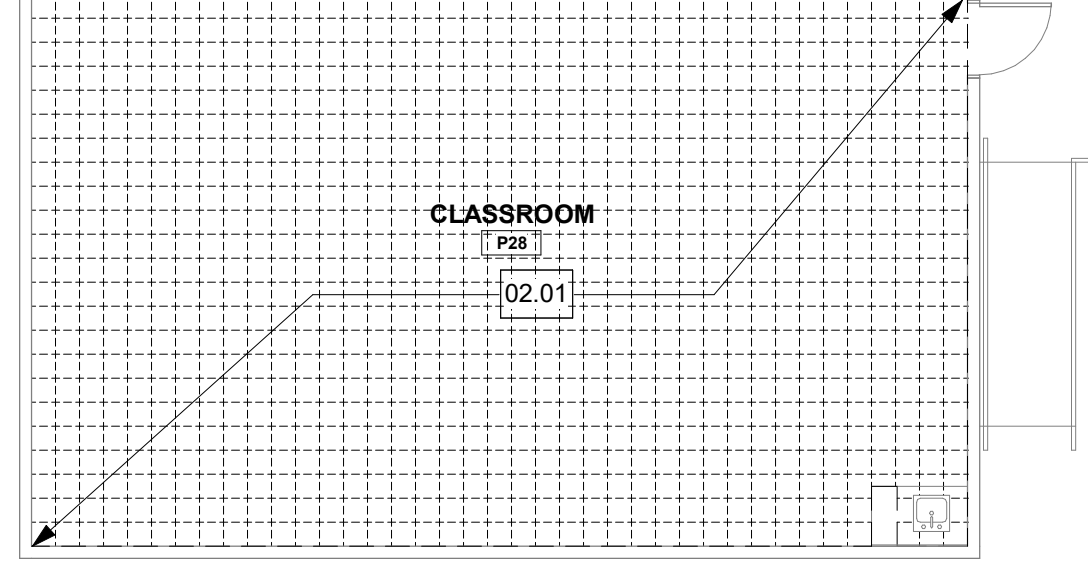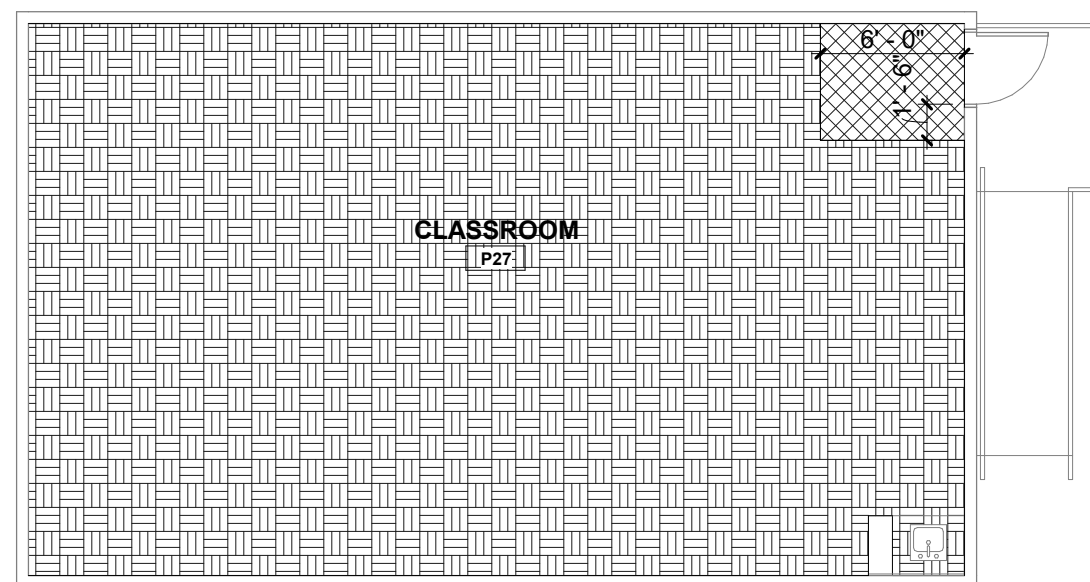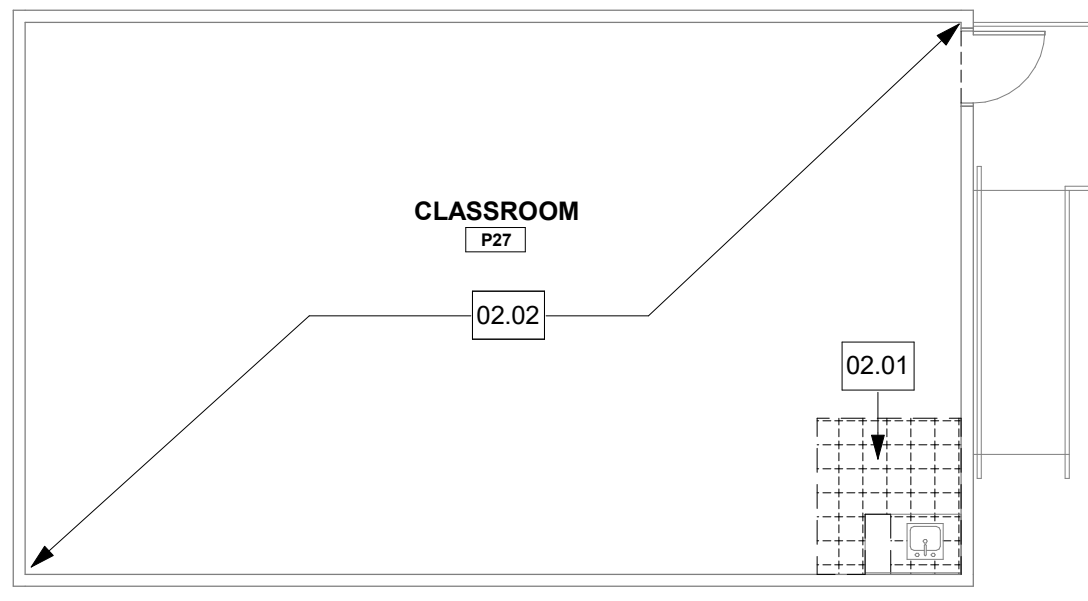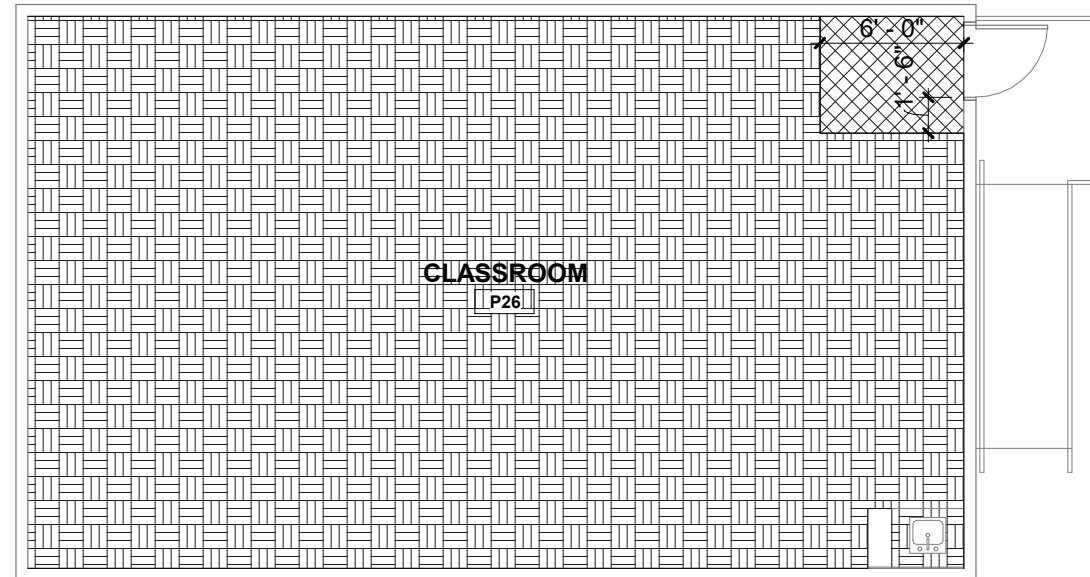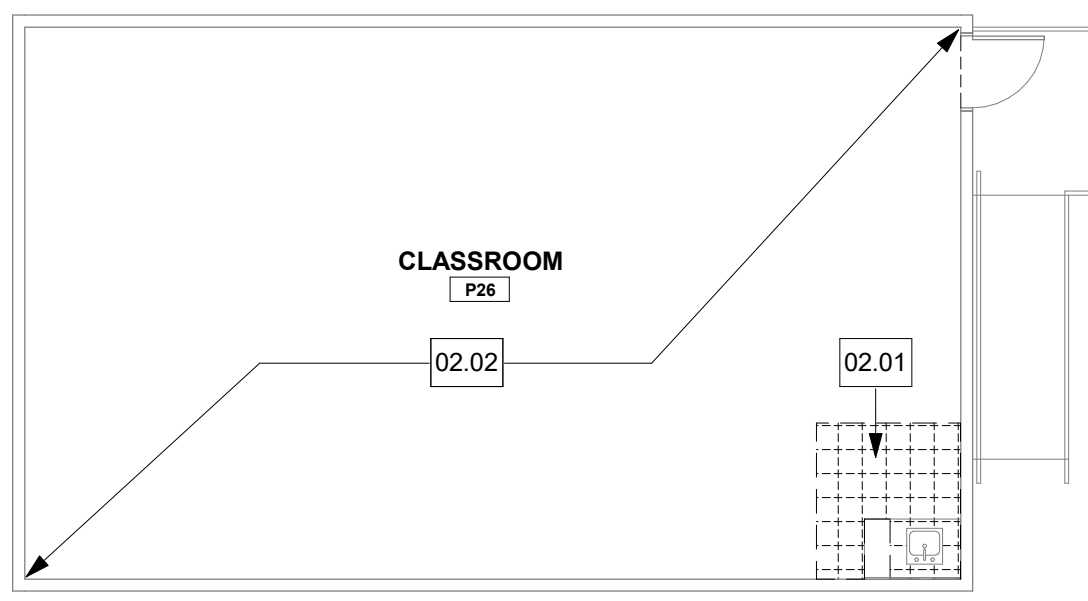
|        |                                                                 |    |  |    |              | <div>AGENCY APPROVAL</div> <div>5</div> <div><div>studio+</div><div>20250 SW Acadia Street, Suite 100, Newport Beach, California 92660   P: 949.315.1993</div><div>These drawings have been prepared as one coordinated set of drawings and are complimentary. What is required by one drawing is required by all of the drawings, even if a detail or component part is not identified on every sheet. Any user's reliance on a single or select few sheet(s) of the drawings without consideration for the information included in the entire set of drawings will be at the user's sole risk and shall not form the basis for a request for additional compensation or time.</div><div>KEYNOTE LEGEND</div><table><tr><th>NUMBER</th><th>PROVIDE WORK / ITEM</th></tr><tr><td>02.01</td><td>DEMO VINYL COMPOSITION TILE &amp; PREP CONC. SLAB FOR NEW FLOORING.</td></tr><tr><td>02.02</td><td>DEMO CARPET &amp; PREP CONC. SLAB FOR NEW FLOORING.</td></tr></table><div>DEMOLITION FLOOR PLAN NOTES</div><div>4</div><div><div>1. CONFIRM EXTENT OF DEMOLITION REQUIRED WITH EXTENT OF NEW FLOORING PER REMODEL PLANS.</div><div>2. CONTRACTOR SHALL COORDINATE DEMOLITION WORK WITH OWNER'S HAZARDOUS MATERIALS ABATEMENT VENDOR.</div><div>3. DEMOLISHED WALL BASE WHERE FLOORING IS INDICATED TO BE DEMOLISHED.</div></div><div>DEMOLITION FLOOR PLAN LEGEND</div><table><tr><th>SYMBOL</th><th>DESCRIPTION</th></tr><tr><td></td><td>(E) ITEM TO REMAIN</td></tr><tr><td></td><td>ITEMS TO BE DEMOLISHED PER KEYNOTE</td></tr><tr><td></td><td>DEMO VCT PER KEYNOTE</td></tr></table><div>REMODEL FLOOR PLAN NOTES</div><div>3</div><div><div>1. FOR TRANSITION BETWEEN HARD FLOORING AND (N) CARPET REFERENCE DETAILS 1 AND 2 ON SHEET G-000.</div><div>2. FOR TRANSITIONS BETWEEN EXTERIOR DOOR THRESHOLDS AND (N) FLOORING REFERENCE DETAIL 3 ON SHEET G-000</div><div>3. ALL (N) FLOORING REQUIRES (N) WALL BASE - REF SPECS.</div></div><div>REMODEL FLOOR PLAN LEGEND</div><div>3</div><table><tr><td></td><td>CARPET TILE</td><td>MILLIKEN - WHALE SONG - BELUGA<br/>COLOR: BEL173 - 174 BARNACLE</td></tr><tr><td></td><td>LUXURY VINYL TILE</td><td>TARKETT - EVENT - 6" HERITAGE PLANK<br/>COLOR: EHF-SMOKED OAK 3350</td></tr><tr><td></td><td>ENTRY SYSTEM CARPETING</td><td>MILLIKEN - OBEX TILE - CUTX / FIZZ<br/>COLOR: FZX118 - 119 DARK GREY</td></tr></table><div>PROJECT</div><div>FLOORING REPLACEMENT PROJECTS</div><div>NEWPORT COAST ELEMENTARY</div><div>NEWPORT HEIGHTS ELEMENTARY</div><div>MARINERS ELEMENTARY</div><div>5</div><div>DATE</div><div>03/05/2021</div><div>PROJECT #</div><div>CA21000.04</div><div>DESIGN PROFESSIONAL</div><div><div>LICENSED ARCHITECT</div><div>JASON A. DOWDY</div><div>NO. A-32176</div><div>EXPIRATION 07-31-21</div><div>STATE OF CALIFORNIA</div></div><div>TITLE</div><div>DEMOLITION &amp; REMODEL FLOOR FINISH PLAN - PORTABLE BLDGS - NEWPORT HEIGHTS</div><div>SHEET #</div><div>A-129</div></div> | NUMBER | PROVIDE WORK / ITEM | 02.01        | DEMO VINYL COMPOSITION TILE & PREP CONC. SLAB FOR NEW FLOORING. | 02.02 | DEMO CARPET & PREP CONC. SLAB FOR NEW FLOORING. | SYMBOL | DESCRIPTION |  | (E) ITEM TO REMAIN |  | ITEMS TO BE DEMOLISHED PER KEYNOTE |  | DEMO VCT PER KEYNOTE |  | CARPET TILE | MILLIKEN - WHALE SONG - BELUGA<br>COLOR: BEL173 - 174 BARNACLE |  | LUXURY VINYL TILE | TARKETT - EVENT - 6" HERITAGE PLANK<br>COLOR: EHF-SMOKED OAK 3350 |  | ENTRY SYSTEM CARPETING | MILLIKEN - OBEX TILE - CUTX / FIZZ<br>COLOR: FZX118 - 119 DARK GREY |
|--------|-----------------------------------------------------------------|---------------------------------------------------------------------------------------|--|---------------------------------------------------------------------------------------|--------------|---|--------|---------------------|--------------|-----------------------------------------------------------------|-------|-------------------------------------------------|--------|-------------|--|--------------------|--|------------------------------------|--|----------------------|--|-------------|----------------------------------------------------------------|--|-------------------|-------------------------------------------------------------------|--|------------------------|---------------------------------------------------------------------|
| NUMBER | PROVIDE WORK / ITEM                                             |                                                                                       |  
| 02.01  | DEMO VINYL COMPOSITION TILE & PREP CONC. SLAB FOR NEW FLOORING. |                                                                                       |  
| 02.02  | DEMO CARPET & PREP CONC. SLAB FOR NEW FLOORING.                 |                                                                                       |  
| SYMBOL | DESCRIPTION                                                     |                                                                                       |  
|        | (E) ITEM TO REMAIN                                              |                                                                                       |  
|        | ITEMS TO BE DEMOLISHED PER KEYNOTE                              |                                                                                       |  
|        | DEMO VCT PER KEYNOTE                                            |                                                                                       |  
|        | CARPET TILE                                                     | MILLIKEN - WHALE SONG - BELUGA<br>COLOR: BEL173 - 174 BARNACLE                        |  |                                                                                       
|        | LUXURY VINYL TILE                                               | TARKETT - EVENT - 6" HERITAGE PLANK<br>COLOR: EHF-SMOKED OAK 3350                     |  |                                                                                       
|        | ENTRY SYSTEM CARPETING                                          | MILLIKEN - OBEX TILE - CUTX / FIZZ<br>COLOR: FZX118 - 119 DARK GREY                   |  |                                                                                       
|        |                                                                 | REMODEL FLOOR PLAN - BUILDING P5 - NEWPORT HEIGHTS                                    |  | B5                                                                                    | 1/8" = 1'-0" | DEMOLITION FLOOR PLAN - BUILDING P5 - NEWPORT HEIGHTS   |        | A5                  | 1/8" = 1'-0" |                                                                 |       
|        |                                                                 
|        |                                                                 | REMODEL FLOOR PLAN - BUILDING P4 - NEWPORT HEIGHTS                                    |  | B4                                                                                    | 1/8" = 1'-0" | DEMOLITION FLOOR PLAN - BUILDING P4 - NEWPORT HEIGHTS   |        | A4                  | 1/8" = 1'-0" |                                                                 |       
|        |                                                                 
|        |                                                                 | REMODEL FLOOR PLAN - BUILDING P3 - NEWPORT HEIGHTS                                    |  | B3                                                                                    | 1/8" = 1'-0" | DEMOLITION FLOOR PLAN - BUILDING P3 - NEWPORT HEIGHTS   |        | A3                  | 1/8" = 1'-0" |                                                                 |       
|        |                                                                 
|        |                                                                 | REMODEL FLOOR PLAN - BUILDING P2 - NEWPORT HEIGHTS                                    |  | B2                                                                                    | 1/8" = 1'-0" | DEMOLITION FLOOR PLAN - BUILDING P2 - NEWPORT HEIGHTS   |        | A2                  | 1/8" = 1'-0" |                                                                 |       
|        |                                                                 
|        |                                                                 | REMODEL FLOOR PLAN - BUILDING P1 - NEWPORT HEIGHTS                                    |  | B1                                                                                    | 1/8" = 1'-0" | DEMOLITION FLOOR PLAN - BUILDING P1 - NEWPORT HEIGHTS   |        | A1                  | 1/8" = 1'-0" |                                                                 |       

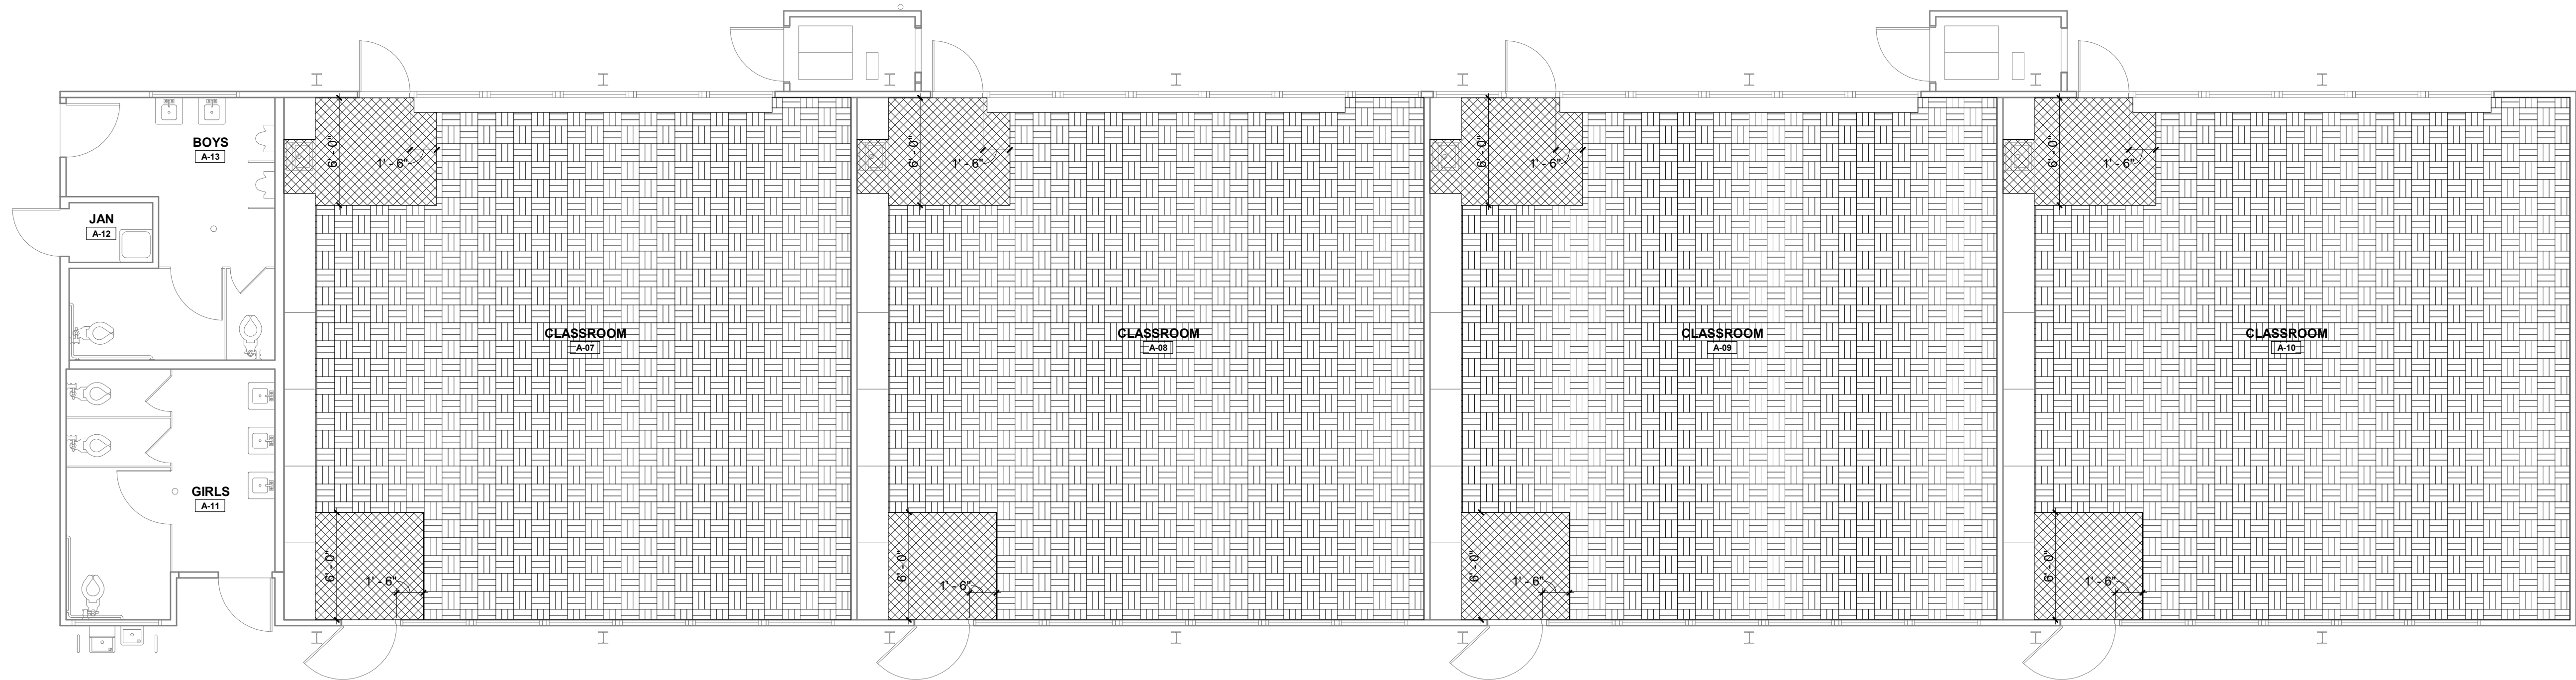

REMODEL FLOOR PLAN - BUILDING A - MARINERS

A3  
3/16" = 1'-0"

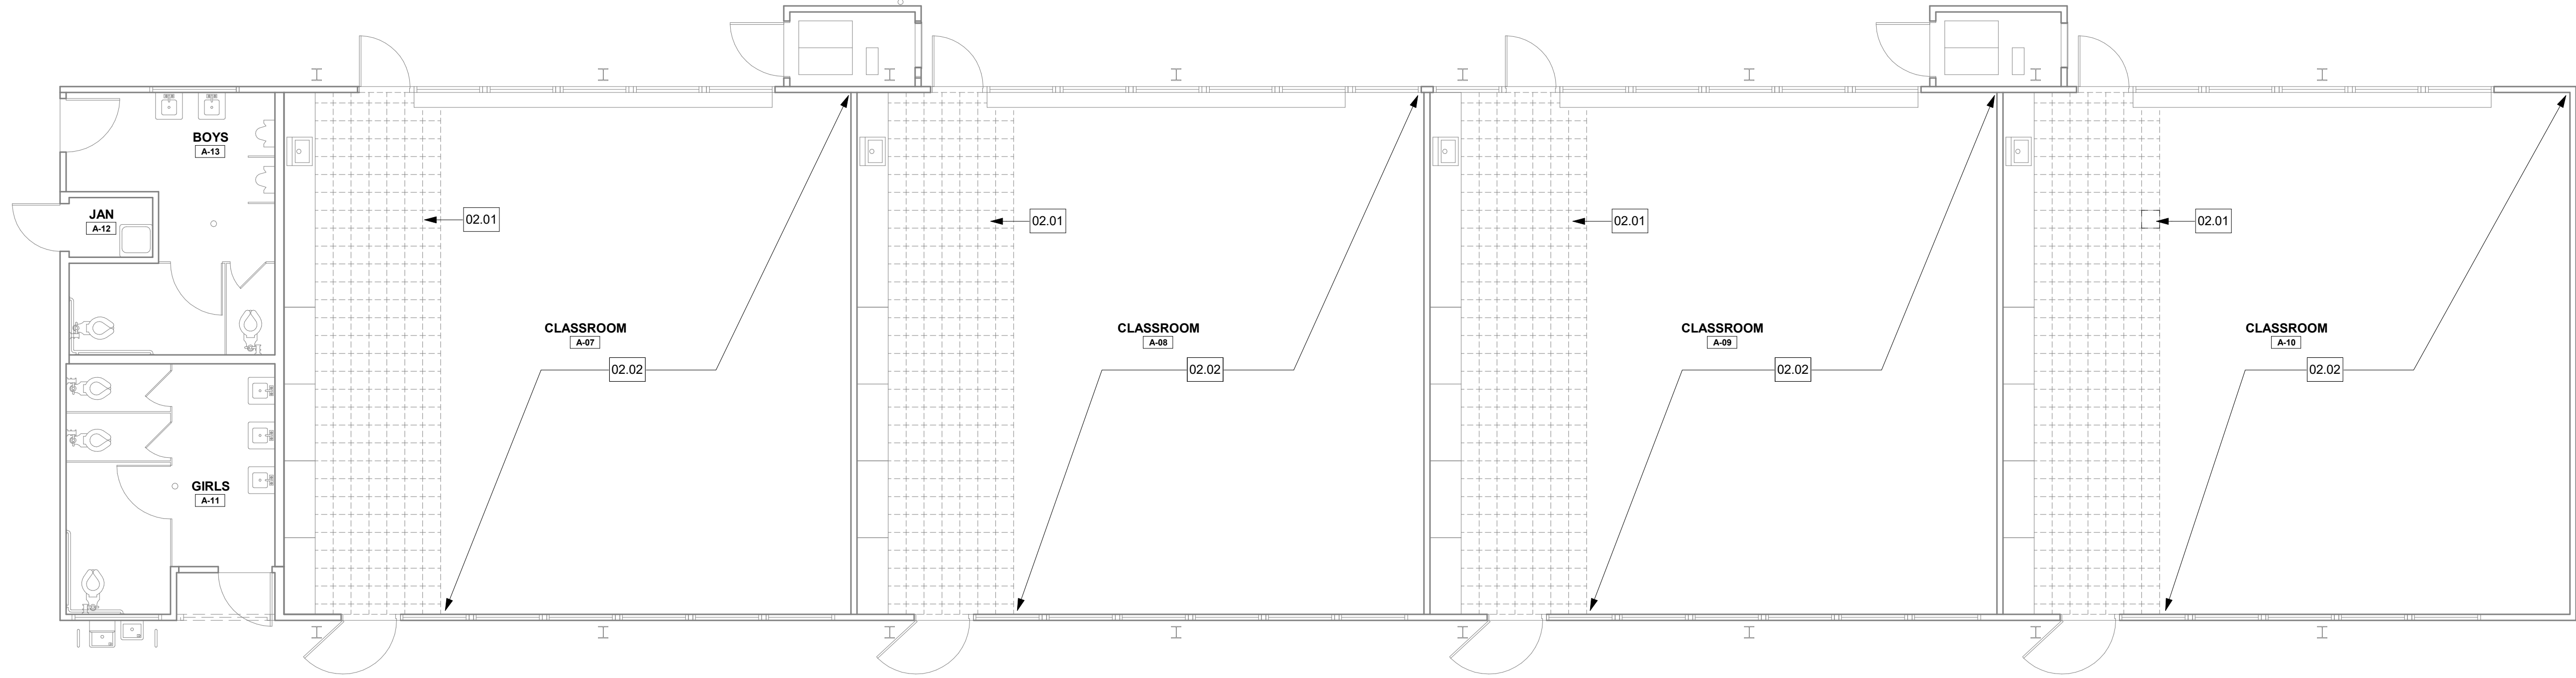

DEMOLITION FLOOR PLAN - BUILDING A - MARINERS

A1  
3/16" = 1'-0"

AGENCY APPROVAL

studio+

20250 SW Acadia Street, Suite 100, Newport Beach, California 92660 | P: 949.315.1993

These drawings have been prepared as one coordinated set of drawings and are complimentary. What is required by one drawing is required by all of the drawings, even if a detail or component part is not identified on every sheet. Any user's reliance on a single or select few sheet(s) of the drawings without consideration for the information included in the entire set of drawings will be at the user's sole risk and shall not form the basis for a request for additional compensation or time.

KEYNOTE LEGEND

| NUMBER | PROVIDE WORK / ITEM                                             |
|--------|-----------------------------------------------------------------|
| 02.01  | DEMO VINYL COMPOSITION TILE & PREP CONC. SLAB FOR NEW FLOORING. |
| 02.02  | DEMO CARPET & PREP CONC. SLAB FOR NEW FLOORING.                 |

DEMOLITION FLOOR PLAN NOTES

1. CONFIRM EXTENT OF DEMOLITION REQUIRED WITH EXTENT OF NEW FLOORING PER REMODEL PLANS.
2. CONTRACTOR SHALL COORDINATE DEMOLITION WORK WITH OWNER'S HAZARDOUS MATERIALS ABATEMENT VENDOR.
3. DEMOLISHED WALL BASE WHERE FLOORING IS INDICATED TO BE DEMOLISHED.

DEMOLITION FLOOR PLAN LEGEND

| SYMBOL | DESCRIPTION                        |
|--------|------------------------------------|
| ---    | (E) ITEM TO REMAIN                 |
| ---    | ITEMS TO BE DEMOLISHED PER KEYNOTE |
| ---    | DEMO VCT PER KEYNOTE               |

REMODEL FLOOR PLAN NOTES

1. FOR TRANSITION BETWEEN HARD FLOORING AND (N) CARPET REFERENCE DETAILS 1 AND 2 ON SHEET G-000.
2. FOR TRANSITIONS BETWEEN EXTERIOR DOOR THRESHOLDS AND (N) FLOORING REFERENCE DETAIL 3 ON SHEET G-000.
3. ALL (N) FLOORING REQUIRES (N) WALL BASE - REF SPECS.

REMODEL FLOOR PLAN LEGEND

|                        |                                                                  |
|------------------------|------------------------------------------------------------------|
| CARPET TILE            | MILLIKEN - WHALE SONG - BELUGA COLOR: BEL173 - 174 BARNACLE      |
| LUXURY VINYL TILE      | TARKETT - EVENT - 6" HERITAGE PLANK COLOR: EHP SMOKED OAK 3350   |
| ENTRY SYSTEM CARPETING | MILLIKEN - OBEX TILE - CUTX / FIZZ COLOR: FZK118 - 119 DARK GREY |


PROJECT

FLOORING REPLACEMENT PROJECTS  
NEWPORT COAST ELEMENTARY  
NEWPORT HEIGHTS ELEMENTARY  
MARINERS ELEMENTARY

DATE 03/05/2021

PROJECT # CA21000.04


DESIGN PROFESSIONAL

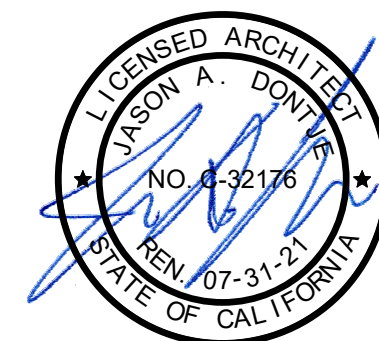

TITLE  
DEMOLITION & REMODEL FLOOR  
FINISH PLAN - BLDG 'A' -  
MARINERS

SHEET #

A-131

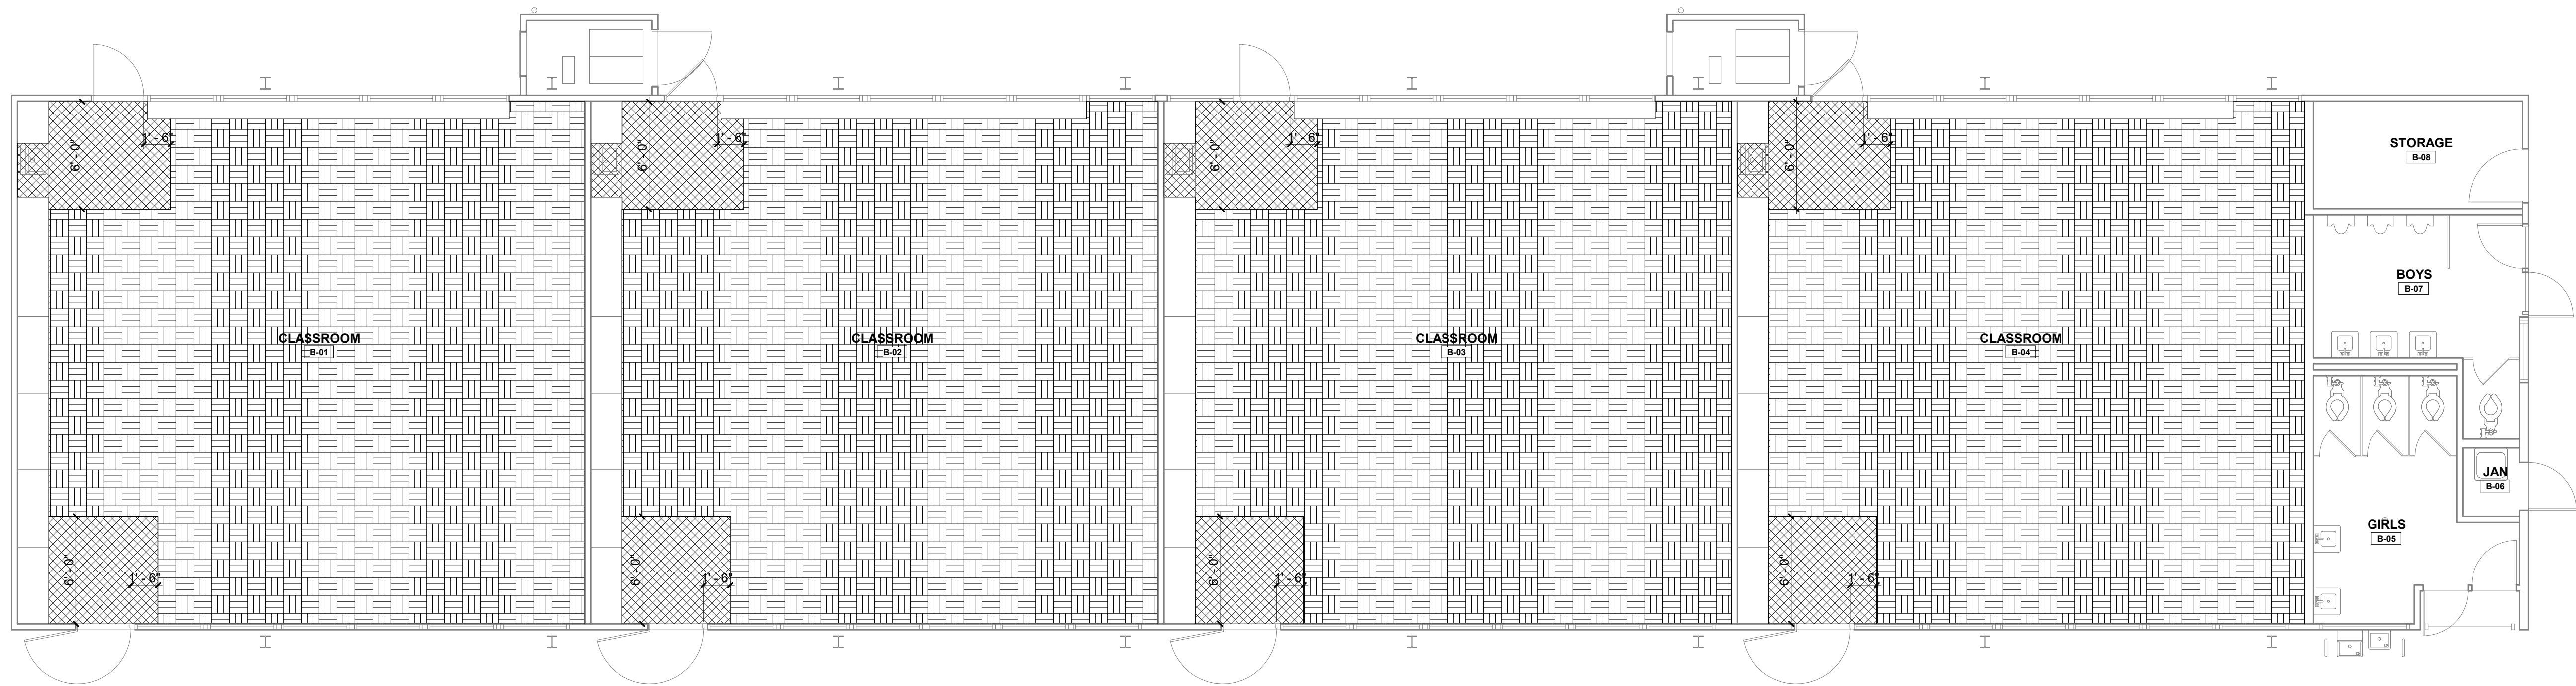

AGENCY APPROVAL

**studio+**  
20250 SW Acadia Street, Suite 100, Newport Beach, California 92660 | P: 949.315.1993

These drawings have been prepared as one coordinated set of drawings and are complimentary. What is required by one drawing is required by all of the drawings, even if a detail or component part is not identified on every sheet. Any user's reliance on a single or select few sheet(s) of the drawings without consideration for the information included in the entire set of drawings will be at the user's sole risk and shall not form the basis for a request for additional compensation or time.

**KEYNOTE LEGEND**

| NUMBER | PROVIDE WORK / ITEM                                             |
|--------|-----------------------------------------------------------------|
| 02.01  | DEMO VINYL COMPOSITION TILE & PREP CONC. SLAB FOR NEW FLOORING. |
| 02.02  | DEMO CARPET & PREP CONC. SLAB FOR NEW FLOORING.                 |

**DEMOLITION FLOOR PLAN NOTES**

- CONFIRM EXTENT OF DEMOLITION REQUIRED WITH EXTENT OF NEW FLOORING PER REMODEL PLANS.
- CONTRACTOR SHALL COORDINATE DEMOLITION WORK WITH OWNER'S HAZARDOUS MATERIALS ABATEMENT VENDOR.
- DEMOLISHED WALL BASE WHERE FLOORING IS INDICATED TO BE DEMOLISHED.

**DEMOLITION FLOOR PLAN LEGEND**

| SYMBOL             | DESCRIPTION                        |
|--------------------|------------------------------------|
| (E) ITEM TO REMAIN |                                    |
| --- PER KEYNOTE    | ITEMS TO BE DEMOLISHED PER KEYNOTE |
| [X] PER KEYNOTE    | DEMO VCT PER KEYNOTE               |

**REMODEL FLOOR PLAN NOTES**

- FOR TRANSITION BETWEEN HARD FLOORING AND (N) CARPET REFERENCE DETAILS 1 AND 2 ON SHEET G-000.
- FOR TRANSITIONS BETWEEN EXTERIOR DOOR THRESHOLDS AND (N) FLOORING REFERENCE DETAIL 3 ON SHEET G-000.
- ALL (N) FLOORING REQUIRES (N) WALL BASE - REF SPECS.

**REMODEL FLOOR PLAN LEGEND**

|     |                        |                                                                  |
|-----|------------------------|------------------------------------------------------------------|
| [X] | CARPET TILE            | MILLIKEN - WHALE SONG - BELUGA COLOR: BEL 173 - 174 BARNACLE     |
| [X] | LUXURY VINYL TILE      | TARKETT - EVENT - 6" HERITAGE PLANK COLOR: EHP SMOKED OAK 3350   |
| [X] | ENTRY SYSTEM CARPETING | MILLIKEN - OBEX TILE - CUTX / FIZZ COLOR: FZX118 - 119 DARK GREY |


PROJECT

**FLOORING REPLACEMENT PROJECTS**  
**NEWPORT COAST ELEMENTARY**  
**NEWPORT HEIGHTS ELEMENTARY**  
**MARINERS ELEMENTARY**

DATE 03/05/2021

PROJECT # CA21000.04

DESIGN PROFESSIONAL

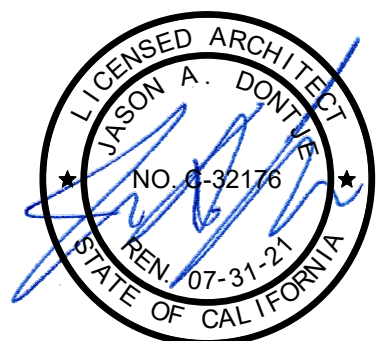

TITLE  
**DEMOLITION & REMODEL FLOOR  
FINISH PLAN - BLDG 'B' -  
MARINERS**

SHEET #

**A-132**

REMODEL FLOOR PLAN - BUILDING B -  
MARINERS


A3

3/16" = 1'-0"

DEMOLITION FLOOR PLAN - BUILDING B -  
MARINERS


A1

3/16" = 1'-0"

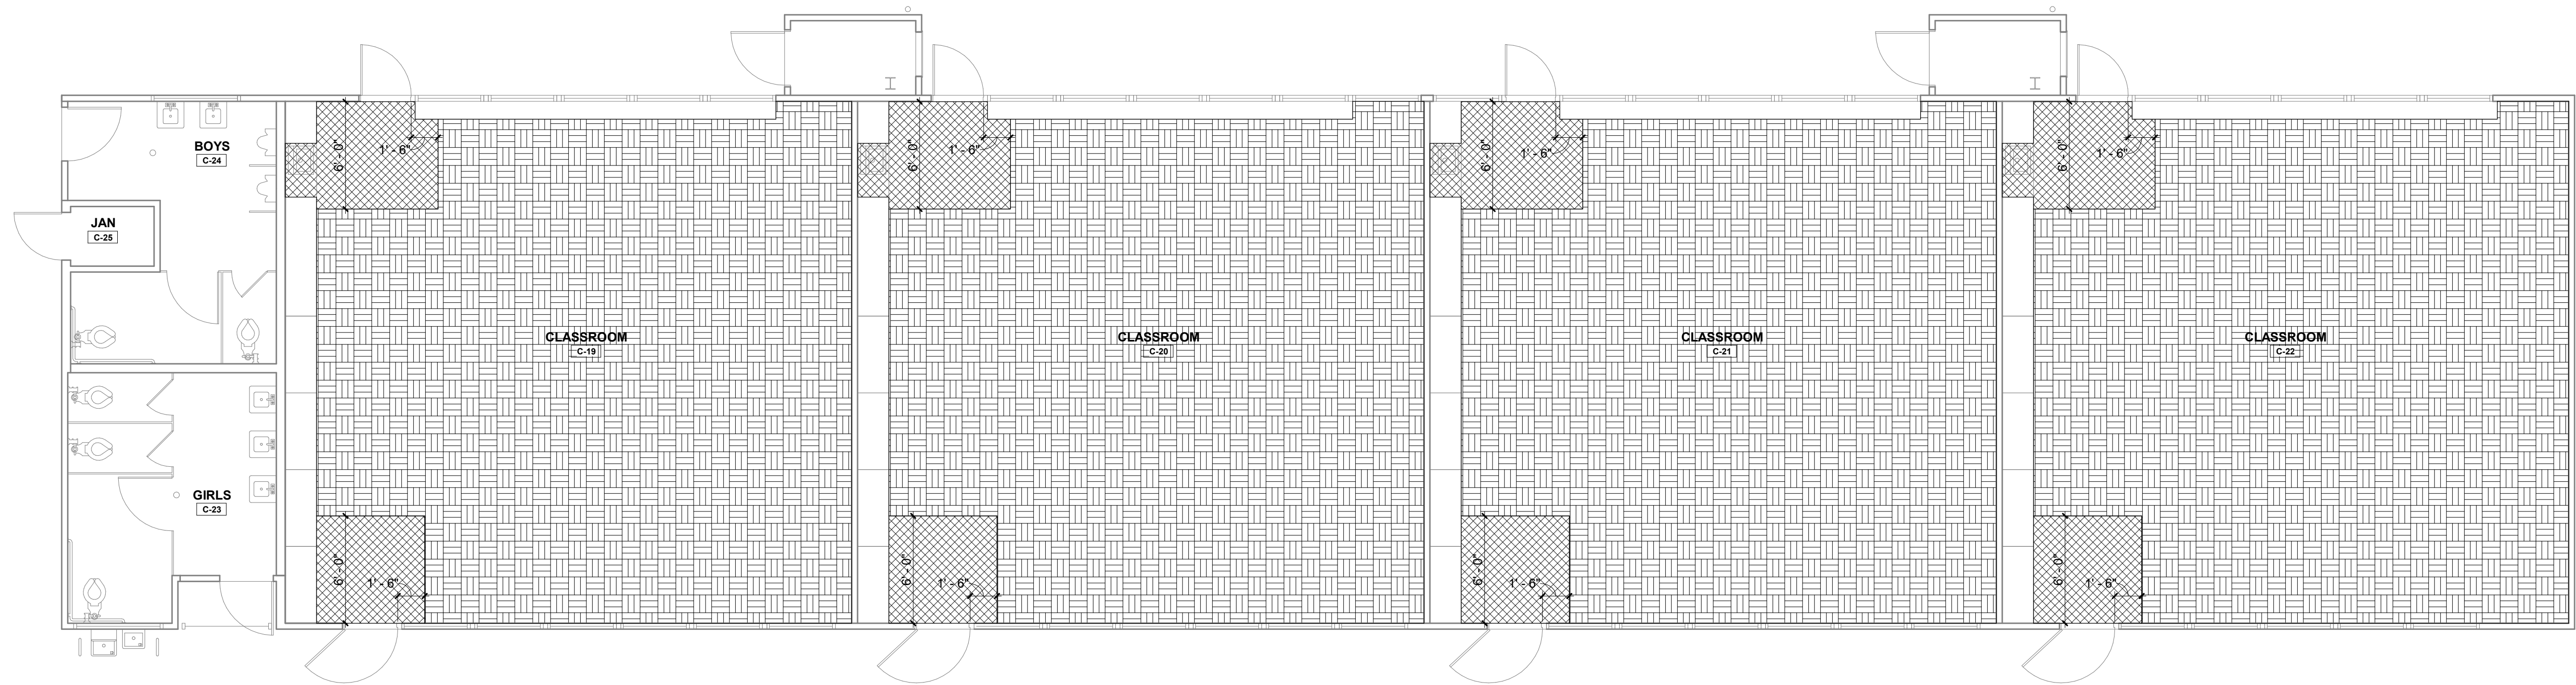

REMODEL FLOOR PLAN - BUILDING C - MARINERS

A3  
3/16" = 1'-0"

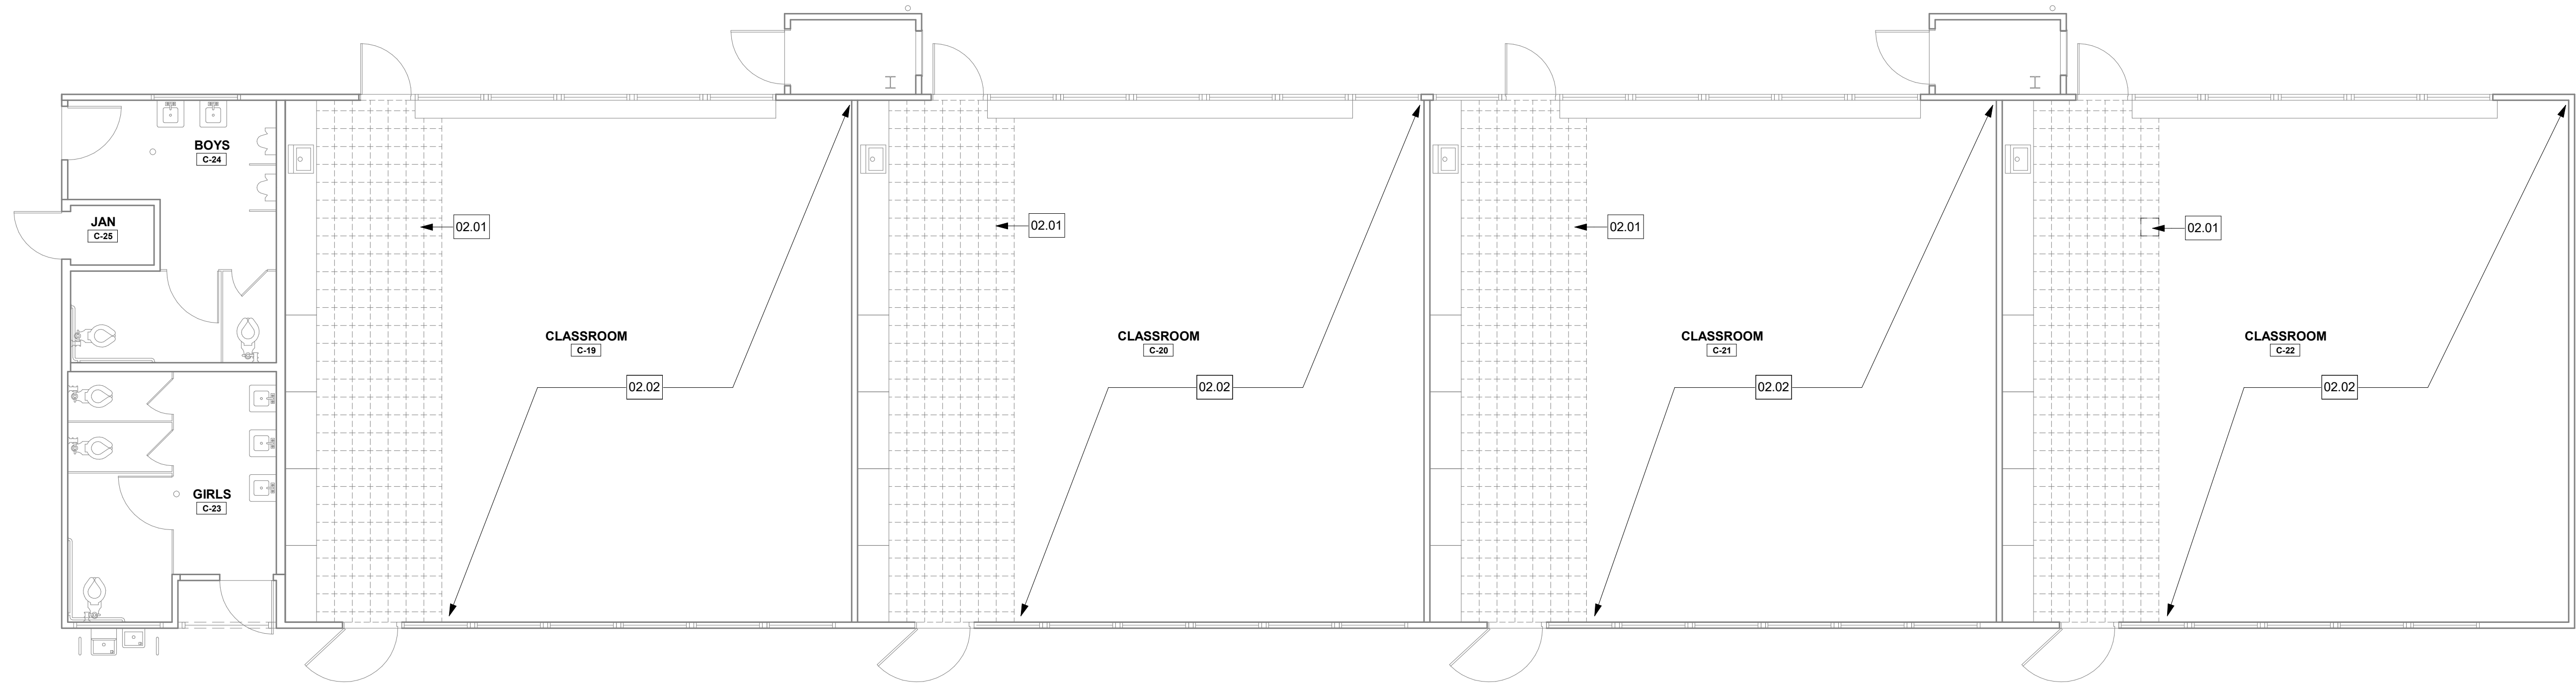

DEMOLITION FLOOR PLAN - BUILDING C - MARINERS

A1  
3/16" = 1'-0"

AGENCY APPROVAL

studio+

20250 SW Acadia Street, Suite 100, Newport Beach, California 92660 | P: 949.315.1993

These drawings have been prepared as one coordinated set of drawings and are complementary. What is required by one drawing is required by all of the drawings, even if a detail or component part is not identified on every sheet. Any user's reliance on a single or select few sheet(s) of the drawings without consideration for the information included in the entire set of drawings will be at the user's sole risk and shall not form the basis for a request for additional compensation or time.

KEYNOTE LEGEND

| NUMBER | PROVIDE WORK / ITEM                                             |
|--------|-----------------------------------------------------------------|
| 02.01  | DEMO VINYL COMPOSITION TILE & PREP CONC. SLAB FOR NEW FLOORING. |
| 02.02  | DEMO CARPET & PREP CONC. SLAB FOR NEW FLOORING.                 |

DEMOLITION FLOOR PLAN NOTES

1. CONFIRM EXTENT OF DEMOLITION REQUIRED WITH EXTENT OF NEW FLOORING PER REMODEL PLANS.
2. CONTRACTOR SHALL COORDINATE DEMOLITION WORK WITH OWNER'S HAZARDOUS MATERIALS ABATEMENT VENDOR.
3. DEMOLISHED WALL BASE WHERE FLOORING IS INDICATED TO BE DEMOLISHED.

DEMOLITION FLOOR PLAN LEGEND

| SYMBOL | DESCRIPTION                        |
|--------|------------------------------------|
| ---    | (E) ITEM TO REMAIN                 |
| ---    | ITEMS TO BE DEMOLISHED PER KEYNOTE |
| ---    | DEMO VCT PER KEYNOTE               |

REMODEL FLOOR PLAN NOTES

1. FOR TRANSITION BETWEEN HARD FLOORING AND (N) CARPET REFERENCE DETAILS 1 AND 2 ON SHEET G-000.
2. FOR TRANSITIONS BETWEEN EXTERIOR DOOR THRESHOLDS AND (N) FLOORING REFERENCE DETAIL 3 ON SHEET G-000.
3. ALL (N) FLOORING REQUIRES (N) WALL BASE - REF SPECS.

REMODEL FLOOR PLAN LEGEND

|                        |                                                                  |
|------------------------|------------------------------------------------------------------|
| CARPET TILE            | MILLIKEN - WHALE SONG - BELUGA COLOR: BEL173 - 174 BARNACLE      |
| LUXURY VINYL TILE      | TARKETT - EVENT - 6" HERITAGE PLANK COLOR: EHP SMOKED OAK 3350   |
| ENTRY SYSTEM CARPETING | MILLIKEN - OBEX TILE - CUTX / FIZZ COLOR: FZX118 - 119 DARK GREY |


PROJECT

FLOORING REPLACEMENT PROJECTS  
NEWPORT COAST ELEMENTARY  
NEWPORT HEIGHTS ELEMENTARY  
MARINERS ELEMENTARY

DATE 03/05/2021

PROJECT # CA21000.04


DESIGN PROFESSIONAL

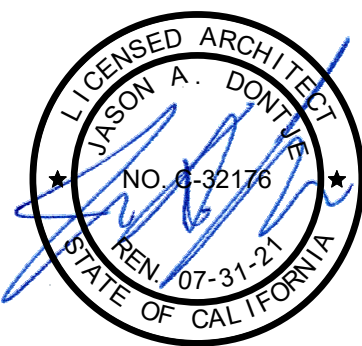

TITLE  
DEMOLITION & REMODEL FLOOR  
FINISH PLAN - BLDG 'C' -  
MARINERS

SHEET #


A-133

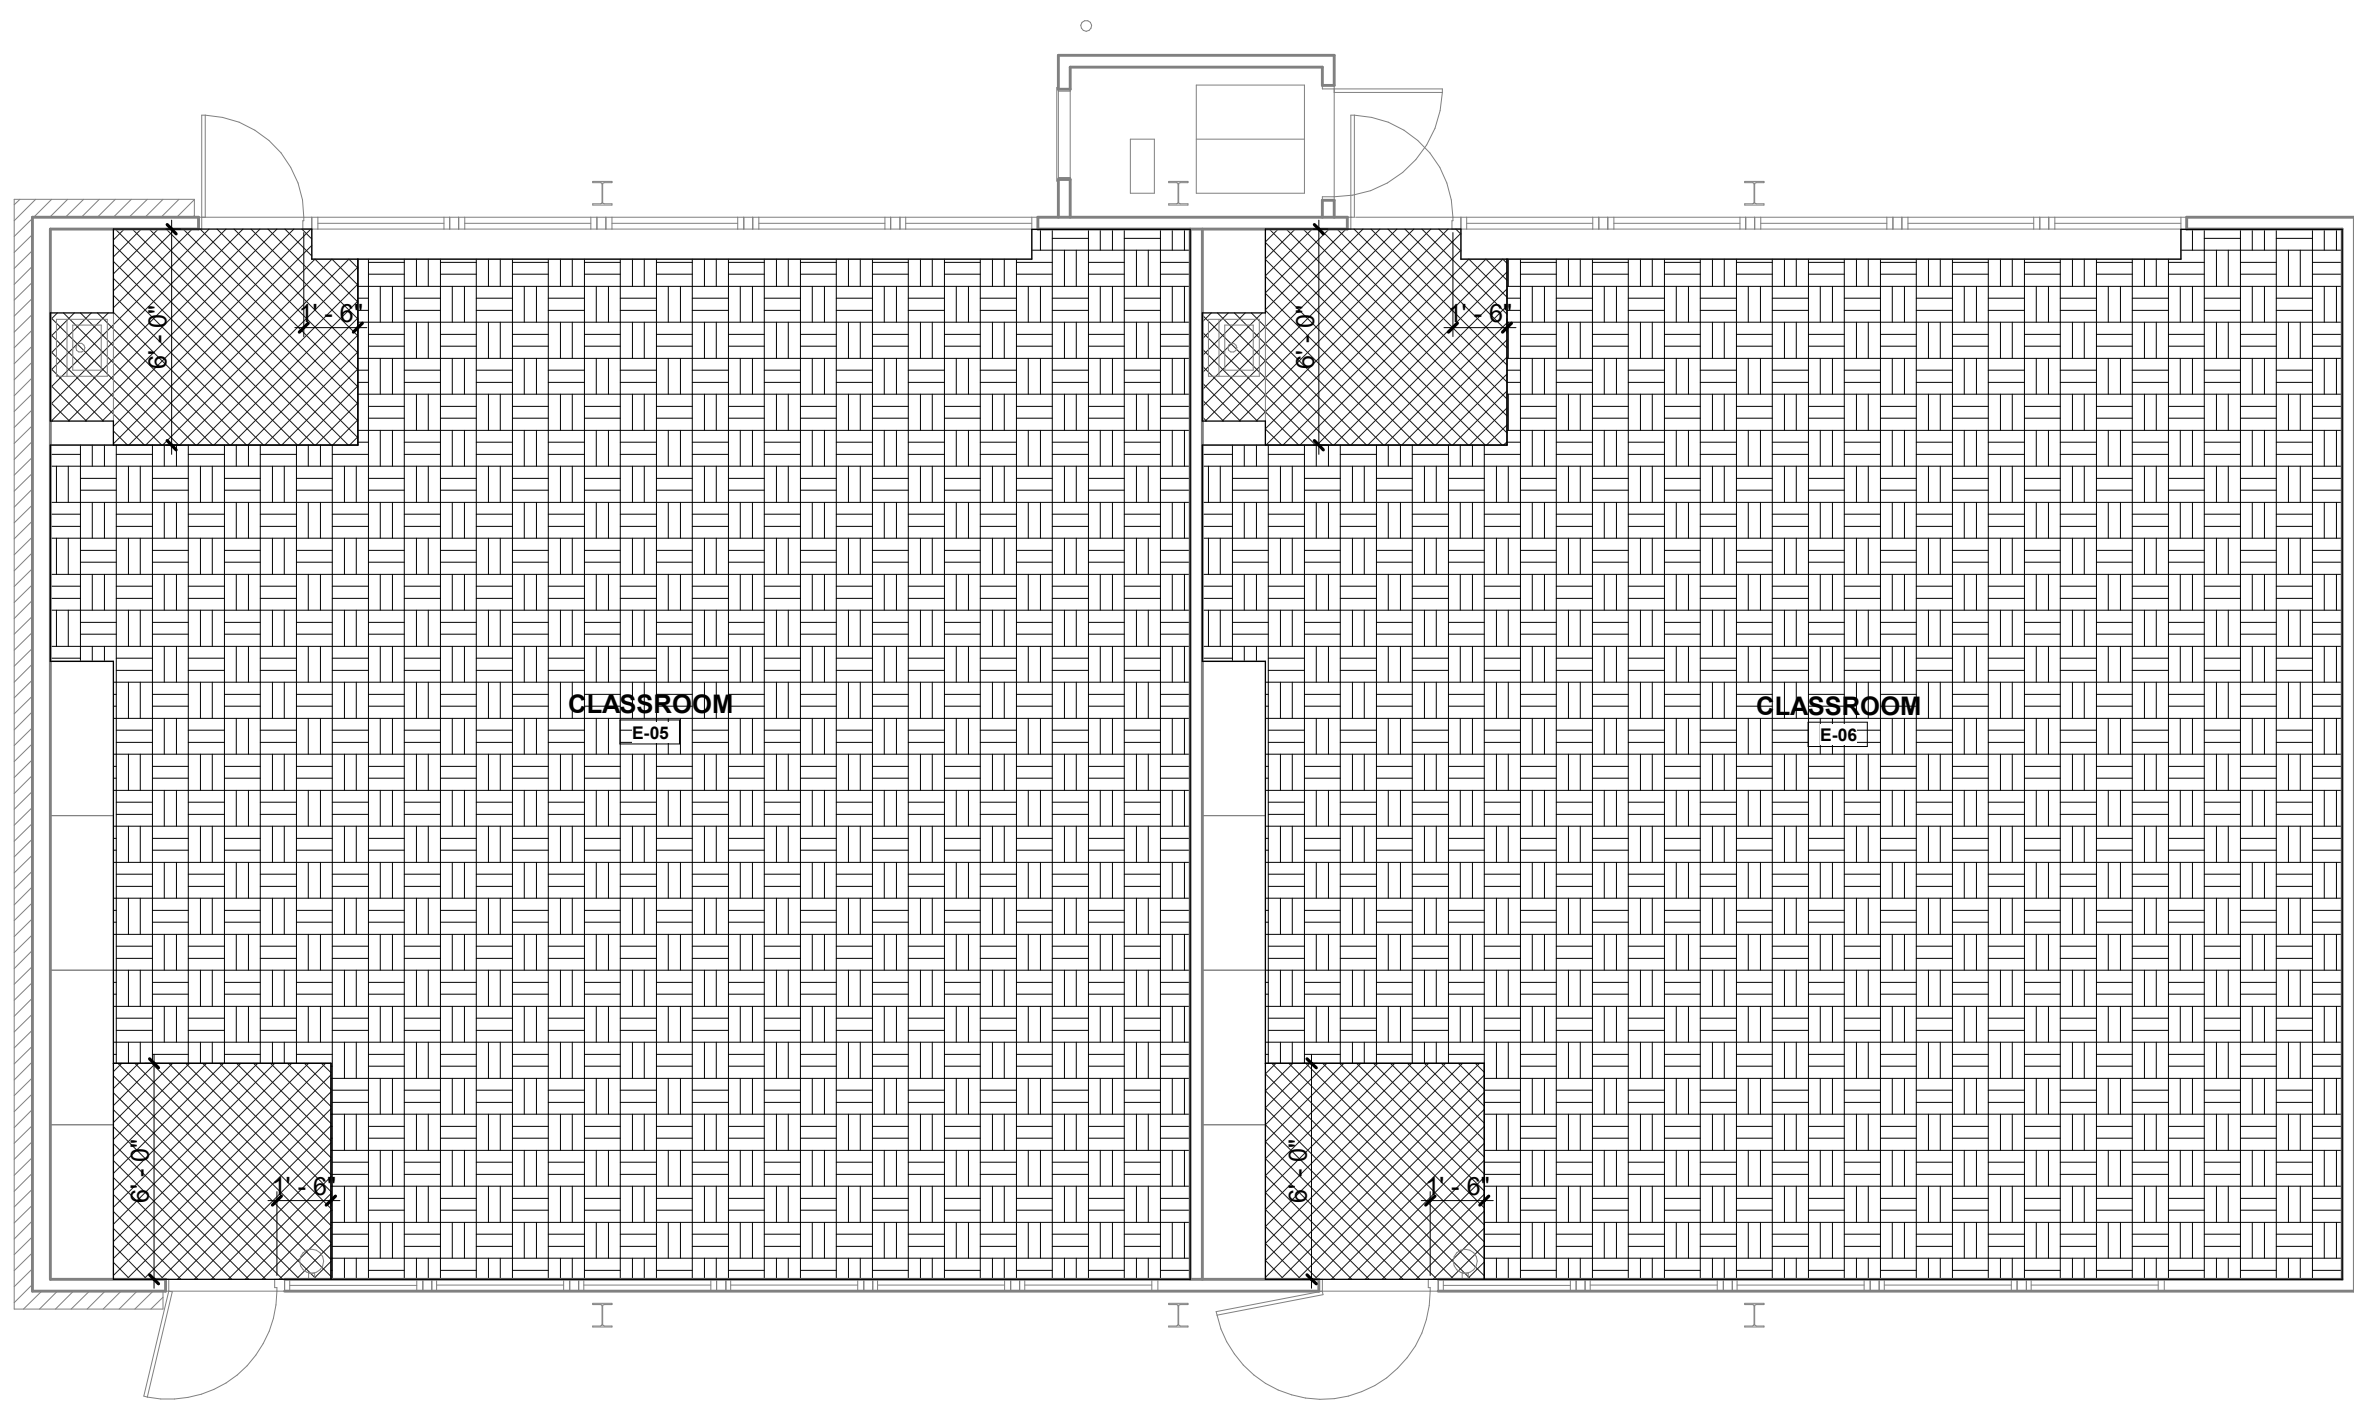

REMODEL FLOOR PLAN - BUILDING E - MARINERS

C3


3/16" = 1'-0"

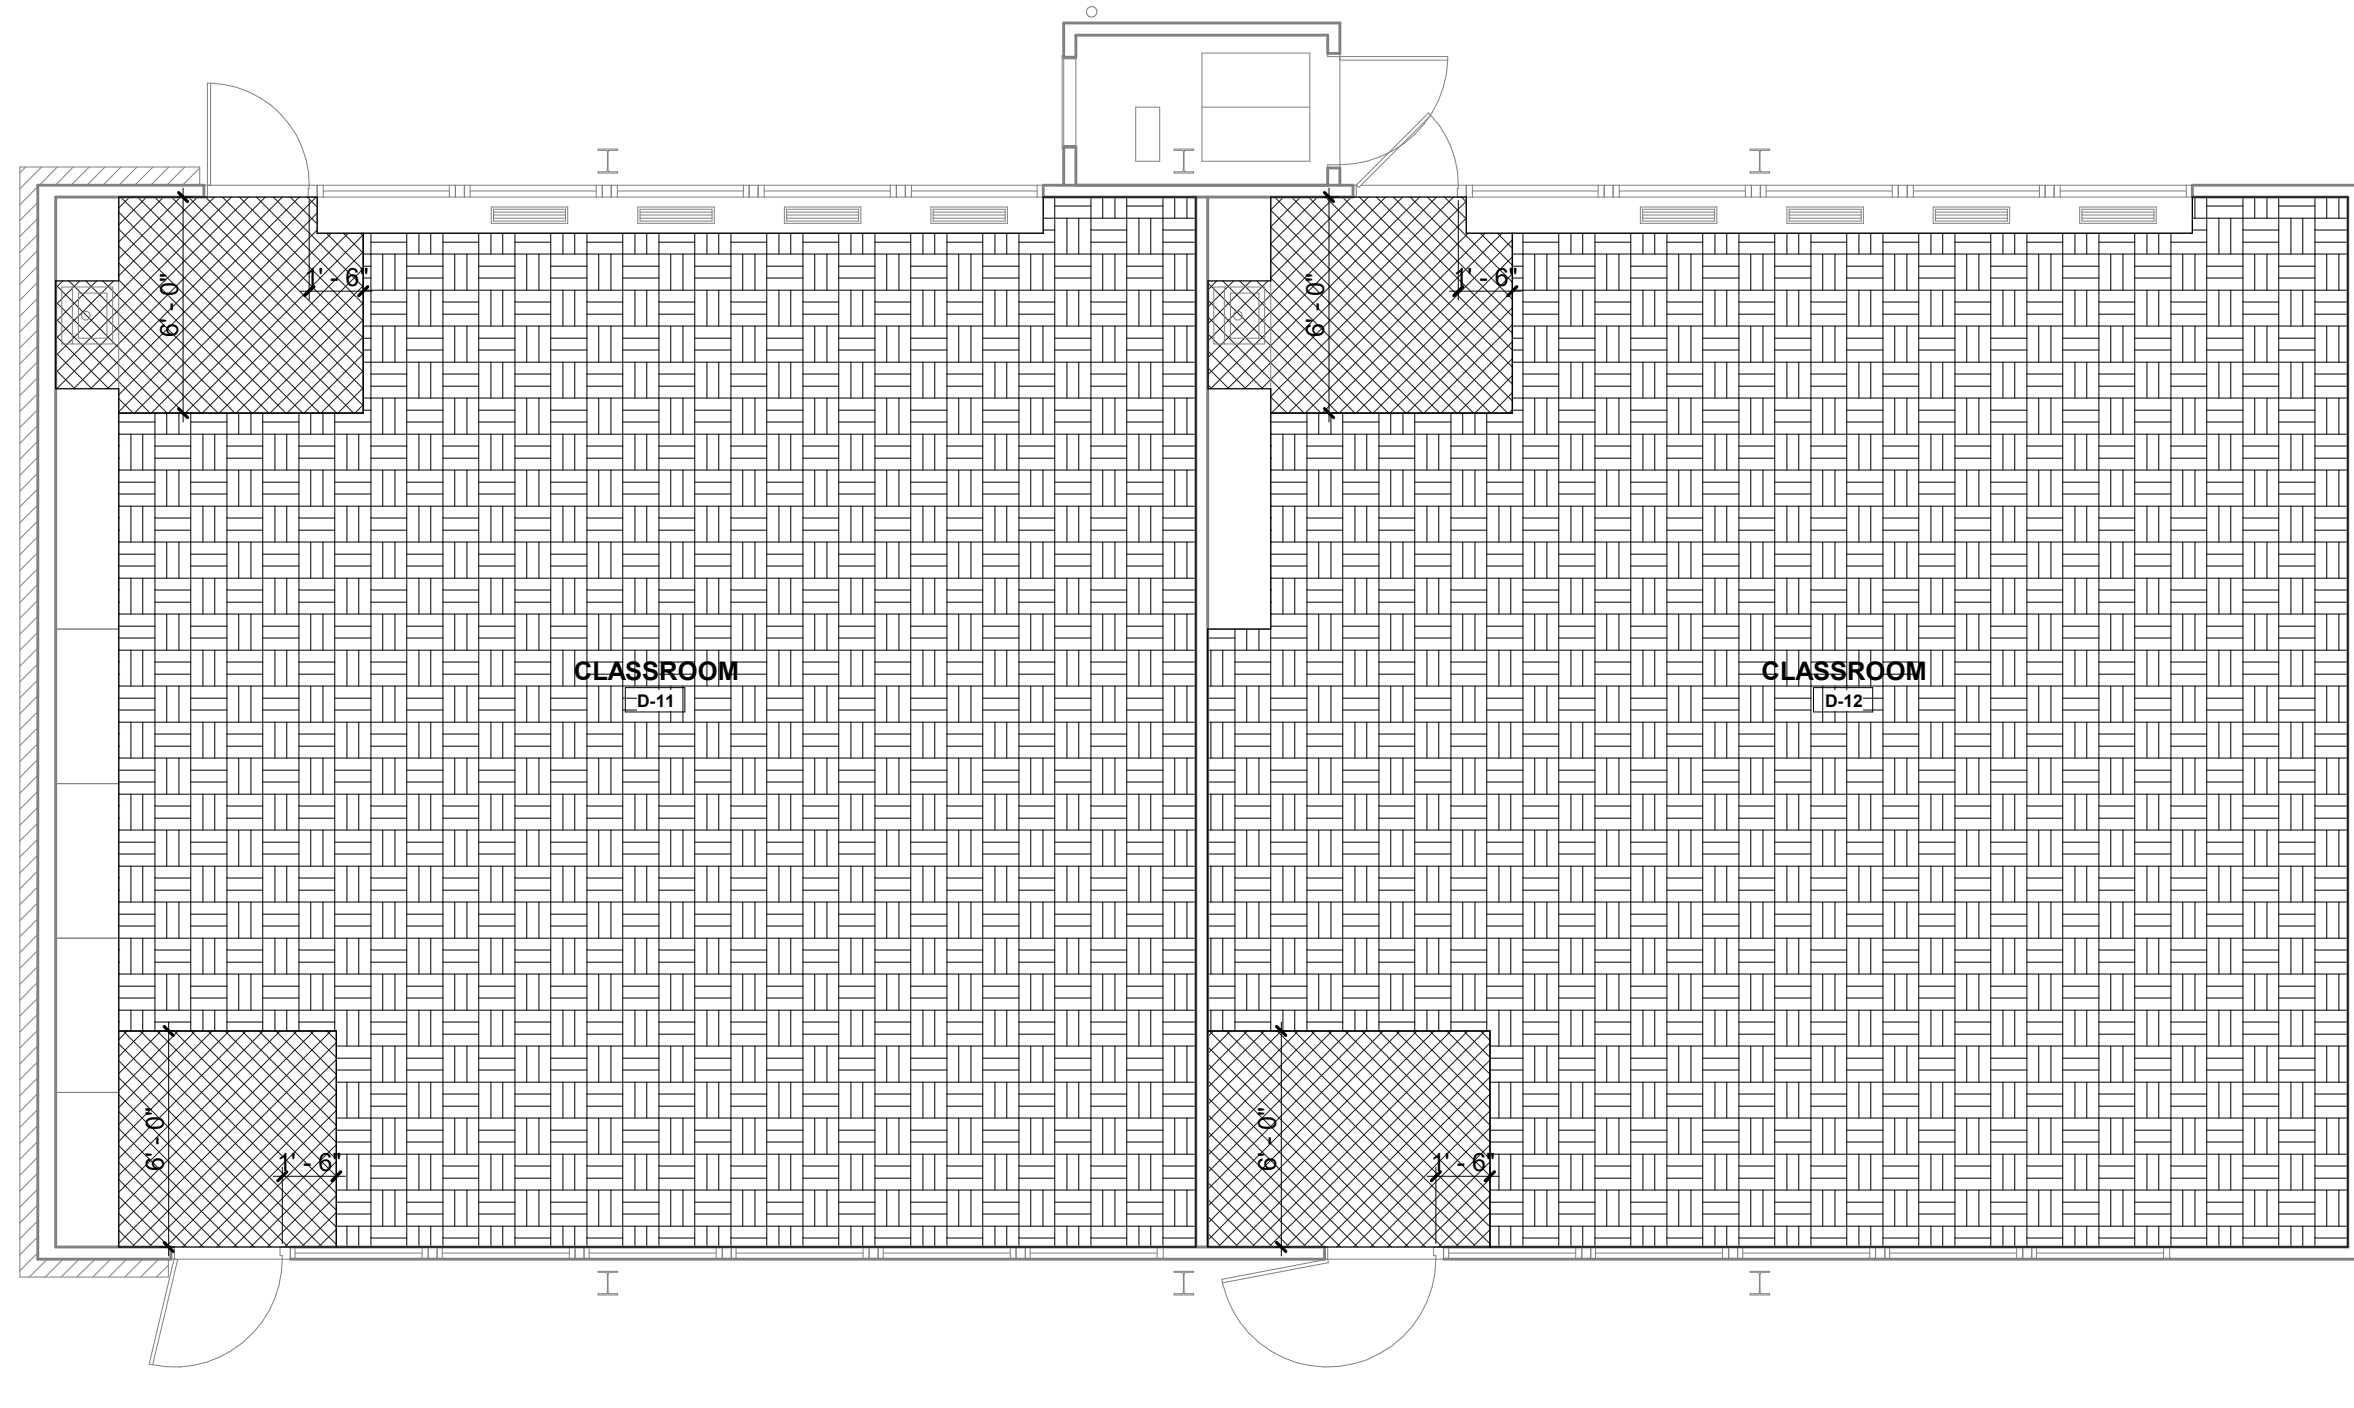

REMODEL FLOOR PLAN - BUILDING D - MARINERS

A3


3/16" = 1'-0"

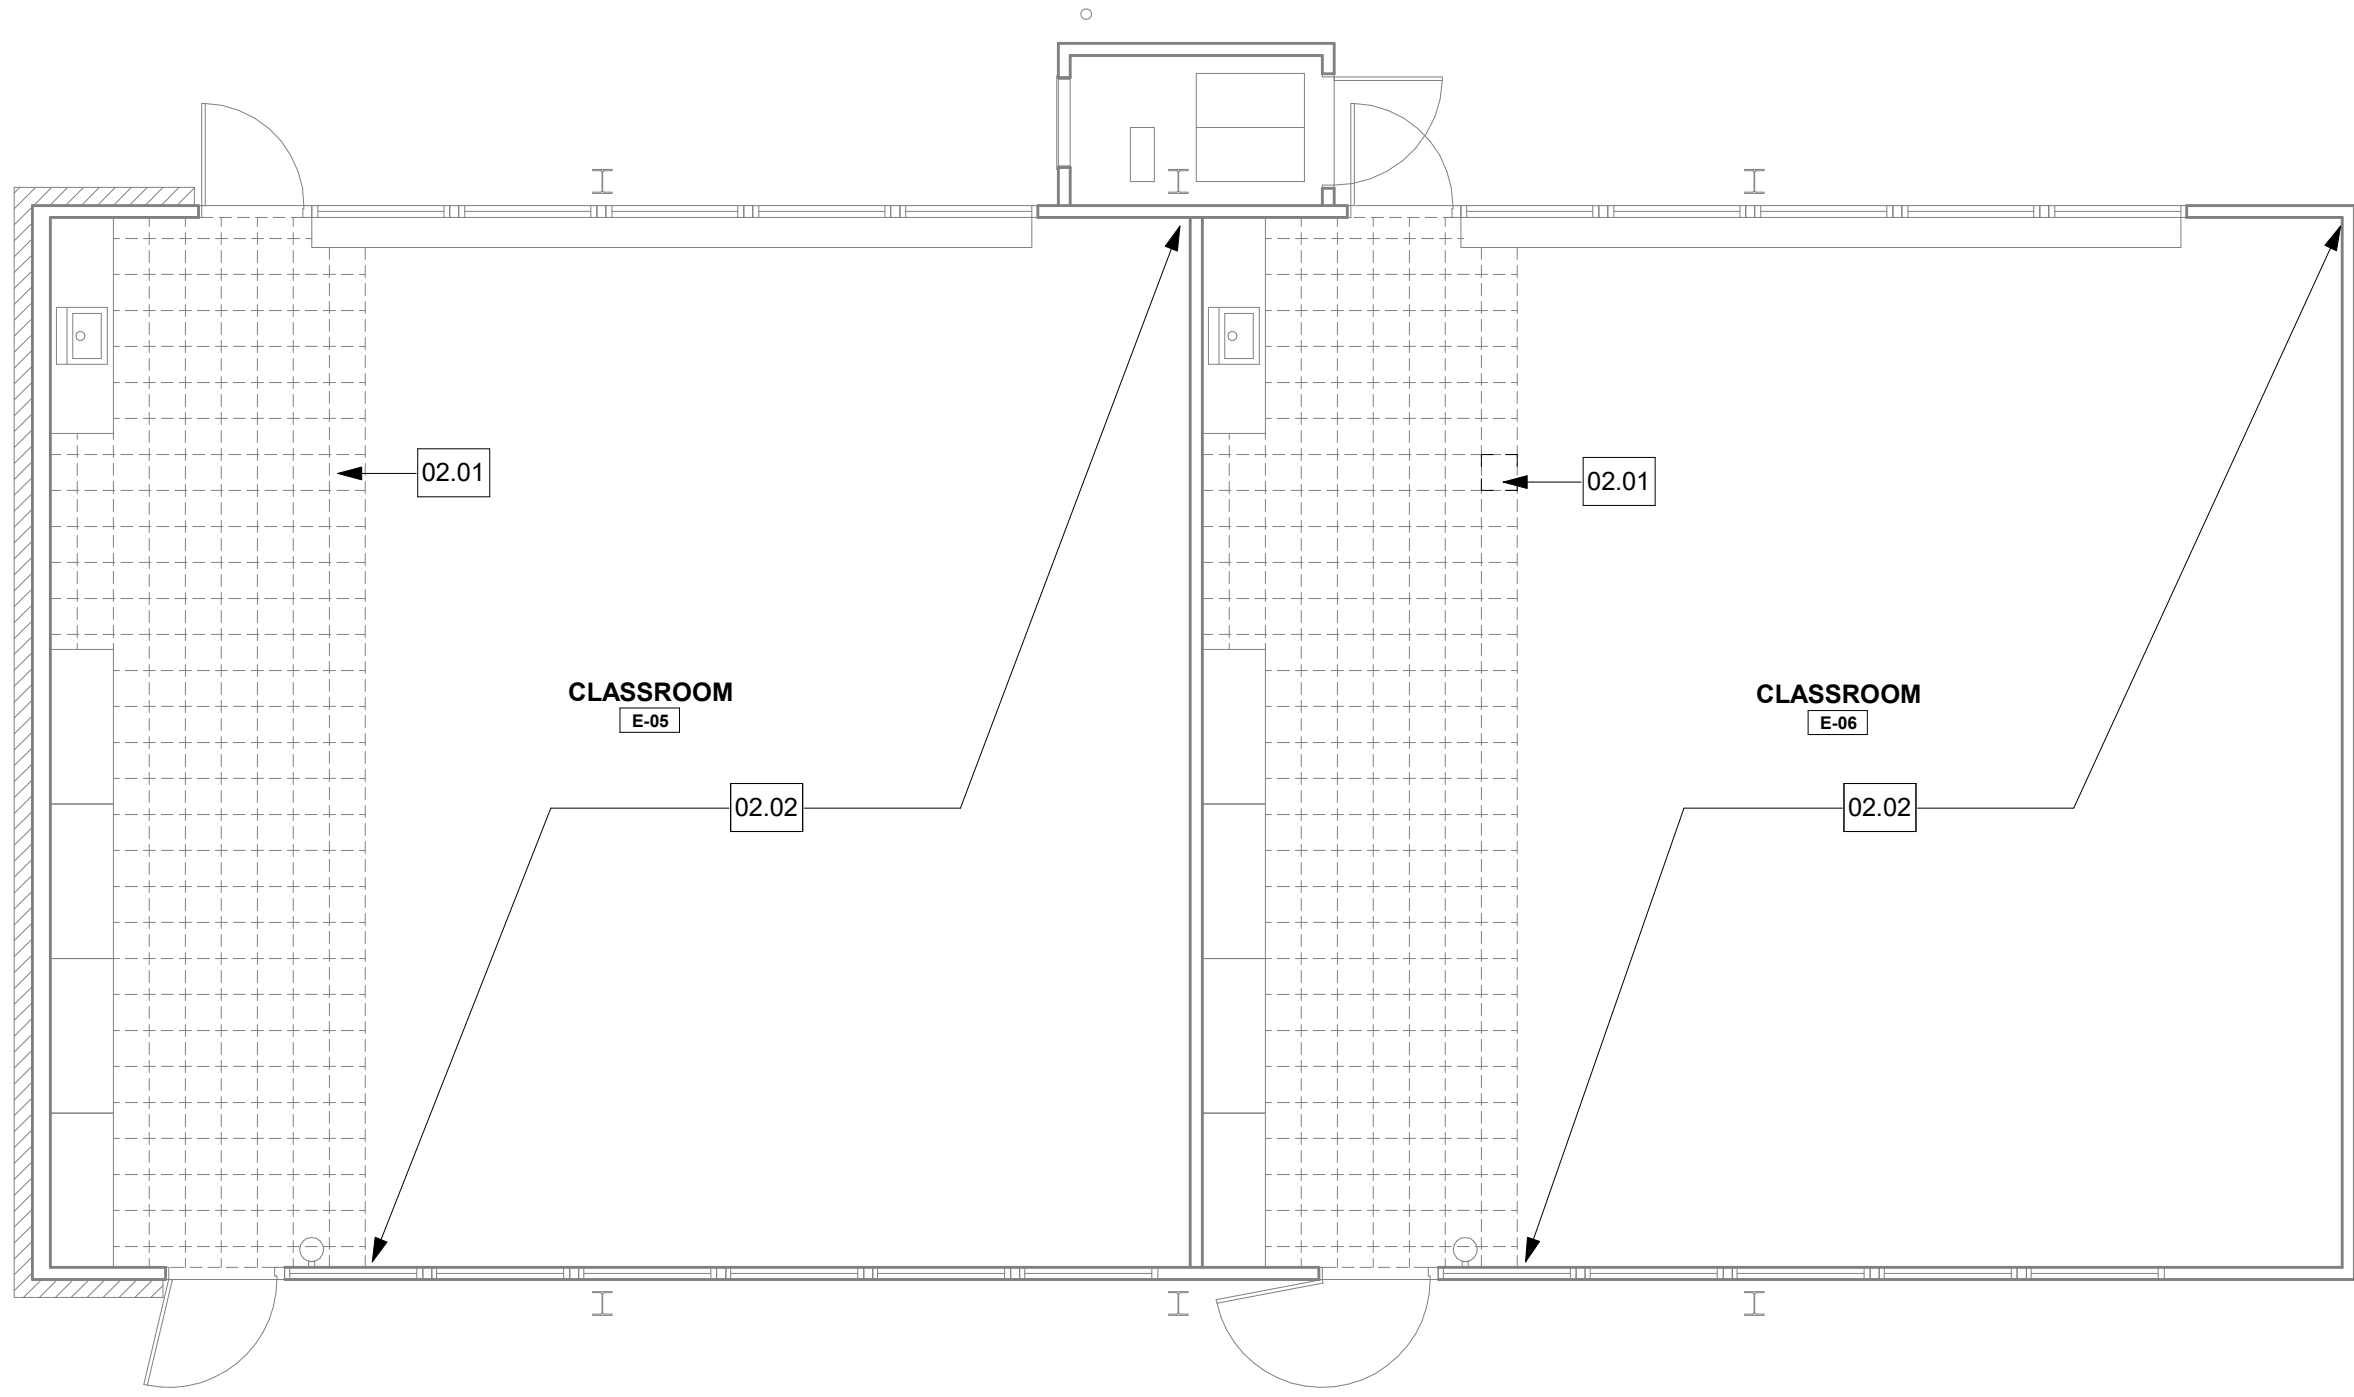

DEMOLITION FLOOR PLAN - BUILDING E - MARINERS

C1

3/16" = 1'-0"

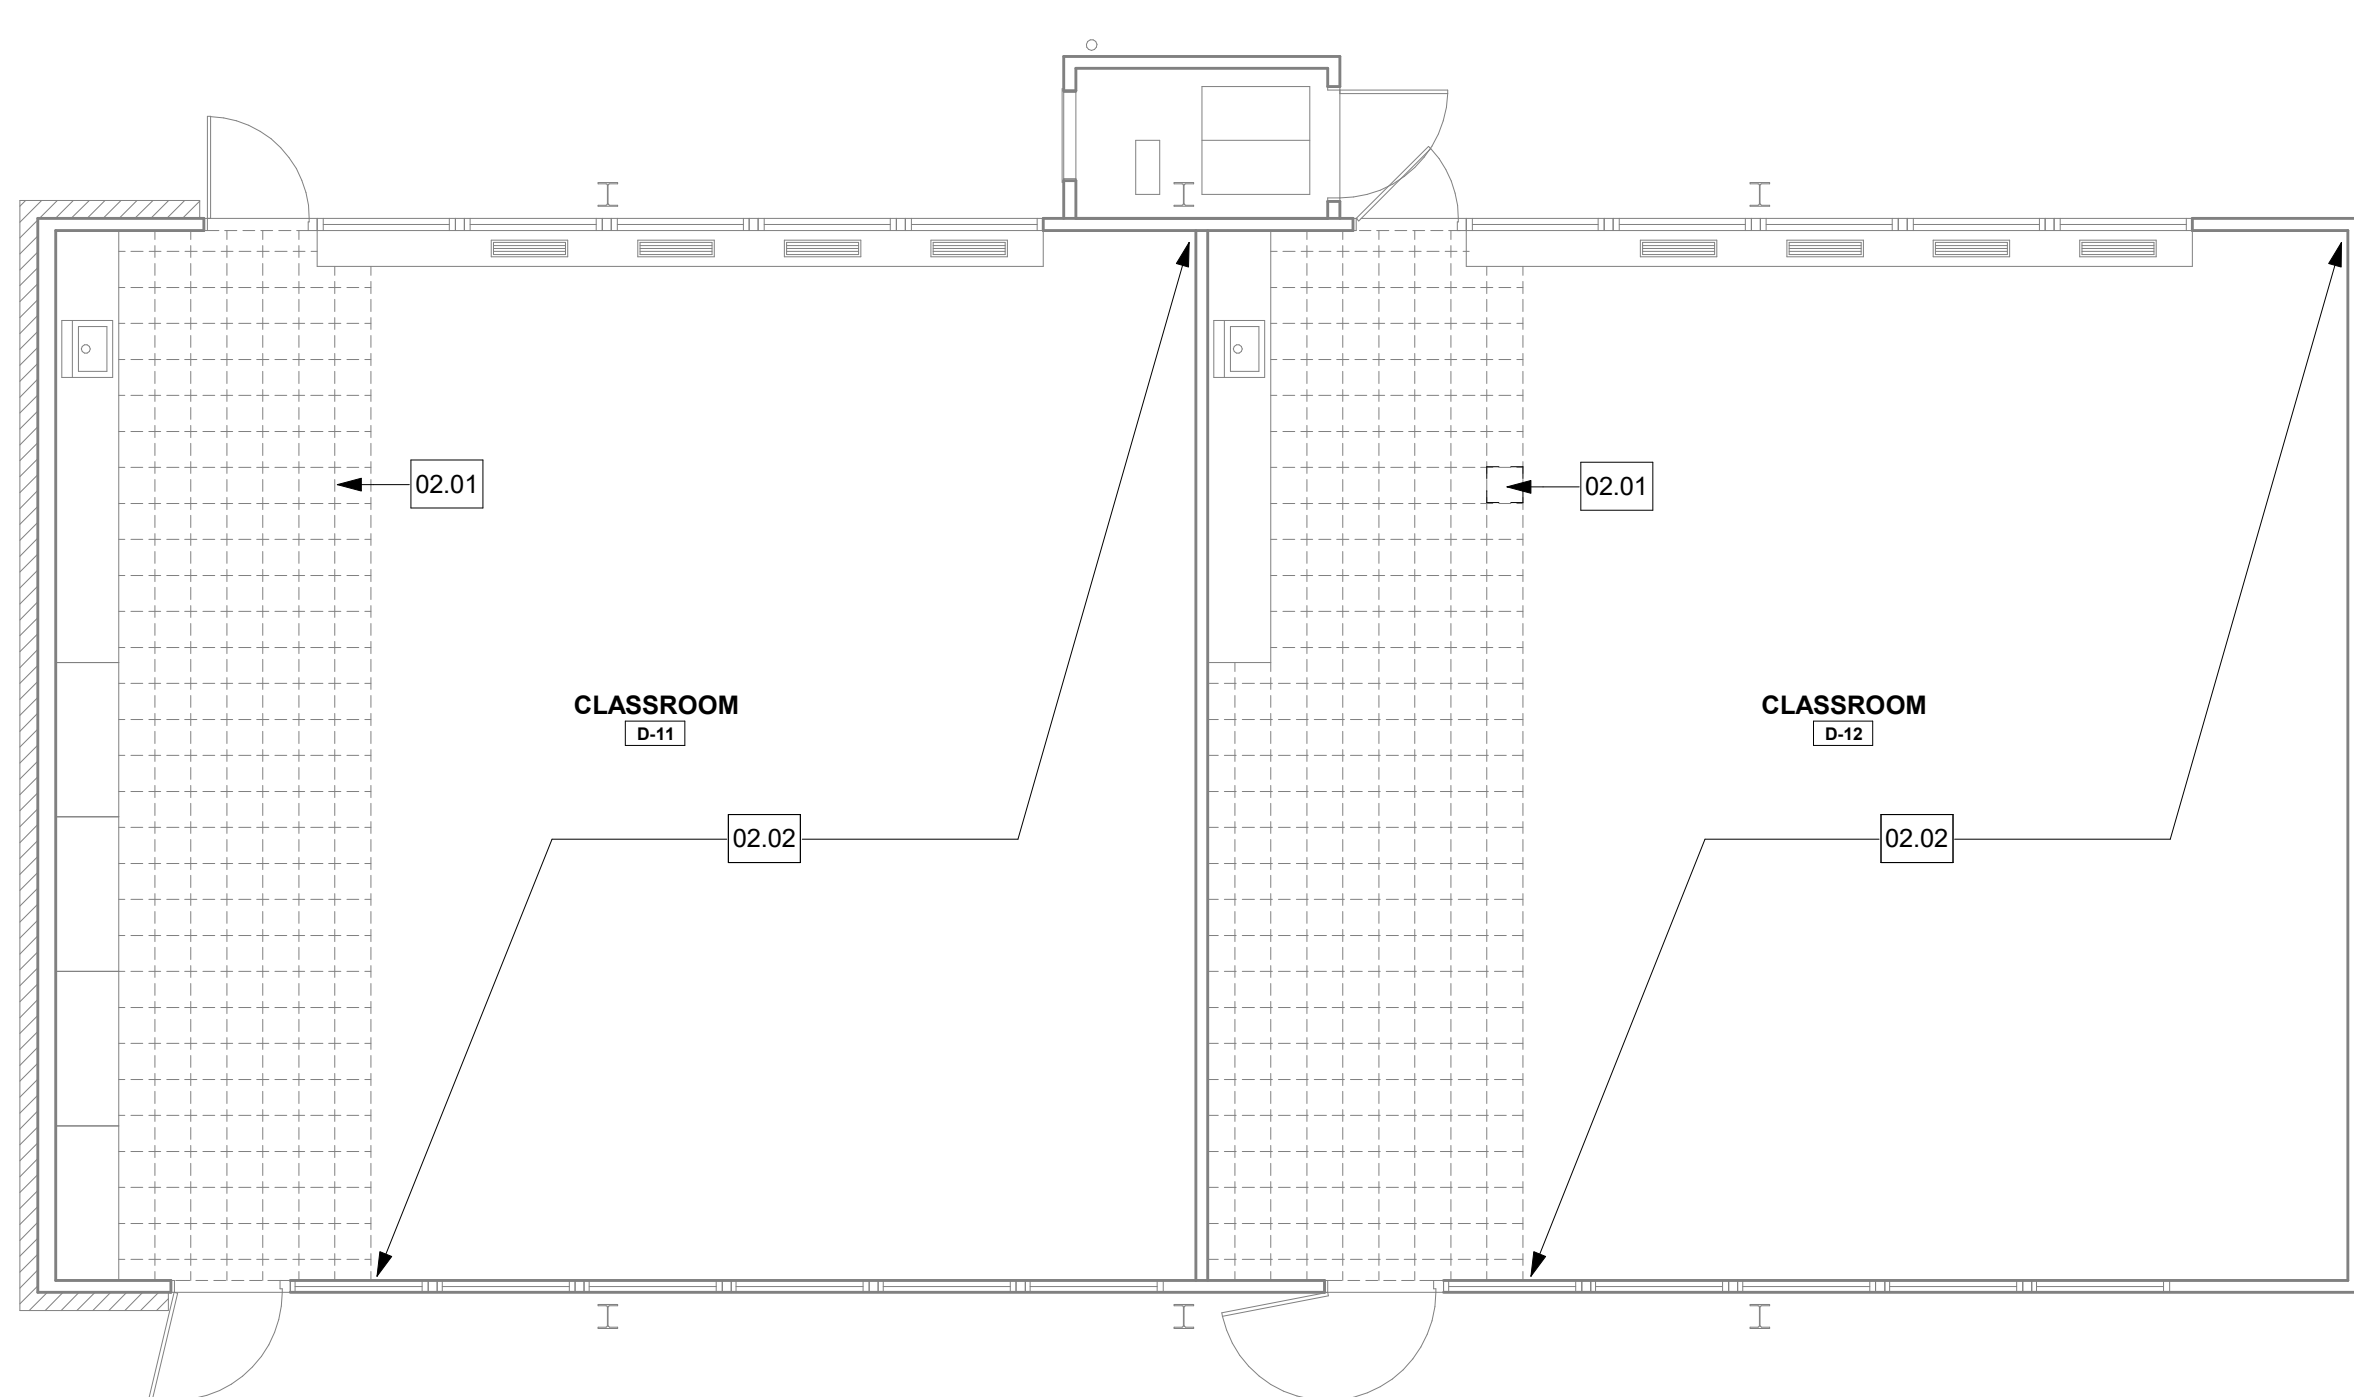

DEMOLITION FLOOR PLAN - BUILDING D - MARINERS

A1

3/16" = 1'-0"

AGENCY APPROVAL

studio+

20250 SW Acadia Street, Suite 100, Newport Beach, California 92660 | P: 949.315.1993

These drawings have been prepared as one coordinated set of drawings and are complimentary. What is required by one drawing is required by all of the drawings, even if a detail or component part is not identified on every sheet. Any user's reliance on a single or select few sheet(s) of the drawings without consideration for the information included in the entire set of drawings will be at the user's sole risk and shall not form the basis for a request for additional compensation or time.

KEYNOTE LEGEND

| NUMBER | PROVIDE WORK / ITEM                                             |
|--------|-----------------------------------------------------------------|
| 02.01  | DEMO VINYL COMPOSITION TILE & PREP CONC. SLAB FOR NEW FLOORING. |
| 02.02  | DEMO CARPET & PREP CONC. SLAB FOR NEW FLOORING.                 |

DEMOLITION FLOOR PLAN NOTES

- CONFIRM EXTENT OF DEMOLITION REQUIRED WITH EXTENT OF NEW FLOORING PER REMODEL PLANS.
- CONTRACTOR SHALL COORDINATE DEMOLITION WORK WITH OWNER'S HAZARDOUS MATERIALS ABATEMENT VENDOR.
- DEMOLISHED WALL BASE WHERE FLOORING IS INDICATED TO BE DEMOLISHED.

DEMOLITION FLOOR PLAN LEGEND

| SYMBOL | DESCRIPTION                        |
|--------|------------------------------------|
| ---    | (E) ITEM TO REMAIN                 |
| ---    | ITEMS TO BE DEMOLISHED PER KEYNOTE |
| ---    | DEMO VCT PER KEYNOTE               |

REMODEL FLOOR PLAN NOTES

- FOR TRANSITION BETWEEN HARD FLOORING AND (N) CARPET REFERENCE DETAILS 1 AND 2 ON SHEET G-000.
- FOR TRANSITIONS BETWEEN EXTERIOR DOOR THRESHOLDS AND (N) FLOORING REFERENCE DETAIL 3 ON SHEET G-000.
- ALL (N) FLOORING REQUIRES (N) WALL BASE - REF SPECS.

REMODEL FLOOR PLAN LEGEND

|                        |                                                                  |
|------------------------|------------------------------------------------------------------|
| CARPET TILE            | MILLIKEN - WHALE SONG - BELUGA COLOR: BEL173 - 174 BARNACLE      |
| LUXURY VINYL TILE      | TARKETT - EVENT - 6" HERITAGE PLANK COLOR: EHP SMOKED OAK 3350   |
| ENTRY SYSTEM CARPETING | MILLIKEN - OBEX TILE - CUTX / FIZZ COLOR: FZX118 - 119 DARK GREY |


PROJECT

FLOORING REPLACEMENT PROJECTS  
NEWPORT COAST ELEMENTARY  
NEWPORT HEIGHTS ELEMENTARY  
MARINERS ELEMENTARY

DATE 03/05/2021

PROJECT # CA21000.04

DESIGN PROFESSIONAL

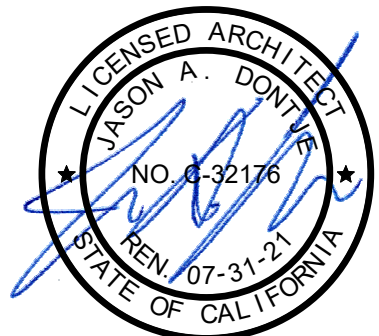

TITLE  
DEMOLITION & REMODEL FLOOR  
FINISH PLAN - BLDG 'D' & 'E' -  
MARINERS

SHEET #

A-134

AGENCY APPROVAL



20250 SW Acacia Street, Suite 100, Newport Beach, California 92660 | P: 949.315.1993

These drawings have been prepared as one coordinated set of drawings and are complementary. What is required by one drawing is required by all of the drawings, even if a detail or component part is not identified on every sheet. Any user's reliance on a single or select few sheet(s) of the drawings without consideration for the information included in the entire set of drawings will be at the user's sole risk and shall not form the basis for a request for additional compensation or time.

KEYNOTE LEGEND

| NUMBER | PROVIDE WORK / ITEM                                             |
|--------|-----------------------------------------------------------------|
| 02.01  | DEMO VINYL COMPOSITION TILE & PREP CONC. SLAB FOR NEW FLOORING. |
| 02.02  | DEMO CARPET & PREP CONC. SLAB FOR NEW FLOORING.                 |

DEMOLITION FLOOR PLAN NOTES

1. CONFIRM EXTENT OF DEMOLITION REQUIRED WITH EXTENT OF NEW FLOORING PER REMODEL PLANS.
2. CONTRACTOR SHALL COORDINATE DEMOLITION WORK WITH OWNER'S HAZARDOUS MATERIALS ABATEMENT VENDOR.
3. DEMOLISHED WALL BASE WHERE FLOORING IS INDICATED TO BE DEMOLISHED.

DEMOLITION FLOOR PLAN LEGEND

| SYMBOL                             | DESCRIPTION |
|------------------------------------|-------------|
| (E) ITEM TO REMAIN                 |             |
| ITEMS TO BE DEMOLISHED PER KEYNOTE |             |
| DEMO VCT PER KEYNOTE               |             |

REMODEL FLOOR PLAN NOTES

1. FOR TRANSITION BETWEEN HARD FLOORING AND (N) CARPET REFERENCE DETAILS 1 AND 2 ON SHEET G-000.
2. FOR TRANSITIONS BETWEEN EXTERIOR DOOR THRESHOLDS AND (N) FLOORING REFERENCE DETAIL 3 ON SHEET G-000
3. ALL (N) FLOORING REQUIRES (N) WALL BASE - REF SPECS.

REMODEL FLOOR PLAN LEGEND

|                        |                                                                  |
|------------------------|------------------------------------------------------------------|
| CARPET TILE            | MILLIKEN - WHALE SONG - BELUGA COLOR: BEL173 - 174 BARNACLE      |
| LUXURY VINYL TILE      | TARKETT - EVENT - 6" HERITAGE PLANK COLOR: EHP SMOKED OAK 3350   |
| ENTRY SYSTEM CARPETING | MILLIKEN - OBEX TILE - CUTX / FIZZ COLOR: FZX118 - 119 DARK GREY |


PROJECT

FLOORING REPLACEMENT PROJECTS  
NEWPORT COAST ELEMENTARY  
NEWPORT HEIGHTS ELEMENTARY  
MARINERS ELEMENTARY

DATE 03/05/2021

PROJECT # CA21000.04



DESIGN PROFESSIONAL

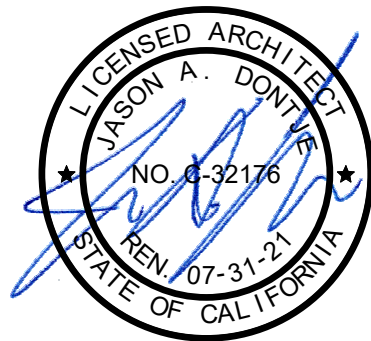

TITLE  
DEMOLITION & REMODEL FLOOR  
FINISH PLAN - BLDG 'G' -  
MARINERS

SHEET #



A-135

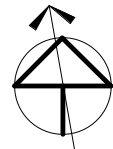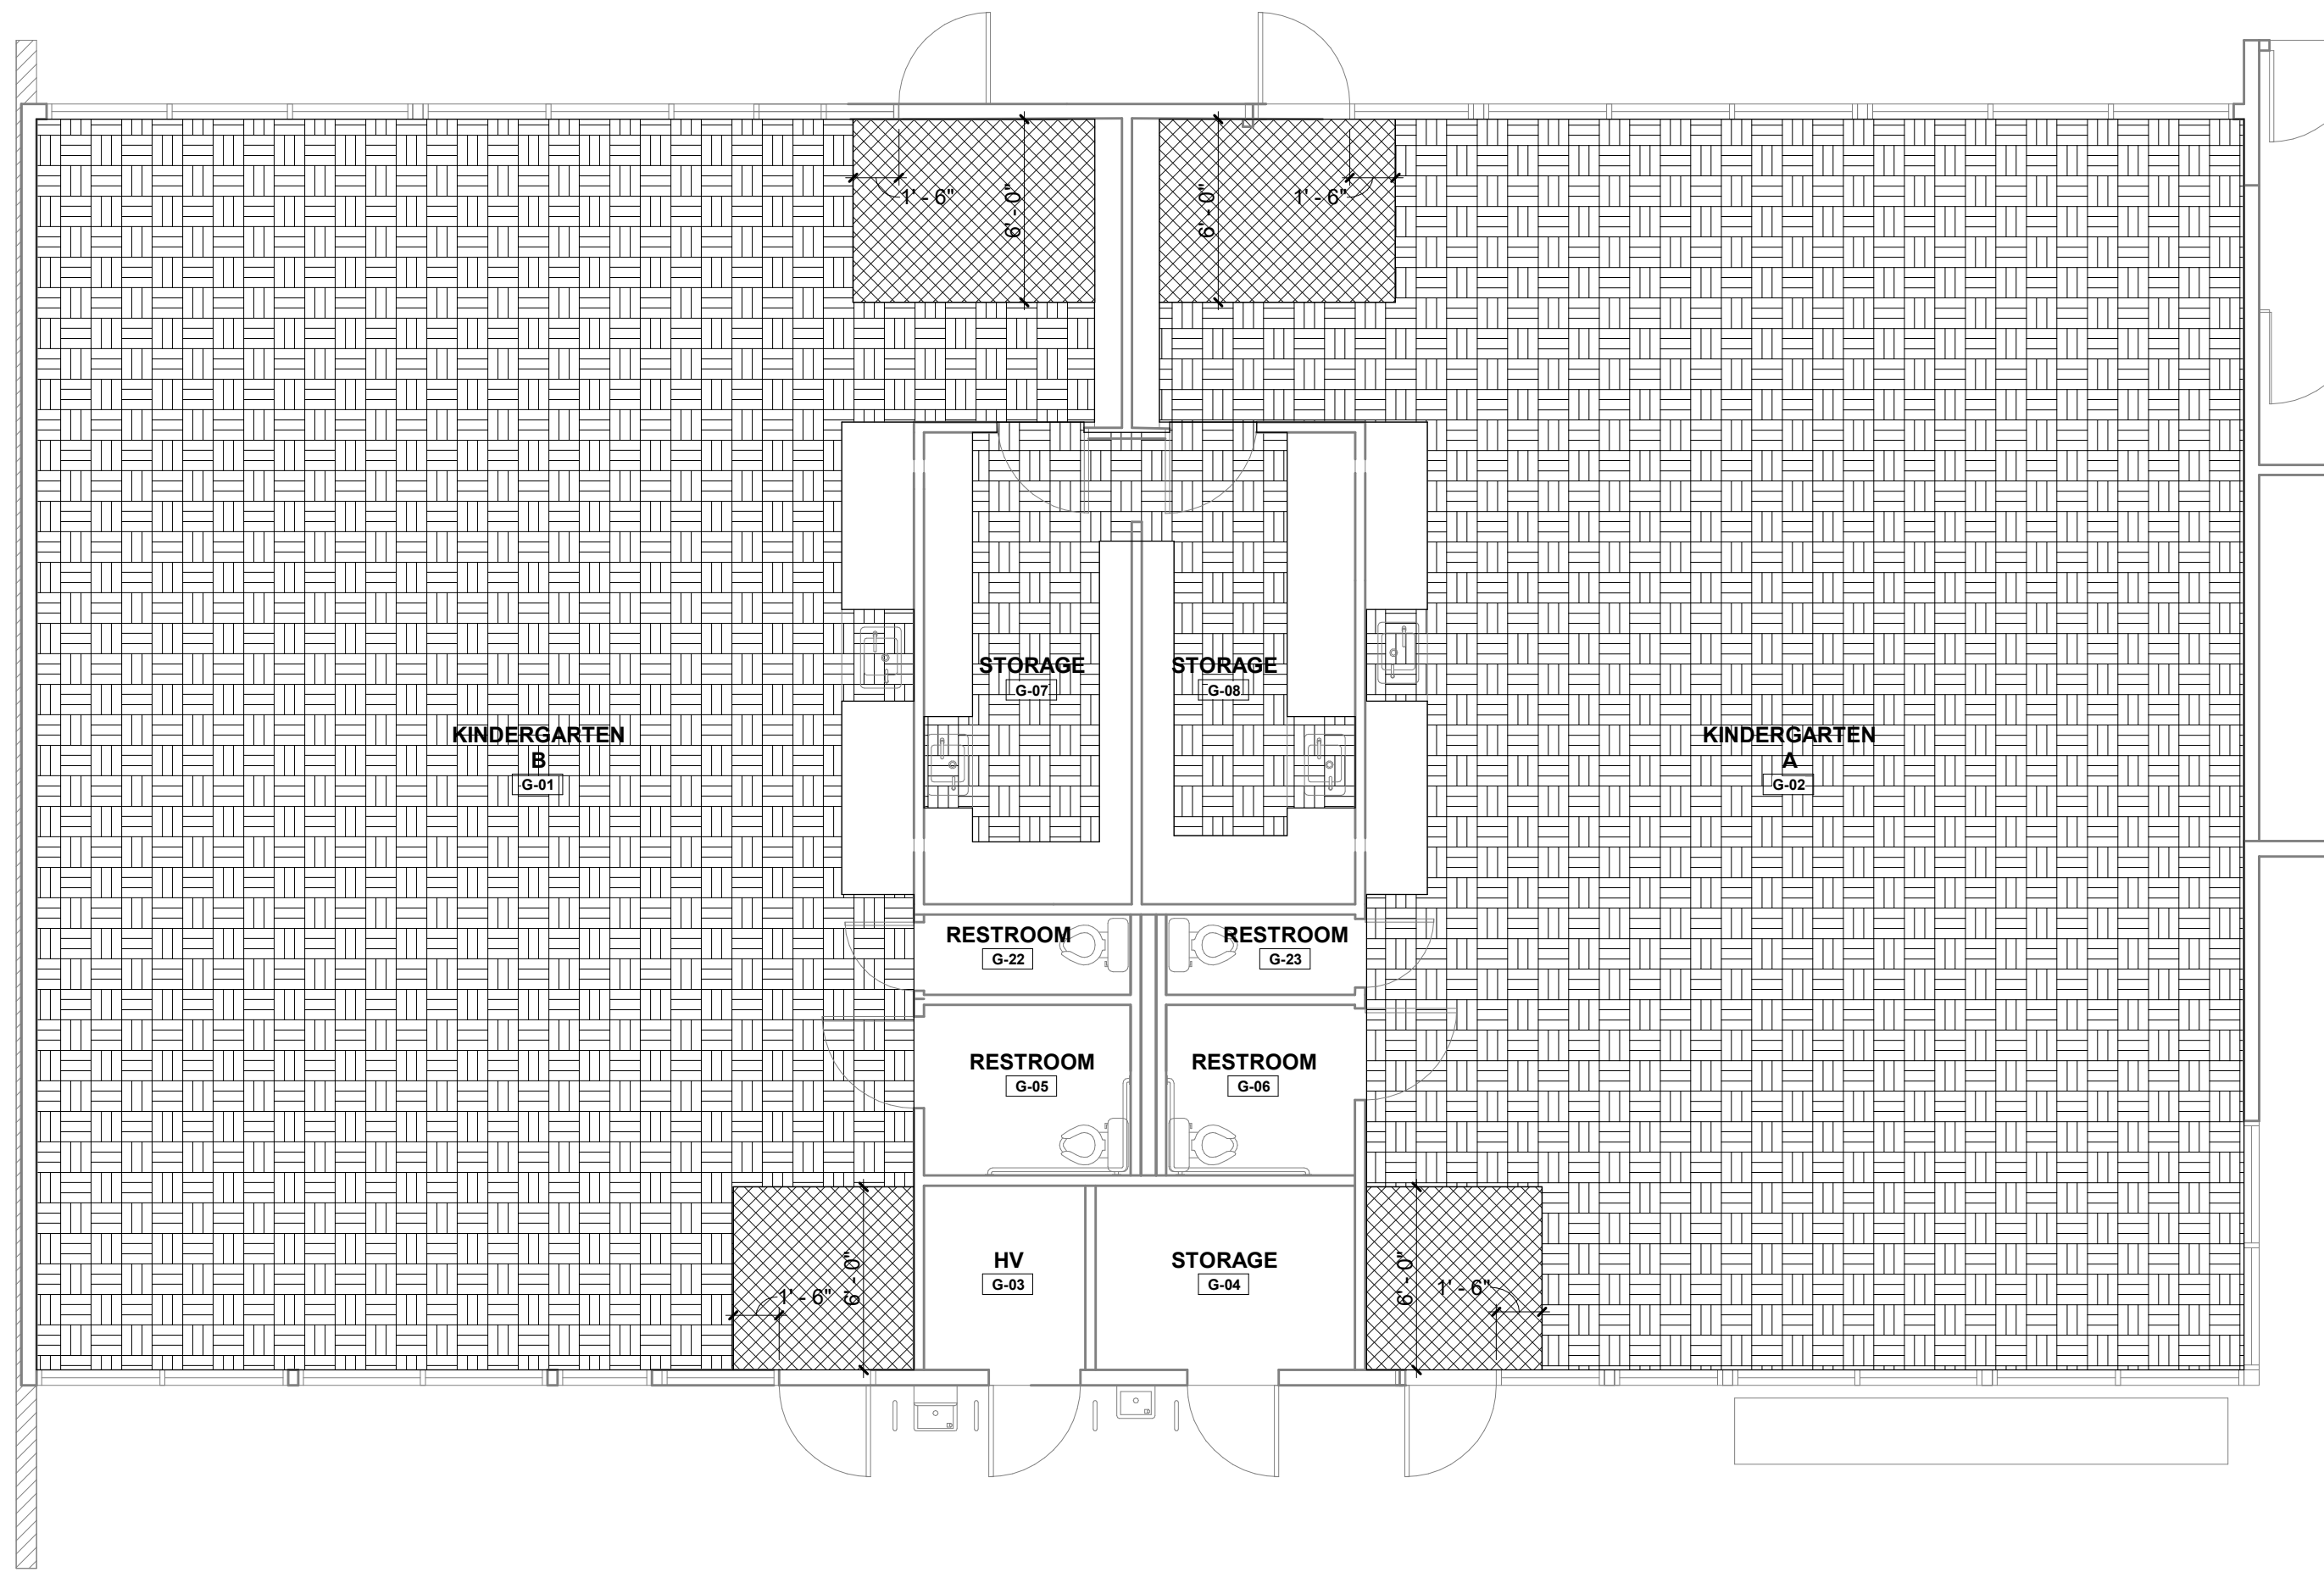

REMODEL FLOOR PLAN - BUILDING G -  
MARINERS

A3


3/16" = 1'-0"

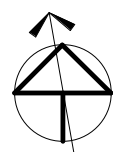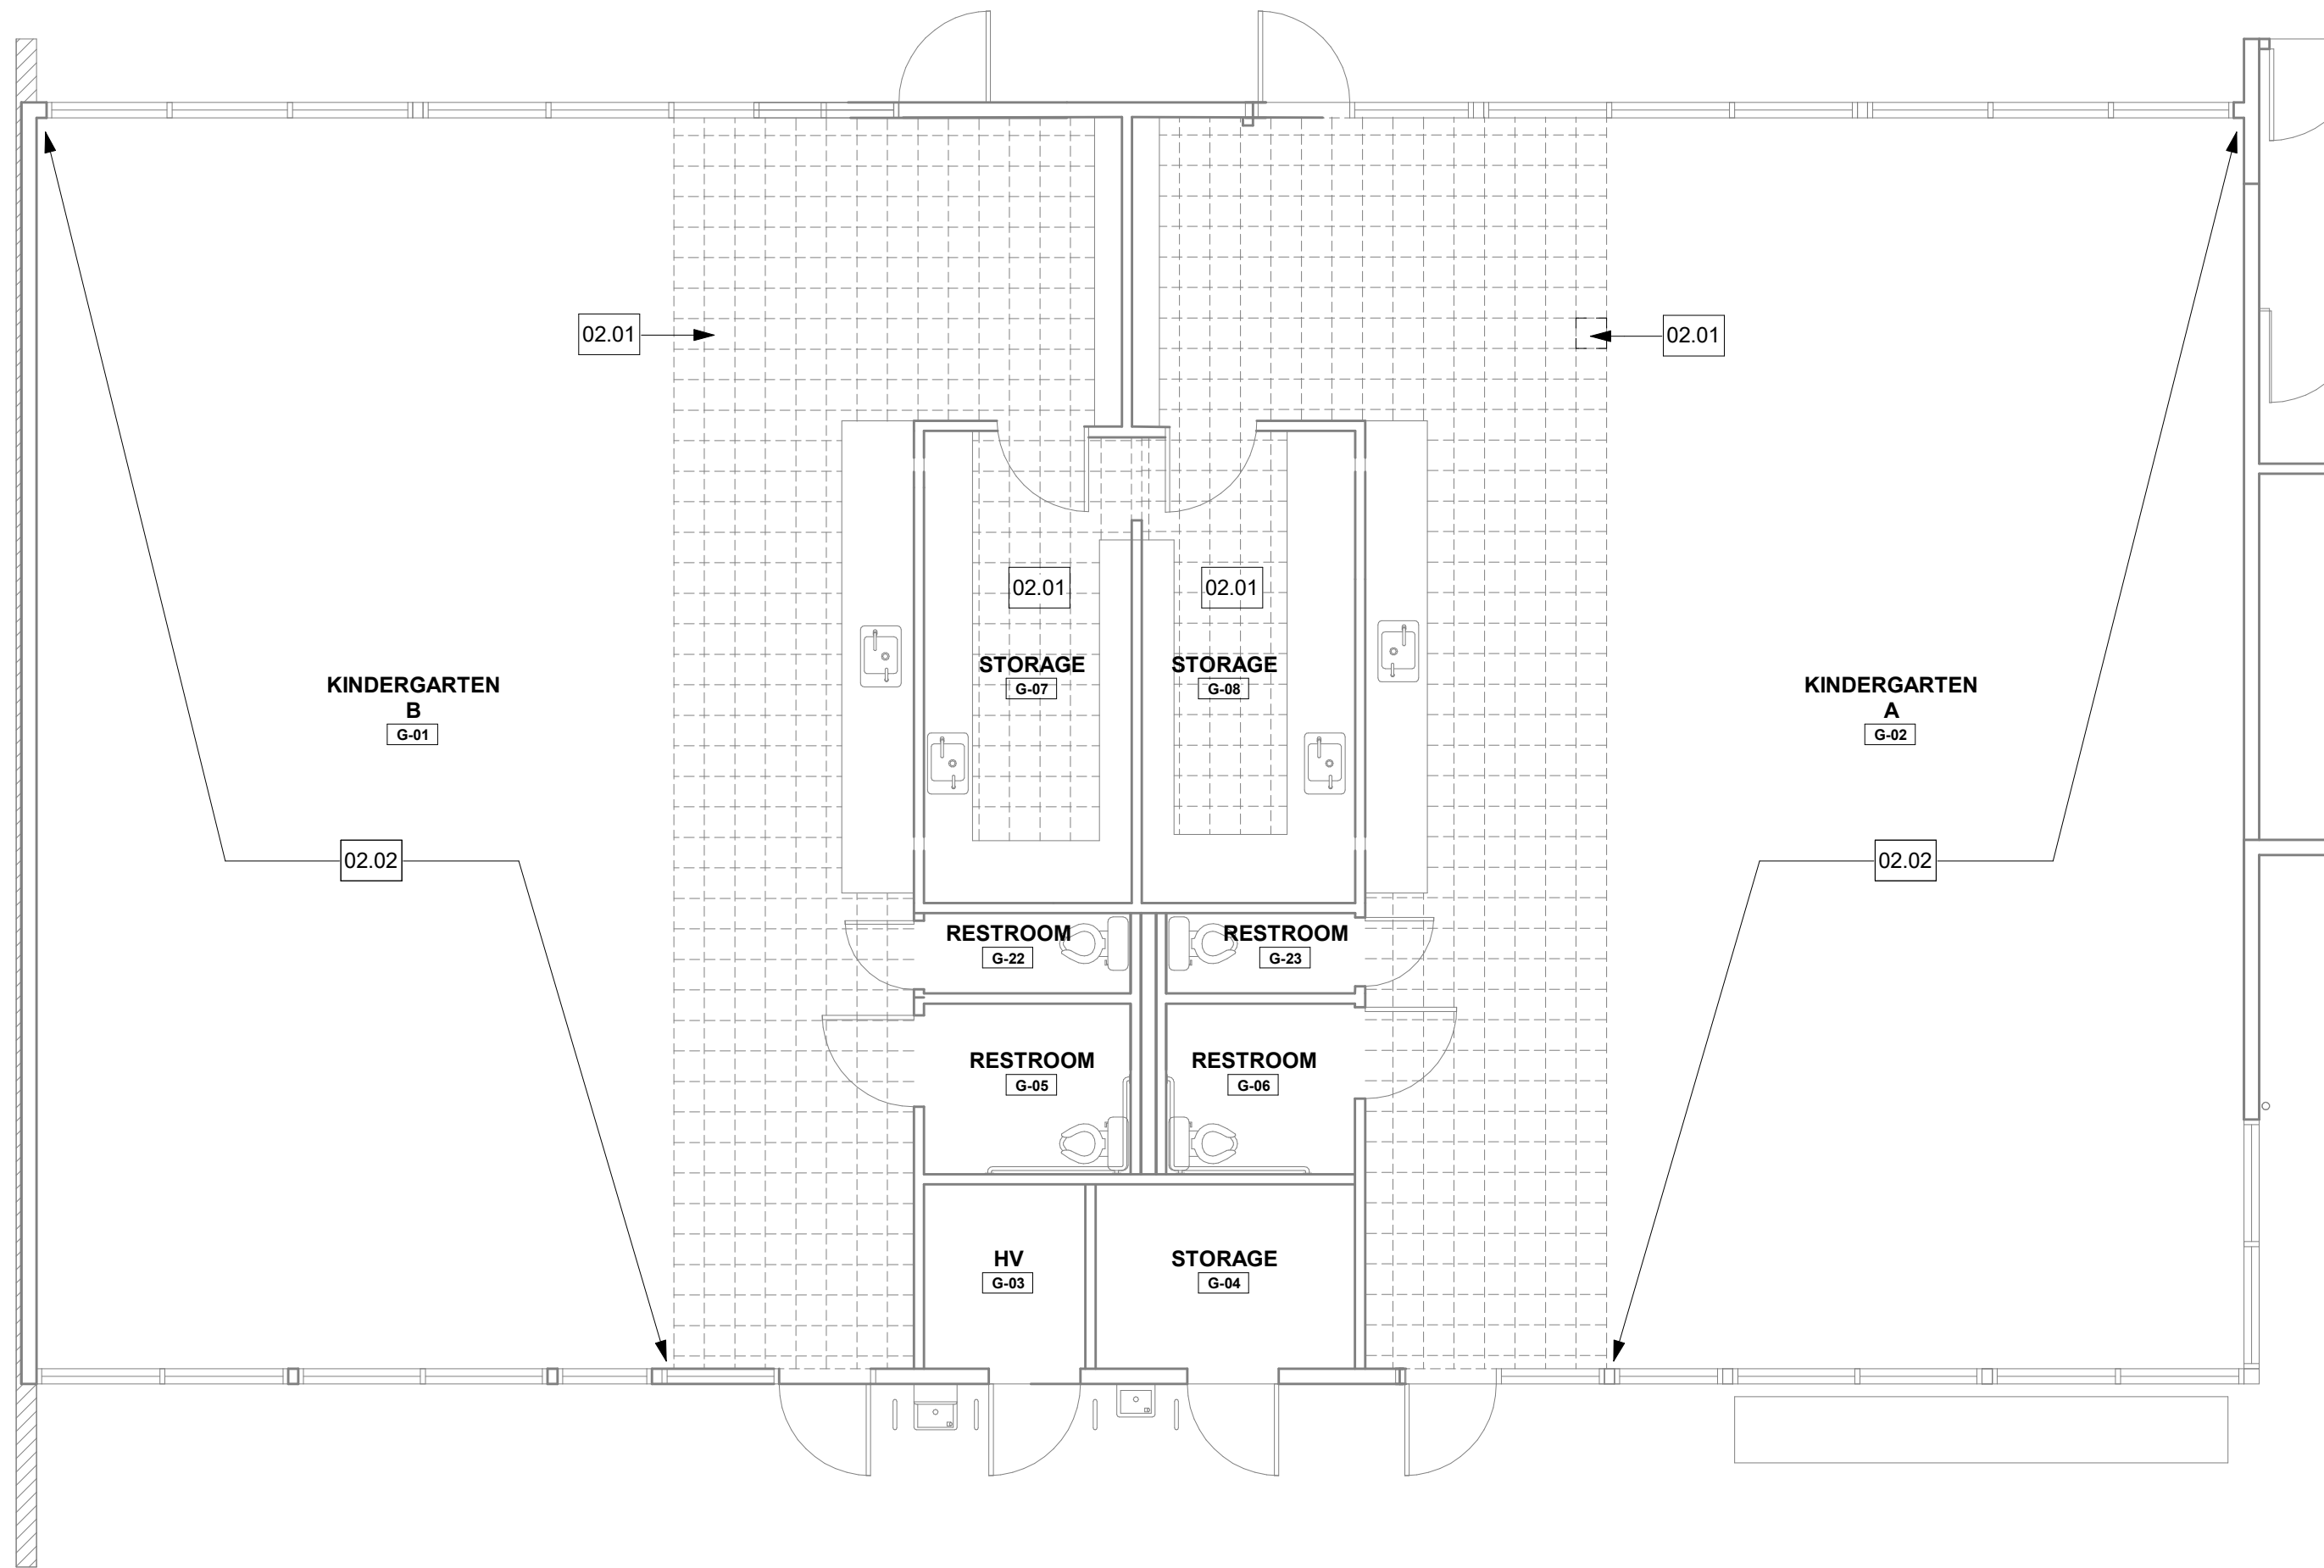

DEMOLITION FLOOR PLAN - BUILDING G -  
MARINERS

A1

3/16" = 1'-0"

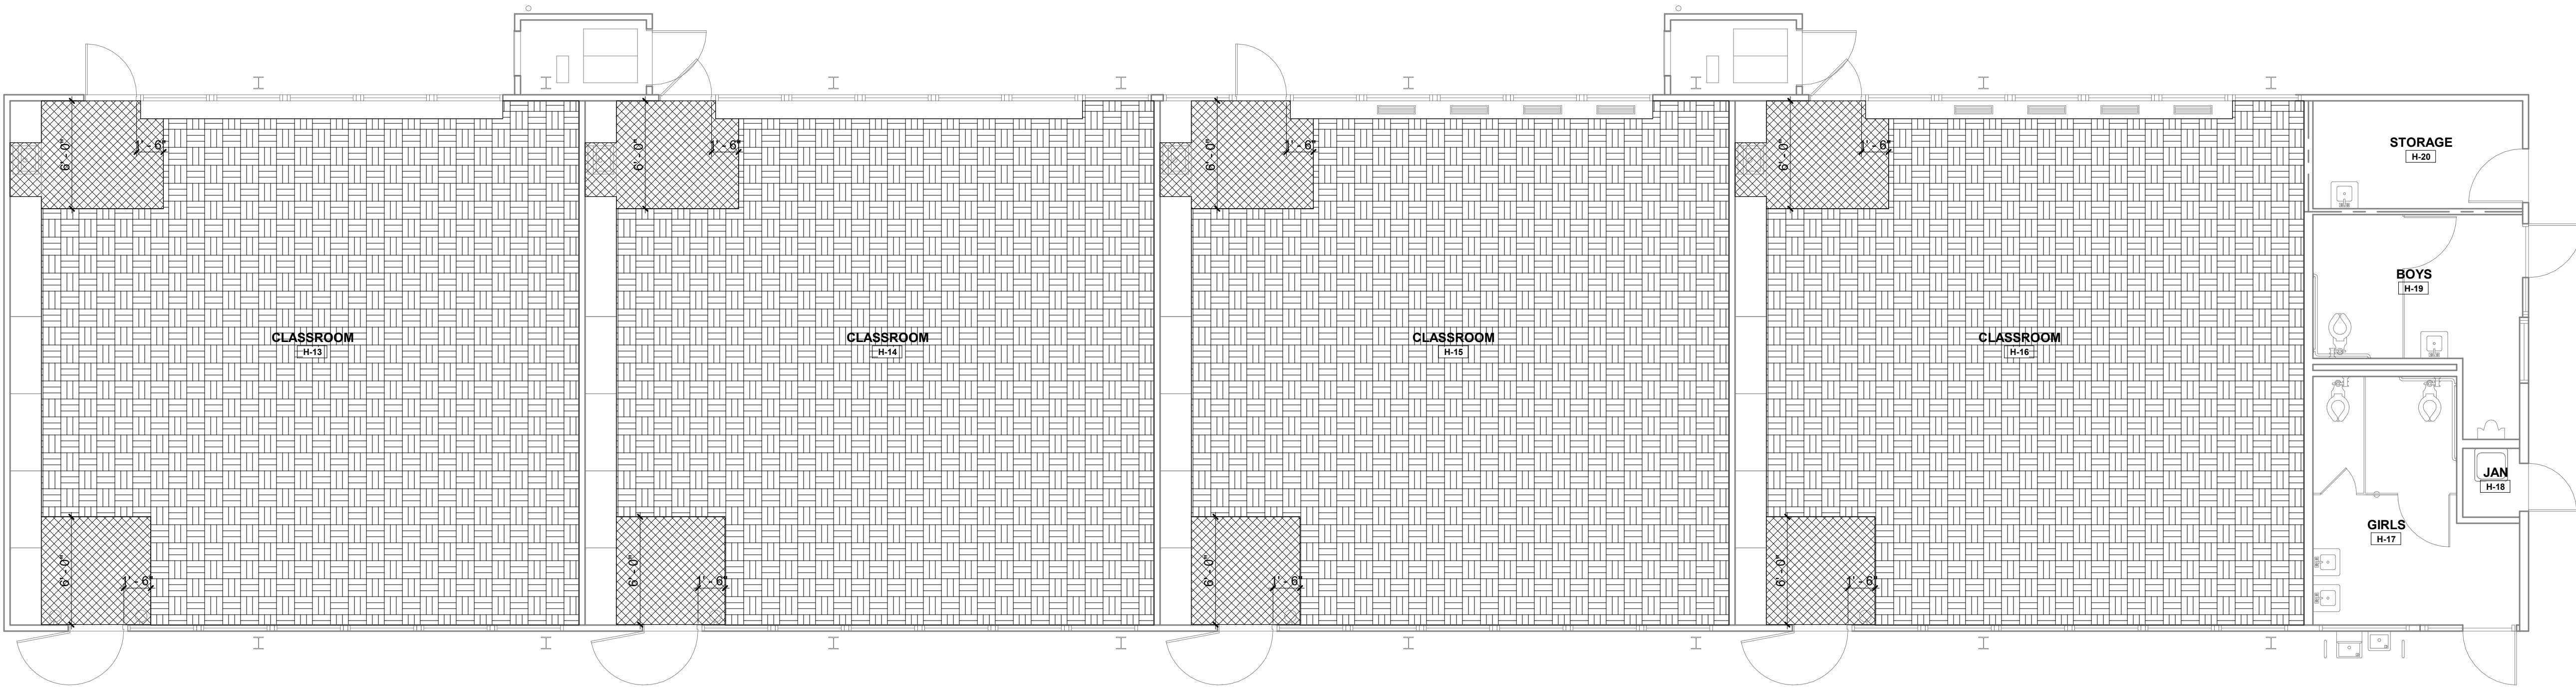

AGENCY APPROVAL

studio+

20250 SW Acacia Street, Suite 100, Newport Beach, California 92660 | P: 949.315.1993

These drawings have been prepared as one coordinated set of drawings and are complementary. What is required by one drawing is required by all of the drawings, even if a detail or component part is not identified on every sheet. Any user's reliance on a single or select few sheet(s) of the drawings without consideration for the information included in the entire set of drawings will be at the user's sole risk and shall not form the basis for a request for additional compensation or time.

KEYNOTE LEGEND

| NUMBER | PROVIDE WORK / ITEM                                             |
|--------|-----------------------------------------------------------------|
| 02.01  | DEMO VINYL COMPOSITION TILE & PREP CONC. SLAB FOR NEW FLOORING. |
| 02.02  | DEMO CARPET & PREP CONC. SLAB FOR NEW FLOORING.                 |

DEMOLITION FLOOR PLAN NOTES

1. CONFIRM EXTENT OF DEMOLITION REQUIRED WITH EXTENT OF NEW FLOORING PER REMODEL PLANS.
2. CONTRACTOR SHALL COORDINATE DEMOLITION WORK WITH OWNER'S HAZARDOUS MATERIALS ABATEMENT VENDOR.
3. DEMOLISHED WALL BASE WHERE FLOORING IS INDICATED TO BE DEMOLISHED.

DEMOLITION FLOOR PLAN LEGEND

| SYMBOL | DESCRIPTION                        |
|--------|------------------------------------|
| ---    | (E) ITEM TO REMAIN                 |
| ---    | ITEMS TO BE DEMOLISHED PER KEYNOTE |
| ---    | DEMO VCT PER KEYNOTE               |

REMODEL FLOOR PLAN NOTES

1. FOR TRANSITION BETWEEN HARD FLOORING AND (N) CARPET REFERENCE DETAILS 1 AND 2 ON SHEET G-000.
2. FOR TRANSITIONS BETWEEN EXTERIOR DOOR THRESHOLDS AND (N) FLOORING REFERENCE DETAIL 3 ON SHEET G-000
3. ALL (N) FLOORING REQUIRES (N) WALL BASE - REF SPECS.

REMODEL FLOOR PLAN LEGEND

|                        |                                                                  |
|------------------------|------------------------------------------------------------------|
| CARPET TILE            | MILLIKEN - WHALE SONG - BELUGA COLOR: BEL173 - 174 BARNACLE      |
| LUXURY VINYL TILE      | TARKETT - EVENT - 6" HERITAGE PLANK COLOR: EHP SMOKED OAK 3350   |
| ENTRY SYSTEM CARPETING | MILLIKEN - OBEX TILE - CUTX / FIZZ COLOR: FZX118 - 119 DARK GREY |


PROJECT

FLOORING REPLACEMENT PROJECTS  
NEWPORT COAST ELEMENTARY  
NEWPORT HEIGHTS ELEMENTARY  
MARINERS ELEMENTARY

DATE 03/05/2021

PROJECT # CA21000.04

DESIGN PROFESSIONAL

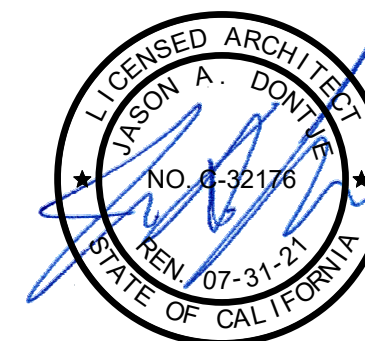

TITLE  
DEMOLITION & REMODEL FLOOR  
FINISH PLAN - BLDG 'H' -  
MARINERS


SHEET #

A-136

REMODEL FLOOR PLAN - BUILDING H -  
MARINERS

A3



3/16" = 1'-0"

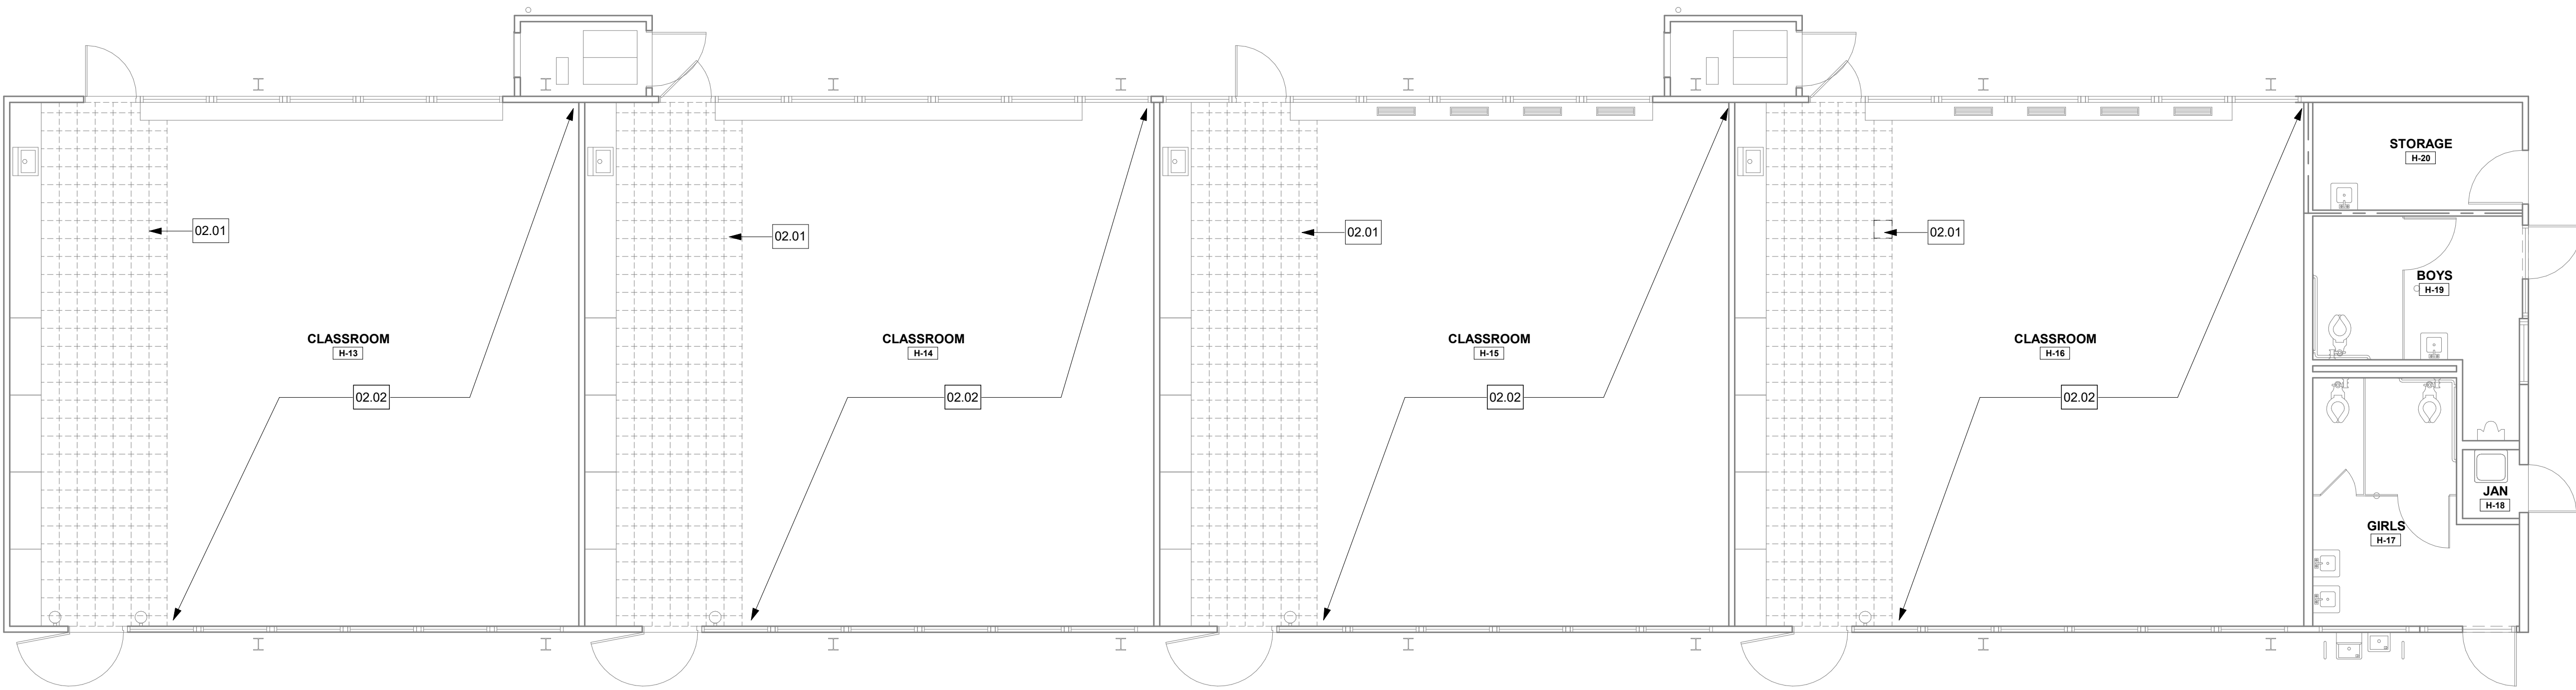

DEMOLITION FLOOR PLAN - BUILDING H -  
MARINERS


A1

3/16" = 1'-0"

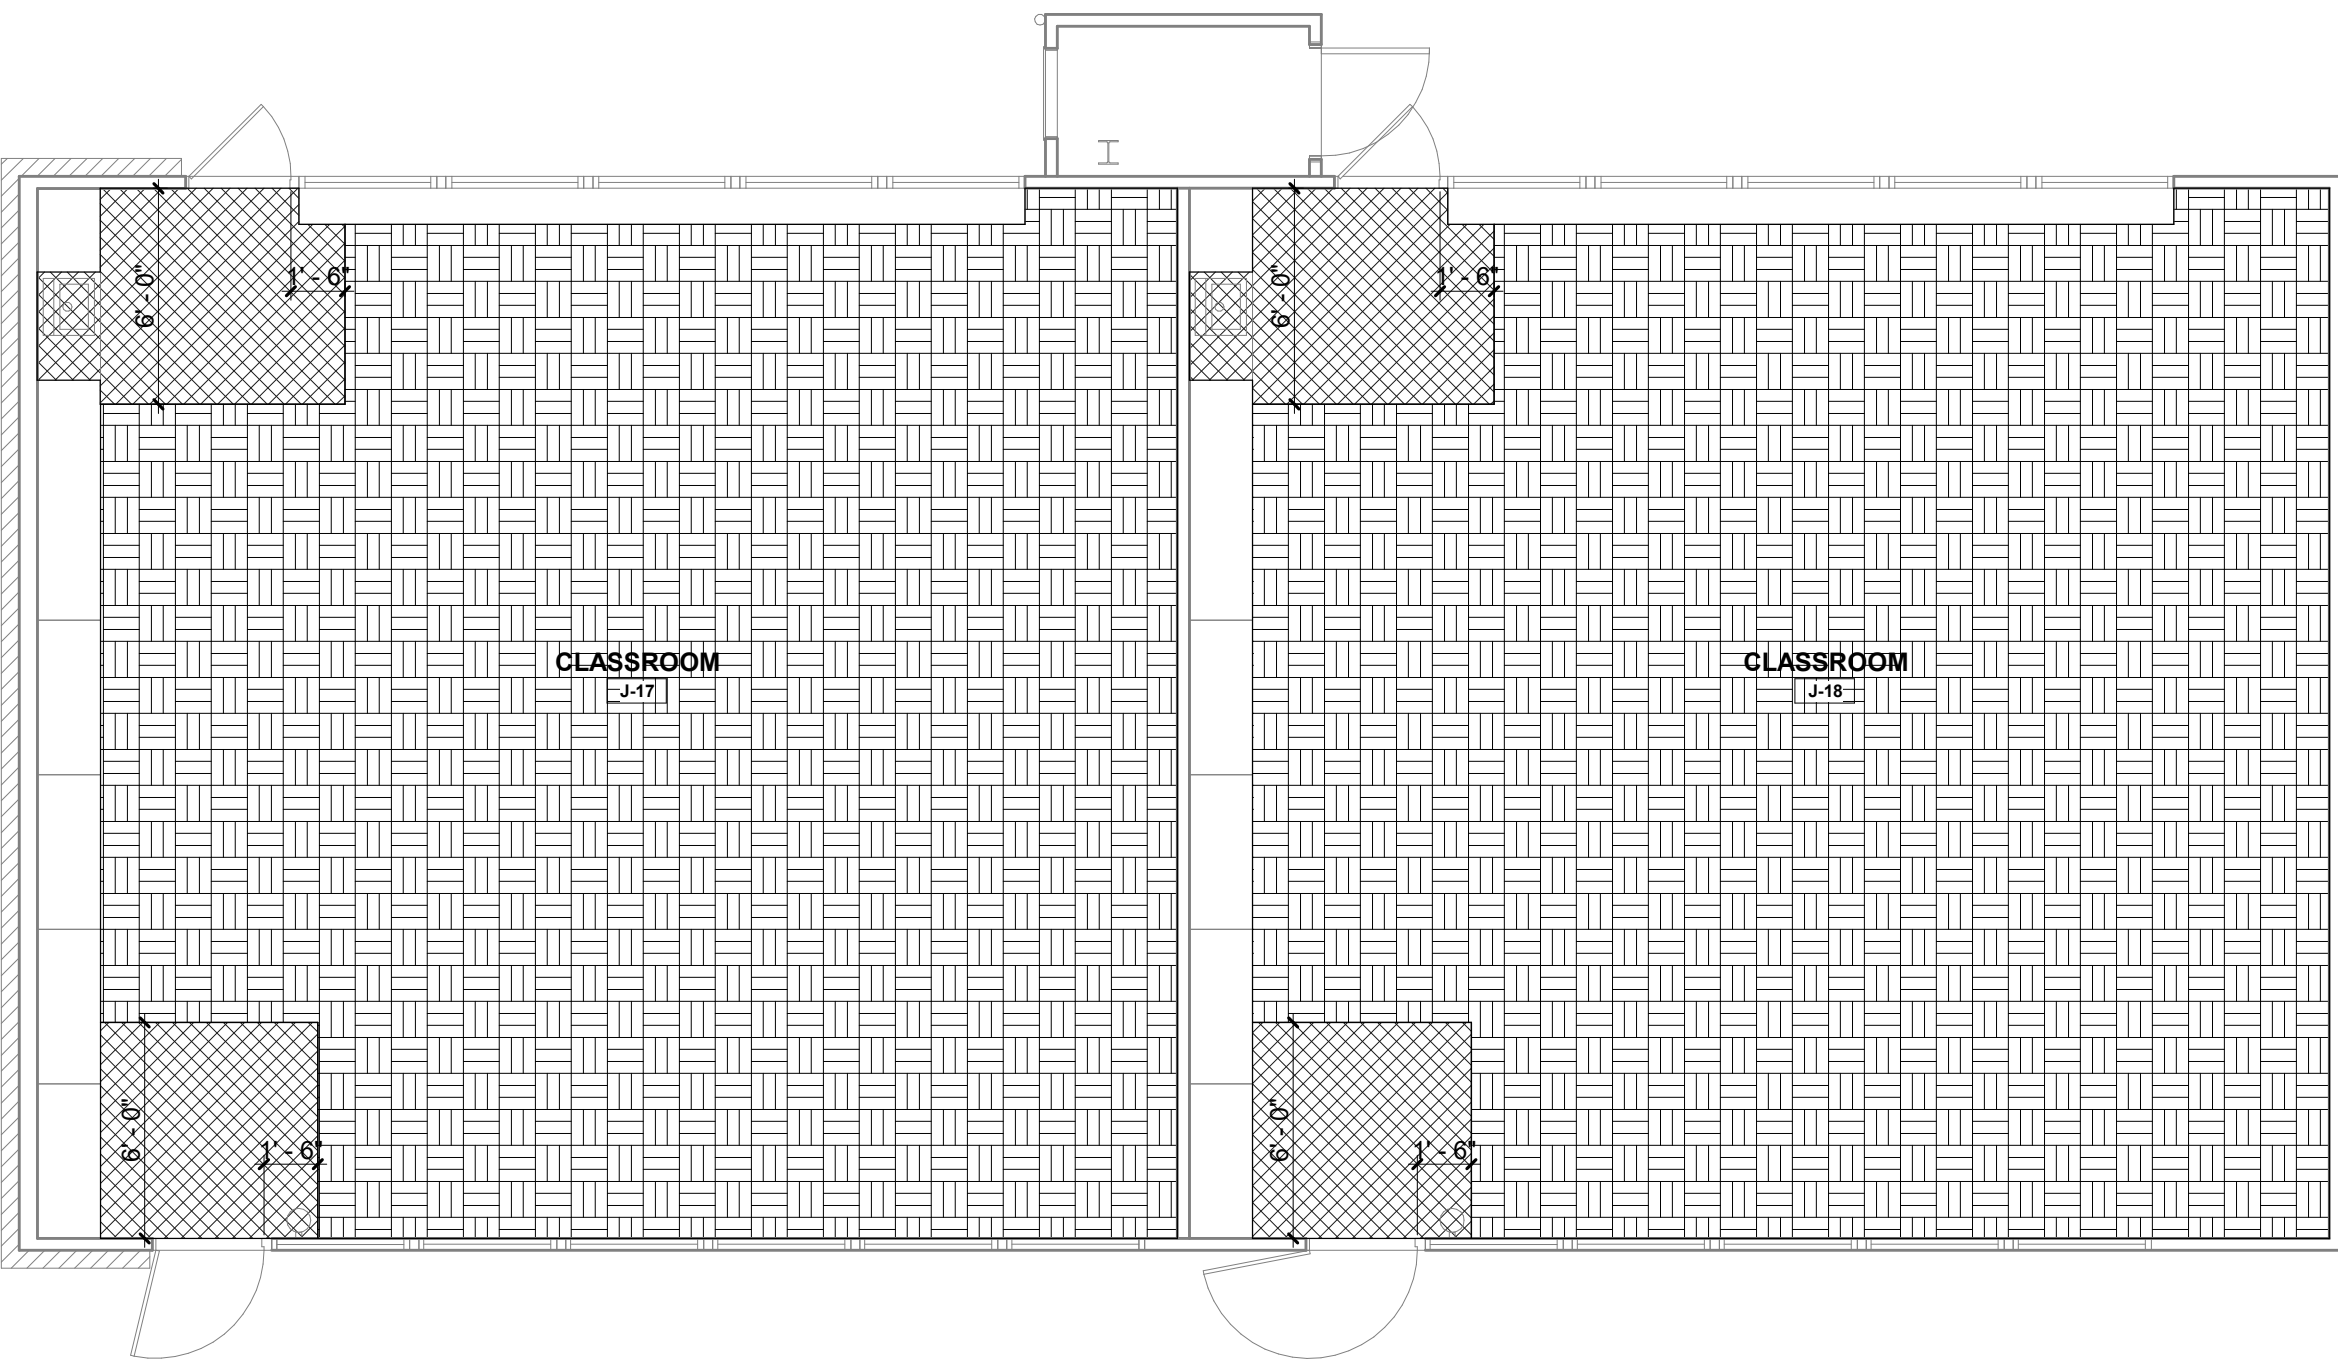 

REMODEL FLOOR PLAN - BUILDING J - MARINERS

A3  
3/16" = 1'-0"

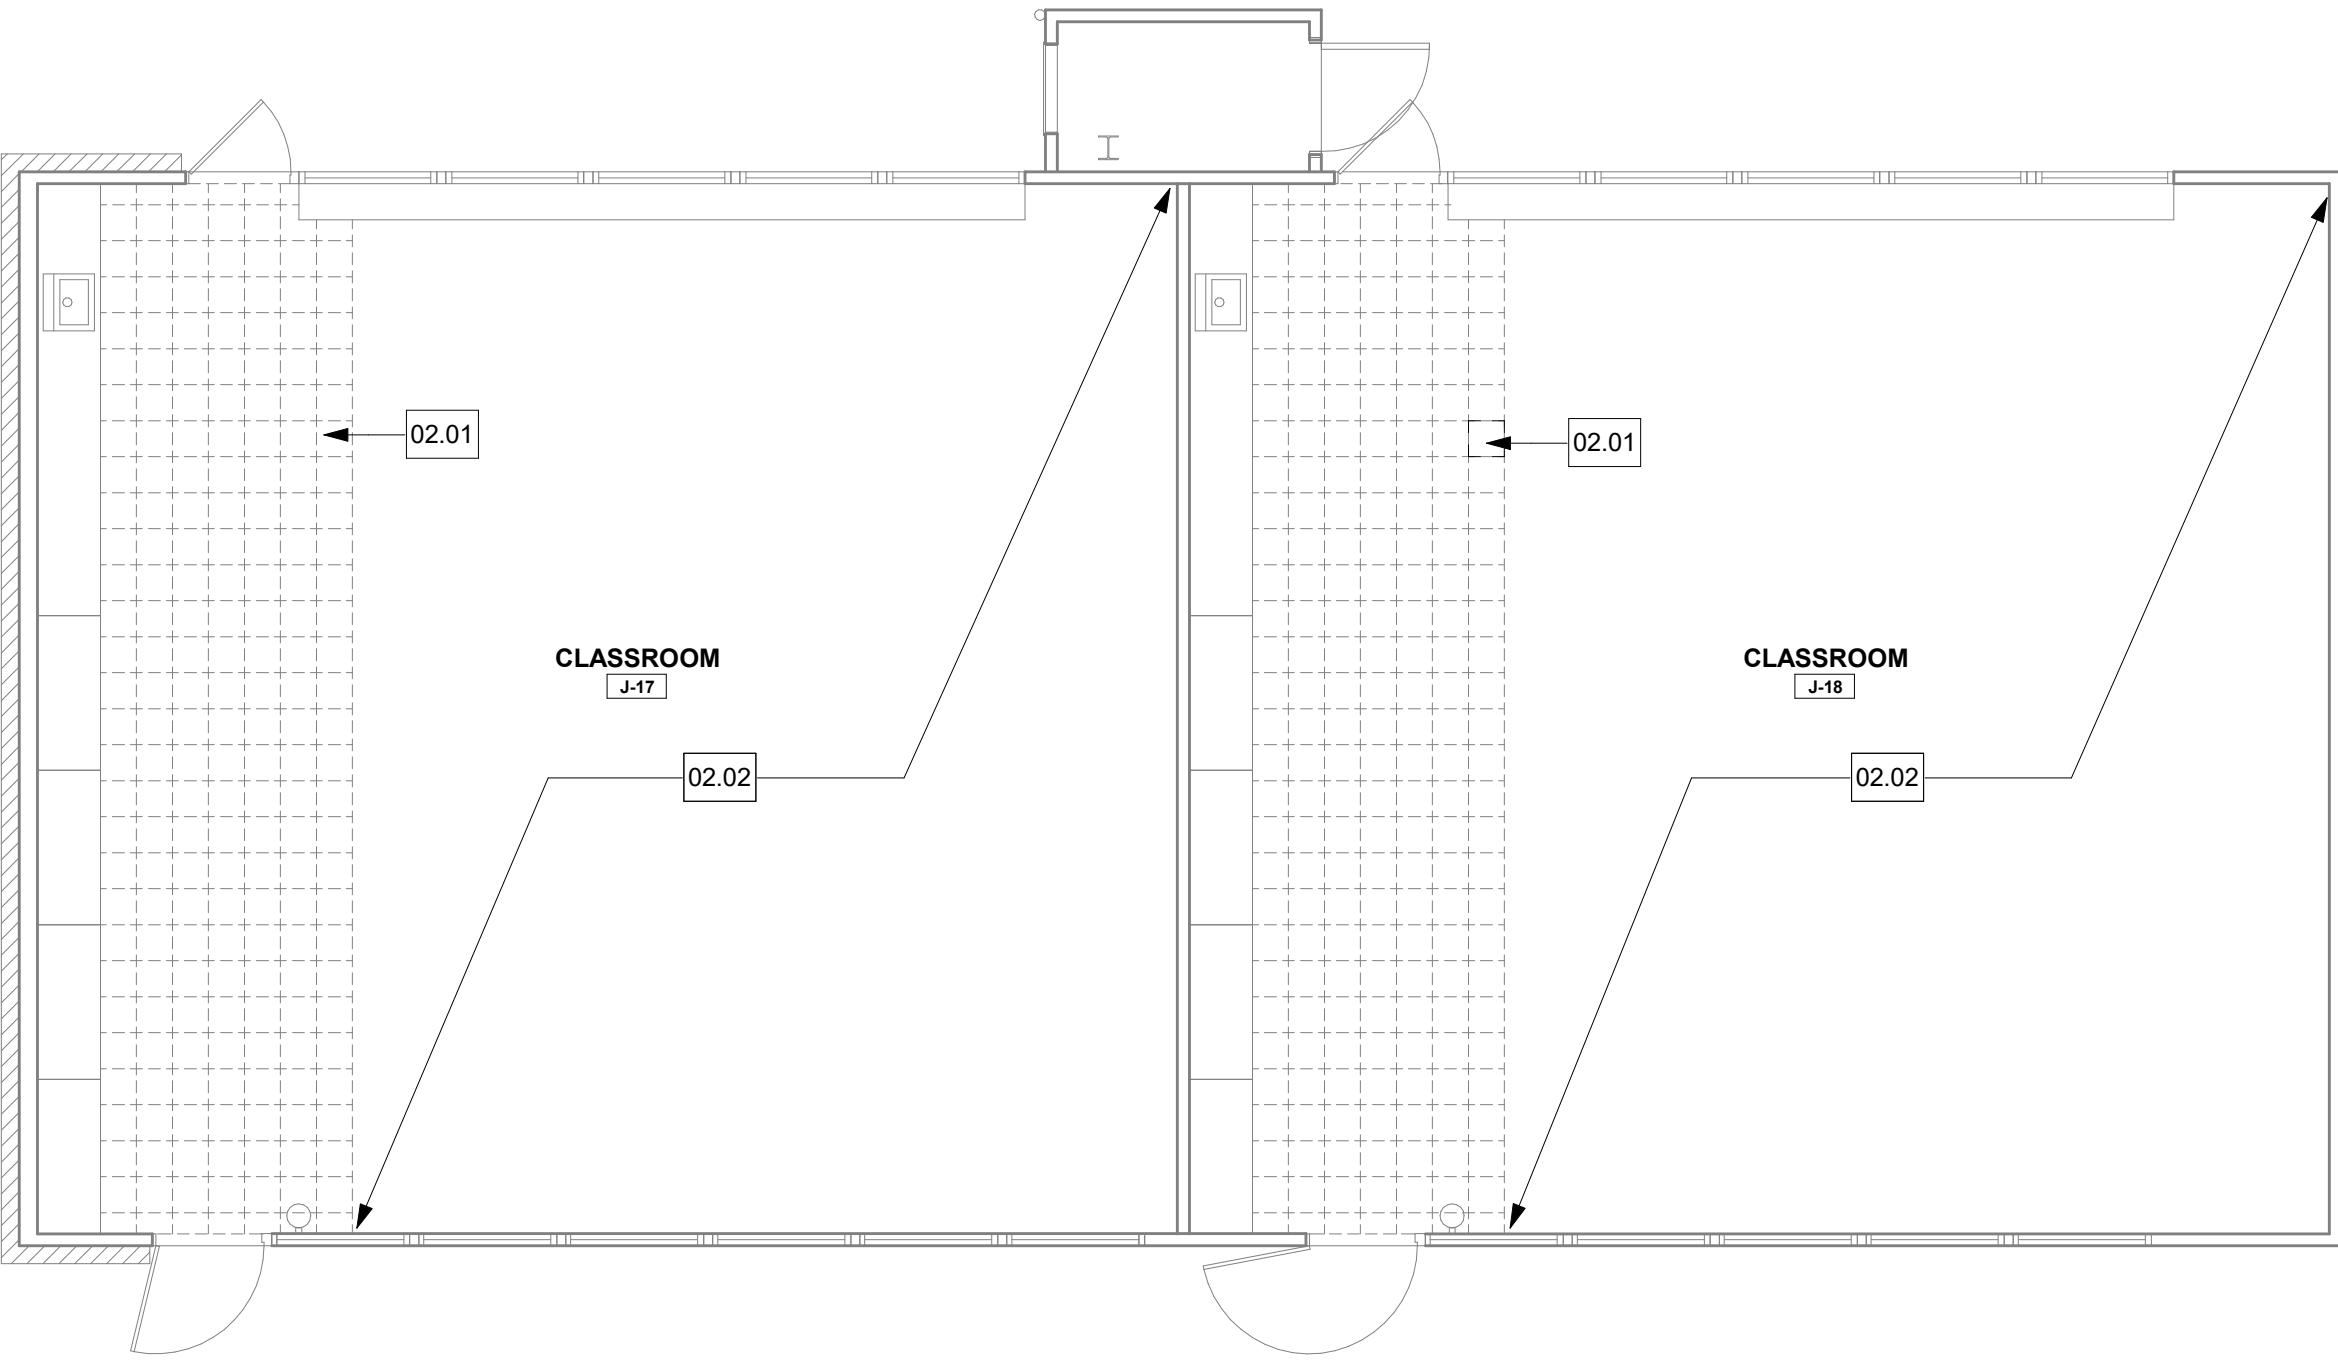

DEMOLITION FLOOR PLAN - BUILDING J - MARINERS

A1  
3/16" = 1'-0"

AGENCY APPROVAL



20250 SW Acadia Street, Suite 100, Newport Beach, California 92660 | P: 949.315.1993

These drawings have been prepared as one coordinated set of drawings and are complementary. What is required by one drawing is required by all of the drawings, even if a detail or component part is not identified on every sheet. Any user's reliance on a single or select few sheet(s) of the drawings without consideration for the information included in the entire set of drawings will be at the user's sole risk and shall not form the basis for a request for additional compensation or time.

KEYNOTE LEGEND

| NUMBER | PROVIDE WORK / ITEM                                             |
|--------|-----------------------------------------------------------------|
| 02.01  | DEMO VINYL COMPOSITION TILE & PREP CONC. SLAB FOR NEW FLOORING. |
| 02.02  | DEMO CARPET & PREP CONC. SLAB FOR NEW FLOORING.                 |

DEMOLITION FLOOR PLAN NOTES

1. CONFIRM EXTENT OF DEMOLITION REQUIRED WITH EXTENT OF NEW FLOORING PER REMODEL PLANS.
2. CONTRACTOR SHALL COORDINATE DEMOLITION WORK WITH OWNER'S HAZARDOUS MATERIALS ABATEMENT VENDOR.
3. DEMOLISHED WALL BASE WHERE FLOORING IS INDICATED TO BE DEMOLISHED.

DEMOLITION FLOOR PLAN LEGEND

| SYMBOL | DESCRIPTION                        |
|--------|------------------------------------|
| ---    | (E) ITEM TO REMAIN                 |
| ---    | ITEMS TO BE DEMOLISHED PER KEYNOTE |
| ---    | DEMO VCT PER KEYNOTE               |

REMODEL FLOOR PLAN NOTES

1. FOR TRANSITION BETWEEN HARD FLOORING AND (N) CARPET REFERENCE DETAILS 1 AND 2 ON SHEET G-000.
2. FOR TRANSITIONS BETWEEN EXTERIOR DOOR THRESHOLDS AND (N) FLOORING REFERENCE DETAIL 3 ON SHEET G-000.
3. ALL (N) FLOORING REQUIRES (N) WALL BASE - REF SPECS.

REMODEL FLOOR PLAN LEGEND

|     |                        |                                                                  |
|-----|------------------------|------------------------------------------------------------------|
| --- | CARPET TILE            | MILLIKEN - WHALE SONG - BELUGA COLOR: BEL173 - 174 BARNACLE      |
| --- | LUXURY VINYL TILE      | TARKETT - EVENT - 8" HERITAGE PLANK COLOR: EHP SMOKED OAK 3350   |
| --- | ENTRY SYSTEM CARPETING | MILLIKEN - OBEX TILE - CUTX / FIZZ COLOR: FZX118 - 119 DARK GREY |


PROJECT

FLOORING REPLACEMENT PROJECTS  
NEWPORT COAST ELEMENTARY  
NEWPORT HEIGHTS ELEMENTARY  
MARINERS ELEMENTARY

DATE 03/05/2021

PROJECT # CA21000.04


DESIGN PROFESSIONAL

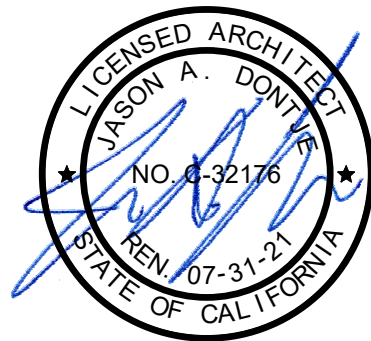

TITLE  
DEMOLITION & REMODEL FLOOR  
FINISH PLAN - BLDG 'J' -  
MARINERS


SHEET #

A-137

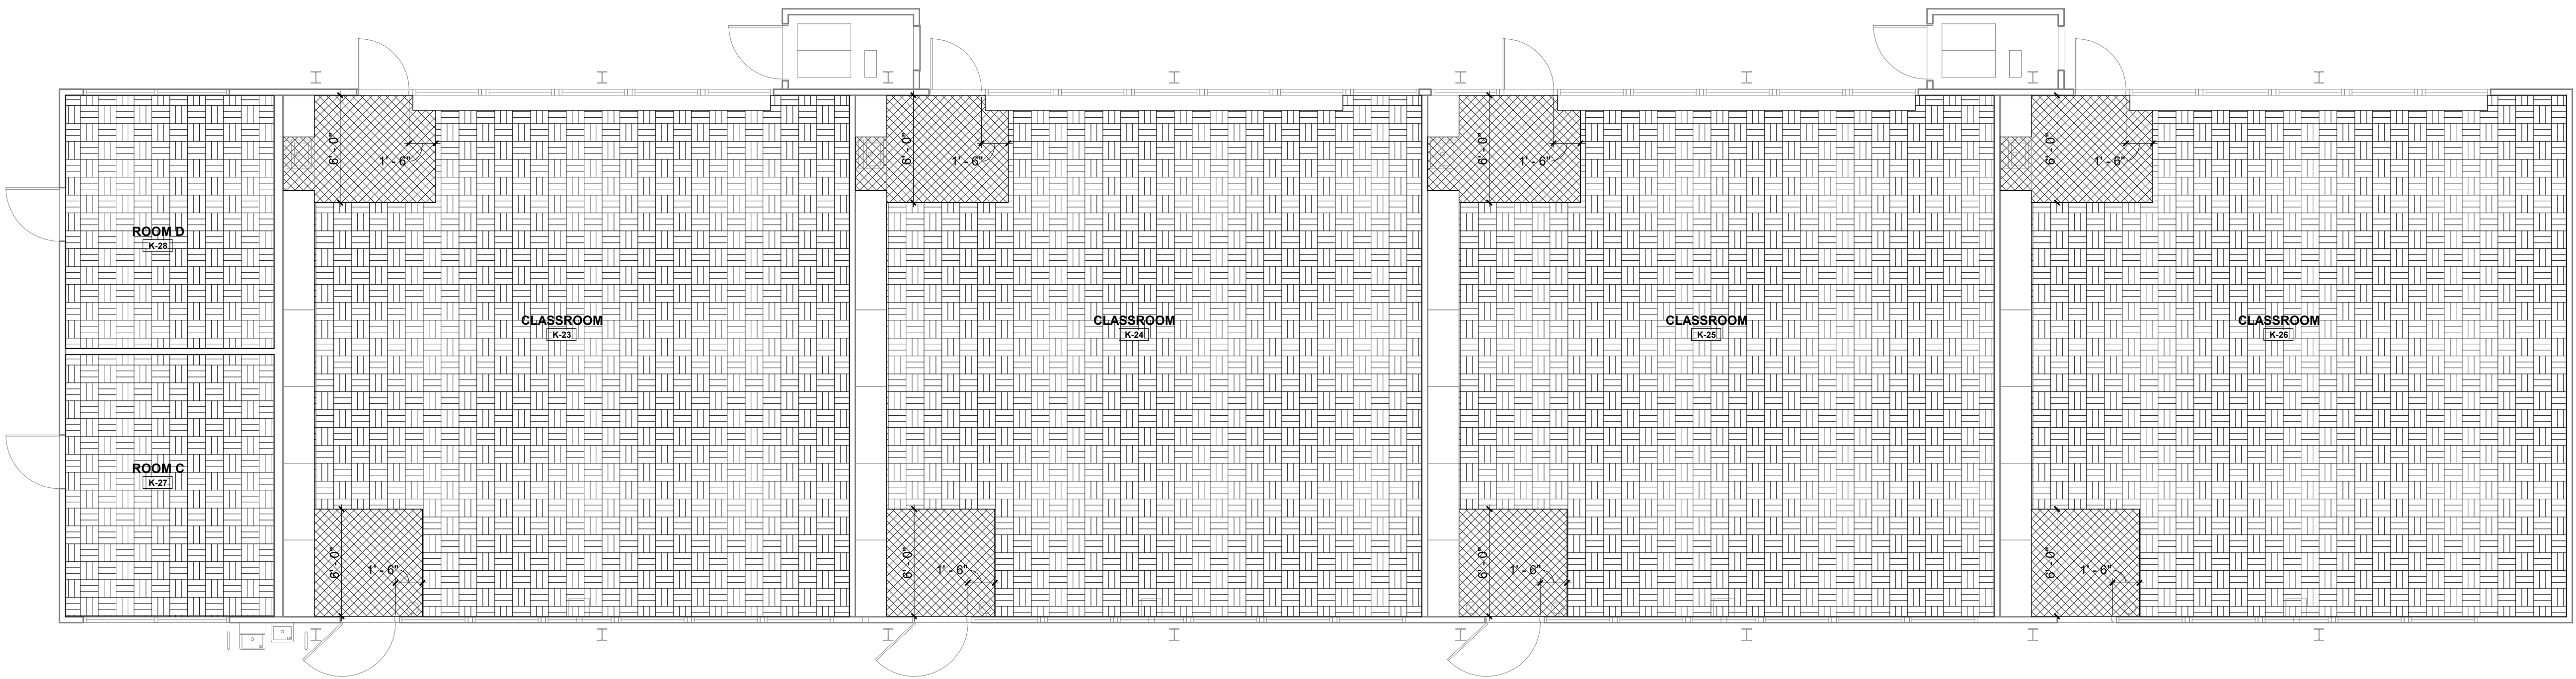

REMODEL FLOOR PLAN - BUILDING K - MARINERS

A3  
3/16" = 1'-0"

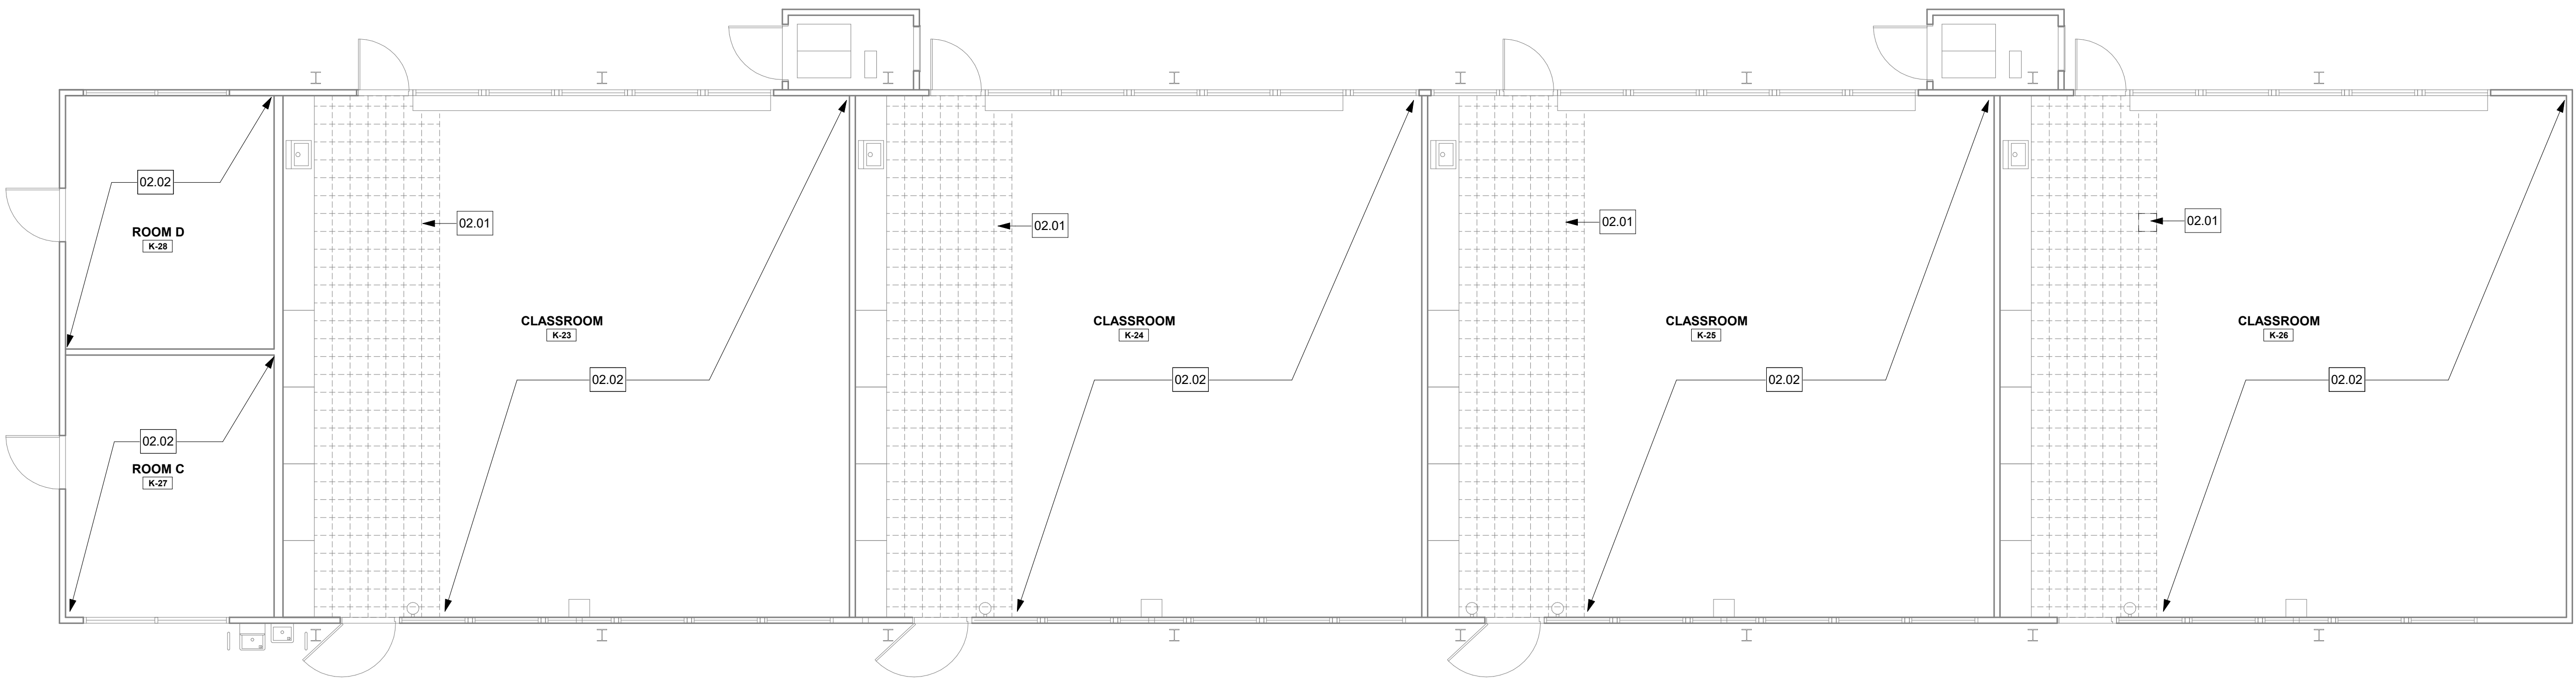

DEMOLITION FLOOR PLAN - BUILDING K - MARINERS

A1  
3/16" = 1'-0"

AGENCY APPROVAL

studio+

20250 SW Acadia Street, Suite 100, Newport Beach, California 92660 | P: 949.315.1993

These drawings have been prepared as one coordinated set of drawings and are complimentary. What is required by one drawing is required by all of the drawings, even if a detail or component part is not identified on every sheet. Any user's reliance on a single or select few sheet(s) of the drawings without consideration for the information included in the entire set of drawings will be at the user's sole risk and shall not form the basis for a request for additional compensation or time.

KEYNOTE LEGEND

| NUMBER | PROVIDE WORK / ITEM                                             |
|--------|-----------------------------------------------------------------|
| 02.01  | DEMO VINYL COMPOSITION TILE & PREP CONC. SLAB FOR NEW FLOORING. |
| 02.02  | DEMO CARPET & PREP CONC. SLAB FOR NEW FLOORING.                 |

DEMOLITION FLOOR PLAN NOTES

1. CONFIRM EXTENT OF DEMOLITION REQUIRED WITH EXTENT OF NEW FLOORING PER REMODEL PLANS.
2. CONTRACTOR SHALL COORDINATE DEMOLITION WORK WITH OWNER'S HAZARDOUS MATERIALS ABATEMENT VENDOR.
3. DEMOLISHED WALL BASE WHERE FLOORING IS INDICATED TO BE DEMOLISHED.

DEMOLITION FLOOR PLAN LEGEND

| SYMBOL | DESCRIPTION                        |
|--------|------------------------------------|
| ---    | (E) ITEM TO REMAIN                 |
| ---    | ITEMS TO BE DEMOLISHED PER KEYNOTE |
| ---    | DEMO VCT PER KEYNOTE               |

REMODEL FLOOR PLAN NOTES

1. FOR TRANSITION BETWEEN HARD FLOORING AND (N) CARPET REFERENCE DETAILS 1 AND 2 ON SHEET G-000.
2. FOR TRANSITIONS BETWEEN EXTERIOR DOOR THRESHOLDS AND (N) FLOORING REFERENCE DETAIL 3 ON SHEET G-000.
3. ALL (N) FLOORING REQUIRES (N) WALL BASE - REF SPECS.

REMODEL FLOOR PLAN LEGEND

|     |                        |                                                                  |
|-----|------------------------|------------------------------------------------------------------|
| --- | CARPET TILE            | MILLIKEN - WHALE SONG - BELUGA COLOR: BEL173 - 174 BARNACLE      |
| --- | LUXURY VINYL TILE      | TARKETT - EVENT - 6" HERITAGE PLANK COLOR: EHP SMOKED OAK 3350   |
| --- | ENTRY SYSTEM CARPETING | MILLIKEN - OBEX TILE - CUTX / FIZZ COLOR: FZX118 - 119 DARK GREY |


PROJECT

FLOORING REPLACEMENT PROJECTS  
NEWPORT COAST ELEMENTARY  
NEWPORT HEIGHTS ELEMENTARY  
MARINERS ELEMENTARY

DATE 03/05/2021

PROJECT # CA21000.04

DESIGN PROFESSIONAL

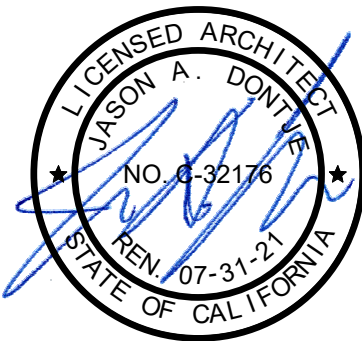

TITLE  
DEMOLITION & REMODEL FLOOR  
FINISH PLAN - BLDG 'K' -  
MARINERS

SHEET #

A-138

