

NORTH SIDE HIGH SCHOOL





NORTH SIDE HIGH SCHOOL














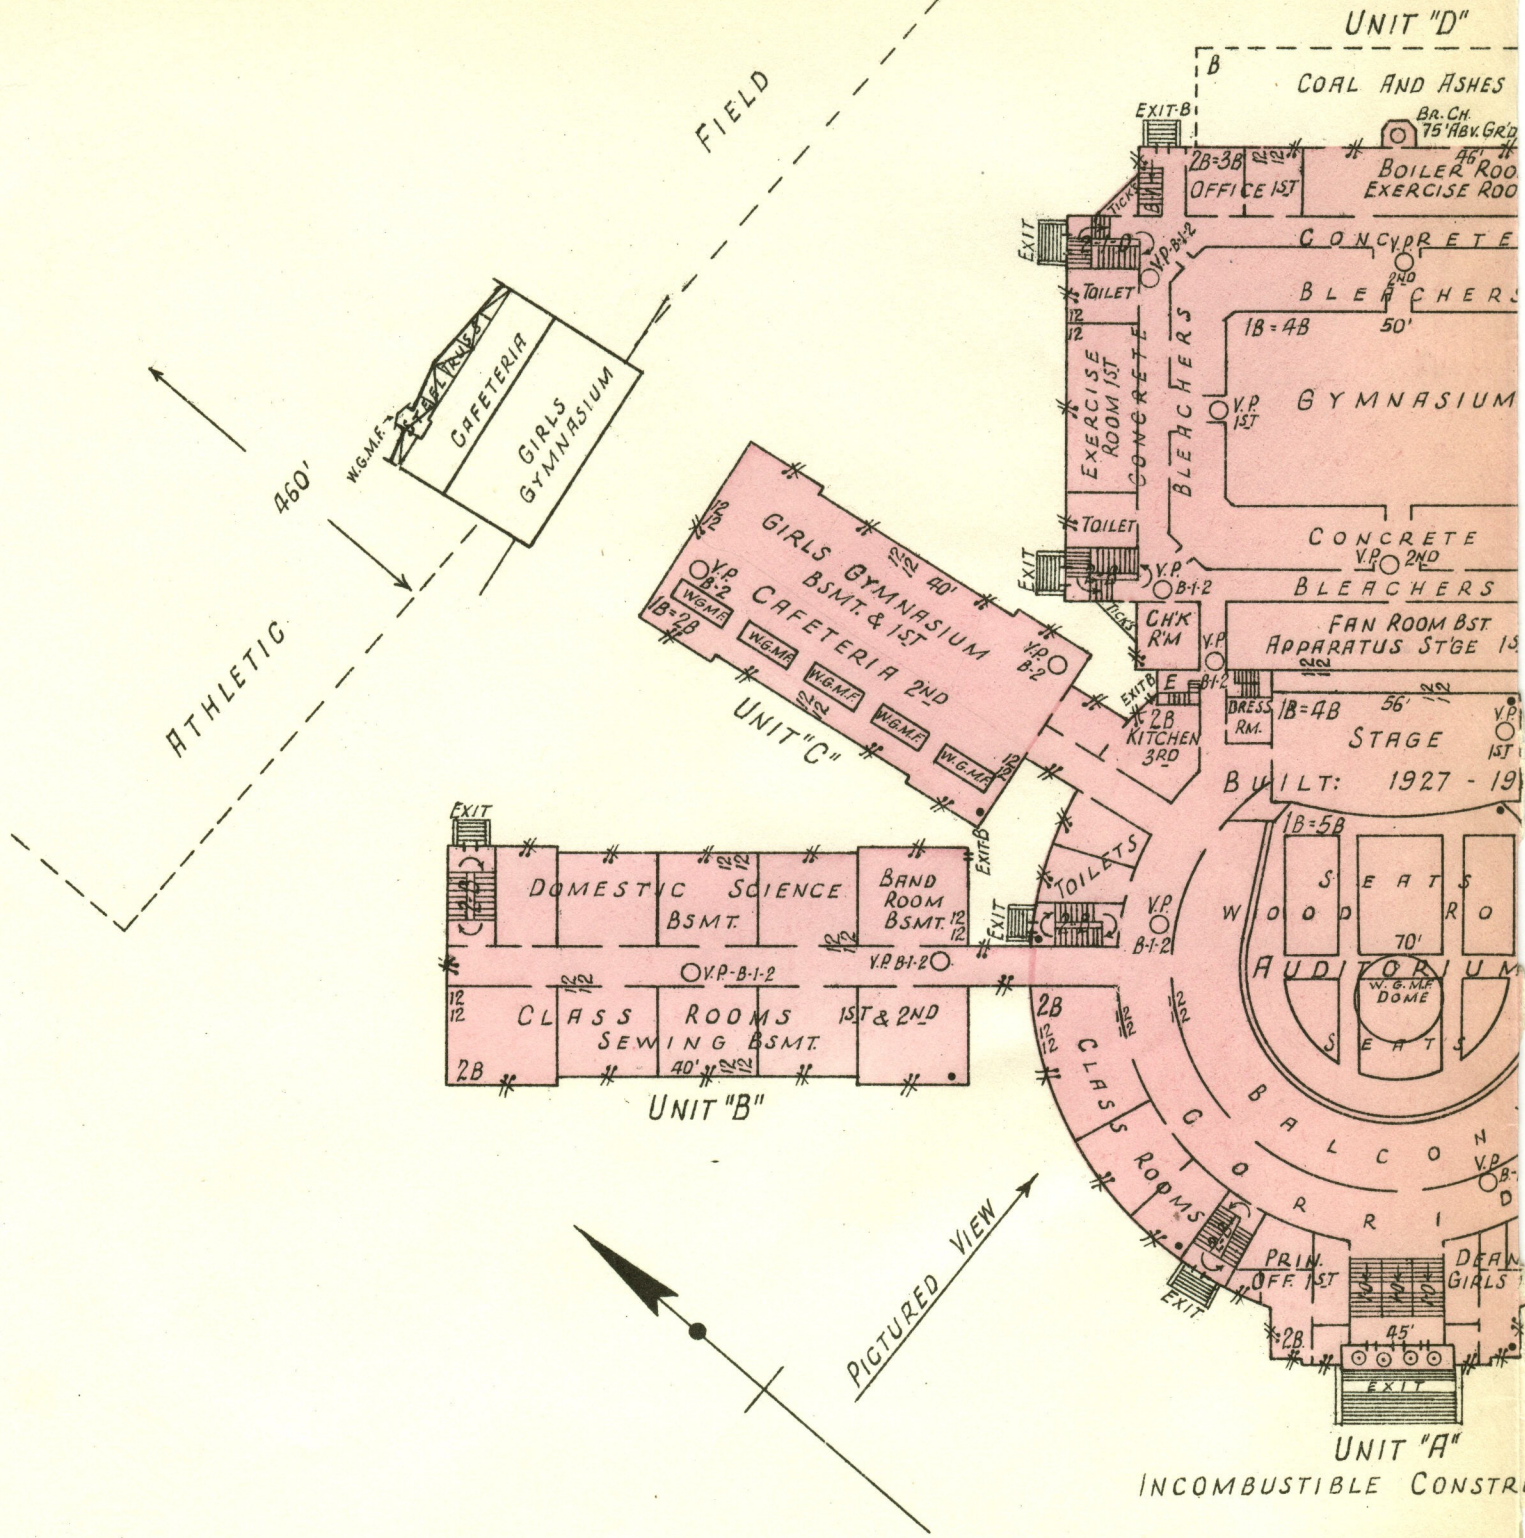

CL	ASS	ROOMS	CORRIDOR	CL. RM	CORRIDOR	BALCONY	AUDITORIUM	STORAGE
CL	ASS	ROOMS	CORRIDOR	CL. RM	CORRIDOR	BALCONY	AUDITORIUM	STORAGE
DOMESTIC SC.	SEWING	CORRIDOR	CL. RM	CORRIDOR	BALCONY	AUDITORIUM	STORAGE	

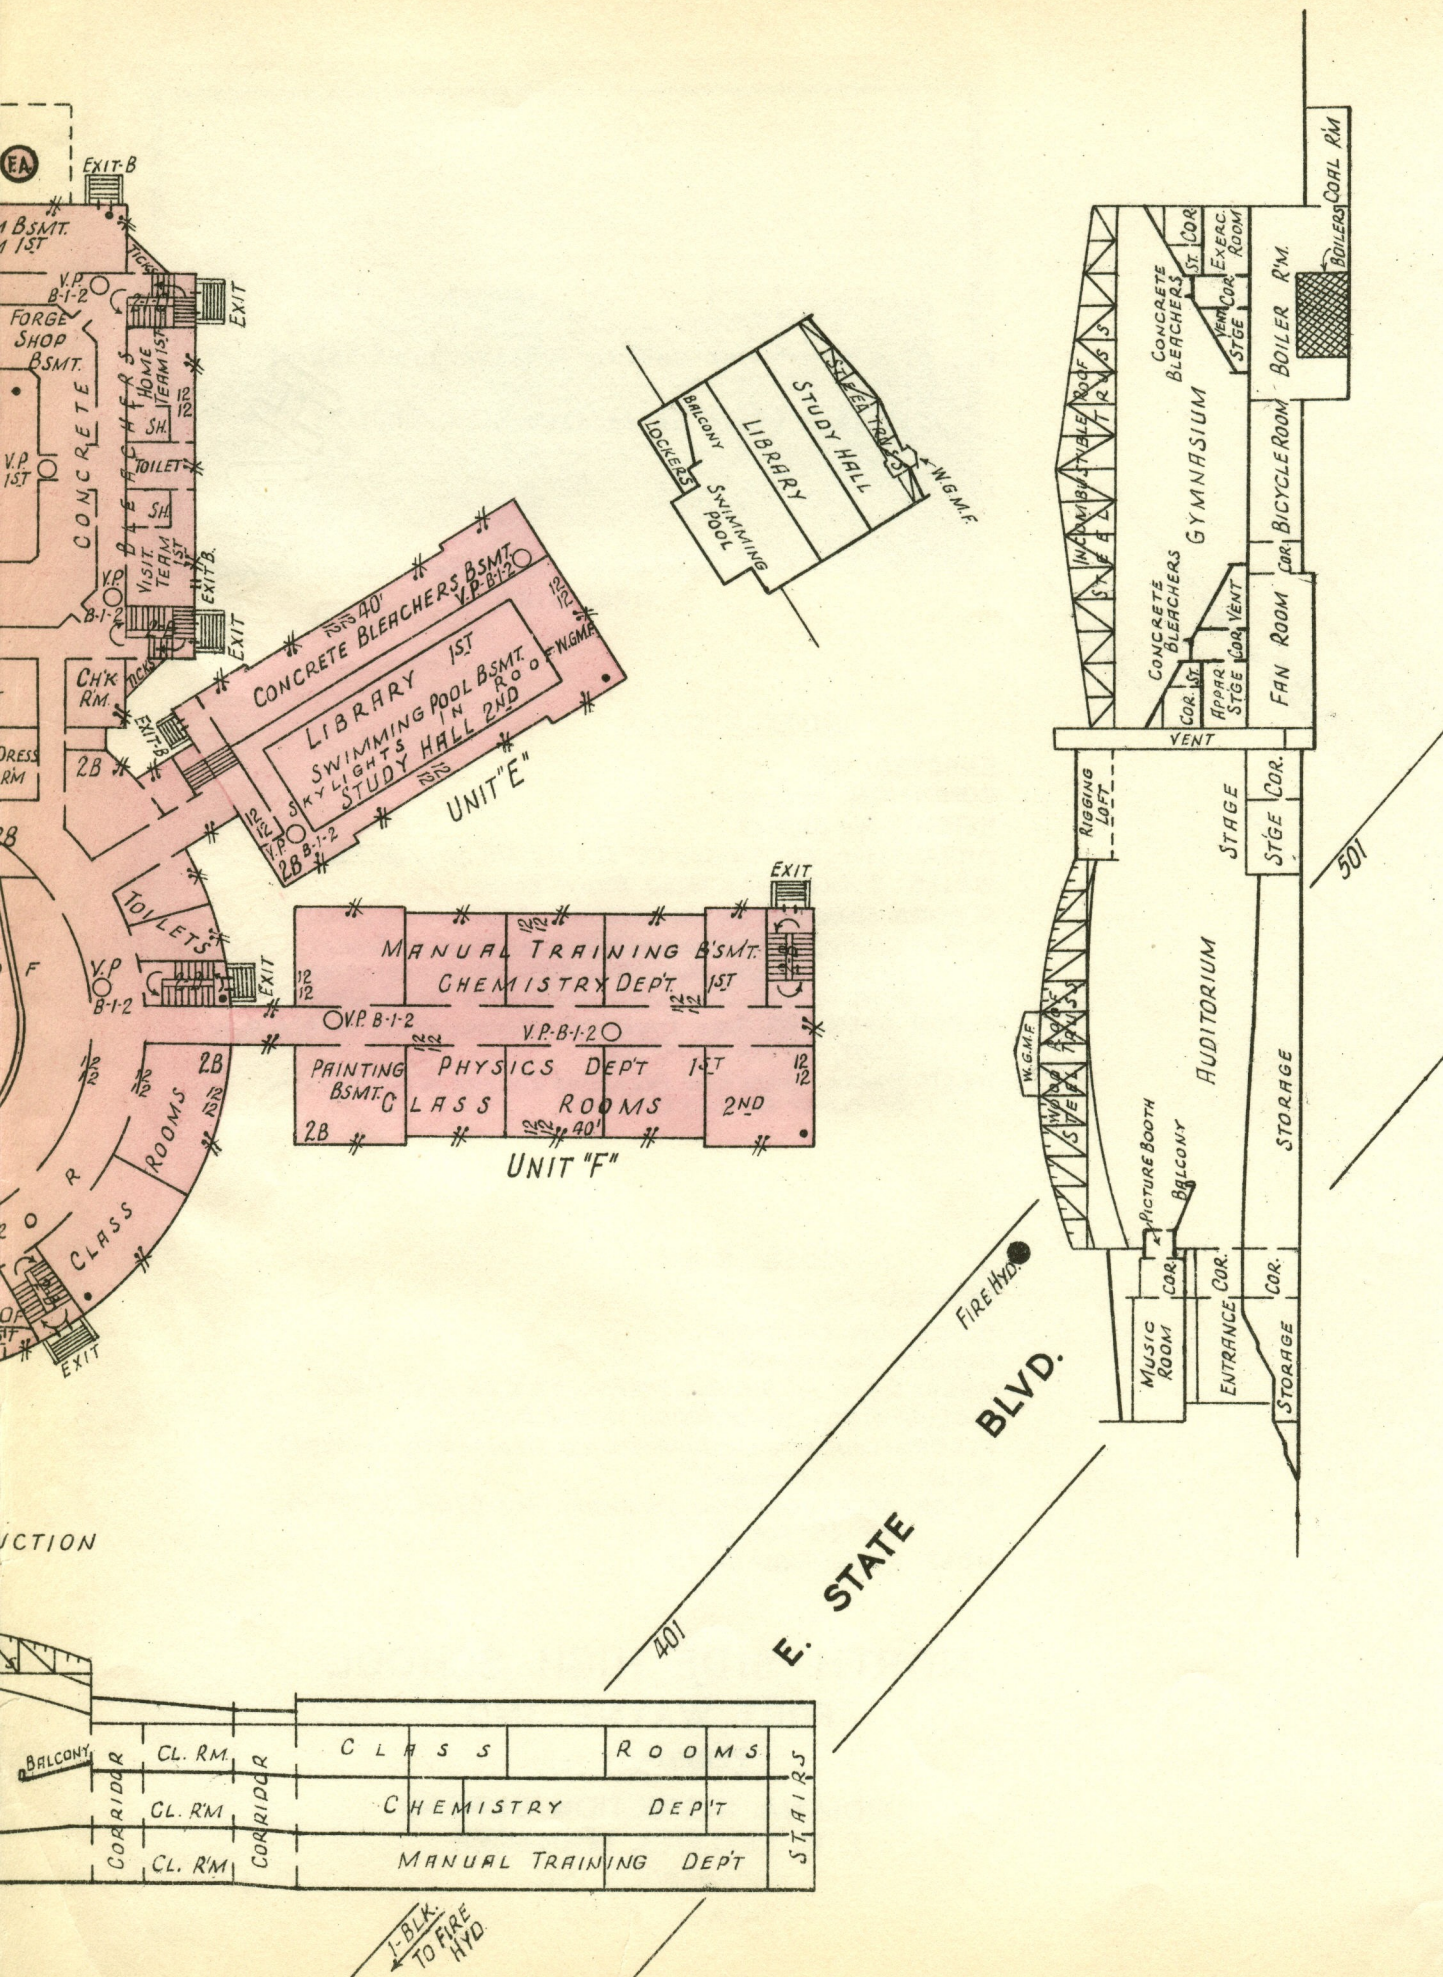

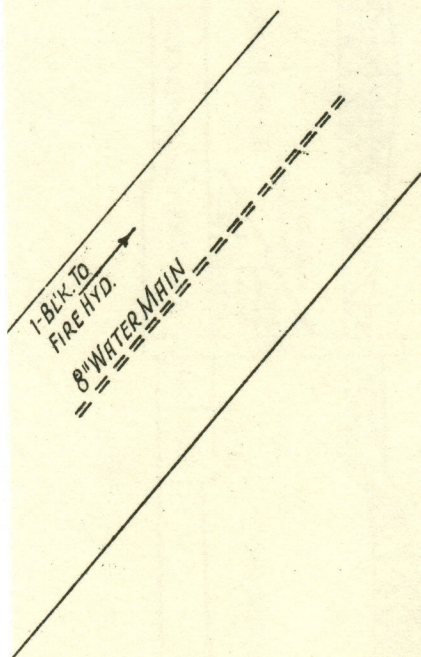

WEST VIEW

UNITS A-C-D-E

ERECTED: 1927.
 CONDITION: EXCELLENT.
 HEIGHT: TWO STORIES.
 AREA: BSMT., 1ST FLR. AND 2ND FLR., 60,000 SQ. FT. ON EACH.
 WALLS: 8" HOLLOW TILE FACED WITH 4" BRICK.
 FLOORS: CONCRETE ON UNPROTECTED STEEL (METAL LUMBER)
 ROOF: CONCRETE ON UNPROTECTED STEEL TRUSSES EXCEPT
 IN AUDITORIUM WHICH HAS WOOD ON UNPROTECTED
 STEEL TRUSSES. SUSPENDED METAL LATH AND PLASTER CEILING.
 FLOOR OPENINGS: OPEN STAIRWAYS - SEVEN, BSMT. TO 1ST FLR.,
 EIGHT, 2ND FLR. TO 1ST FLR.
 HEAT: STEAM, THREE LOW PRESSURE BOILERS IN BATTERY IN
 BASEMENT OF UNIT D.

UNITS B & F

ERECTED: 1927.
 CONDITION: EXCELLENT.
 HEIGHT: TWO STORIES.
 AREA: BSMT., 1ST FLR. AND 2ND FLR., 8,200 SQ. FT. ON EACH.
 WALLS: 8" HOLLOW TILE FACED WITH 4" BRICK.
 FLOORS: CONCRETE ON UNPROTECTED STEEL (METAL LUMBER).
 ROOF: SAME AS FLOORS.
 FLOOR OPENINGS: OPEN STAIRWAYS - ONE BSMT. TO 1ST FLR.,
 ONE 2ND FLR. TO 1ST FLR.
 HEAT: STEAM, FROM UNIT D.

NORTH SIDE HIGH SCHOOL FORT WAYNE, IND.

FEBRUARY, 1931

INDIANA INSPECTION BUREAU
 E. M. SELLERS, MANAGER
 INDIANAPOLIS, IND.

SCALE: 1" = 50'

(2205)