


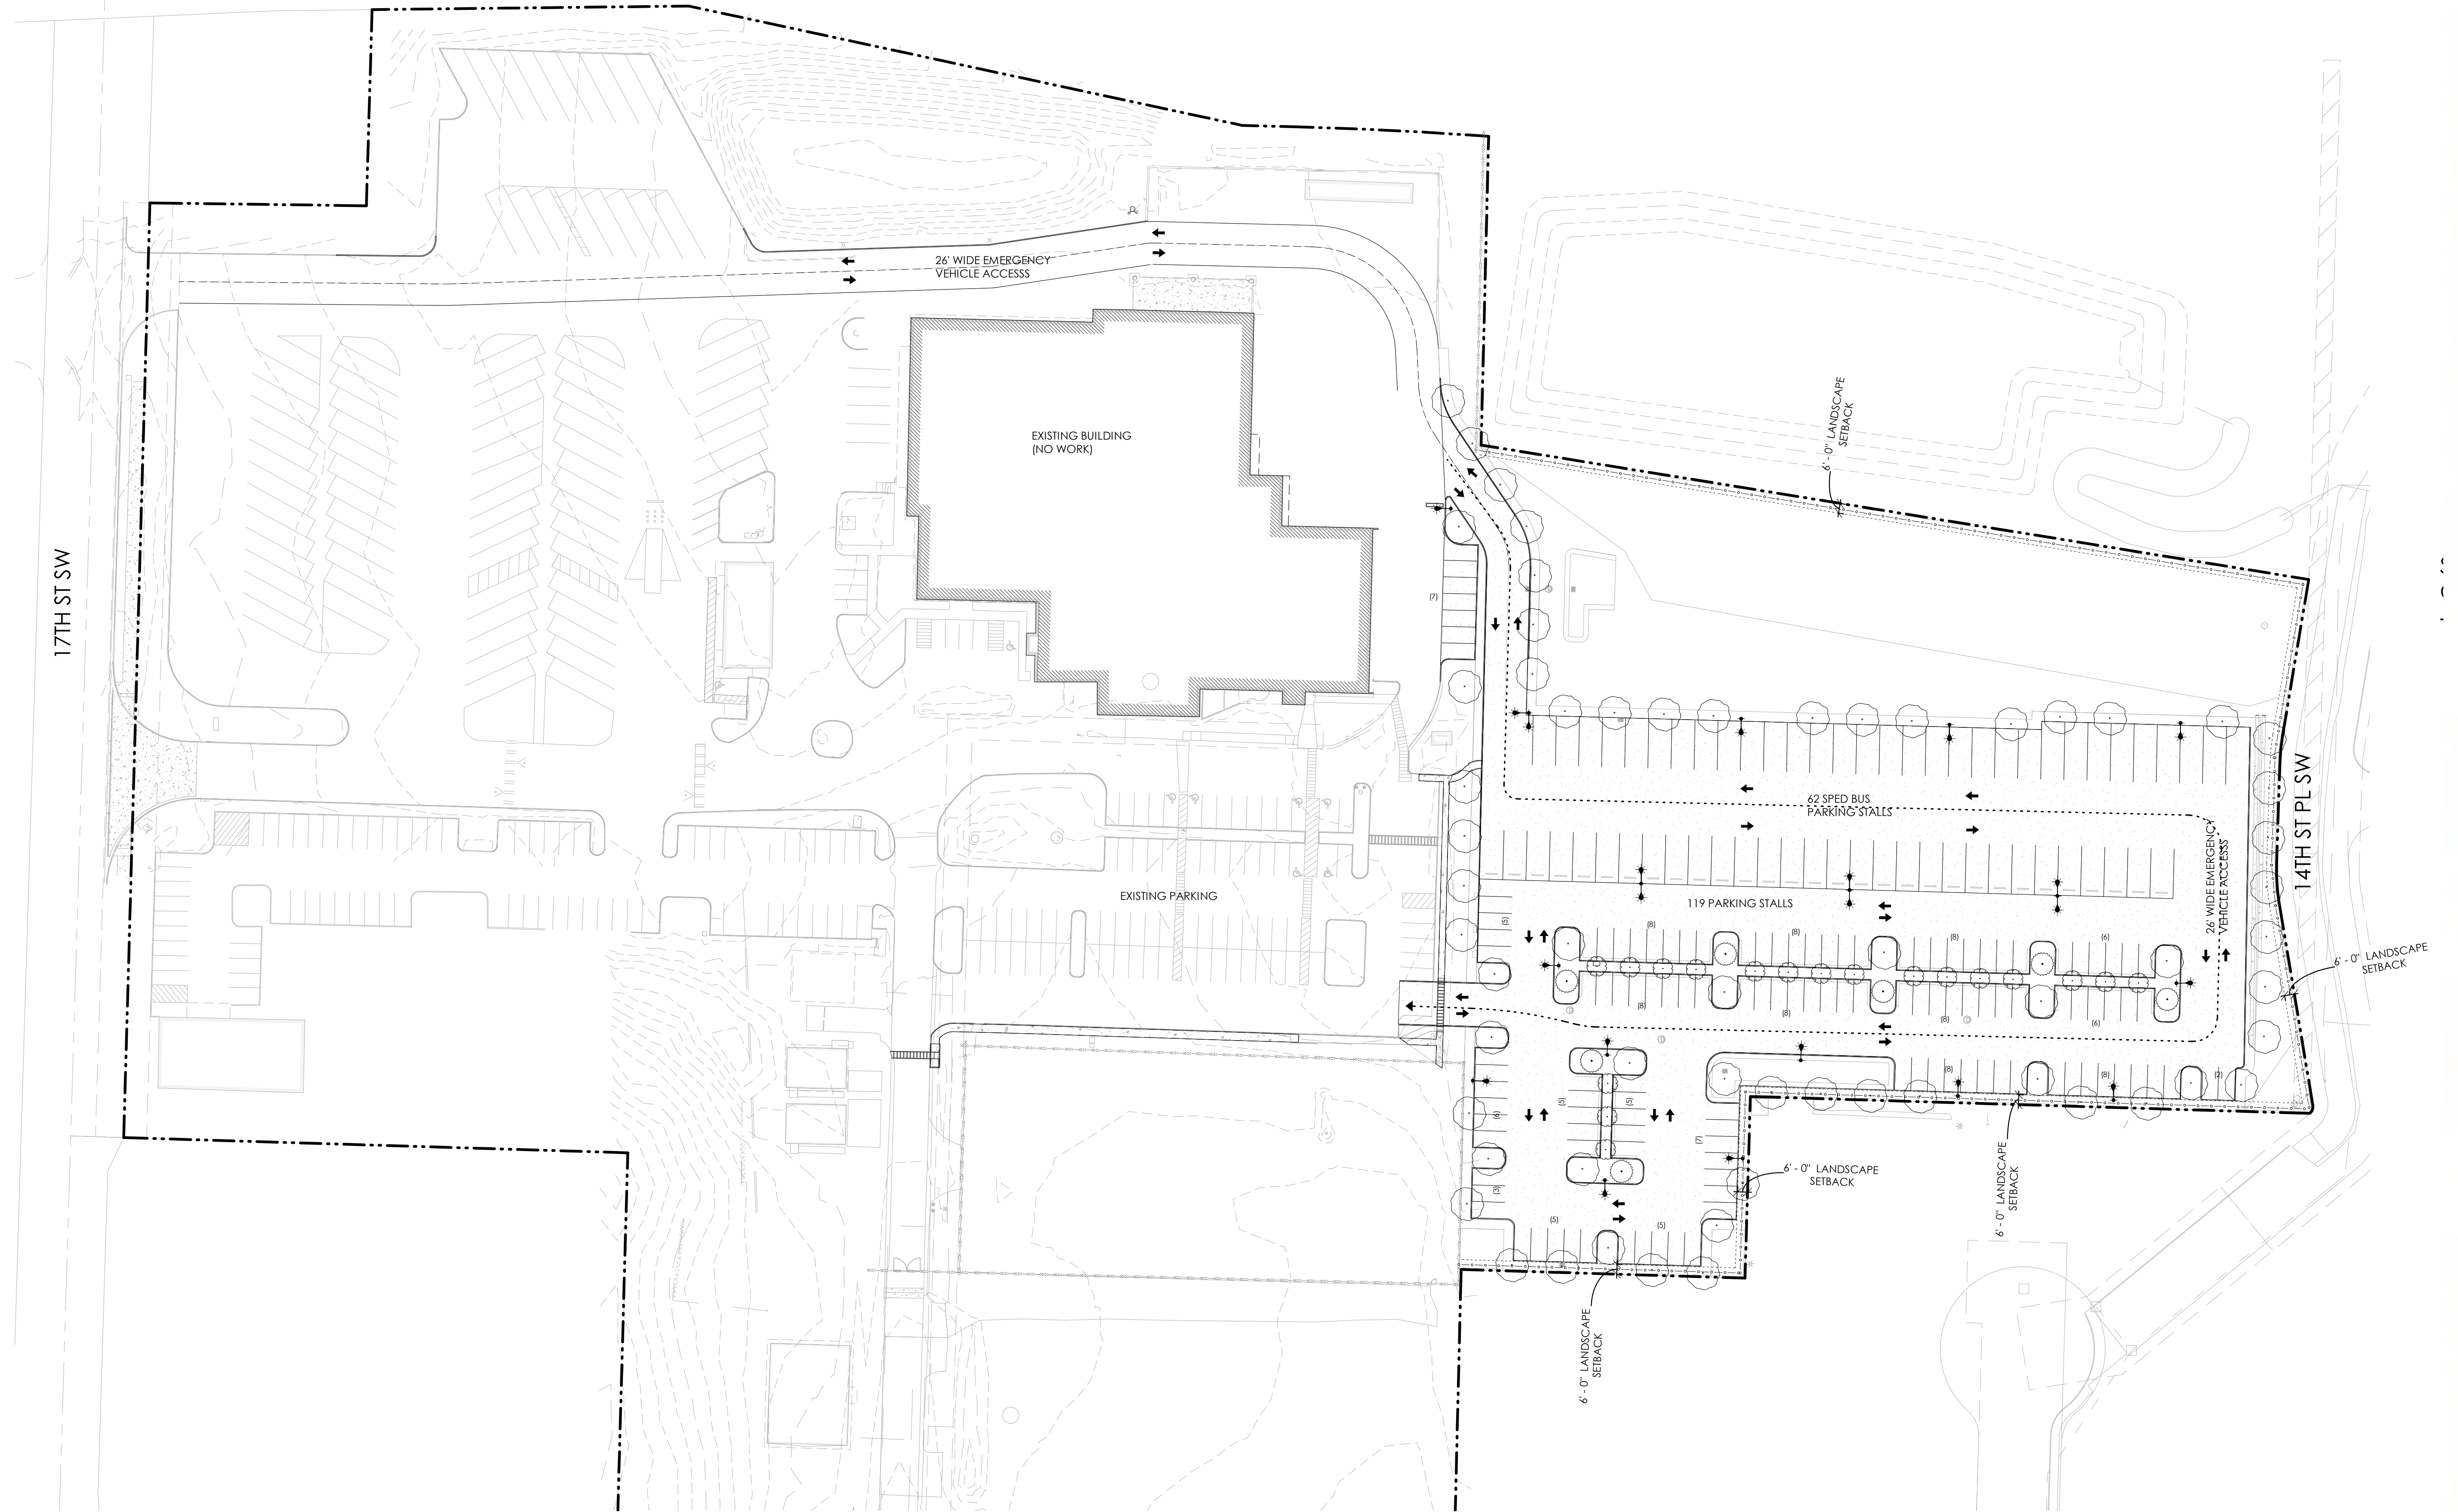

PUYALLUP SCHOOL DISTRICT SOUTH HILL CAMPUS IMPROVEMENTS

