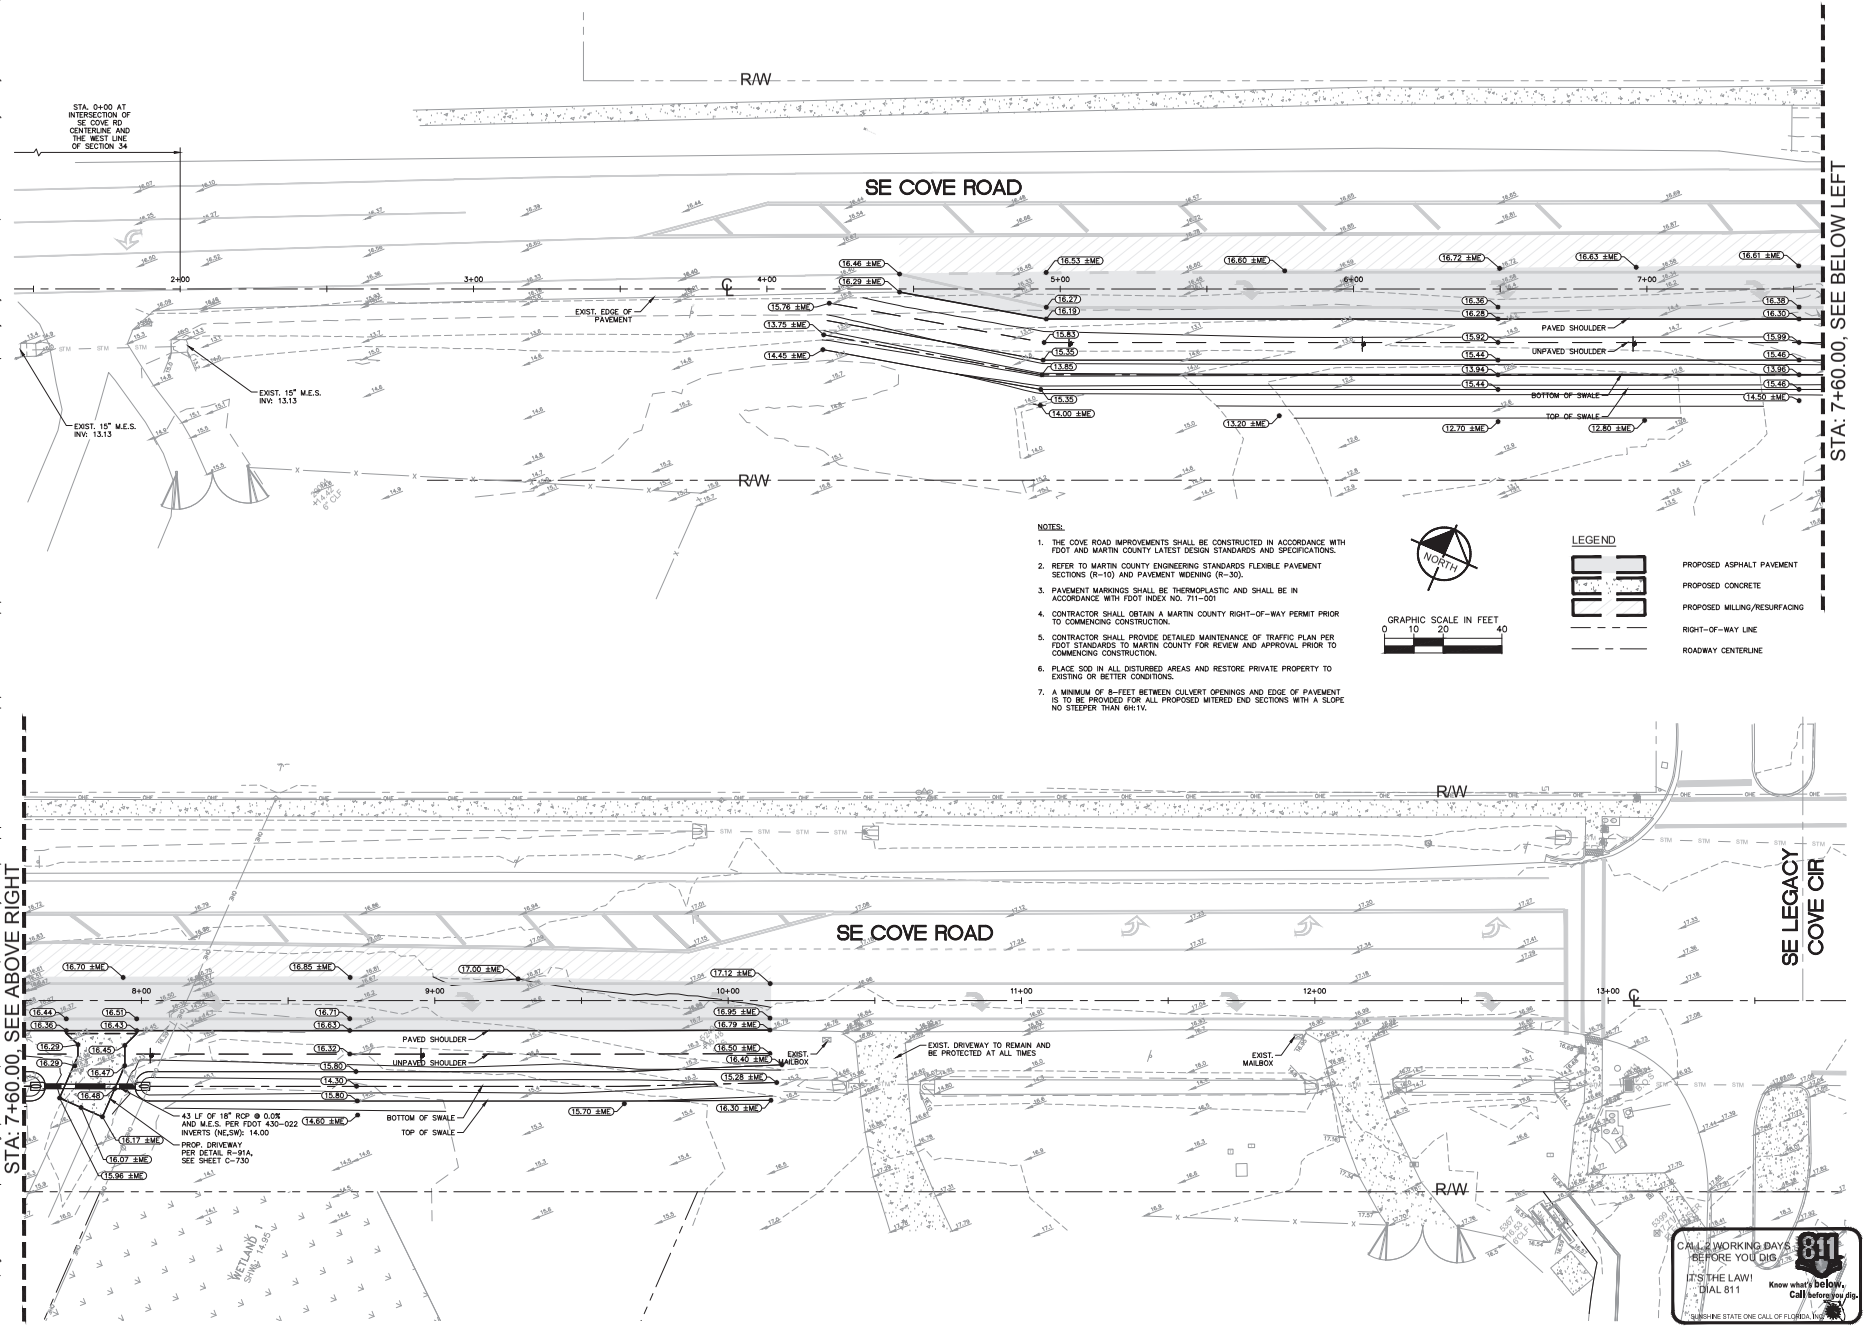

NOTES:

1. THE COVE ROAD IMPROVEMENTS SHALL BE CONSTRUCTED IN ACCORDANCE WITH FDOT AND MARTIN COUNTY LATEST DESIGN STANDARDS AND SPECIFICATIONS.
2. REFER TO MARTIN COUNTY ENGINEERING STANDARDS FLEXIBLE PAVEMENT SECTIONS (R-10) AND PAVEMENT WIDENING (R-30).
3. PAVEMENT MARKINGS SHALL BE THERMOPLASTIC AND SHALL BE IN ACCORDANCE WITH FDOT INDEX NO. 711-001
4. CONTRACTOR SHALL OBTAIN A MARTIN COUNTY RIGHT-OF-WAY PERMIT PRIOR TO COMMENCING CONSTRUCTION.
5. CONTRACTOR SHALL PROVIDE DETAILED MAINTENANCE OF TRAFFIC PLAN PER FDOT STANDARDS TO MARTIN COUNTY FOR REVIEW AND APPROVAL PRIOR TO COMMENCING CONSTRUCTION.
6. PLACE SOD IN ALL DISTURBED AREAS AND RESTORE PRIVATE PROPERTY TO EXISTING OR BETTER CONDITIONS.
7. A MINIMUM OF 8-FEET BETWEEN CULVERT OPENINGS AND EDGE OF PAVEMENT IS TO BE PROVIDED FOR ALL PROPOSED MITERED END SECTIONS WITH A SLOPE NO STEEPER THAN 6H:1V.

CALL 2 WORKING DAYS BEFORE YOU DIG
IT'S THE LAW!
DIAL 811
Know what's below. Call before you dig.
SUNSHINE STATE ONE CALL OF FLORIDA, INC.

No.	REVISIONS	DATE	BY

Kimley»Horn

© 2022 KIMLEY-HORN AND ASSOCIATES, INC.
1615 S. CONGRESS AVE, SUITE 201, DELRAY BEACH, FL 33445
PHONE: 561-330-2345 FAX: 561-863-8175
WWW.KIMLEY-HORN.COM REGISTRY NO. 696

LICENSED PROFESSIONAL
JORDAN L. HAGGERTY, P.E.
FL LICENSE NUMBER 80511
DATE: _____

KHA PROJECT 140598007
DATE MAY
SCALE AS SHOWN
DESIGNED BY JLH
DRAWN BY RAB
CHECKED BY JLH

COVE ROAD ENGINEERING PLAN

TCCA EXPANSION
PREPARED FOR
SUMMIT CONST. GROUP
MARTIN COUNTY FL

SHEET NUMBER
C-720

Plotted By:Miller, Cory Sheet Set:TCCA EXPANSION Layout:C-720 COVE ROAD ENGINEERING PLAN May 24, 2022 05:37:19pm K:\bcd_civil\140598007 - tcca expansion\CADD\plansheets\C-720 COVE ROAD ENGINEERING PLAN.dwg
This document, together with the concepts and designs presented herein, as an instrument of service, is intended only for the specific purpose and client for which it was prepared. Reuse of and improper reliance on this document without written authorization and adaptation by Kimley-Horn and Associates, Inc. shall be without liability to Kimley-Horn and Associates, Inc.