


8/31/2018 8:27:21 AM

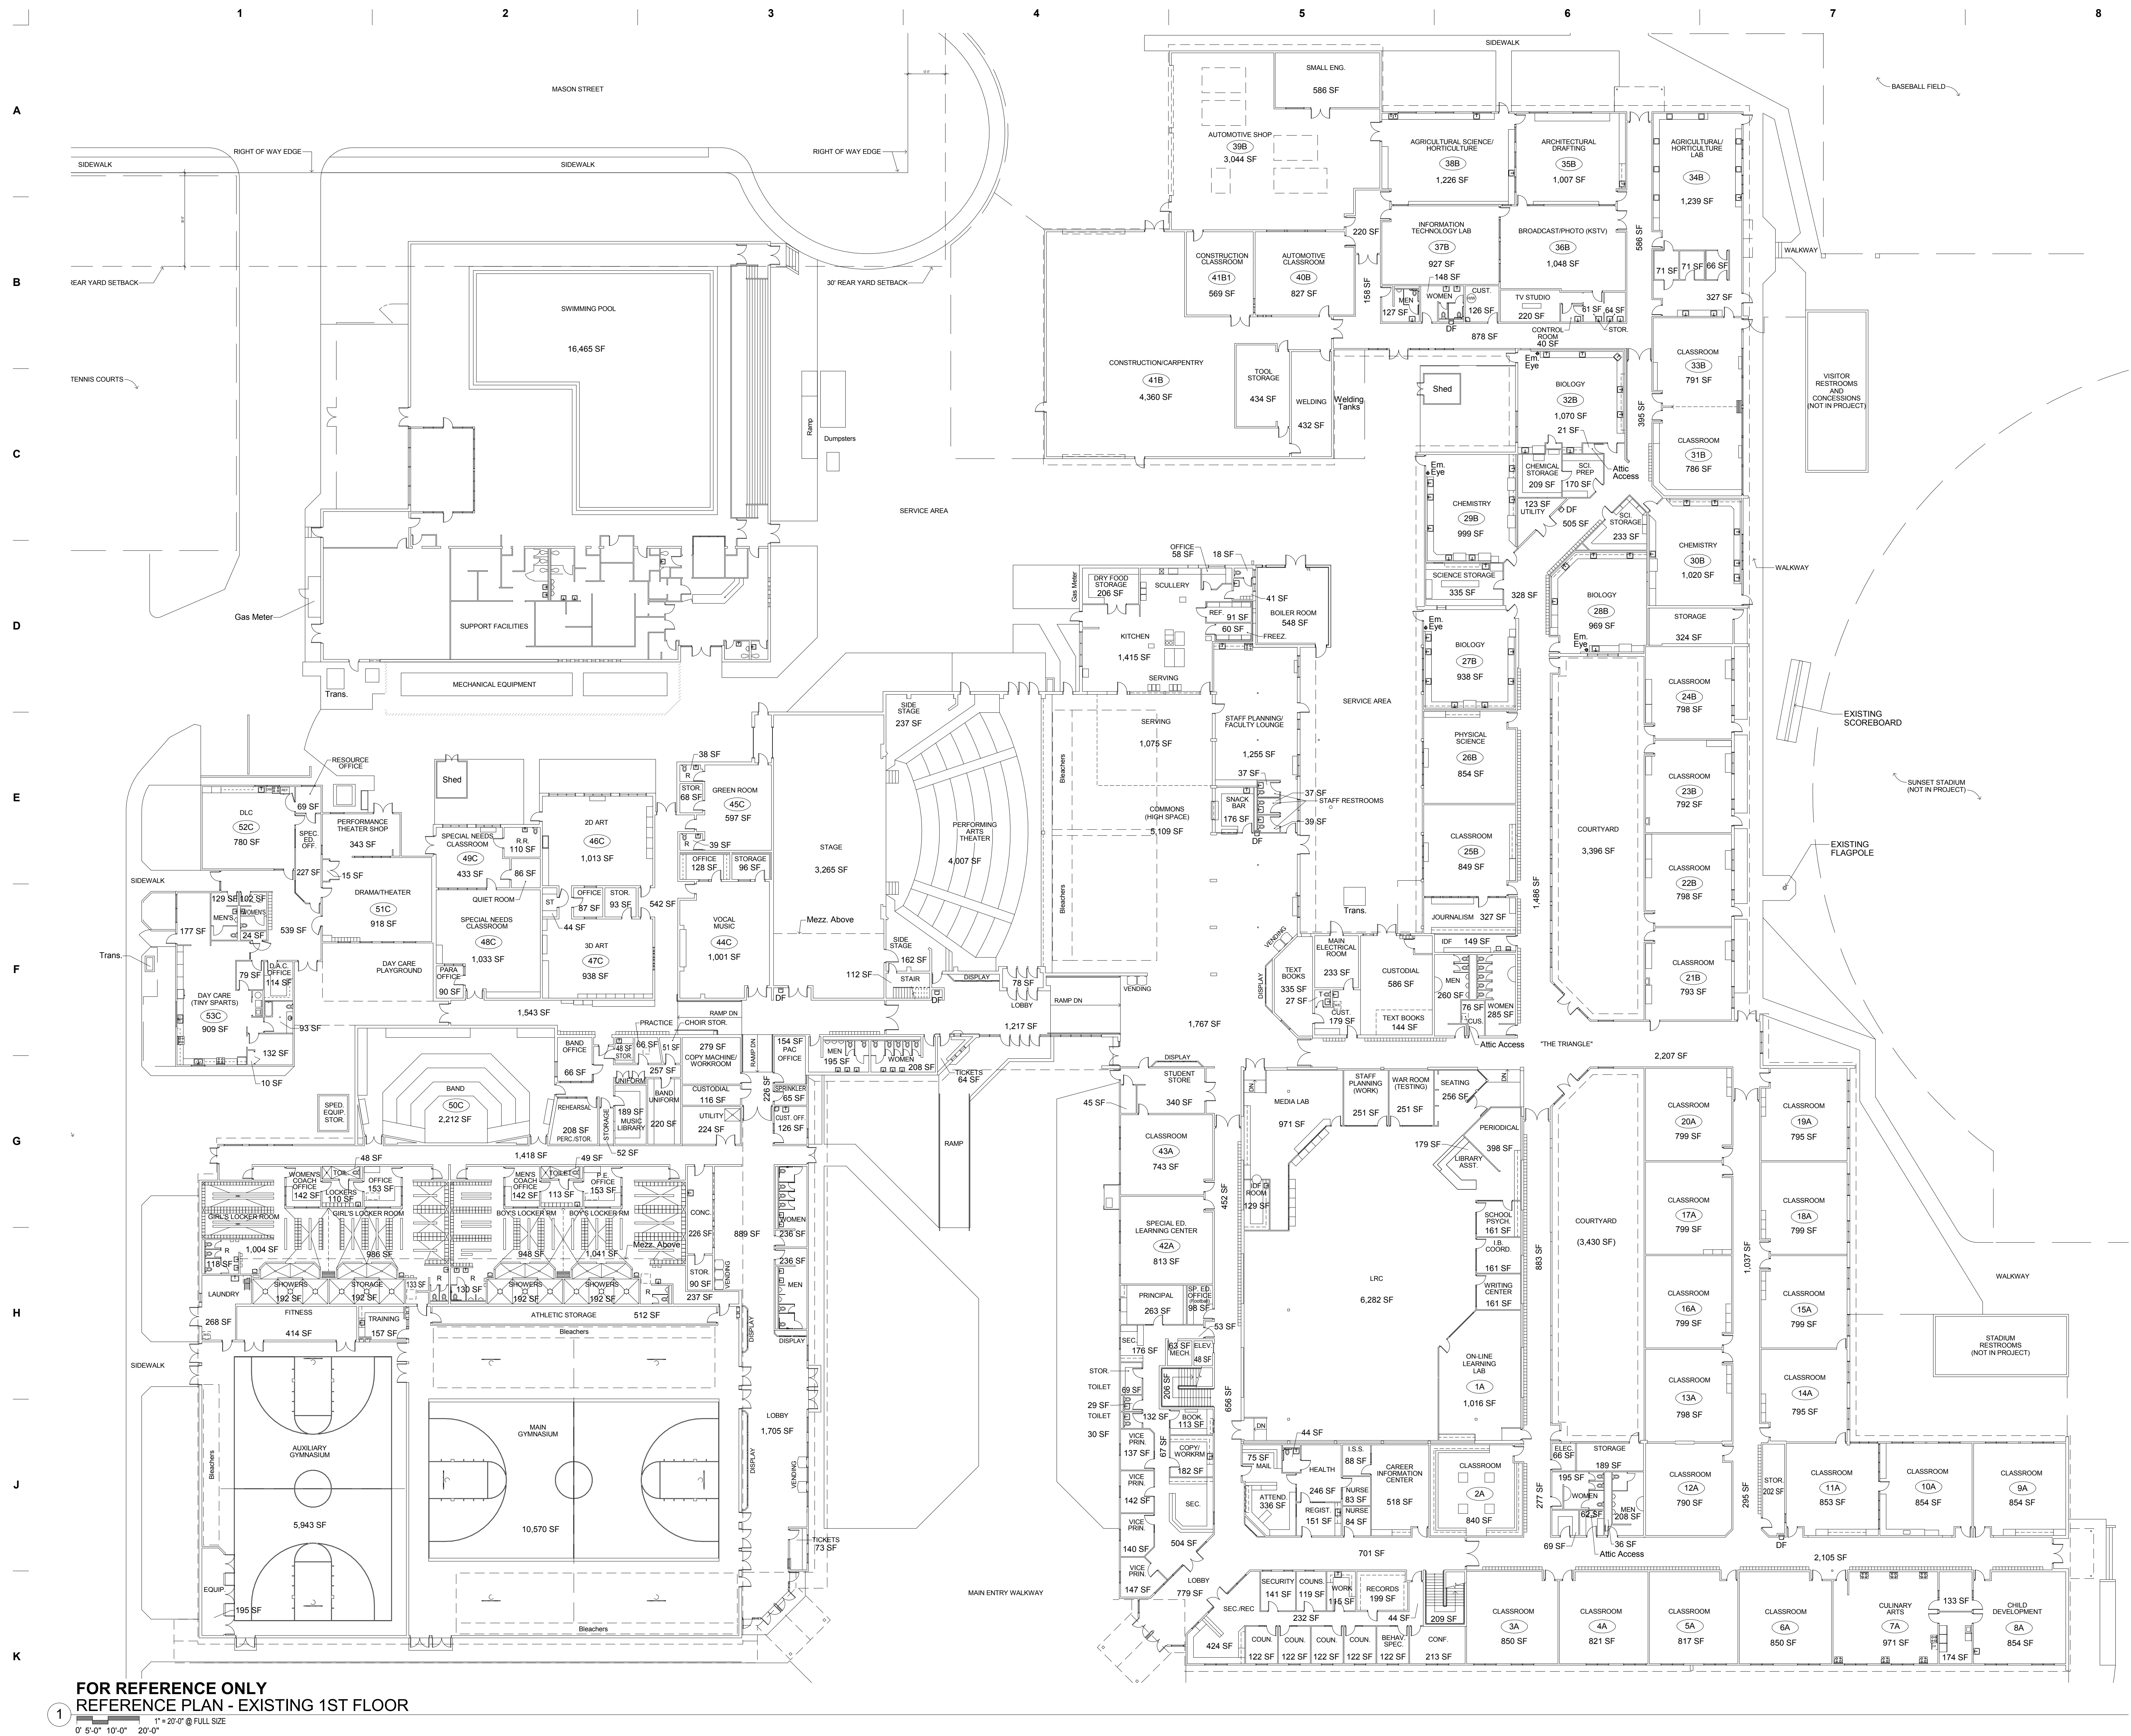

FOR REFERENCE ONLY
REFERENCE PLAN - EXISTING 1ST FLOOR
1" = 20'-0" @ FULL SIZE
0' 5'-0" 10'-0" 20'-0"

Bid Set

SUMNER HIGH SCHOOL
EXPANSION PROJECT

Sumner - Bonney Lake School District
No. 320

BLRB architects

TACOMA | SPOKANE | PORTLAND | BEND

1250 Pacific Ave.
Suite 200
Tacoma, WA 98402
253.627.5599

555 W Riverside
Suite 500
Spokane, WA 99201
509.252.5080

1601 SW 5th Avenue
Suite 200
Portland, OR 97204
503.535.0707

404 SW Columbia
Suite 200
Bend, OR 97702
541.330.6906

Drawing Title:

REFERENCE PLAN -
EXISTING 1ST FLOOR

Date : 2018-08-31

Drawn By : Author

Stamp

5532 REGISTERED ARCHITECT
W. J. BLRB
STATE OF WASHINGTON


Project No. 16.26

Sheet No.

AD2.01

BLRB ARCHITECTS, P.S.

8/31/2018 8:27:23 AM

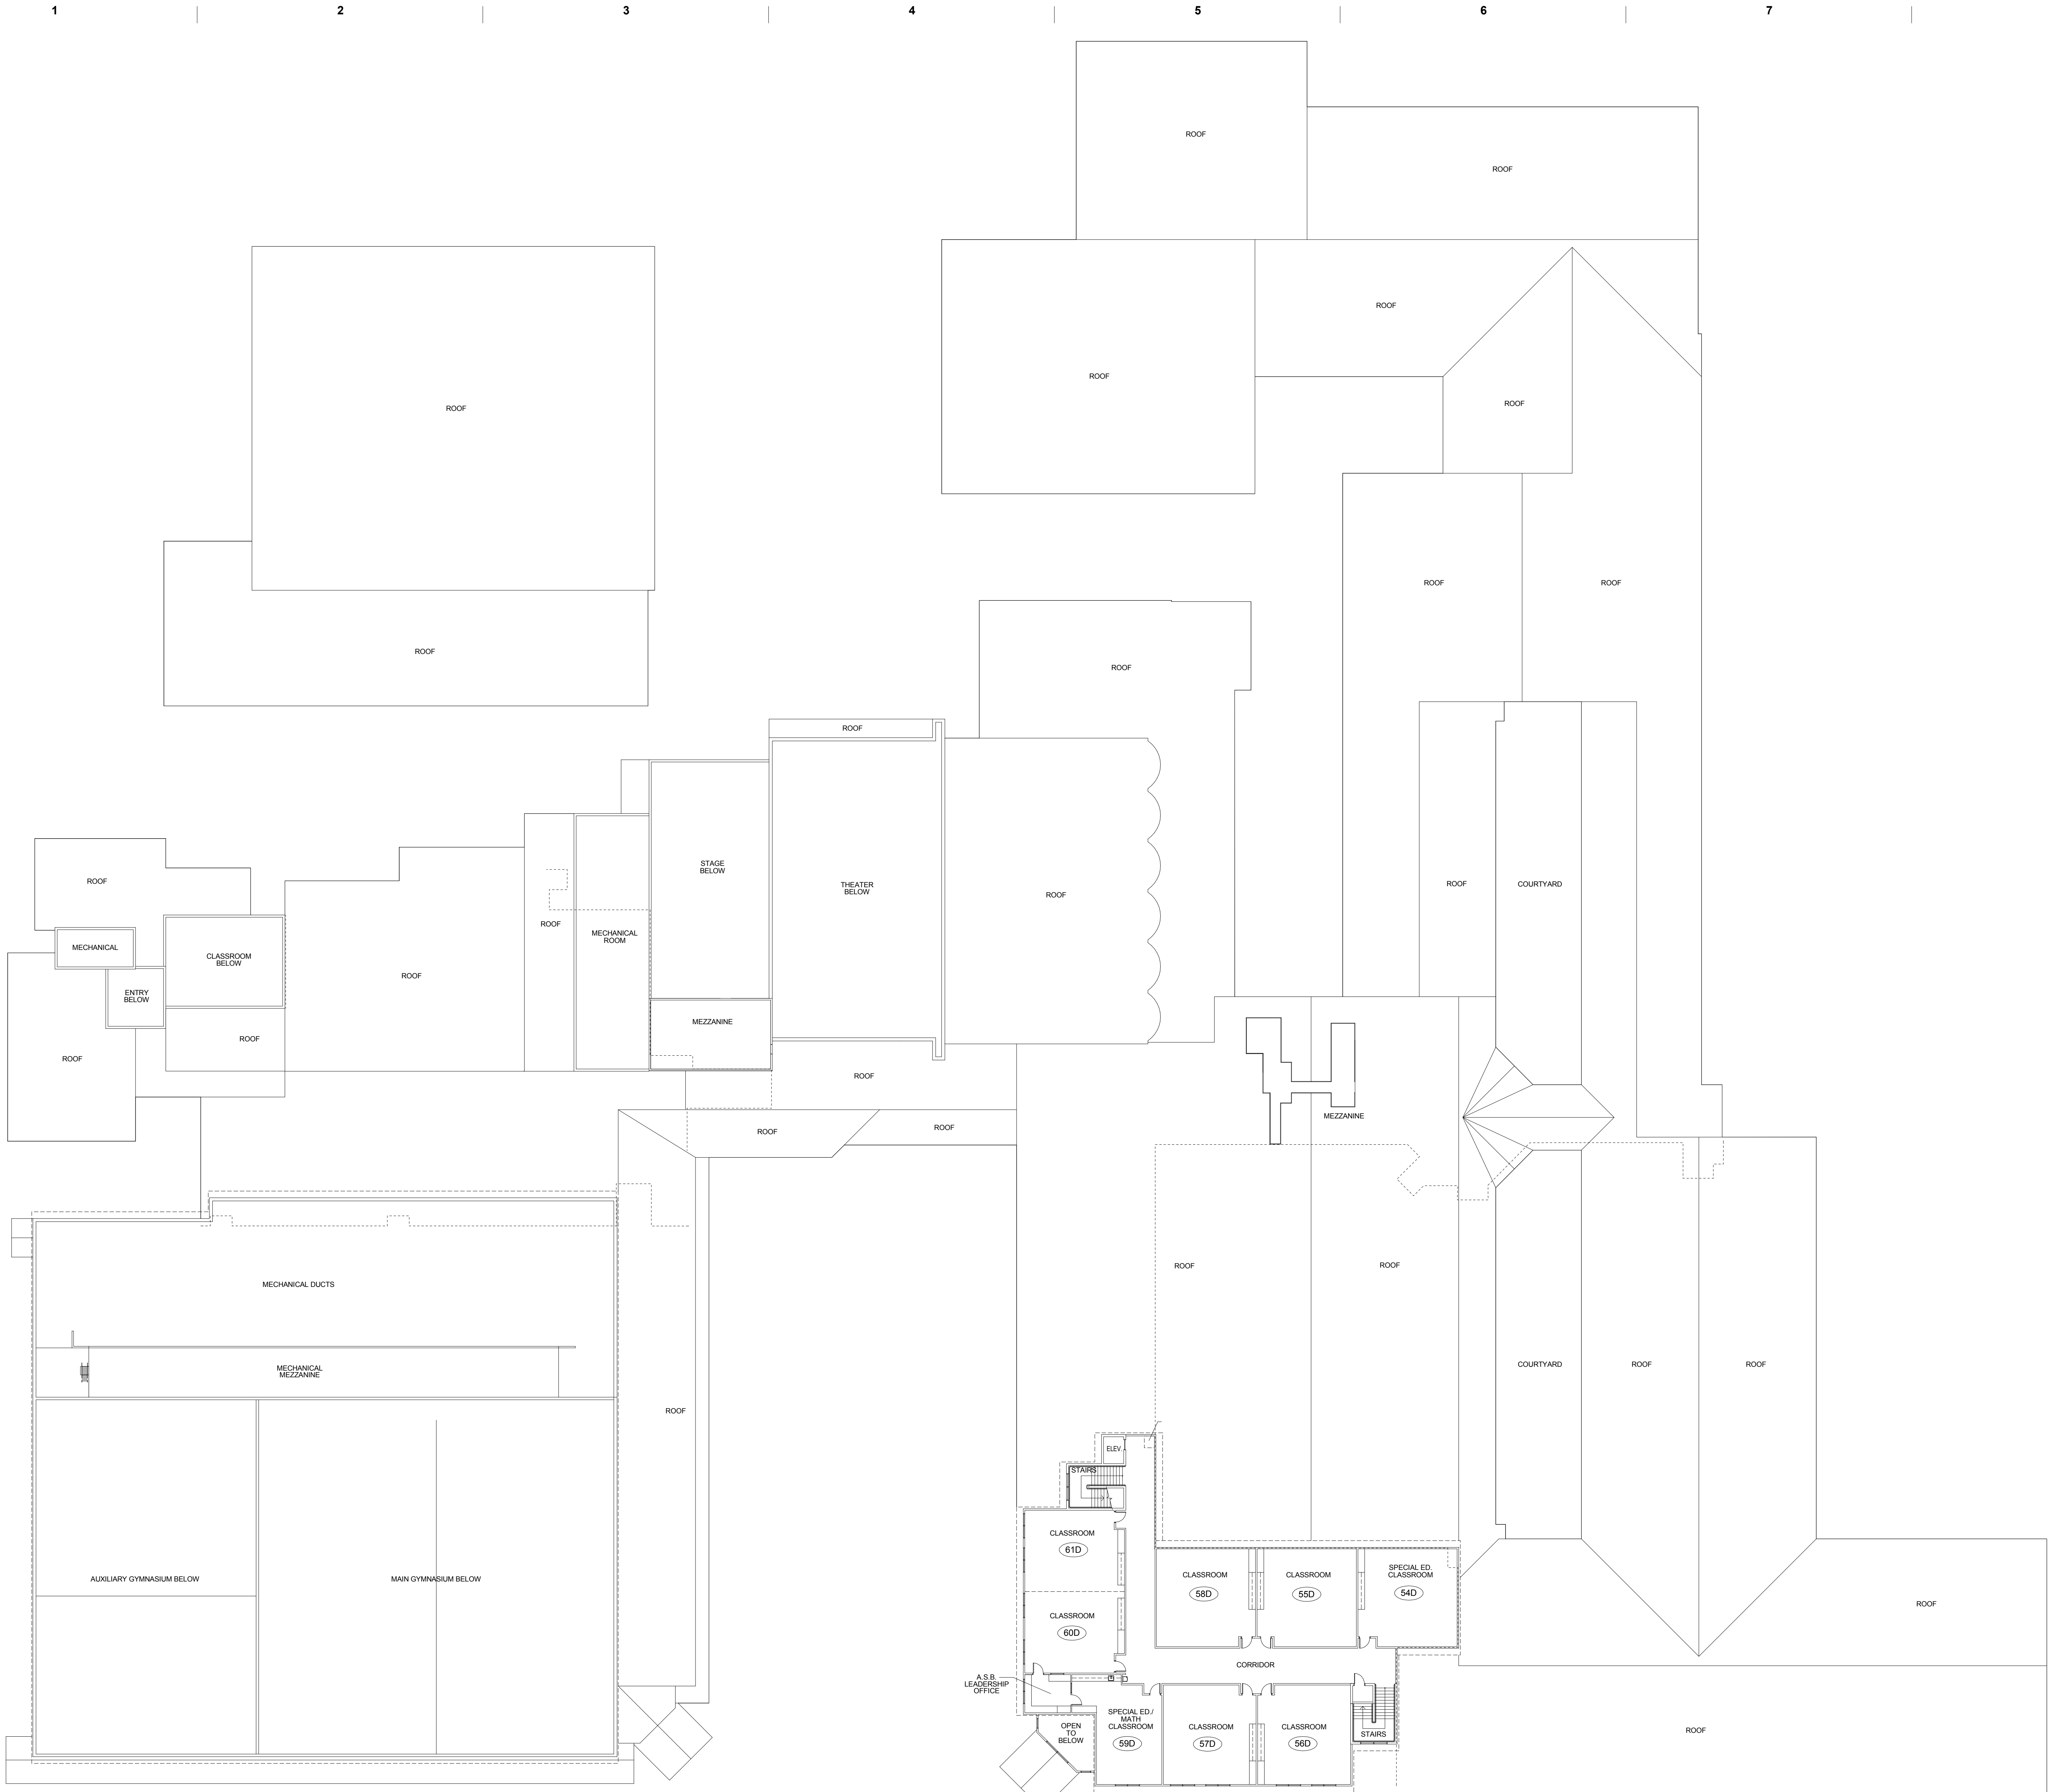

FOR REFERENCE ONLY
REFERENCE PLAN - EXISTING 2ND FLOOR

Bid Set
**SUMNER HIGH SCHOOL
EXPANSION PROJECT**
Sumner - Bonney Lake School District
No. 320

BLRB architects
TACOMA | SPOKANE | PORTLAND | BEND
1250 Pacific Ave. Suite 200 Washington 98402 253.627.5599
505 W Riverside Suite 500 Washington 98201 509.252.5080
1001 SW 5th Avenue Suite 800 Oregon 97204 503.535.0707
404 SW Columbia Suite 200 Oregon 97102 541.320.6906
BLRB.com

Drawing Title:
**REFERENCE PLAN -
EXISTING 2ND FLOOR**

Date : 2018-08-31

Drawn By : Author

Stamp
5032
REGISTERED ARCHITECT
BLRB ARCHITECTS
STATE OF WASHINGTON

Project No. 16,26
Sheet No.
AD2.02