


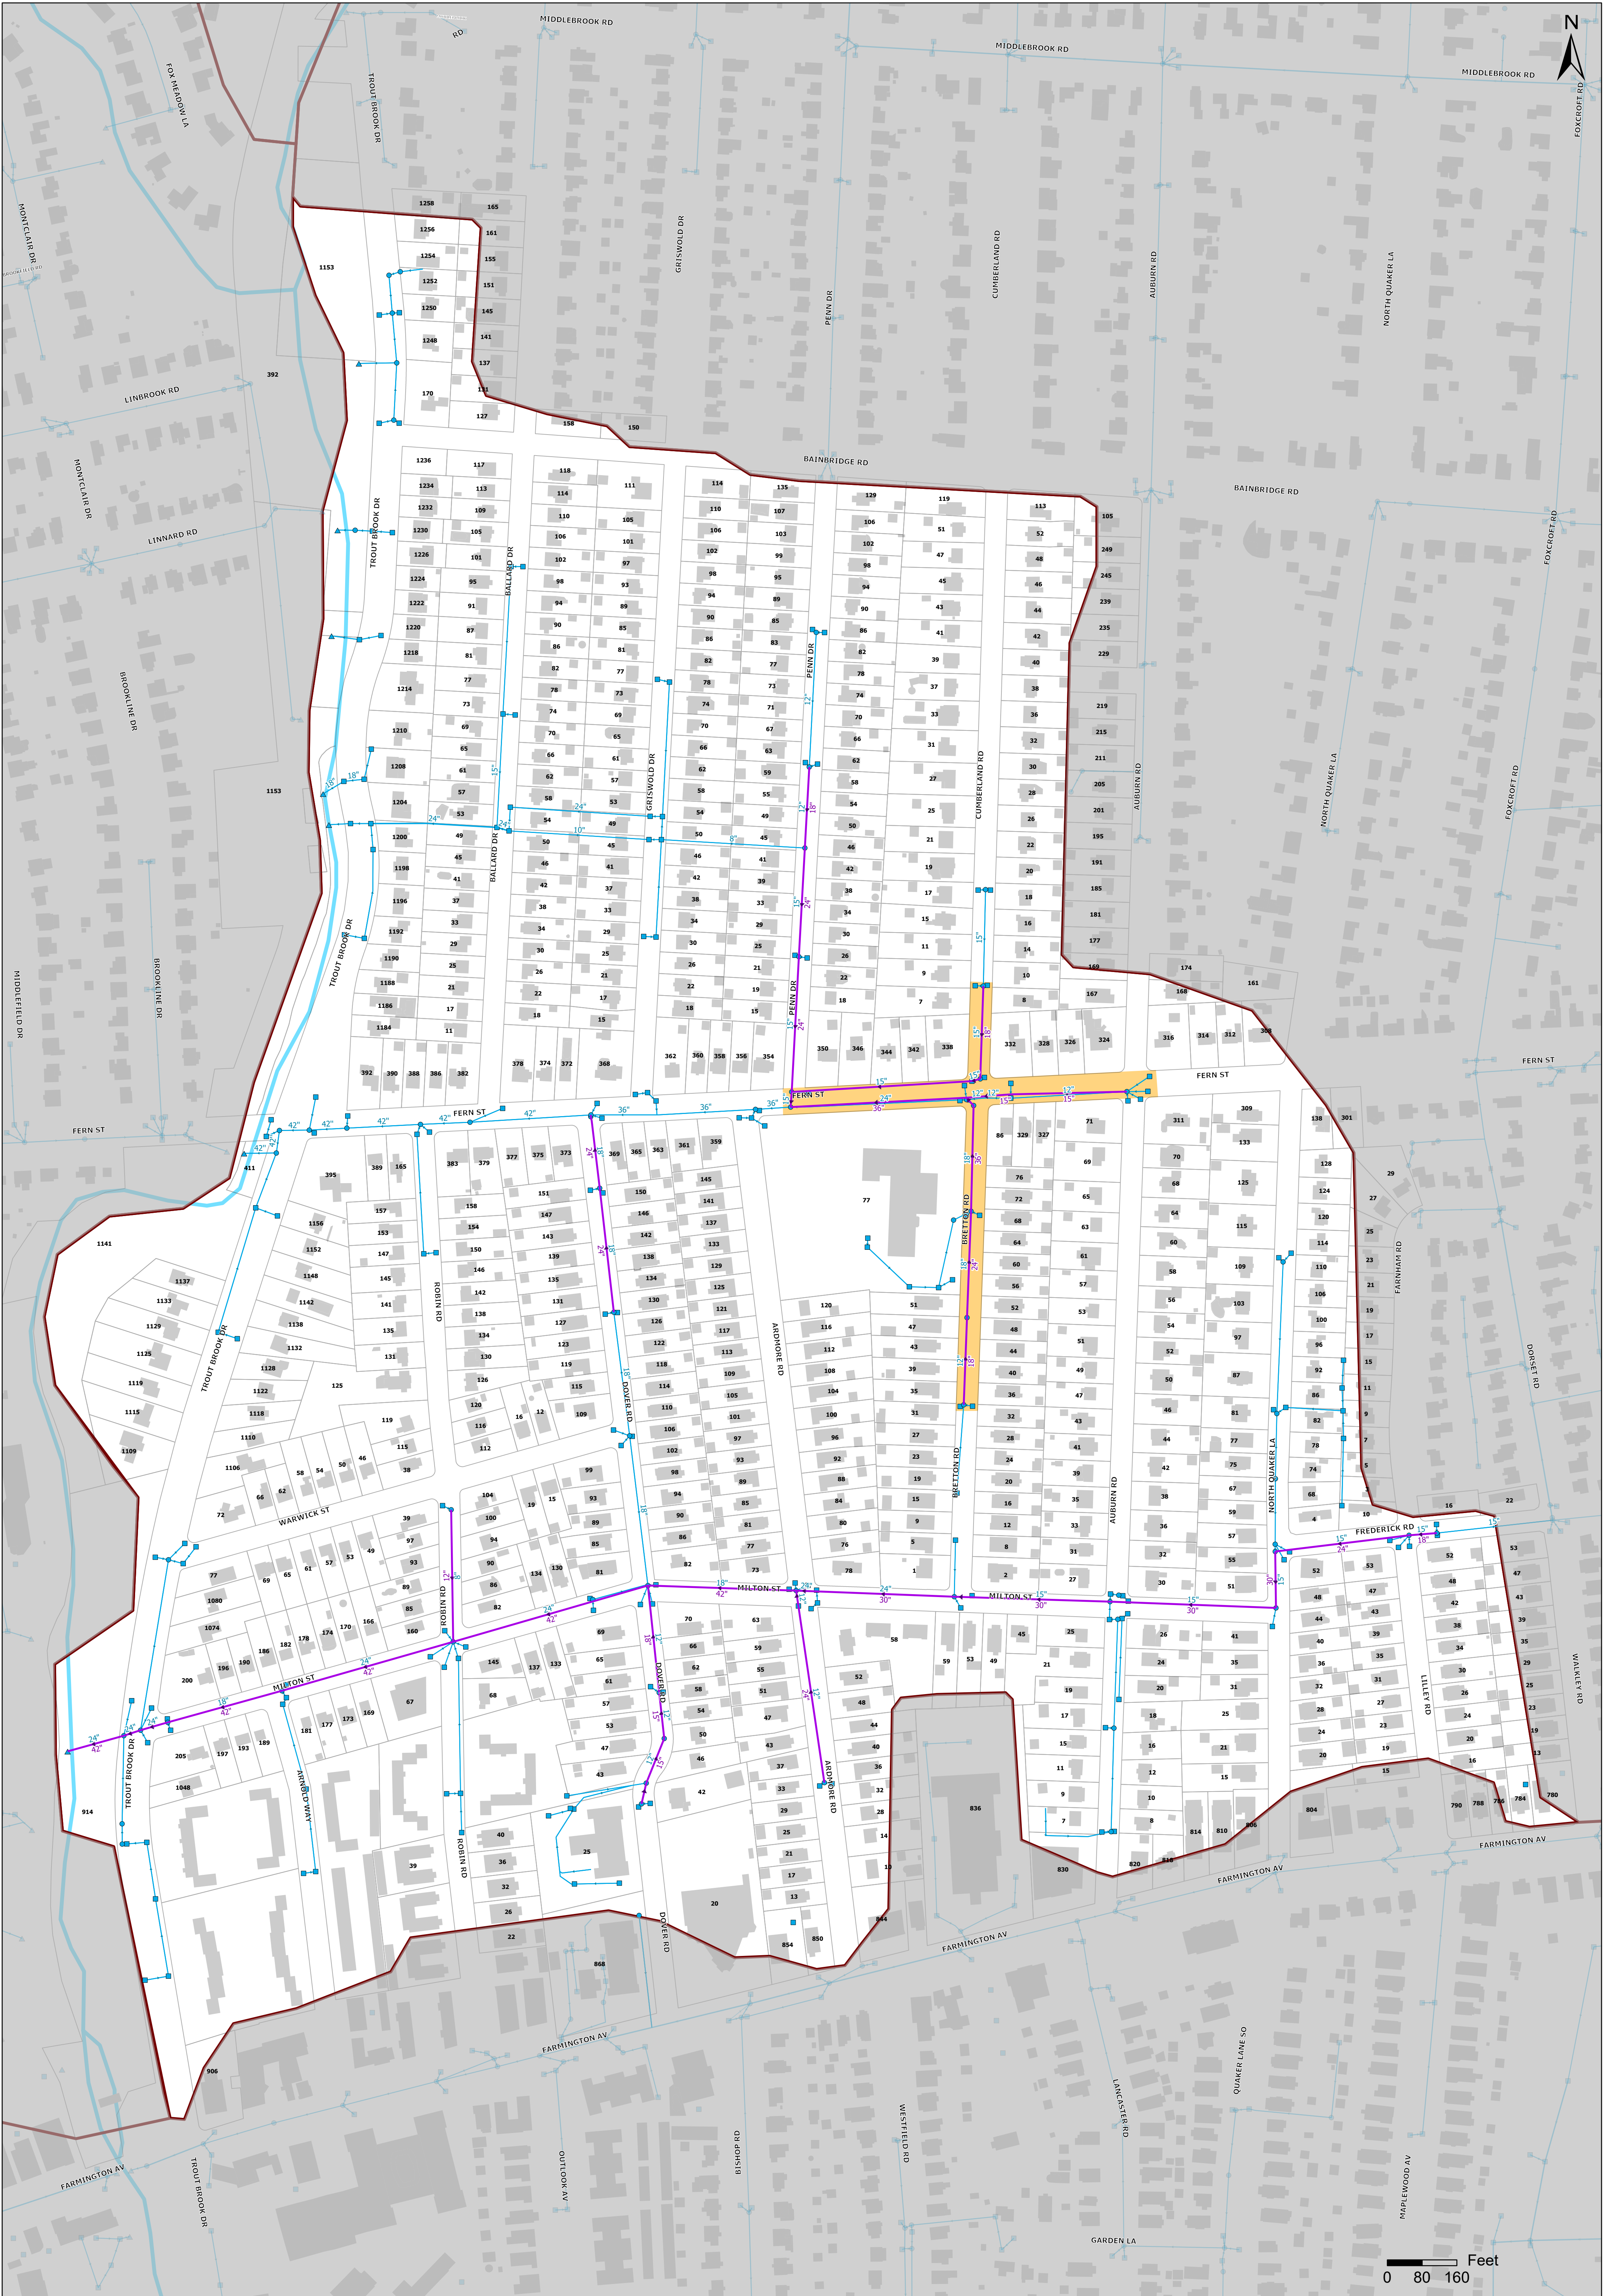

- Legend:**
- Existing

Catch Basin

Drain Manhole

Outfall

Storm Drain Pipe

XX" Storm Drain Pipe Size

Proposed

Larger Storm Drain Pipes

XX" Larger Storm Drain Pipe Size

Drainage System Boundary

Project Phase 1
- Area 2 - Fern Street**
Total Area: 339 Acres
Proposed Drainage Improvements
- Trout Brook Watershed
West Hartford, Connecticut
-
-