


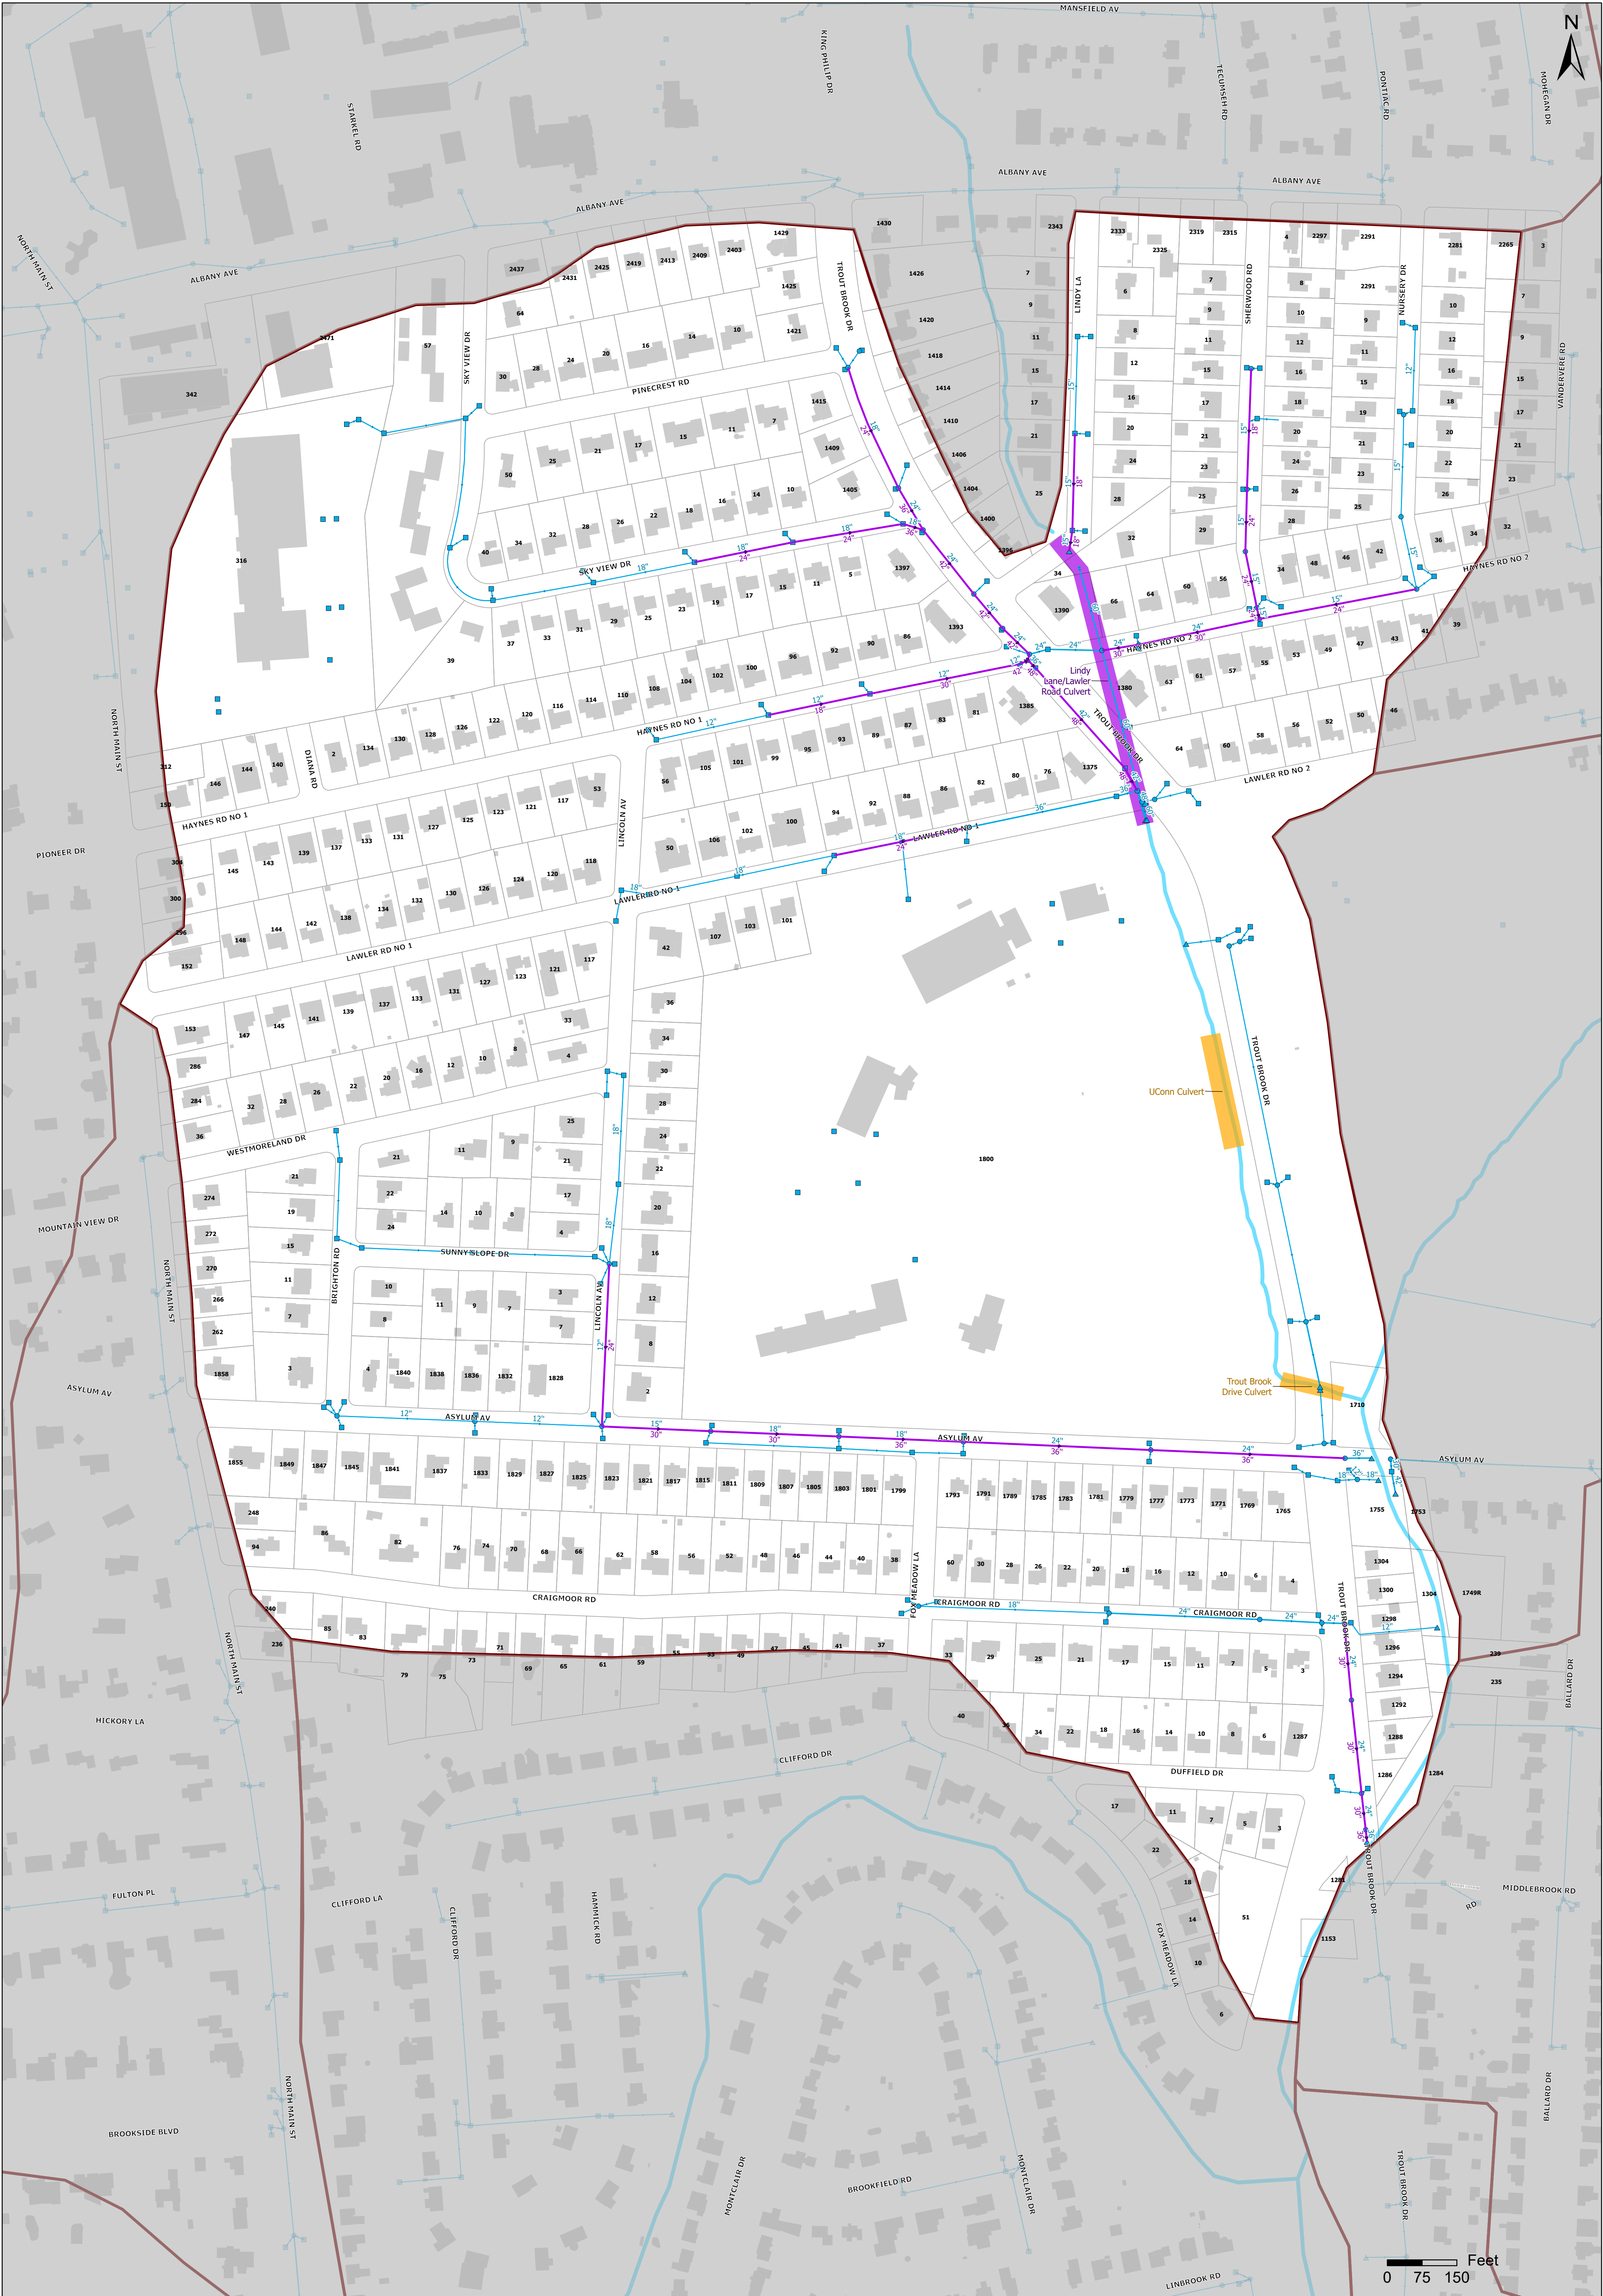

Legend:

Catch Basin

Drain Manhole

Outfall

Storm Drain Pipe

Storm Drain Pipe Size

Culvert Improvements

Larger Storm Drain Pipes

Larger Storm Drain Pipe Size

Drainage System Boundary

Project Phase 1

Area 6 - East Branch Trout Brook
Total Area: 286 Acres
Proposed Culvert Improvements

Trout Brook Watershed
West Hartford, Connecticut