



HIGHLAND HIGH SCHOOL - GYM ADDITION

OVERALL PLAN

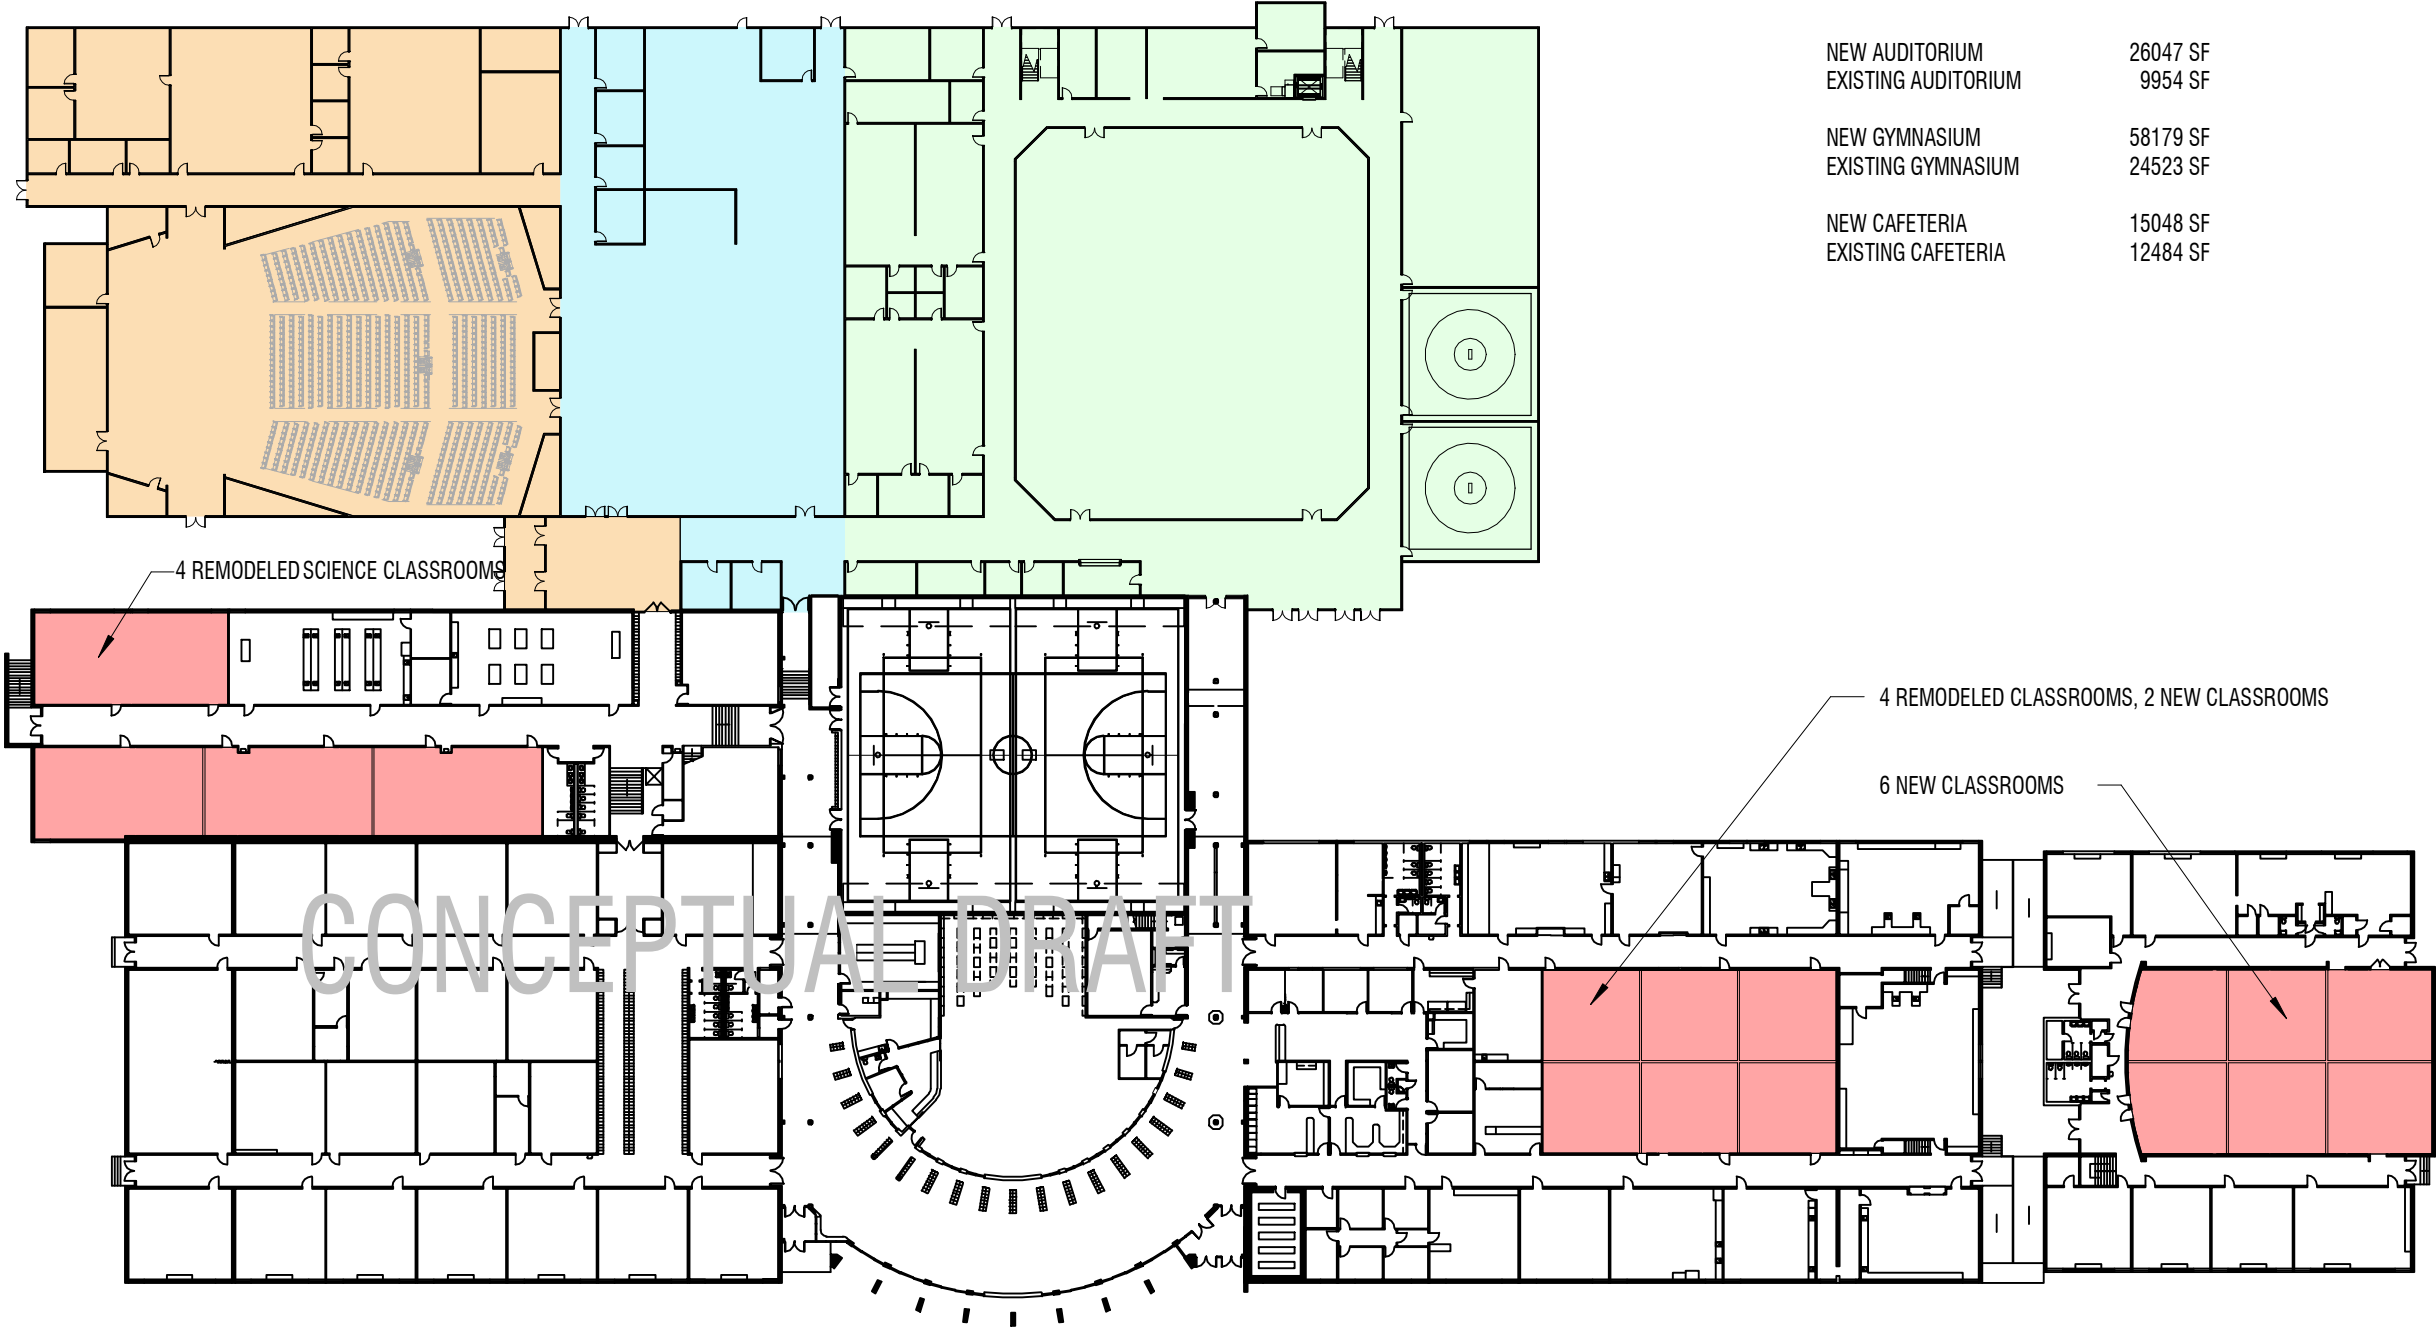


HIGHLAND HIGH SCHOOL - GYM ADDITION

MAIN FLOOR

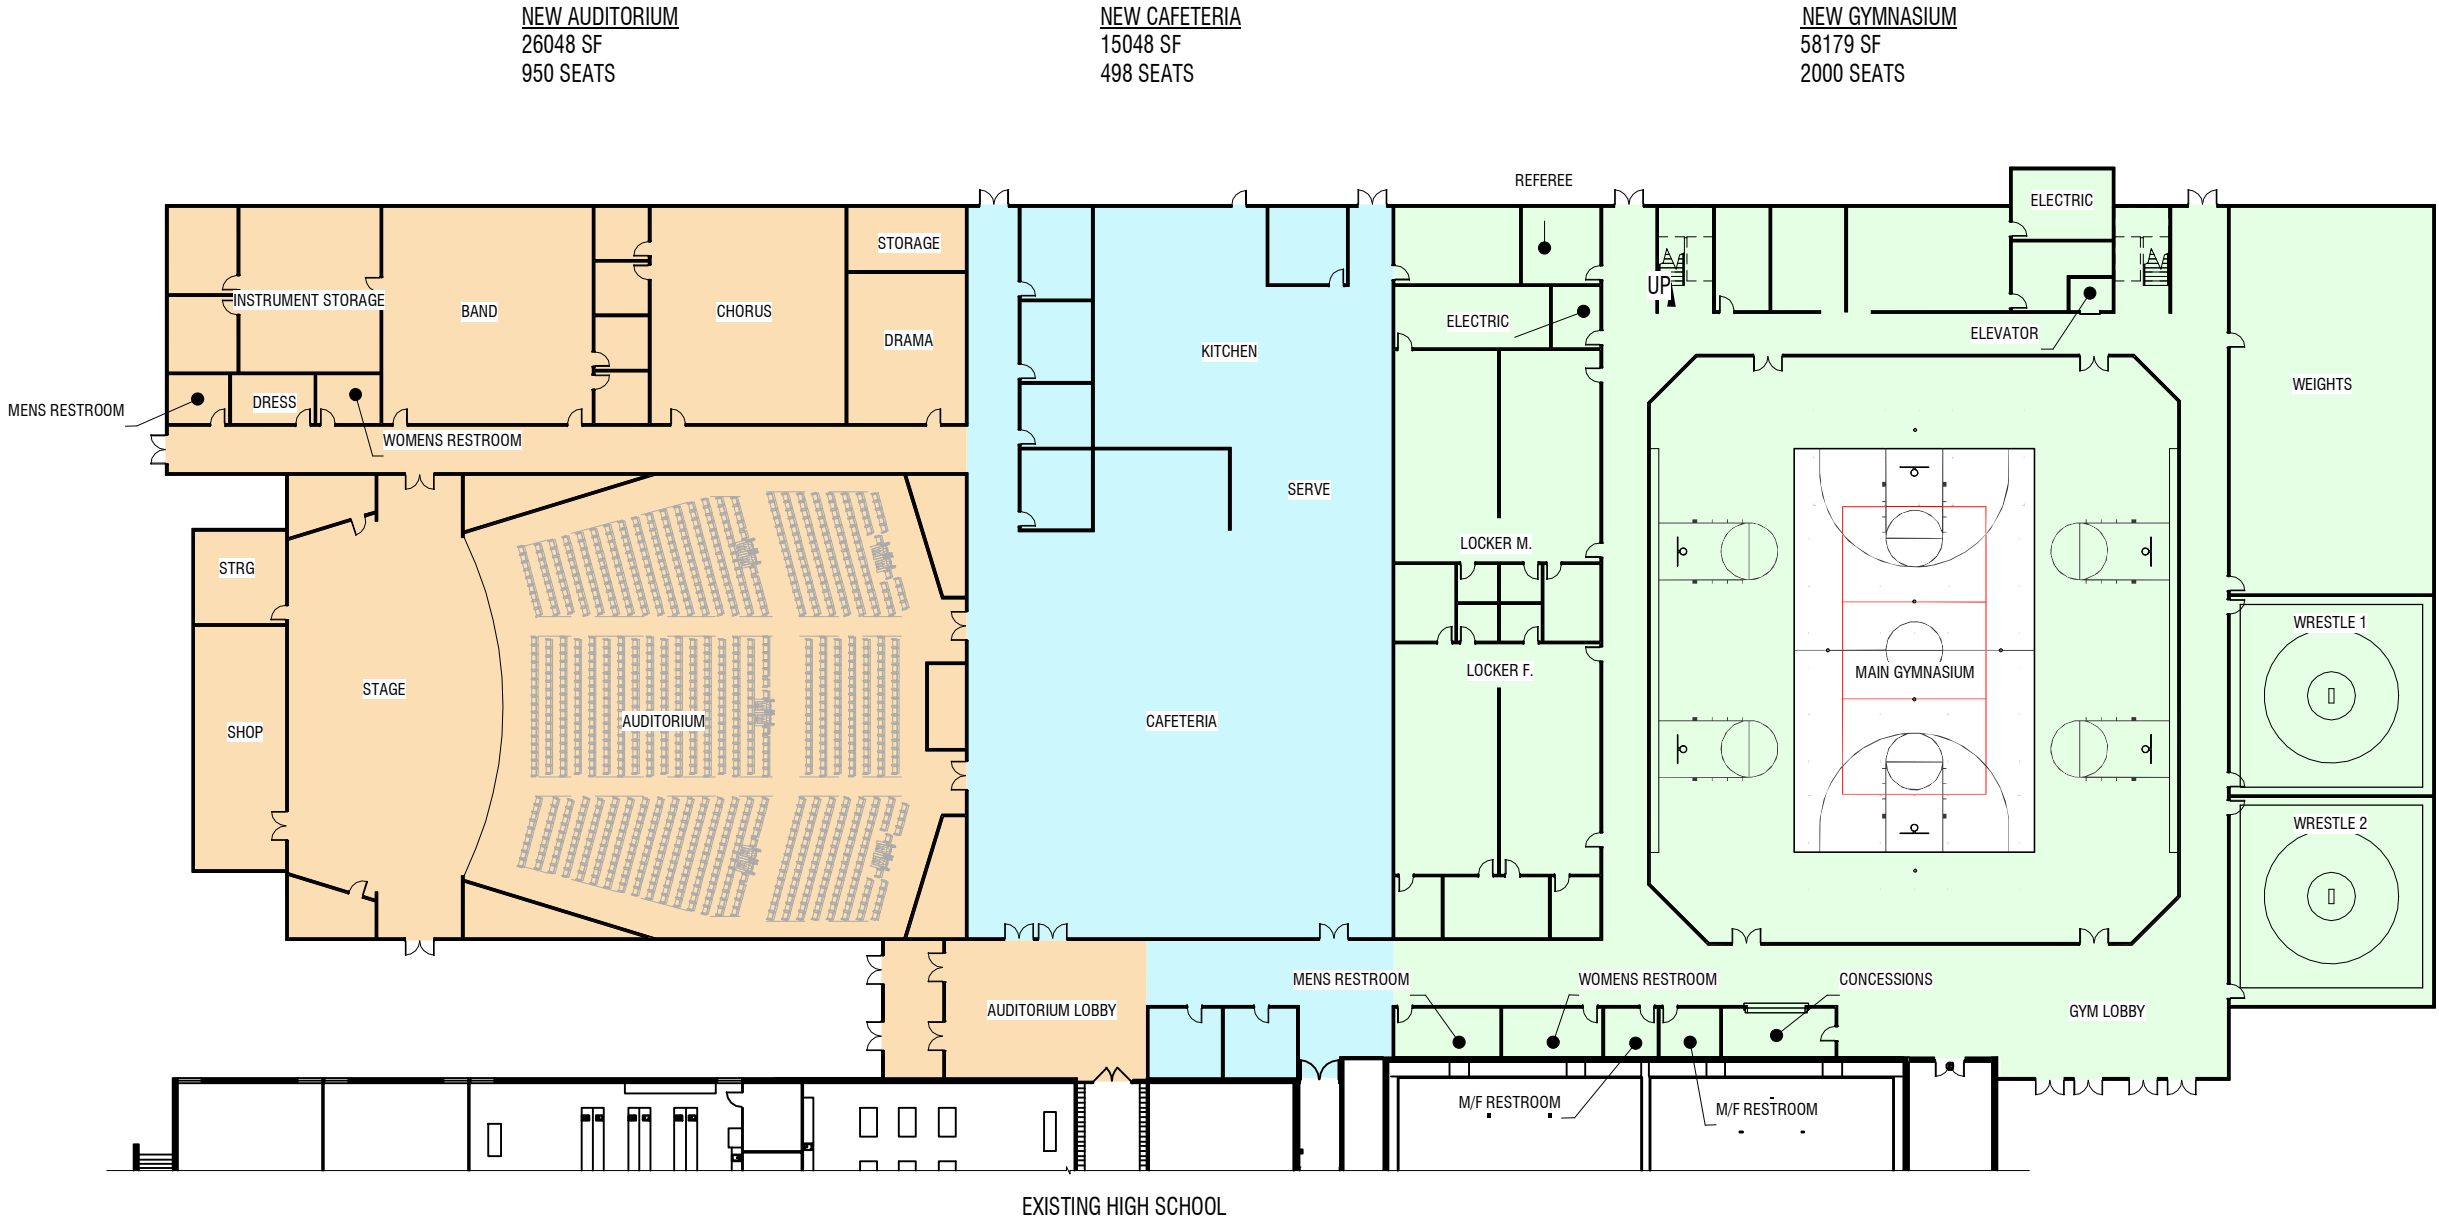

CONCEPTUAL DRAFT



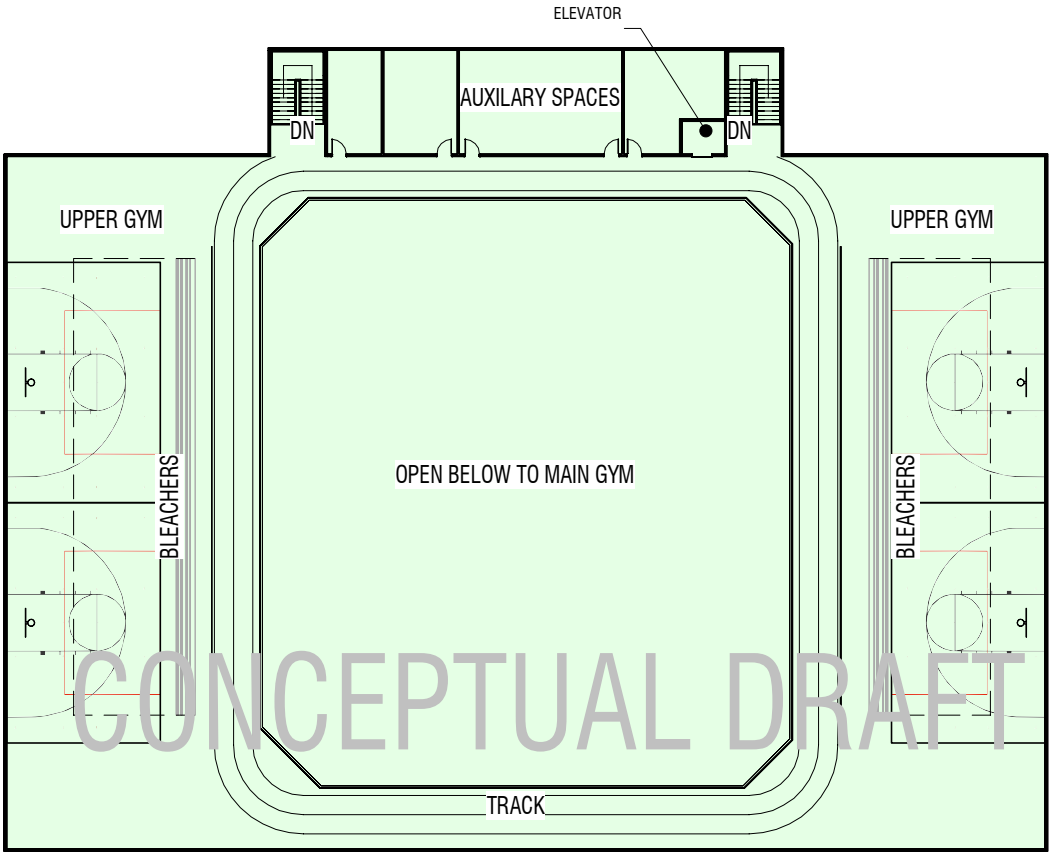

HIGHLAND HIGH SCHOOL - GYM ADDITION

SITE PLAN

