

Packing List		Cust Order
SHIPMENT NO: 675544		Ship to: GEORGE MIDDLE SCHOOL 277 MAHONEY DRIVE SAN JOSE Attention: KEVIN MCDERMOTT
Cust Id:	SIE100 SIERRA SCHOOL EQUIPMENT	
Special Notes:		

Ln#	Item Number	Qty	Vendor Number	P.O. Number	Vendor Item Number	No. of Boxes
122244000000						
009	MBT96	12	108829-211004-13-GE			1
010	U322(48)-1HV-A-GS	56	108829-211004-13-GE			56
011	U122(48)-1HV-A-GS	8	108829-211004-13-GE			8
012	U322(48)-4HV-A-GS	56	108829-211004-13-GE			56
013	U122(48)-4HV-A-GS	8	108829-211004-13-GE			8
014	KBE2472GS/1	32	108829-211004-13-GE			1
015	KBE2448GS/1	16	108829-211004-13-GE			1
016	BTEC24GS/1	8	108829-211004-13-GE			1
017	KZBE12-N-GS/1	112	108829-211004-13-GE			1
018	KZBF-N-GS/1	64	108829-211004-13-GE			1
019	4805GS/1	24	108829-211004-13-GE			1
020	RV101	1,408	108829-211004-13-GE			1
020	SP100	704	108829-211004-13-GE			1
021	ADA100	46	108829-211004-13-GE			1
022	KH1212-16HG	10	108829-211004-13-GE			1
023	PTA717GS	2	108829-211004-13-GE			1

1 Packing list of parts located in container at Joseph George (location shown below).

Highlighted items were not located and will need to be ordered. These are rivets (RV101) and aerosol touch up paint cans (PTA717GS)



Scope Of Work: LOCKER ROOMS AT FISCHER MS

PHASE 1: Installation of lockers on hand (district provided)

1) There are 384 Locker columns and associated hardware/parts at Joseph George Middle School (277 Mahoney Dr. San Jose, CA 95127). These materials are to be removed from the container they are in and placed in a new container which is to be transported to Fischer Middle school.

*PHASE 1 Continues on sheet EDU-2




PROJECT: SITE IMPROVEMENTS SUMMER 2023
SITE: RENAISSANCE AT FISCHER
2050 KAMMERER DR, SAN JOSE, CA 95116

DRAWN BY: Seth Kalkman, CM
DATE: 09/12/2023
SCALE: NOT TO SCALE
PROJECT: FISCHER LOCKER REPLACEMENT




Locker Room Layout

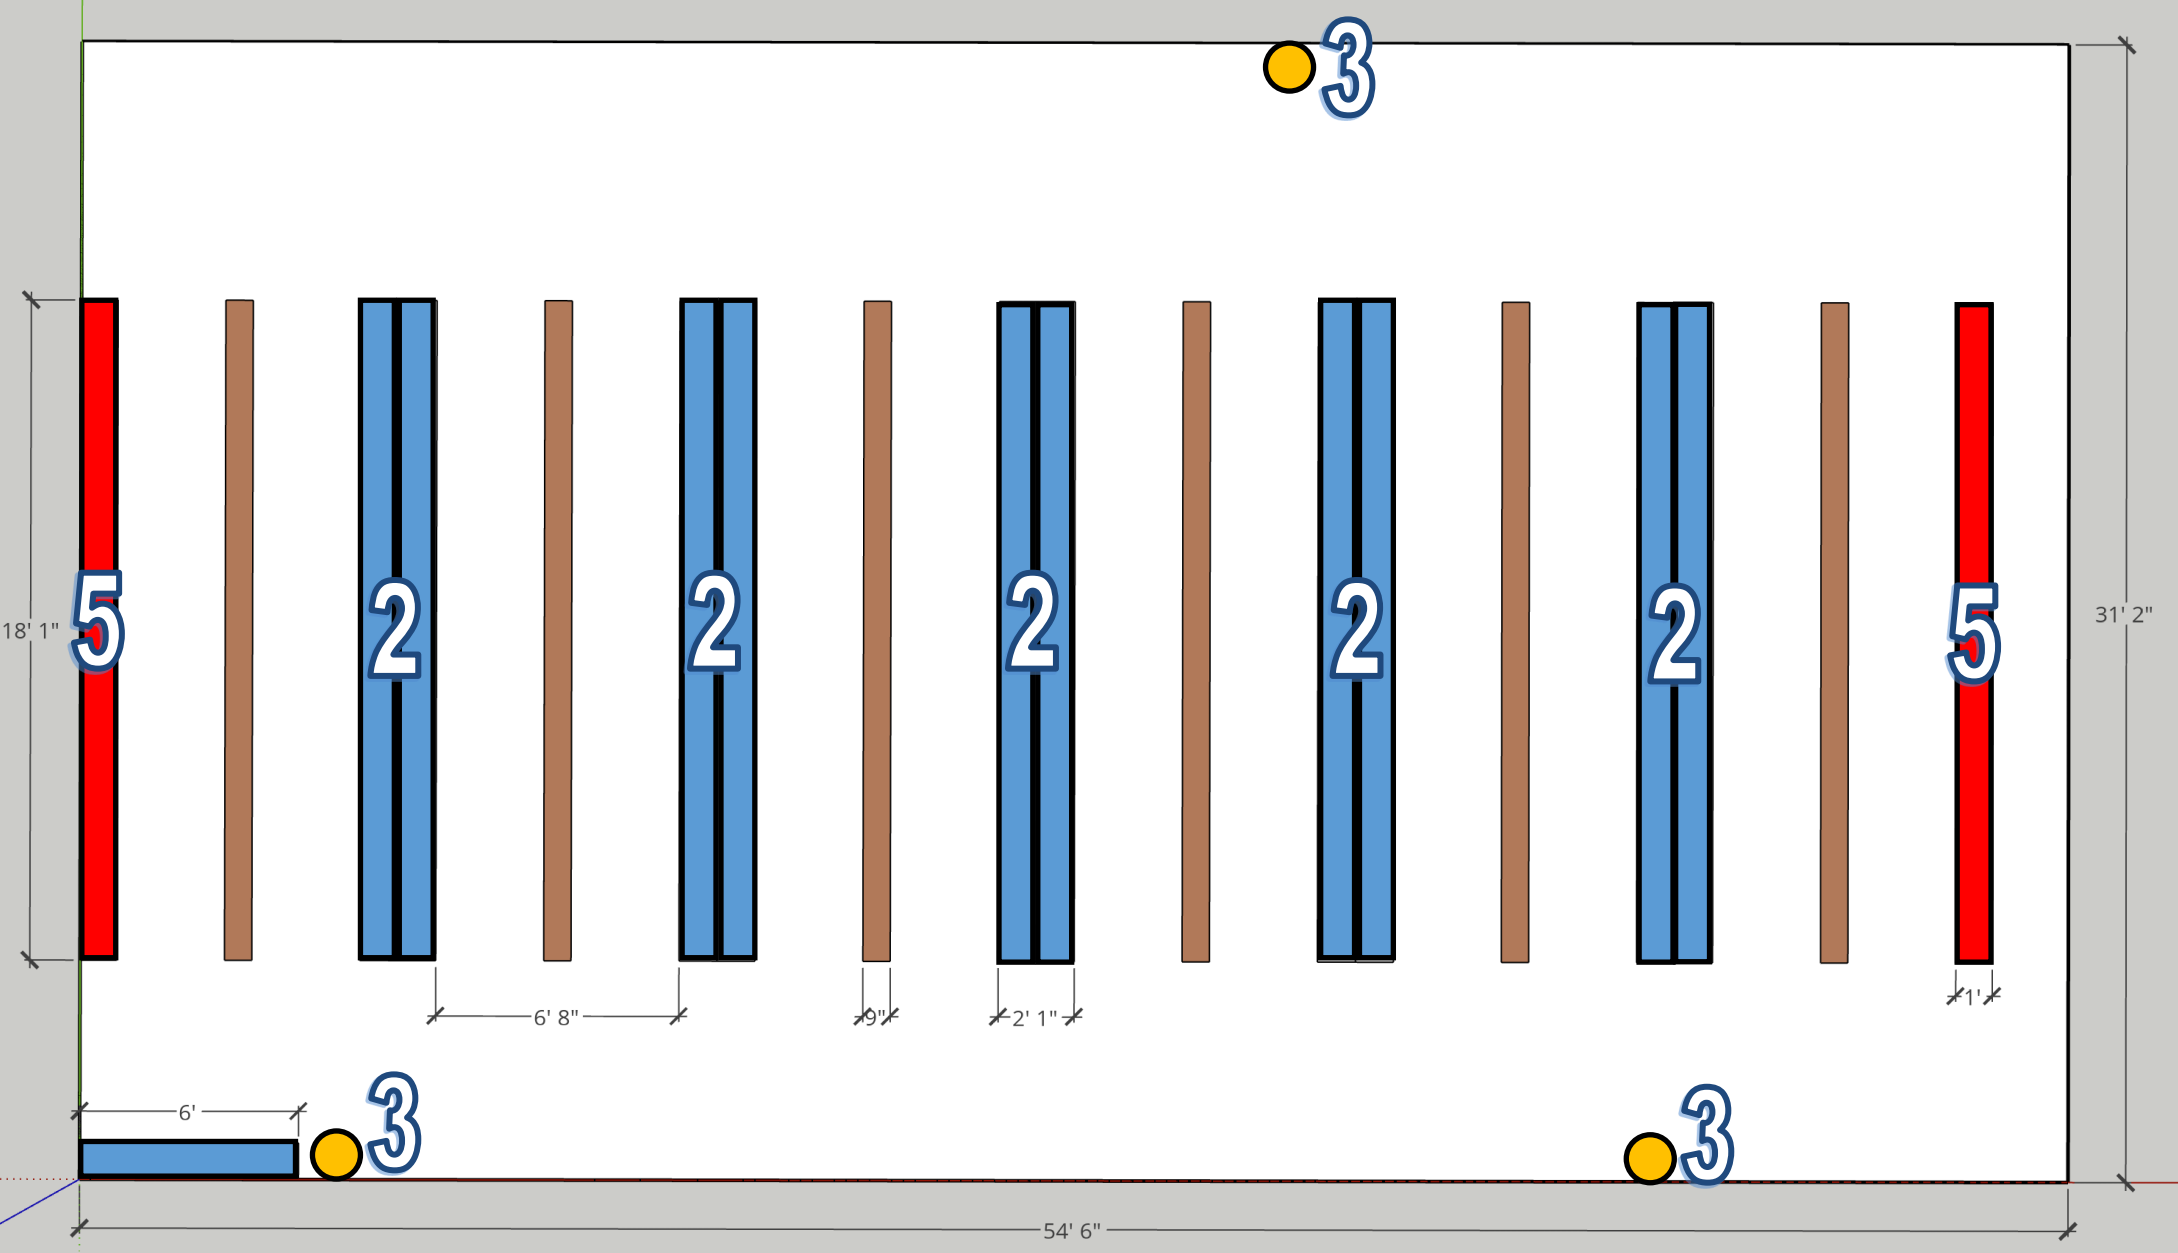

Scope Of Work:

- PHASE 1: Installation of lockers on hand (district provided) continued from EDU-1**
- 2) Remove existing lockers and install on hand lockers (Boys and Girls locker rooms @ Fisher MS as marked on layout).
 - 3) Install three (3) convex mirrors and filler pieces in each locker room at Fischer MS and Sheppard MS. Total of 12 Mirrors in 4 locker rooms (Locations to be verified in the field). See product data on sheet D-5
 - 4) Lockers to be secured with Tapcon 1/4" x 3.5" (or similar) anchors per detail on sheet D-4.
- PHASE 2: Procurement and Installation of re-remaining lockers (see attached proposal from Sierra School Equipment page D-6)**
- 5) Remove existing and install new lockers (as marked on layout).

2 Existing Conditions at Fischer MS Locker Room

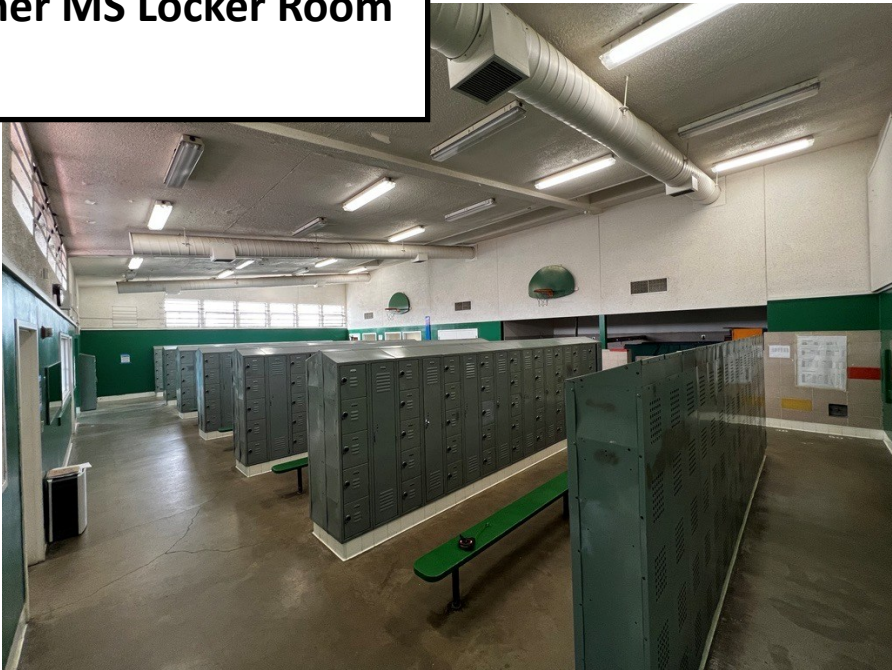

LEGEND:

- Locker Columns to be installed right away
- Locker Columns to be installed when materials arrive
- Locker Room Benches
- Convex Mirrors



2930 GAY AVE
San Jose, CA 95127

PROJECT
SITE IMPROVEMENTS SUMMER 2023

SITE
RENAISSANCE AT FISCHER
2050 KAMMERER DR, SAN JOSE, CA 95116

DRAWN BY
Seth Kalkman, CM

DATE
09/12/2023

SCALE
NOT TO SCALE


PROJECT
FISCHER
LOCKER RE-
PLACEMENT

SHEET
EDU-2
2 OF 9

Existing Shower Area Photo:



Conceptual Sketch:

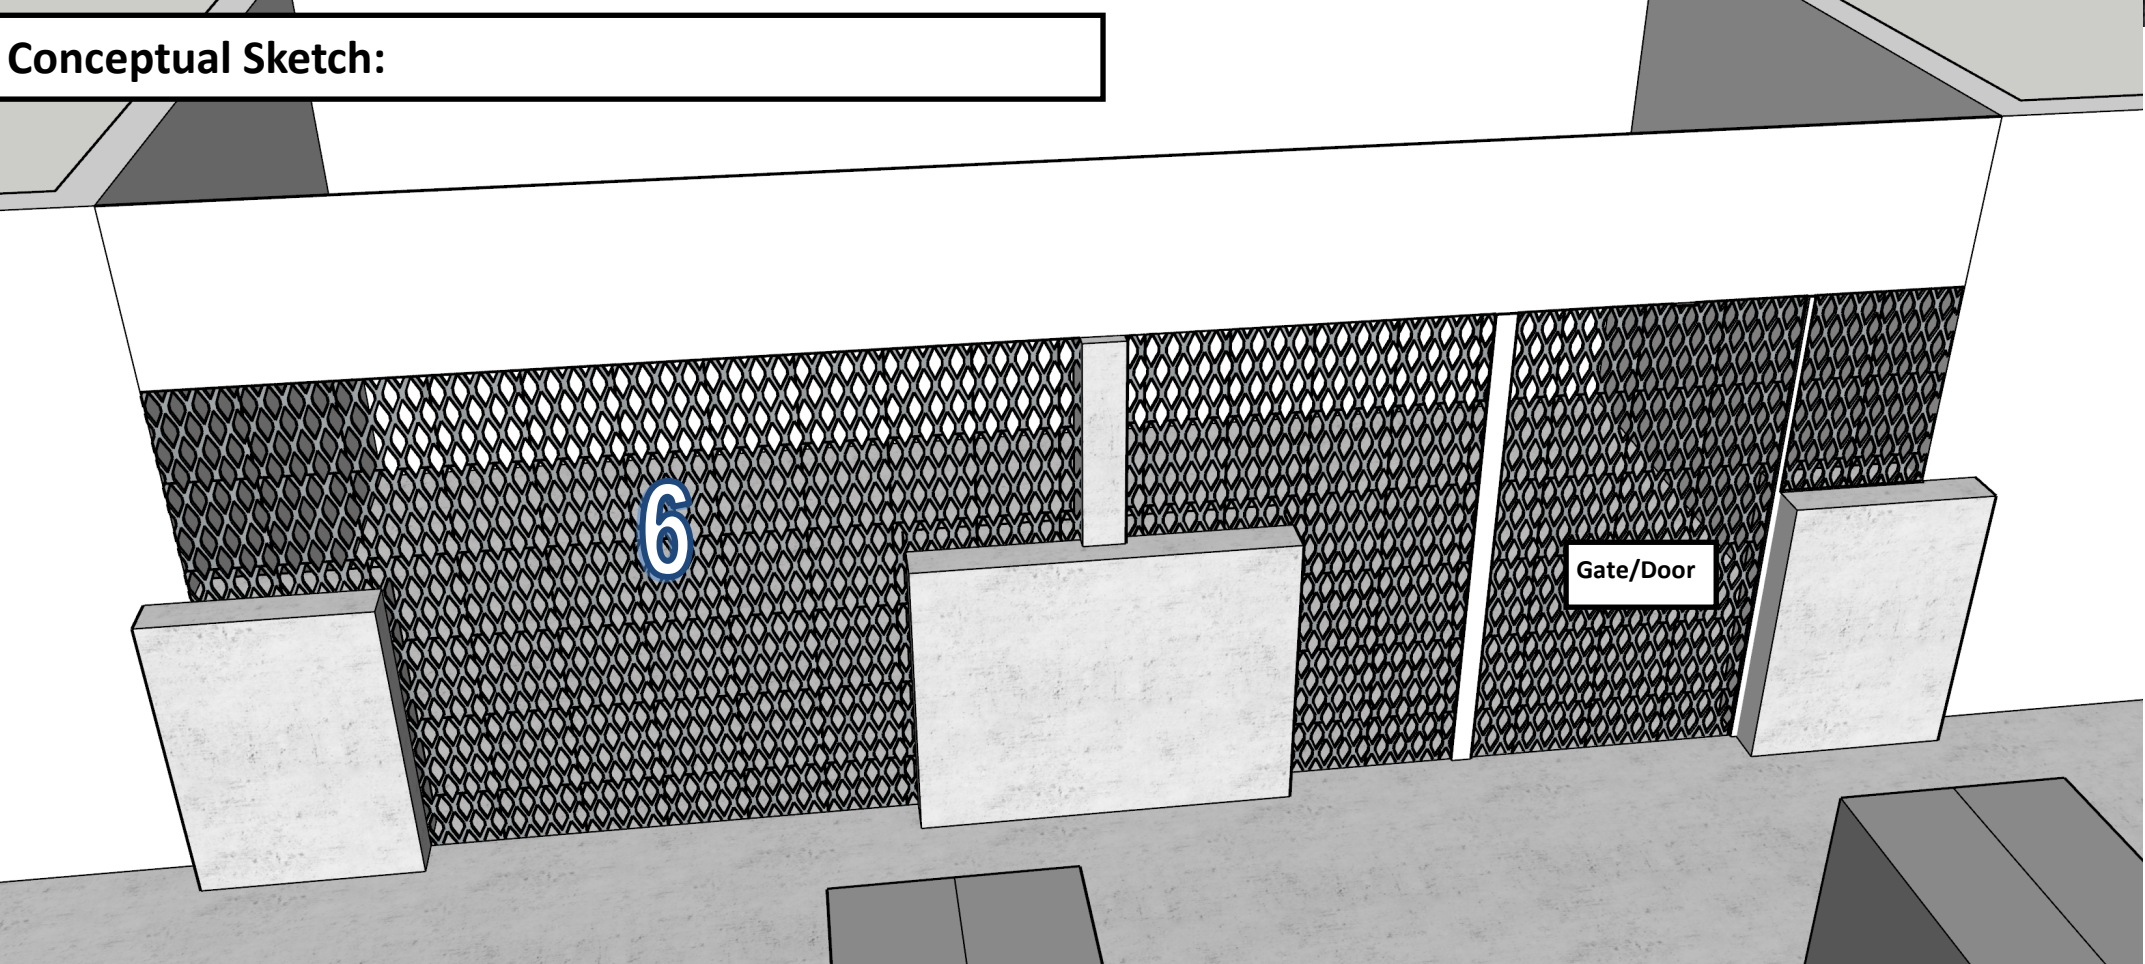

Scope Of Work:

ALTERNATE #1

6) Install Steel Expanded Metal Sheet Flattened (3/4 #9) wall and gate over openings to enclose this area with the ability to lock it.

ALTERNATE #2

7) Re-paint walls to match (approximately 900 sqft surface area)



2930 GAY AVE
San Jose, CA 95127

PROJECT
SITE IMPROVEMENTS SUMMER 2023
SITE
RENAISSANCE AT FISCHER
2050 KAMMERER DR, SAN JOSE, CA 95116

DRAWN BY
Seth Kalkman, CM

DATE
09/12/2023

SCALE
NOT TO SCALE

PROJECT
FISCHER
LOCKER RE-
PLACEMENT

SHEET
EDU-3
3 OF 9




LIST "HEAVY DUTY VENTILATED" K.D. SINGLE TIER ATHLETIC LOCKER (PRODUCT No. HV121248-1S) (STARTER)

LIST "HEAVY DUTY VENTILATED" K.D. SINGLE TIER ATHLETIC LOCKER (PRODUCT No. HV121248-1A) (ADD-ON)


LIST HEAVY DUTY VENTILATED "KD" LOCKER SPECIFICATION			
COMPONENTS	GAUGE	MATERIAL	REMARK
DOOR	14	COLD ROLLED STEEL	DIAMOND PERFORATED
FRAME	16	COLD ROLLED STEEL	SOLID
TOPS	16	COLD ROLLED STEEL	SOLID
BOTTOMS	16	COLD ROLLED STEEL	SOLID
SHELVES	16	COLD ROLLED STEEL	SOLID
SIDES	16	COLD ROLLED STEEL	DIAMOND PERFORATED
BACK	18	COLD ROLLED STEEL	SOLID
HANDLES		STAINLESS STEEL	LIFT (RECESSED DRAWN HANDLE)
HINGE	16	COLD ROLLED STEEL	CONTINUOUS PIANO TYPE

PLEASE INDICATE BODY COMPONENT COLOR:
#729 TAN OR #725 DARK GRAY

LATCHING: (WARDROBE) THREE POINT RECESSED ON LOCKER
DOORS 48" AND OVER, TWO POINT RECESSED ON
ON LOCKER DOORS 36" TO 20". AUTOMATIC
LOCKING DEVICE WITH LIFT-TYPE PADLOCK HASP.

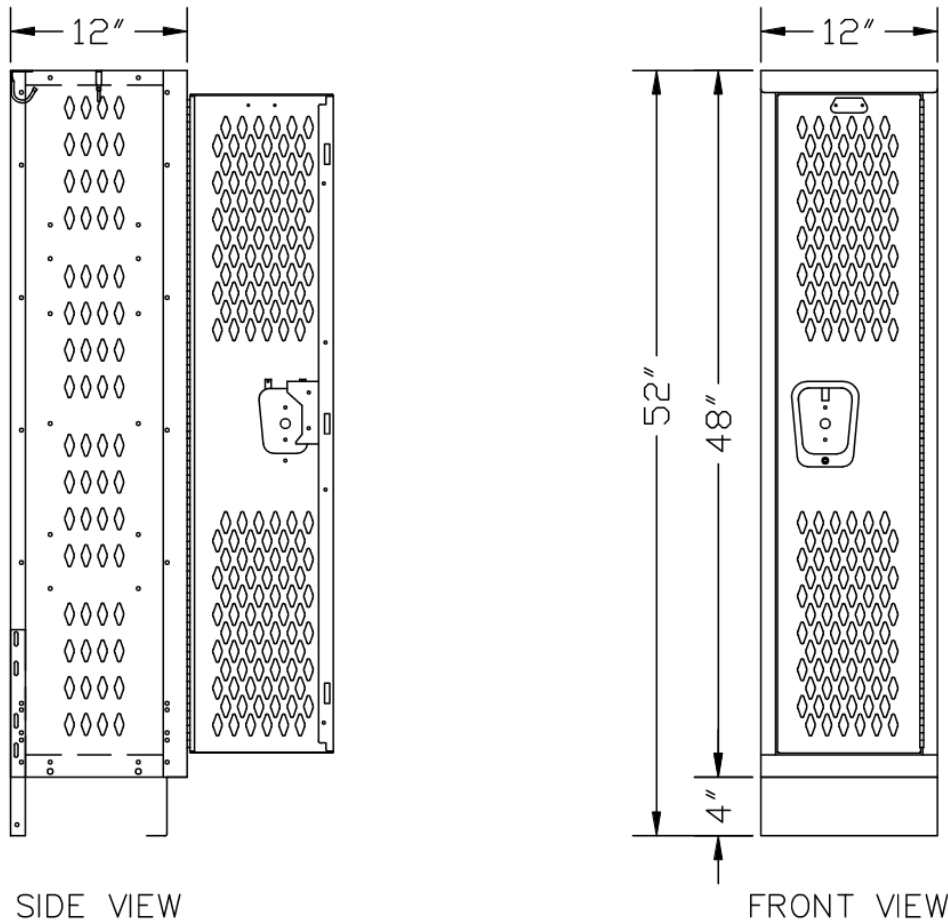


FOR SUBMITTAL
USE ONLY
SUBJECT TO APPROVAL

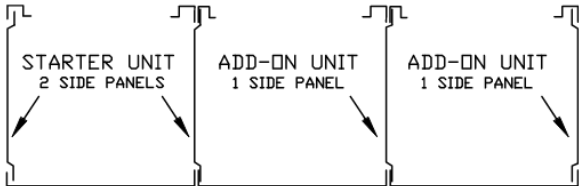

STARTER / ADD-ON LAYOUT
SCALE: NONE

LOCKERS 12" OR WIDER
WITH 30" OR HIGHER
OPENING HEIGHT

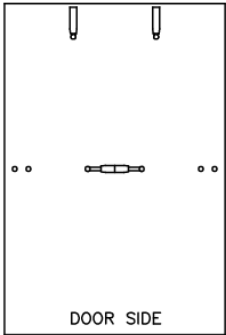

(2) SINGLE CEILING HOOKS
(1) DOUBLE CEILING HOOK

HOOK CONFIGURATION

SUPERIOR

THIS DRAWING AND THE INFORMATION ON IT IS THE CONFIDENTIAL PROPERTY OF LIST INDUSTRIES, INC. AND SHALL NOT BE COPIED OR DISCLOSED TO OTHERS WITHOUT WRITTEN PERMISSION. ONLY LIST INDUSTRIES RESERVES THE RIGHT TO ALTER ANY DESIGN. ANY UNAUTHORIZED MODIFICATIONS RELEASES LIST INDUSTRIES FROM ALL LIABILITIES.

TOLERANCES UNLESS SPECIFIED:
FRACTIONS: ±1/32 DECIMALS: ±.010 DEGREES: ±1°

Customer: SIERRA_SCHOOL_EQUIPMENT
Customer Order Number: 108829-211004-13
Description: GEORGE_MIDDLE_SCHOOL
SAN_JOSE,CA

Drawn By: SP Checked By: Date: 09.30.2022 Scale: NONE
Acad Number: 122244-E1 Sheet 1 of 2 Revision:
Drawing Number: 122244-K

LIST "HEAVY DUTY VENTILATED" K.D. FOUR TIER ATHLETIC BOX LOCKER (PRODUCT No. HV121248-4S) (STARTER)


LIST "HEAVY DUTY VENTILATED" K.D. FOUR TIER ATHLETIC BOX LOCKER (PRODUCT No. HV121248-4A) (ADD-ON)

LIST HEAVY DUTY VENTILATED BOX "KD" LOCKER SPECIFICATION			
COMPONENTS	GAUGE	MATERIAL	REMARK
DOOR	14	COLD ROLLED STEEL	DIAMOND PERFORATED
FRAME	16	COLD ROLLED STEEL	SOLID
TOPS	16	COLD ROLLED STEEL	SOLID
BOTTOMS	16	COLD ROLLED STEEL	SOLID
SHELVES	16	COLD ROLLED STEEL	SOLID
SIDES	16	COLD ROLLED STEEL	DIAMOND PERFORATED
BACK	18	COLD ROLLED STEEL	SOLID
HANDLES		ZINC PLATED C.R.S.	FRICTION CATCH DOOR PULL
HINGE	16	COLD ROLLED STEEL	CONTINUOUS PIANO TYPE


PLEASE INDICATE BODY COMPONENT COLOR:
#729 TAN OR #725 DARK GRAY

LATCHING: (BOX DOOR) SINGLE POINT FRICTION
CATCH WITH DOOR PULL. DOOR WILL
ACCEPT BUILT-IN LOCK OR PADLOCK.

FOR SUBMITTAL
USE ONLY
SUBJECT TO APPROVAL

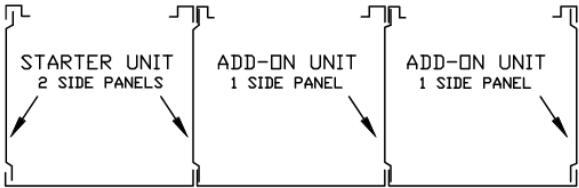

STARTER / ADD-ON LAYOUT
SCALE: NONE

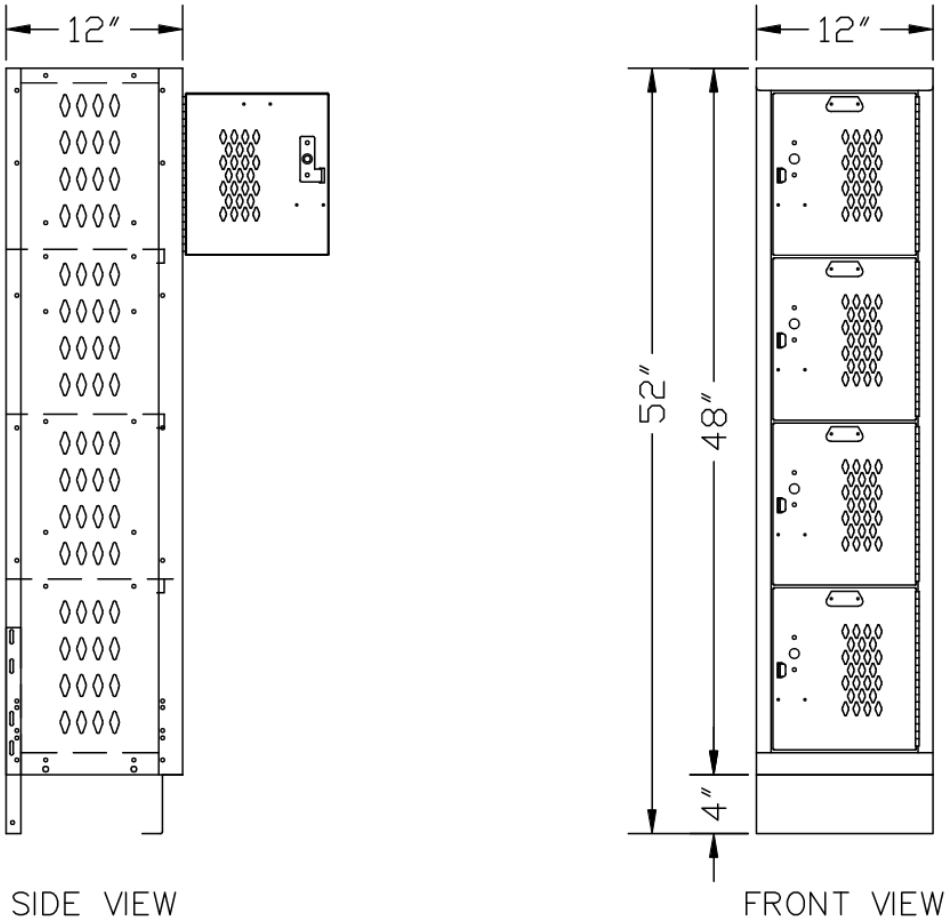

SIDE VIEW

FRONT VIEW

SUPERIOR

THIS DRAWING AND THE INFORMATION ON IT IS THE CONFIDENTIAL PROPERTY OF LIST INDUSTRIES, INC. AND SHALL NOT BE COPIED OR DISCLOSED TO OTHERS WITHOUT WRITTEN PERMISSION. ONLY LIST INDUSTRIES RESERVES THE RIGHT TO ALTER ANY DESIGN. ANY UNAUTHORIZED MODIFICATIONS RELEASES LIST INDUSTRIES FROM ALL LIABILITIES.

TOLERANCES UNLESS SPECIFIED:
FRACTIONS: ±1/32 DECIMALS: ±.010 DEGREES: ±1°

Customer: SIERRA_SCHOOL_EQUIPMENT

Customer Order Number: 108829-211004-13

Description: GEORGE_MIDDLE_SCHOOL
SAN_JOSE,CA

Drawn By:
SP

Checked By:

Date:
09.30.2022

Scale:
NONE

Acad Number: 122244-E2

Sheet 2 Of 2

Revision:

Drawing Number: 122244-K



2930 GAY AVE
San Jose, CA 95127

PROJECT
SITE IMPROVEMENTS SUMMER 2023

SITE

RENAISSANCE AT FISCHER

2050 KAMMERER DR, SAN JOSE, CA 95116


DRAWN BY
Seth Kalkman, CM

DATE
09/12/2023

SCALE
NOT TO SCALE

PROJECT
FISCHER
LOCKER RE-
PLACEMENT

SHEET
D-2
5 OF 9

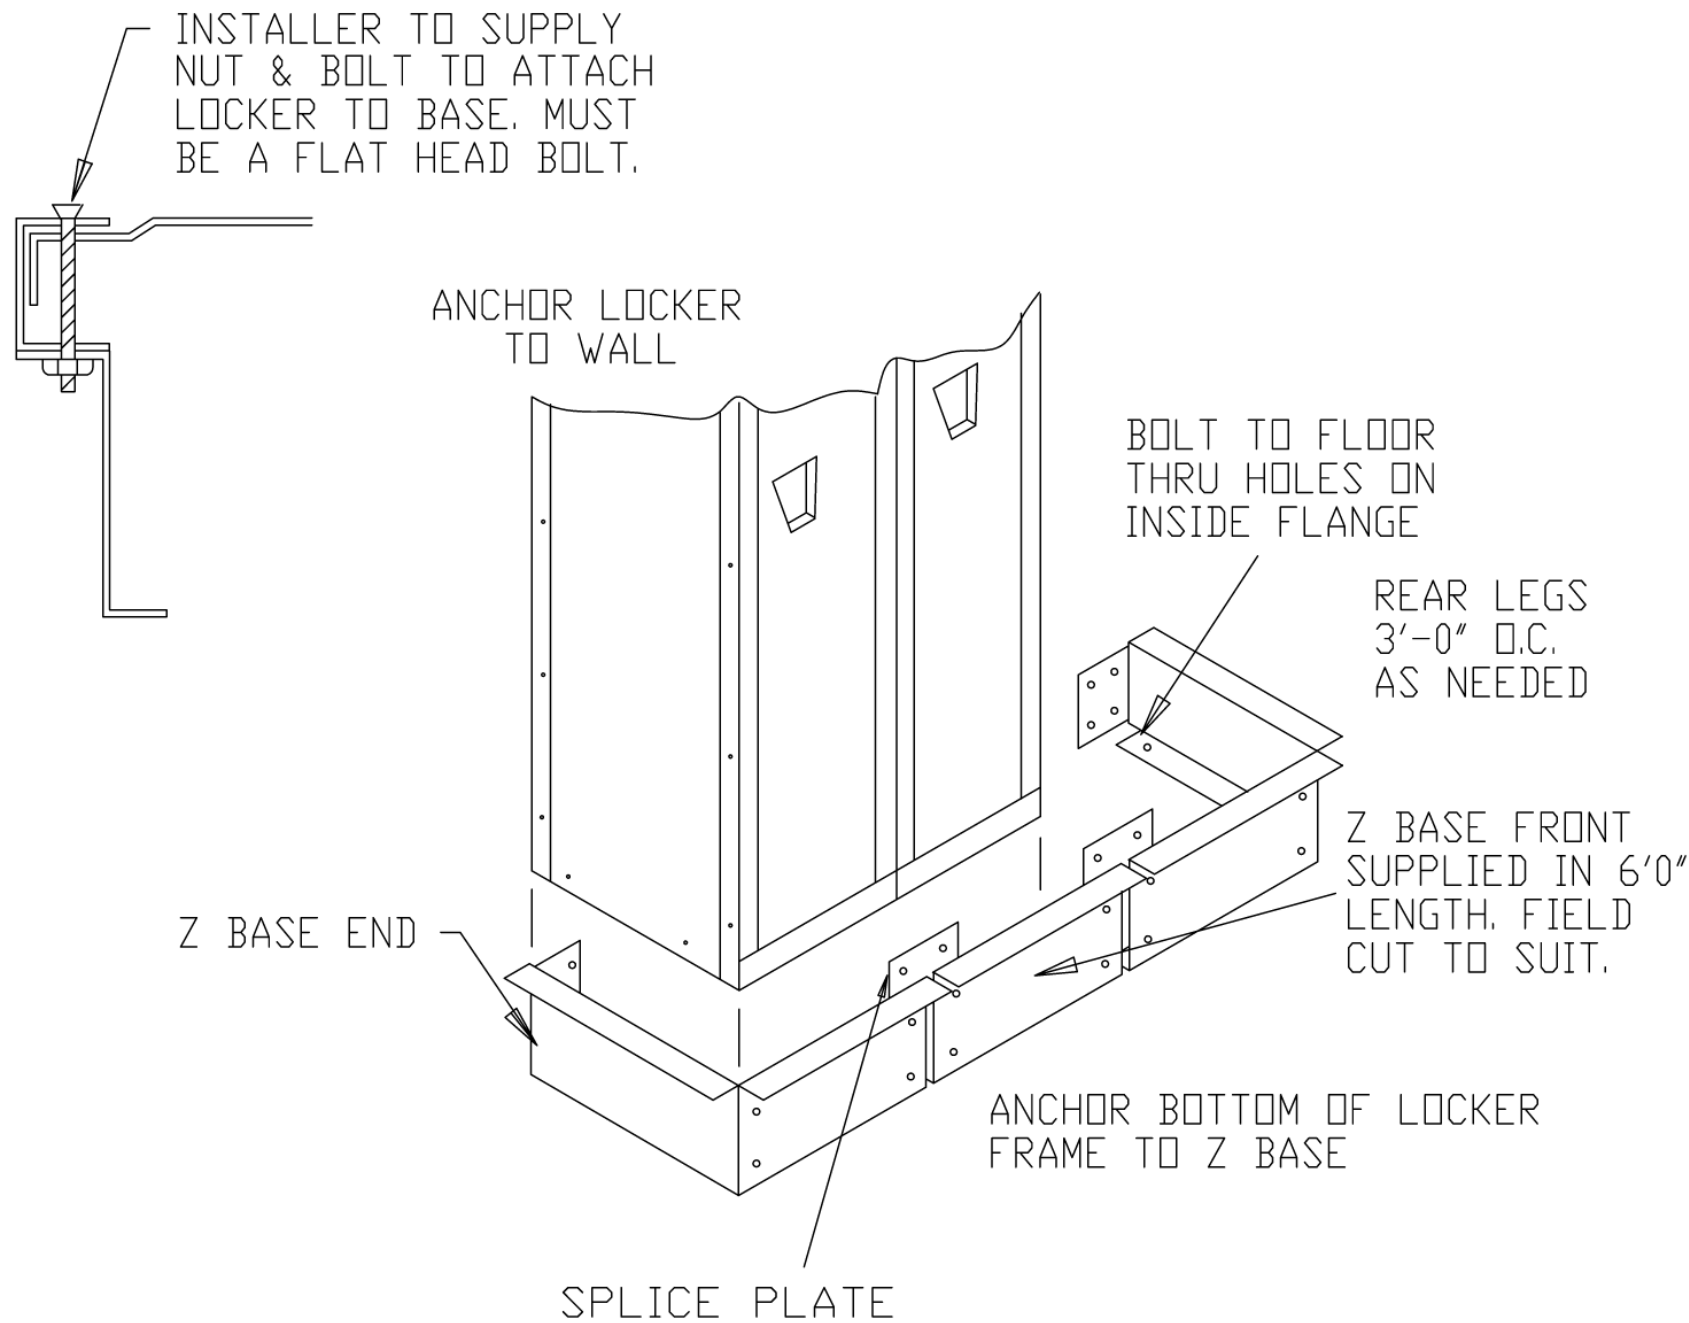

SUPERIOR

THIS DRAWING AND THE INFORMATION ON IT IS THE CONFIDENTIAL PROPERTY OF LIST INDUSTRIES, INC. AND SHALL NOT BE COPIED OR DISCLOSED TO OTHERS WITHOUT WRITTEN PERMISSION. ONLY LIST INDUSTRIES RESERVES THE RIGHT TO ALTER ANY DESIGN. ANY UNAUTHORIZED MODIFICATIONS RELEASES LIST INDUSTRIES FROM ALL LIABILITIES.

TOLERANCES UNLESS SPECIFIED:
FRACTIONS: $\pm 1/32$ DECIMALS: $\pm .010$ DEGREES: $\pm 1^\circ$

Description:

Drawn By: JFA	Checked By:	Date: 7-6-12	Scale: NONE
Acad Number:	Sheet 1 Of 1	Revision:	
Drawing Number:			

1 Z-BASE



2930 GAY AVE
San Jose, CA 95127

PROJECT: SITE IMPROVEMENTS SUMMER 2023
SITE: RENAISSANCE AT FISCHER
2050 KAMMERER DR, SAN JOSE, CA 95116

DRAWN BY
Seth Kalkman, CM

DATE
09/12/2023



SCALE
NOT TO SCALE

PROJECT
FISCHER
LOCKER RE-
PLACEMENT

SHEET

D-3


6 OF 9

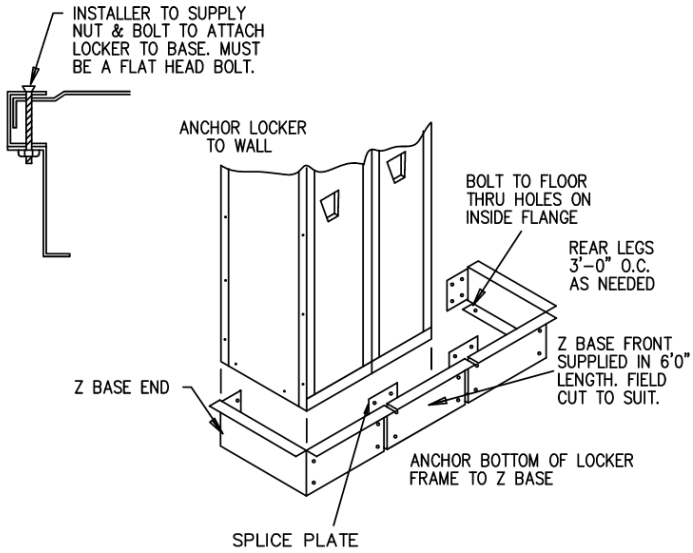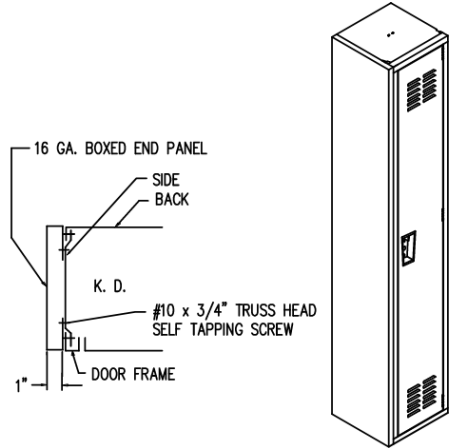

1 BOXED END



2 Z BASE

**FOR SUBMITTAL
USE ONLY**
SUBJECT TO APPROVAL

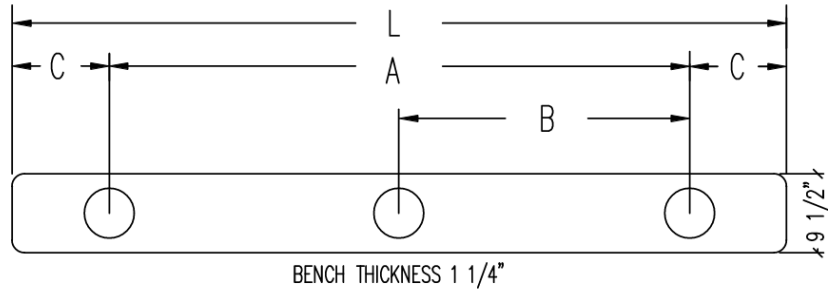

TYPE OF BENCH PEDESTAL 4805
BENCH PEDESTAL COLOR *TO MATCH*

LENGTH	L	A	B	C	QTY. OF PEDS.
3 FT	36"	24"	X	6"	2
4 FT	48"	32"	X	8"	2
5 FT	60"	40"	X	10"	2
6 FT	72"	48"	X	12"	2
7 FT	84"	60"	X	12"	2
8 FT	96"	72"	X	12"	2
9 FT	108"	84"	42"	12"	3
10 FT	120"	96"	42"	12"	3
11 FT	132"	108"	54"	12"	3
12 FT	144"	120"	60"	12"	3
13 FT	156"	132"	66"	12"	3
14 FT	168"	144"	72"	12"	3
15 FT	180"	156"	52"	12"	4

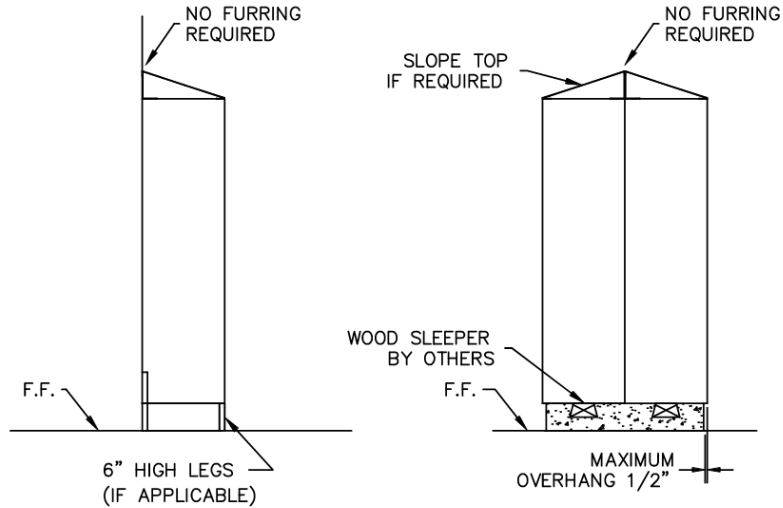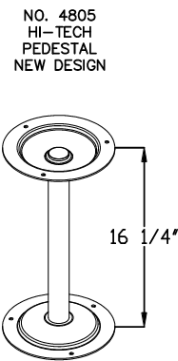

LIST LOCKER HEIGHTS							
NOMINAL HEIGHT	ACTUAL HEIGHT	OVERALL HEIGHT WITH LEGS	OVERALL HEIGHT WITH SLOPE TOPS				
			12" DEEP	15" DEEP	18" DEEP	21" DEEP	24" DEEP
60"	60"	+6"	+4"	+5"	+6"	+7"	+8"
72"	72"	+6"	+4"	+5"	+6"	+7"	+8"

3 BENCH & PEDESTALS

4 GENERAL BASE & HEIGHT

SUPERIOR

THIS DRAWING AND THE INFORMATION ON IT IS THE CONFIDENTIAL PROPERTY OF LIST INDUSTRIES, INC. AND SHALL NOT BE COPIED OR DISCLOSED TO OTHERS WITHOUT WRITTEN PERMISSION. ONLY LIST INDUSTRIES RESERVES THE RIGHT TO ALTER ANY DESIGN. ANY UNAUTHORIZED MODIFICATIONS RELEASES LIST INDUSTRIES FROM ALL LIABILITIES.

TOLERANCES UNLESS SPECIFIED:
FRACTIONS: ±1/32 DECIMALS: ±.010 DEGREES: ±1°

Customer: SIERRA SCHOOL EQUIPMENT

Customer Order Number: 108829-211004-13

Description: GEORGE MIDDLE SCHOOL
SAN JOSE, CA

Drawn By:
RRN

Checked By:

Date:
10.10.2022

Scale:
NONE

Acad Number: 122244-1

Sheet 3 Of 3

Revision:

Drawing Number: 122244-K



2930 GAY AVE
San Jose, CA 95127

PROJECT
SITE IMPROVEMENTS SUMMER 2023

SITE
RENAISSANCE AT FISCHER
2050 KAMMERER DR, SAN JOSE, CA 95116

DRAWN BY
Seth Kalkman, CM

DATE
09/12/2023

SCALE
NOT TO SCALE

PROJECT
FISCHER
LOCKER RE-
PLACEMENT

SHEET

D-4


7 OF 9

ULINE: JUMBO CONVEX SAFETY MIRROR - 30" GLASS, INDOOR



Eliminate blind spots and prevent collisions. Lightweight and easy to install.

- 30" jumbo mirror. Recommended for viewing open spaces around warehouses and industrial plants.
- Crisp, clear glass. Adjustable swivel mount.
- 2-way. Wide angle 160° view.
- [Mounting Hardware Kit](#) sold separately.

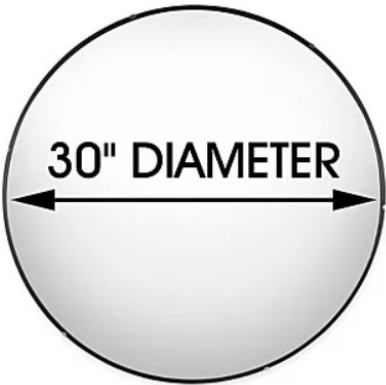

MODEL NO.	DESCRIPTION	DIAMETER	VIEWING ANGLE	VIEWING DISTANCE	WT. (LBS.)	PRICE EACH		STYLE
						1	3+	
H-2076-I	Convex Glass	30"	160°	25'	18	\$135	\$130	Indoor - Glass ▾

ADDITIONAL LOCKER MATERIALS TO BE PROCURED BY CONTRACTOR FROM SIERRA SCHOOL EQUIPMENT



Proposal
Sierra School Equipment Company
PO Box 80667
Bakersfield, CA 93380-0667
Phone: 661-399-2993
Fax: 661-399-0218
Email: sales@ssecinc.com
www.ssecinc.com

Order Number	110178
Date	08/28/2023
Customer PO No	
Customer Name	Alum Rock Union School District
Account Rep	Kevin McDermott
Project Number	
Terms	NET 30
Page	1 of 2

T Alum Rock Union School District
O 2930 Gay Ave
San Jose, CA 95127

ATTN: Joseph Manluco
Phone: 408-928-8400
Email: joseph.manluco@arUSD.org

S Sheppard Middle School - C43SJGT
H 480 Rough and Ready Rd
I San Jose, CA 95133
P

T ATTN: Joseph Manluco
O Phone: 408-928-8400
Email: joseph.manluco@arUSD.org

Line	Quantity	Description	Unit Price	Extended Amount
1	1.00 Lot	List Industries, Inc LIST INDUSTRIES LOCKER PARTS 4 each Aerosol Spray Touch Up Paint (Grand Slam Blue) 1,408 each Part No. RV101 Rivets 4 each Part No. STFF72023 Slope Top Furring Fillers 3" x 72" 2 each J Filler 3" X 78" Paint Color: Color: Grand Slam Blue 717	982.00	982.00
Order Sub-Total :				\$982.00
9.3750%-SAN JOSE-95133-2422-SANTA CLARA :				\$92.06
TOTAL ORDER :				\$1,074.06

PLEASE REVIEW THIS QUOTATION AND NOTIFY US PROMPTLY OF ANY CORRECTIONS REQUIRED. THANK YOU FOR THE OPPORTUNITY TO BE OF SERVICE.

A FINANCE CHARGE OF 1-1/2% PER MONTH WHICH IS AN ANNUAL PERCENTAGE RATE OF 18% WILL BE CHARGED ON ACCOUNTS PAST DUE.

Signature: _____ Name: _____ Title: _____ Date: _____



Proposal
Sierra School Equipment Company
PO Box 80667
Bakersfield, CA 93380-0667
Phone: 661-399-2993
Fax: 661-399-0218
Email: sales@ssecinc.com
www.ssecinc.com

Order Number	110178
Date	08/28/2023
Customer PO No	
Customer Name	Alum Rock Union School District
Account Rep	Kevin McDermott
Project Number	
Terms	NET 30
Page	2 of 2

SIERRA SCHOOL EQUIPMENT COMPANY
TERMS AND CONDITIONS

Purchase and Sale

- All prices quoted shall remain valid for 30 days. Acceptance of the Seller's written quotation shall be evidenced by delivery of Buyer's written confirmation or written purchase order incorporating all of the provisions of Seller's quotation and these Terms and Conditions.
- A deposit of at least 50% of the invoice price of all goods and services may be required as a condition of order. The Seller shall render its invoice for balance due upon delivery and installation of the goods. Partial deliveries are to be paid upon presentation of invoice covering each partial shipment. Prices are subject to applicable federal, state, and local taxes. Buyers who are exempt from taxes shall provide the seller with copies of exemption certificates upon acceptance of this proposal.
- Balance of the purchase price is due according to the terms stated on the invoice. Any invoiced amounts that are not paid when due shall bear a monthly service charge of 1.5% of the overdue amount (or an annual rate of 18%) until paid in full.
- Sales tax is included on the proposal and will be updated at time of delivery.

Delivery and Installation

- If requested by Buyer, delivery and installation at the job site will be provided so long as the site provides safe access and is free of obstacles to the proper installation of goods. Should installation require electric current, heat, lighting, hoisting, and/or elevator, service shall be furnished without charge to Seller. Buyer shall cause to be provided adequate facilities for off-loading, staging, moving and handling of merchandise. Permits and licenses are the responsibility of the Buyer.
- Delivery and installation shall be made Monday through Friday during normal working hours (8:00am – 5:00pm) unless otherwise specified. Additional labor costs resulting from overtime work performed at Buyer's request shall be paid for by Buyer.
- Delivery times are predicated on factory scheduling. Times are subject to factory delays, transit time, strikes, etc.
- It is assumed under this proposal, unless noted otherwise, that the customer's project site will be ready to immediately receive product. Unless noted and agreed to otherwise, the project site is to be free of other trades and/or existing furniture and equipment, with clear access to the area where furniture is to be installed. If furniture is to be installed above or below the ground floor, an operational elevator must be available for use. Stair carry must be communicated prior at the time of proposal, and if not will be an additional charge. All orders must be accepted by the customer for delivery within 30 calendar days of receipt of the product. Any delays beyond 30 calendar days will result in Storage Charges and a Partial Billing for an agreed upon percentage of the projects total cost to cover material costs. The Completes Billing will be issued once the product has been delivered and installed. Storage Charges will be charged at the rate of \$1.50 per square foot of space utilized. Any additional labor caused by delays, excess handling, special equipment and storage not the direct fault of Sierra School Equipment Company or the Manufacturers, will be charged back to the client. Charges for storage and excess handling will be included on the Final Billing.
- INSPECTION ACCEPTANCE: Buyer agrees to complete an inspection of product upon receipt of product and inform immediately the Seller of any damage or product not conforming to the Purchase Order. Upon signing of the Delivery Receipt, the Buyer agrees that the product is in acceptable condition and completes the Purchase Order as requested.

Cancellation and Change

- Any modification to an accepted order must be mutually agreeable and are subject to the manufacturer's and Seller's approval. Changes must be made via revised purchase order, change order or signed and dated revised quotation.
- CONTRACT MERCHANDISE IS NOT RETURNABLE. Stock merchandise may be accepted for return based on manufacturer's policy. Items accepted for return may be subject to a 25% (or factory scheduled restocking charge plus freight charges).
- If delivery or installation is delayed at the request of Buyer, payment shall be due upon the date Seller is prepared to make delivery or accomplish installation. Further, if delivery or installation is delayed at the request of Buyer, Buyer shall pay any storage fees and freight and handling charges incurred by the Seller or, if said goods are stored by Seller, Buyer shall pay a reasonable storage charge.

Warranties and Claims

- Unless otherwise specified, all furniture is warranted by Seller to be free from defects in materials and workmanship for the period of time each manufacturer provides on its product from date of delivery. Manufacturer's warranties will apply with any charge for labor at the prevailing rates. It is expressly agreed that this warranty is in place and in lieu of all warranties of fitness and merchantability.
- All claims for shortage, damages or mis-shipped merchandise must be made in writing within five (5) days after the receiving date. In case of drop shipments where product is delivered without installation, Buyer will be responsible to file necessary freight claims in the event of damage.

Miscellaneous

- If any part of these Terms and Conditions is held by a court or tribunal of competent jurisdiction to be invalid, void, or unenforceable, the remaining provisions will nevertheless continue in full force without being impaired in any way.
- This agreement and all the rights and obligations of the parties shall be governed by the laws of the State of California. If Seller retains an attorney to enforce its rights under this agreement, Buyer agrees to pay reasonable attorneys fees and court costs.
- The Seller retains a security interest in the merchandise until it is fully paid. Buyer assumes all risk of loss of delivered product and shall not be released from any obligations under this agreement due to product loss, damage, or disrepair following delivery and acceptance. Buyer will provide information necessary for preparation of and will execute one or more Financing Statements upon request of Seller.

CA Contractor's License # 422359 | NV Contractor's License # 0032471

CA Contractor's License # 422359 | NV Contractor's License # 0032471



PROJECT
SITE IMPROVEMENTS SUMMER 2023
SITE
RENAISSANCE AT FISCHER
2050 KAMMERER DR, SAN JOSE, CA 95116

DRAWN BY
Seth Kalkman, CM

DATE
09/12/2023

SCALE
NOT TO SCALE

PROJECT
FISCHER
LOCKER RE-
PLACEMENT

SHEET
D-6
9 OF 9