



SITE PLAN

May 9, 2022

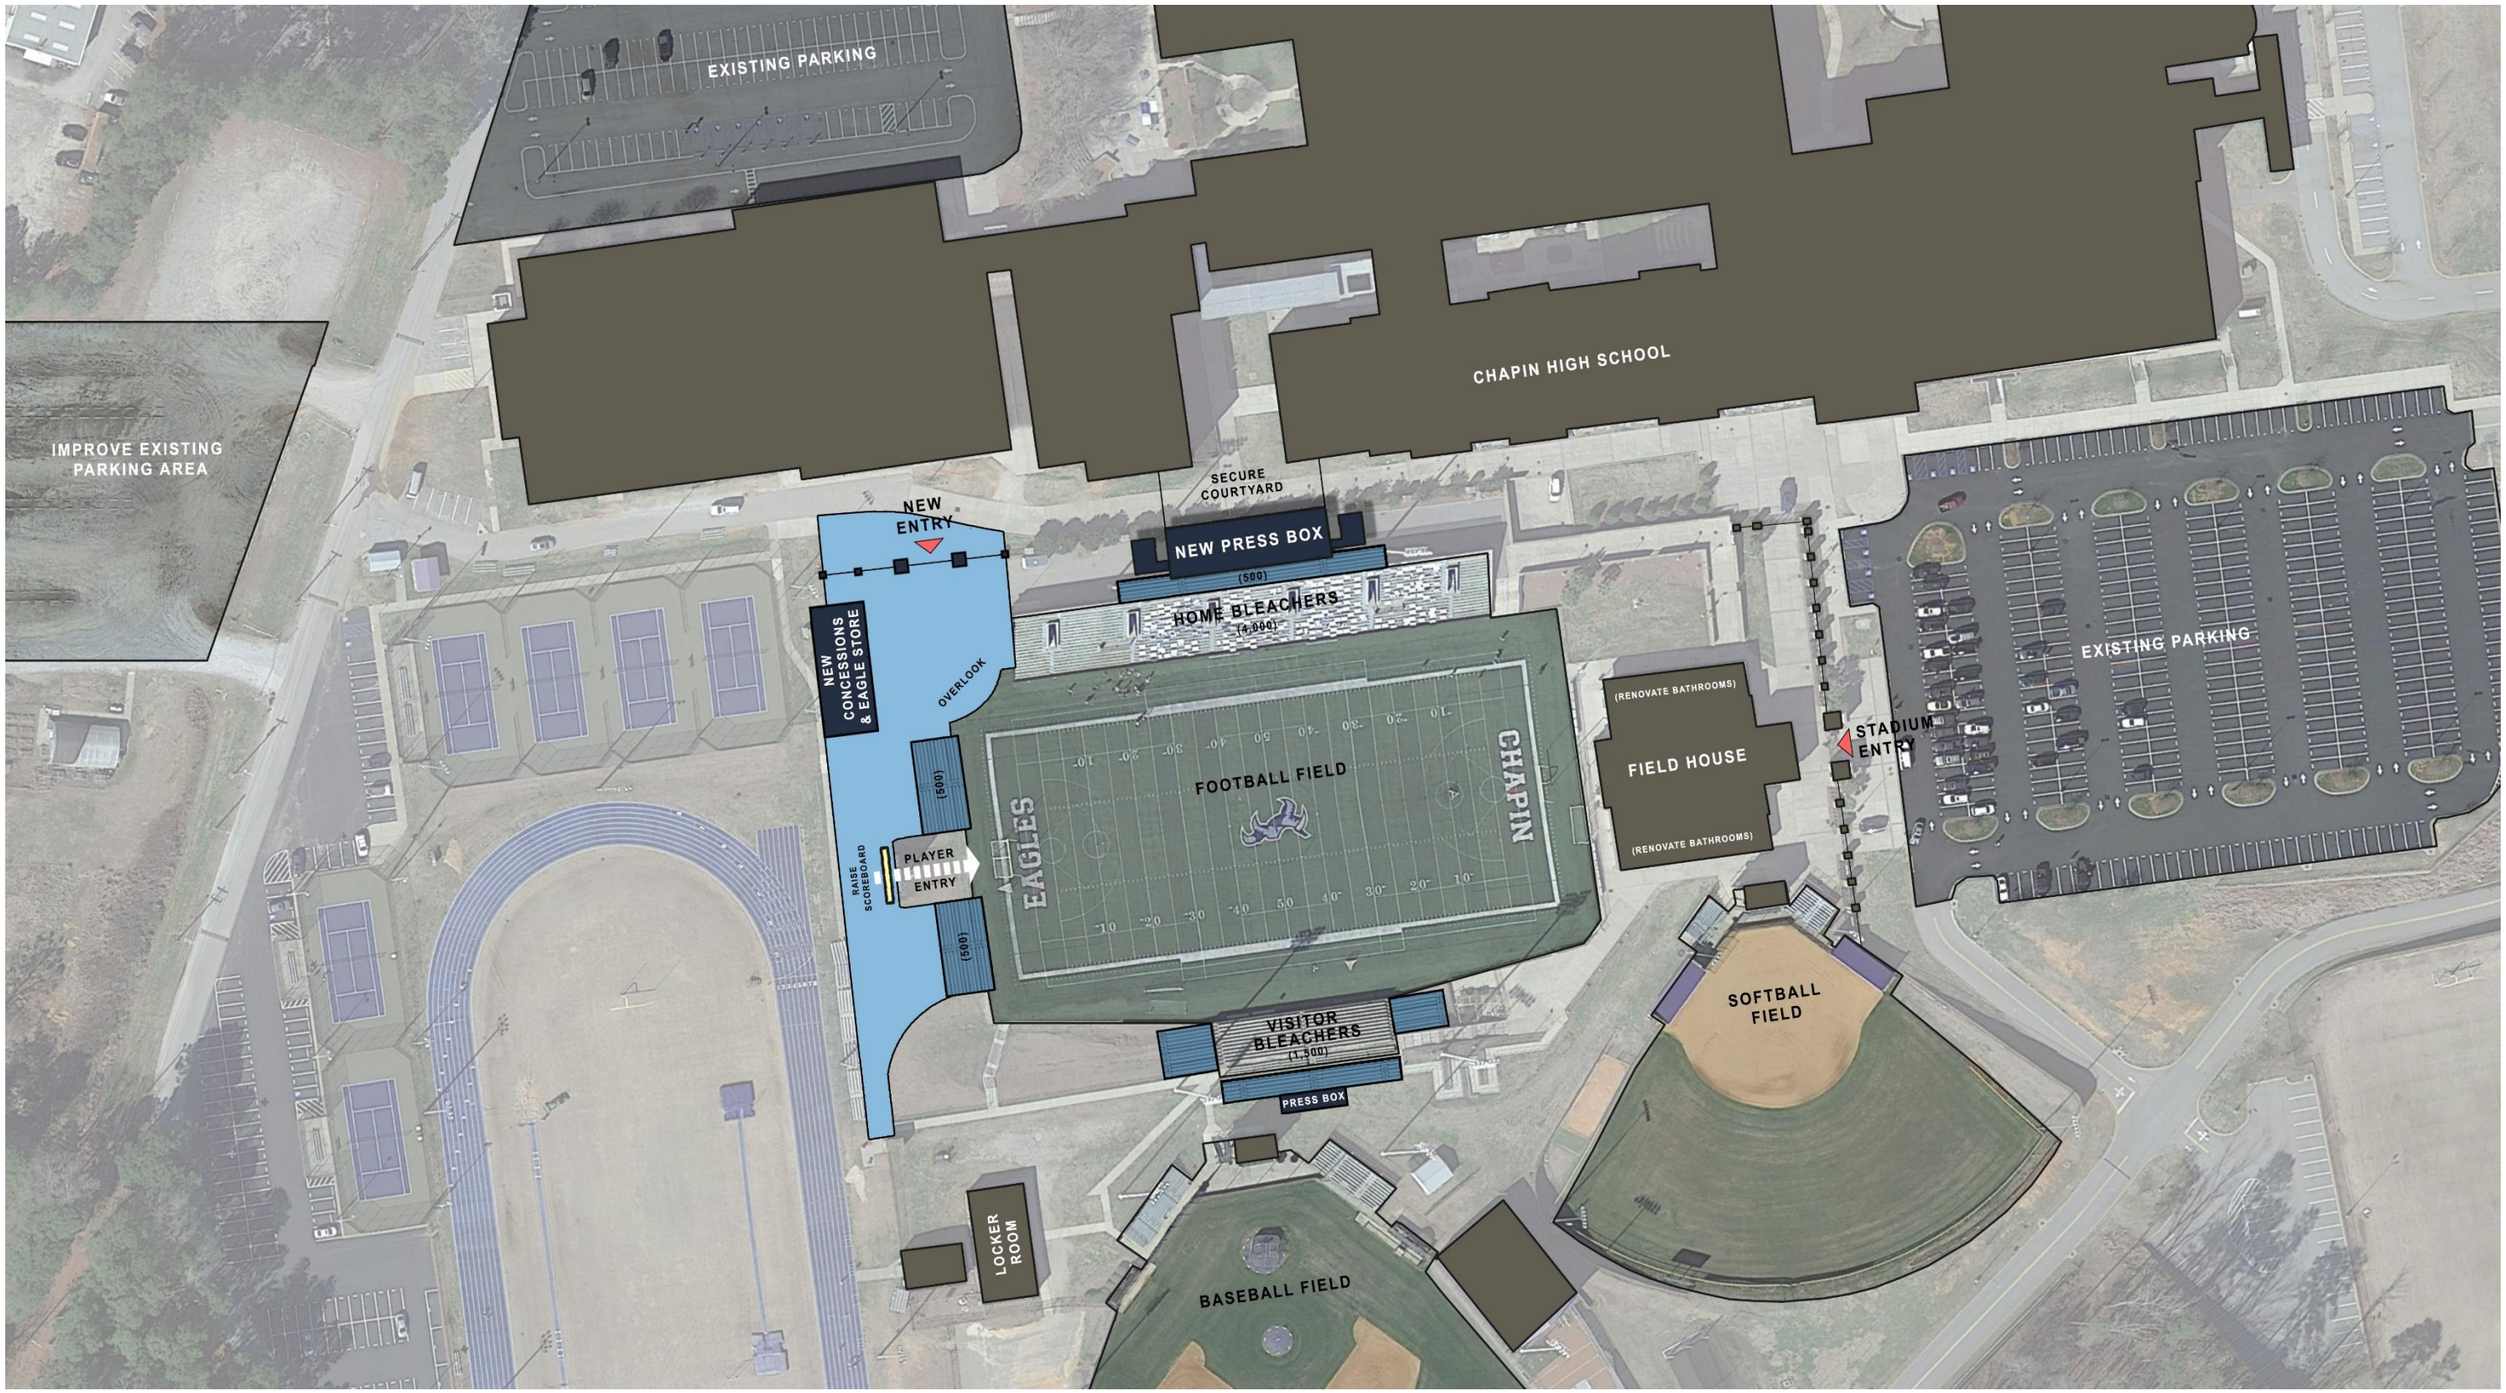


3D RENDERING

May 9, 2022

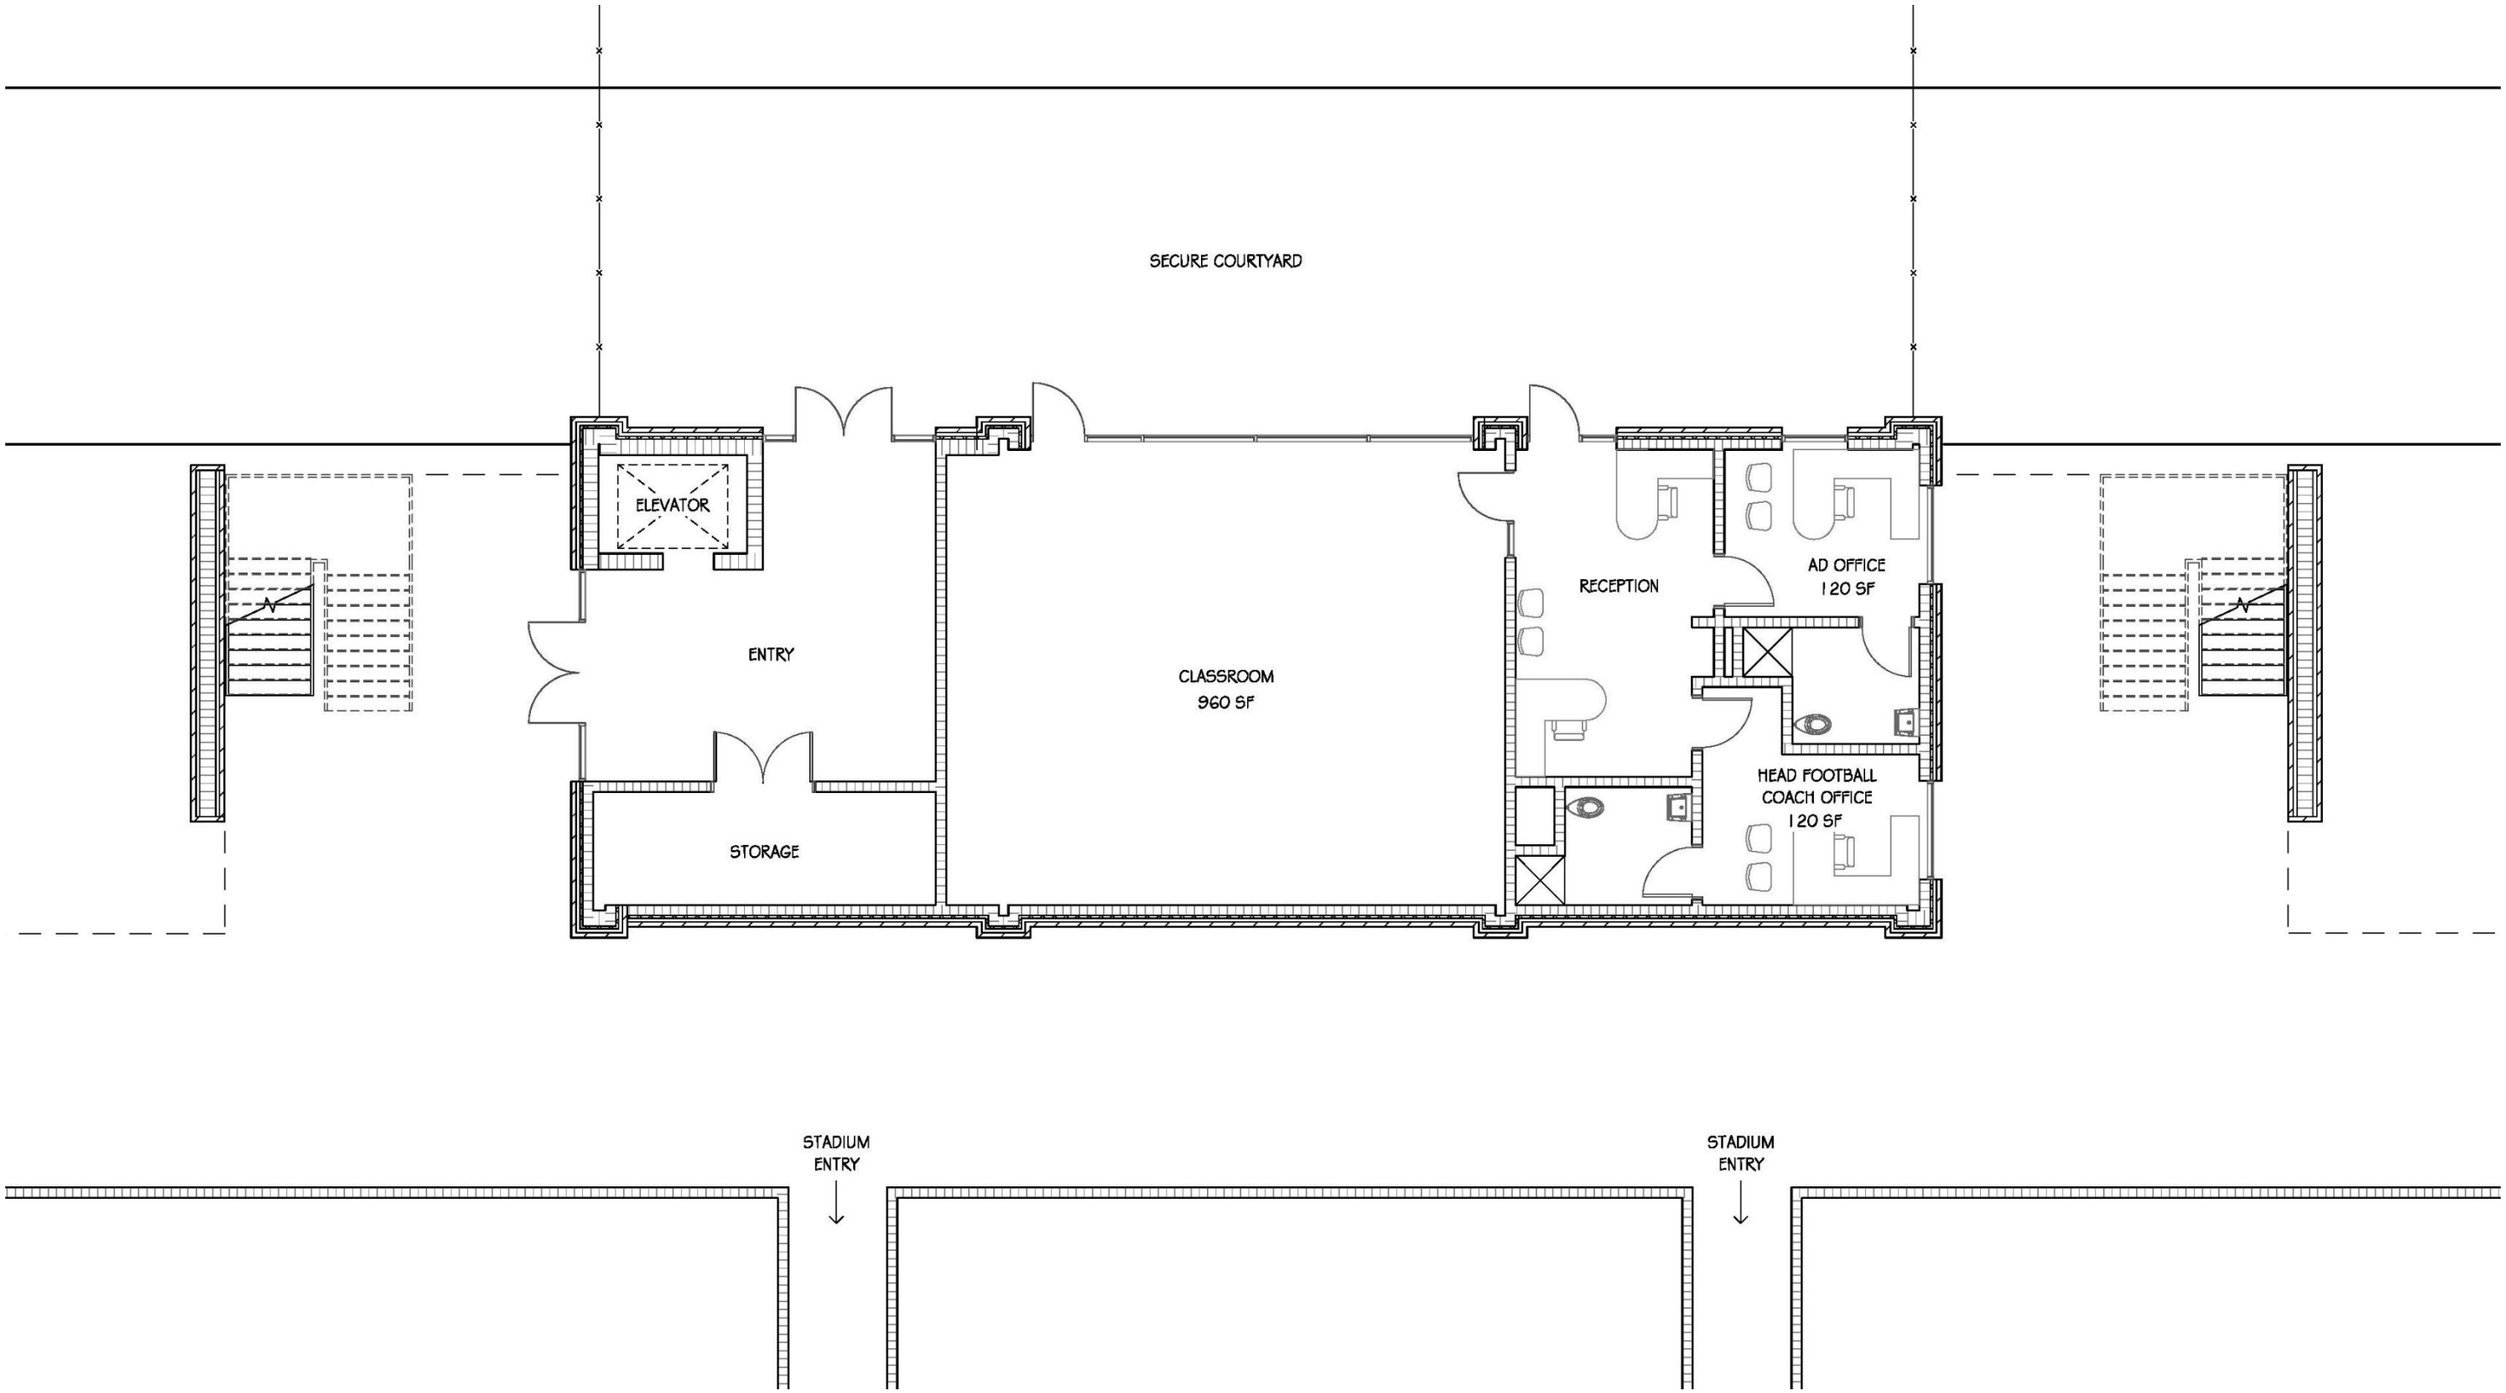


PRESS BOX FLOOR PLAN | GROUND LEVEL

May 9, 2022

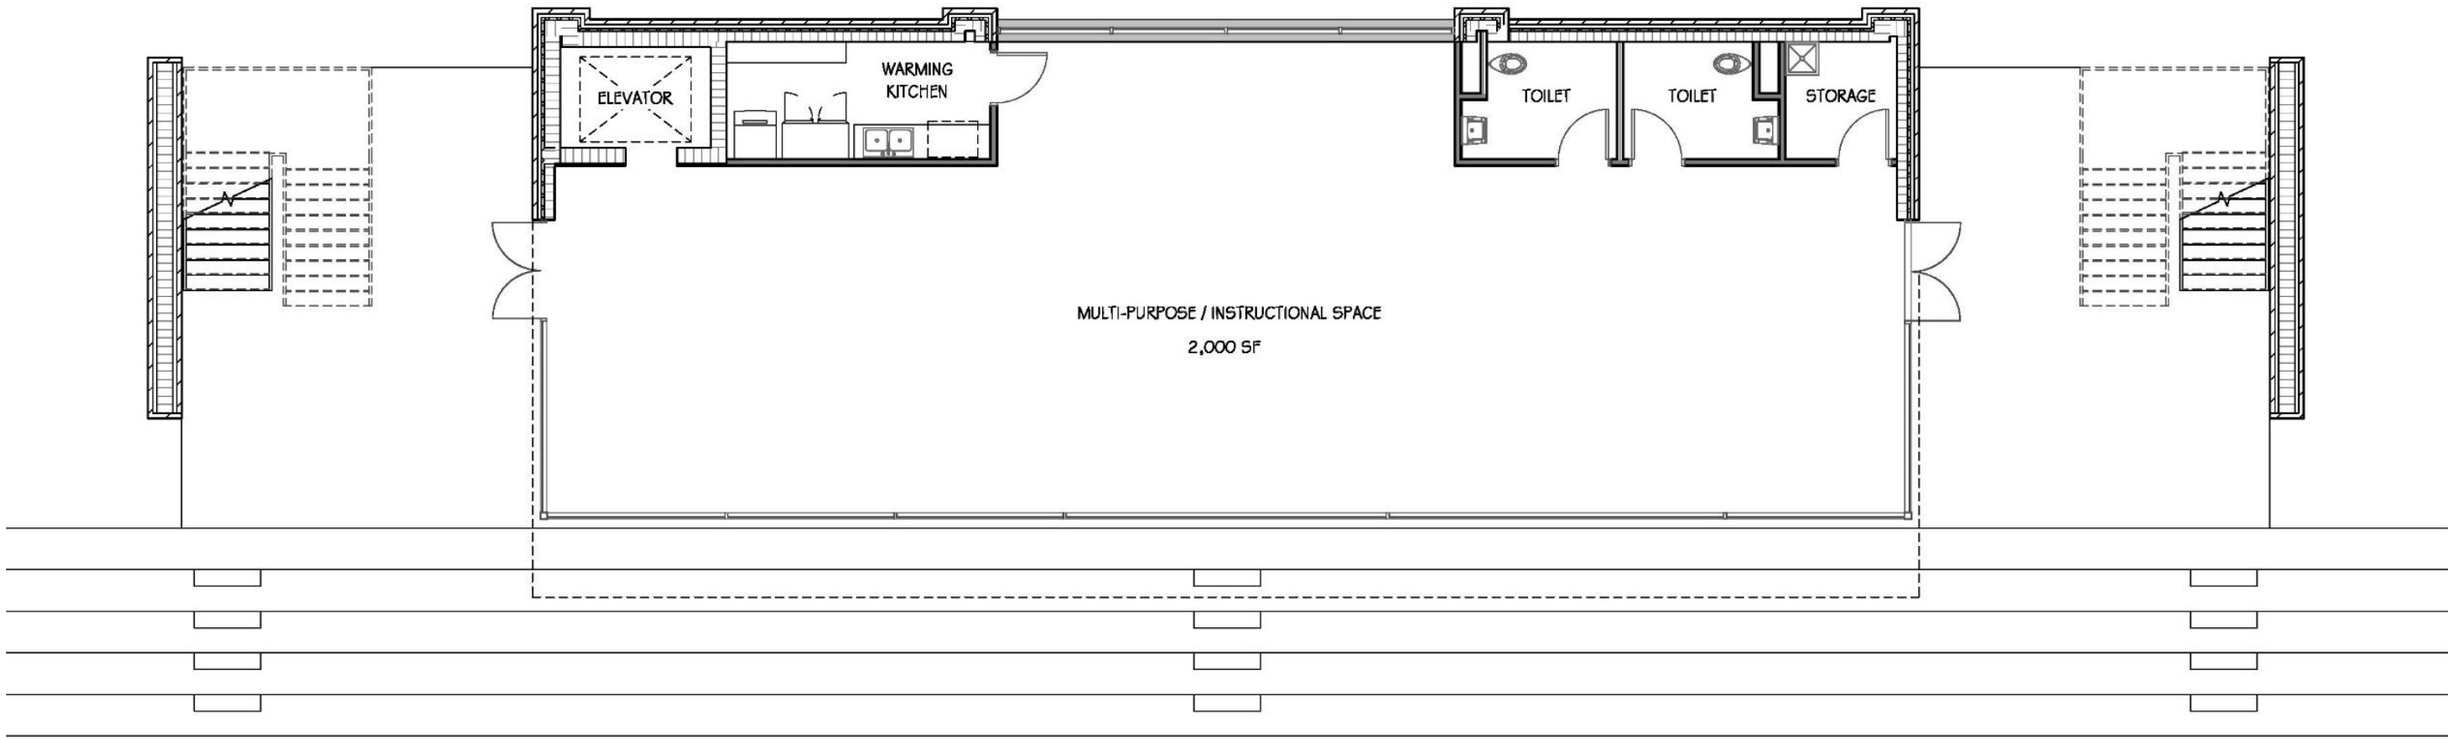

PRESS BOX FLOOR PLAN | SECOND LEVEL

May 9, 2022

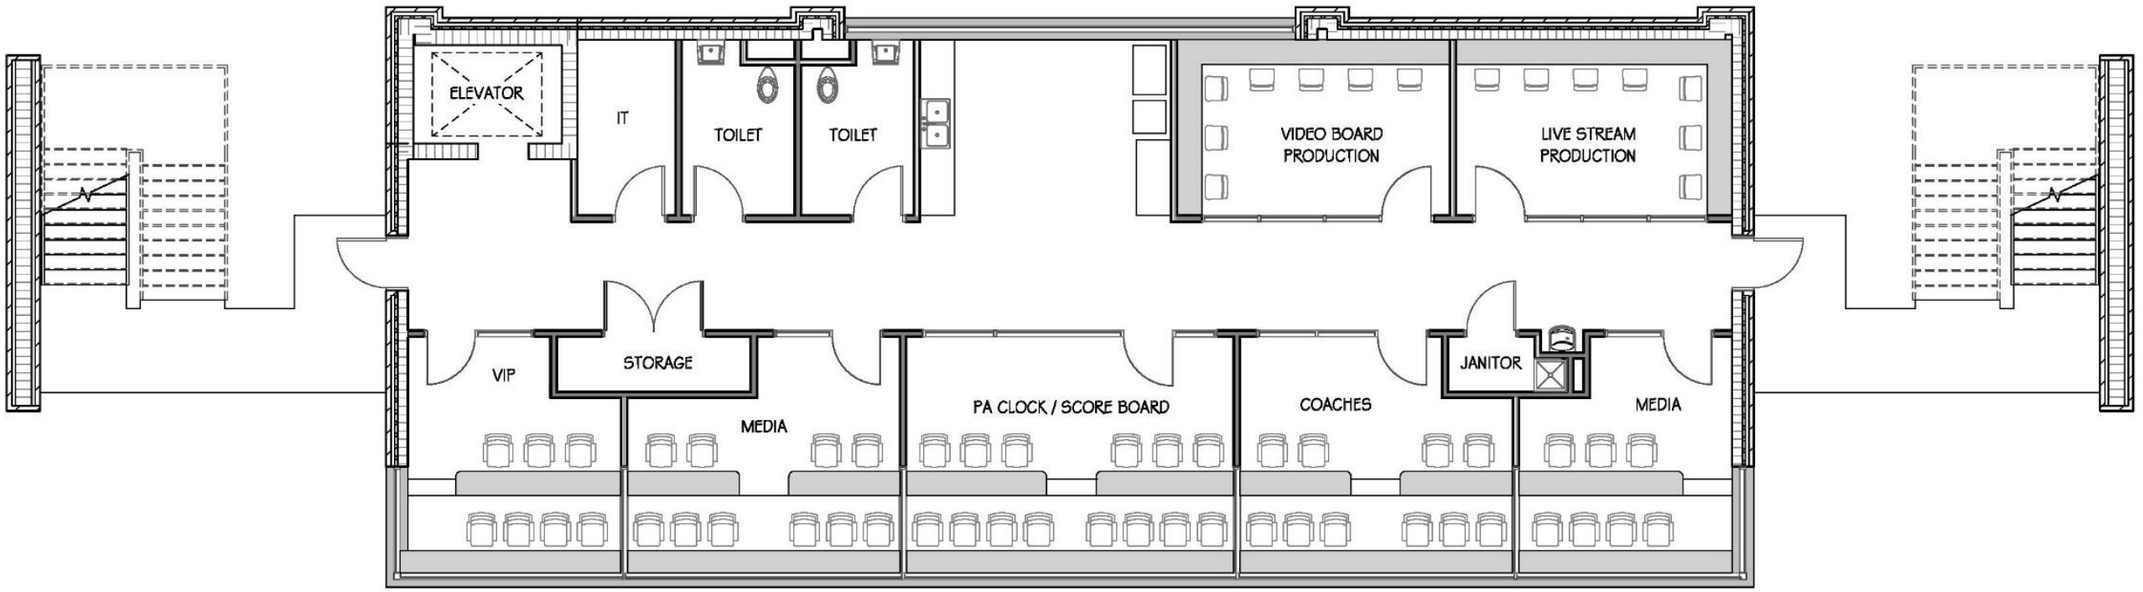

PRESS BOX FLOOR PLAN | THIRD LEVEL

May 9, 2022



3D RENDERING

May 9, 2022