

File: J:\DWG\20190754A10\Civil\Plan\PHASE 3\20190754A10_PLN03.dwg Layout: PLN-01 Plotted: 2024-03-26 10:10 AM Saved: 2024-03-25 8:37 PM User: SBeance
PC3: DWG TO PDF PC3 STB\CTB: FO STB
MS VIEW: PLN-01

BEGIN FEDERAL AID PROJECT NO. BIKE(094)
BEGIN STATE PROJECT NO. 0088-0202

BEGIN FINE MILLING OF BIT. CONC. (0" TO 4")
BEGIN 2.5" HMA PAVEMENT OVERLAY
BEGIN BIT. CONC. PATCHING - FULL DEPTH
BEGIN BCLC
CUT BIT. CONC. PAVEMENT
MATCH EXIST. PAVEMENT
STA. 101+20

BEGIN CONC. CURBING
STA. 102+XX

BEGIN TRANSITION BIT. CONC. TRAIL
STA. 102+10

MBR (R-B 350) TRANSITION TO
MBR (R-B MASH)

TRANSITION BIT.
CONC. TRAIL TO
BE FLUSH W/ EDGE
OF ROADWAY

END BCLC
STA. 101+XX

62 LF - MBR (R-B MASH)

R-B END ANCHORAGE -
TYPE II

TOWN OF PLAINVILLE

PC 102+27.36

RELOCATE UTILITY POLE
AND OH WIRES
(BY OTHERS)

CRUSHED STONE FOR
SLOPE PROTECTION

FURNISH AND PLACE TOPSOIL
W/ TURF ESTABLISHMENT
(TYP.)

CTDOT BOUNDARY MARKER
(SURVEY MONUMENT)

APPROX. SLOPE LIMIT
(TYP.)

RELOCATE UTILITY POLE
AND OH WIRES
(BY OTHERS)

BIT. CONC. TRAIL
(TYP.)

CONC. CURBING AND
BIT. CONC. PATCHING - FULL DEPTH
(TYP.)

CUT BIT. CONC. PAVEMENT
(TYP.)

EDGE OF BEELINE TRAIL
(TYP.)

N/F
STATE OF CT

NON-ACCESS HIGHWAY LINE

BLACK ROCK AVE

BLACK ROCK AVE

0"-4" MILL AND
2.5" HMA PAVEMENT OVERLAY
(TYP.)

APPROX. STREET LINE

N/F
TILCON INC.
760 BLACK ROCK AVE

RELOCATE UTILITY POLE
AND OH WIRES
(BY OTHERS)

REMOVE EXIST. MBR

EDGE OF STONE DUST SHOULDER
(TYP.)

EXIST. EDGE OF ROAD
(TYP.)

REMOVE CHAIN LINK FENCE

5' POLYVINYL CHLORIDE
CHAIN LINK FENCE

APPROX. SLOPE LIMIT
(TYP.)

RT 72 EB

MATCH LINE - SEE DRAWING NO. PLN-02

CITY OF NEW BRITAIN

PRELIMINARY DESIGN

No.	DATE	DESCRIPTION	DESIGNER	REVIEWER

SEAL

SEAL


SCALE:
HORZ.: 1" = 20'
VERT.:
DATUM:
HORZ.: NAD83
VERT.: NAVD88
20 10 0 20
GRAPHIC SCALE

 **FUSS & O'NEILL**
146 HARTFORD ROAD
MANCHESTER, CONNECTICUT 06040
860.646.2469
www.fando.com

CITY OF NEW BRITAIN
TRAIL CONSTRUCTION PLAN
CONSTRUCTION OF BEELINE TRAIL - PHASE 3
NEW BRITAIN CONNECTICUT

PROJ. No.: 20190754.A10
DATE: MARCH 2024
PLN-01

File: J:\DWG\2019\0754A\10\Civil\Plan\PHASE 3\20190754A10_PLN03.dwg Layout: PLN-02 Plotted: 2024-03-26 10:13 AM Saved: 2024-03-25 8:37 PM User: SBeance
PC3: DWG TO PDF PC3 STB\CTB: FO STB
MS VIEW: PLN-02
LAYER STATE: PLN-PH3

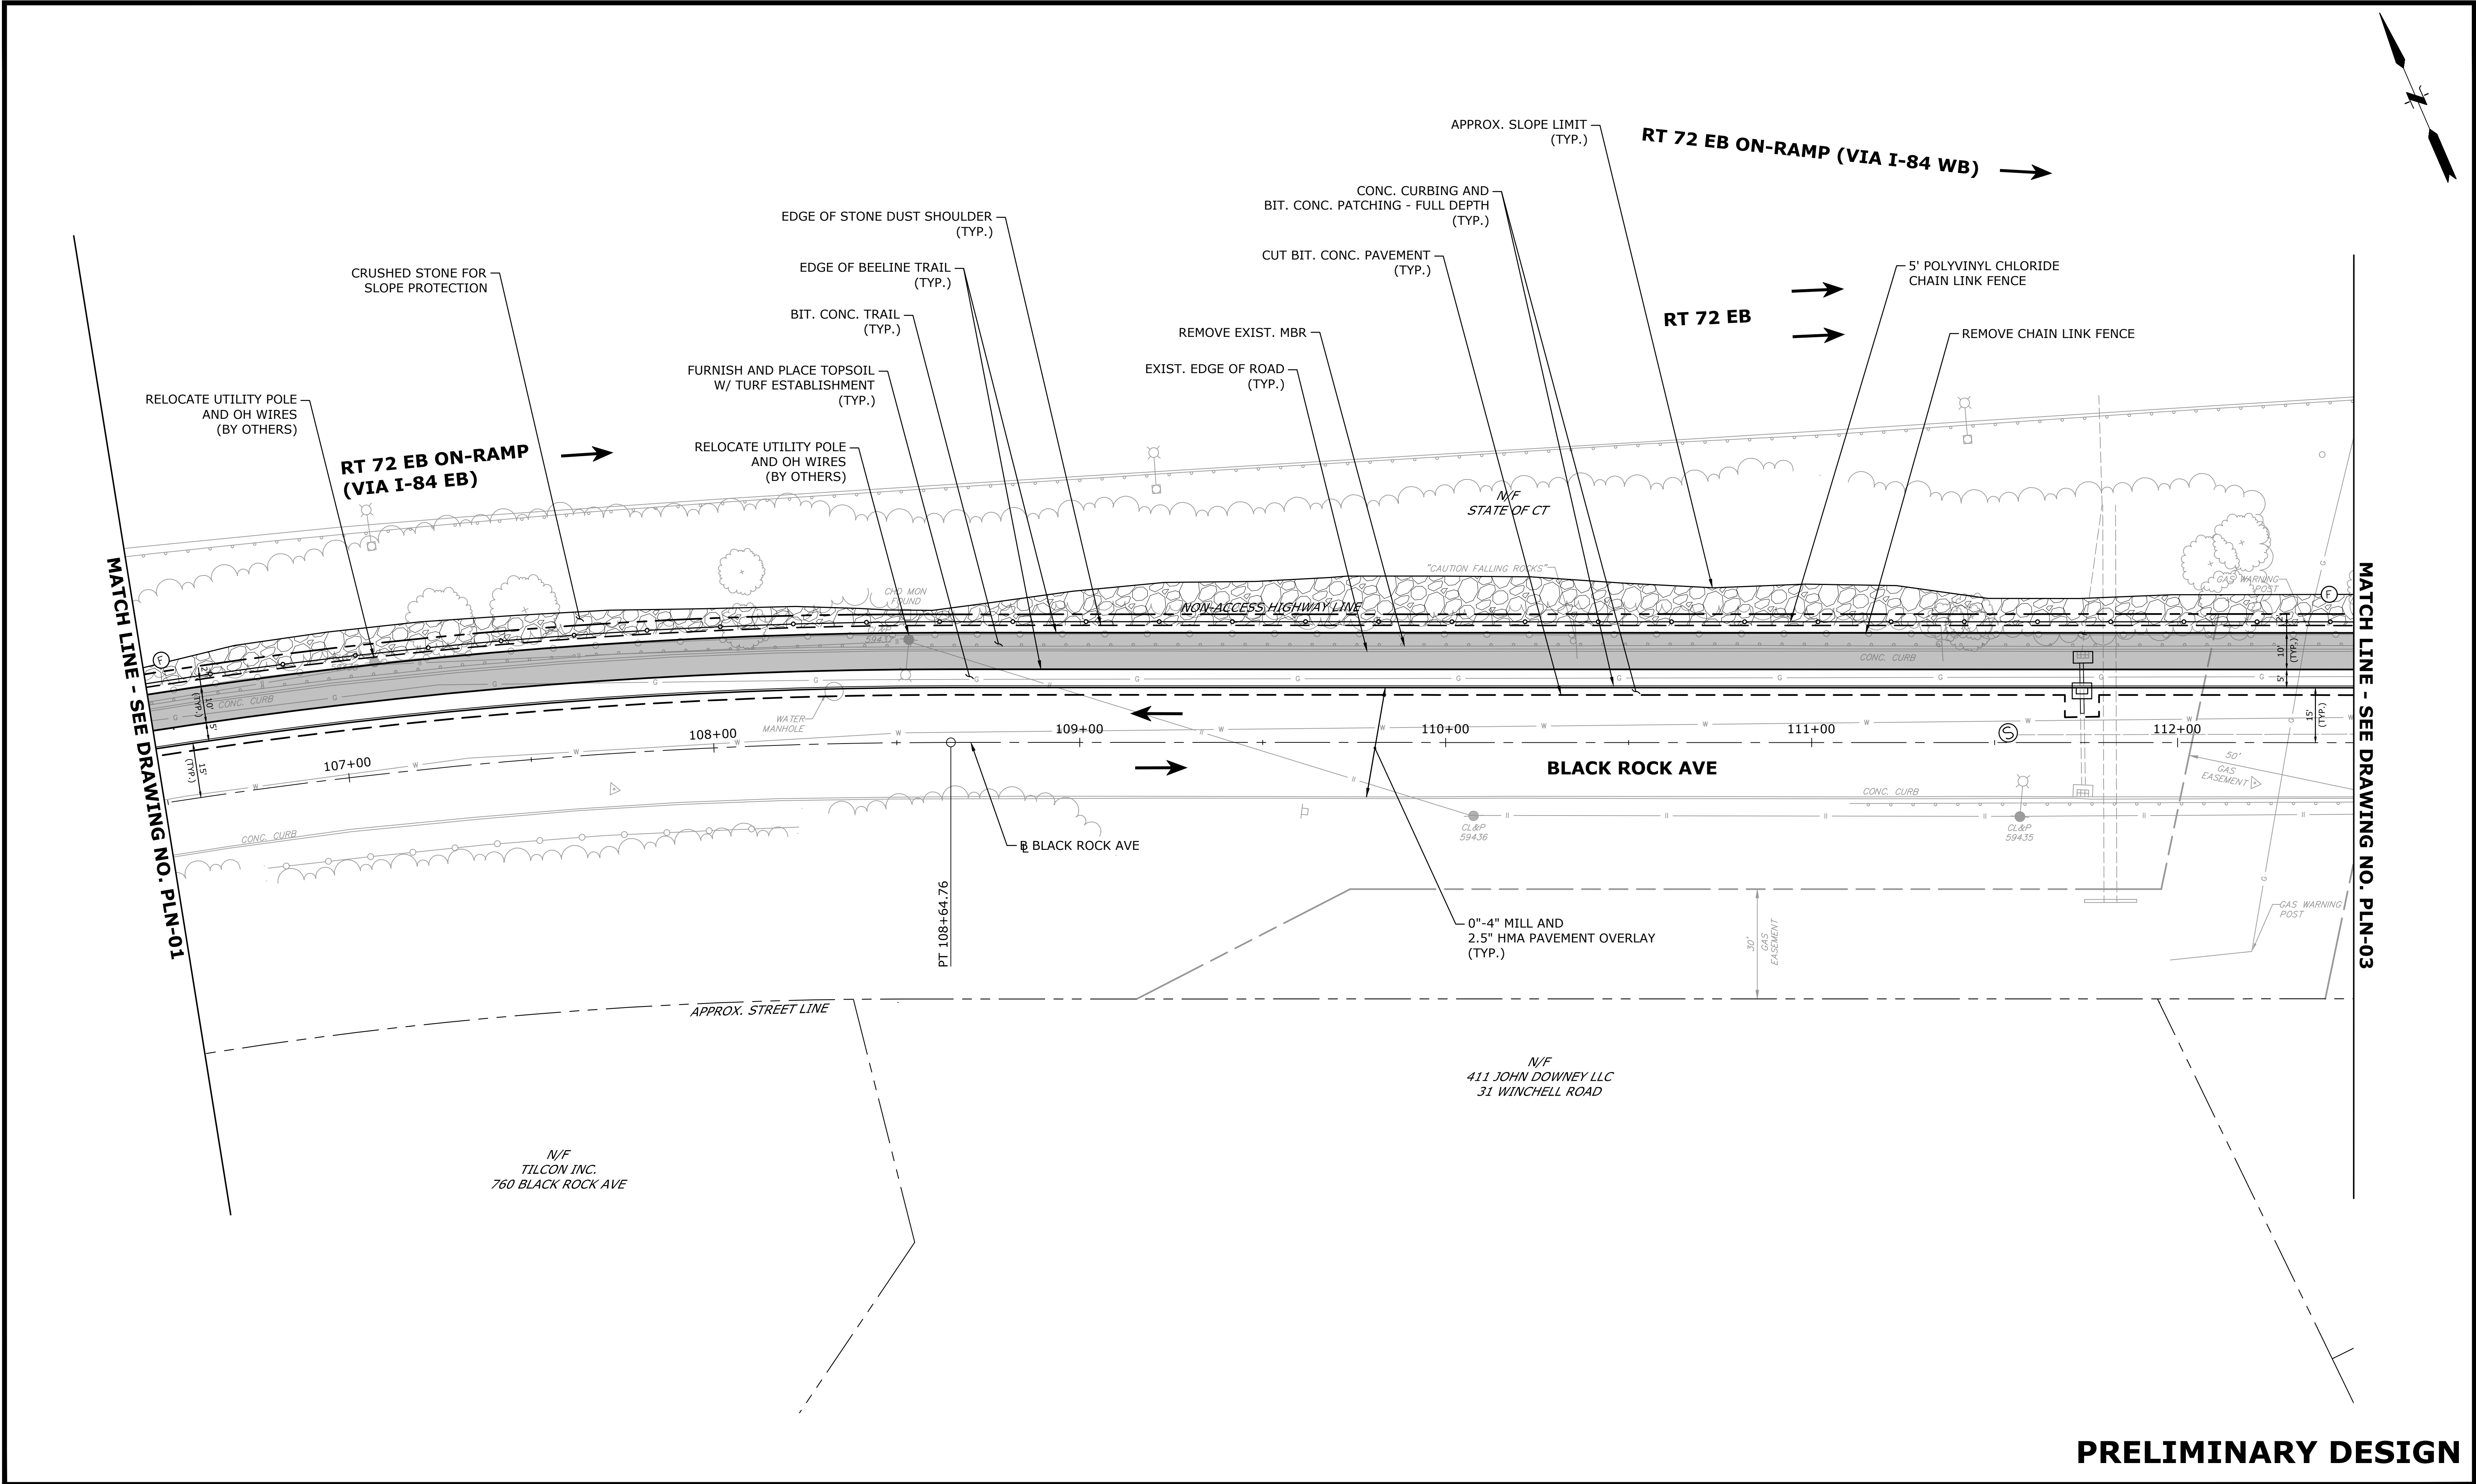

PRELIMINARY DESIGN

No.	DATE	DESCRIPTION	DESIGNER	REVIEWER

SEAL

SEAL

SCALE:

HORIZ.: 1" = 20'

VERT.: 1" = 10'

DATUM:

HORIZ.: NAD83

VERT.: NAVD88

20 10 0 20

GRAPHIC SCALE

f

FUSS&O'NEILL

146 HARTFORD ROAD
MANCHESTER, CONNECTICUT 06040
860.646.2469
www.fando.com

CITY OF NEW BRITAIN

TRAIL CONSTRUCTION PLAN


CONSTRUCTION OF BEELINE TRAIL - PHASE 3

NEW BRITAIN CONNECTICUT

PROJ. No.: 20190754.A10
DATE: MARCH 2024

PLN-02

File: J:\DWG\20190754A\10\Civil\Plan\Phase 3\20190754A10_PLN03.dwg Layout: PLN-07 Plotted: 2024-03-26 10:16 AM Saved: 2024-03-25 8:37 PM User: SBeance
PC3: DWG TO PDF PC3 STB/C1B: FO STB
MS VIEW: PLN-07
LAYER STATE: PLN-PH3

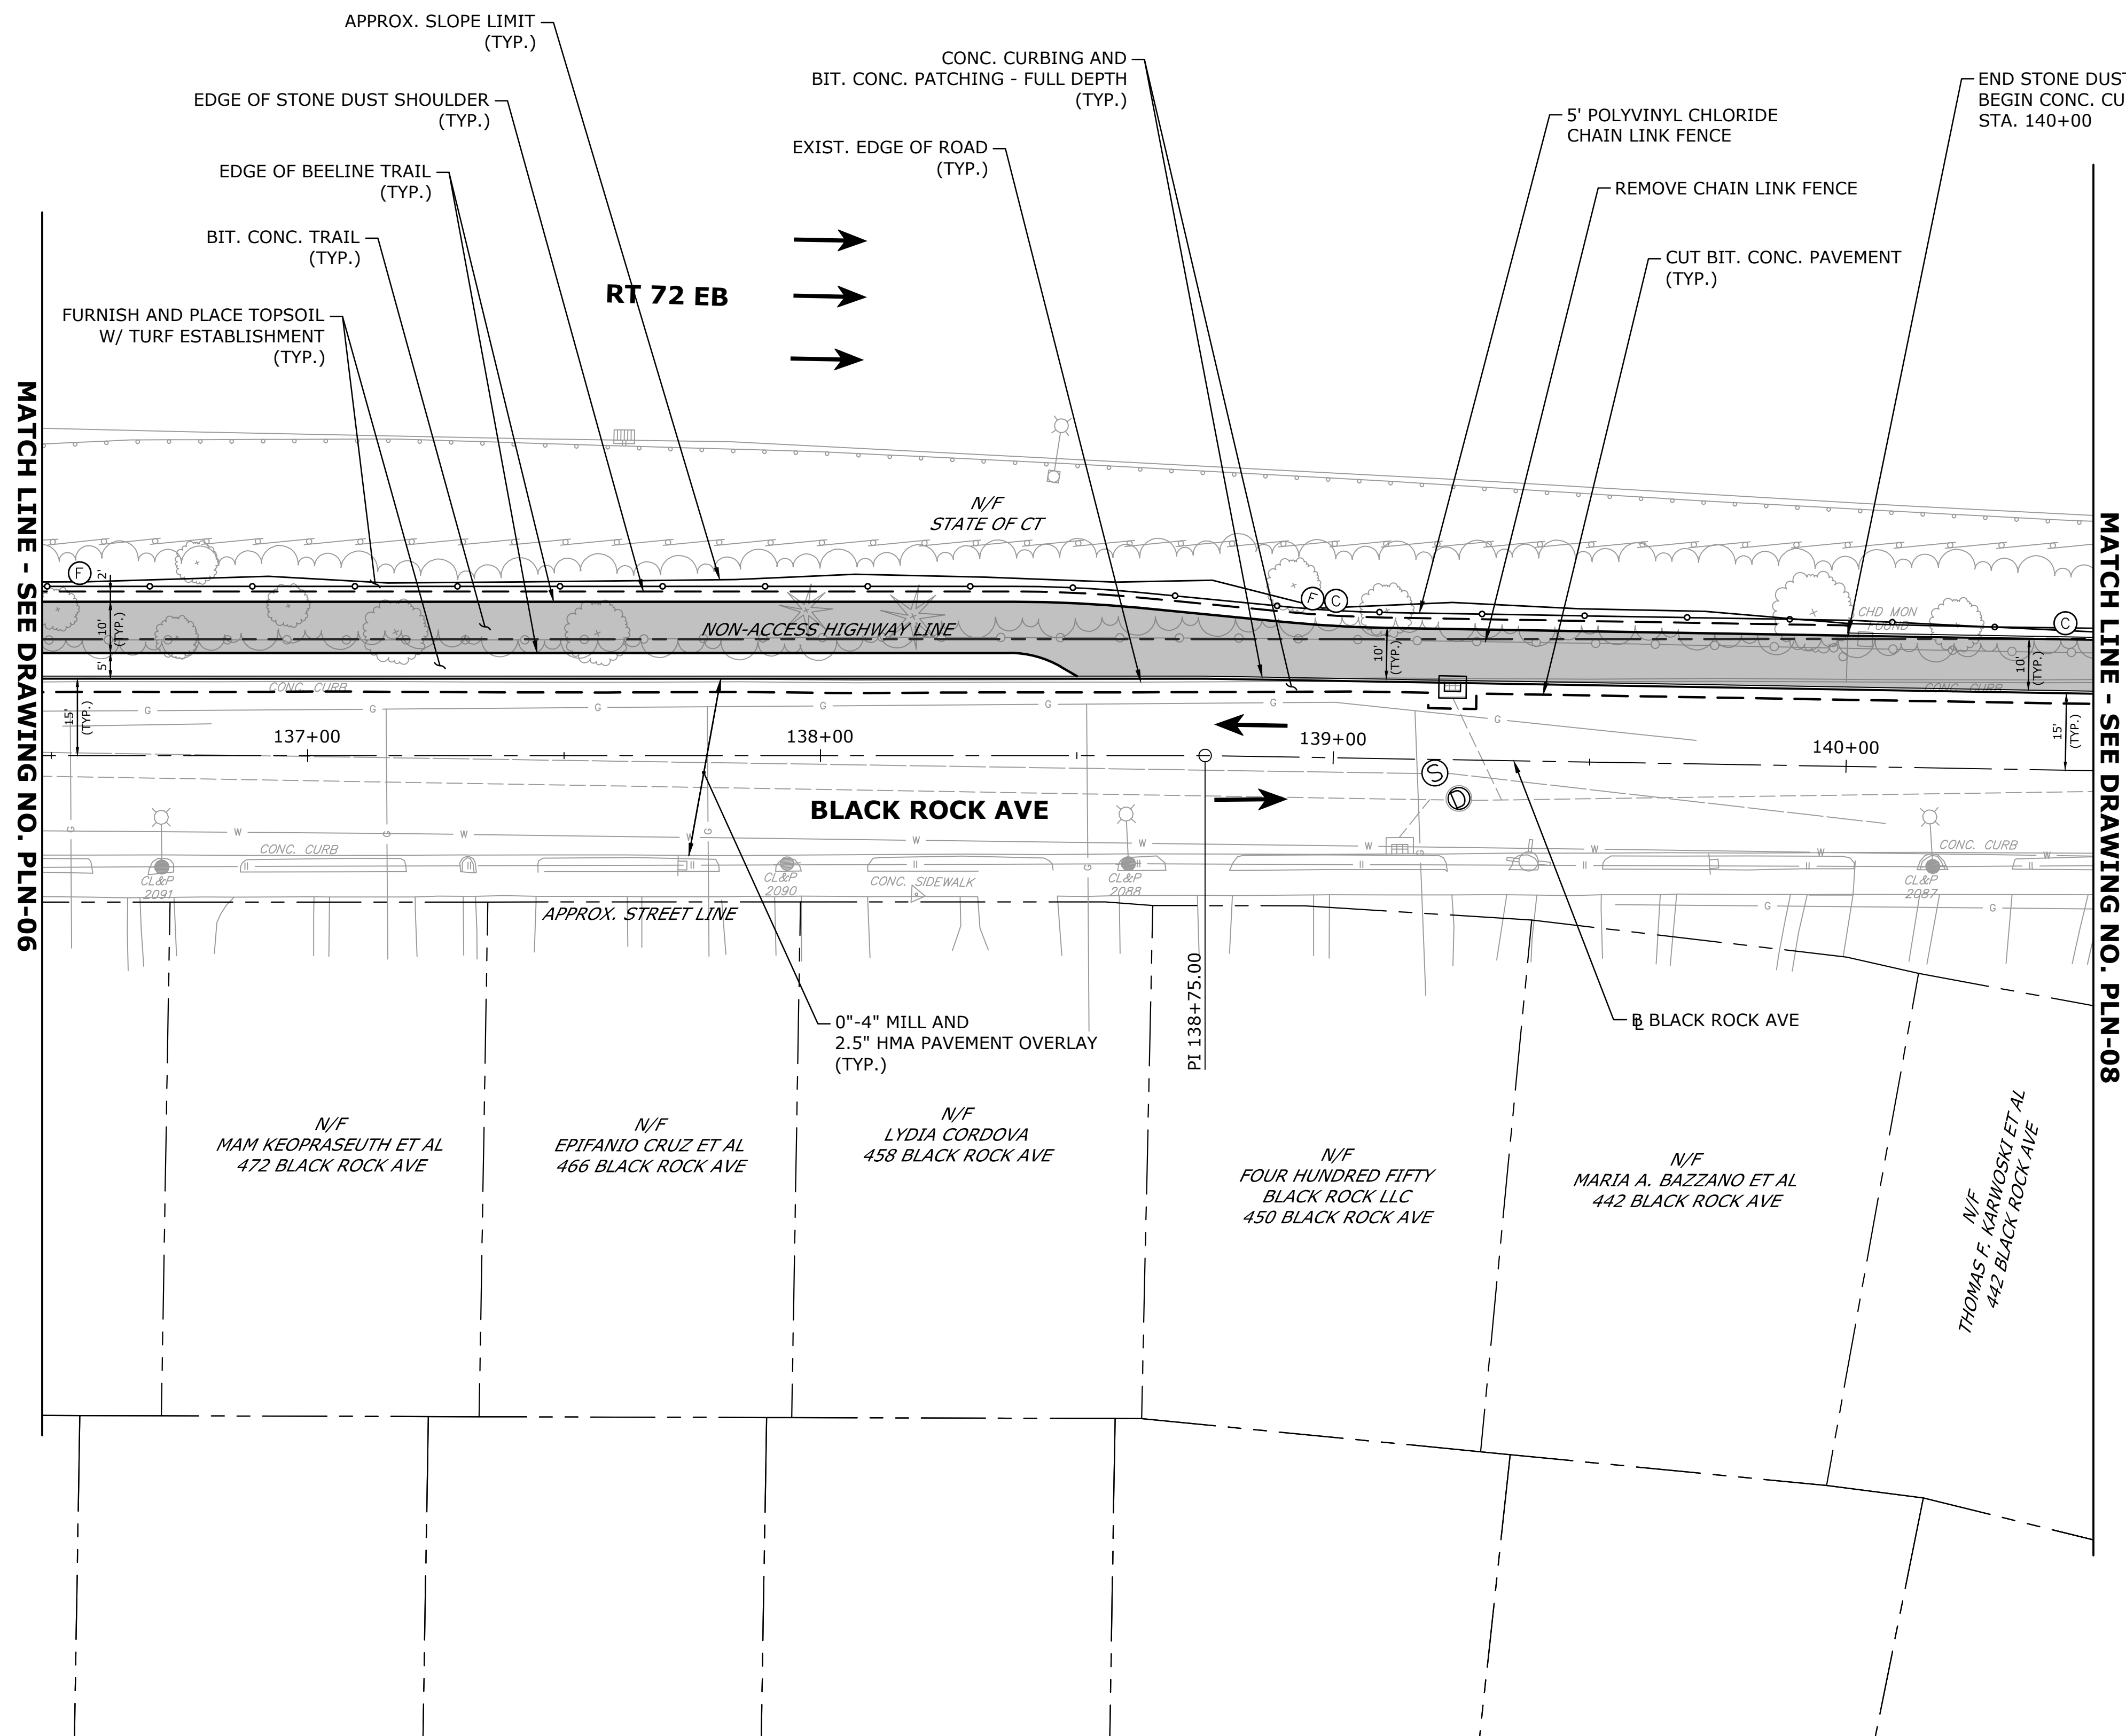

PRELIMINARY DESIGN

No.	DATE	DESCRIPTION	DESIGNER	REVIEWER

SEAL

SEAL

SCALE:
HORZ.: 1" = 20'
VERT.:
DATUM:
HORZ.: NAD83
VERT.: NAVD88
20 10 0 20
GRAPHIC SCALE

f **FUSS & O'NEILL**
146 HARTFORD ROAD
MANCHESTER, CONNECTICUT 06040
860.646.2469
www.fando.com

CITY OF NEW BRITAIN
TRAIL CONSTRUCTION PLAN
CONSTRUCTION OF BEELINE TRAIL - PHASE 3
NEW BRITAIN CONNECTICUT

PROJ. No.: 20190754.A10
DATE: MARCH 2024
PLN-07

