


SCASD MEMORIAL FIELD

2018_02_06 LD UPDATE – FINAL PLAN

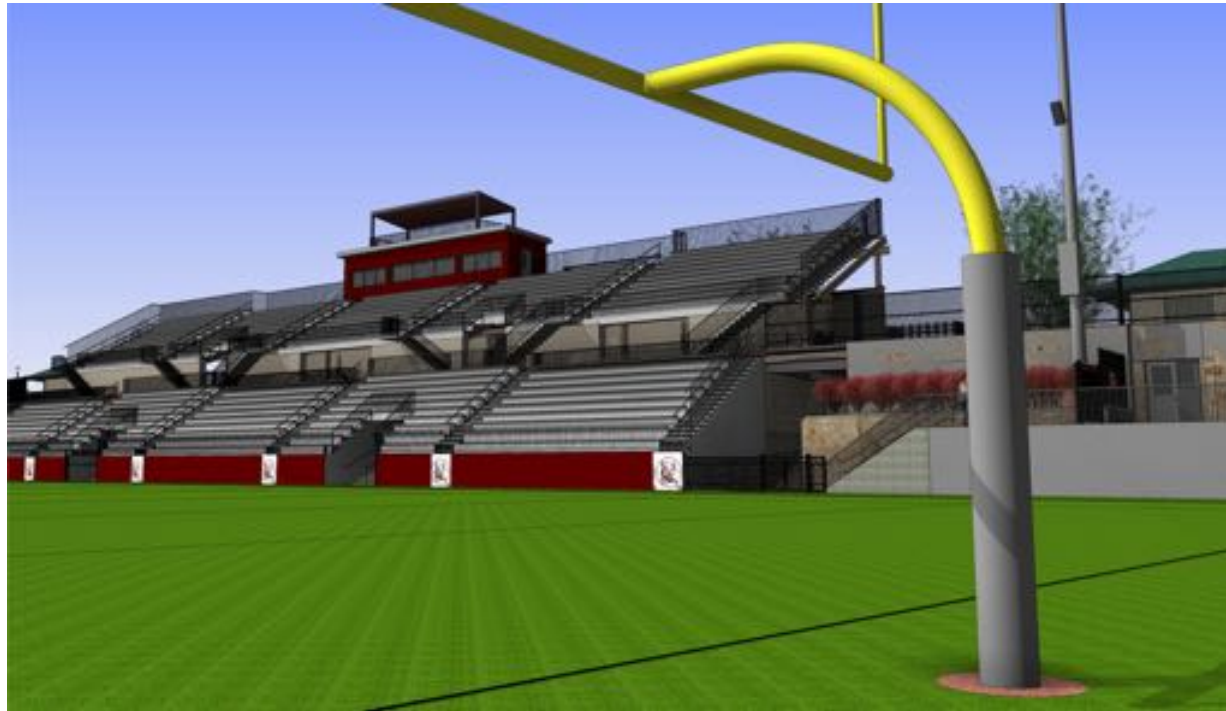

WMF


WEBER MURPHY FOX

SCASD MEMORIAL FIELD
LD UPDATE - FINAL

Photos / Context

Demo Bleachers

Demo Building above Basement

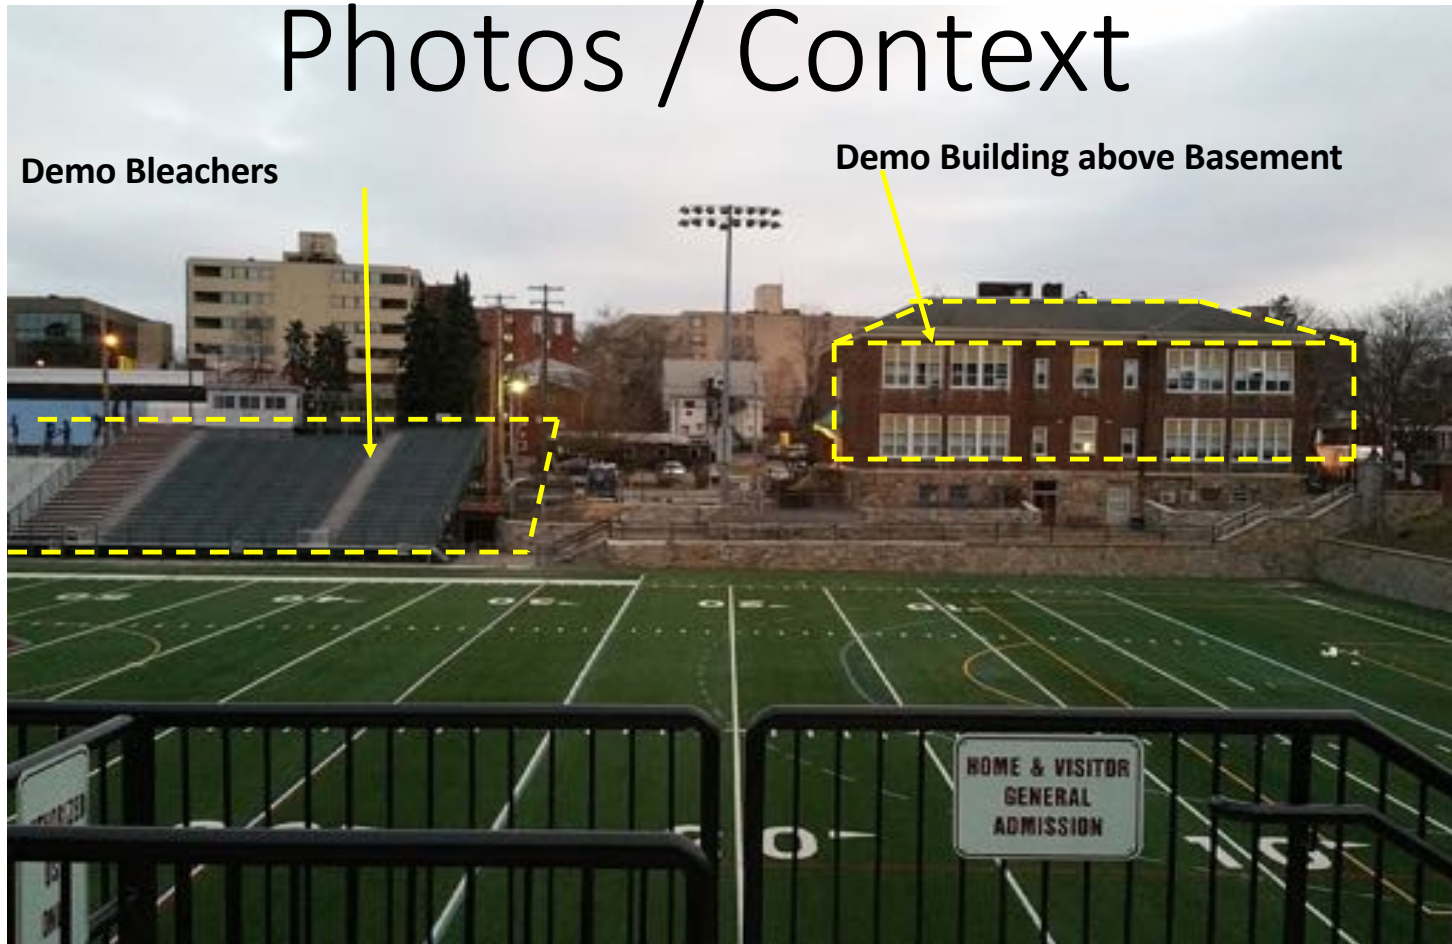

Photos / Context

New walkway to West Side Bleachers
Retain Ticket Booth



WMF

WEBER MURPHY FOX

SCASD MEMORIAL FIELD

Photos / Context



WMF

WEBER MURPHY FOX

SCASD MEMORIAL FIELD


Context





PUBLIC
BATHROOMS

CONCESSIONS

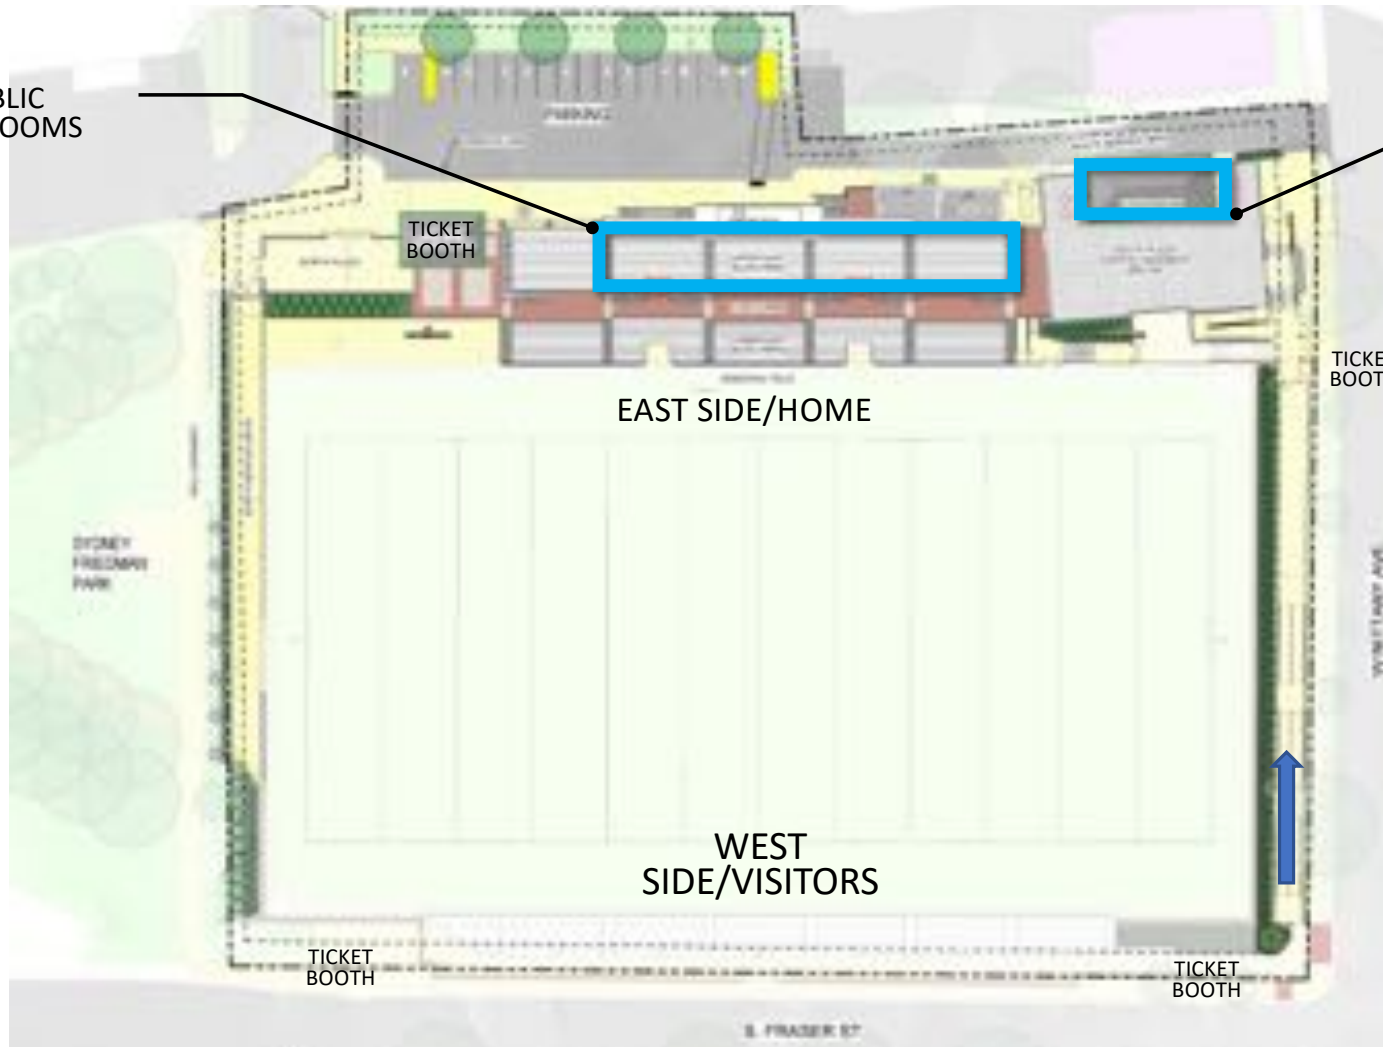

LARGER LOADING



RE-ORIENTED ENTRY



TICKET BOOTH

REMOVED SOUTHERN BLEACHERS


WMF

WEBER MURPHY FOX



SCASD MEMORIAL FIELD
MAJOR CHANGES

NEW PARKING TREES

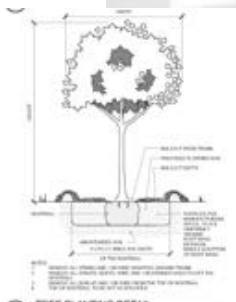

(A1) TREE PLANTING DETAIL


DISTURBED SLOPE



PROTECT EXISTING STREET TREES



NEW SHRUBS AND GROUNDCOVERS

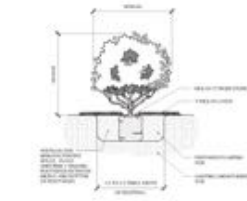



(A3) SHRUB & GROUNDCOVER PLANTING DETAIL



SCASD MEMORIAL FIELD
LANDSCAPE

WMF
WEBER MURPHY FOX

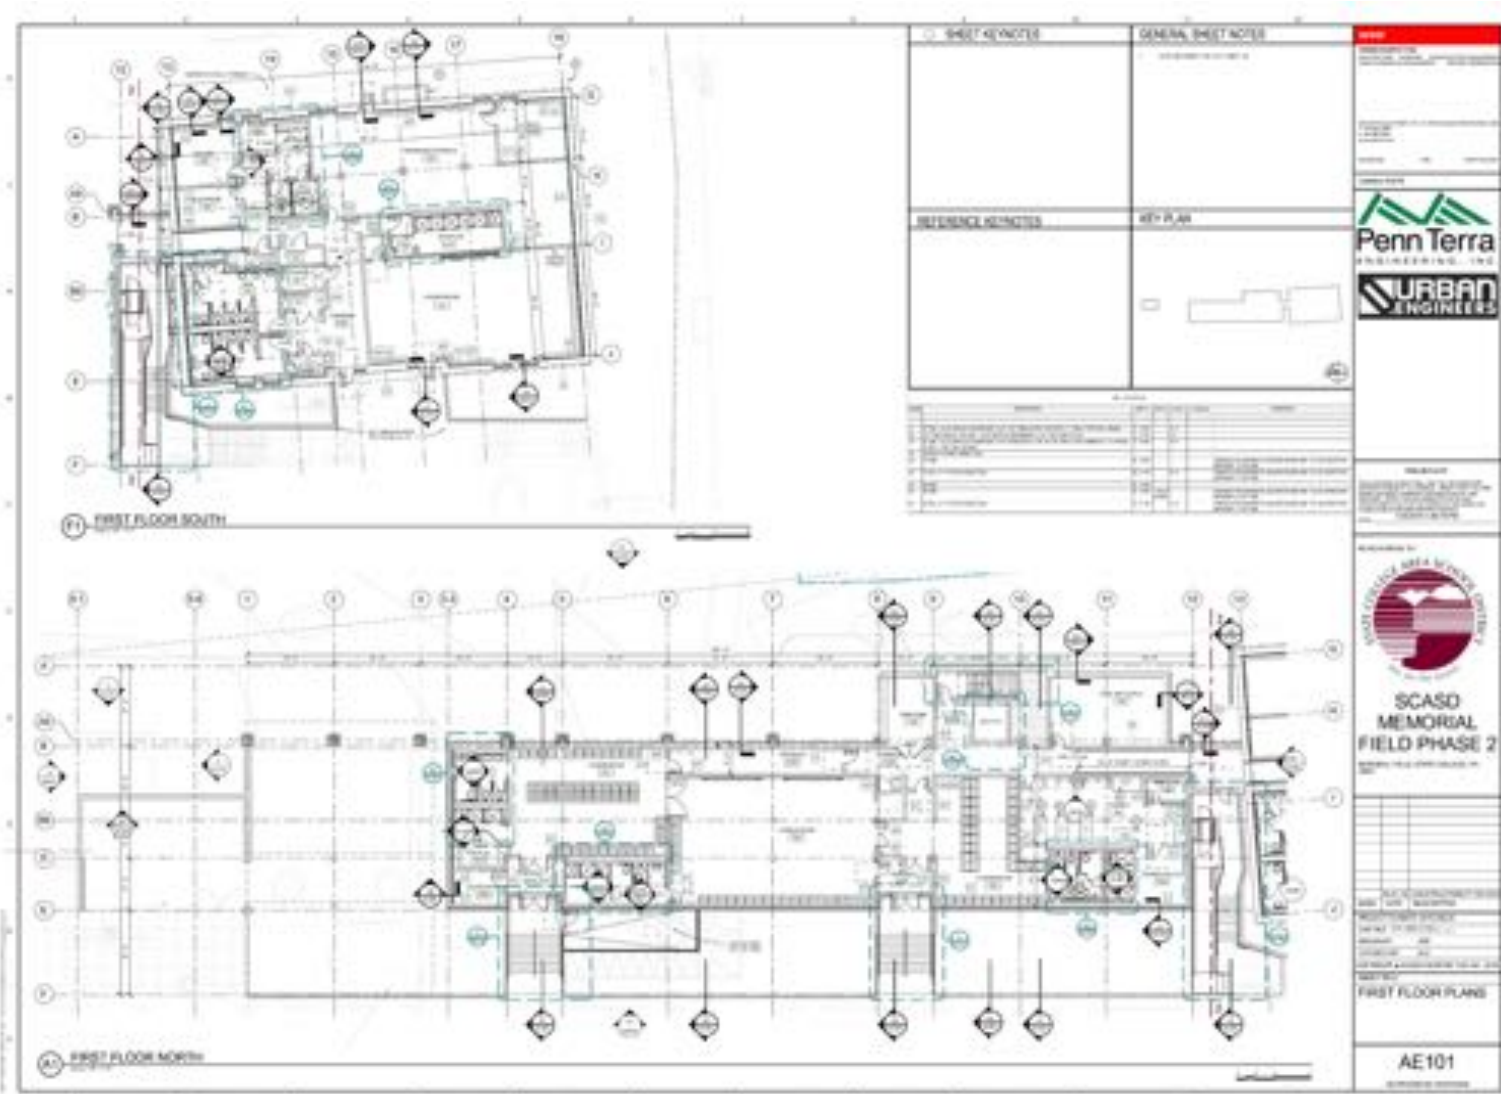

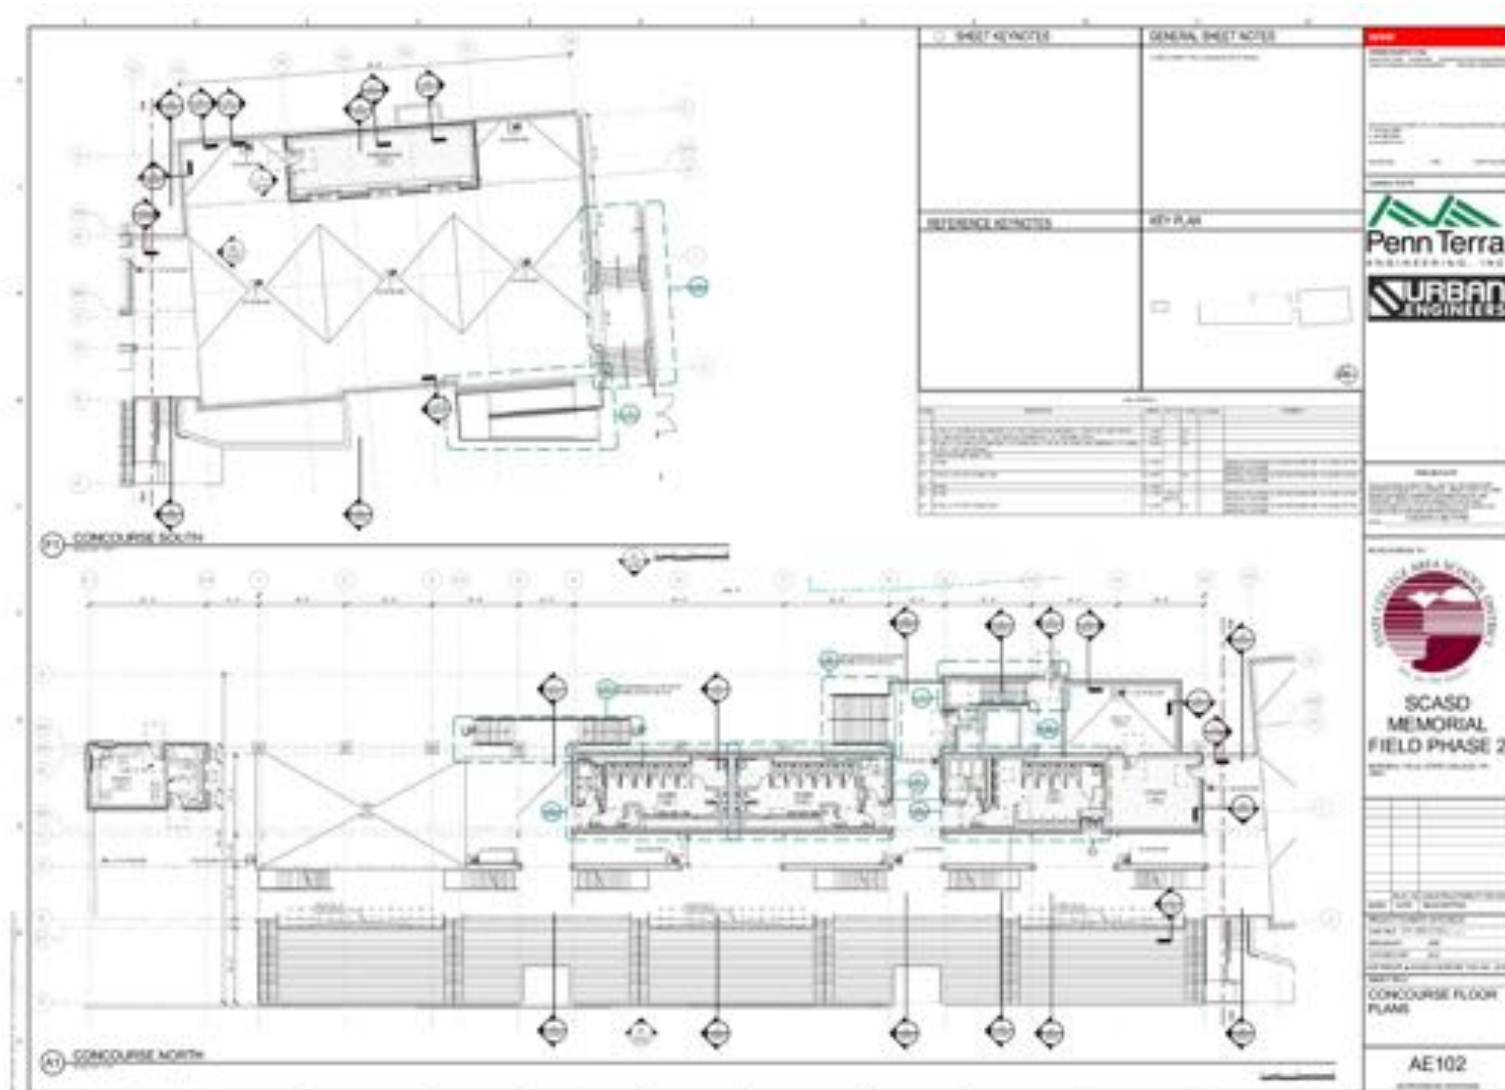


WMF

WEBER MURPHY FOX



CONCOURSE LEVEL PLAN

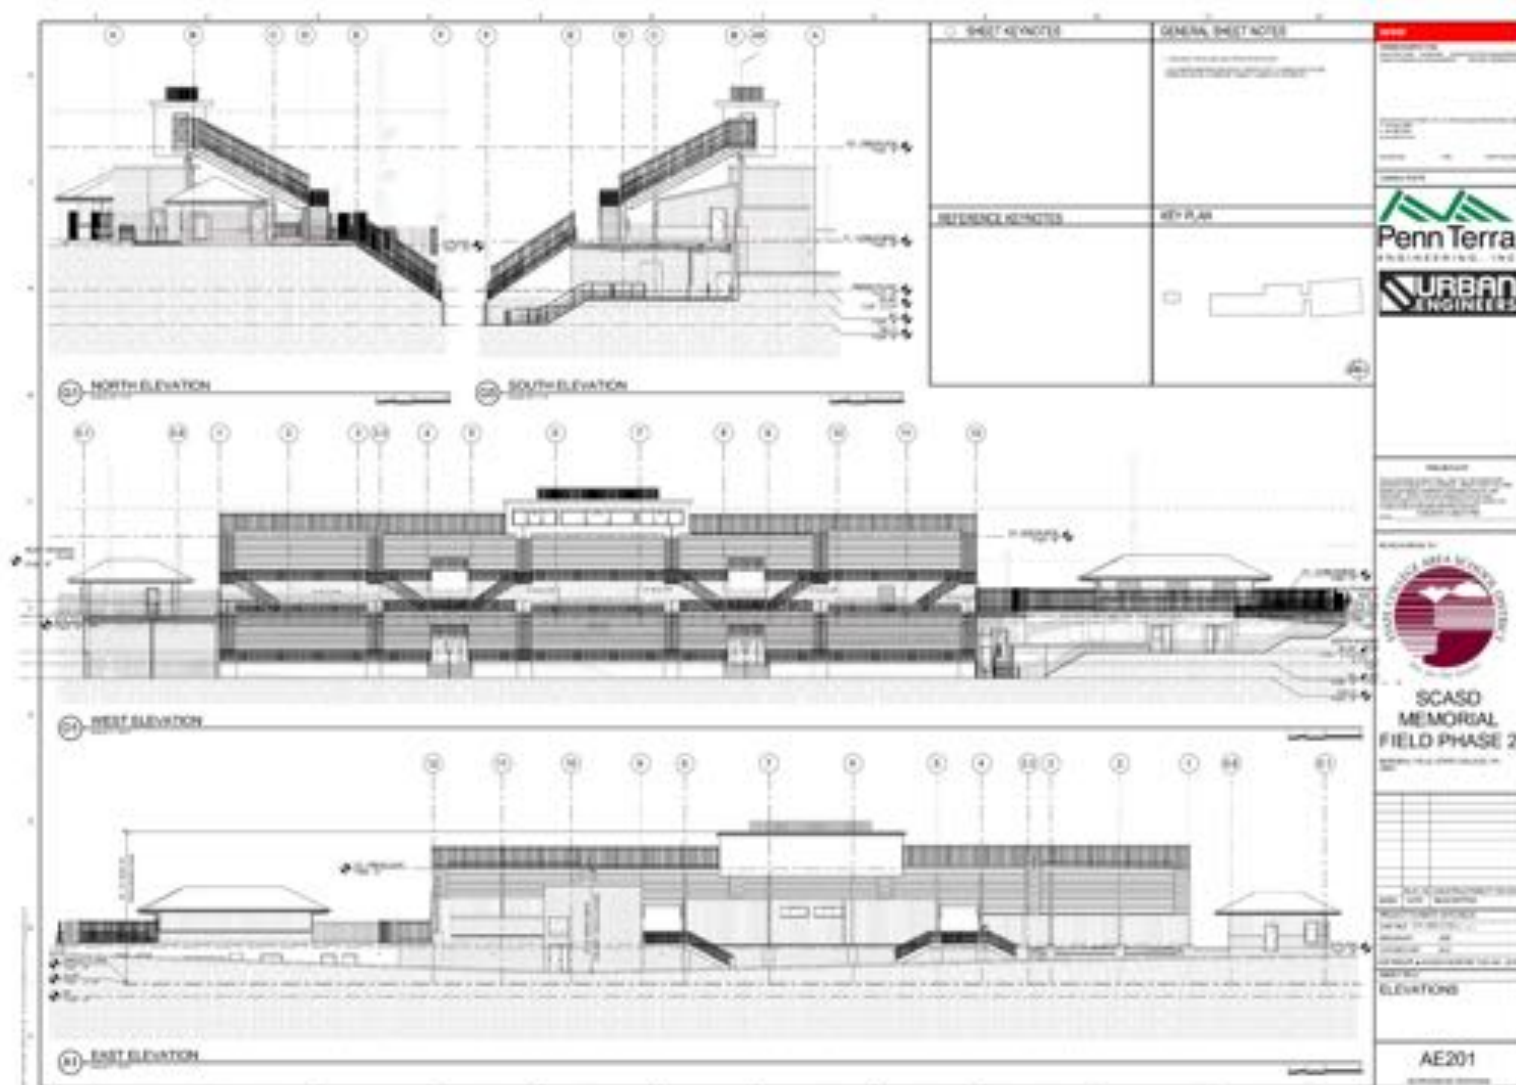

WMF

WEBER MURPHY FOX




ELEVATIONS

RELOCATED
SCOREBOARD

PARK


PERIMETER
FENCE

NITTANY AVE

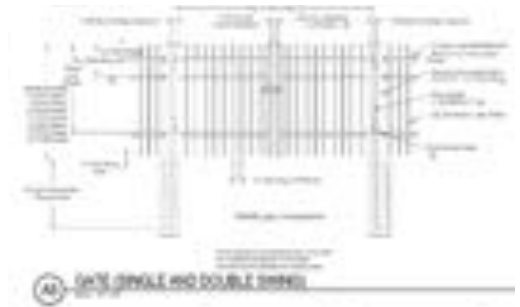


6' PERIMETER FENCE (TYP –
MATCH EXISTING AT FRASER)



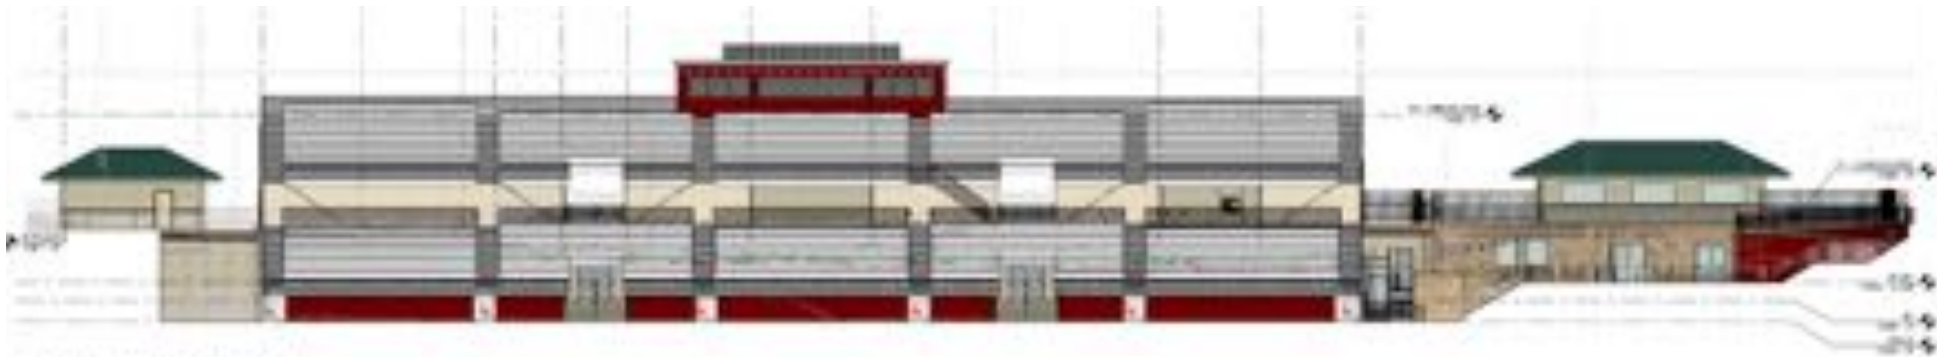

WEST ELEVATION COLORED

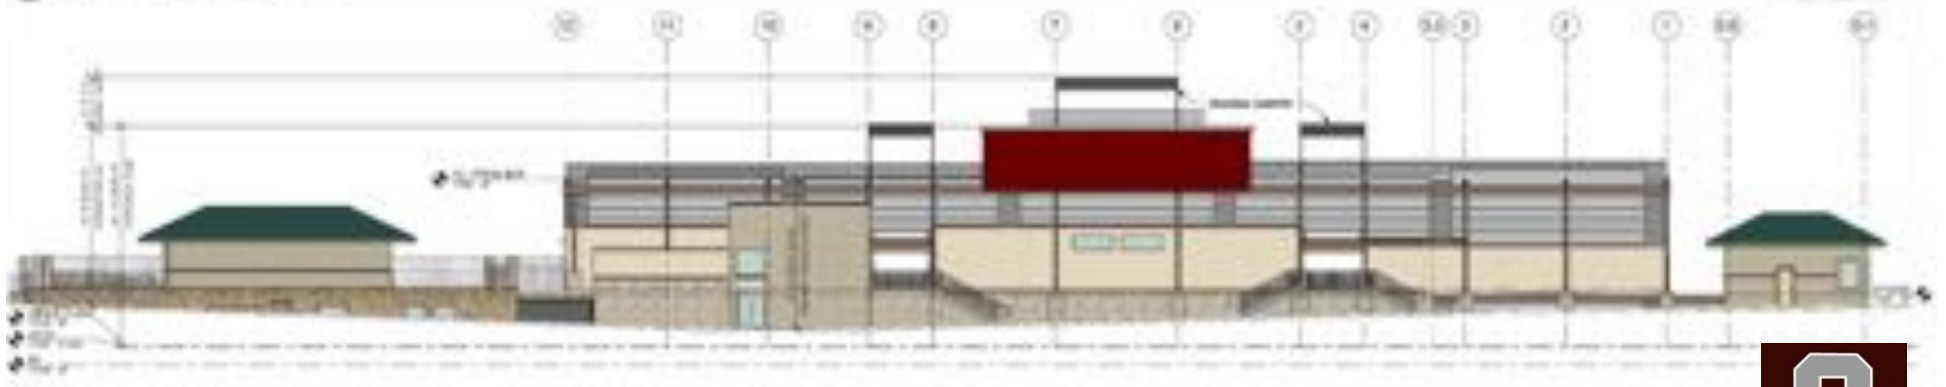

EAST ELEVATION COLORED







WMF

WEBER MURPHY FOX



SCASD MEMORIAL FIELD
MATERIALS



WMF

WEBER MURPHY FOX



SCASD MEMORIAL FIELD
MATERIALS



STORM WATER EASEMENT


WMF

WEBER MURPHY FOX



SCASD MEMORIAL FIELD

UTILITIES – CONCOURSE LEVEL

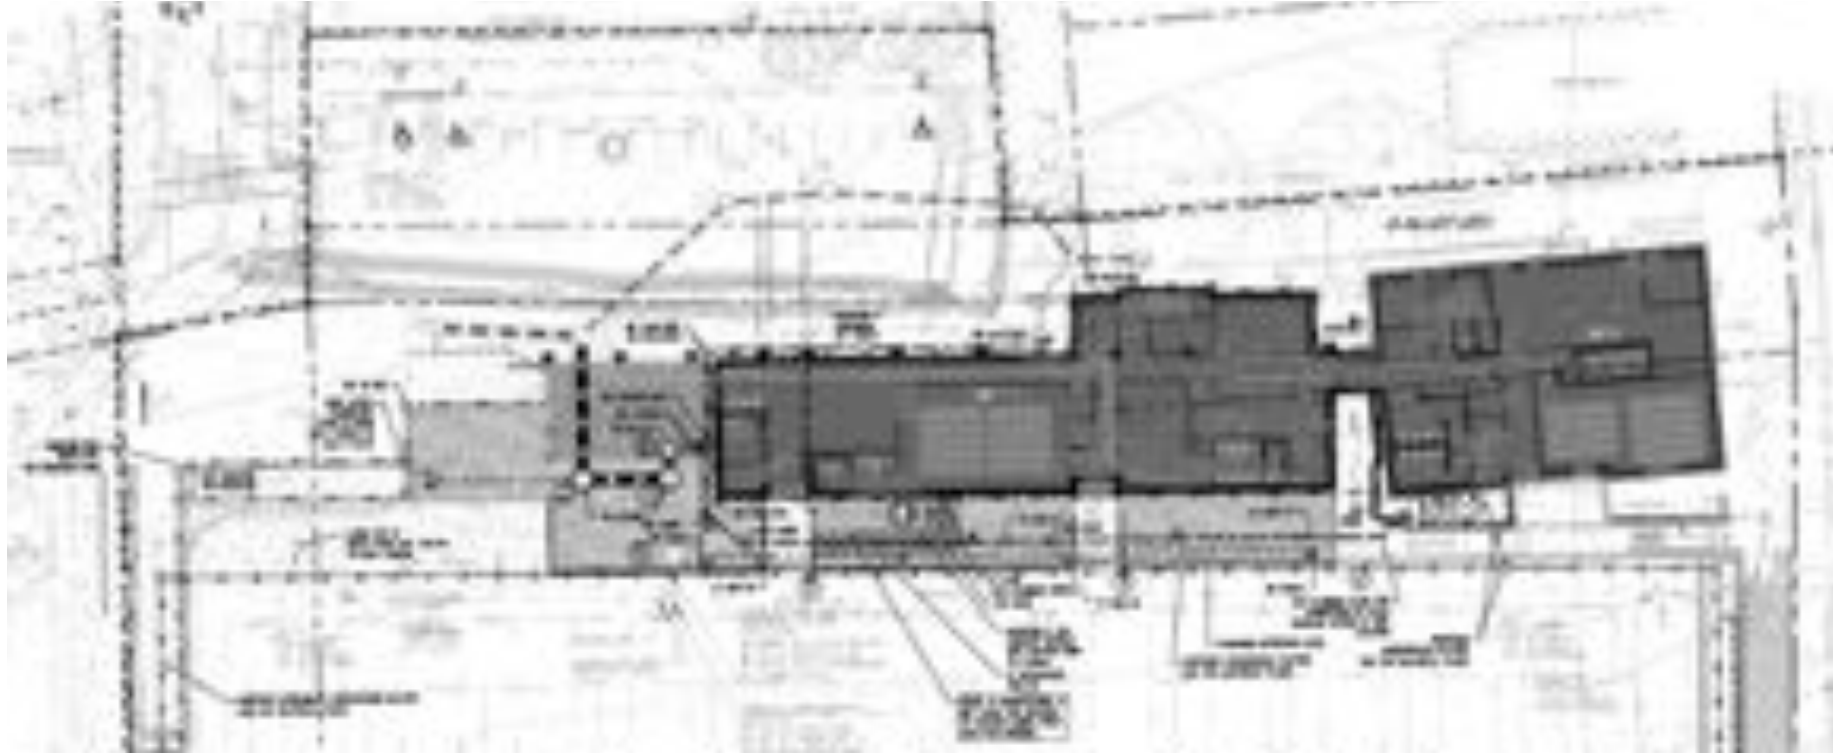



WMF

WEBER MURPHY FOX



SCASD MEMORIAL FIELD
UTILITIES - FIELD LEVEL

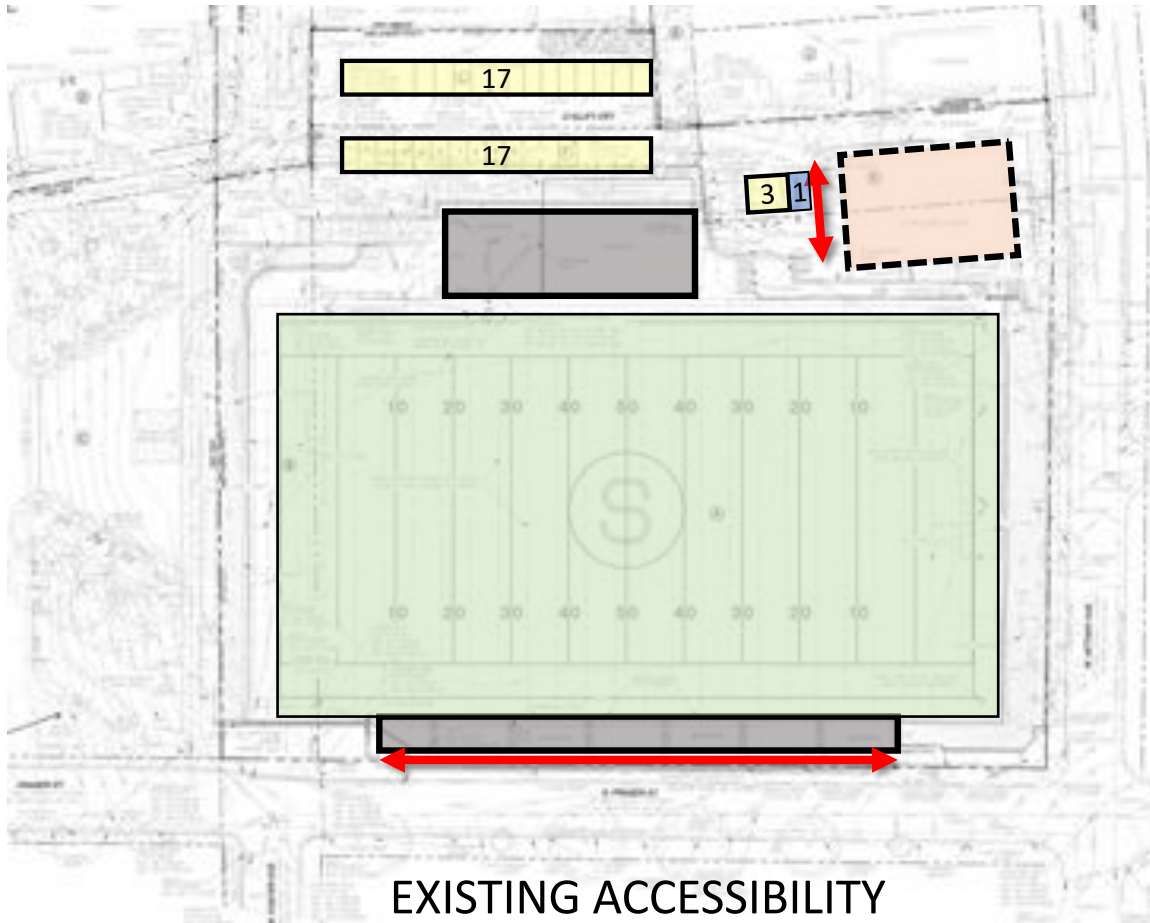


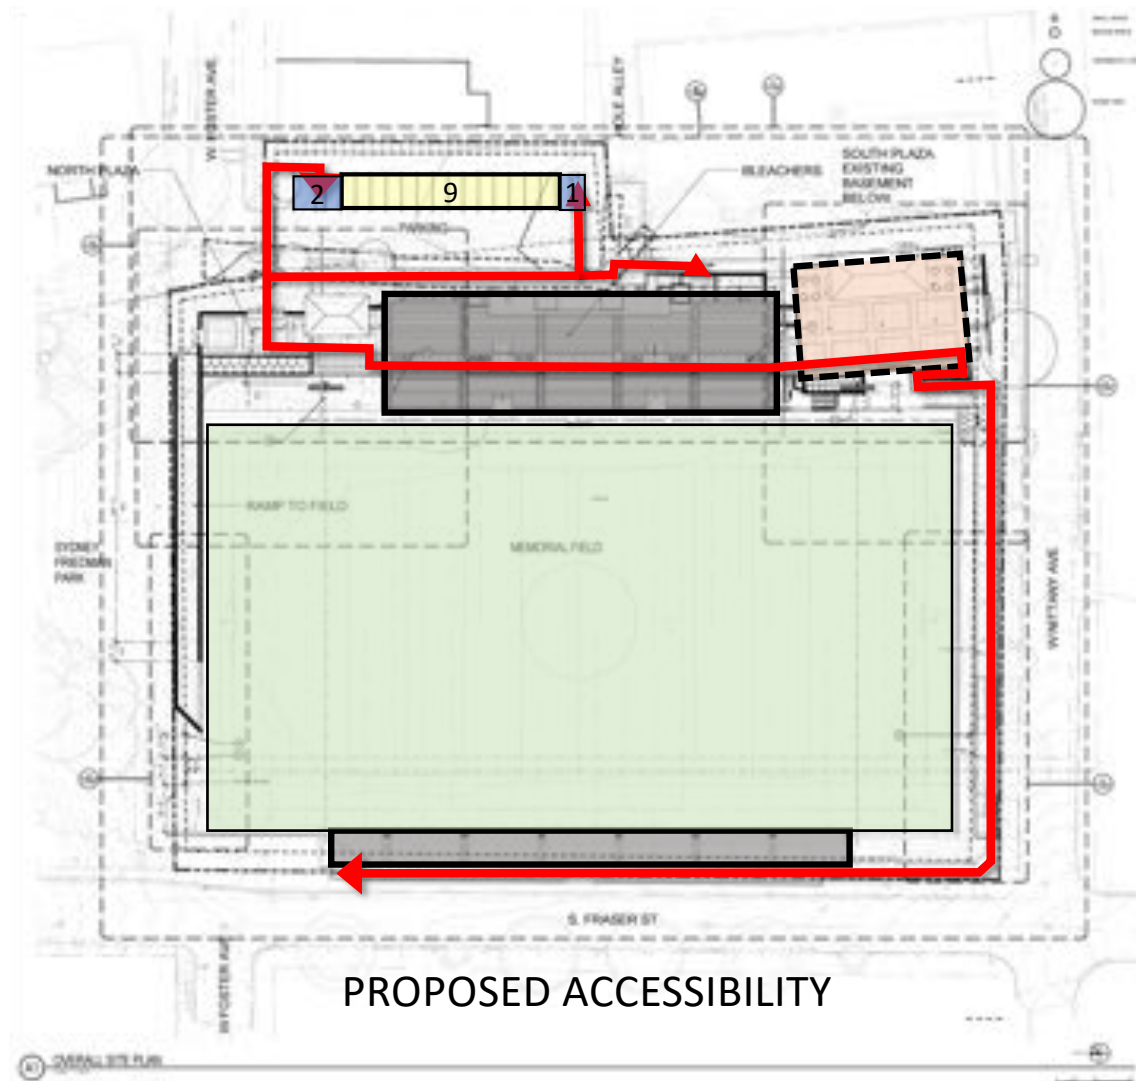

PROPOSED ACCESSIBILITY





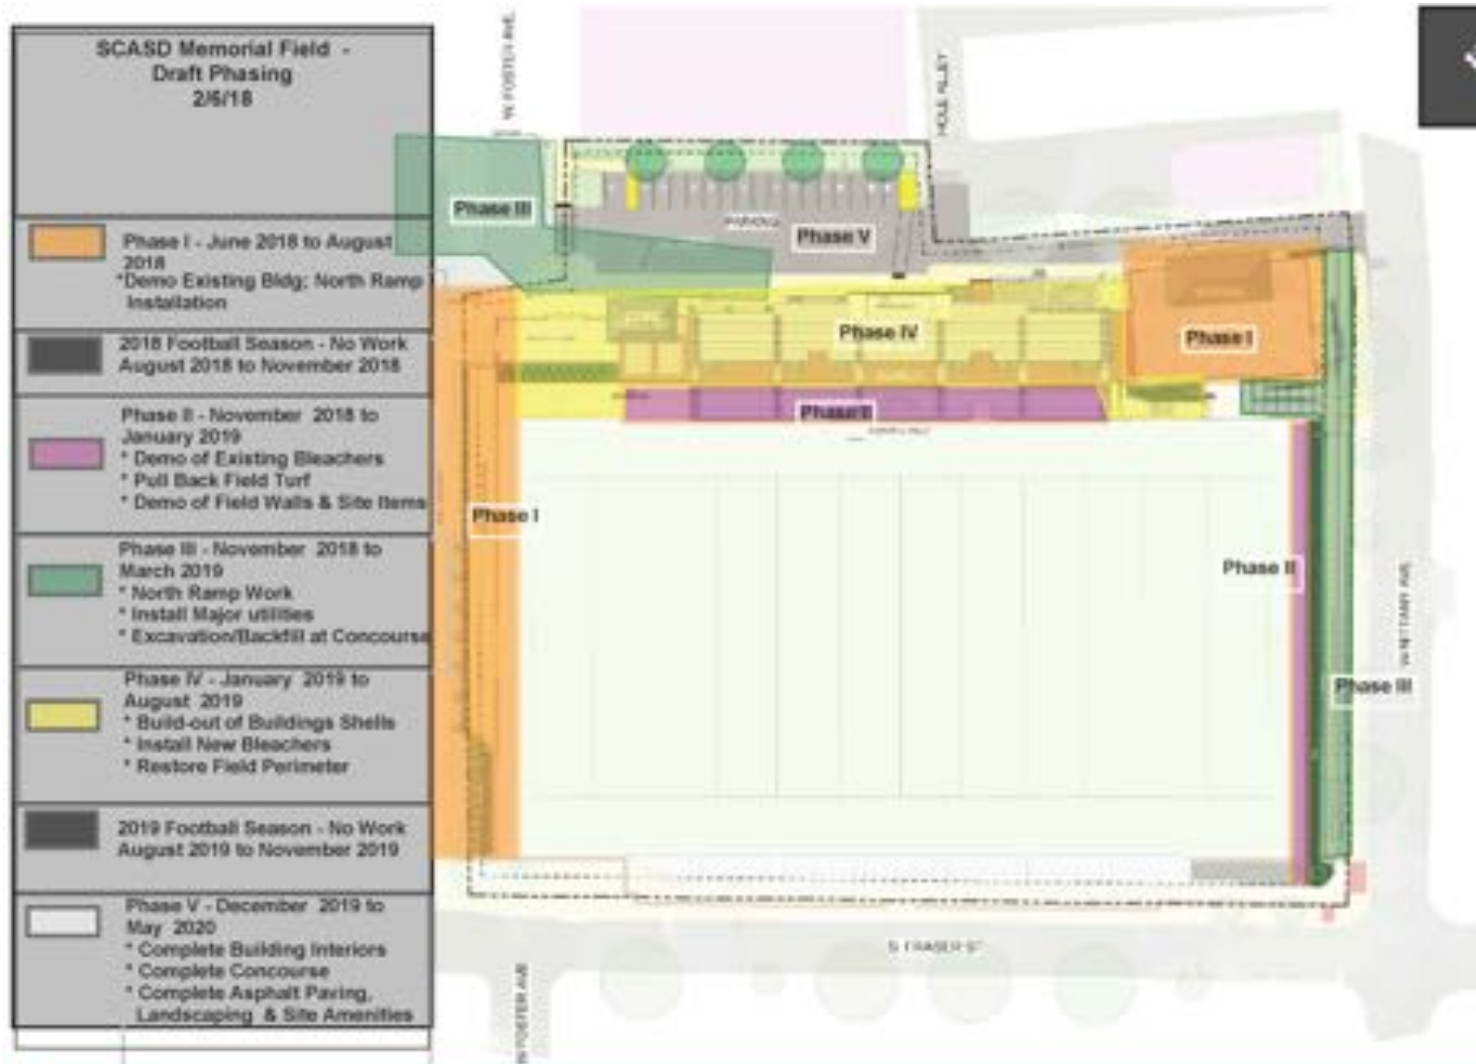



LOCKER ROOMS

WMF

WEBER MURPHY FOX



SCASD MEMORIAL FIELD
EXISTING ACCESS

**SCASD Memorial Field -
Draft Phasing
2/6/18**

Phase I - June 2018 to August 2018
* Demo Existing Bldg; North Ramp Installation

2018 Football Season - No Work
August 2018 to November 2018


Phase II - November 2018 to January 2019
* Demo of Existing Bleachers
* Pull Back Field Turf
* Demo of Field Walls & Site Items

Phase III - November 2018 to March 2019
* North Ramp Work
* Install Major utilities
* Excavation/Backfill at Concourse

Phase IV - January 2019 to August 2019
* Build-out of Buildings Shells
* Install New Bleachers
* Restore Field Perimeter

2019 Football Season - No Work
August 2019 to November 2019

Phase V - December 2019 to May 2020
* Complete Building Interiors
* Complete Concourse
* Complete Asphalt Paving, Landscaping & Site Amenities



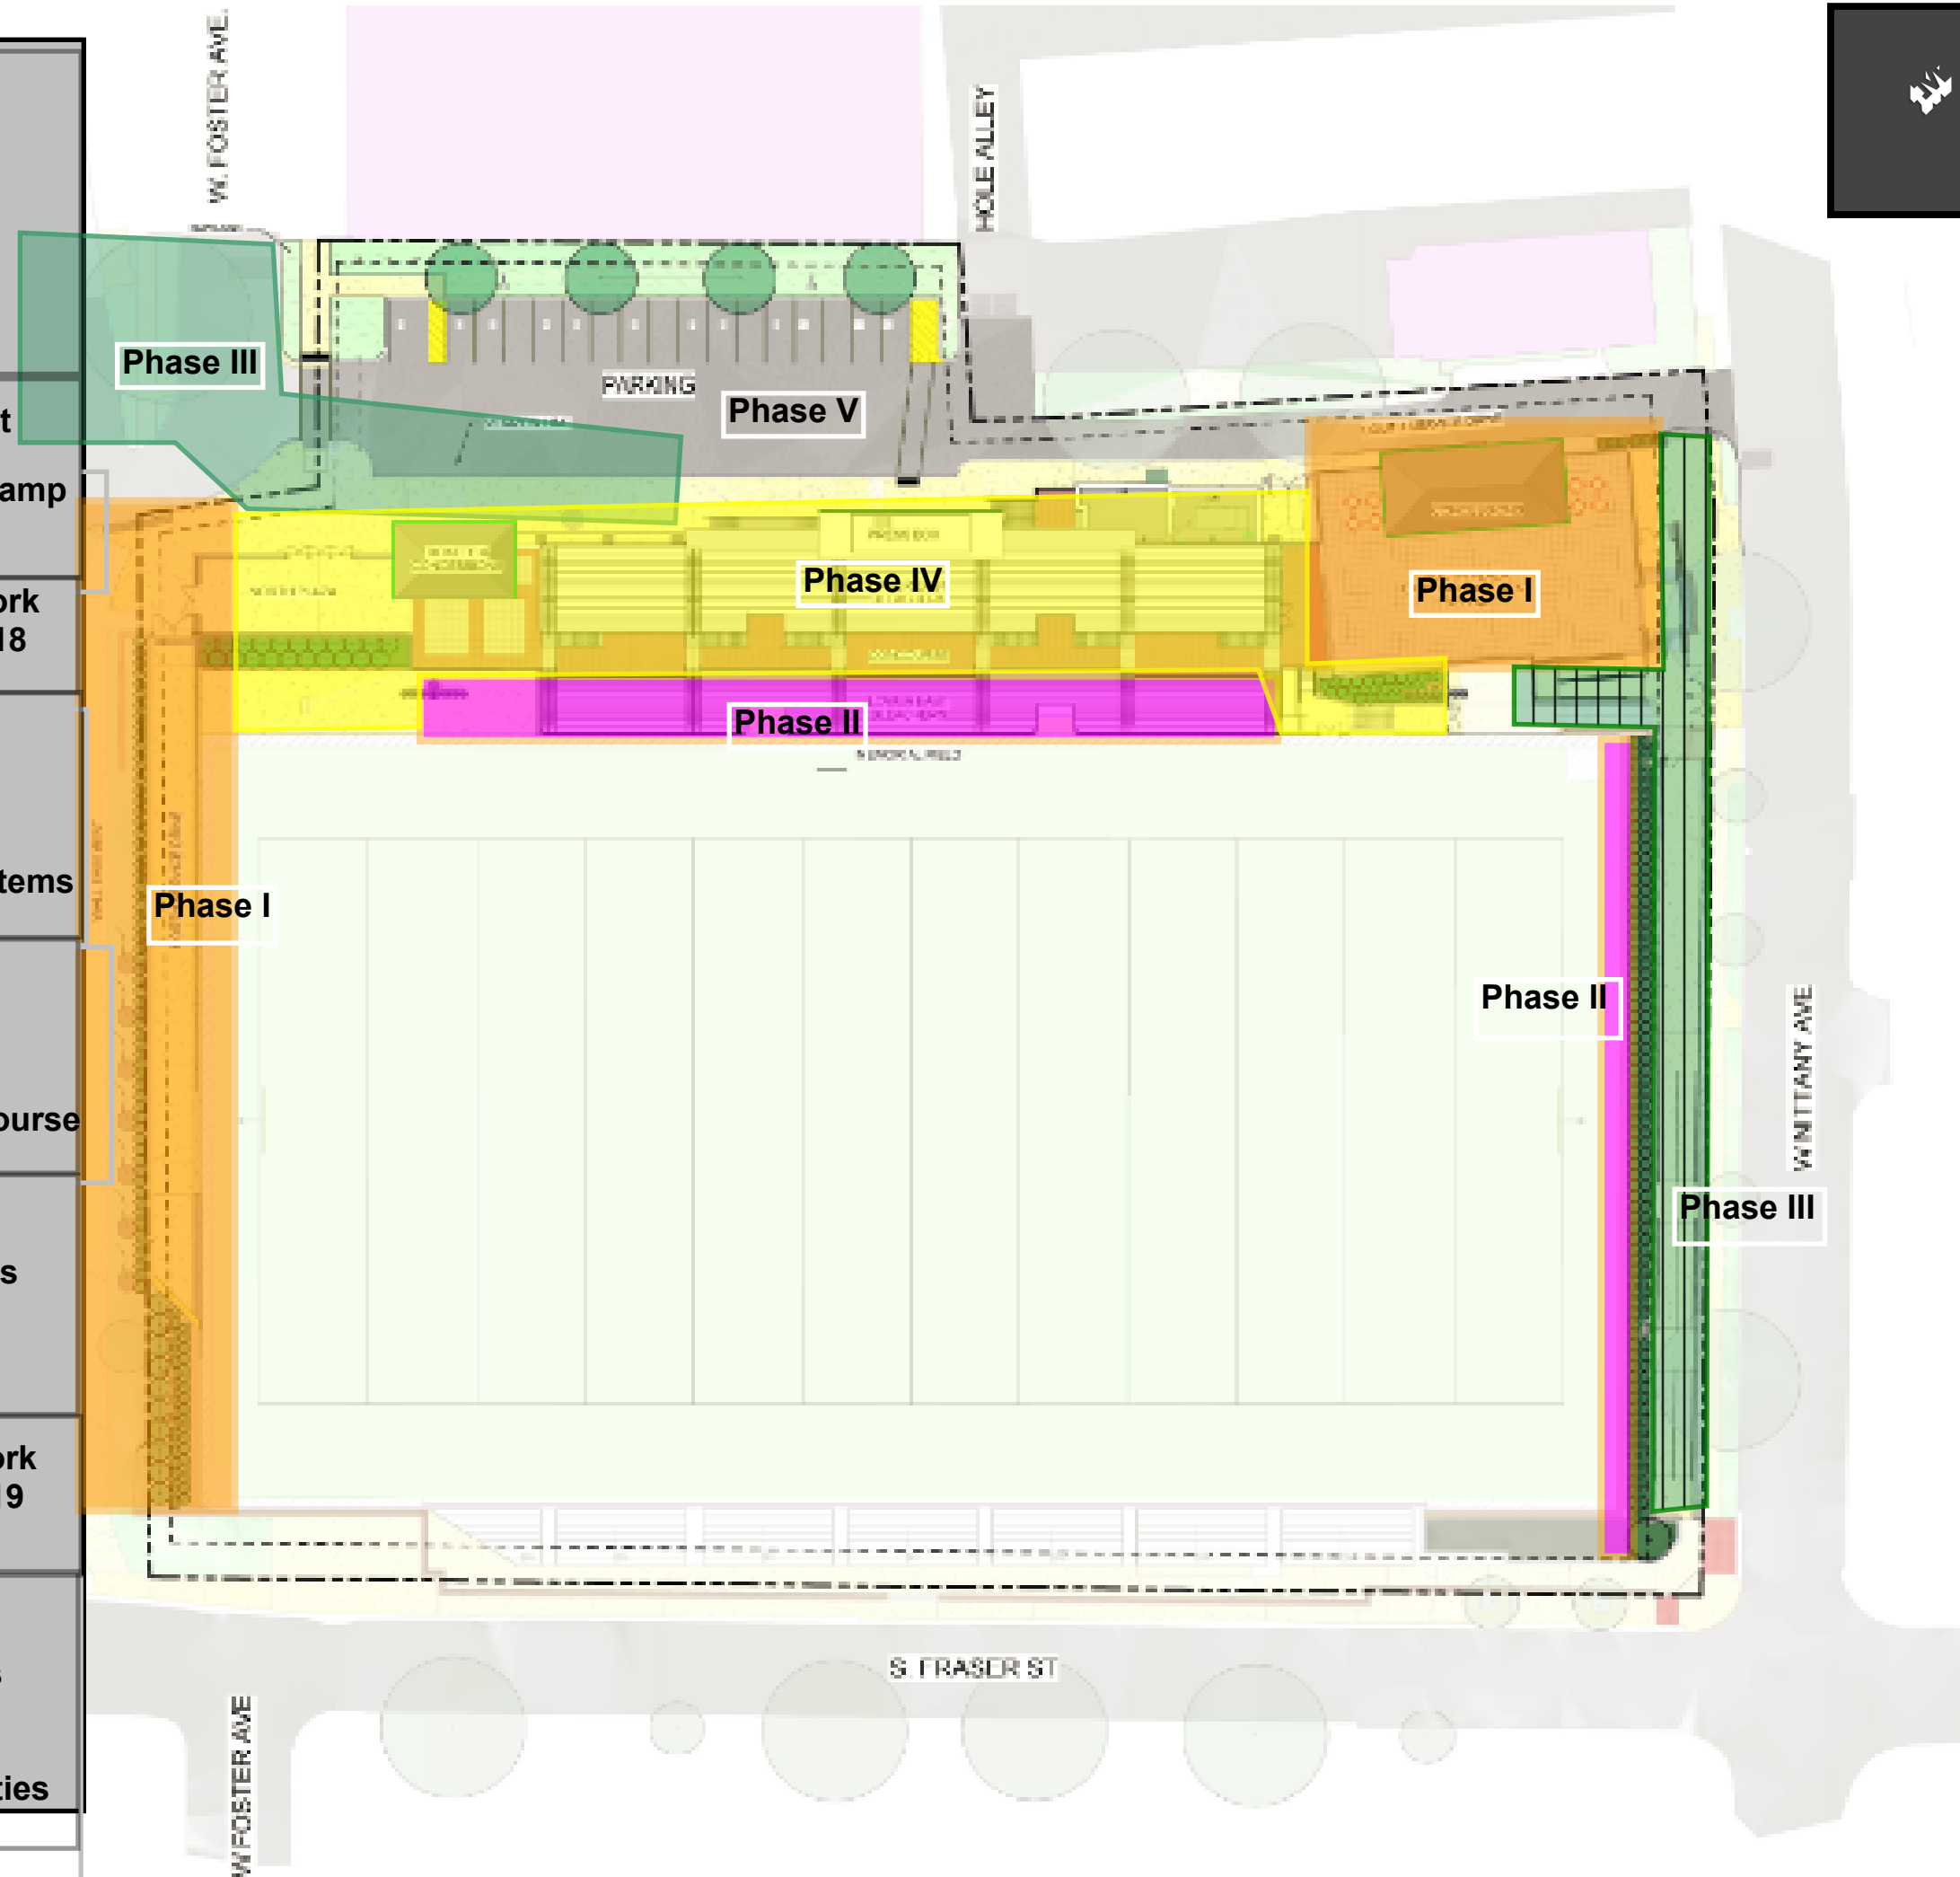


video

North?





Just Just

Fairmount

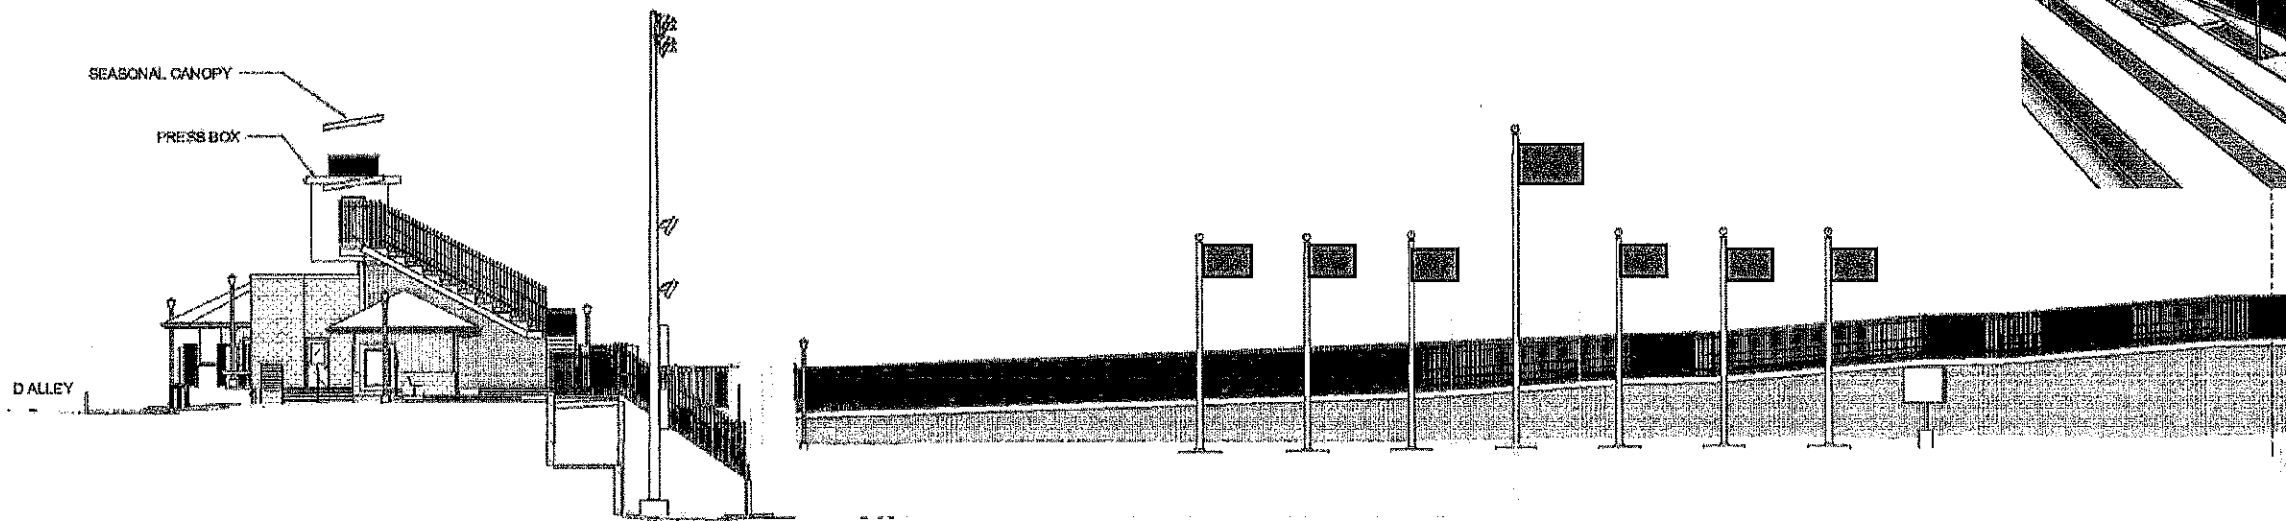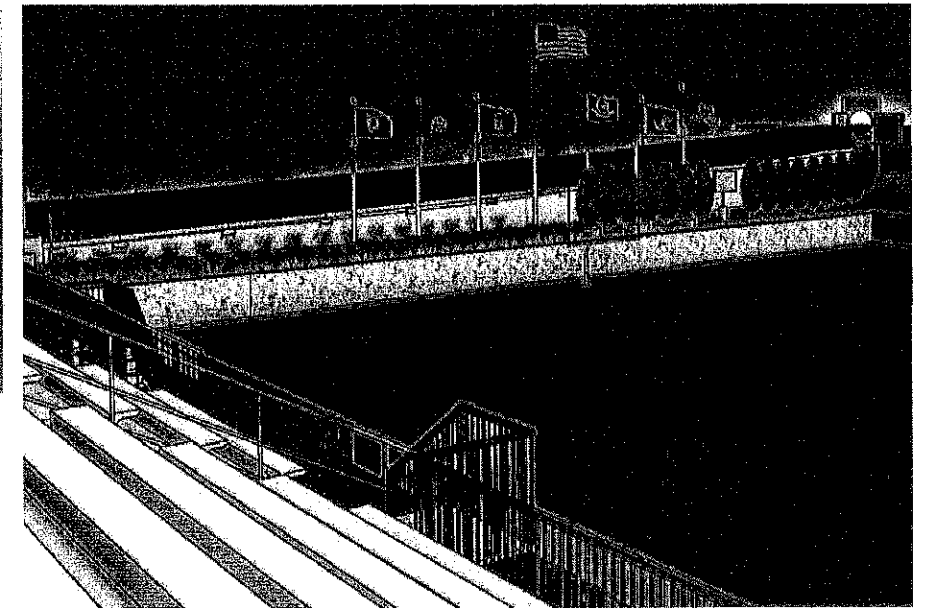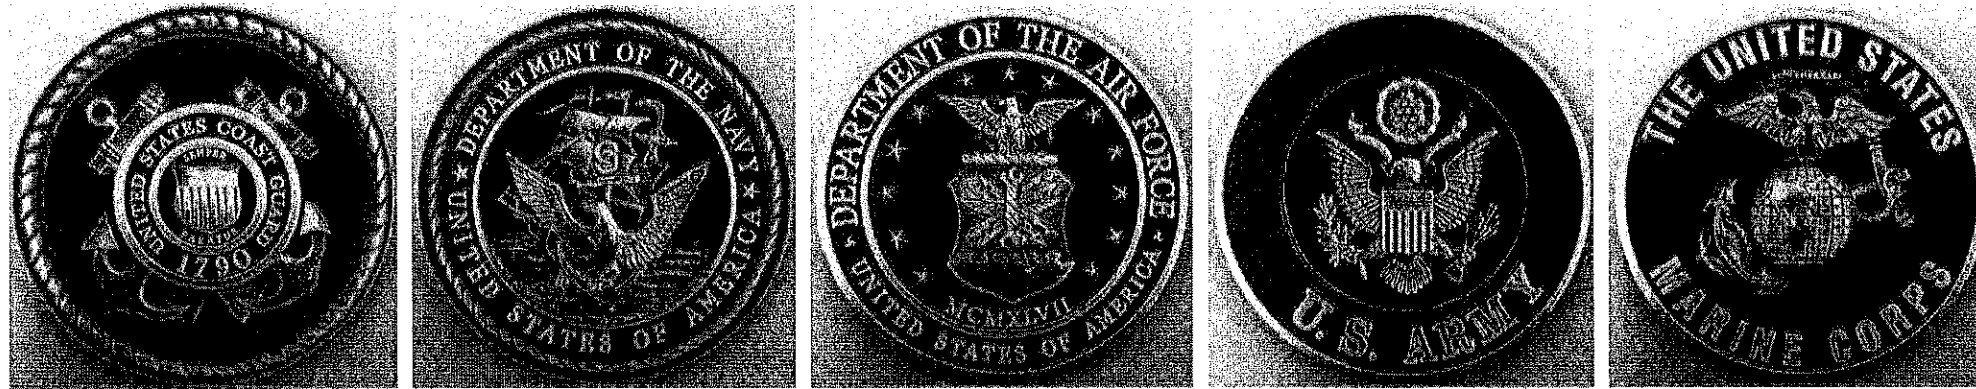

SITE ELEVATIONS

SCALE: 1/16" = 1'-0"

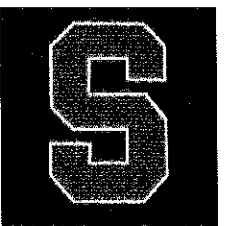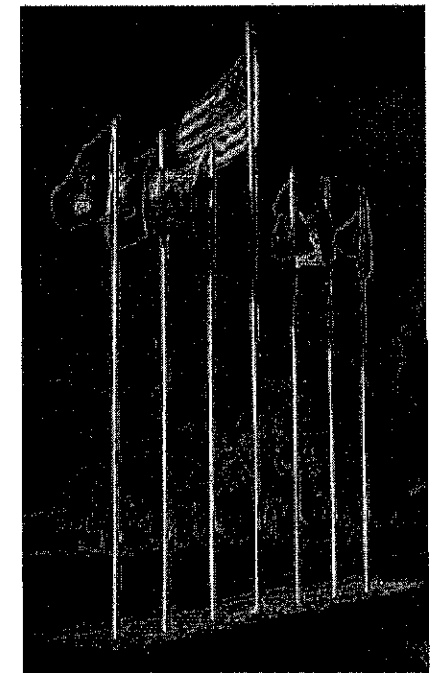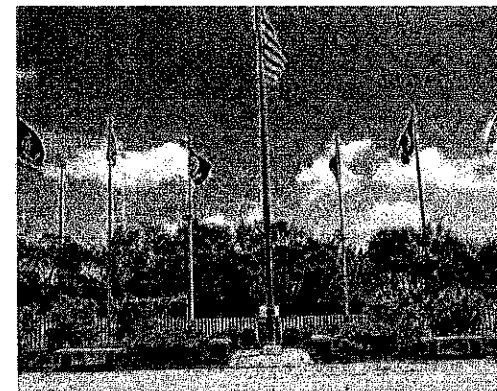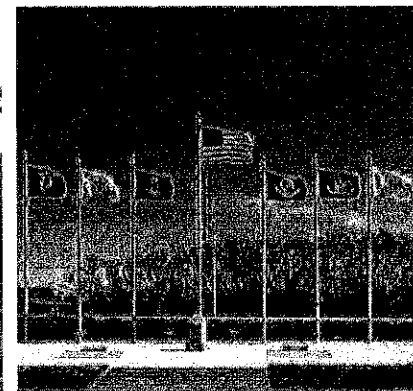


MEMORIAL FIELD – FLAG DISPLAY / US MILITARY FLAGS

WMF

WEBER MURPHY FOX

SCASD MEMORIAL FIELD
PLAZA ENTRIES

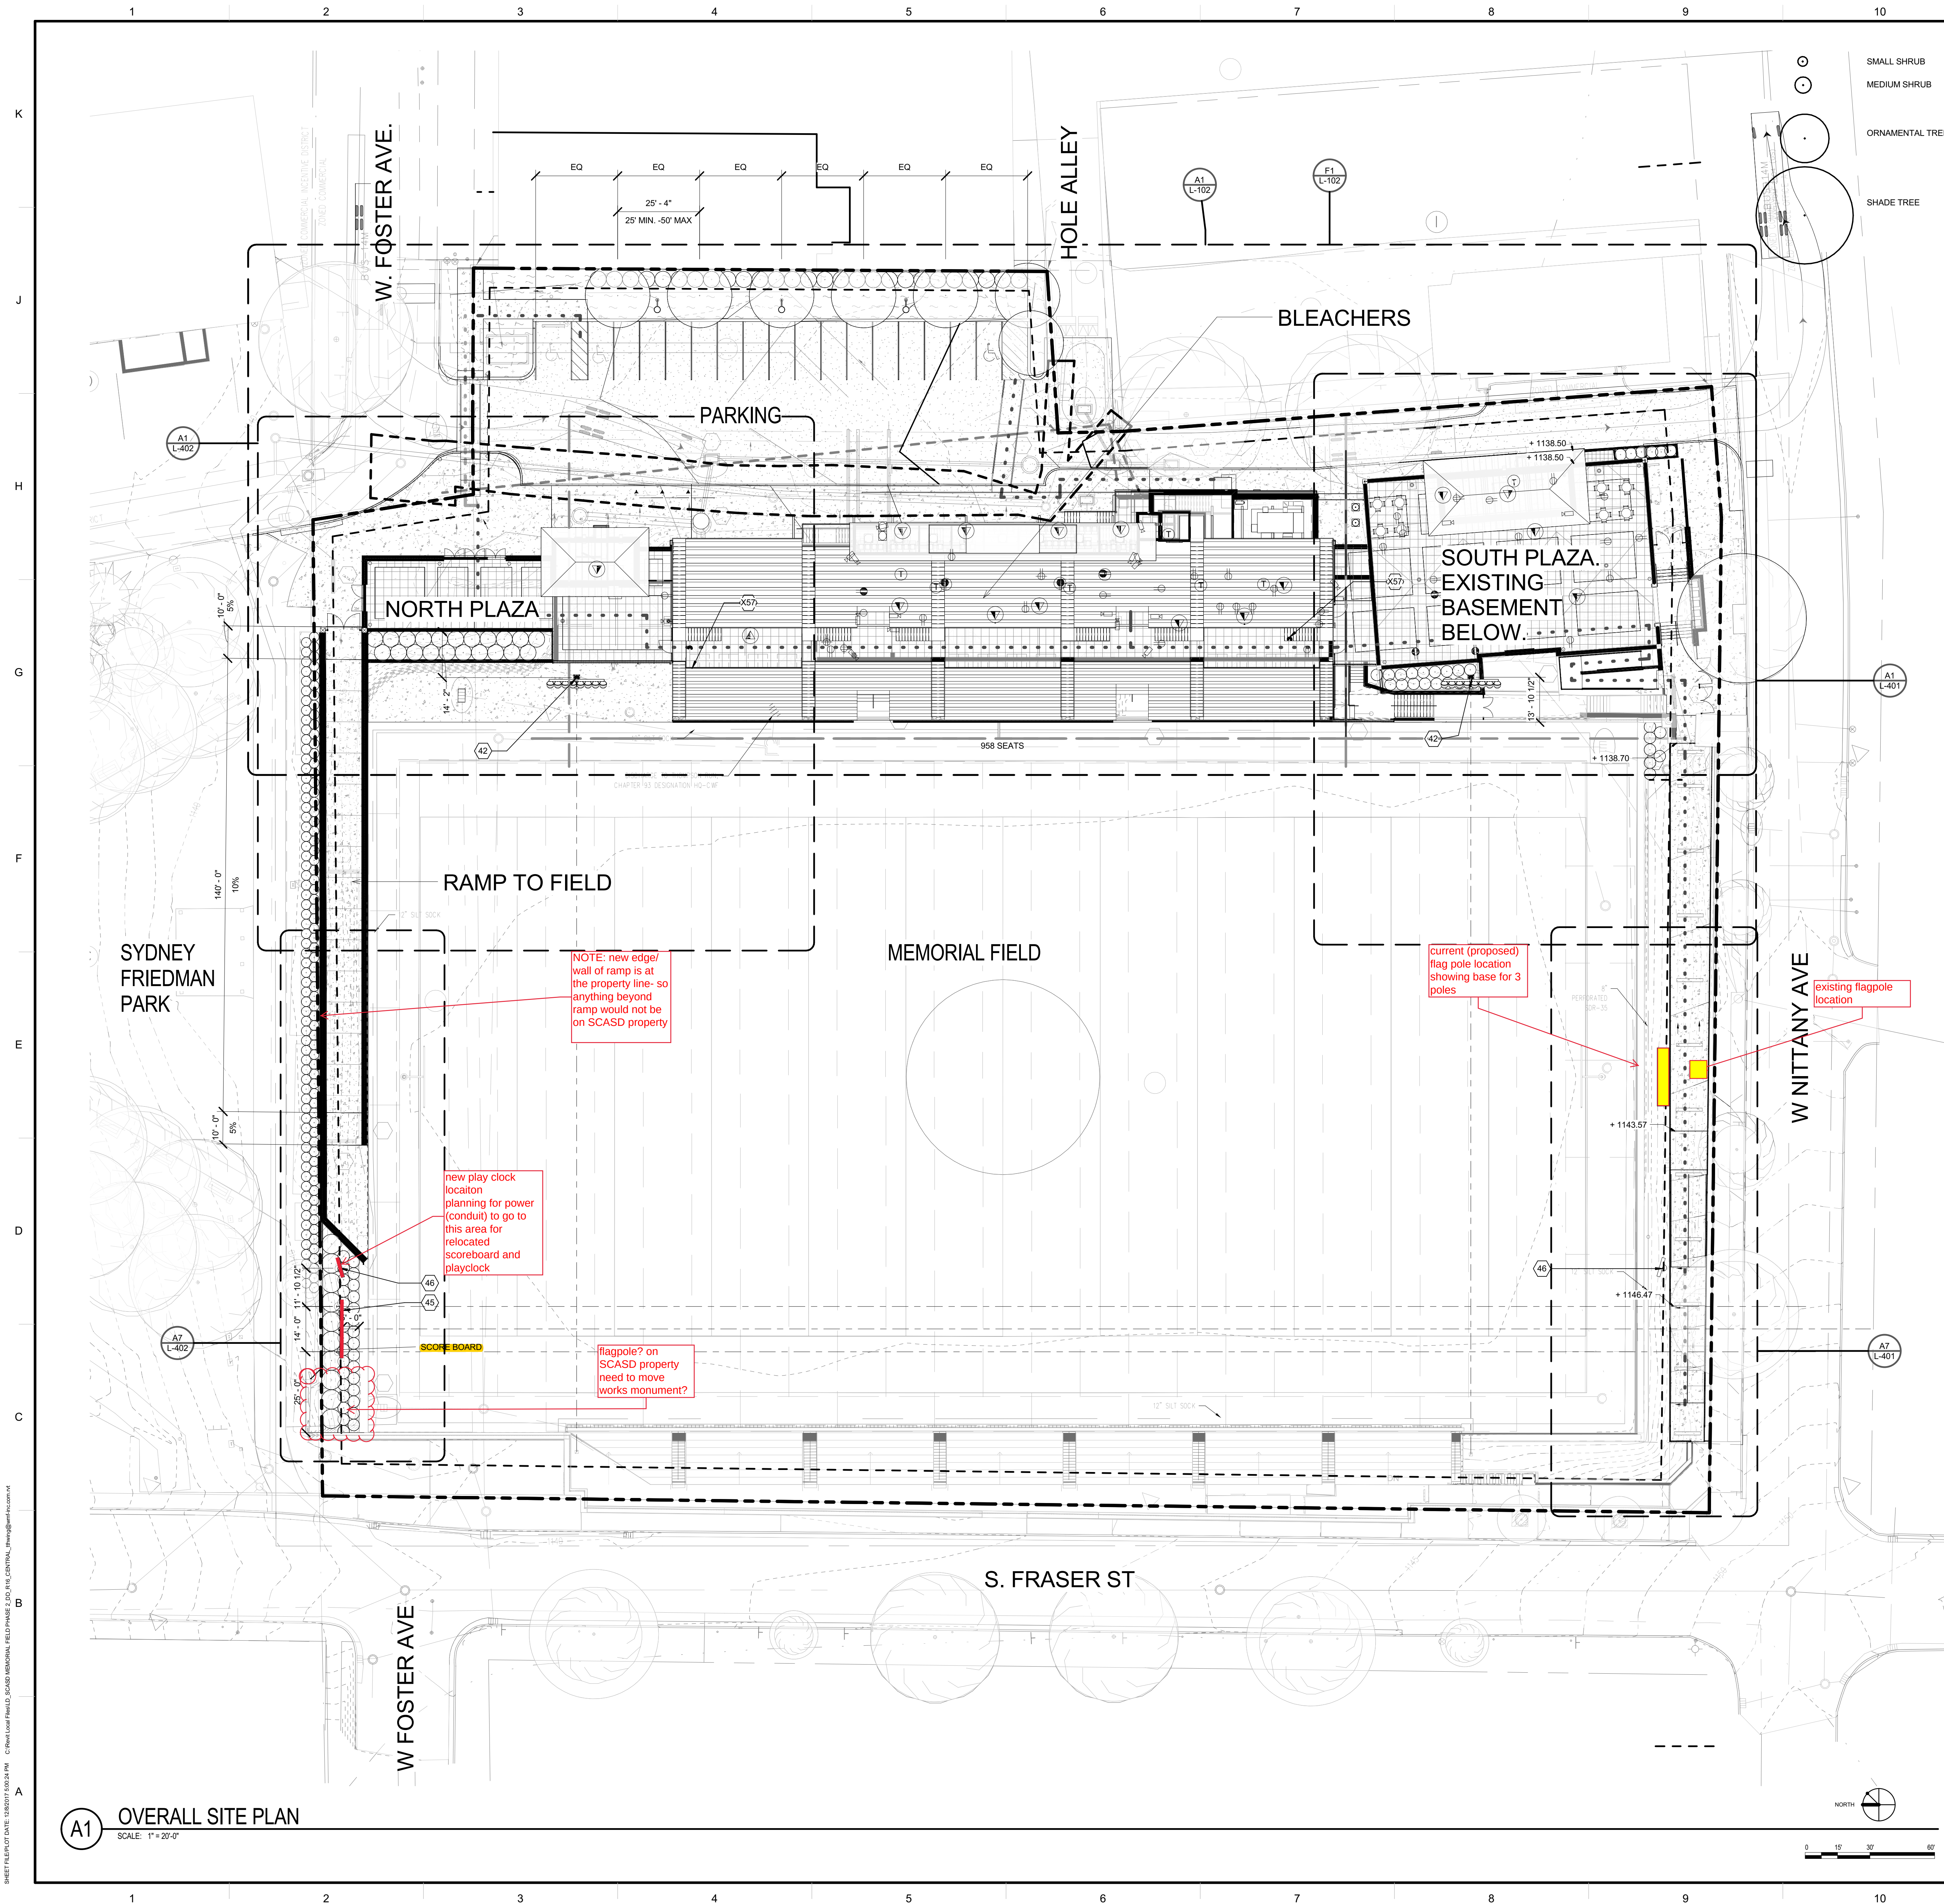

GENERAL SHEET NOTES

- LAYOUT
1. THE CONTRACTOR SHALL POST ALL BONDS, PAY ALL FEES AND PROVIDE PROOF OF INSURANCE AND PROVIDE ALL TRAFFIC CONTROL NECESSARY FOR THIS WORK.
 2. THE CONTRACTOR SHALL VERIFY ALL SITE CONDITIONS IN THE FIELD AND CONTACT THE ARCHITECT IF THERE ARE ANY QUESTIONS OR CONFLICTS REGARDING THE CONSTRUCTION DOCUMENTS AND / OR FIELD CONDITIONS SO THAT APPROPRIATE REVISIONS CAN BE MADE PRIOR TO CONSTRUCTION. ALL CONFLICTS SHOULD BE CONFIRMED WITH THE ARCHITECT PRIOR TO BIDDING.
 3. SHOULD ANY UNCHARTED EXISTING PIPING OR OTHER UTILITY BE UNCOVERED DURING EXCAVATION, CONSULT THE ARCHITECT IMMEDIATELY BEFORE PROCEEDING FURTHER WITH THE WORK IN THIS AREA.
 4. DO NOT INTERRUPT EXISTING UTILITIES SERVING FACILITIES OCCUPIED AND USED BY THE OWNER OR OTHERS DURING OCCUPIED HOURS EXCEPT WHEN SUCH INTERRUPTIONS HAVE BEEN AUTHORIZED IN WRITING BY THE OWNER, LOCAL MUNICIPALITY AND / OR UTILITY COMPANY. INTERRUPTIONS SHALL ONLY OCCUR AFTER ACCEPTABLE TEMPORARY OR PERMANENT SERVICE HAS BEEN PROVIDED.
 5. THE CONTRACTOR SHALL COMPLY WITH ALL OSHA, FEDERAL, STATE AND LOCAL REGULATIONS WHEN OPERATING CRANES, BOOMS, HOISTS, ETC. IN CLOSE PROXIMITY TO OVERHEAD ELECTRICAL LINES. IF CONTRACTOR MUST OPERATE EQUIPMENT CLOSE TO ELECTRICAL LINES, CONTACT THE POWER COMPANY TO MAKE ARRANGEMENTS FOR PROPER SAFEGUARDS.
 6. THE CONTRACTOR SHALL PROVIDE AS-BUILT RECORDS OF ALL CONSTRUCTION (INCLUDING UNDERGROUND UTILITIES) TO THE OWNER FOLLOWING COMPLETION OF CONSTRUCTION ACTIVITIES.
 7. THE CONTRACTOR IS RESPONSIBLE FOR THE REMOVAL AND DISPOSAL OF ALL RUBBISH, TRASH, DEBRIS AND ORGANIC MATERIALS IN A LAWFUL MANNER.
 8. THE CONTRACTOR SHALL BE RESPONSIBLE FOR VERIFYING ALL DIMENSIONS FOR BUILDING, WALLS, CONCRETE SLABS AND UTILITY SERVICE POINT CONNECTIONS AND NOTIFYING THE ARCHITECT OF ANY CONFLICTS OR DISCREPANCIES PRIOR TO CONSTRUCTION. THE CONTRACTOR SHALL REFERENCE BUILDING CONSTRUCTION PLANS FOR EXACT LOCATIONS OF ALL UTILITY CONINGS TO BUILDINGS AND DOOR STEP LOCATIONS.
 9. THE CONTRACTOR SHALL SUBMIT SHOP DRAWINGS OF ALL PRODUCTS AND MATERIALS TO THE ARCHITECT AS REQUIRED FOR REVIEW AND APPROVAL PRIOR TO FABRICATION OR DELIVERY TO SITE. ALLOW A MINIMUM OF 14 WORKING DAYS FOR REVIEW.
 10. THE CONTRACTOR SHALL REFERENCE ARCHITECTURAL PLANS FOR EXACT DIMENSIONS AND CONSTRUCTION DETAILS OF BUILDING, DOWNSPOUT LOCATIONS, STAIRS, RAISED CONCRETE SIDEWALKS AND RAMPS.
 11. EXISTING CONDITIONS AND TOPOGRAPHICAL SURVEY WAS PROVIDED BY DAVID LAIRD ASSOCIATES. WEBER MURPHY FOX TAKES NO RESPONSIBILITY FOR THE ACCURACY OF THIS INFORMATION.
 12. ALL MATERIALS, CONSTRUCTION METHODS AND TESTING SHALL CONFORM TO THE CURRENT STANDARDS, SPECIFICATIONS AND GENERAL CONDITIONS OF THE LOCAL OFFICIALS. IN CASE OF DISCREPANCIES BETWEEN THE CONSTRUCTION DRAWINGS AND LOCAL OFFICIAL SPECIFICATIONS, THE MORE STRINGENT REQUIREMENT SHALL APPLY.
 13. CONTRACTOR SHALL BE RESPONSIBLE FOR DEWATERING TO ACCOMPLISH ALL WORK INDICATED ON PLANS TO PERFORM REQUIRED COMPACTION OPERATIONS.
 14. ALL DIMENSIONS SHOWN ARE FACE TO FACE UNLESS NOTED OTHERWISE.
 15. SPOT ELEVATIONS AND CONTOURS ARE CONTROLS ONLY. ALL GRADING SHALL BE SMOOTH AND CONTINUOUS. NO LOW AREAS OR "BIRD BATHS" WILL BE PERMITTED.
 16. SAWCUT ALL JOINTS WHERE PROPOSED PAVEMENT MEETS EXISTING PAVEMENT TO CREATE A CLEAN JOINT.
 17. SEE SPECIFICATION SECTIONS FOR ADDITIONAL INFORMATION.
 18. GC SHALL PROTECT FIELD TURF AND OBTAIN ALL NECESSARY EASEMENTS, INCLUDING CONSTRUCTION EASEMENT PERMIT FOR NORTH WALL RAMP.


LEGEND

- SITE LINES**
- PROPERTY LINE. SEE SURVEY
 - SETBACK LINE
 - EXISTING CONTOUR LINES. SEE SURVEY
 - PROPOSED CONTOUR LINES. SEE CIVIL GRADING PLANS
 - ACCESSIBLE ROUTE. SEE EGRESS / CIVIL GRADING PLANS
 - VERIZON FIBER OPTIC SET BACK LINE
- SITE SURFACES**
- NEW ASPHALT. SEE CIVIL PLANS & LEGENDS.
 - NEW GRAVEL. SEE CIVIL PLANS
 - CONCOURSE PAVERS. SEE ARCH. PLANS
 - NEW CONCRETE
 - NEW LAWN
- SITE FENCES , GUARDS, RAILS, AND GATES**
- NEW GATE. SEE LANDSCAPE DETAILS
 - NEW 6' HT FENCE / 42" GUARD RAIL. SEE SHEET KEYNOTES.
 - NEW HAND RAIL
- SITE WALLS**
- PROPOSED SITE WALLS. SEE STRUCTURAL PLANS
- SITE FURNISHINGS**
- TABLES AND CHAIRS. BY OWNER
 - BENCH. BY OWNER
 - NEW VEHICULAR BOLLARD. SEE CIVIL PLANS.
 - NEW POST AND CHAIN. SEE CIVIL PLANS
 - NEW BIKE BOLLARD. SEE L-501
- SITE FEATURES**
- FLAG POLE. SEE MANUFACTURE PLANS AND DETAIL.
 - STADIUM LIGHTING. SEE MUSCO PLANS.
 - EXISTING DUMPSTER / TRASH RECEPTICAL. EXISTING TO REMAIN.
 - SCORE BOARD
 - PLAY CLOCK
 - STREET LIGHT
 - PLAZA LIGHT

SHEET KEYNOTES

- 20A NEW ADD ALT BLEACHERS. COORDINATE WITH STRUCTURAL.
- 42 RELOCATE EXISTING FIELD LIGHTING AND FOOTER FOR REUSE.
- 45 RELOCATE EXISTING SCORE BOARD HERE. COORDINATE WITH STRUCTURE. MEP AND MANUFACTURER LOAD REQUIREMENTS / SPECS.
- 46 RELOCATE EXISTING PLAY CLOCK HERE. COORDINATE WITH STRUCTURE. MEP AND MANUFACTURER LOAD REQUIREMENTS / SPECS.
- X57 SALVAGE EXISTING FIELD LIGHTING AND FOOTER FOR REUSE.

KEY PLAN

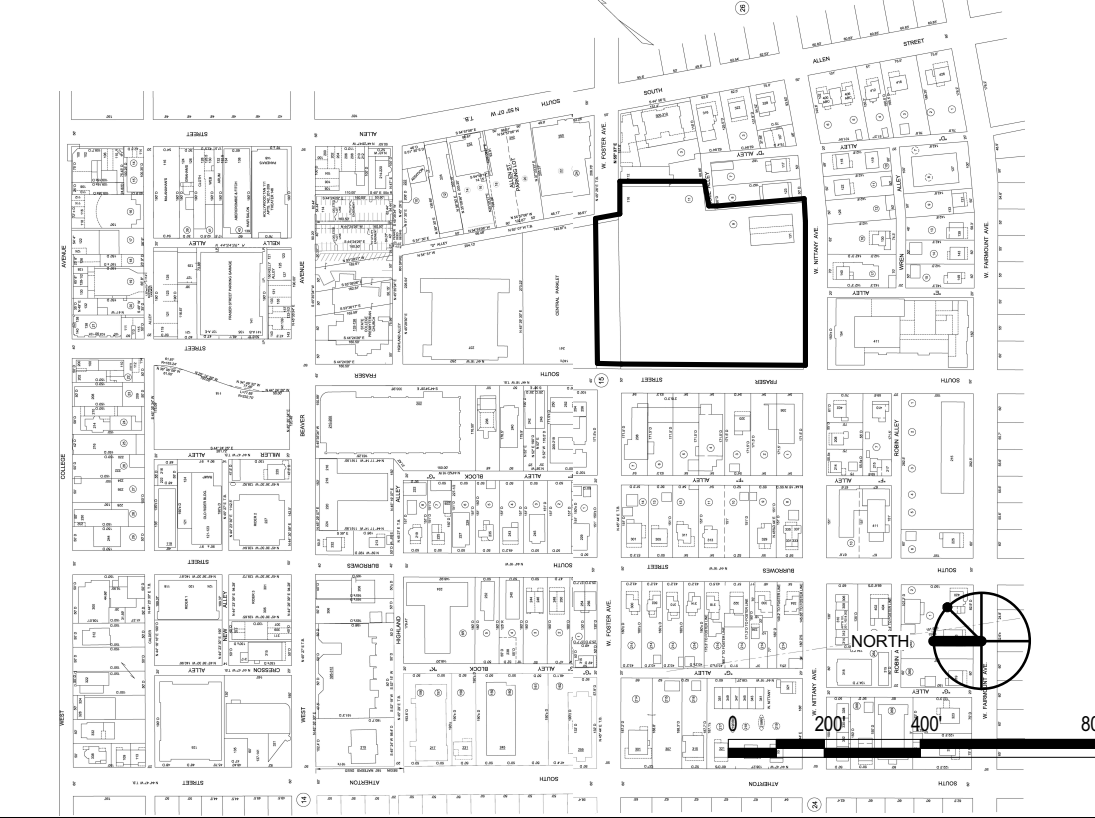


WMF

WEBER MURPHY FOX
ARCHITECTURE INTERIORS CONSTRUCTION MANAGEMENT
LAND PLANNING & DEVELOPMENT HISTORIC PRESERVATION

403 SOUTH ALLEN STREET STE 115 STATE COLLEGE PENNSYLVANIA 16801
T: 814 867 3598
F: 814 867 3563
www.wmf-inc.com

CLEVELAND ERIE STATE COLLEGE

CONSULTANTS

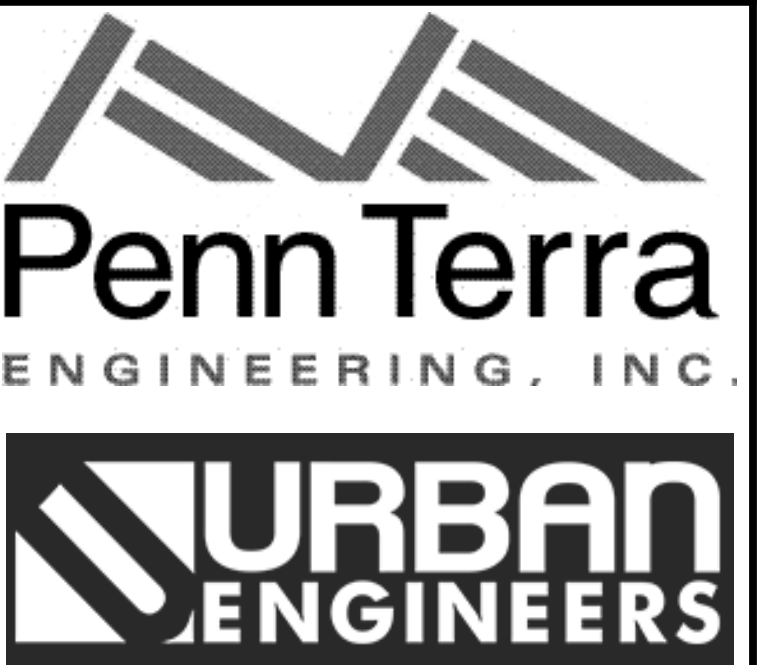

PRELIMINARY

THIS DRAWING IS NOT FINAL AND THE INFORMATION SHOWN IS SUBJECT TO CHANGE. VERIFY THAT YOU ARE USING THE MOST CURRENT DISTRIBUTION OF THIS DRAWING. NOTIFY WEBER MURPHY FOX OF ANY DISCREPANCIES BETWEEN CONTRACT DRAWINGS OR COMPLETED WORK BEFORE PROCEEDING.

DATE: 12/8/2017 5:00:24 PM

RENOVATIONS TO



SCASD MEMORIAL FIELD PHASE 2

131 W NITTANY AVE, STATE COLLEGE, PA 16801

LD	12/15/17	FINAL LAND DEVELOPMENT
DEP	08/22/17	DEP PLOT PLAN
DD	07/28/17	DD SUBMISSION
LD	06/30/17	PRELIM. LD SUBMISSION
MARK	DATE	DESCRIPTION

PROJECT NUMBER: 2015.208.00

CAD FILE: 2_DD_R18_CENTRAL_31wing@wmf-inc.com.rvt

DRAWN BY: TKT

CHECKED BY: RRL


COPYRIGHT © WEBER MURPHY FOX INC. 2017

SHEET TITLE:

OVERALL SITE PLAN


L-101

CONSTRUCTION DOCUMENTS

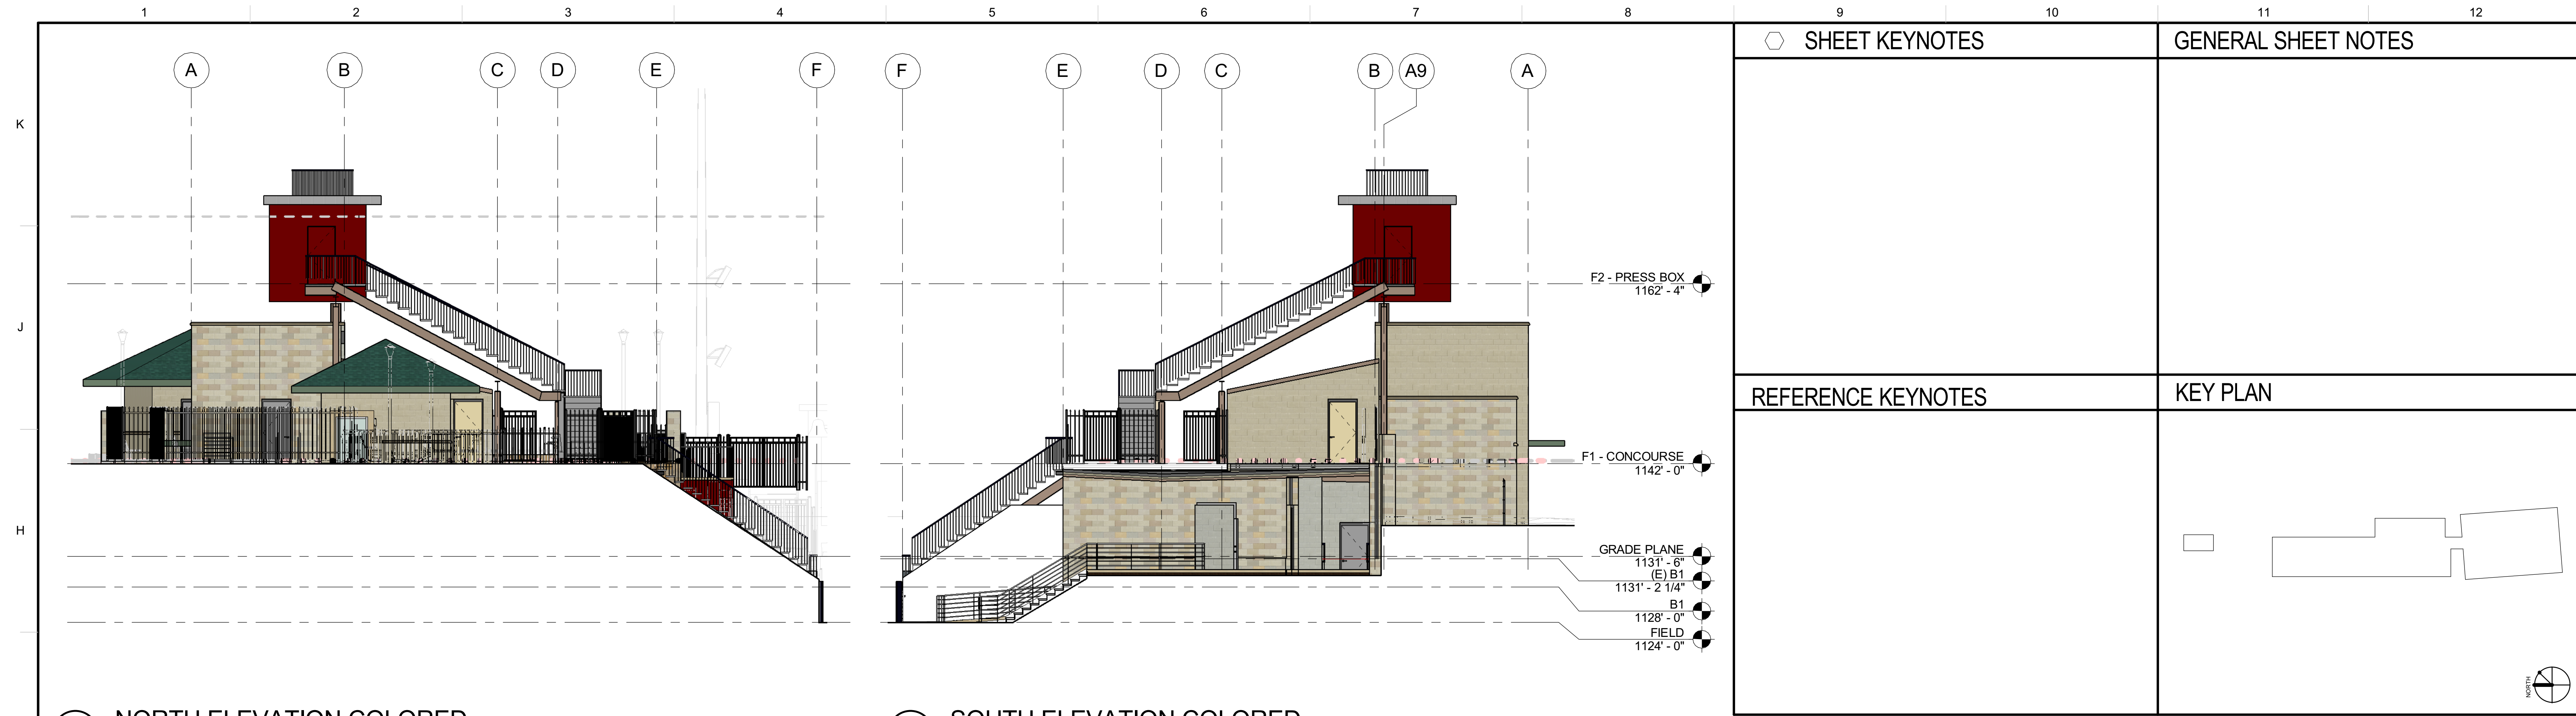


G1 NORTH ELEVATION COLORED SCALE: 1/8" = 1'-0"

G5 SOUTH ELEVATION COLORED SCALE: 1/8" = 1'-0"

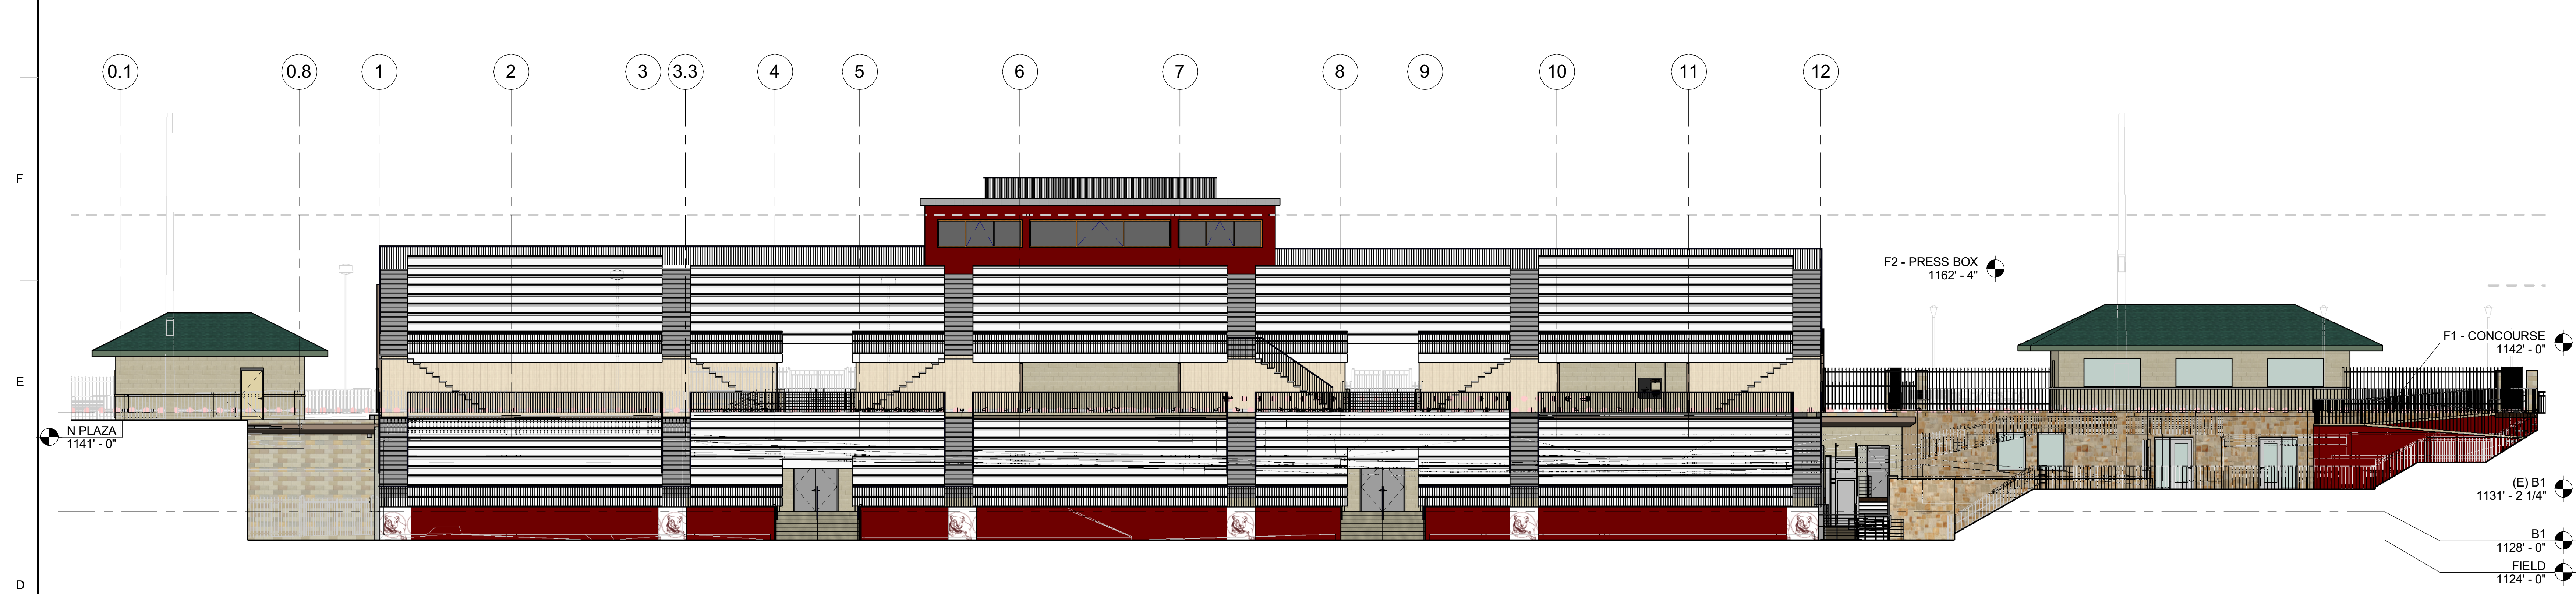

D1 WEST ELEVATION COLORED SCALE: 1" = 10'-0"

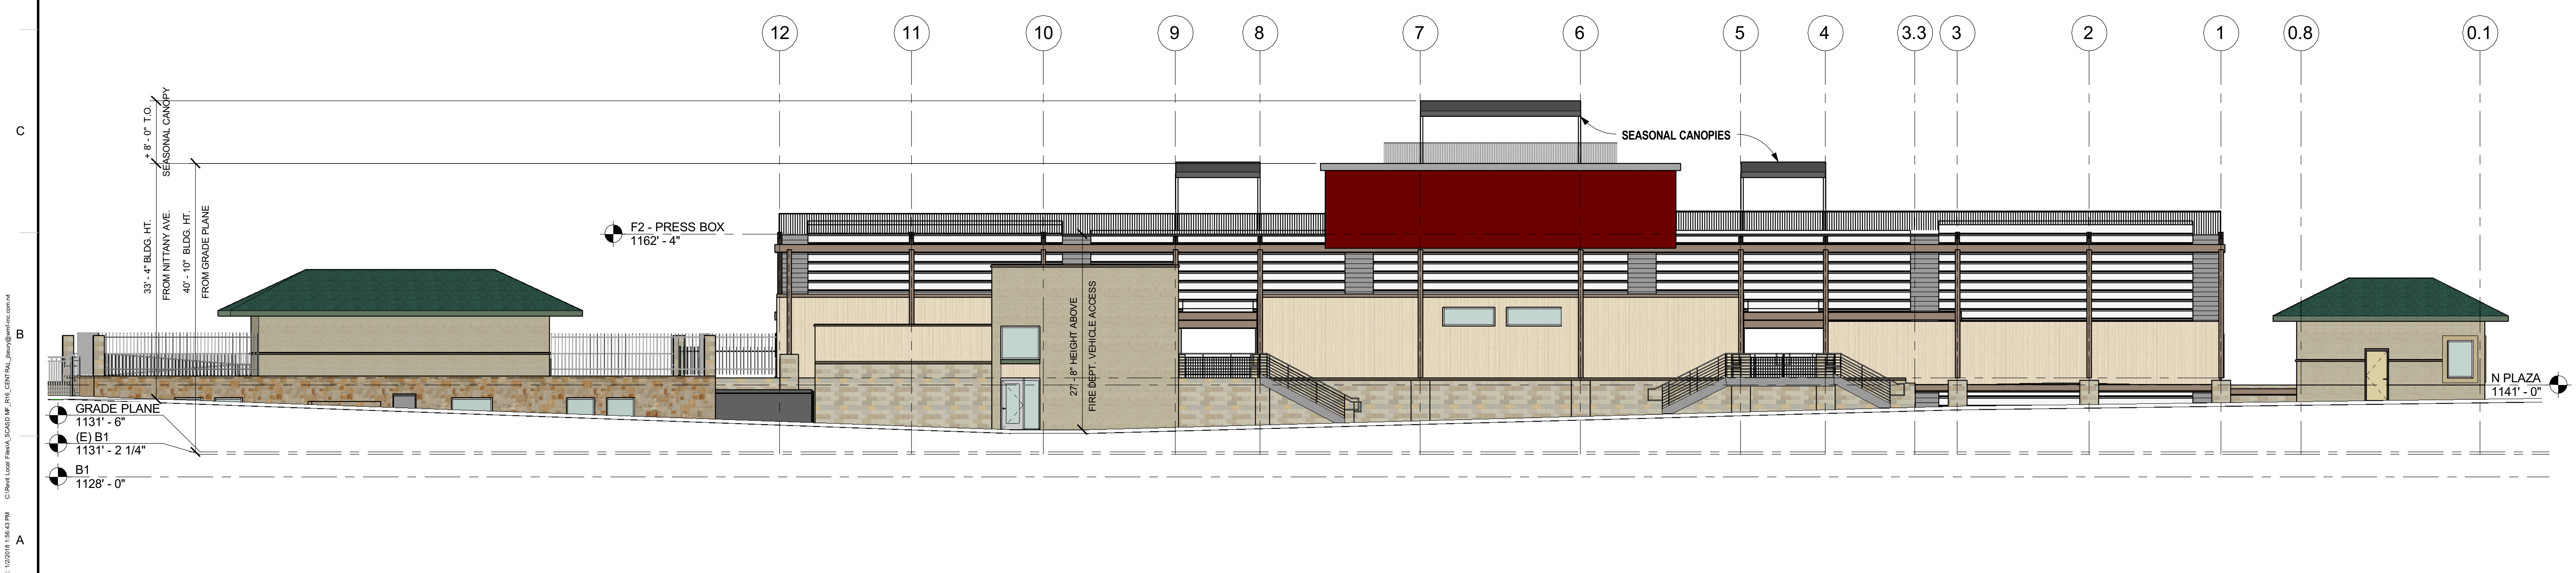

A1 EAST ELEVATION COLORED SCALE: 1" = 10'-0"

SHEET KEYNOTES	GENERAL SHEET NOTES
REFERENCE KEYNOTES	KEY PLAN

WMF
WEBER MURPHY FOX
ARCHITECTURE INTERIORS CONSTRUCTION MANAGEMENT
LAND PLANNING & DEVELOPMENT HISTORIC PRESERVATION

403 SOUTH ALLEN STREET STE 115 STATE COLLEGE PENNSYLVANIA 16801
T: 814 867.3508
F: 814 867.3563
www.wmf-inc.com

CLEVELAND ERIE STATE COLLEGE

CONSULTANTS

Penn Terra
ENGINEERING, INC.

URBAN
ENGINEERS

REGISTERED ARCHITECT
Lindsay Glude, No. 1000000000
STATE OF PENNSYLVANIA

PRELIMINARY
THIS DRAWING IS NOT FINAL AND THE INFORMATION SHOWN IS SUBJECT TO CHANGE. VERIFY THAT YOU ARE USING THE MOST CURRENT DISTRIBUTION OF THIS DRAWING. NOTIFY WEBER MURPHY FOX OF ANY DISCREPANCIES BETWEEN CONTRACT DRAWINGS OR COMPLETED WORK BEFORE PROCEEDING.
DATE: 1/2/2018 1:56:43 PM

RENOVATIONS TO

STATE COLLEGE AREA SCHOOL DISTRICT
We are the future!
SCASD
MEMORIAL FIELD PHASE 2
MEMORIAL FIELD, STATE COLLEGE, PA 16801

MARK	DATE	DESCRIPTION
LD	01/02/17	FINAL LAND DEVELOPMENT
PROJECT NUMBER: 2015.208.00		
CAD FILE: C:\RHS Local Files\A_Scald\SCASD\LD\LD_CAD\LD_Scald\LD_Scald.dwg		
DRAWN BY: JRB		
CHECKED BY: ALC		
COPYRIGHT © WEBER MURPHY FOX INC. 2018		
SHEET TITLE:		
COLORED ELEVATIONS		
AE202		
LAND DEVELOPMENT		

SHEET FILED DATE: 02/02/17 10:51 AM
C:\RHS Local Files\A_Scald\LD\LD_CAD\LD_Scald\LD_Scald.dwg




REVISED



SCASD MEMORIAL FIELD
SOUTH PLAZA ENTRY

WMF
WEBER MURPHY FOX

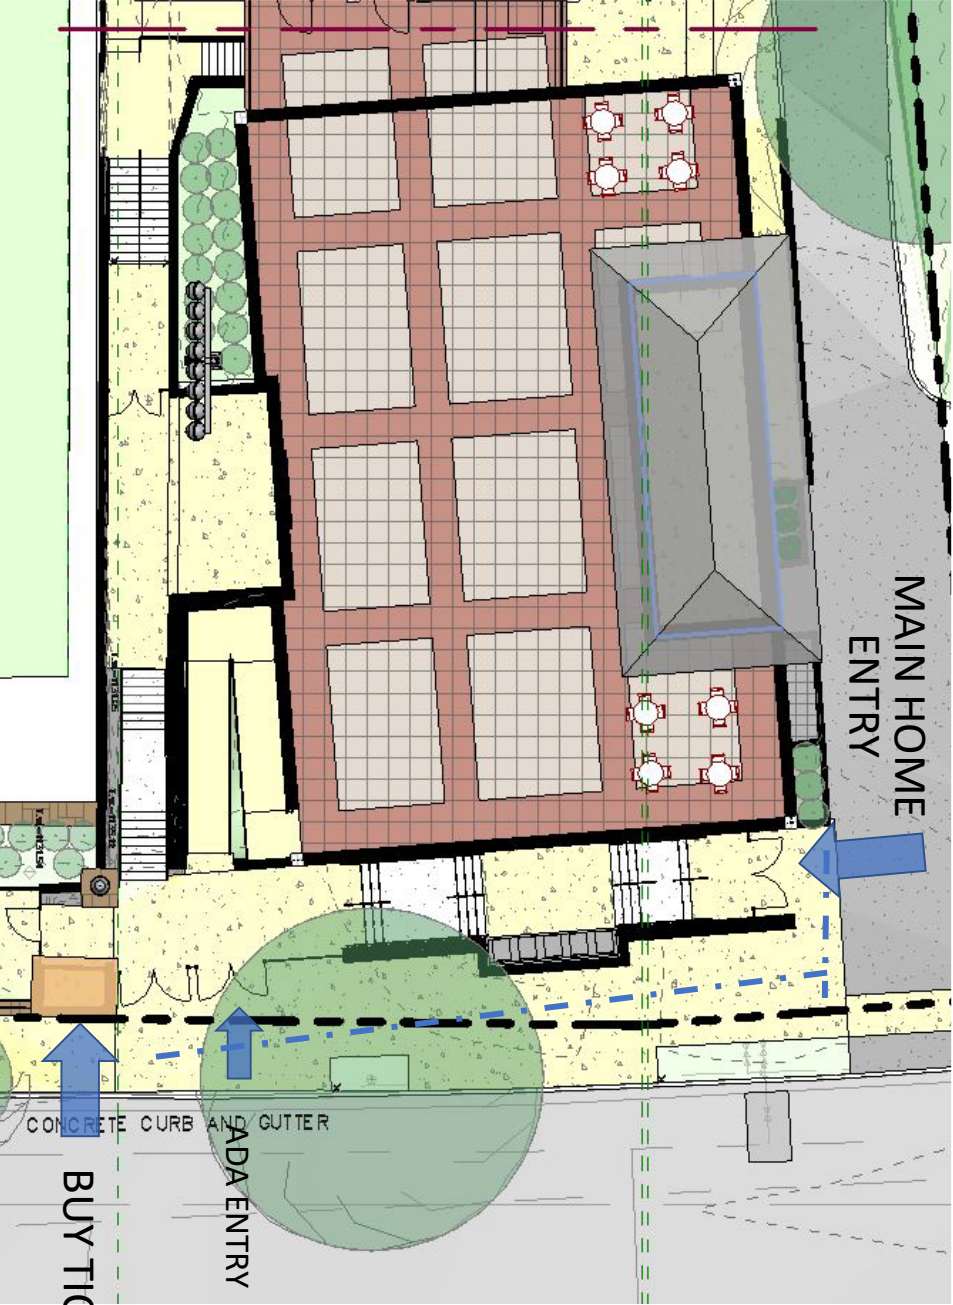

REVISED



SCASD MEMORIAL FIELD
SOUTH PLAZA ENTRY



SCASD MEMORIAL FIELD PHASE 2

