



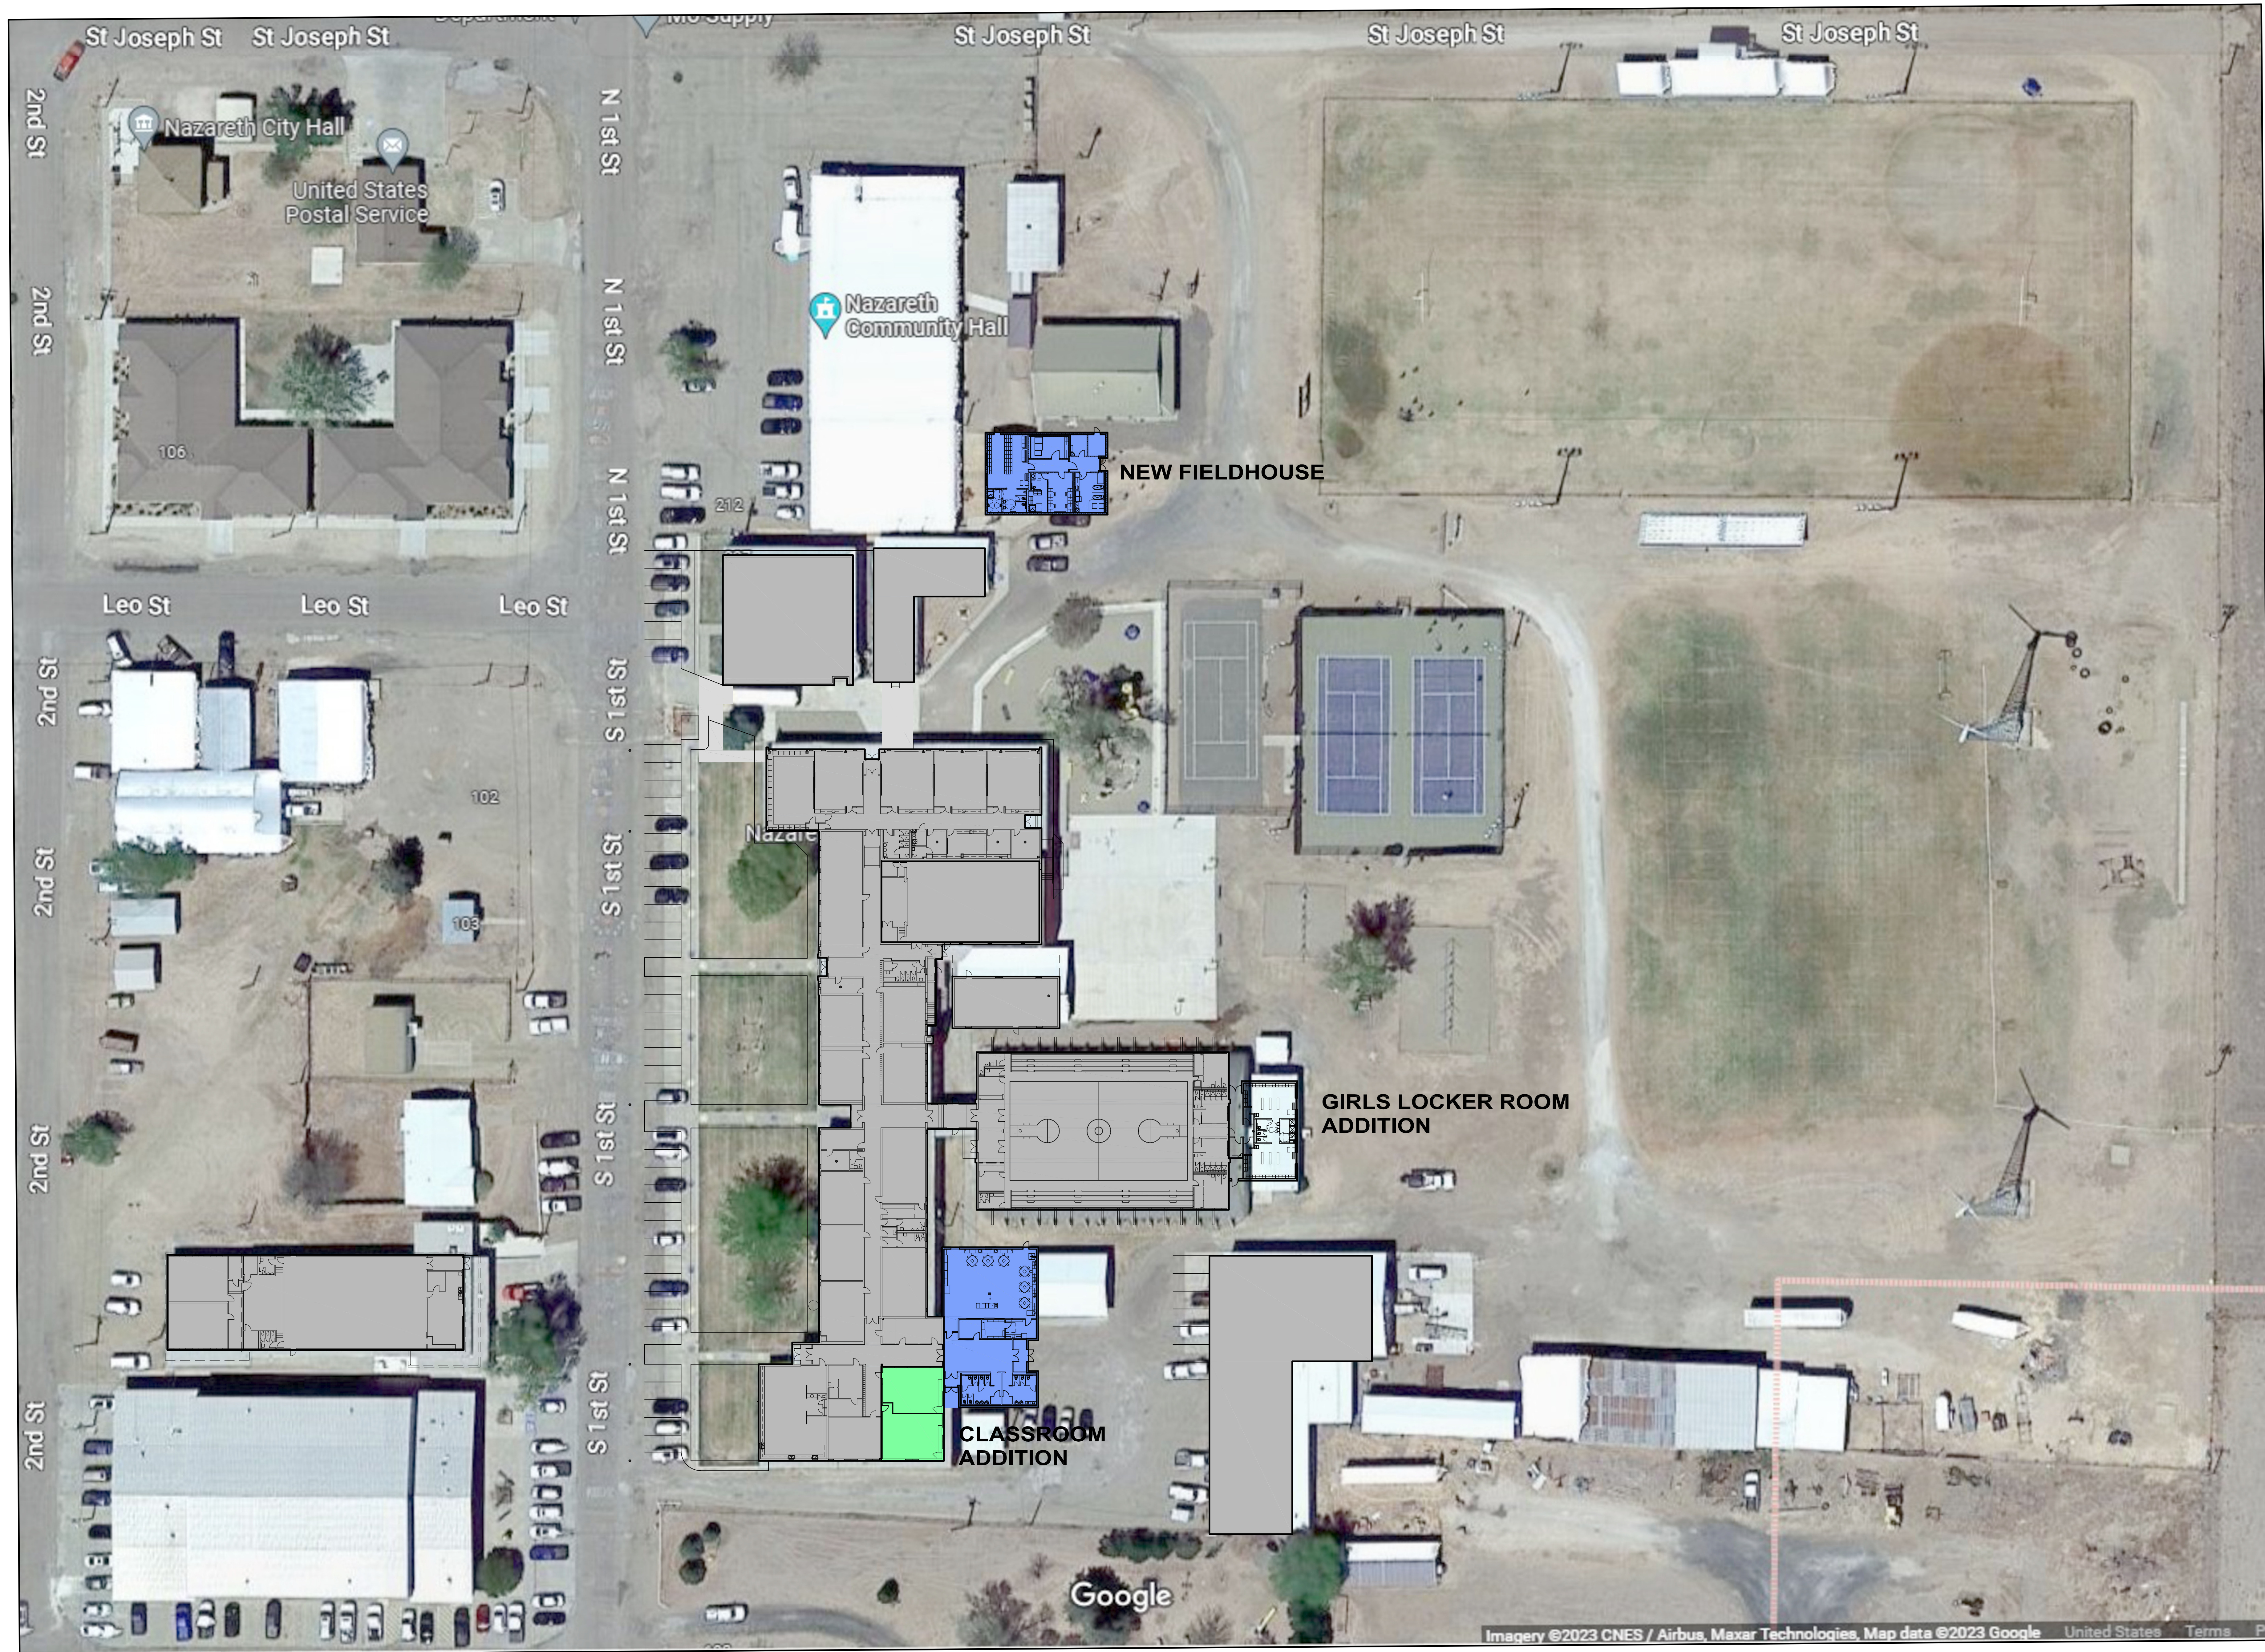

PROPOSED SITE PLAN

1"=30'-0"

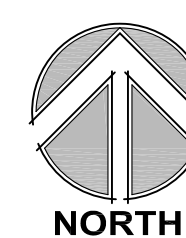

PRE-BOND PLANNING FOR NAZARETH ISD NAZARETH, TX

MARCH 13, 2024

PRESENTATION PROPOSED SITE PLAN


LEGEND:

- FIELD HOUSE ADDITION
2,583 SQ. FT.
- GIRLS DRESSING
1,566 SQ. FT.
- CLASS ROOM ADDITION
3,376 SQ. FT.
- TOTAL ADDITION
7,525 SQ. FT.
- RENOVATION OF SCIENCE LAB
1,673 SQ. FT.

0 40' 80' 150'

ARCHITECTURE • ENGINEERING • PLANNING




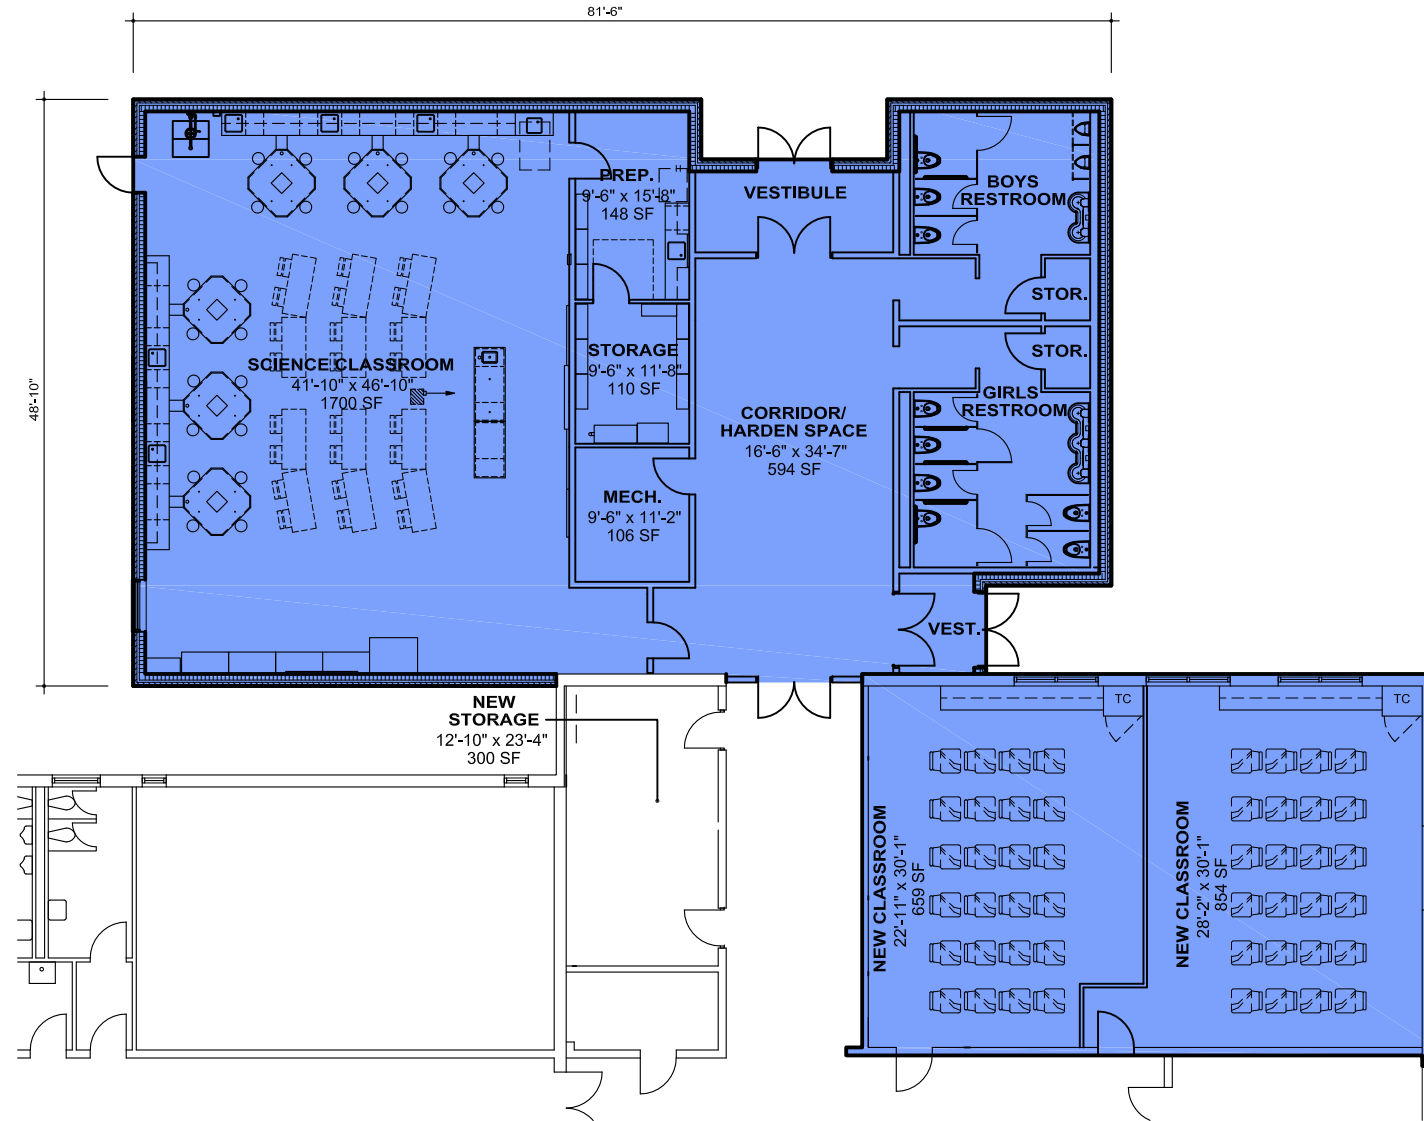

CLASSROOM ADDITION

ADDITION: 3376 SQ. FT. / REMODEL: 1673 SQ. FT.


1/16"=1'-0"

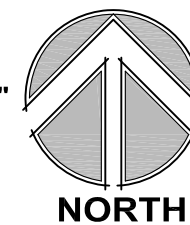

SHIVER-MEGERT & ASSOCIATES, LLP

102 E. 9TH SUITE 200, AMARILLO, TX 79101
P: 806 372-5662 F: 806 372-5664
TBPE: F-21483

JOB # 23-08
DATE: 3-13-24
SHEET: 1 OF 3

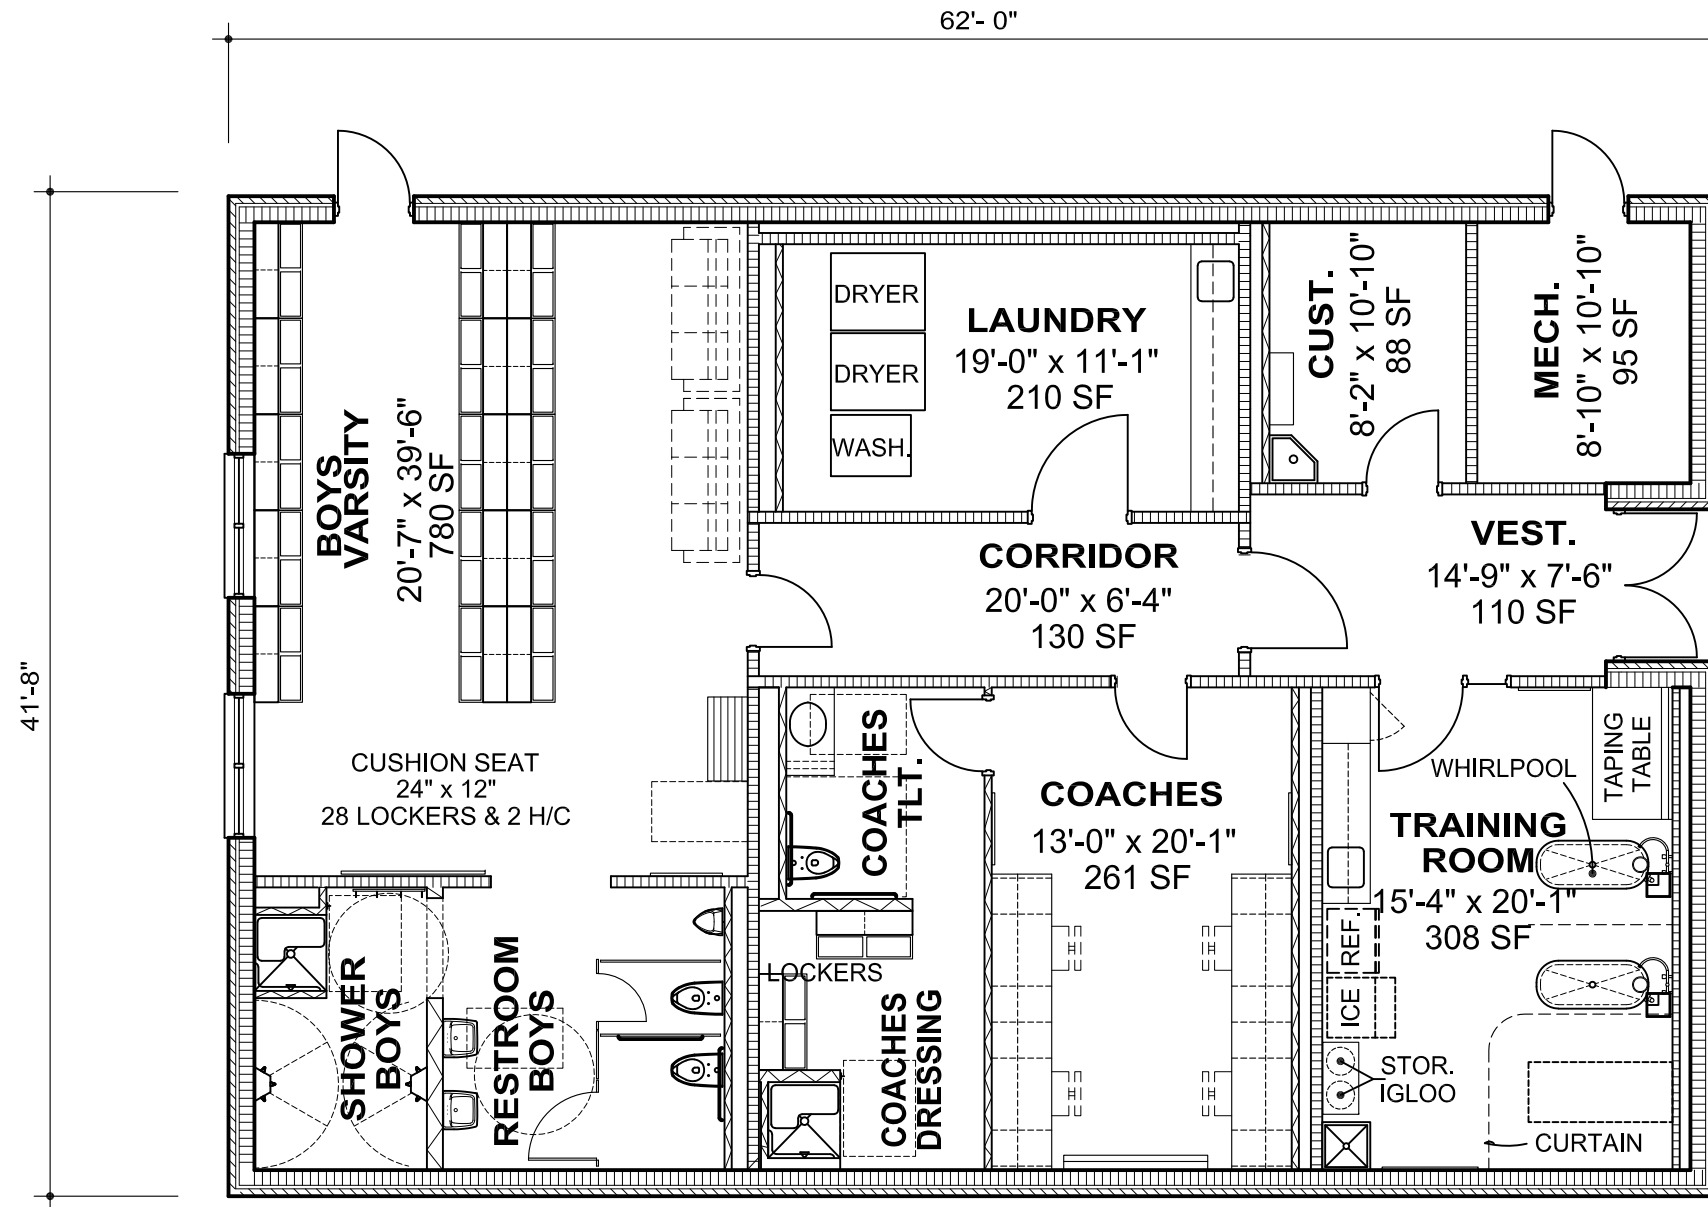

FIELD HOUSE ADDITION

ADDITION: 2,583 SQ. FT.


1/8"=1'-0"



SHIVER-MEGERT & ASSOCIATES, LLP

102 E. 9TH SUITE 200, AMARILLO, TX 79101
P: 806 372-5662 F: 806 372-5664
TBPE: F-21483


JOB # 23-08
DATE: 3-13-24
SHEET: 3 OF 3

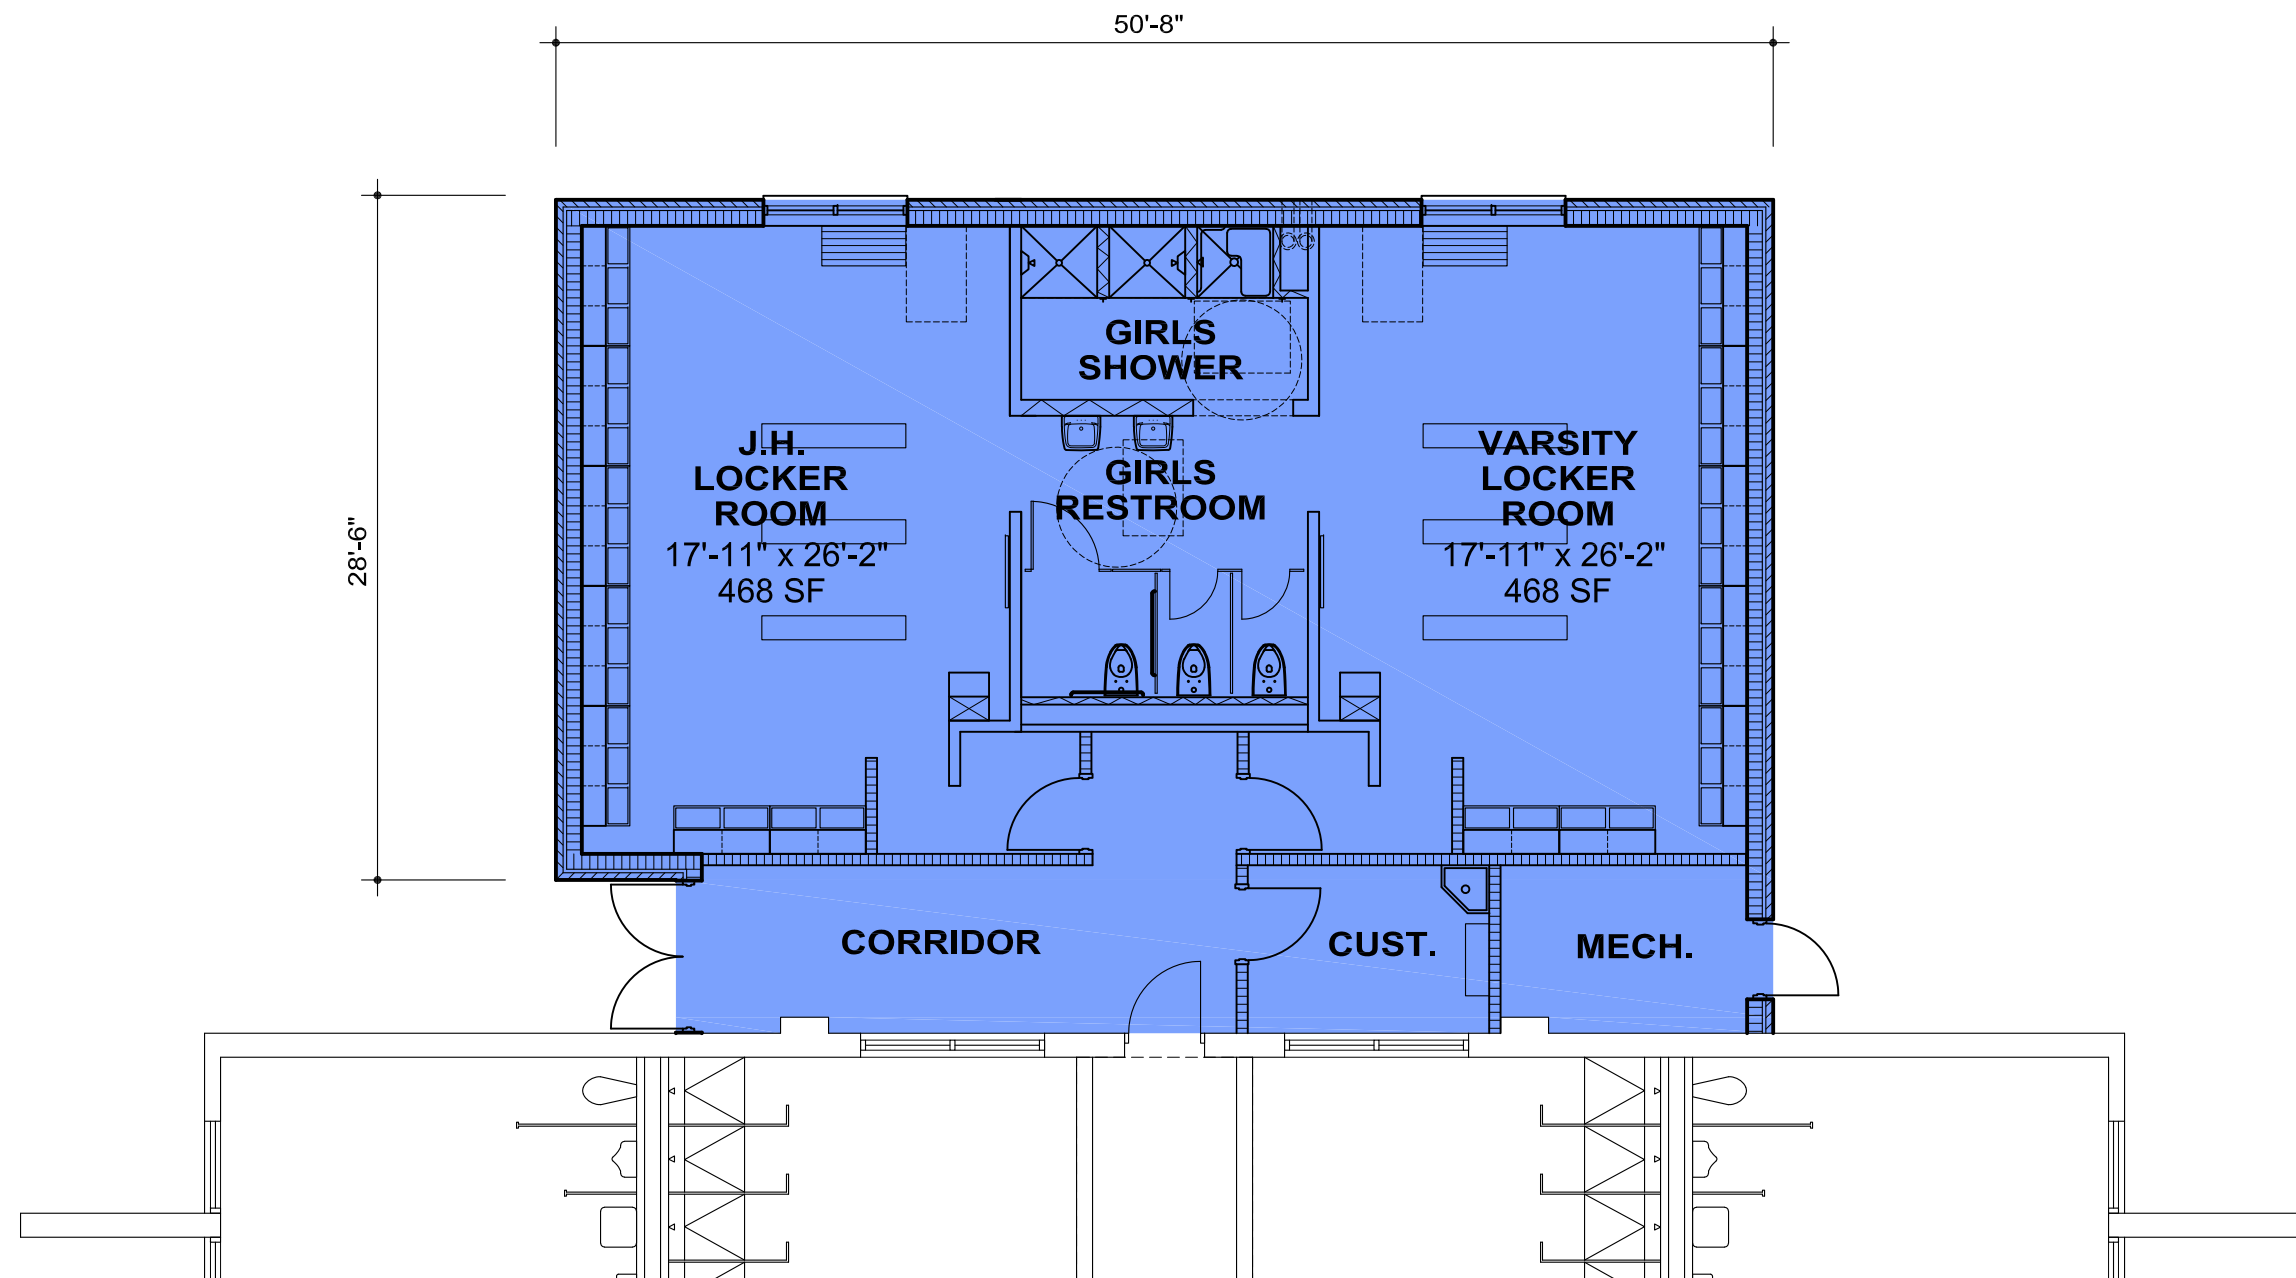

GIRLS DRESSING ADDITION

1/8"=1'-0"

ADDITION: 1,566 SQ. FT.

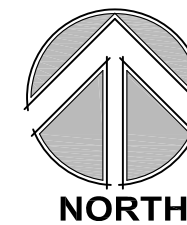

SHIVER-MEGERT & ASSOCIATES, LLP

102 E. 9TH SUITE 200, AMARILLO, TX 79101
P: 806 372-5662 F: 806 372-5664
TBPE: F-21483

JOB # 23-08
DATE: 2-13-24
SHEET: 2 OF 3