



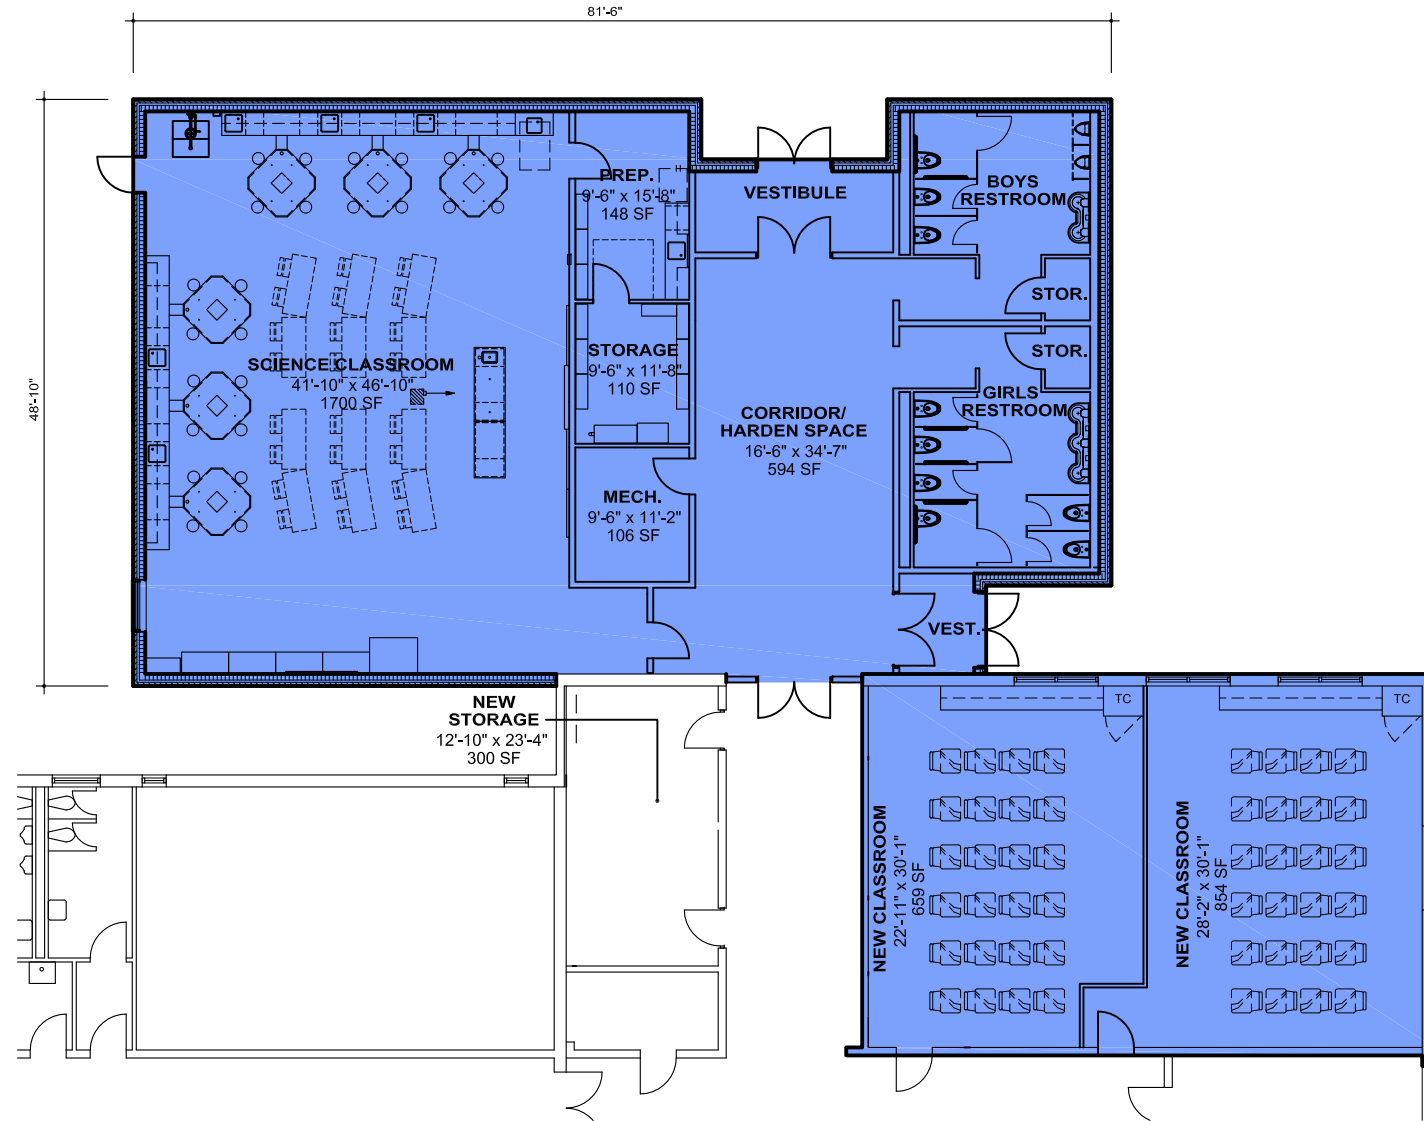

CLASSROOM ADDITION

ADDITION: 3376 SQ. FT. / REMODEL: 1673 SQ. FT.

1/16"=1'-0"

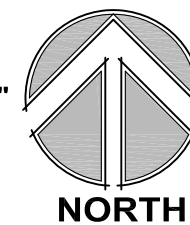

SHIVER-MEGERT & ASSOCIATES, LLP

102 E. 9TH SUITE 200, AMARILLO, TX 79101
P: 806 372-5662 F: 806 372-5664
TBPE: F-21483

JOB # 23-08
DATE: 3-13-24
SHEET: 1 OF 3