


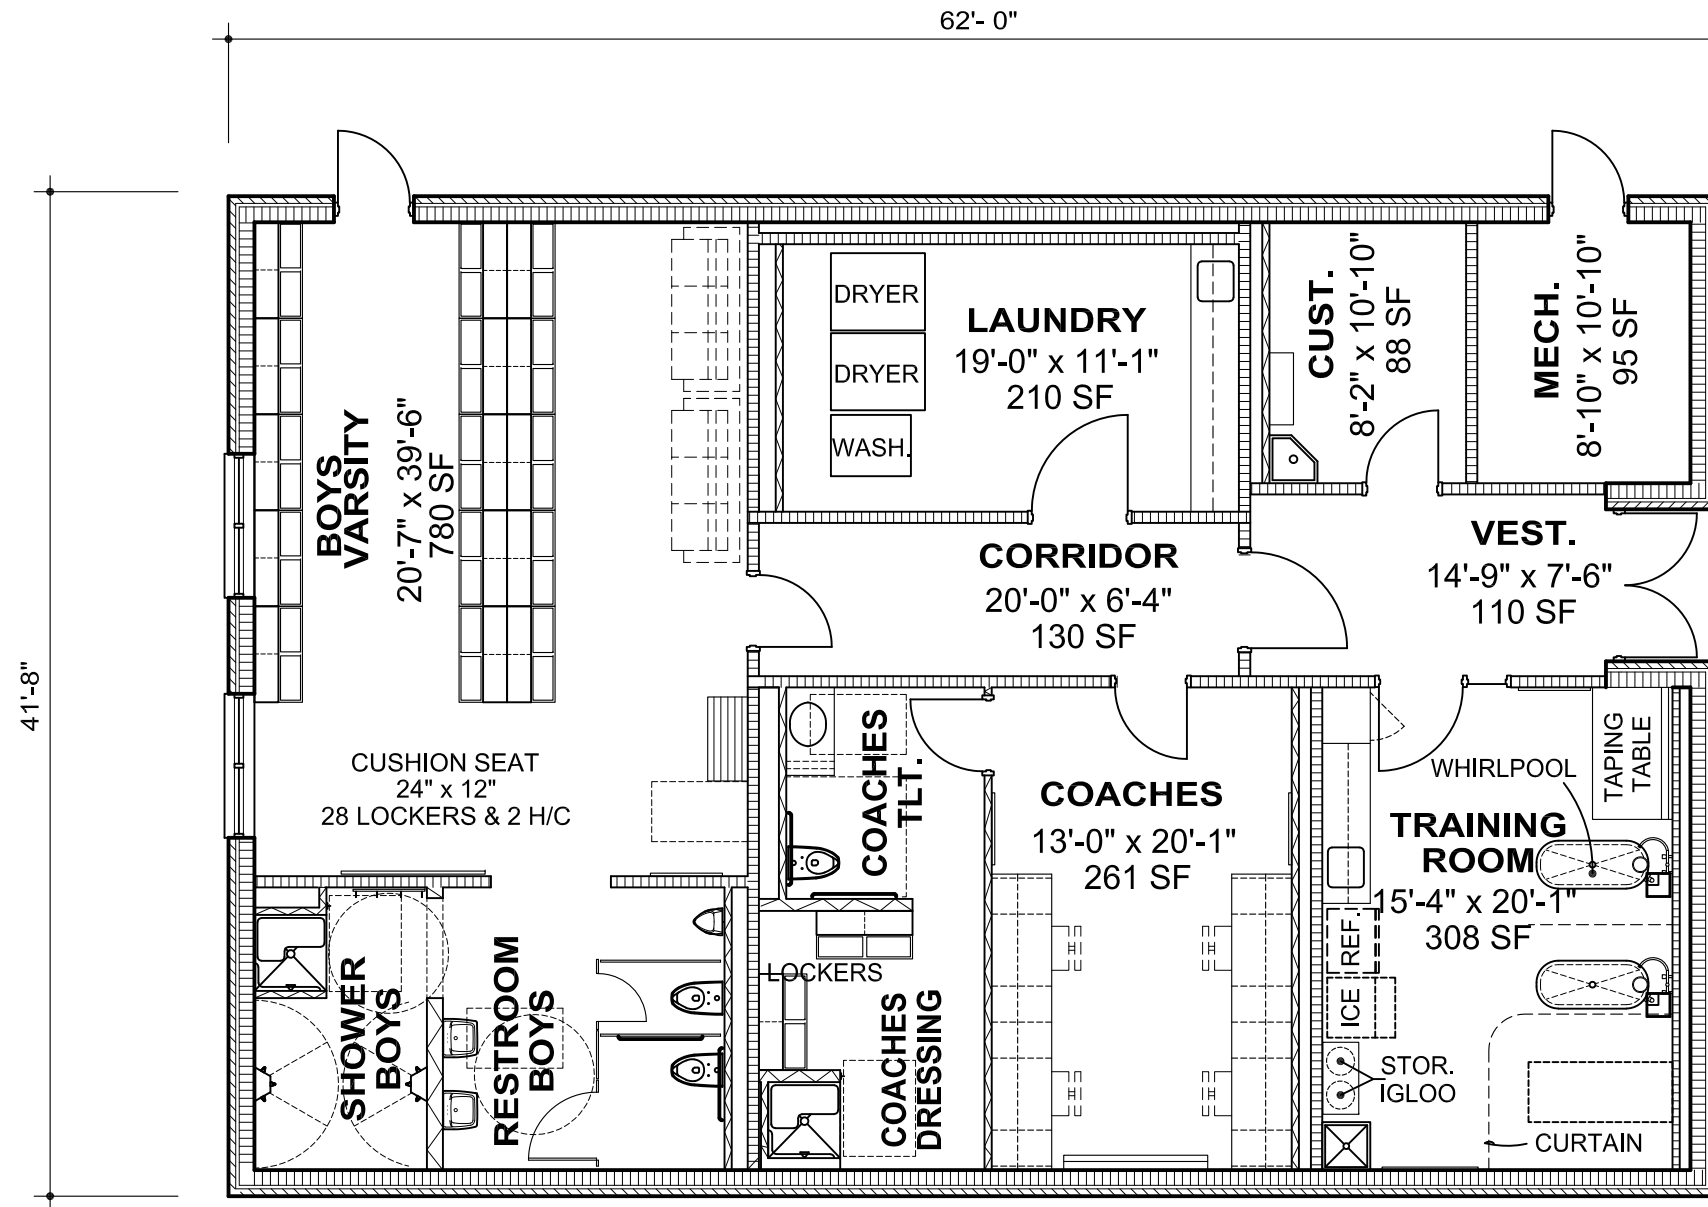

FIELD HOUSE ADDITION

ADDITION: 2,583 SQ. FT.

1/8"=1'-0"



SHIVER-MEGERT & ASSOCIATES, LLP

102 E. 9TH SUITE 200, AMARILLO, TX 79101
P: 806 372-5662 F: 806 372-5664
TBPE: F-21483

JOB # 23-08
DATE: 3-13-24
SHEET: 3 OF 3