



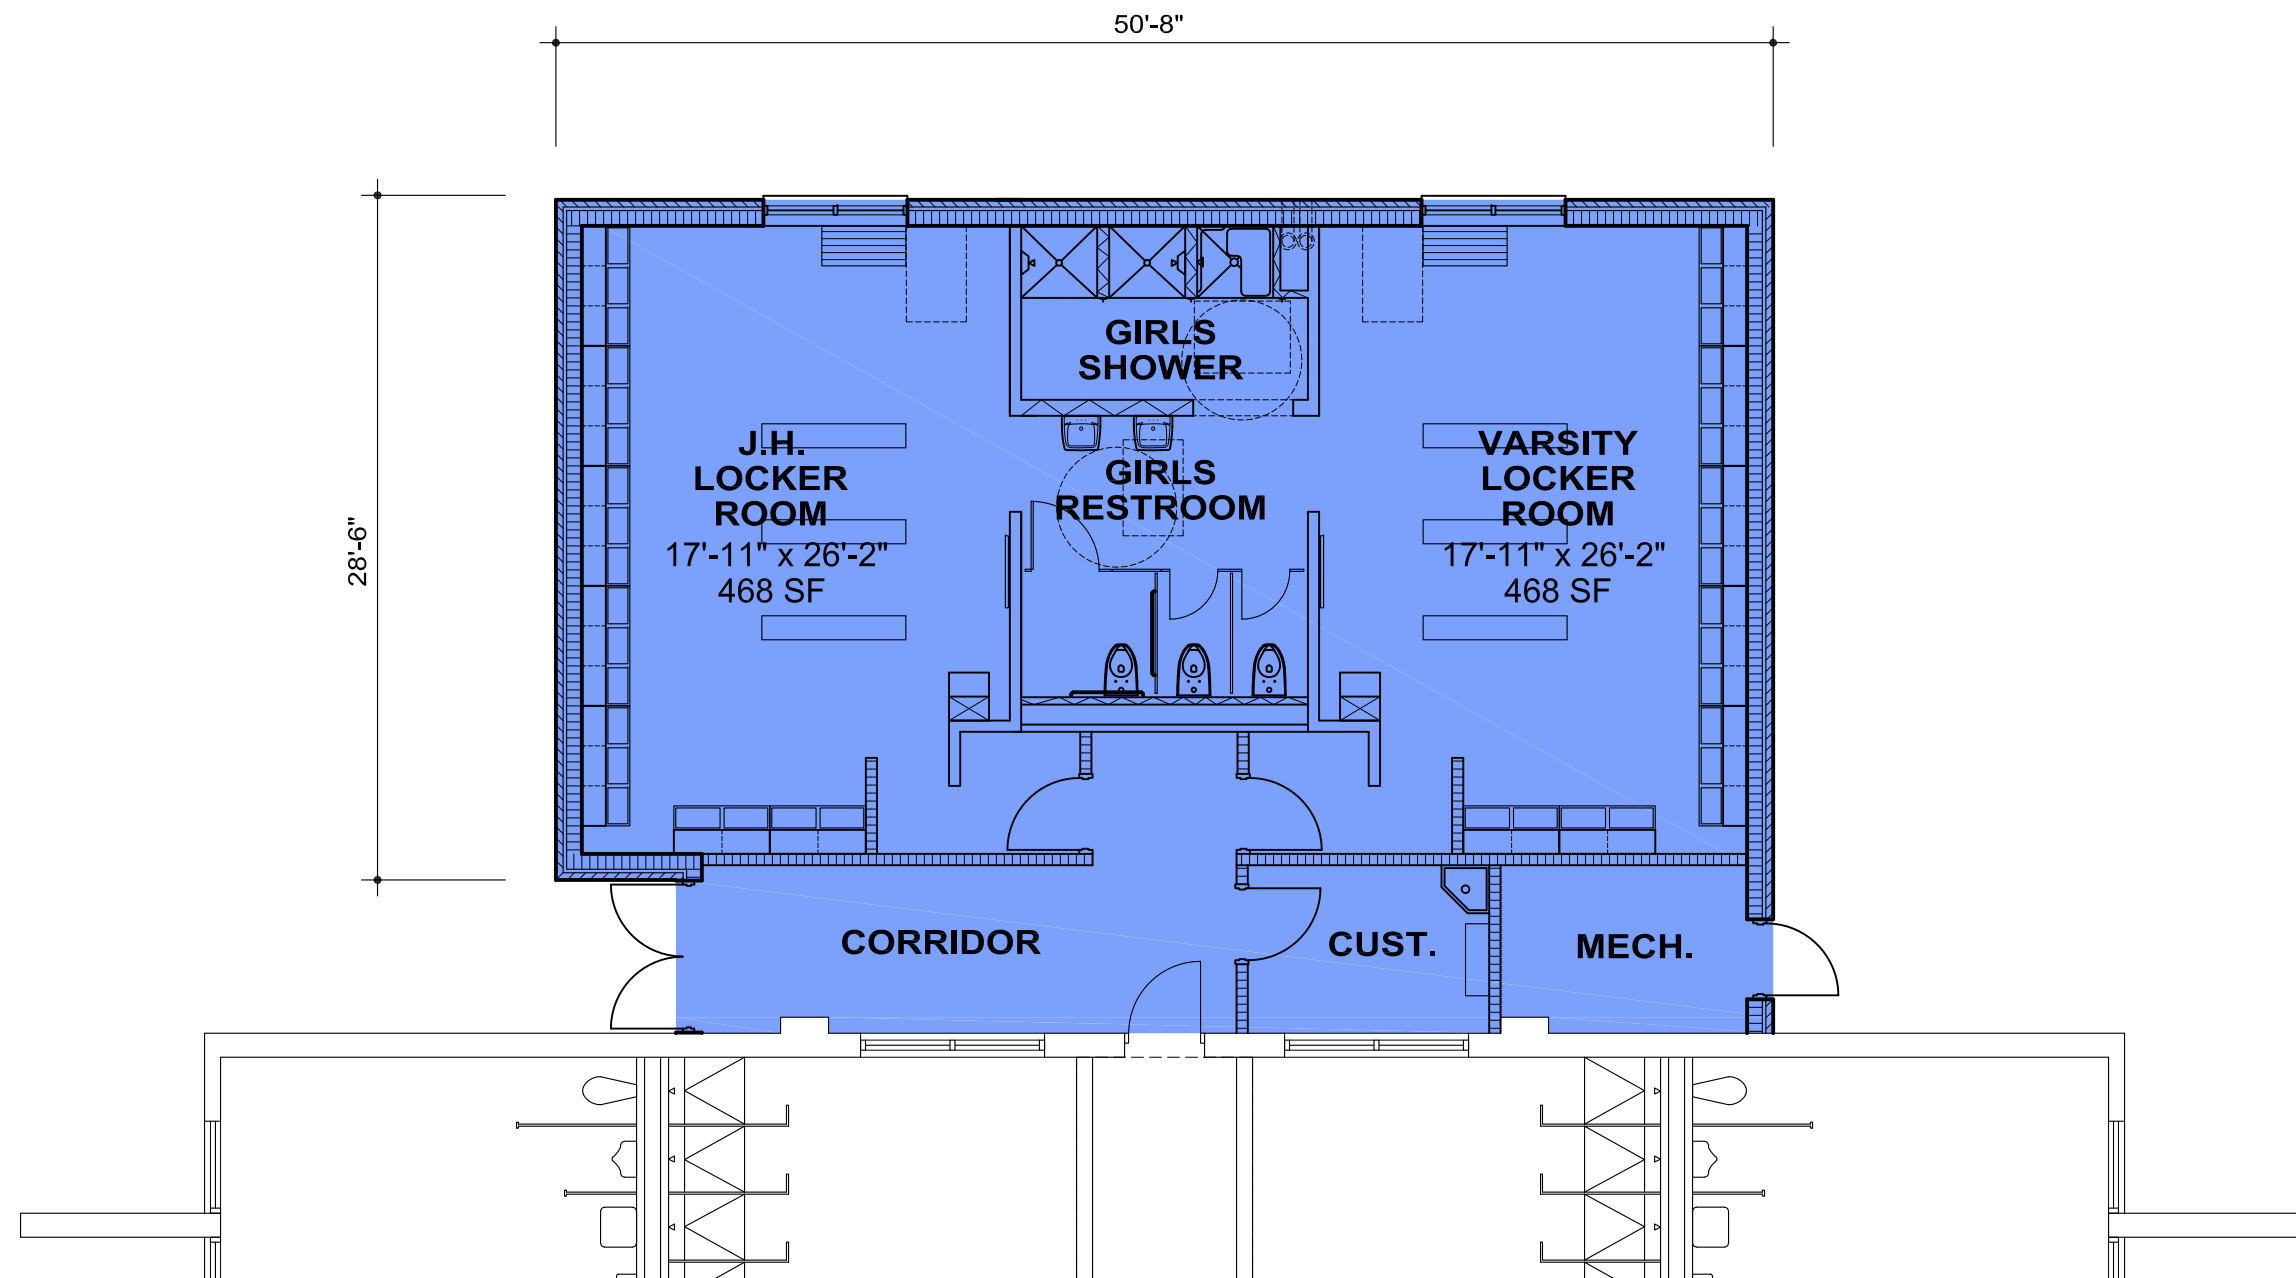

GIRLS DRESSING ADDITION

1/8"=1'-0"

ADDITION: 1,566 SQ. FT.

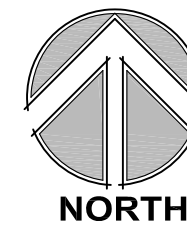

SHIVER-MEGERT & ASSOCIATES, LLP

102 E. 9TH SUITE 200, AMARILLO, TX 79101
P: 806 372-5662 F: 806 372-5664
TBPE: F-21483

JOB # 23-08
DATE: 2-13-24
SHEET: 2 OF 3