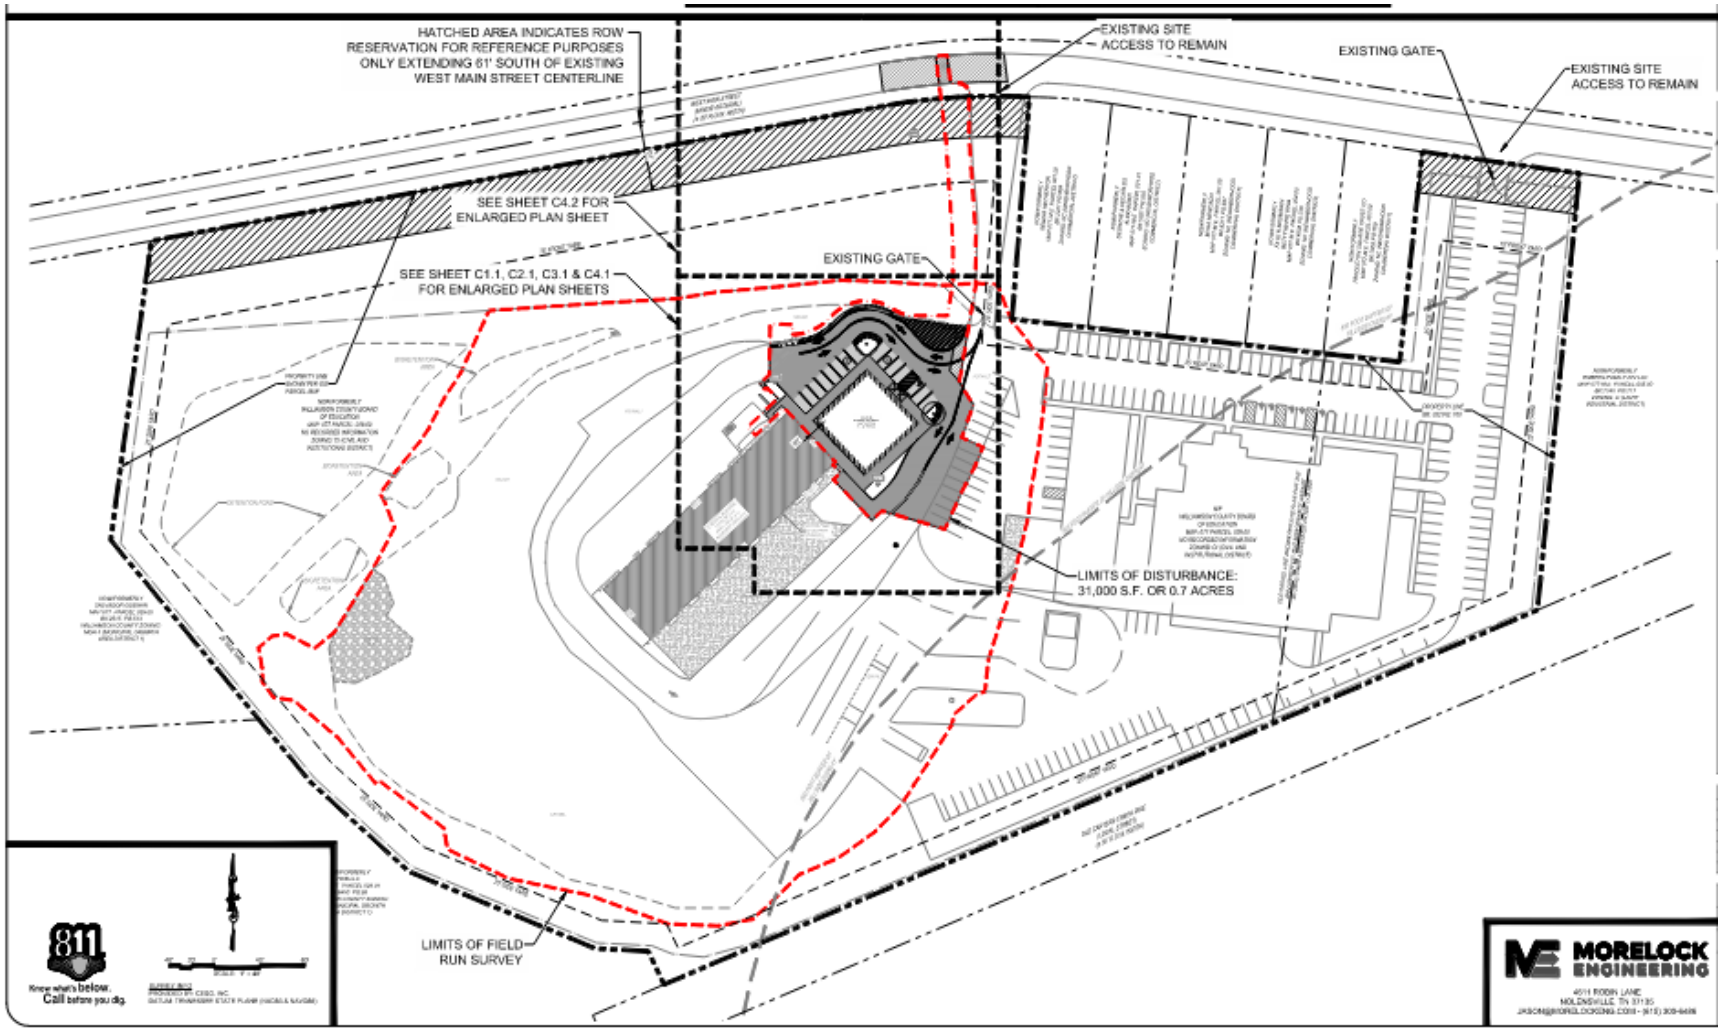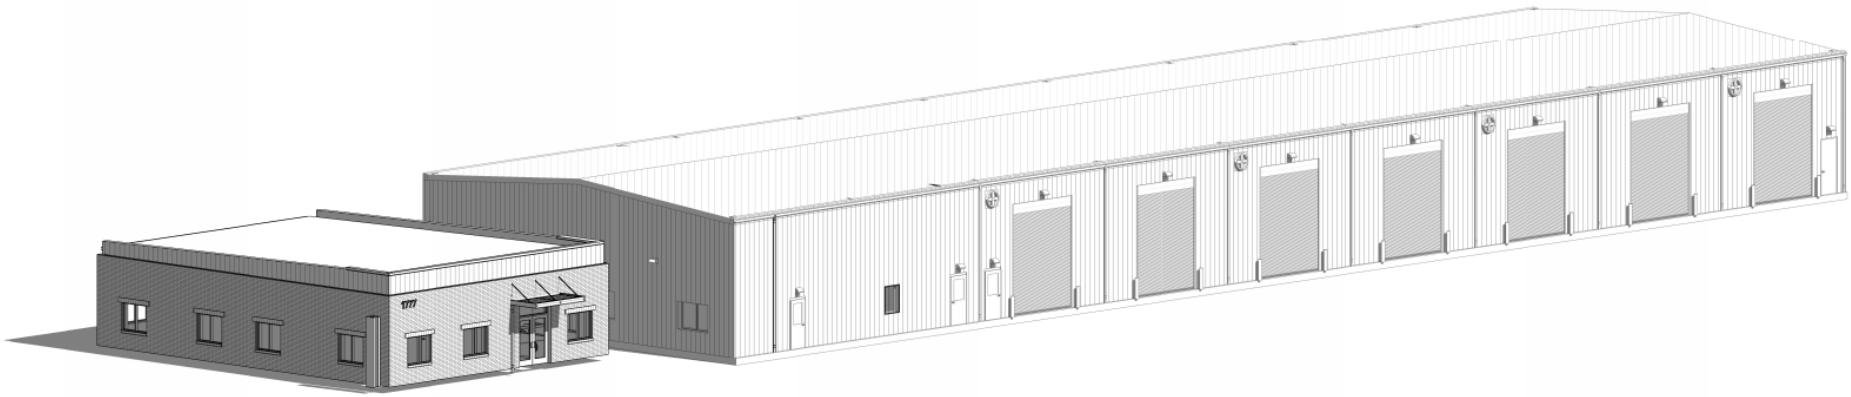
HATCHED AREA INDICATES ROW RESERVATION FOR REFERENCE PURPOSES ONLY EXTENDING 61' SOUTH OF EXISTING WEST MAIN STREET CENTERLINE
EXISTING SITE ACCESS TO REMAIN
EXISTING GATE
EXISTING SITE ACCESS TO REMAIN
SEE SHEET C4.2 FOR ENLARGED PLAN SHEET
EXISTING GATE
SEE SHEET C1.1, C2.1, C3.1 & C4.1 FOR ENLARGED PLAN SHEETS
LIMITS OF DISTURBANCE: 31,000 S.F. OR 0.7 ACRES
LIMITS OF FIELD RUN SURVEY
811
Know what's below. Call before you dig.
MORELOCK ENGINEERING