

NEW IDEAS EMERGING:

- ART GALLERY
- BICYCLE PARKING
- WATER FEATURE
- NATURAL ENCLOSURE FOR OUTDOOR CLASSROOM
- WELLNESS ROOM & MEDITATION SPACE
- ARTS TECHNOLOGY
- OUTDOOR MURALS
- LINK TO FOOD & FARMING
- SCREEN FREE ZONE & PHONE STORAGE
- CAMPUS WAYFINDING
- NATURAL PLANTING
- CAFETERIA SKYLIGHT
- SUSTAINABILITY GRANTS
- SOCIAL SPACES


FLOODING?
100 YEAR FLOOD PLAN WOULD IMPACT 28 + UPPER BOICEVILLE RD & WOULD BE PART OF CONSIDERATION & PLAN

MORE PLAY SPACE
2 FIELDS FOR ATHLETICS: BASEBALL AND SOFTBALL?
CAN WE KEEP IT ALL ON CAMPUS?
↓
ESP IN RURAL AREA WHERE WE HAVE TO TRAVEL A LOT?

CURRENTLY HAVE TO TRAVEL


TOTAL EXISTING PARKING COUNT AT ELEMENTARY SCHOOL:	74
TOTAL PROPOSED PARKING COUNT AT ELEMENTARY SCHOOL:	120
TOTAL EXISTING PARKING COUNT AT MSHS:	245
TOTAL PROPOSED PARKING COUNT AT MSHS:	387
TOTAL EXISTING PARKING COUNT FOR THE ENTIRE CAMPUS:	319
TOTAL PROPOSED PARKING COUNT FOR THE ENTIRE CAMPUS:	522

PARKING SPACES INCLUDE ADA SPOTS

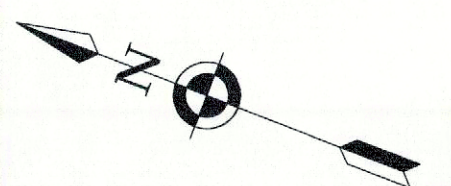

RECENTLY COMPLETED AND FUNDED FOR 2025/2026 CONSTRUCTION
CAMPUS MAINTENANCE (BUILDING CONDITION SURVEY ITEMS)
BUILDING A NEW FOUNDATION

SOLAR + GEOTHERMAL
OPTIONS FOR SUSTAINABILITY AND ECO FRIENDLY DEVELOPMENT

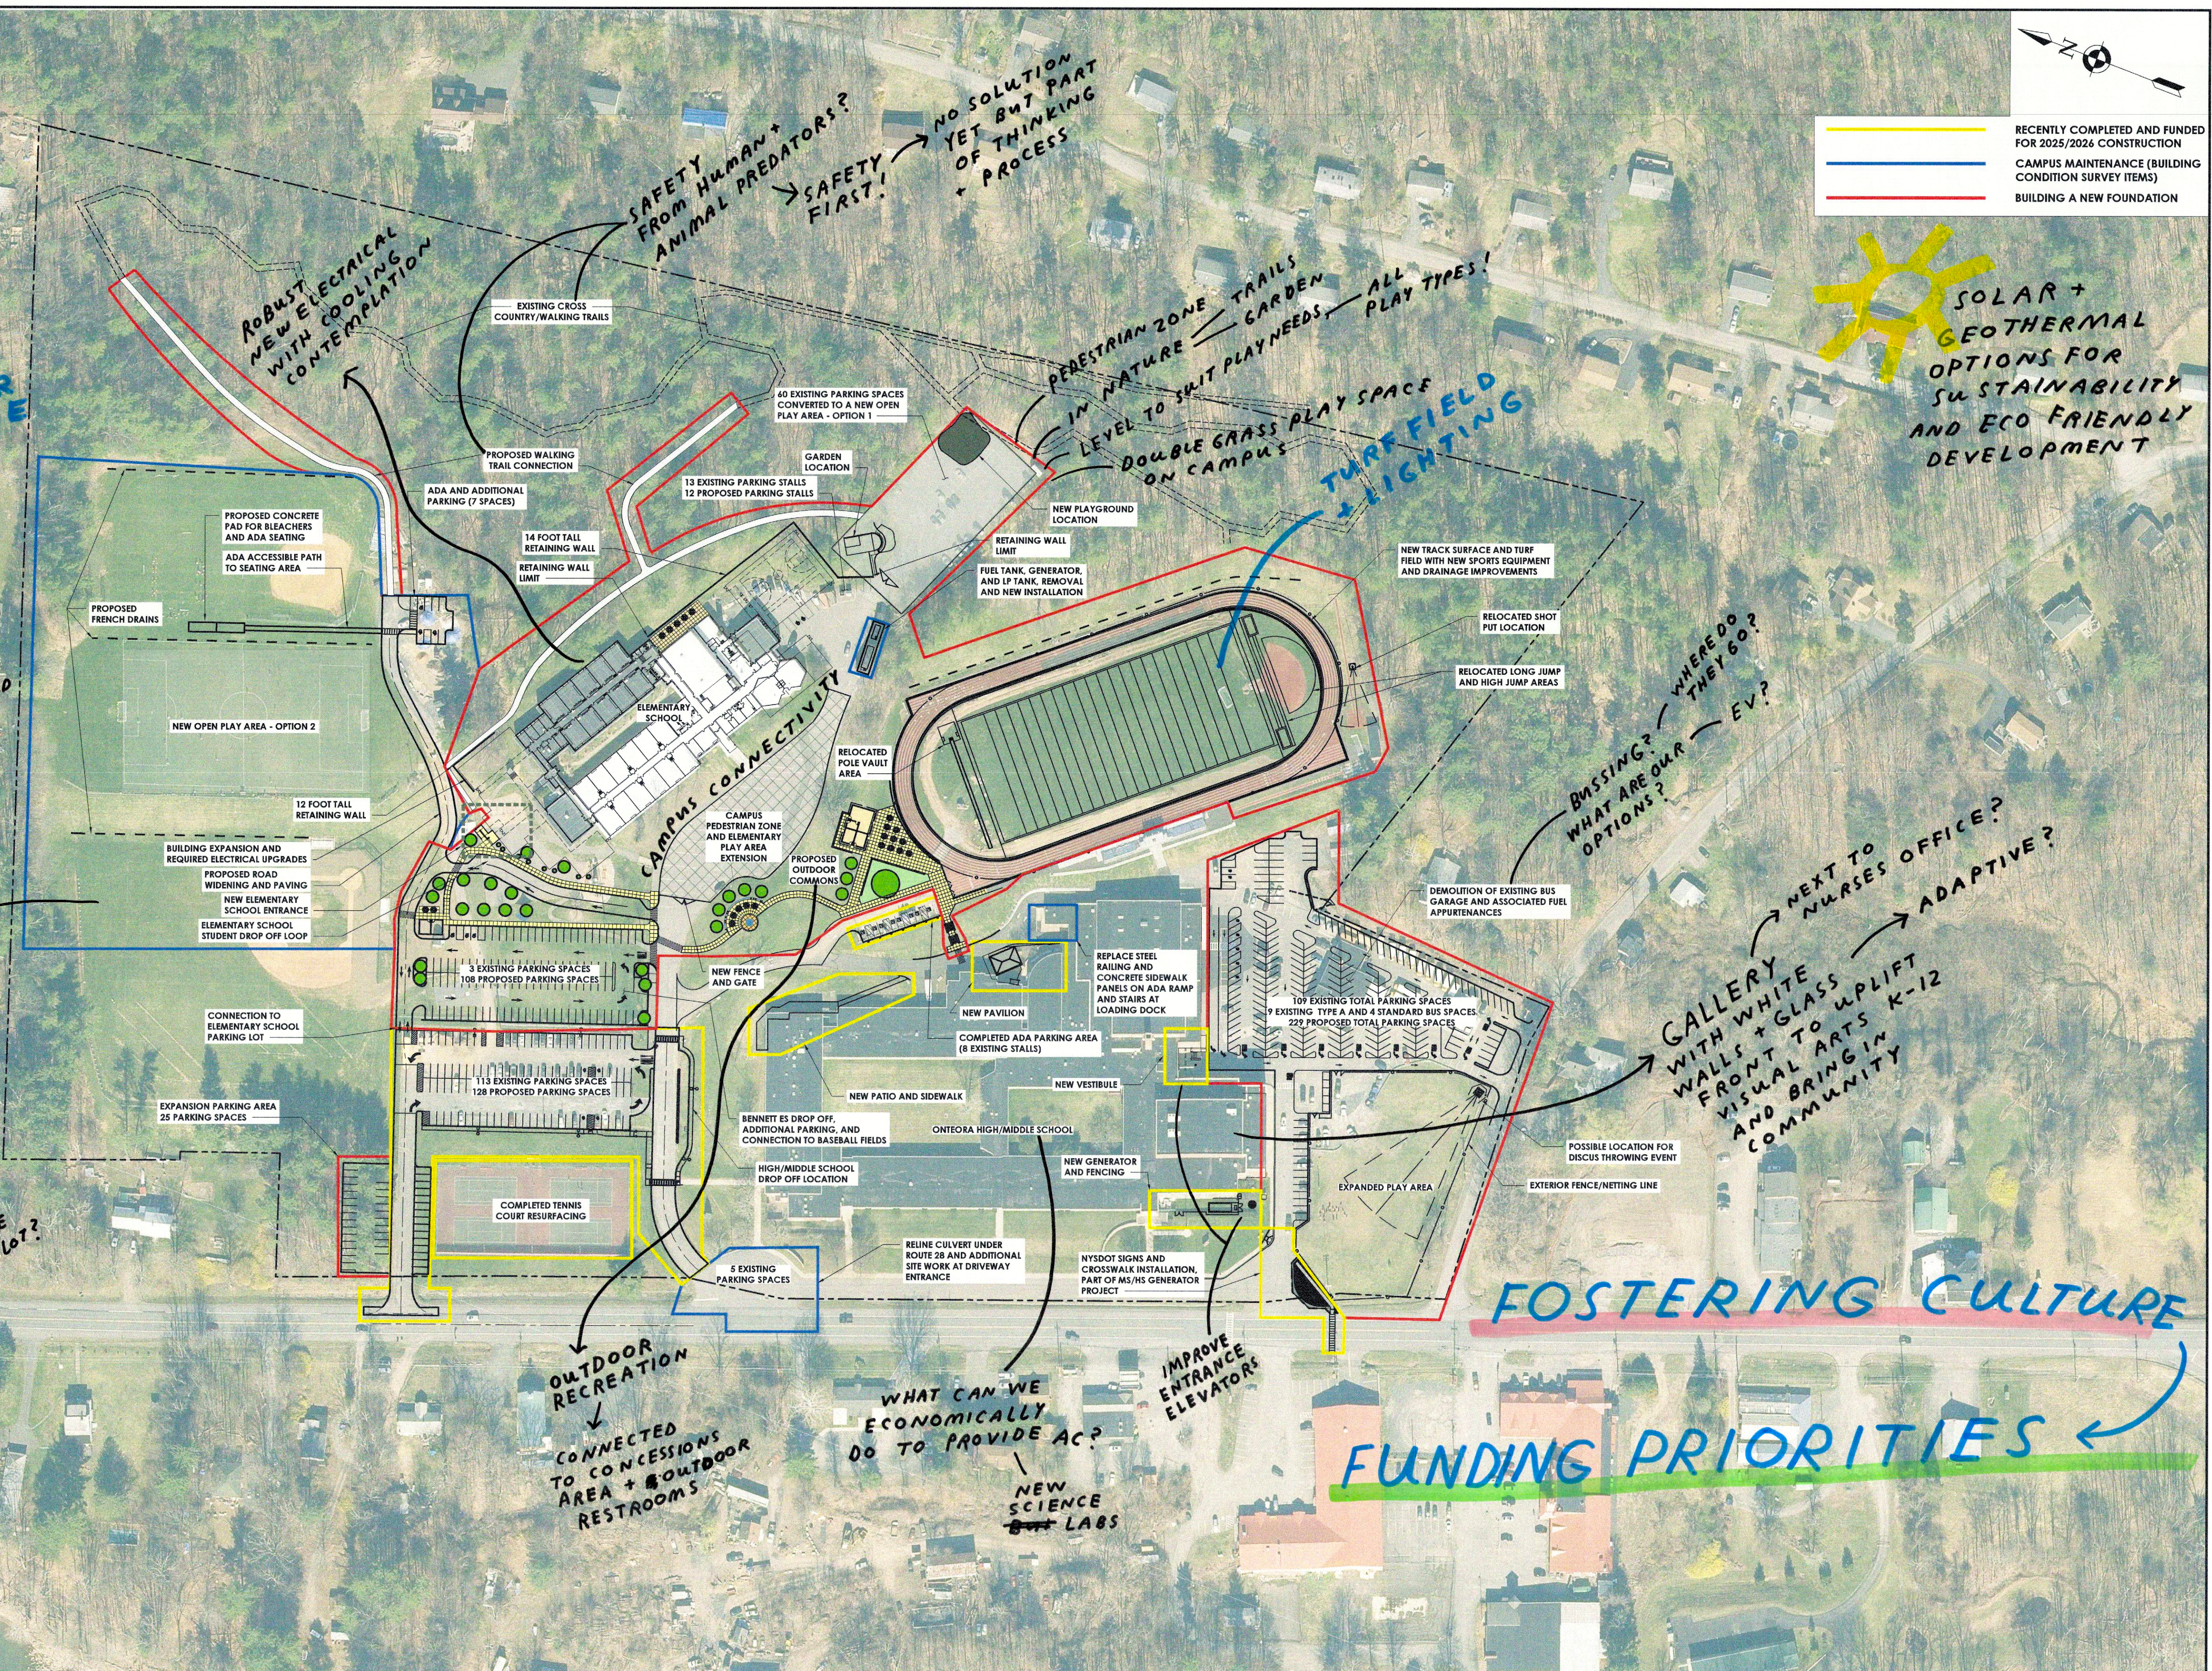

FOSTERING CULTURE

FUNDING PRIORITIES