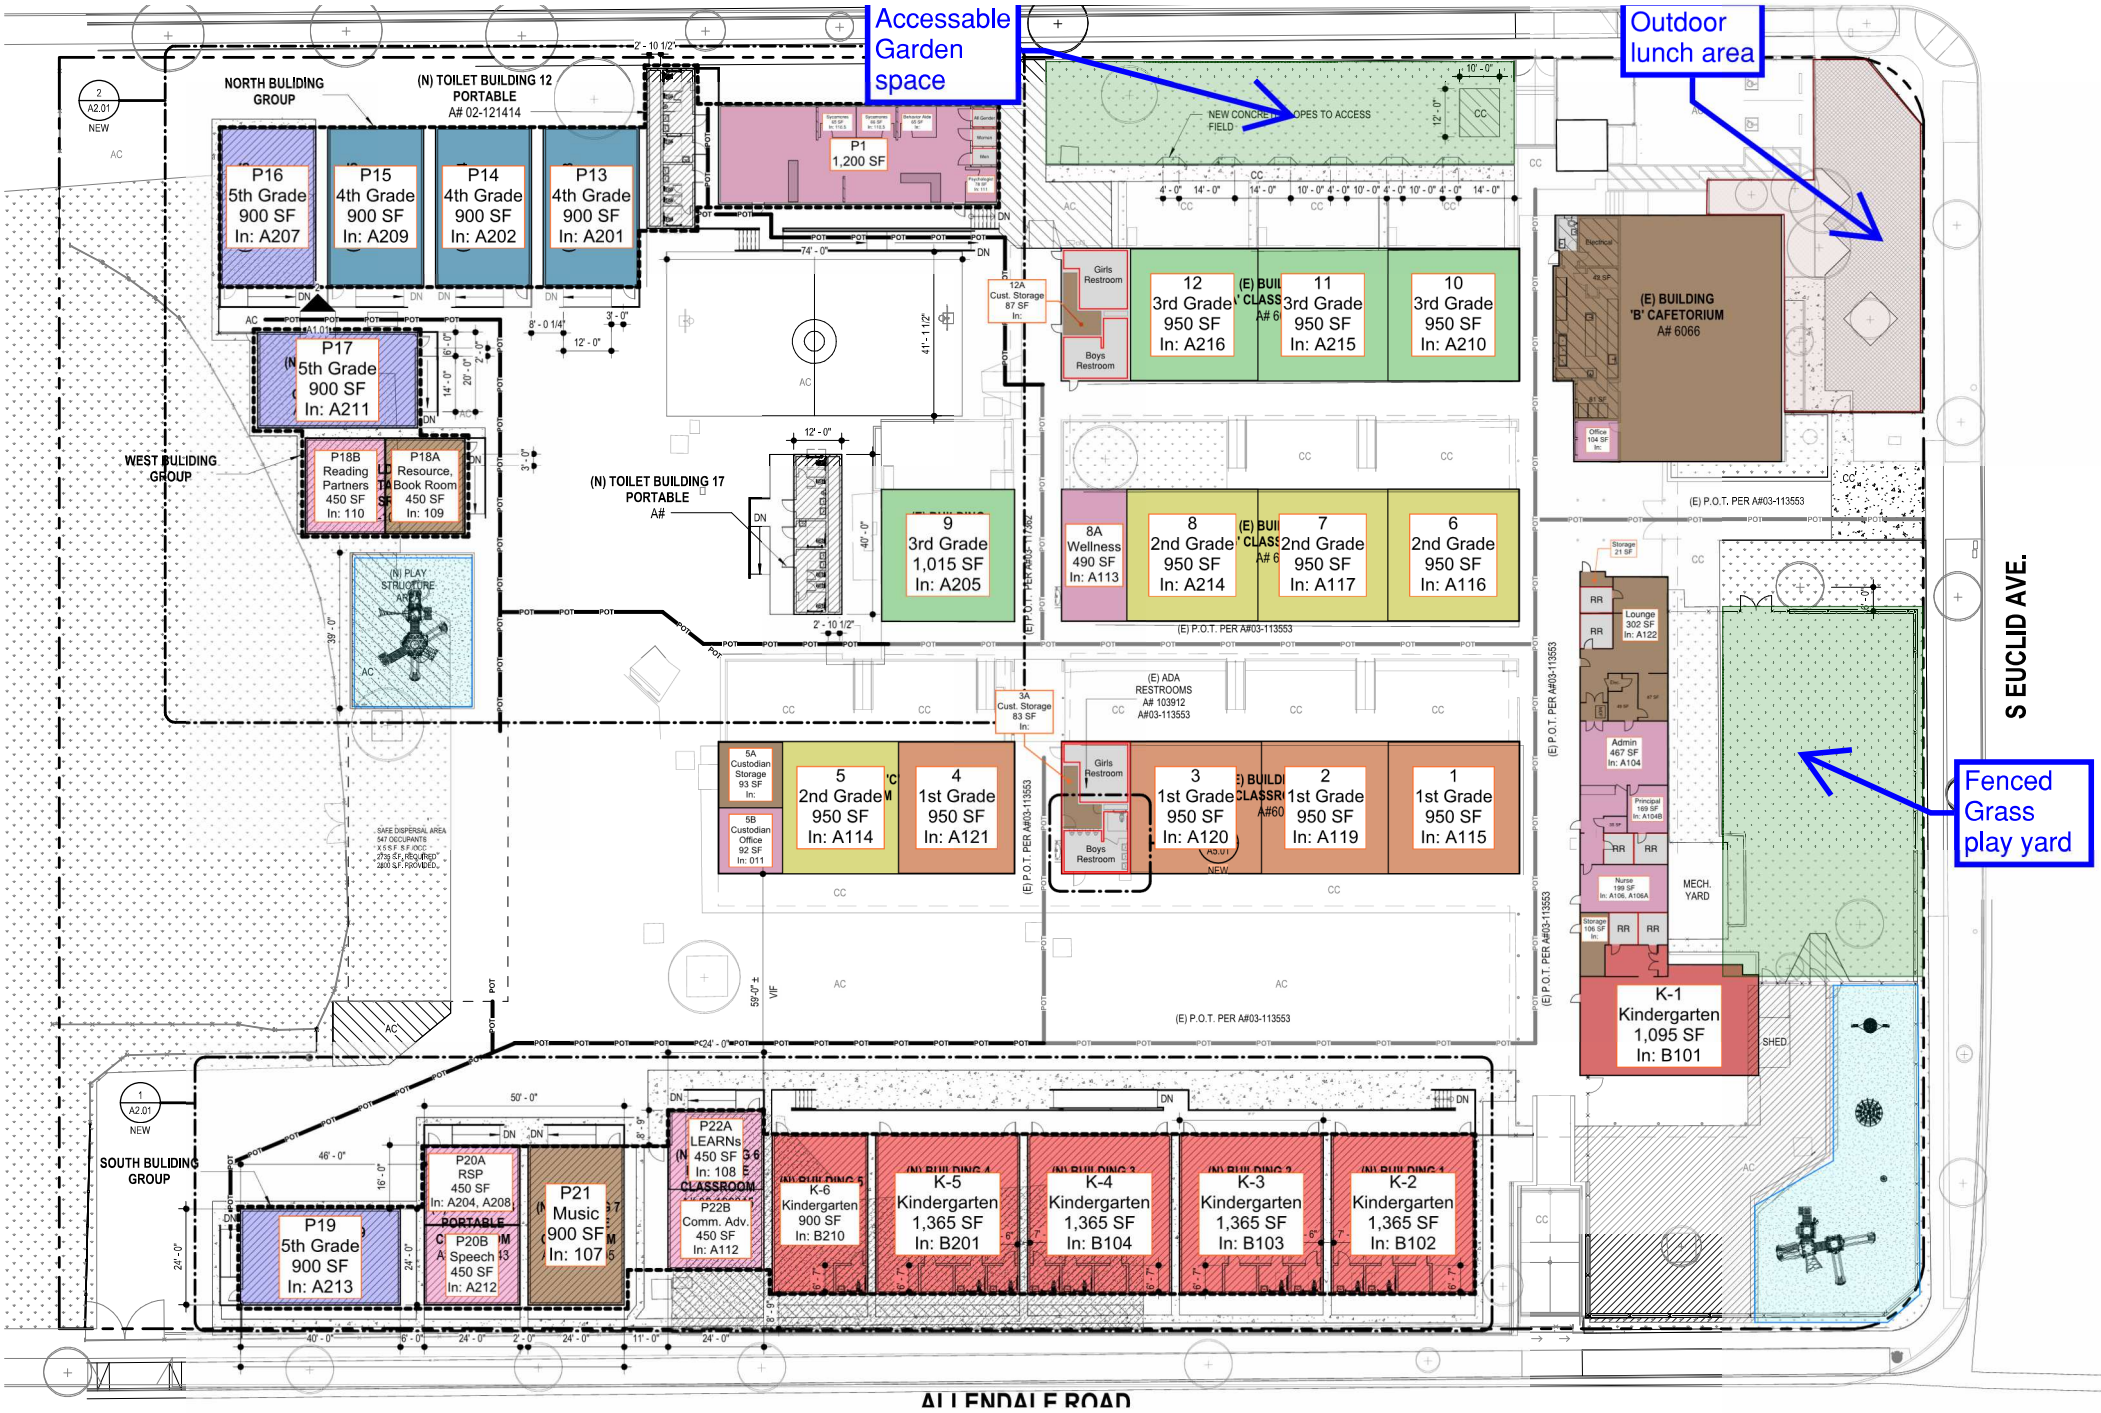

Accessable Garden space
Outdoor lunch area
Fenced Grass play yard
S EUCLID AVE.
ALLENDALE ROAD
NORTH BULIDING GROUP
WEST BULIDING GROUP
SOUTH BULIDING GROUP
(N) TOILET BUILDING 12 PORTABLE A# 02-121414
(N) TOILET BUILDING 17 PORTABLE A#
P16 5th Grade 900 SF In: A207
P15 4th Grade 900 SF In: A209
P14 4th Grade 900 SF In: A202
P13 4th Grade 900 SF In: A201
P1 1,200 SF
P17 5th Grade 900 SF In: A211
P18B Reading Partners 450 SF In: 110
P18A Resource, Book Room 450 SF In: 109
(N) PLAY STRUCTURE AREA
P19 5th Grade 900 SF In: A213
P20A RSP 450 SF In: A204, A208
P20B Speech 450 SF In: A212
P21 Music 900 SF In: 107
P22A LEARNs 450 SF In: 108 CLASSROOM
P22B Comm. Adv. 450 SF In: A112
K-6 Kindergarten 900 SF In: B210
K-5 Kindergarten 1,365 SF In: B201
K-4 Kindergarten 1,365 SF In: B104
K-3 Kindergarten 1,365 SF In: B103
K-2 Kindergarten 1,365 SF In: B102
K-1 Kindergarten 1,095 SF In: B101
9 3rd Grade 1,015 SF In: A205
8 2nd Grade 950 SF In: A214
7 2nd Grade 950 SF In: A117
6 2nd Grade 950 SF In: A116
5 2nd Grade 950 SF In: A114
4 1st Grade 950 SF In: A121
3 1st Grade 950 SF In: A120
2 1st Grade 950 SF In: A119
1 1st Grade 950 SF In: A115
12 3rd Grade 950 SF In: A216
11 3rd Grade 950 SF In: A215
10 3rd Grade 950 SF In: A210
8A Wellness 490 SF In: A113
5A Custodian Storage 93 SF In:
5B Custodian Office 92 SF In: 011
3A Cust. Storage 83 SF In:
12A Cust. Storage 87 SF In:
Girls Restroom
Boys Restroom
(E) BUILDING 'B' CAFETORIUM A# 6066
(E) ADA RESTROOMS A# 103912 A#03-113553
(E) P.O.T. PER A#03-113553
NEW CONCRETE FIELD
Lounge 302 SF In: A122
Admin 467 SF In: A104
Principal 169 SF In: A104B
Nurse 199 SF In: A106, A106A
MECH. YARD
SHED