


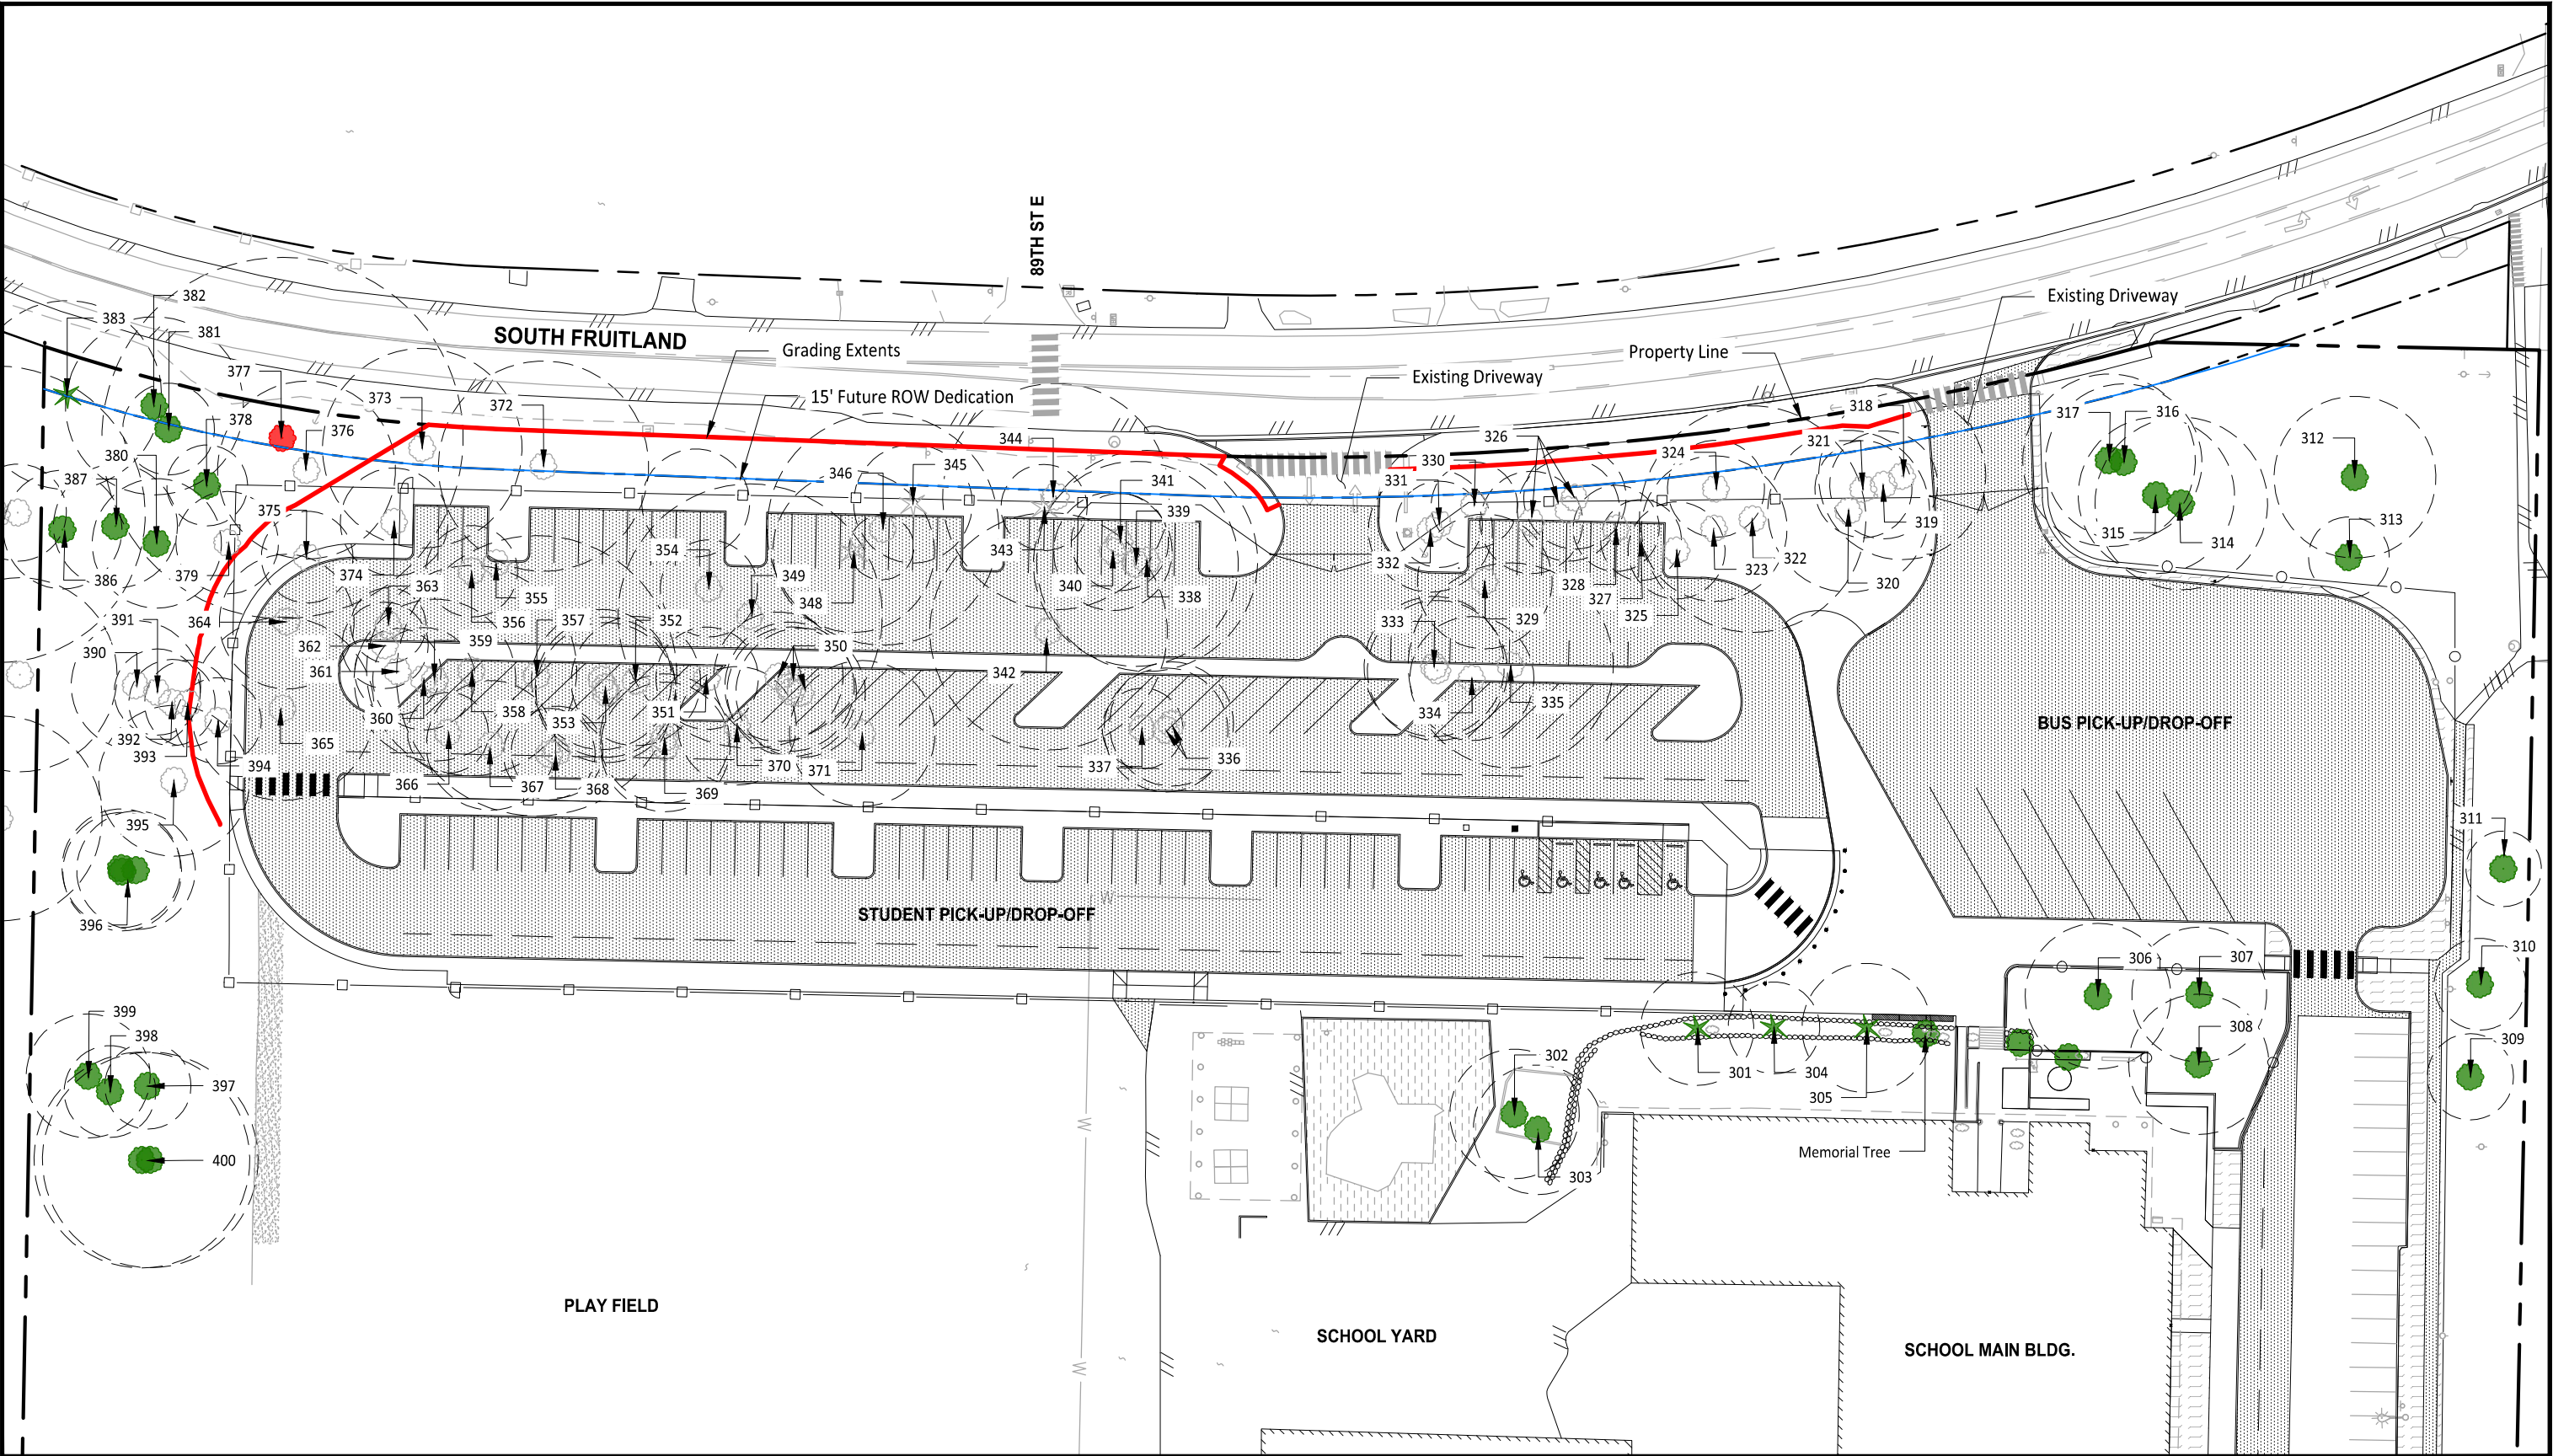

DATE: Apr 23, 2025 FILE: F1 - Tree To Retain

0

30

60

FEET

1" = 60'

LEGEND

Grading Extents

15' Future ROW Dedication

Hazardous Tree

Tree to be Saved

Tree to be Removed

Critical Root Zone

TREE TAG NOTE

1. See Appendix A for Tree Table.

FRUITLAND ES

Tree Retention Plans

Figure #1

2-25-25