



**SMITH ELEMENTARY / PRE-K SCHOOL**

FEBRUARY 28, 2025

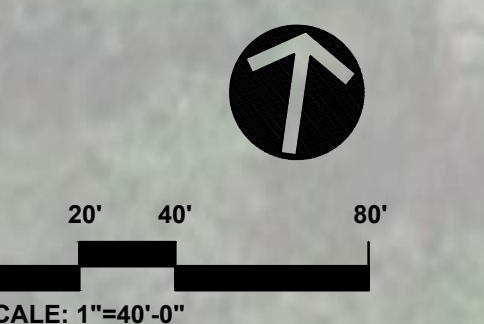

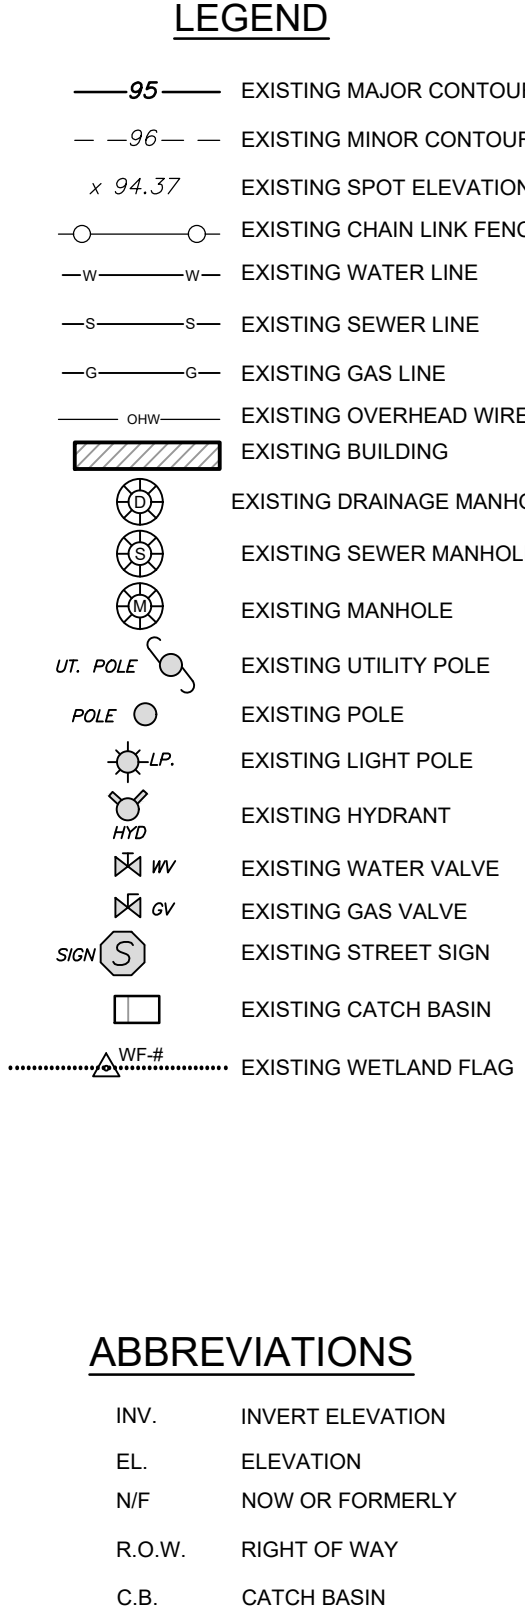

IP-1



PROC  
PRIN

PREPARED FOR:  
 CONSOLIDATED SCHOOL DISTRICT OF NEW BRITAIN  
 142 Rutland Street, New Britain, CT 06051  
 (Tax ID: 76800105)  
 PHOTOGRAPHIC  
 SURVEY


TP

# SITE PLAN


## SMITH ELEMENTARY / PRE-K SCHOOL

NEW BRITAIN, CT

MAY 16, 2025

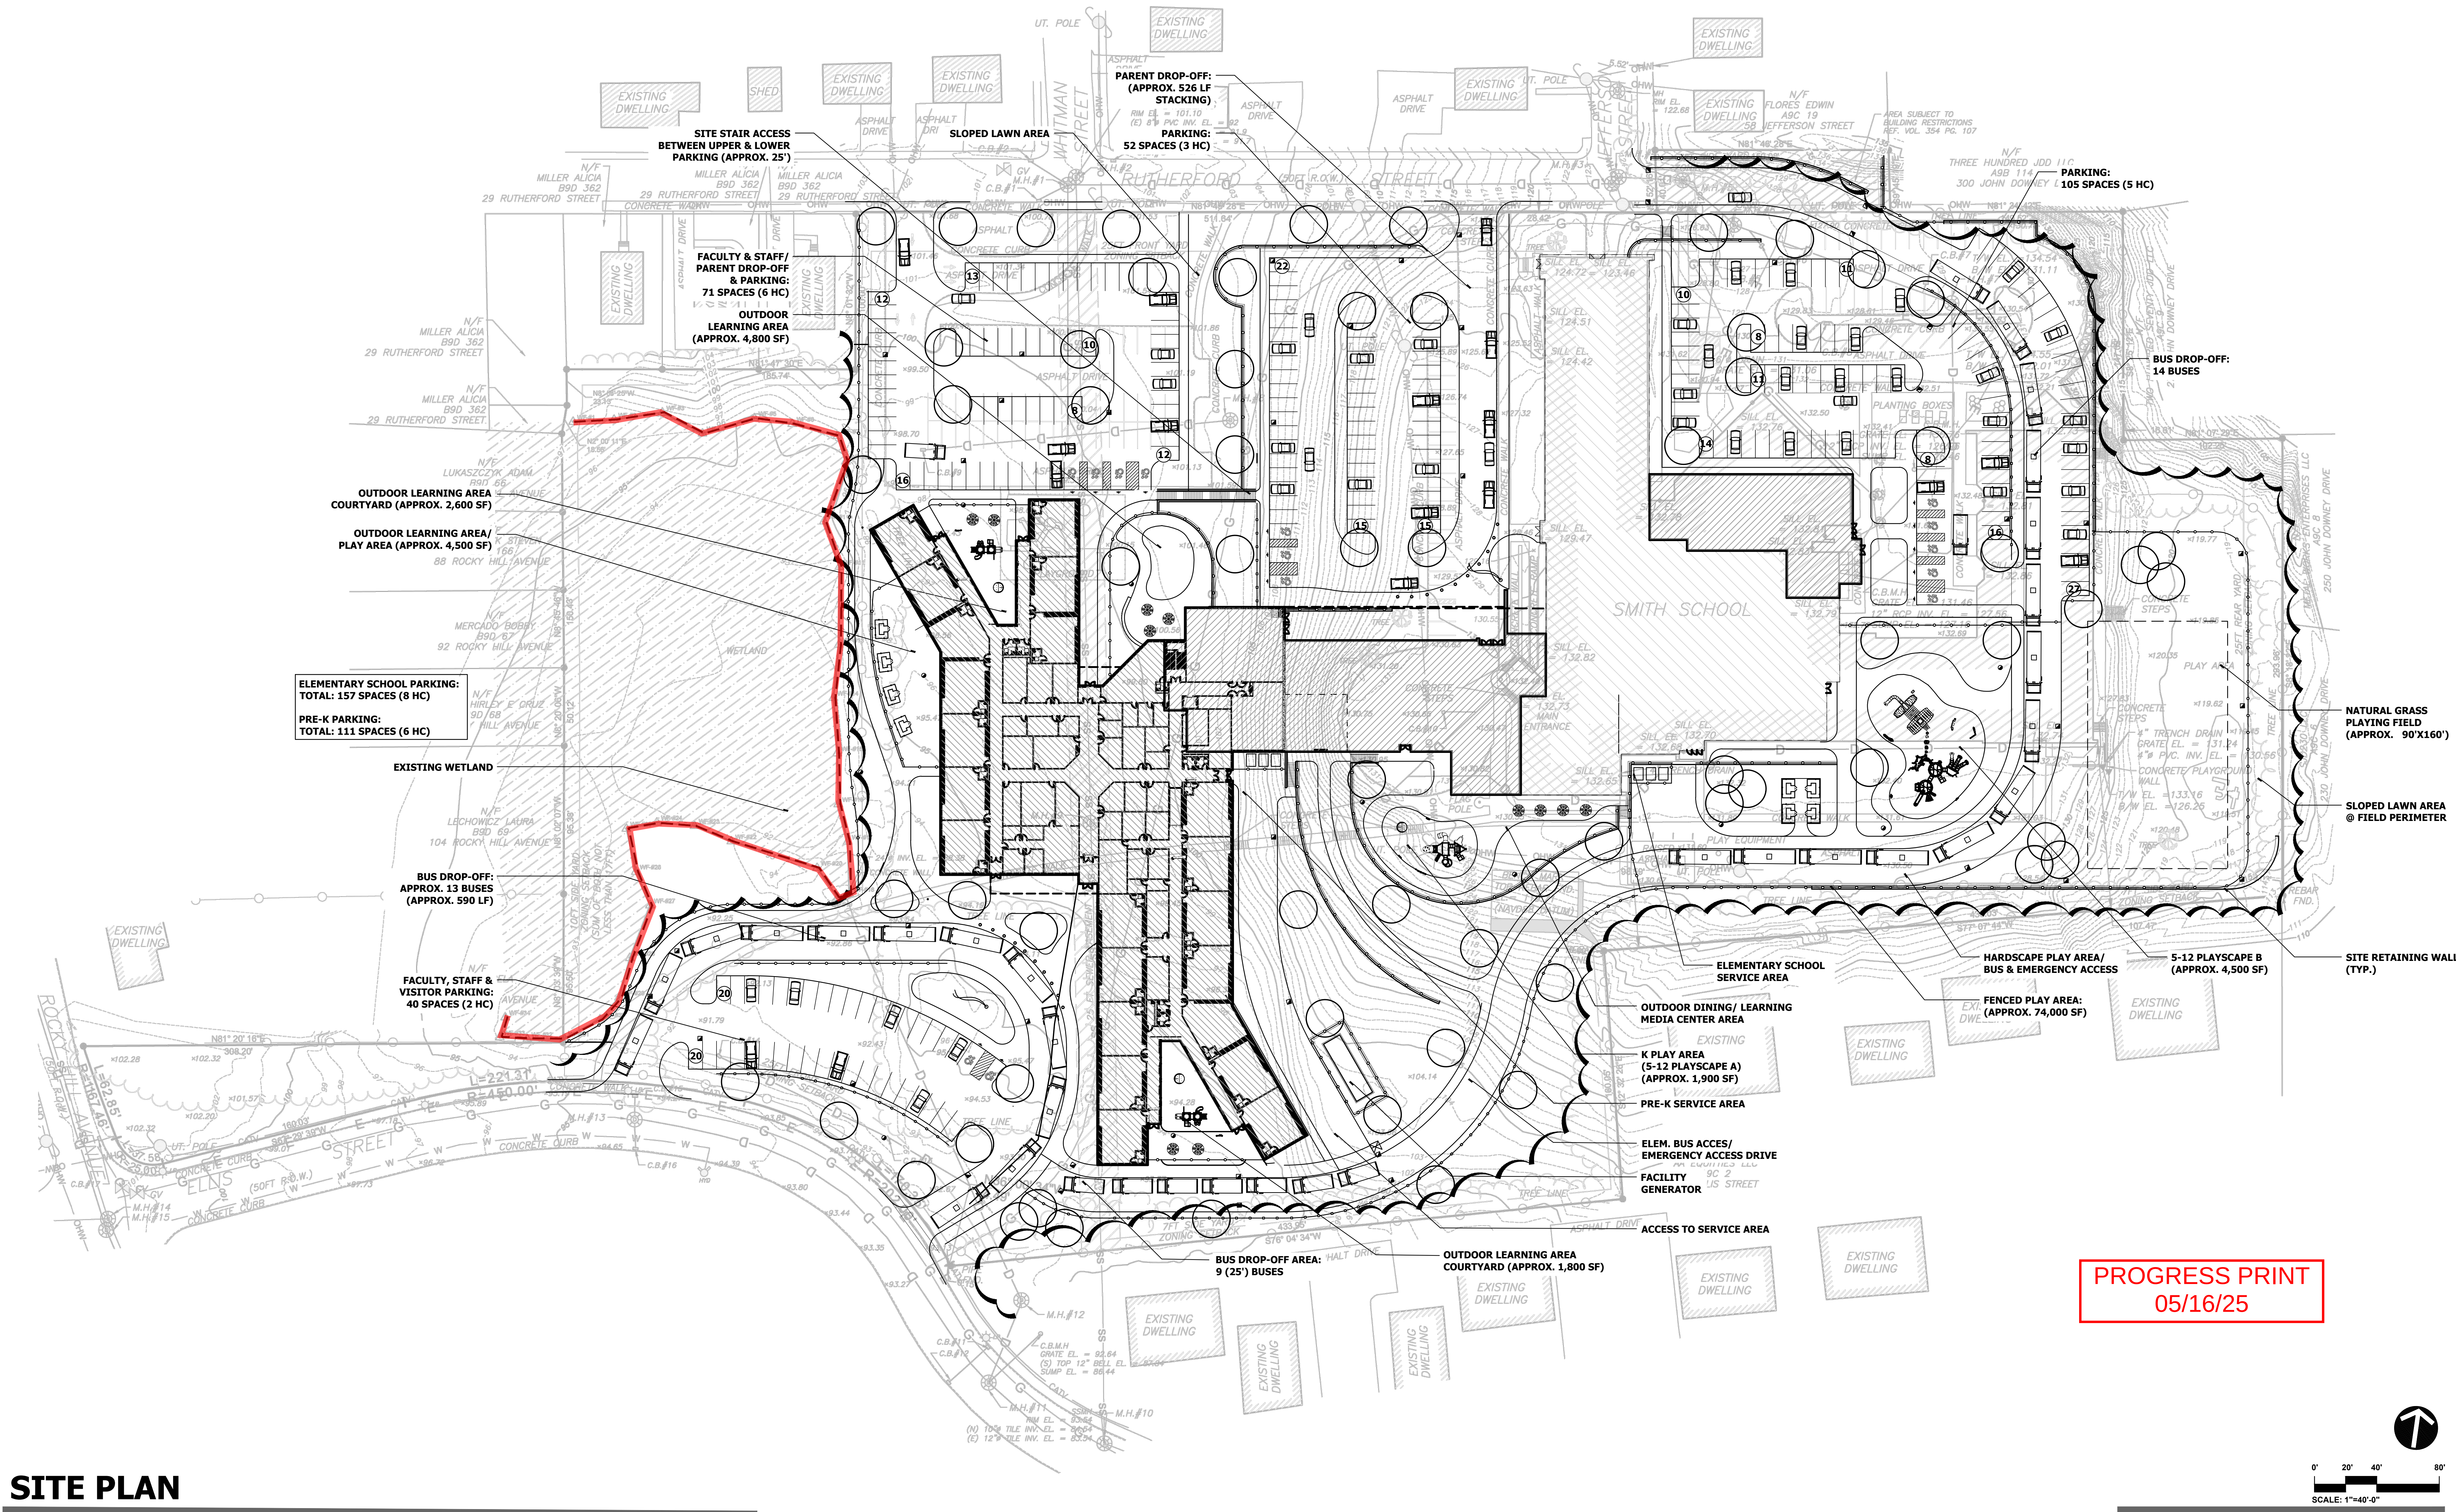

PROGRESS PRINT  
05/16/25

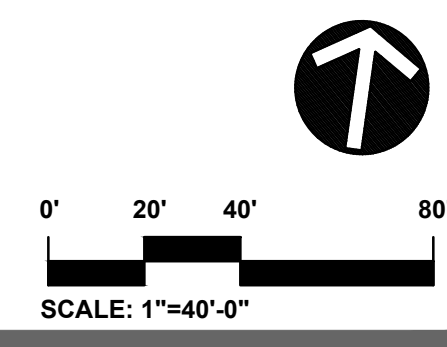

KAESTLE BOOS  
associates, inc