
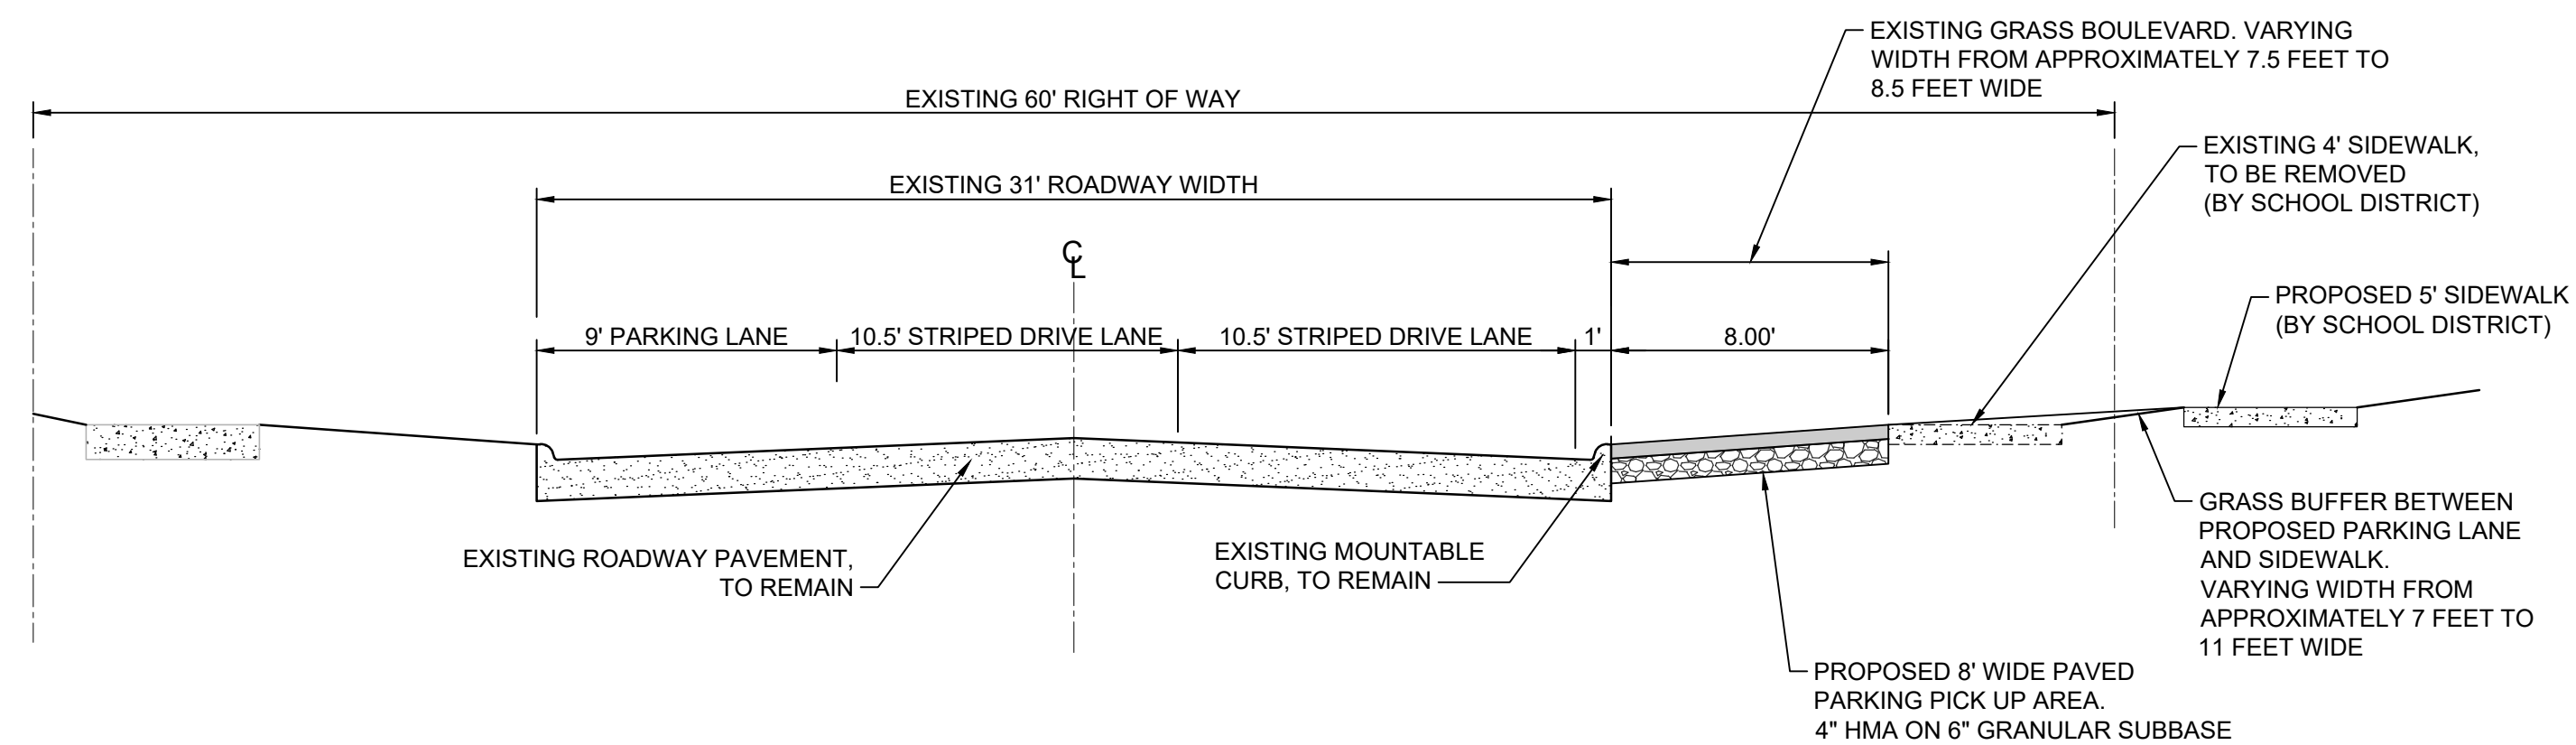


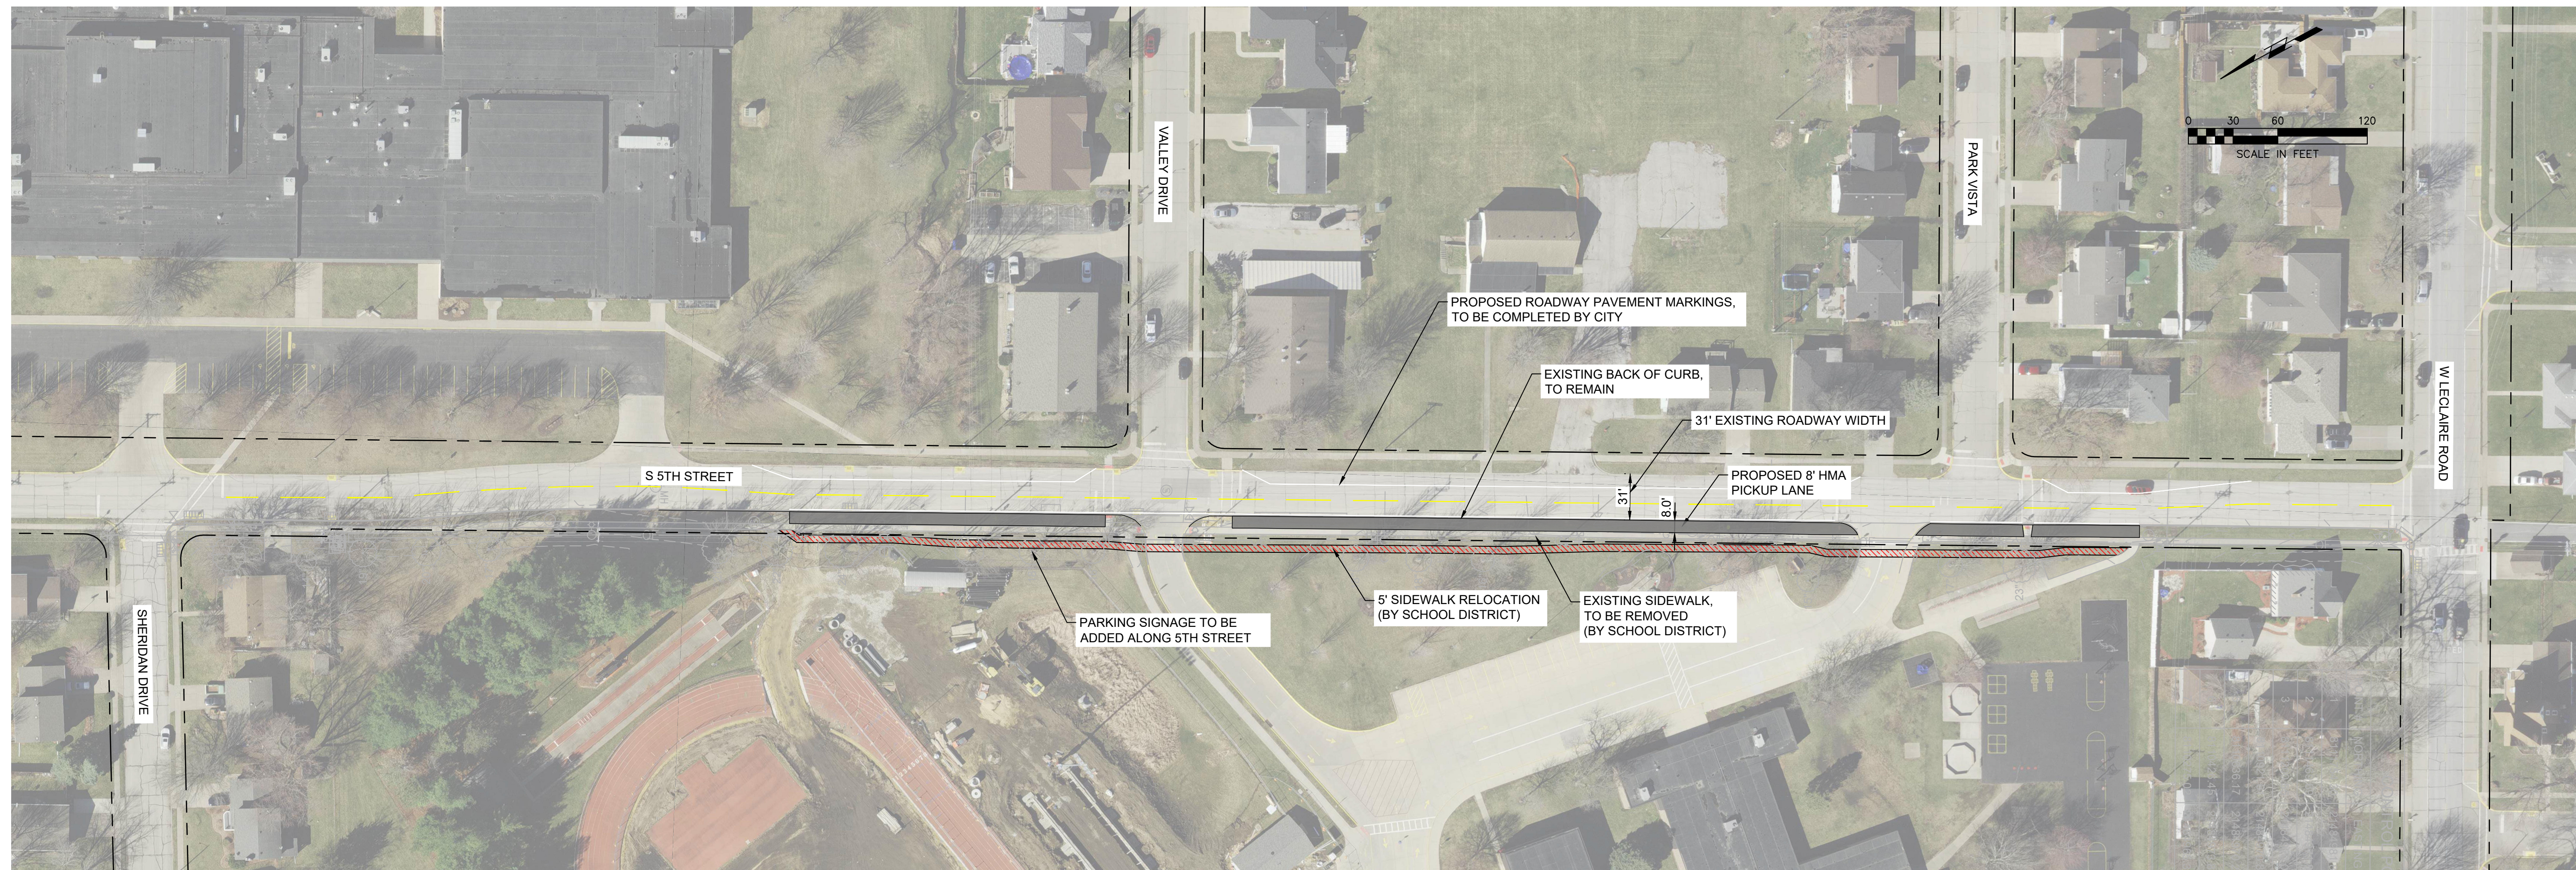

S 5TH STREET - TYPICAL SECTION - ON STREET PARKING EAST EXTENSION OPTION

ESTIMATED OPINION OF CONSTRUCTION COST FOR 8 FOOT PAVED PICKUP LANE ON EAST SIDE OF S 5TH ST = \$50,000