

PROJECT:

Hayden Rowe Street Improvements
Hayden Rowe Street
Hopkinton, MA 01748
Project No.

ADDENDUM NO. 1 07/01/2025

Posted: 07/01/2025 at 3:28PM EDT

Awarding Authority/Owner:

Town of Hopkinton Elementary School Building Committee
89 Hayden Rowe Street
Hopkinton, MA 01748

Reference Contract Documents (drawings and specifications) dated 06/10/2025

The attention of Bidders submitting proposals for the above subject project is called to the following addendum to the specifications and drawings. The items set forth herein, whether of omission, addition, substitution, or clarifications are all to be included in and form a part of the proposal submitted.

THE NUMBER OF THIS ADDENDUM (1) MUST BE ENTERED IN THE APPROPRIATE SPACE "B" PROVIDED AFTER THE WORD "NUMBERS" OF THE CONTRACT FORM ENTITLED "FORM FOR GENERAL BID," AND IN SPACE "B" OF THE "FORM FOR SUB-BID."

BID DOCUMENT MODIFICATIONS ARE AS FOLLOWS.

Drawings:

- Replace the following drawings in their entirety. (See attached)
- 01 TITLE SHEET & INDEX
- 04 CONSTRUCTION PLANS
- 05 CONSTRUCTION PLANS
- 06 CONSTRUCTION PLANS
- 09 GRADING PLANS
- 10 GRADING PLANS
- 11 GRADING PLANS

Other Modifications / Attachments:

The following attachment includes additional modifications, clarifications and/or provisions not included in the items above in this Addendum.
See document at the end of document.

All other of the portions of the Contract Documents remain **unchanged**. Please be reminded to acknowledge this Addendum on the bid forms.

ATTACHMENTS

- 01 TITLE SHEET & INDEX
- 04 CONSTRUCTION PLANS
- 05 CONSTRUCTION PLANS
- 06 CONSTRUCTION PLANS
- 09 GRADING PLANS
- 10 GRADING PLANS
- 11 GRADING PLANS
- Notes_Sign-in Sheet_RFIs_Wage Rates_Sample Foundation detail.pdf

--- End of Addendum No. 1 ---

Additional notes included within addendum #1 are as follows:

SHEETS

The following list of sheets are reissued with clouded modifications.
4-6, & 9-11.

WRITTEN CHANGES TO THE DRAWINGS:

1. Addition of plant lists on sheets 4-6.
2. Modifications to drainage inverts on sheet 4.
3. Addition of guard rail end treatments on sheets 5 & 6.
4. Addition of spot grades on Sheets 10 & 11.
5. Modifications to sheet numbering on Sheets 9 & 11.

HAPPENING THROUGH HAVE IMPROVED

PRO BID WORK DONE

SIGN IN

NAME

Company

Contact

#

CHRIS KENNEDY

VERTEX

CKENNEDY@VERTEXCORP.COM 508 577-2400

Michael Lynch

JH Lynch

maulight@jhllynch.com 508 888-8503

Lloyd Richards

RBI

Lloyd@richardibrosinc.com

508 667 8298

Hopkinton Hayden Rowe St Roadway

PRE-BID RFI LOG

RFI #	Contractor / Sub	Date	Question	Answer
1	J.H. Lynch and Sons, Inc.	6/20/2025	Please specify what type of end treatments are to be installed with the proposed guardrail.	See updated plan sheets 5 & 6 for end treatments.
2	J.H. Lynch and Sons, Inc.	6/20/2025	Please provide a plant list for the landscaping which identifies the plant/shrub types and quantity of each.	See updated plan sheets 4-6 for plant lists.
3	J.H. Lynch and Sons, Inc.	6/20/2025	School driveway – Sta 9+09 RT 85' There is a symbol for an existing catch basin (adj), however the plans call this out as an existing DMH (R=504.15). This structure appears to be located over a sewer line. Is this structure a sewer manhole? If so, will the proposed granite curb conflict with the structure/frame and cover?	The structure in question is an existing gutter inlet that outlets to the stormwater BMP immediately behind the adjacent sidewalk.No impacts to the existing sewer line are anticipated.
4	J.H. Lynch and Sons, Inc.	6/20/2025	Are there any provisions to deal with the knotweed located in the clearing area from Sta 11+25 to 15+20?	Observed invasive species concentrated near Hayden Rowe Street include autumn olive (Elaeagnus umbellata), multiflora rose (Rosa multiflora), Tatarian honeysuckle (Lonicera tatarica), and Asiatic bittersweet (Celastrus orbiculatus). Invasive plants within proximity to Hayden Rowe Street and within the LOW will be removed as a part of the overall site clearing. The complete removal of the plant, including the root systems, will be removed and disposed of at an appropriate facility to prevent further spread of invasive species. The contractor to prepare a construction phase Invasive Species Management Plan (ISMP) to prevent transport of invasive species off-site or to other on-site locations in a manner appropriate for each invasive species observed in the LOW. All four observed invasive species spread by seed. Therefore, the construction phase ISMP must include soil management from areas containing invasive species. The construction phase ISMP prepared by the GC shall follow the protocols provided below: 1. The formal Logistics Plan, to be prepared by the GC, shall depict areas within the LOW subject to the ISMP. 2. The ISMP shall be submitted to the Hopkinton Conservation Commission at least thirty (30) days prior to construction and kept on-site for the duration of construction activities. The ISMP shall include the following information: a.Project Information (GC contact information, construction timeline, etc.) b.Description of invasive species present on-site. c. Soil Management protocols (i.e. on-site soil stockpile locations designated for ISMP areas, equipment cleaning methodology, soil exportation methodology, disposal facility information, etc.). d.Construction monitoring protocol (i.e., inspection of construction equipment, stockpile areas, and areas subject to the ISMP). 3. Prior to any work, the GC shall conduct a pre-construction site walk with the Conservation Commission Agent and/or representative and review areas within Buffer Zones in the LOW requiring implementation of the ISMP. 4. It is the GCs responsibility to ensure that clean soil (i.e. free of invasive plant materials) is not cross contaminated with any soil within areas subject to the ISMP. The GC shall implement measures to prevent the transfer of invasive species material (i.e., roots and seeds) while stockpiled or relocated on-site, and/or exported to a facility.
5	J.H. Lynch and Sons, Inc.	6/23/2025	The drainage structure table shows a depth of 1.67' from the RIM to INV Out for catch basin #1. This will not allow enough room for the 12" RCP, top slab, brick and casting.	See revised plan sheet 4. The inverts have been adjusted to provide adequate space.
6	J.H. Lynch and Sons, Inc.	6/23/2025	Shall the municipal standard electric handhole be the MassDOT - SD2.022?	Yes.
7	J.H. Lynch and Sons, Inc.	6/23/2025	Please provide a detail of the RRFB foundation.	The RRFB foundation shall be as shown in the provided attachment.
8	J.H. Lynch and Sons, Inc.	6/23/2025	Please confirm that the Town will pay for the police details directly.	Police details will required daily during the work and will be paid for by the contractor with rates confirmed with the Town.
9	J.H. Lynch and Sons, Inc.	6/23/2025	Please provide a grading plan for the shoulders, particularly from Sta 9+00 to 16+00 RT.	See revised plan sheets 8 and 9. Spot grades have been provided every 50' between Station 9+50RT and Station 15+25RT. Note that areas within the limit of grading without proposed contours are expected to be regraded to match the existing slopes following invasive species removal.
END OF ADDENDUM #1 6/30/25				



**THE COMMONWEALTH OF MASSACHUSETTS
EXECUTIVE OFFICE OF LABOR AND WORKFORCE DEVELOPMENT
DEPARTMENT OF LABOR STANDARDS
Prevailing Wage Rates**

MAURA HEALY
Governor

KIM DRISCOLL
Lt. Governor

As determined by the Director under the provisions of the
Massachusetts General Laws, Chapter 149, Sections 26 to 27H

LAUREN JONES
Secretary
MICHAEL FLANAGAN
Director

Awarding Authority:	Hopkinton Public Schools	City/Town: HOPKINTON
Contract Number:		
Description of Work:	The Town of Hopkinton Elementary School Building Committee is seeking bids from qualified Contractors for construction of Hayden Rowe Street Improvements.	
Job Location:	147 Hayden Rowe Street	

Information about Prevailing Wage Schedules for Awarding Authorities and Contractors

- The wage rates will remain in effect for the duration of the project, except in the case of multi-year public construction projects. For construction projects lasting longer than one year, awarding authorities must request an updated wage schedule no later than two weeks before the anniversary of the date the contract was executed by the awarding authority and the general contractor. For multi-year CM AT RISK projects, the awarding authority must request an annual update no later than two weeks before the anniversary date, determined as the earlier of: (a) the execution date of the GMP Amendment, or (b) the execution date of the first amendment to permit procurement of construction services. The updated wage schedule must be provided to all contractors, including general and sub-contractors, working on the construction project.
- This annual update requirement is generally not applicable to 27F “rental of equipment” contracts. For such contracts, the prevailing wage rates issued by DLS shall remain in effect for the duration of the contract term. However, if the prevailing wage rate sheet issued does not contain wage rates for each year covered by the contract term, the Awarding Authority must request updated rate sheets from DLS and provide them to the contractor to ensure the correct rates are being paid throughout the duration of the contract. Additionally, if an Awarding Authority exercises an option to renew or extend the contract term, they must request updated rate sheets from DLS and provide them to the contractor.
- This wage schedule applies only to the specific project referenced at the top of this page and uniquely identified by the “Wage Request Number” on all pages of this schedule.
- An Awarding Authority must request an updated wage schedule if it has not opened bids or selected a contractor within 90 days of the date of issuance of the wage schedule. For CM AT RISK projects (bid pursuant to G.L. c.149A), the earlier of: (a) the execution date of the GMP Amendment, or (b) the bid for the first construction scope of work must be within 90-days of the wage schedule issuance date.
- The wage schedule shall be incorporated in any advertisement or call for bids for the project as required by M.G.L. c. 149, § 27. The wage schedule shall be made a part of the contract awarded for the project. The wage schedule must be posted in a conspicuous place at the work site for the life of the project in accordance with M.G.L. c. 149 § 27. The wages listed on the wage schedule must be paid to employees performing construction work on the project whether they are employed by the prime contractor, a filed sub-bidder, or a sub-contractor.
- Apprentices working on the project are required to be registered with the Massachusetts Division of Apprentice Standards (DAS). Apprentices must keep their apprentice identification card on their persons during all work hours on the project. An apprentice registered with DAS may be paid the lower apprentice wage rate at the applicable step as provided on the prevailing wage schedule. **Any apprentice not registered with DAS regardless of whether they are registered with another federal, state, local, or private agency must be paid the journeyworker’s rate.**
- Every contractor or subcontractor working on the construction project must submit weekly payroll reports and a Statement of Compliance directly to the awarding authority by mail or email and keep them on file for three years. Each weekly payroll report must contain: the employee’s name, address, occupational classification, hours worked, and wages paid. Do not submit weekly payroll reports to DLS. For a sample payroll reporting form go to <http://www.mass.gov/dols/pw>.
- Contractors with questions about the wage rates or classifications included on the wage schedule have an affirmative obligation to inquire with DLS at (617) 626-6953.
- Contractors must obtain the wage schedules from awarding authorities. Failure of a contractor or subcontractor to pay the prevailing wage rates listed on the wage schedule to all employees who perform construction work on the project is a violation of the law and subjects the contractor or subcontractor to civil and criminal penalties.
- Employees not receiving the prevailing wage rate set forth on the wage schedule may file a complaint with the Fair Labor Division of the office of the Attorney General at (617) 727-3465.

Construction

Classification	Effective Date	Base Wage	Health	Pension	Annuity	Supplemental Unemployment	Total Rate
(2 AXLE) DRIVER - EQUIPMENT TEAMSTERS JOINT COUNCIL NO. 10	6/1/2025	\$40.95	\$15.57	\$20.17	\$0.00	\$0.00	\$76.69
	12/1/2025	\$40.95	\$15.57	\$21.78	\$0.00	\$0.00	\$78.30
	1/1/2026	\$40.95	\$16.17	\$21.78	\$0.00	\$0.00	\$78.90
	6/1/2026	\$41.95	\$16.17	\$21.78	\$0.00	\$0.00	\$79.90
	12/1/2026	\$41.95	\$16.17	\$23.52	\$0.00	\$0.00	\$81.64
	1/1/2027	\$41.95	\$16.77	\$23.52	\$0.00	\$0.00	\$82.24
(3 AXLE) DRIVER - EQUIPMENT TEAMSTERS JOINT COUNCIL NO. 10	6/1/2025	\$41.02	\$15.57	\$20.17	\$0.00	\$0.00	\$76.76
	12/1/2025	\$41.02	\$15.57	\$21.78	\$0.00	\$0.00	\$78.37
	1/1/2026	\$41.02	\$16.17	\$21.78	\$0.00	\$0.00	\$78.97
	6/1/2026	\$42.02	\$16.17	\$21.78	\$0.00	\$0.00	\$79.97
	12/1/2026	\$42.02	\$16.17	\$23.52	\$0.00	\$0.00	\$81.71
	1/1/2027	\$42.02	\$16.77	\$23.52	\$0.00	\$0.00	\$82.31
(4 & 5 AXLE) DRIVER - EQUIPMENT TEAMSTERS JOINT COUNCIL NO. 10	6/1/2025	\$41.14	\$15.57	\$20.17	\$0.00	\$0.00	\$76.88
	12/1/2025	\$41.14	\$15.57	\$21.78	\$0.00	\$0.00	\$78.49
	1/1/2026	\$41.14	\$16.17	\$21.78	\$0.00	\$0.00	\$79.09
	6/1/2026	\$42.14	\$16.17	\$21.78	\$0.00	\$0.00	\$80.09
	12/1/2026	\$42.14	\$16.17	\$23.52	\$0.00	\$0.00	\$81.83
	1/1/2027	\$42.14	\$16.77	\$23.52	\$0.00	\$0.00	\$82.43
ADS/SUBMERSIBLE PILOT PILE DRIVER LOCAL 56	1/1/2024	\$117.16	\$10.08	\$11.62	\$12.67	\$0.00	\$151.53
For apprentice rates see "Apprentice- PILE DRIVER"							
AIR TRACK OPERATOR LABORERS	6/1/2025	\$41.09	\$9.90	\$9.25	\$9.11	\$0.00	\$69.35
	12/1/2025	\$42.47	\$9.90	\$9.25	\$9.11	\$0.00	\$70.73
	6/1/2026	\$43.91	\$9.90	\$9.25	\$9.11	\$0.00	\$72.17
	12/1/2026	\$45.35	\$9.90	\$9.25	\$9.11	\$0.00	\$73.61
	6/1/2027	\$46.80	\$9.90	\$9.25	\$9.11	\$0.00	\$75.06
	12/1/2027	\$48.25	\$9.90	\$9.25	\$9.11	\$0.00	\$76.51
	6/1/2028	\$49.75	\$9.90	\$9.25	\$9.11	\$0.00	\$78.01
	12/1/2028	\$51.25	\$9.90	\$9.25	\$9.11	\$0.00	\$79.51
For apprentice rates see "Apprentice- LABORER"							
AIR TRACK OPERATOR (HEAVY & HIGHWAY) LABORERS	6/1/2025	\$41.09	\$9.90	\$9.25	\$9.21	\$0.00	\$69.45
	12/1/2025	\$42.47	\$9.90	\$9.25	\$9.21	\$0.00	\$70.83
	6/1/2026	\$43.91	\$9.90	\$9.25	\$9.21	\$0.00	\$72.27
	12/1/2026	\$45.35	\$9.90	\$9.25	\$9.21	\$0.00	\$73.71
For apprentice rates see "Apprentice- LABORER (Heavy and Highway)"							
ASBESTOS REMOVER - PIPE / MECH. EQUIPT. HEAT & FROST INSULATORS LOCAL 6	6/1/2025	\$43.80	\$14.50	\$4.30	\$6.75	\$0.00	\$69.35
	12/1/2025	\$44.80	\$14.50	\$4.30	\$6.75	\$0.00	\$70.35
ASPHALT RAKER LABORERS	6/1/2025	\$40.59	\$9.90	\$9.25	\$9.11	\$0.00	\$68.85
	12/1/2025	\$41.97	\$9.90	\$9.25	\$9.11	\$0.00	\$70.23
	6/1/2026	\$43.41	\$9.90	\$9.25	\$9.11	\$0.00	\$71.67
	12/1/2026	\$44.85	\$9.90	\$9.25	\$9.11	\$0.00	\$73.11
	6/1/2027	\$46.30	\$9.90	\$9.25	\$9.11	\$0.00	\$74.56
	12/1/2027	\$47.75	\$9.90	\$9.25	\$9.11	\$0.00	\$76.01

Construction

Classification	Effective Date	Base Wage	Health	Pension	Annuity	Supplemental Unemployment	Total Rate
	6/1/2028	\$49.25	\$9.90	\$9.25	\$9.11	\$0.00	\$77.51
	12/1/2028	\$50.75	\$9.90	\$9.25	\$9.11	\$0.00	\$79.01
For apprentice rates see "Apprentice- LABORER"							
ASPHALT RAKER (HEAVY & HIGHWAY) LABORERS	6/1/2025	\$40.59	\$9.90	\$9.25	\$9.21	\$0.00	\$68.95
	12/1/2025	\$41.97	\$9.90	\$9.25	\$9.21	\$0.00	\$70.33
	6/1/2026	\$43.41	\$9.90	\$9.25	\$9.21	\$0.00	\$71.77
	12/1/2026	\$44.85	\$9.90	\$9.25	\$9.21	\$0.00	\$73.21
For apprentice rates see "Apprentice- LABORER (Heavy and Highway)"							
ASPHALT/CONCRETE/CRUSHER PLANT-ON SITE OPERATING ENGINEERS LOCAL 4	6/1/2025	\$58.33	\$15.55	\$13.25	\$3.25	\$0.00	\$90.38
	12/1/2025	\$59.78	\$15.55	\$13.25	\$3.25	\$0.00	\$91.83
	6/1/2026	\$61.08	\$15.55	\$13.25	\$3.25	\$0.00	\$93.13
	12/1/2026	\$62.53	\$15.55	\$13.25	\$3.25	\$0.00	\$94.58
For apprentice rates see "Apprentice- OPERATING ENGINEERS"							
BACKHOE/FRONT-END LOADER OPERATING ENGINEERS LOCAL 4	6/1/2025	\$58.33	\$15.55	\$13.25	\$3.25	\$0.00	\$90.38
	12/1/2025	\$59.78	\$15.55	\$13.25	\$3.25	\$0.00	\$91.83
	6/1/2026	\$61.08	\$15.55	\$13.25	\$3.25	\$0.00	\$93.13
	12/1/2026	\$62.53	\$15.55	\$13.25	\$3.25	\$0.00	\$94.58
For apprentice rates see "Apprentice- OPERATING ENGINEERS"							
BARCO-TYPE JUMPING TAMPER LABORERS	6/1/2025	\$40.59	\$9.90	\$9.25	\$9.11	\$0.00	\$68.85
	12/1/2025	\$41.97	\$9.90	\$9.25	\$9.11	\$0.00	\$70.23
	6/1/2026	\$43.41	\$9.90	\$9.25	\$9.11	\$0.00	\$71.67
	12/1/2026	\$44.85	\$9.90	\$9.25	\$9.11	\$0.00	\$73.11
	6/1/2027	\$46.30	\$9.90	\$9.25	\$9.11	\$0.00	\$74.56
	12/1/2027	\$47.75	\$9.90	\$9.25	\$9.11	\$0.00	\$76.01
	6/1/2028	\$49.25	\$9.90	\$9.25	\$9.11	\$0.00	\$77.51
	12/1/2028	\$50.75	\$9.90	\$9.25	\$9.11	\$0.00	\$79.01
For apprentice rates see "Apprentice- LABORER"							
BLOCK PAVER, RAMMER / CURB SETTER LABORERS	6/1/2025	\$41.09	\$9.90	\$9.25	\$9.11	\$0.00	\$69.35
	12/1/2025	\$42.47	\$9.90	\$9.25	\$9.11	\$0.00	\$70.73
	6/1/2026	\$43.91	\$9.90	\$9.25	\$9.11	\$0.00	\$72.17
	12/1/2026	\$45.35	\$9.90	\$9.25	\$9.11	\$0.00	\$73.61
	6/1/2027	\$46.80	\$9.90	\$9.25	\$9.11	\$0.00	\$75.06
	12/1/2027	\$48.25	\$9.90	\$9.25	\$9.11	\$0.00	\$76.51
	6/1/2028	\$49.75	\$9.90	\$9.25	\$9.11	\$0.00	\$78.01
	12/1/2028	\$51.25	\$9.90	\$9.25	\$9.11	\$0.00	\$79.51
For apprentice rates see "Apprentice- LABORER"							
BLOCK PAVER, RAMMER / CURB SETTER (HEAVY & HIGHWAY) LABORERS	6/1/2025	\$41.09	\$9.90	\$9.25	\$9.21	\$0.00	\$69.45
	12/1/2025	\$42.47	\$9.90	\$9.25	\$9.21	\$0.00	\$70.83
	6/1/2026	\$43.91	\$9.90	\$9.25	\$9.21	\$0.00	\$72.27
	12/1/2026	\$45.35	\$9.90	\$9.25	\$9.21	\$0.00	\$73.71
For apprentice rates see "Apprentice- LABORER (Heavy and Highway)"							
BOILER MAKER BOILERMAKERS LOCAL 29	1/1/2024	\$48.12	\$7.07	\$14.60	\$6.00	\$0.00	\$75.79

Construction

Classification	Effective Date	Base Wage	Health	Pension	Annuity	Supplemental Unemployment	Total Rate
Apprentice: BOILER MAKER Effective Date: 1/1/2024							
Step	Percent	Apprentice Base Wage	Health	Pension	Annuity	Supplemental Unemployment	Total Rate
1	65.00	\$31.28	\$7.07	\$9.32	\$3.90	\$0.00	\$51.57
2	65.00	\$31.28	\$7.07	\$9.32	\$3.90	\$0.00	\$51.57
3	70.00	\$33.68	\$7.07	\$10.03	\$4.20	\$0.00	\$54.98
4	75.00	\$36.09	\$7.07	\$10.74	\$4.50	\$0.00	\$58.40
5	80.00	\$38.50	\$7.07	\$11.45	\$4.80	\$0.00	\$61.82
6	85.00	\$40.90	\$7.07	\$12.18	\$5.10	\$0.00	\$65.25
7	90.00	\$43.31	\$7.07	\$12.88	\$5.40	\$0.00	\$68.66
8	95.00	\$45.71	\$7.07	\$13.62	\$5.70	\$0.00	\$72.10
BRICK/STONE/ARTIFICIAL MASONRY (INCL. MASONRY WATERPROOFING) BRICKLAYERS LOCAL 3	2/1/2025	\$63.66	\$11.49	\$15.57	\$7.33	\$0.00	\$98.05
	8/1/2025	\$65.81	\$11.49	\$15.57	\$7.33	\$0.00	\$100.20
	2/1/2026	\$67.16	\$11.49	\$15.57	\$7.33	\$0.00	\$101.55
	8/1/2026	\$69.36	\$11.49	\$15.57	\$7.33	\$0.00	\$103.75
	2/1/2027	\$70.76	\$11.49	\$15.57	\$7.33	\$0.00	\$105.15
Apprentice: BRICK/STONE/ARTIFICIAL MASONRY (INCL. MASONRY WATERPROOFING) Effective Date: 2/1/2025							
Step	Percent	Apprentice Base Wage	Health	Pension	Annuity	Supplemental Unemployment	Total Rate
1	50.00	\$31.83	\$11.49	\$15.57	\$7.33	\$0.00	\$66.22
2	60.00	\$38.20	\$11.49	\$15.57	\$7.33	\$0.00	\$72.59
3	70.00	\$44.56	\$11.49	\$15.57	\$7.33	\$0.00	\$78.95
4	80.00	\$50.93	\$11.49	\$15.57	\$7.33	\$0.00	\$85.32
5	90.00	\$57.29	\$11.49	\$15.57	\$7.33	\$0.00	\$91.68
Apprentice: BRICK/STONE/ARTIFICIAL MASONRY (INCL. MASONRY WATERPROOFING) Effective Date: 8/1/2025							
Step	Percent	Apprentice Base Wage	Health	Pension	Annuity	Supplemental Unemployment	Total Rate
1	50.00	\$32.91	\$11.49	\$15.57	\$7.33	\$0.00	\$67.30
2	60.00	\$39.49	\$11.49	\$15.57	\$7.33	\$0.00	\$73.88
3	70.00	\$46.07	\$11.49	\$15.57	\$7.33	\$0.00	\$80.46
4	80.00	\$52.65	\$11.49	\$15.57	\$7.33	\$0.00	\$87.04
5	90.00	\$59.23	\$11.49	\$15.57	\$7.33	\$0.00	\$93.62
BULLDOZER/GRADER/SCRAPER OPERATING ENGINEERS LOCAL 4	6/1/2025	\$57.68	\$15.55	\$13.25	\$3.25	\$0.00	\$89.73
	12/1/2025	\$59.12	\$15.55	\$13.25	\$3.25	\$0.00	\$91.17
	6/1/2026	\$60.40	\$15.55	\$13.25	\$3.25	\$0.00	\$92.45
	12/1/2026	\$61.84	\$15.55	\$13.25	\$3.25	\$0.00	\$93.89

For apprentice rates see "Apprentice- OPERATING ENGINEERS"

Construction

Classification	Effective Date	Base Wage	Health	Pension	Annuity	Supplemental Unemployment	Total Rate
CAISSON & UNDERPINNING BOTTOM MAN LABORERS	6/1/2025	\$48.85	\$9.90	\$9.25	\$9.80	\$0.00	\$77.80
	12/1/2025	\$50.35	\$9.90	\$9.25	\$9.80	\$0.00	\$79.30
	6/1/2026	\$51.90	\$9.90	\$9.25	\$9.80	\$0.00	\$80.85
	12/1/2026	\$53.40	\$9.90	\$9.25	\$9.80	\$0.00	\$82.35
For apprentice rates see "Apprentice- LABORER"							
CAISSON & UNDERPINNING LABORER LABORERS	6/1/2025	\$47.70	\$9.90	\$9.25	\$9.80	\$0.00	\$76.65
	12/1/2025	\$49.20	\$9.90	\$9.25	\$9.80	\$0.00	\$78.15
	6/1/2026	\$50.75	\$9.90	\$9.25	\$9.80	\$0.00	\$79.70
	12/1/2026	\$52.25	\$9.90	\$9.25	\$9.80	\$0.00	\$81.20
For apprentice rates see "Apprentice- LABORER"							
CAISSON & UNDERPINNING TOP MAN LABORERS	6/1/2025	\$48.03	\$9.90	\$9.25	\$9.80	\$0.00	\$76.98
	12/1/2025	\$49.53	\$9.90	\$9.25	\$9.80	\$0.00	\$78.48
	6/1/2026	\$51.08	\$9.90	\$9.25	\$9.80	\$0.00	\$80.03
	12/1/2026	\$52.58	\$9.90	\$9.25	\$9.80	\$0.00	\$81.53
For apprentice rates see "Apprentice- LABORER"							
CARBIDE CORE DRILL OPERATOR LABORERS	6/1/2025	\$40.59	\$9.90	\$9.25	\$9.11	\$0.00	\$68.85
	12/1/2025	\$41.97	\$9.90	\$9.25	\$9.11	\$0.00	\$70.23
	6/1/2026	\$43.41	\$9.90	\$9.25	\$9.11	\$0.00	\$71.67
	12/1/2026	\$44.85	\$9.90	\$9.25	\$9.11	\$0.00	\$73.11
	6/1/2027	\$46.30	\$9.90	\$9.25	\$9.11	\$0.00	\$74.56
	12/1/2027	\$47.75	\$9.90	\$9.25	\$9.11	\$0.00	\$76.01
	6/1/2028	\$49.25	\$9.90	\$9.25	\$9.11	\$0.00	\$77.51
	12/1/2028	\$50.75	\$9.90	\$9.25	\$9.11	\$0.00	\$79.01
For apprentice rates see "Apprentice- LABORER"							
CARPENTER CARPENTERS	3/1/2025	\$49.62	\$9.83	\$11.47	\$8.50	\$0.00	\$79.42
	9/1/2025	\$50.87	\$9.83	\$11.47	\$8.50	\$0.00	\$80.67
	3/1/2026	\$52.12	\$9.83	\$11.47	\$8.50	\$0.00	\$81.92
	9/1/2026	\$53.37	\$9.83	\$11.47	\$8.50	\$0.00	\$83.17
	3/1/2027	\$54.62	\$9.83	\$11.47	\$8.50	\$0.00	\$84.42

Apprentice: CARPENTER							
Effective Date: 3/1/2025							
Step	Percent	Apprentice Base Wage	Health	Pension	Annuity	Supplemental Unemployment	Total Rate
1	45.00	\$22.33	\$9.83	\$0.00	\$1.73	\$0.00	\$33.89
2	45.00	\$22.33	\$9.83	\$0.00	\$1.73	\$0.00	\$33.89
3	55.00	\$27.29	\$9.83	\$0.00	\$3.40	\$0.00	\$40.52
4	55.00	\$27.29	\$9.83	\$0.00	\$3.40	\$0.00	\$40.52
5	70.00	\$34.73	\$9.83	\$11.41	\$5.10	\$0.00	\$61.07
6	70.00	\$34.73	\$9.83	\$11.41	\$5.10	\$0.00	\$61.07
7	80.00	\$39.70	\$9.83	\$11.44	\$6.80	\$0.00	\$67.77
8	80.00	\$39.70	\$9.83	\$11.44	\$6.80	\$0.00	\$67.77

Construction

Classification	Effective Date	Base Wage	Health	Pension	Annuity	Supplemental Unemployment	Total Rate
Apprentice: CARPENTER							
Effective Date: 9/1/2025							
Step	Percent	Apprentice Base Wage	Health	Pension	Annuity	Supplemental Unemployment	Total Rate
1	45.00	\$22.89	\$9.83	\$0.00	\$1.73	\$0.00	\$34.45
2	45.00	\$22.89	\$9.83	\$0.00	\$1.73	\$0.00	\$34.45
3	55.00	\$27.98	\$9.83	\$0.00	\$3.40	\$0.00	\$41.21
4	55.00	\$27.98	\$9.83	\$0.00	\$3.40	\$0.00	\$41.21
5	70.00	\$35.61	\$9.83	\$11.41	\$5.10	\$0.00	\$61.95
6	70.00	\$35.61	\$9.83	\$11.41	\$5.10	\$0.00	\$61.95
7	80.00	\$40.70	\$9.83	\$11.44	\$6.80	\$0.00	\$68.77
8	80.00	\$40.70	\$9.83	\$11.44	\$6.80	\$0.00	\$68.77
CARPENTER WOOD FRAME	10/1/2024	\$26.65	\$7.02	\$3.80	\$1.00	\$0.00	\$38.47
CARPENTERS	10/1/2025	\$27.75	\$7.02	\$3.80	\$1.00	\$0.00	\$39.57
	10/1/2026	\$28.85	\$7.02	\$3.80	\$1.00	\$0.00	\$40.67
All Aspects of New Wood Frame Work							

Apprentice: CARPENTER WOOD FRAME							
Effective Date: 10/1/2024							
Step	Percent	Apprentice Base Wage	Health	Pension	Annuity	Supplemental Unemployment	Total Rate
1	60.00	\$15.99	\$7.02	\$0.00	\$0.00	\$0.00	\$23.01
2	60.00	\$15.99	\$7.02	\$0.00	\$0.00	\$0.00	\$23.01
3	65.00	\$17.32	\$7.02	\$0.00	\$1.00	\$0.00	\$25.34
4	70.00	\$18.66	\$7.02	\$0.00	\$1.00	\$0.00	\$26.68
5	75.00	\$19.99	\$7.02	\$3.80	\$1.00	\$0.00	\$31.81
6	80.00	\$21.32	\$7.02	\$3.80	\$1.00	\$0.00	\$33.14
7	85.00	\$22.65	\$7.02	\$3.80	\$1.00	\$0.00	\$34.47
8	90.00	\$23.99	\$7.02	\$3.80	\$1.00	\$0.00	\$35.81

Apprentice: CARPENTER WOOD FRAME							
Effective Date: 10/1/2025							
Step	Percent	Apprentice Base Wage	Health	Pension	Annuity	Supplemental Unemployment	Total Rate
1	60.00	\$16.65	\$7.02	\$0.00	\$0.00	\$0.00	\$23.67
2	60.00	\$16.65	\$7.02	\$0.00	\$0.00	\$0.00	\$23.67
3	65.00	\$18.04	\$7.02	\$0.00	\$1.00	\$0.00	\$26.06
4	70.00	\$19.43	\$7.02	\$0.00	\$1.00	\$0.00	\$27.45
5	75.00	\$20.81	\$7.02	\$3.80	\$1.00	\$0.00	\$32.63
6	80.00	\$22.20	\$7.02	\$3.80	\$1.00	\$0.00	\$34.02
7	85.00	\$23.59	\$7.02	\$3.80	\$1.00	\$0.00	\$35.41
8	90.00	\$24.98	\$7.02	\$3.80	\$1.00	\$0.00	\$36.80

CEMENT MASONRY/PLASTERING	7/1/2024	\$49.19	\$13.35	\$16.43	\$7.78	\$1.80	\$88.55
---------------------------	----------	---------	---------	---------	--------	--------	---------

Construction

Classification	Effective Date	Base Wage	Health	Pension	Annuity	Supplemental Unemployment	Total Rate
BRICKLAYERS LOCAL 3							

Apprentice: CEMENT MASONRY/PLASTERING							
Effective Date: 7/1/2024							
Step	Percent	Apprentice Base Wage	Health	Pension	Annuity	Supplemental Unemployment	Total Rate
1	50.00	\$24.60	\$13.35	\$16.43	\$0.00	\$0.00	\$54.38
2	60.00	\$29.51	\$13.35	\$16.43	\$2.78	\$1.80	\$63.87
3	65.00	\$31.97	\$13.35	\$16.43	\$3.78	\$1.80	\$67.33
4	70.00	\$34.43	\$13.35	\$16.43	\$4.78	\$1.80	\$70.79
5	75.00	\$36.89	\$13.35	\$16.43	\$5.78	\$1.80	\$74.25
6	80.00	\$39.35	\$13.35	\$16.43	\$6.78	\$1.80	\$77.71
7	90.00	\$44.27	\$13.35	\$16.43	\$7.78	\$1.80	\$83.63

CHAIN SAW OPERATOR LABORERS	6/1/2025	\$40.59	\$9.90	\$9.25	\$9.11	\$0.00	\$68.85
	12/1/2025	\$41.97	\$9.90	\$9.25	\$9.11	\$0.00	\$70.23
	6/1/2026	\$43.41	\$9.90	\$9.25	\$9.11	\$0.00	\$71.67
	12/1/2026	\$44.85	\$9.90	\$9.25	\$9.11	\$0.00	\$73.11
	6/1/2027	\$46.30	\$9.90	\$9.25	\$9.11	\$0.00	\$74.56
	12/1/2027	\$47.75	\$9.90	\$9.25	\$9.11	\$0.00	\$76.01
	6/1/2028	\$49.25	\$9.90	\$9.25	\$9.11	\$0.00	\$77.51
	12/1/2028	\$50.75	\$9.90	\$9.25	\$9.11	\$0.00	\$79.01

For apprentice rates see "Apprentice- LABORER"

CLAM SHELLS/SLURRY BUCKETS/HEADING MACHINES OPERATING ENGINEERS LOCAL 4	6/1/2025	\$59.51	\$15.55	\$13.25	\$3.25	\$0.00	\$91.56
	12/1/2025	\$60.98	\$15.55	\$13.25	\$3.25	\$0.00	\$93.03
	6/1/2026	\$62.31	\$15.55	\$13.25	\$3.25	\$0.00	\$94.36
	12/1/2026	\$63.79	\$15.55	\$13.25	\$3.25	\$0.00	\$95.84

For apprentice rates see "Apprentice- OPERATING ENGINEERS"

COMPRESSOR OPERATOR OPERATING ENGINEERS LOCAL 4	6/1/2025	\$37.52	\$15.55	\$13.25	\$3.25	\$0.00	\$69.57
	12/1/2025	\$38.47	\$15.55	\$13.25	\$3.25	\$0.00	\$70.52
	6/1/2026	\$39.33	\$15.55	\$13.25	\$3.25	\$0.00	\$71.38
	12/1/2026	\$40.28	\$15.55	\$13.25	\$3.25	\$0.00	\$72.33

For apprentice rates see "Apprentice- OPERATING ENGINEERS"

DELEADER (BRIDGE) PAINTERS LOCAL 35	1/1/2025	\$58.46	\$9.95	\$11.85	\$12.10	\$0.00	\$92.36
--	----------	---------	--------	---------	---------	--------	---------

Apprentice: DELEADER (BRIDGE)							
Effective Date: 1/1/2025							
Step	Percent	Apprentice Base Wage	Health	Pension	Annuity	Supplemental Unemployment	Total Rate
1	50.00	\$29.23	\$9.95	\$0.00	\$0.00	\$0.00	\$39.18
2	55.00	\$32.15	\$9.95	\$0.00	\$6.66	\$0.00	\$48.76
3	60.00	\$35.08	\$9.95	\$0.00	\$7.26	\$0.00	\$52.29
4	65.00	\$38.00	\$9.95	\$0.00	\$7.87	\$0.00	\$55.82

Construction

Classification	Effective Date	Base Wage	Health	Pension	Annuity	Supplemental Unemployment	Total Rate	
Apprentice: DELEADER (BRIDGE) Effective Date: 1/1/2025 <table> <tr> <th>Step</th><th>Percent</th><th>Apprentice Base Wage</th><th>Health</th><th>Pension</th><th>Annuity</th><th>Supplemental Unemployment</th><th>Total Rate</th></tr> <tr> <td>5</td><td>70.00</td><td>\$40.92</td><td>\$9.95</td><td>\$11.85</td><td>\$8.47</td><td>\$0.00</td><td>\$71.19</td></tr> <tr> <td>6</td><td>75.00</td><td>\$43.85</td><td>\$9.95</td><td>\$11.85</td><td>\$9.08</td><td>\$0.00</td><td>\$74.73</td></tr> <tr> <td>7</td><td>80.00</td><td>\$46.77</td><td>\$9.95</td><td>\$11.85</td><td>\$9.68</td><td>\$0.00</td><td>\$78.25</td></tr> <tr> <td>8</td><td>90.00</td><td>\$52.61</td><td>\$9.95</td><td>\$11.85</td><td>\$10.89</td><td>\$0.00</td><td>\$85.30</td></tr> </table>								Step	Percent	Apprentice Base Wage	Health	Pension	Annuity	Supplemental Unemployment	Total Rate	5	70.00	\$40.92	\$9.95	\$11.85	\$8.47	\$0.00	\$71.19	6	75.00	\$43.85	\$9.95	\$11.85	\$9.08	\$0.00	\$74.73	7	80.00	\$46.77	\$9.95	\$11.85	\$9.68	\$0.00	\$78.25	8	90.00	\$52.61	\$9.95	\$11.85	\$10.89	\$0.00	\$85.30
Step	Percent	Apprentice Base Wage	Health	Pension	Annuity	Supplemental Unemployment	Total Rate	
5	70.00	\$40.92	\$9.95	\$11.85	\$8.47	\$0.00	\$71.19	
6	75.00	\$43.85	\$9.95	\$11.85	\$9.08	\$0.00	\$74.73	
7	80.00	\$46.77	\$9.95	\$11.85	\$9.68	\$0.00	\$78.25	
8	90.00	\$52.61	\$9.95	\$11.85	\$10.89	\$0.00	\$85.30	
DEMO: ADZEMAN LABORERS	6/2/2025	\$47.75	\$9.90	\$9.25	\$9.65	\$0.00	\$76.55	
	12/1/2025	\$49.25	\$9.90	\$9.25	\$9.65	\$0.00	\$78.05	
	6/1/2026	\$50.80	\$9.90	\$9.25	\$9.65	\$0.00	\$79.60	
	12/7/2026	\$52.30	\$9.90	\$9.25	\$9.65	\$0.00	\$81.10	
	6/7/2027	\$53.90	\$9.90	\$9.25	\$9.65	\$0.00	\$82.70	
	12/6/2027	\$55.50	\$9.90	\$9.25	\$9.65	\$0.00	\$84.30	
	6/5/2028	\$57.18	\$9.90	\$9.25	\$9.65	\$0.00	\$85.98	
	12/4/2028	\$58.85	\$9.90	\$9.25	\$9.65	\$0.00	\$87.65	
For apprentice rates see "Apprentice- LABORER"	
DEMO: BACKHOE/LOADER/HAMMER OPERATOR LABORERS	6/2/2025	\$48.75	\$9.90	\$9.25	\$9.65	\$0.00	\$77.55	
	12/1/2025	\$50.25	\$9.90	\$9.25	\$9.65	\$0.00	\$79.05	
	6/1/2026	\$51.80	\$9.90	\$9.25	\$9.65	\$0.00	\$80.60	
	12/7/2026	\$53.30	\$9.90	\$9.25	\$9.65	\$0.00	\$82.10	
	6/7/2027	\$54.90	\$9.90	\$9.25	\$9.65	\$0.00	\$83.70	
	12/6/2027	\$56.50	\$9.90	\$9.25	\$9.65	\$0.00	\$85.30	
	6/5/2028	\$58.18	\$9.90	\$9.25	\$9.65	\$0.00	\$86.98	
	12/4/2028	\$59.85	\$9.90	\$9.25	\$9.65	\$0.00	\$88.65	
For apprentice rates see "Apprentice- LABORER"	
DEMO: BURNERS LABORERS	6/2/2025	\$48.50	\$9.90	\$9.25	\$9.65	\$0.00	\$77.30	
	12/1/2025	\$50.00	\$9.90	\$9.25	\$9.65	\$0.00	\$78.80	
	6/1/2026	\$51.55	\$9.90	\$9.25	\$9.65	\$0.00	\$80.35	
	12/7/2026	\$53.05	\$9.90	\$9.25	\$9.65	\$0.00	\$81.85	
	6/7/2027	\$54.65	\$9.90	\$9.25	\$9.65	\$0.00	\$83.45	
	12/6/2027	\$56.25	\$9.90	\$9.25	\$9.65	\$0.00	\$85.05	
	6/5/2028	\$57.93	\$9.90	\$9.25	\$9.65	\$0.00	\$86.73	
	12/4/2028	\$59.60	\$9.90	\$9.25	\$9.65	\$0.00	\$88.40	
For apprentice rates see "Apprentice- LABORER"	
DEMO: CONCRETE CUTTER/SAWYER LABORERS	6/2/2025	\$48.75	\$9.90	\$9.25	\$9.65	\$0.00	\$77.55	
	12/1/2025	\$50.25	\$9.90	\$9.25	\$9.65	\$0.00	\$79.05	
	6/1/2026	\$51.80	\$9.90	\$9.25	\$9.65	\$0.00	\$80.60	
	12/7/2026	\$53.30	\$9.90	\$9.25	\$9.65	\$0.00	\$82.10	
	6/7/2027	\$54.90	\$9.90	\$9.25	\$9.65	\$0.00	\$83.70	
	12/6/2027	\$56.50	\$9.90	\$9.25	\$9.65	\$0.00	\$85.30	
	6/5/2028	\$58.18	\$9.90	\$9.25	\$9.65	\$0.00	\$86.98	
	12/4/2028	\$59.85	\$9.90	\$9.25	\$9.65	\$0.00	\$88.65	
For apprentice rates see "Apprentice- LABORER"	

Construction

Classification	Effective Date	Base Wage	Health	Pension	Annuity	Supplemental Unemployment	Total Rate
DEMO: JACKHAMMER OPERATOR LABORERS	6/2/2025	\$48.50	\$9.90	\$9.25	\$9.65	\$0.00	\$77.30
	12/1/2025	\$50.00	\$9.90	\$9.25	\$9.65	\$0.00	\$78.80
	6/1/2026	\$51.55	\$9.90	\$9.25	\$9.65	\$0.00	\$80.35
	12/7/2026	\$53.05	\$9.90	\$9.25	\$9.65	\$0.00	\$81.85
	6/7/2027	\$54.65	\$9.90	\$9.25	\$9.65	\$0.00	\$83.45
	12/6/2027	\$56.25	\$9.90	\$9.25	\$9.65	\$0.00	\$85.05
	6/5/2028	\$57.93	\$9.90	\$9.25	\$9.65	\$0.00	\$86.73
	12/4/2028	\$59.60	\$9.90	\$9.25	\$9.65	\$0.00	\$88.40

For apprentice rates see "Apprentice- LABORER"

DEMO: WRECKING LABORER LABORERS	6/2/2025	\$47.75	\$9.90	\$9.25	\$9.65	\$0.00	\$76.55
	12/1/2025	\$49.25	\$9.90	\$9.25	\$9.65	\$0.00	\$78.05
	6/1/2026	\$50.80	\$9.90	\$9.25	\$9.65	\$0.00	\$79.60
	12/7/2026	\$52.30	\$9.90	\$9.25	\$9.65	\$0.00	\$81.10
	6/7/2027	\$53.90	\$9.90	\$9.25	\$9.65	\$0.00	\$82.70
	12/6/2027	\$55.50	\$9.90	\$9.25	\$9.65	\$0.00	\$84.30
	6/5/2028	\$57.18	\$9.90	\$9.25	\$9.65	\$0.00	\$85.98
	12/4/2028	\$58.85	\$9.90	\$9.25	\$9.65	\$0.00	\$87.65

For apprentice rates see "Apprentice- LABORER"

DIRECTIONAL DRILL MACHINE OPERATOR OPERATING ENGINEERS LOCAL 4	6/1/2025	\$57.68	\$15.55	\$13.25	\$3.25	\$0.00	\$89.73
	12/1/2025	\$59.12	\$15.55	\$13.25	\$3.25	\$0.00	\$91.17
	6/1/2026	\$60.40	\$15.55	\$13.25	\$3.25	\$0.00	\$92.45
	12/1/2026	\$61.84	\$15.55	\$13.25	\$3.25	\$0.00	\$93.89

For apprentice rates see "Apprentice- OPERATING ENGINEERS"

DIVER PILE DRIVER LOCAL 56	8/1/2024	\$78.11	\$10.08	\$11.62	\$10.04	\$0.00	\$109.85
-------------------------------	----------	---------	---------	---------	---------	--------	----------

as of 8-1-24, Apprentices with diving licenses begin at second year. % of Diver wage 70/80/90 2A \$69.83, 3A \$91.79,4A \$102.14 Total Rate

DIVER TENDER PILE DRIVER LOCAL 56	8/1/2024	\$55.79	\$10.08	\$11.62	\$12.67	\$0.00	\$90.16
--------------------------------------	----------	---------	---------	---------	---------	--------	---------

as of 8-1-24, Apprentices with diving licenses begin at second year. % of Piledriver wage 70/80/90 2A \$54.20, 3A \$73.93,4A \$82.05 Total Rate

DIVER TENDER (EFFLUENT) PILE DRIVER LOCAL 56	8/1/2024	\$83.69	\$10.08	\$11.62	\$12.67	\$0.00	\$118.06
---	----------	---------	---------	---------	---------	--------	----------

For apprentice rates see "Apprentice- PILE DRIVER"

DIVER/SLURRY (EFFLUENT) PILE DRIVER LOCAL 56	8/1/2024	\$117.16	\$10.08	\$11.62	\$12.67	\$0.00	\$151.53
---	----------	----------	---------	---------	---------	--------	----------

For apprentice rates see "Apprentice- PILE DRIVER"

DRAWBRIDGE OPERATOR (Construction) DRAWBRIDGE - SEIU LOCAL 888	7/1/2020	\$26.77	\$6.67	\$3.93	\$0.00	\$0.16	\$37.53
---	----------	---------	--------	--------	--------	--------	---------

ELECTRICIAN ELECTRICIANS LOCAL 96	9/1/2024	\$47.05	\$13.99	\$14.04	\$5.18	\$0.00	\$80.26
	9/7/2025	\$48.16	\$14.98	\$14.30	\$5.30	\$0.00	\$82.74
	9/6/2026	\$49.38	\$15.96	\$14.57	\$5.43	\$0.00	\$85.34

Construction

Classification	Effective Date	Base Wage	Health	Pension	Annuity	Supplemental Unemployment	Total Rate
Apprentice: ELECTRICIAN Effective Date: 9/1/2024							
Step	Percent	Apprentice Base Wage	Health	Pension	Annuity	Supplemental Unemployment	Total Rate
1	40.00	\$18.82	\$13.99	\$0.56	\$0.00	\$0.00	\$33.37
2	45.00	\$21.17	\$13.99	\$0.64	\$0.00	\$0.00	\$35.80
3	48.00	\$22.58	\$13.99	\$13.31	\$2.48	\$0.00	\$52.36
4	55.00	\$25.88	\$13.99	\$13.41	\$2.85	\$0.00	\$56.13
5	65.00	\$30.58	\$13.99	\$13.55	\$3.36	\$0.00	\$61.48
6	80.00	\$37.64	\$13.99	\$13.76	\$4.14	\$0.00	\$69.53
Apprentice: ELECTRICIAN Effective Date: 9/7/2025							
Step	Percent	Apprentice Base Wage	Health	Pension	Annuity	Supplemental Unemployment	Total Rate
1	40.00	\$19.26	\$14.98	\$0.58	\$0.00	\$0.00	\$34.82
2	45.00	\$21.67	\$14.98	\$0.65	\$0.00	\$0.00	\$37.30
3	48.00	\$23.12	\$14.98	\$13.55	\$2.54	\$0.00	\$54.19
4	55.00	\$26.49	\$14.98	\$13.65	\$2.92	\$0.00	\$58.04
5	65.00	\$31.30	\$14.98	\$13.80	\$3.45	\$0.00	\$63.53
6	80.00	\$38.53	\$14.98	\$14.02	\$4.24	\$0.00	\$71.77
ELEVATOR CONSTRUCTOR	1/1/2022	\$65.62	\$16.03	\$10.71	\$9.50	\$0.00	\$101.86
ELEVATOR CONSTRUCTORS LOCAL 4							
Apprentice: ELEVATOR CONSTRUCTOR Effective Date: 1/1/2022							
Step	Percent	Apprentice Base Wage	Health	Pension	Annuity	Supplemental Unemployment	Total Rate
1	50.00	\$32.81	\$16.03	\$0.00	\$0.00	\$0.00	\$48.84
2	55.00	\$36.09	\$16.03	\$10.71	\$9.50	\$0.00	\$72.33
3	65.00	\$42.65	\$16.03	\$10.71	\$9.50	\$0.00	\$78.89
4	70.00	\$45.93	\$16.03	\$10.71	\$9.50	\$0.00	\$82.17
5	80.00	\$52.50	\$16.03	\$10.71	\$9.50	\$0.00	\$88.74
ELEVATOR CONSTRUCTOR HELPER	1/1/2022	\$45.93	\$16.03	\$10.71	\$9.50	\$0.00	\$82.17
ELEVATOR CONSTRUCTORS LOCAL 4							
For apprentice rates see "Apprentice - ELEVATOR CONSTRUCTOR"							
FENCE & GUARD RAIL ERECTOR (HEAVY & HIGHWAY)	6/1/2025	\$40.59	\$9.90	\$9.25	\$9.21	\$0.00	\$68.95
LABORERS	12/1/2025	\$41.97	\$9.90	\$9.25	\$9.21	\$0.00	\$70.33
	6/1/2026	\$43.41	\$9.90	\$9.25	\$9.21	\$0.00	\$71.77
	12/1/2026	\$44.85	\$9.90	\$9.25	\$9.21	\$0.00	\$73.21
For apprentice rates see "Apprentice- LABORER (Heavy and Highway)"							

Construction

Classification	Effective Date	Base Wage	Health	Pension	Annuity	Supplemental Unemployment	Total Rate
FIELD ENG.INST.PERSON-BLDG,SITE,HVY/HWY OPERATING ENGINEERS LOCAL 4	5/1/2025	\$53.22	\$15.30	\$13.15	\$3.25	\$0.00	\$84.92
	11/1/2025	\$54.51	\$15.30	\$13.15	\$3.25	\$0.00	\$86.21
	5/1/2026	\$55.95	\$15.30	\$13.15	\$3.25	\$0.00	\$87.65
	11/1/2026	\$57.24	\$15.30	\$13.15	\$3.25	\$0.00	\$88.94
	5/1/2027	\$58.67	\$15.30	\$13.15	\$3.25	\$0.00	\$90.37
For apprentice rates see "Apprentice- OPERATING ENGINEERS"							
FIELD ENG.PARTY CHIEF-BLDG,SITE,HVY/HWY OPERATING ENGINEERS LOCAL 4	5/1/2025	\$54.82	\$15.30	\$13.15	\$3.25	\$0.00	\$86.52
	11/1/2025	\$56.12	\$15.30	\$13.15	\$3.25	\$0.00	\$87.82
	5/1/2026	\$57.57	\$15.30	\$13.15	\$3.25	\$0.00	\$89.27
	11/1/2026	\$58.87	\$15.30	\$13.15	\$3.25	\$0.00	\$90.57
	5/1/2027	\$60.32	\$15.30	\$13.15	\$3.25	\$0.00	\$92.02
For apprentice rates see "Apprentice- OPERATING ENGINEERS"							
FIELD ENG.ROD PERSON-BLDG,SITE,HVY/HWY OPERATING ENGINEERS LOCAL 4	5/1/2025	\$26.22	\$15.30	\$13.15	\$3.25	\$0.00	\$57.92
	11/1/2025	\$26.98	\$15.30	\$13.15	\$3.25	\$0.00	\$58.68
	5/1/2026	\$27.83	\$15.30	\$13.15	\$3.25	\$0.00	\$59.53
	11/1/2026	\$28.59	\$15.30	\$13.15	\$3.25	\$0.00	\$60.29
	5/1/2027	\$29.44	\$15.30	\$13.15	\$3.25	\$0.00	\$61.14
For apprentice rates see "Apprentice- OPERATING ENGINEERS"							
FIRE ALARM INSTALLER ELECTRICIANS LOCAL 96	9/1/2024	\$47.05	\$13.99	\$14.04	\$5.18	\$0.00	\$80.26
	9/7/2025	\$48.16	\$14.98	\$14.30	\$5.30	\$0.00	\$82.74
	9/6/2026	\$49.38	\$15.96	\$14.57	\$5.43	\$0.00	\$85.34
For apprentice rates see "Apprentice- ELECTRICIAN"							
FIRE ALARM REPAIR / MAINT/COMMISSIONING ELECTRICIANS LOCAL 96	9/1/2024	\$47.05	\$13.99	\$14.04	\$5.18	\$0.00	\$80.26
	9/7/2025	\$48.16	\$14.98	\$14.30	\$5.30	\$0.00	\$82.74
	9/6/2026	\$49.38	\$15.96	\$14.57	\$5.43	\$0.00	\$85.34
For apprentice rates see "Apprentice- ELECTRICIAN"							
FIREMAN (ASST. ENGINEER) OPERATING ENGINEERS LOCAL 4	6/1/2025	\$47.02	\$15.55	\$13.25	\$3.25	\$0.00	\$79.07
	12/1/2025	\$48.19	\$15.55	\$13.25	\$3.25	\$0.00	\$80.24
	6/1/2026	\$49.25	\$15.55	\$13.25	\$3.25	\$0.00	\$81.30
	12/1/2026	\$50.43	\$15.55	\$13.25	\$3.25	\$0.00	\$82.48
For apprentice rates see "Apprentice- OPERATING ENGINEERS"							
FLAGGER & SIGNALER (HEAVY & HIGHWAY) LABORERS	6/1/2025	\$28.09	\$9.90	\$9.25	\$9.21	\$0.00	\$56.45
	12/1/2025	\$28.09	\$9.90	\$9.25	\$9.21	\$0.00	\$56.45
	6/1/2026	\$29.21	\$9.90	\$9.25	\$9.21	\$0.00	\$57.57
	12/1/2026	\$29.21	\$9.90	\$9.25	\$9.21	\$0.00	\$57.57
For apprentice rates see "Apprentice- LABORER (Heavy and Highway)"							
FLOORCOVERER FLOORCOVERERS LOCAL 2168	3/1/2025	\$57.73	\$8.83	\$11.47	\$8.80	\$0.00	\$86.83
	9/1/2025	\$59.23	\$8.83	\$11.47	\$8.80	\$0.00	\$88.33
	3/1/2026	\$60.73	\$8.83	\$11.47	\$8.80	\$0.00	\$89.83
	9/1/2026	\$62.23	\$8.83	\$11.47	\$8.80	\$0.00	\$91.33
	3/1/2027	\$63.73	\$8.83	\$11.47	\$8.80	\$0.00	\$92.83

Construction

Classification	Effective Date	Base Wage	Health	Pension	Annuity	Supplemental Unemployment	Total Rate
Apprentice: FLOORCOVERER Effective Date: 3/1/2025							
Step	Percent	Apprentice Base Wage	Health	Pension	Annuity	Supplemental Unemployment	Total Rate
1	45.00	\$25.98	\$8.83	\$0.00	\$1.76	\$0.00	\$36.57
2	45.00	\$25.98	\$8.83	\$0.00	\$1.76	\$0.00	\$36.57
3	55.00	\$31.75	\$8.83	\$0.00	\$3.52	\$0.00	\$44.10
4	55.00	\$31.75	\$8.83	\$0.00	\$3.52	\$0.00	\$44.10
5	70.00	\$40.41	\$8.83	\$11.47	\$5.28	\$0.00	\$65.99
6	70.00	\$40.41	\$8.83	\$11.47	\$5.28	\$0.00	\$65.99
7	80.00	\$46.18	\$8.83	\$11.47	\$7.04	\$0.00	\$73.52
8	80.00	\$46.18	\$8.83	\$11.47	\$7.04	\$0.00	\$73.52
Apprentice: FLOORCOVERER Effective Date: 9/1/2025							
Step	Percent	Apprentice Base Wage	Health	Pension	Annuity	Supplemental Unemployment	Total Rate
1	45.00	\$26.65	\$8.83	\$0.00	\$1.76	\$0.00	\$37.24
2	45.00	\$26.65	\$8.83	\$0.00	\$1.76	\$0.00	\$37.24
3	55.00	\$32.58	\$8.83	\$0.00	\$3.52	\$0.00	\$44.93
4	55.00	\$32.58	\$8.83	\$0.00	\$3.52	\$0.00	\$44.93
5	70.00	\$41.46	\$8.83	\$11.47	\$5.28	\$0.00	\$67.04
6	70.00	\$41.46	\$8.83	\$11.47	\$5.28	\$0.00	\$67.04
7	80.00	\$47.38	\$8.83	\$11.47	\$7.04	\$0.00	\$74.72
8	80.00	\$47.38	\$8.83	\$11.47	\$7.04	\$0.00	\$74.72
Apprentice: GLAZIER (GLASS PLANK/AIR BARRIER/INTERIOR SYSTEMS) Effective Date: 1/1/2025							
Step	Percent	Apprentice Base Wage	Health	Pension	Annuity	Supplemental Unemployment	Total Rate

FORK LIFT/CHERRY PICKER	6/1/2025	\$58.33	\$15.55	\$13.25	\$3.25	\$0.00	\$90.38
OPERATING ENGINEERS LOCAL 4	12/1/2025	\$59.78	\$15.55	\$13.25	\$3.25	\$0.00	\$91.83
	6/1/2026	\$61.08	\$15.55	\$13.25	\$3.25	\$0.00	\$93.13
	12/1/2026	\$62.53	\$15.55	\$13.25	\$3.25	\$0.00	\$94.58

For apprentice rates see "Apprentice- OPERATING ENGINEERS"

GENERATOR/LIGHTING PLANT/HEATERS	6/1/2025	\$37.52	\$15.55	\$13.25	\$3.25	\$0.00	\$69.57
OPERATING ENGINEERS LOCAL 4	12/1/2025	\$38.47	\$15.55	\$13.25	\$3.25	\$0.00	\$70.52
	6/1/2026	\$39.33	\$15.55	\$13.25	\$3.25	\$0.00	\$71.38
	12/1/2026	\$40.28	\$15.55	\$13.25	\$3.25	\$0.00	\$72.33

For apprentice rates see "Apprentice- OPERATING ENGINEERS"

GLAZIER (GLASS PLANK/AIR BARRIER/INTERIOR SYSTEMS)	1/1/2025	\$47.96	\$9.95	\$11.85	\$12.10	\$0.00	\$81.86
GLAZIERS LOCAL 35							

Apprentice: GLAZIER (GLASS PLANK/AIR BARRIER/INTERIOR SYSTEMS)
Effective Date: 1/1/2025

Step	Percent	Apprentice Base Wage	Health	Pension	Annuity	Supplemental Unemployment	Total Rate
------	---------	----------------------	--------	---------	---------	---------------------------	------------

Construction

Classification	Effective Date	Base Wage	Health	Pension	Annuity	Supplemental Unemployment	Total Rate
Apprentice: GLAZIER (GLASS PLANK/AIR BARRIER/INTERIOR SYSTEMS) Effective Date: 1/1/2025							
Step	Percent	Apprentice Base Wage	Health	Pension	Annuity	Supplemental Unemployment	Total Rate
1	50.00	\$23.98	\$9.95	\$0.00	\$0.00	\$0.00	\$33.93
2	55.00	\$26.38	\$9.95	\$0.00	\$6.66	\$0.00	\$42.99
3	60.00	\$28.78	\$9.95	\$0.00	\$7.26	\$0.00	\$45.99
4	65.00	\$31.17	\$9.95	\$0.00	\$7.87	\$0.00	\$48.99
5	70.00	\$33.57	\$9.95	\$11.85	\$8.47	\$0.00	\$63.84
6	75.00	\$35.97	\$9.95	\$11.85	\$9.08	\$0.00	\$66.85
7	80.00	\$38.37	\$9.95	\$11.85	\$9.68	\$0.00	\$69.85
8	90.00	\$43.16	\$9.95	\$11.85	\$10.89	\$0.00	\$75.85
HOISTING ENGINEER/CRANES/GRADALLS OPERATING ENGINEERS LOCAL 4	6/1/2025	\$58.33	\$15.55	\$13.25	\$3.25	\$0.00	\$90.38
	12/1/2025	\$59.78	\$15.55	\$13.25	\$3.25	\$0.00	\$91.83
	6/1/2026	\$61.08	\$15.55	\$13.25	\$3.25	\$0.00	\$93.13
	12/1/2026	\$62.53	\$15.55	\$13.25	\$3.25	\$0.00	\$94.58
Apprentice: HOISTING ENGINEER/CRANES/GRADALLS Effective Date: 6/1/2025							
Step	Percent	Apprentice Base Wage	Health	Pension	Annuity	Supplemental Unemployment	Total Rate
1	55.00	\$32.08	\$0.00	\$0.00	\$0.00	\$0.00	\$32.08
2	60.00	\$35.00	\$15.55	\$13.25	\$3.25	\$0.00	\$67.05
3	65.00	\$37.91	\$15.55	\$13.25	\$3.25	\$0.00	\$69.96
4	70.00	\$40.83	\$15.55	\$13.25	\$3.25	\$0.00	\$72.88
5	75.00	\$43.75	\$15.55	\$13.25	\$3.25	\$0.00	\$75.80
6	80.00	\$46.66	\$15.55	\$13.25	\$3.25	\$0.00	\$78.71
7	85.00	\$49.58	\$15.55	\$13.25	\$3.25	\$0.00	\$81.63
8	90.00	\$52.50	\$15.55	\$13.25	\$3.25	\$0.00	\$84.55
Apprentice: HOISTING ENGINEER/CRANES/GRADALLS Effective Date: 12/1/2025							
Step	Percent	Apprentice Base Wage	Health	Pension	Annuity	Supplemental Unemployment	Total Rate
1	55.00	\$32.88	\$0.00	\$0.00	\$0.00	\$0.00	\$32.88
2	60.00	\$35.87	\$15.55	\$13.25	\$3.25	\$0.00	\$67.92
3	65.00	\$38.86	\$15.55	\$13.25	\$3.25	\$0.00	\$70.91
4	70.00	\$41.85	\$15.55	\$13.25	\$3.25	\$0.00	\$73.90
5	75.00	\$44.84	\$15.55	\$13.25	\$3.25	\$0.00	\$76.89
6	80.00	\$47.82	\$15.55	\$13.25	\$3.25	\$0.00	\$79.87
7	85.00	\$50.81	\$15.55	\$13.25	\$3.25	\$0.00	\$82.86
8	90.00	\$53.80	\$15.55	\$13.25	\$3.25	\$0.00	\$85.85
HVAC (DUCTWORK) SHEETMETAL WORKERS LOCAL 17	2/1/2025	\$59.13	\$14.91	\$18.74	\$9.53	\$2.98	\$105.29
	8/1/2025	\$60.98	\$14.91	\$18.74	\$9.53	\$2.98	\$107.14

Construction

Classification	Effective Date	Base Wage	Health	Pension	Annuity	Supplemental Unemployment	Total Rate
	2/1/2026	\$62.93	\$14.91	\$18.74	\$9.53	\$2.98	\$109.09
For apprentice rates see "Apprentice- SHEET METAL WORKER"							
HVAC (ELECTRICAL CONTROLS) ELECTRICIANS LOCAL 96	9/1/2024	\$47.05	\$13.99	\$14.04	\$5.18	\$0.00	\$80.26
	9/7/2025	\$48.16	\$14.98	\$14.30	\$5.30	\$0.00	\$82.74
	9/6/2026	\$49.38	\$15.96	\$14.57	\$5.43	\$0.00	\$85.34
For apprentice rates see "Apprentice- ELECTRICIAN"							
HVAC (TESTING AND BALANCING - AIR) SHEETMETAL WORKERS LOCAL 17	2/1/2025	\$59.13	\$14.91	\$18.74	\$9.53	\$2.98	\$105.29
	8/1/2025	\$60.98	\$14.91	\$18.74	\$9.53	\$2.98	\$107.14
	2/1/2026	\$62.93	\$14.91	\$18.74	\$9.53	\$2.98	\$109.09
For apprentice rates see "Apprentice- SHEET METAL WORKER"							
HVAC (TESTING AND BALANCING -WATER) PIPEFITTERS LOCAL 537	3/1/2025	\$68.88	\$12.70	\$13.05	\$8.75	\$0.00	\$103.38
For apprentice rates see "Apprentice- PIPEFITTER" or "PLUMBER/PIPEFITTER"							
HVAC MECHANIC PIPEFITTERS LOCAL 537	3/1/2025	\$68.88	\$12.70	\$13.05	\$8.75	\$0.00	\$103.38
For apprentice rates see "Apprentice- PIPEFITTER" or "PLUMBER/PIPEFITTER"							
HYDRAULIC DRILLS LABORERS	6/1/2025	\$41.09	\$9.90	\$9.25	\$9.11	\$0.00	\$69.35
	12/1/2025	\$42.47	\$9.90	\$9.25	\$9.11	\$0.00	\$70.73
	6/1/2026	\$43.91	\$9.90	\$9.25	\$9.11	\$0.00	\$72.17
	12/1/2026	\$45.35	\$9.90	\$9.25	\$9.11	\$0.00	\$73.61
	6/1/2027	\$46.80	\$9.90	\$9.25	\$9.11	\$0.00	\$75.06
	12/1/2027	\$48.25	\$9.90	\$9.25	\$9.11	\$0.00	\$76.51
	6/1/2028	\$49.75	\$9.90	\$9.25	\$9.11	\$0.00	\$78.01
	12/1/2028	\$51.25	\$9.90	\$9.25	\$9.11	\$0.00	\$79.51
For apprentice rates see "Apprentice- LABORER"							
HYDRAULIC DRILLS (HEAVY & HIGHWAY) LABORERS	6/1/2025	\$41.09	\$9.90	\$9.25	\$9.21	\$0.00	\$69.45
	12/1/2025	\$42.47	\$9.90	\$9.25	\$9.21	\$0.00	\$70.83
	6/1/2026	\$43.91	\$9.90	\$9.25	\$9.21	\$0.00	\$72.27
	12/1/2026	\$45.35	\$9.90	\$9.25	\$9.21	\$0.00	\$73.71
For apprentice rates see "Apprentice- LABORER (Heavy and Highway)"							
INSULATOR (PIPES & TANKS) HEAT & FROST INSULATORS LOCAL 6	9/1/2024	\$56.92	\$14.75	\$9.52	\$10.09	\$0.00	\$91.28
	9/1/2025	\$60.34	\$14.75	\$9.52	\$10.09	\$0.00	\$94.70
	9/1/2026	\$63.76	\$14.75	\$9.52	\$10.09	\$0.00	\$98.12

Apprentice: INSULATOR (PIPES & TANKS)**Effective Date: 9/1/2024**

Step	Percent	Apprentice Base Wage	Health	Pension	Annuity	Supplemental Unemployment	Total Rate
1	50.00	\$28.46	\$14.75	\$9.27	\$5.05	\$0.00	\$57.53
2	60.00	\$34.15	\$14.75	\$9.32	\$6.05	\$0.00	\$64.27
3	70.00	\$39.84	\$14.75	\$9.37	\$7.06	\$0.00	\$71.02
4	80.00	\$45.54	\$14.75	\$9.42	\$8.07	\$0.00	\$77.78

Construction

Classification	Effective Date	Base Wage	Health	Pension	Annuity	Supplemental Unemployment	Total Rate
Apprentice: INSULATOR (PIPES & TANKS)							
Effective Date: 9/1/2025							
Step	Percent	Apprentice Base Wage	Health	Pension	Annuity	Supplemental Unemployment	Total Rate
1	50.00	\$30.17	\$14.75	\$9.27	\$5.05	\$0.00	\$59.24
2	60.00	\$36.20	\$14.75	\$9.32	\$6.05	\$0.00	\$66.32
3	70.00	\$42.24	\$14.75	\$9.37	\$7.06	\$0.00	\$73.42
4	80.00	\$48.27	\$14.75	\$9.42	\$8.07	\$0.00	\$80.51

IRONWORKER/WELDER IRONWORKERS LOCAL 7	3/16/2024	\$53.67	\$8.35	\$12.70	\$14.00	\$0.00	\$88.72
--	-----------	---------	--------	---------	---------	--------	---------

Apprentice: IRONWORKER/WELDER							
Effective Date: 3/16/2024							
Step	Percent	Apprentice Base Wage	Health	Pension	Annuity	Supplemental Unemployment	Total Rate
1	60.00	\$32.20	\$8.35	\$12.70	\$14.00	\$0.00	\$67.25
2	70.00	\$37.57	\$8.35	\$12.70	\$14.00	\$0.00	\$72.62
3	75.00	\$40.25	\$8.35	\$12.70	\$14.00	\$0.00	\$75.30
4	80.00	\$42.94	\$8.35	\$12.70	\$14.00	\$0.00	\$77.99
5	85.00	\$45.62	\$8.35	\$12.70	\$14.00	\$0.00	\$80.67
6	90.00	\$48.30	\$8.35	\$12.70	\$14.00	\$0.00	\$83.35

JACKHAMMER & PAVING BREAKER OPERATOR LABORERS	6/1/2025	\$40.59	\$9.90	\$9.25	\$9.11	\$0.00	\$68.85
	12/1/2025	\$41.97	\$9.90	\$9.25	\$9.11	\$0.00	\$70.23
	6/1/2026	\$43.41	\$9.90	\$9.25	\$9.11	\$0.00	\$71.67
	12/1/2026	\$44.85	\$9.90	\$9.25	\$9.11	\$0.00	\$73.11
	6/1/2027	\$46.30	\$9.90	\$9.25	\$9.11	\$0.00	\$74.56
	12/1/2027	\$47.75	\$9.90	\$9.25	\$9.11	\$0.00	\$76.01
	6/1/2028	\$49.25	\$9.90	\$9.25	\$9.11	\$0.00	\$77.51
	12/1/2028	\$50.75	\$9.90	\$9.25	\$9.11	\$0.00	\$79.01

For apprentice rates see "Apprentice- LABORER"

LABORER LABORERS	6/1/2025	\$40.34	\$9.90	\$9.25	\$9.11	\$0.00	\$68.60
	12/1/2025	\$41.72	\$9.90	\$9.25	\$9.11	\$0.00	\$69.98
	6/1/2026	\$43.16	\$9.90	\$9.25	\$9.11	\$0.00	\$71.42
	12/1/2026	\$44.60	\$9.90	\$9.25	\$9.11	\$0.00	\$72.86
	6/1/2027	\$46.05	\$9.90	\$9.25	\$9.11	\$0.00	\$74.31
	12/1/2027	\$47.50	\$9.90	\$9.25	\$9.11	\$0.00	\$75.76
	6/1/2028	\$49.00	\$9.90	\$9.25	\$9.11	\$0.00	\$77.26
	12/1/2028	\$50.50	\$9.90	\$9.25	\$9.11	\$0.00	\$78.76

Apprentice: LABORER							
Effective Date: 6/1/2025							
Step	Percent	Apprentice Base Wage	Health	Pension	Annuity	Supplemental Unemployment	Total Rate

Construction

Classification	Effective Date	Base Wage	Health	Pension	Annuity	Supplemental Unemployment	Total Rate
Apprentice: LABORER Effective Date: 6/1/2025							
Step	Percent	Apprentice Base Wage	Health	Pension	Annuity	Supplemental Unemployment	Total Rate
1	60.00	\$24.20	\$9.90	\$9.25	\$9.11	\$0.00	\$52.46
2	70.00	\$28.24	\$9.90	\$9.25	\$9.11	\$0.00	\$56.50
3	80.00	\$32.27	\$9.90	\$9.25	\$9.11	\$0.00	\$60.53
4	90.00	\$36.31	\$9.90	\$9.25	\$9.11	\$0.00	\$64.57
Apprentice: LABORER Effective Date: 12/1/2025							
Step	Percent	Apprentice Base Wage	Health	Pension	Annuity	Supplemental Unemployment	Total Rate
1	60.00	\$25.03	\$9.90	\$9.25	\$9.11	\$0.00	\$53.29
2	70.00	\$29.20	\$9.90	\$9.25	\$9.11	\$0.00	\$57.46
3	80.00	\$33.38	\$9.90	\$9.25	\$9.11	\$0.00	\$61.64
4	90.00	\$37.55	\$9.90	\$9.25	\$9.11	\$0.00	\$65.81
Apprentice: LABORER (HEAVY & HIGHWAY) Effective Date: 6/1/2025							
Step	Percent	Apprentice Base Wage	Health	Pension	Annuity	Supplemental Unemployment	Total Rate
1	60.00	\$24.20	\$9.90	\$9.25	\$9.21	\$0.00	\$52.56
2	70.00	\$28.24	\$9.90	\$9.25	\$9.21	\$0.00	\$56.60
3	80.00	\$32.27	\$9.90	\$9.25	\$9.21	\$0.00	\$60.63
4	90.00	\$36.31	\$9.90	\$9.25	\$9.21	\$0.00	\$64.67
Apprentice: LABORER (HEAVY & HIGHWAY) Effective Date: 12/1/2025							
Step	Percent	Apprentice Base Wage	Health	Pension	Annuity	Supplemental Unemployment	Total Rate
1	60.00	\$25.03	\$9.90	\$9.25	\$9.21	\$0.00	\$53.39
2	70.00	\$29.20	\$9.90	\$9.25	\$9.21	\$0.00	\$57.56
3	80.00	\$33.38	\$9.90	\$9.25	\$9.21	\$0.00	\$61.74
4	90.00	\$37.55	\$9.90	\$9.25	\$9.21	\$0.00	\$65.91
LABORER (HEAVY & HIGHWAY) LABORERS	6/1/2025	\$40.34	\$9.90	\$9.25	\$9.21	\$0.00	\$68.70
	12/1/2025	\$41.72	\$9.90	\$9.25	\$9.21	\$0.00	\$70.08
	6/1/2026	\$43.16	\$9.90	\$9.25	\$9.21	\$0.00	\$71.52
	12/1/2026	\$44.60	\$9.90	\$9.25	\$9.21	\$0.00	\$72.96
LABORER: CARPENTER TENDER LABORERS	6/1/2025	\$40.34	\$9.90	\$9.25	\$9.11	\$0.00	\$68.60
	12/1/2025	\$41.72	\$9.90	\$9.25	\$9.11	\$0.00	\$69.98
	6/1/2026	\$43.16	\$9.90	\$9.25	\$9.11	\$0.00	\$71.42

Construction

Classification	Effective Date	Base Wage	Health	Pension	Annuity	Supplemental Unemployment	Total Rate
	12/1/2026	\$44.60	\$9.90	\$9.25	\$9.11	\$0.00	\$72.86
	6/1/2027	\$46.05	\$9.90	\$9.25	\$9.11	\$0.00	\$74.31
	12/1/2027	\$47.50	\$9.90	\$9.25	\$9.11	\$0.00	\$75.76
	6/1/2028	\$49.00	\$9.90	\$9.25	\$9.11	\$0.00	\$77.26
	12/1/2028	\$50.50	\$9.90	\$9.25	\$9.11	\$0.00	\$78.76
For apprentice rates see "Apprentice- LABORER"							
LABORER: CEMENT FINISHER TENDER LABORERS	6/1/2025	\$40.34	\$9.90	\$9.25	\$9.11	\$0.00	\$68.60
	12/1/2025	\$41.72	\$9.90	\$9.25	\$9.11	\$0.00	\$69.98
	6/1/2026	\$43.16	\$9.90	\$9.25	\$9.11	\$0.00	\$71.42
	12/1/2026	\$44.60	\$9.90	\$9.25	\$9.11	\$0.00	\$72.86
	6/1/2027	\$46.05	\$9.90	\$9.25	\$9.11	\$0.00	\$74.31
	12/1/2027	\$47.50	\$9.90	\$9.25	\$9.11	\$0.00	\$75.76
	6/1/2028	\$49.00	\$9.90	\$9.25	\$9.11	\$0.00	\$77.26
	12/1/2028	\$50.50	\$9.90	\$9.25	\$9.11	\$0.00	\$78.76
For apprentice rates see "Apprentice- LABORER"							
LABORER: HAZARDOUS WASTE/ASBESTOS REMOVER LABORERS	6/2/2025	\$40.43	\$9.90	\$9.25	\$9.17	\$0.00	\$68.75
	12/1/2025	\$41.81	\$9.90	\$9.25	\$9.17	\$0.00	\$70.13
	6/1/2026	\$43.25	\$9.90	\$9.25	\$9.17	\$0.00	\$71.57
	12/7/2026	\$44.69	\$9.90	\$9.25	\$9.17	\$0.00	\$73.01
	6/7/2027	\$46.14	\$9.90	\$9.25	\$9.17	\$0.00	\$74.46
	12/6/2027	\$47.59	\$9.90	\$9.25	\$9.17	\$0.00	\$75.91
	6/5/2028	\$49.09	\$9.90	\$9.25	\$9.17	\$0.00	\$77.41
	12/4/2028	\$50.59	\$9.90	\$9.25	\$9.17	\$0.00	\$78.91
For apprentice rates see "Apprentice- LABORER"							
LABORER: MASON TENDER LABORERS	6/1/2025	\$40.59	\$9.90	\$9.25	\$9.11	\$0.00	\$68.85
	12/1/2025	\$41.97	\$9.90	\$9.25	\$9.11	\$0.00	\$70.23
	6/1/2026	\$43.41	\$9.90	\$9.25	\$9.11	\$0.00	\$71.67
	12/1/2026	\$44.85	\$9.90	\$9.25	\$9.11	\$0.00	\$73.11
	6/1/2027	\$46.30	\$9.90	\$9.25	\$9.11	\$0.00	\$74.56
	12/1/2027	\$47.75	\$9.90	\$9.25	\$9.11	\$0.00	\$76.01
	6/1/2028	\$49.25	\$9.90	\$9.25	\$9.11	\$0.00	\$77.51
	12/1/2028	\$50.75	\$9.90	\$9.25	\$9.11	\$0.00	\$79.01
For apprentice rates see "Apprentice- LABORER"							
LABORER: MASON TENDER (HEAVY & HIGHWAY) LABORERS	6/1/2025	\$40.59	\$9.90	\$9.25	\$9.21	\$0.00	\$68.95
	12/1/2025	\$41.97	\$9.90	\$9.25	\$9.21	\$0.00	\$70.33
	6/1/2026	\$43.41	\$9.90	\$9.25	\$9.21	\$0.00	\$71.77
	12/1/2026	\$44.85	\$9.90	\$9.25	\$9.21	\$0.00	\$73.21
For apprentice rates see "Apprentice- LABORER (Heavy and Highway)"							
LABORER: MULTI-TRADE TENDER LABORERS	6/1/2025	\$40.34	\$9.90	\$9.25	\$9.11	\$0.00	\$68.60
	12/1/2025	\$41.72	\$9.90	\$9.25	\$9.11	\$0.00	\$69.98
	6/1/2026	\$43.16	\$9.90	\$9.25	\$9.11	\$0.00	\$71.42
	12/1/2026	\$44.60	\$9.90	\$9.25	\$9.11	\$0.00	\$72.86
	6/1/2027	\$46.05	\$9.90	\$9.25	\$9.11	\$0.00	\$74.31
	12/1/2027	\$47.50	\$9.90	\$9.25	\$9.11	\$0.00	\$75.76
	6/1/2028	\$49.00	\$9.90	\$9.25	\$9.11	\$0.00	\$77.26
	12/1/2028	\$50.50	\$9.90	\$9.25	\$9.11	\$0.00	\$78.76

Construction

Classification	Effective Date	Base Wage	Health	Pension	Annuity	Supplemental Unemployment	Total Rate
For apprentice rates see "Apprentice- LABORER"							
LABORER: TREE REMOVER LABORERS	6/1/2025	\$40.34	\$9.90	\$9.25	\$9.11	\$0.00	\$68.60
	12/1/2025	\$41.72	\$9.90	\$9.25	\$9.11	\$0.00	\$69.98
	6/1/2026	\$43.16	\$9.90	\$9.25	\$9.11	\$0.00	\$71.42
	12/1/2026	\$44.60	\$9.90	\$9.25	\$9.11	\$0.00	\$72.86
	6/1/2027	\$46.05	\$9.90	\$9.25	\$9.11	\$0.00	\$74.31
	12/1/2027	\$47.50	\$9.90	\$9.25	\$9.11	\$0.00	\$75.76
	6/1/2028	\$49.00	\$9.90	\$9.25	\$9.11	\$0.00	\$77.26
	12/1/2028	\$50.50	\$9.90	\$9.25	\$9.11	\$0.00	\$78.76

This classification applies to the removal of standing trees, and the trimming and removal of branches and limbs when related to public works construction or site clearance incidental to construction . For apprentice rates see "Apprentice- LABORER"

LASER BEAM OPERATOR LABORERS	6/1/2025	\$40.59	\$9.90	\$9.25	\$9.11	\$0.00	\$68.85
	12/1/2025	\$41.97	\$9.90	\$9.25	\$9.11	\$0.00	\$70.23
	6/1/2026	\$43.41	\$9.90	\$9.25	\$9.11	\$0.00	\$71.67
	12/1/2026	\$44.85	\$9.90	\$9.25	\$9.11	\$0.00	\$73.11
	6/1/2027	\$46.30	\$9.90	\$9.25	\$9.11	\$0.00	\$74.56
	12/1/2027	\$47.75	\$9.90	\$9.25	\$9.11	\$0.00	\$76.01
	6/1/2028	\$49.25	\$9.90	\$9.25	\$9.11	\$0.00	\$77.51
	12/1/2028	\$50.75	\$9.90	\$9.25	\$9.11	\$0.00	\$79.01

For apprentice rates see "Apprentice- LABORER"

LASER BEAM OPERATOR (HEAVY & HIGHWAY) LABORERS	6/1/2025	\$40.59	\$9.90	\$9.25	\$9.21	\$0.00	\$68.95
	12/1/2025	\$41.97	\$9.90	\$9.25	\$9.21	\$0.00	\$70.33
	6/1/2026	\$43.41	\$9.90	\$9.25	\$9.21	\$0.00	\$71.77
	12/1/2026	\$44.85	\$9.90	\$9.25	\$9.21	\$0.00	\$73.21

For apprentice rates see "Apprentice- LABORER (Heavy and Highway)"

MARBLE & TILE FINISHERS BRICKLAYERS LOCAL 3	2/1/2025	\$50.36	\$11.49	\$15.57	\$6.05	\$0.00	\$83.47
	8/1/2025	\$52.08	\$11.49	\$15.57	\$6.05	\$0.00	\$85.19
	2/1/2026	\$53.16	\$11.49	\$15.57	\$6.05	\$0.00	\$86.27
	8/1/2026	\$54.92	\$11.49	\$15.57	\$6.05	\$0.00	\$88.03
	2/1/2027	\$56.04	\$11.49	\$15.57	\$6.05	\$0.00	\$89.15

Apprentice: MARBLE & TILE FINISHERS

Effective Date: 2/1/2025

Step	Percent	Apprentice Base Wage	Health	Pension	Annuity	Supplemental Unemployment	Total Rate
1	50.00	\$25.18	\$11.49	\$15.57	\$6.05	\$0.00	\$58.29
2	60.00	\$30.22	\$11.49	\$15.57	\$6.05	\$0.00	\$63.33
3	70.00	\$35.25	\$11.49	\$15.57	\$6.05	\$0.00	\$68.36
4	80.00	\$40.29	\$11.49	\$15.57	\$6.05	\$0.00	\$73.40
5	90.00	\$45.32	\$11.49	\$15.57	\$6.05	\$0.00	\$78.43

Construction

Classification	Effective Date	Base Wage	Health	Pension	Annuity	Supplemental Unemployment	Total Rate
Apprentice: MARBLE & TILE FINISHERS Effective Date: 8/1/2025							
Step	Percent	Apprentice Base Wage	Health	Pension	Annuity	Supplemental Unemployment	Total Rate
1	50.00	\$26.04	\$11.49	\$15.57	\$6.05	\$0.00	\$59.15
2	60.00	\$31.25	\$11.49	\$15.57	\$6.05	\$0.00	\$64.36
3	70.00	\$36.46	\$11.49	\$15.57	\$6.05	\$0.00	\$69.57
4	80.00	\$41.66	\$11.49	\$15.57	\$6.05	\$0.00	\$74.77
5	90.00	\$46.87	\$11.49	\$15.57	\$6.05	\$0.00	\$79.98
MARBLE MASONS,TILELAYERS & TERRAZZO MECH	2/1/2025	\$65.82	\$11.49	\$15.57	\$7.99	\$0.00	\$100.87
BRICKLAYERS LOCAL 3	8/1/2025	\$67.97	\$11.49	\$15.57	\$7.99	\$0.00	\$103.02
	2/1/2026	\$69.32	\$11.49	\$15.57	\$7.99	\$0.00	\$104.37
	8/1/2026	\$71.52	\$11.49	\$15.57	\$7.99	\$0.00	\$106.57
	2/1/2027	\$72.92	\$11.49	\$15.57	\$7.99	\$0.00	\$107.97
Apprentice: MARBLE MASONS,TILELAYERS & TERRAZZO MECH Effective Date: 2/1/2025							
Step	Percent	Apprentice Base Wage	Health	Pension	Annuity	Supplemental Unemployment	Total Rate
1	50.00	\$32.91	\$11.49	\$15.57	\$7.99	\$0.00	\$67.96
2	60.00	\$39.49	\$11.49	\$15.57	\$7.99	\$0.00	\$74.54
3	70.00	\$46.07	\$11.49	\$15.57	\$7.99	\$0.00	\$81.12
4	80.00	\$52.66	\$11.49	\$15.57	\$7.99	\$0.00	\$87.71
5	90.00	\$59.24	\$11.49	\$15.57	\$7.99	\$0.00	\$94.29
Apprentice: MARBLE MASONS,TILELAYERS & TERRAZZO MECH Effective Date: 8/1/2025							
Step	Percent	Apprentice Base Wage	Health	Pension	Annuity	Supplemental Unemployment	Total Rate
1	50.00	\$33.99	\$11.49	\$15.57	\$7.99	\$0.00	\$69.04
2	60.00	\$40.78	\$11.49	\$15.57	\$7.99	\$0.00	\$75.83
3	70.00	\$47.58	\$11.49	\$15.57	\$7.99	\$0.00	\$82.63
4	80.00	\$54.38	\$11.49	\$15.57	\$7.99	\$0.00	\$89.43
5	90.00	\$61.17	\$11.49	\$15.57	\$7.99	\$0.00	\$96.22
MECH. SWEEPER OPERATOR (ON CONST. SITES)	6/1/2025	\$57.68	\$15.55	\$13.25	\$3.25	\$0.00	\$89.73
OPERATING ENGINEERS LOCAL 4	12/1/2025	\$59.12	\$15.55	\$13.25	\$3.25	\$0.00	\$91.17
	6/1/2026	\$60.40	\$15.55	\$13.25	\$3.25	\$0.00	\$92.45
	12/1/2026	\$61.84	\$15.55	\$13.25	\$3.25	\$0.00	\$93.89
For apprentice rates see "Apprentice- OPERATING ENGINEERS"							
MECHANICS MAINTENANCE	6/1/2025	\$57.68	\$15.55	\$13.25	\$3.25	\$0.00	\$89.73
OPERATING ENGINEERS LOCAL 4	12/1/2025	\$59.12	\$15.55	\$13.25	\$3.25	\$0.00	\$91.17
	6/1/2026	\$60.40	\$15.55	\$13.25	\$3.25	\$0.00	\$92.45

Construction

Classification	Effective Date	Base Wage	Health	Pension	Annuity	Supplemental Unemployment	Total Rate
	12/1/2026	\$61.84	\$15.55	\$13.25	\$3.25	\$0.00	\$93.89

For apprentice rates see "Apprentice- OPERATING ENGINEERS"

MILLWRIGHT (Zone 2)	1/6/2025	\$45.09	\$10.08	\$11.47	\$10.00	\$0.00	\$76.64
MILLWRIGHTS LOCAL 1121	1/5/2026	\$47.42	\$10.08	\$11.47	\$10.00	\$0.00	\$78.97

Apprentice: MILLWRIGHT (Zone 2)**Effective Date: 1/6/2025**

Step	Percent	Apprentice Base Wage	Health	Pension	Annuity	Supplemental Unemployment	Total Rate
1	55.00	\$24.80	\$10.08	\$0.00	\$5.50	\$0.00	\$40.38
2	65.00	\$29.31	\$10.08	\$0.00	\$6.50	\$0.00	\$45.89
3	75.00	\$33.82	\$10.08	\$11.47	\$7.50	\$0.00	\$62.87
4	85.00	\$38.33	\$10.08	\$11.47	\$8.50	\$0.00	\$68.38

Apprentice: MILLWRIGHT (Zone 2)**Effective Date: 1/5/2026**

Step	Percent	Apprentice Base Wage	Health	Pension	Annuity	Supplemental Unemployment	Total Rate
1	55.00	\$26.08	\$10.08	\$0.00	\$5.50	\$0.00	\$41.66
2	65.00	\$30.82	\$10.08	\$0.00	\$6.50	\$0.00	\$47.40
3	75.00	\$35.57	\$10.08	\$11.47	\$7.50	\$0.00	\$64.62
4	85.00	\$40.31	\$10.08	\$11.47	\$8.50	\$0.00	\$70.36

MORTAR MIXER LABORERS	6/1/2025	\$40.59	\$9.90	\$9.25	\$9.11	\$0.00	\$68.85
	12/1/2025	\$41.97	\$9.90	\$9.25	\$9.11	\$0.00	\$70.23
	6/1/2026	\$43.41	\$9.90	\$9.25	\$9.11	\$0.00	\$71.67
	12/1/2026	\$44.85	\$9.90	\$9.25	\$9.11	\$0.00	\$73.11
	6/1/2027	\$46.30	\$9.90	\$9.25	\$9.11	\$0.00	\$74.56
	12/1/2027	\$47.75	\$9.90	\$9.25	\$9.11	\$0.00	\$76.01
	6/1/2028	\$49.25	\$9.90	\$9.25	\$9.11	\$0.00	\$77.51
	12/1/2028	\$50.75	\$9.90	\$9.25	\$9.11	\$0.00	\$79.01

For apprentice rates see "Apprentice- LABORER"

OILER (OTHER THAN TRUCK CRANES,GRADALLS) OPERATING ENGINEERS LOCAL 4	6/1/2025	\$25.97	\$15.30	\$13.15	\$3.25	\$0.00	\$57.67
	12/1/2025	\$26.63	\$15.30	\$13.15	\$3.25	\$0.00	\$58.33
	6/1/2026	\$27.22	\$15.30	\$13.15	\$3.25	\$0.00	\$58.92
	12/1/2026	\$27.89	\$15.30	\$13.15	\$3.25	\$0.00	\$59.59

For apprentice rates see "Apprentice- OPERATING ENGINEERS"

OILER (TRUCK CRANES, GRADALLS) OPERATING ENGINEERS LOCAL 4	6/1/2025	\$31.80	\$15.30	\$13.15	\$3.25	\$0.00	\$63.50
	12/1/2025	\$32.60	\$15.30	\$13.15	\$3.25	\$0.00	\$64.30
	6/1/2026	\$33.32	\$15.30	\$13.15	\$3.25	\$0.00	\$65.02
	12/1/2026	\$34.12	\$15.30	\$13.15	\$3.25	\$0.00	\$65.82

For apprentice rates see "Apprentice- OPERATING ENGINEERS"

OTHER POWER DRIVEN EQUIPMENT - CLASS II	6/1/2025	\$57.68	\$15.55	\$13.25	\$3.25	\$0.00	\$89.73
---	----------	---------	---------	---------	--------	--------	---------

Construction

Classification	Effective Date	Base Wage	Health	Pension	Annuity	Supplemental Unemployment	Total Rate
OPERATING ENGINEERS LOCAL 4	12/1/2025	\$59.12	\$15.55	\$13.25	\$3.25	\$0.00	\$91.17
	6/1/2026	\$60.40	\$15.55	\$13.25	\$3.25	\$0.00	\$92.45
	12/1/2026	\$61.84	\$15.55	\$13.25	\$3.25	\$0.00	\$93.89

For apprentice rates see "Apprentice- OPERATING ENGINEERS"

PAINTER (BRIDGES/TANKS) PAINTERS LOCAL 35	1/1/2025	\$58.46	\$9.95	\$11.85	\$12.10	\$0.00	\$92.36
--	----------	---------	--------	---------	---------	--------	---------

Apprentice: PAINTER (BRIDGES/TANKS)							
Effective Date: 1/1/2025							
Step	Percent	Apprentice Base Wage	Health	Pension	Annuity	Supplemental Unemployment	Total Rate
1	50.00	\$29.23	\$9.95	\$0.00	\$0.00	\$0.00	\$39.18
2	55.00	\$32.15	\$9.95	\$0.00	\$6.66	\$0.00	\$48.76
3	60.00	\$35.08	\$9.95	\$0.00	\$7.26	\$0.00	\$52.29
4	65.00	\$38.00	\$9.95	\$0.00	\$7.87	\$0.00	\$55.82
5	70.00	\$40.92	\$9.95	\$11.85	\$8.47	\$0.00	\$71.19
6	75.00	\$43.85	\$9.95	\$11.85	\$9.08	\$0.00	\$74.73
7	80.00	\$46.77	\$9.95	\$11.85	\$9.68	\$0.00	\$78.25
8	90.00	\$52.61	\$9.95	\$11.85	\$10.89	\$0.00	\$85.30

PAINTER (SPRAY OR SANDBLAST, NEW) *	1/1/2025	\$49.36	\$9.95	\$11.85	\$12.10	\$0.00	\$83.26
-------------------------------------	----------	---------	--------	---------	---------	--------	---------

* If 30% or more of surfaces to be painted are new construction,
NEW paint rate shall be used.
PAINTERS LOCAL 35

Apprentice: PAINTER (SPRAY OR SANDBLAST, NEW) *							
Effective Date: 1/1/2025							
Step	Percent	Apprentice Base Wage	Health	Pension	Annuity	Supplemental Unemployment	Total Rate
1	50.00	\$24.68	\$9.95	\$0.00	\$0.00	\$0.00	\$34.63
2	55.00	\$27.15	\$9.95	\$0.00	\$6.66	\$0.00	\$43.76
3	60.00	\$29.62	\$9.95	\$0.00	\$7.26	\$0.00	\$46.83
4	65.00	\$32.08	\$9.95	\$0.00	\$7.87	\$0.00	\$49.90
5	70.00	\$34.55	\$9.95	\$11.85	\$8.47	\$0.00	\$64.82
6	75.00	\$37.02	\$9.95	\$11.85	\$9.08	\$0.00	\$67.90
7	80.00	\$39.49	\$9.95	\$11.85	\$9.68	\$0.00	\$70.97
8	90.00	\$44.42	\$9.95	\$11.85	\$10.89	\$0.00	\$77.11

PAINTER (SPRAY OR SANDBLAST, REPAINT) PAINTERS LOCAL 35	1/1/2025	\$47.42	\$9.95	\$11.85	\$12.10	\$0.00	\$81.32
--	----------	---------	--------	---------	---------	--------	---------

Apprentice: PAINTER (SPRAY OR SANDBLAST, REPAINT)							
Effective Date: 1/1/2025							
Step	Percent	Apprentice Base Wage	Health	Pension	Annuity	Supplemental Unemployment	Total Rate
1	50.00	\$23.71	\$9.95	\$0.00	\$0.00	\$0.00	\$33.66

Construction

Classification	Effective Date	Base Wage	Health	Pension	Annuity	Supplemental Unemployment	Total Rate
Apprentice: PAINTER (SPRAY OR SANDBLAST, REPAINT)							
Effective Date: 1/1/2025							
Step	Percent	Apprentice Base Wage	Health	Pension	Annuity	Supplemental Unemployment	Total Rate
2	55.00	\$26.08	\$9.95	\$0.00	\$6.66	\$0.00	\$42.69
3	60.00	\$28.45	\$9.95	\$0.00	\$7.26	\$0.00	\$45.66
4	65.00	\$30.82	\$9.95	\$0.00	\$7.87	\$0.00	\$48.64
5	70.00	\$33.19	\$9.95	\$11.85	\$8.47	\$0.00	\$63.46
6	75.00	\$35.57	\$9.95	\$11.85	\$9.08	\$0.00	\$66.45
7	80.00	\$37.94	\$9.95	\$11.85	\$9.68	\$0.00	\$69.42
8	90.00	\$42.68	\$9.95	\$11.85	\$10.89	\$0.00	\$75.37
PAINTER / TAPER (BRUSH, NEW) *	1/1/2025	\$47.96	\$9.95	\$11.85	\$12.10	\$0.00	\$81.86
* If 30% or more of surfaces to be painted are new construction, NEW paint rate shall be used.							
PAINTERS LOCAL 35							

Apprentice: PAINTER / TAPER (BRUSH, NEW) *							
Effective Date: 1/1/2025							
Step	Percent	Apprentice Base Wage	Health	Pension	Annuity	Supplemental Unemployment	Total Rate
1	50.00	\$23.98	\$9.95	\$0.00	\$0.00	\$0.00	\$33.93
2	55.00	\$26.38	\$9.95	\$0.00	\$6.66	\$0.00	\$42.99
3	60.00	\$28.78	\$9.95	\$0.00	\$7.26	\$0.00	\$45.99
4	65.00	\$31.17	\$9.95	\$0.00	\$7.87	\$0.00	\$48.99
5	70.00	\$33.57	\$9.95	\$11.85	\$8.47	\$0.00	\$63.84
6	75.00	\$35.97	\$9.95	\$11.85	\$9.08	\$0.00	\$66.85
7	80.00	\$38.37	\$9.95	\$11.85	\$9.68	\$0.00	\$69.85
8	90.00	\$43.16	\$9.95	\$11.85	\$10.89	\$0.00	\$75.85

PAINTER / TAPER (BRUSH, REPAINT)	1/1/2025	\$46.02	\$9.95	\$11.85	\$12.10	\$0.00	\$79.92
PAINTERS LOCAL 35							

Apprentice: PAINTER / TAPER (BRUSH, REPAINT)							
Effective Date: 1/1/2025							
Step	Percent	Apprentice Base Wage	Health	Pension	Annuity	Supplemental Unemployment	Total Rate
1	50.00	\$23.01	\$9.95	\$0.00	\$0.00	\$0.00	\$32.96
2	55.00	\$25.31	\$9.95	\$0.00	\$6.66	\$0.00	\$41.92
3	60.00	\$27.61	\$9.95	\$0.00	\$7.26	\$0.00	\$44.82
4	65.00	\$29.91	\$9.95	\$0.00	\$7.87	\$0.00	\$47.73
5	70.00	\$32.21	\$9.95	\$11.85	\$8.47	\$0.00	\$62.48
6	75.00	\$34.52	\$9.95	\$11.85	\$9.08	\$0.00	\$65.40
7	80.00	\$36.82	\$9.95	\$11.85	\$9.68	\$0.00	\$68.30
8	90.00	\$41.42	\$9.95	\$11.85	\$10.89	\$0.00	\$74.11

Construction

Classification	Effective Date	Base Wage	Health	Pension	Annuity	Supplemental Unemployment	Total Rate
PAINTER TRAFFIC MARKINGS (HEAVY/HIGHWAY) LABORERS	6/1/2025	\$40.34	\$9.90	\$9.25	\$9.21	\$0.00	\$68.70
	12/1/2025	\$41.72	\$9.90	\$9.25	\$9.21	\$0.00	\$70.08
	6/1/2026	\$43.16	\$9.90	\$9.25	\$9.21	\$0.00	\$71.52
	12/1/2026	\$44.60	\$9.90	\$9.25	\$9.21	\$0.00	\$72.96

For apprentice rates see "Apprentice- LABORER (Heavy and Highway)"

PANEL & PICKUP TRUCKS DRIVER TEAMSTERS JOINT COUNCIL NO. 10	6/1/2025	\$40.78	\$15.57	\$20.17	\$0.00	\$0.00	\$76.52
	12/1/2025	\$40.78	\$15.57	\$21.78	\$0.00	\$0.00	\$78.13
	1/1/2026	\$40.78	\$16.17	\$21.78	\$0.00	\$0.00	\$78.73
	6/1/2026	\$41.78	\$16.17	\$21.78	\$0.00	\$0.00	\$79.73
	12/1/2026	\$41.78	\$16.17	\$23.52	\$0.00	\$0.00	\$81.47
	1/1/2027	\$41.78	\$16.77	\$23.52	\$0.00	\$0.00	\$82.07

PIER AND DOCK CONSTRUCTOR (UNDERPINNING AND DECK) PILE DRIVER LOCAL 56	8/1/2024	\$55.79	\$10.08	\$11.62	\$12.67	\$0.00	\$90.16
--	----------	---------	---------	---------	---------	--------	---------

For apprentice rates see "Apprentice- PILE DRIVER"

PILE DRIVER PILE DRIVER LOCAL 56	8/1/2024	\$55.79	\$10.08	\$11.62	\$12.67	\$0.00	\$90.16
-------------------------------------	----------	---------	---------	---------	---------	--------	---------

Apprentice: PILE DRIVER**Effective Date: 8/1/2024**

Step	Percent	Apprentice Base Wage	Health	Pension	Annuity	Supplemental Unemployment	Total Rate
1	45.00	\$25.11	\$10.08	\$0.00	\$2.53	\$0.00	\$37.72
2	55.00	\$30.68	\$10.08	\$0.00	\$5.07	\$0.00	\$45.83
3	70.00	\$39.05	\$10.08	\$11.62	\$7.60	\$0.00	\$68.35
4	80.00	\$44.63	\$10.08	\$11.62	\$10.14	\$0.00	\$76.47

PIPEFITTER & STEAMFITTER PIPEFITTERS LOCAL 537	3/1/2025	\$68.88	\$12.70	\$13.05	\$8.75	\$0.00	\$103.38
---	----------	---------	---------	---------	--------	--------	----------

Apprentice: PIPEFITTER & STEAMFITTER**Effective Date: 3/1/2025**

Step	Percent	Apprentice Base Wage	Health	Pension	Annuity	Supplemental Unemployment	Total Rate
1	40.00	\$27.55	\$12.70	\$0.30	\$8.75	\$0.00	\$49.30
2	45.00	\$31.00	\$12.70	\$13.05	\$8.75	\$0.00	\$65.50
3	60.00	\$41.33	\$12.70	\$13.05	\$8.75	\$0.00	\$75.83
4	70.00	\$48.22	\$12.70	\$13.05	\$8.75	\$0.00	\$82.72
5	80.00	\$55.10	\$12.70	\$13.05	\$8.75	\$0.00	\$89.60

PIPELAYER LABORERS	6/1/2025	\$40.59	\$9.90	\$9.25	\$9.11	\$0.00	\$68.85
	12/1/2025	\$41.97	\$9.90	\$9.25	\$9.11	\$0.00	\$70.23
	6/1/2026	\$43.41	\$9.90	\$9.25	\$9.11	\$0.00	\$71.67
	12/1/2026	\$44.85	\$9.90	\$9.25	\$9.11	\$0.00	\$73.11
	6/1/2027	\$46.30	\$9.90	\$9.25	\$9.11	\$0.00	\$74.56

Construction

Classification	Effective Date	Base Wage	Health	Pension	Annuity	Supplemental Unemployment	Total Rate
	12/1/2027	\$47.75	\$9.90	\$9.25	\$9.11	\$0.00	\$76.01
	6/1/2028	\$49.25	\$9.90	\$9.25	\$9.11	\$0.00	\$77.51
	12/1/2028	\$50.75	\$9.90	\$9.25	\$9.11	\$0.00	\$79.01

For apprentice rates see "Apprentice- LABORER"

PIPELAYER (HEAVY & HIGHWAY) LABORERS	6/1/2025	\$40.59	\$9.90	\$9.25	\$9.21	\$0.00	\$68.95
	12/1/2025	\$41.97	\$9.90	\$9.25	\$9.21	\$0.00	\$70.33
	6/1/2026	\$43.41	\$9.90	\$9.25	\$9.21	\$0.00	\$71.77
	12/1/2026	\$44.85	\$9.90	\$9.25	\$9.21	\$0.00	\$73.21

For apprentice rates see "Apprentice- LABORER (Heavy and Highway)"

PLUMBERS & GASFITTERS PLUMBERS & GASFITTERS LOCAL 12	3/2/2025	\$69.84	\$14.32	\$12.31	\$8.00	\$0.00	\$104.47
---	----------	---------	---------	---------	--------	--------	----------

Apprentice: PLUMBERS & GASFITTERS**Effective Date: 3/2/2025**

Step	Percent	Apprentice Base Wage	Health	Pension	Annuity	Supplemental Unemployment	Total Rate
1	35.00	\$24.44	\$14.32	\$4.61	\$2.80	\$0.00	\$46.17
2	40.00	\$27.94	\$14.32	\$5.22	\$3.20	\$0.00	\$50.68
3	55.00	\$38.41	\$14.32	\$7.07	\$4.40	\$0.00	\$64.20
4	65.00	\$45.40	\$14.32	\$8.30	\$5.20	\$0.00	\$73.22
5	75.00	\$52.38	\$14.32	\$9.53	\$6.00	\$0.00	\$82.23

PNEUMATIC CONTROLS (TEMP.) PIPEFITTERS LOCAL 537	3/1/2025	\$68.88	\$12.70	\$13.05	\$8.75	\$0.00	\$103.38
---	----------	---------	---------	---------	--------	--------	----------

For apprentice rates see "Apprentice- PIPEFITTER" or "PLUMBER/PIPEFITTER"

PNEUMATIC DRILL/TOOL OPERATOR LABORERS	6/1/2025	\$41.09	\$9.90	\$9.25	\$8.29	\$0.00	\$68.53
	12/1/2025	\$42.47	\$9.90	\$9.25	\$8.29	\$0.00	\$69.91
	6/1/2026	\$43.91	\$9.90	\$9.25	\$8.29	\$0.00	\$71.35
	12/1/2026	\$45.35	\$9.90	\$9.25	\$8.29	\$0.00	\$72.79
	6/1/2027	\$46.80	\$9.90	\$9.25	\$8.29	\$0.00	\$74.24
	12/1/2027	\$48.25	\$9.90	\$9.25	\$8.29	\$0.00	\$75.69
	6/1/2028	\$49.75	\$9.90	\$9.25	\$8.29	\$0.00	\$77.19
	12/1/2028	\$51.25	\$9.90	\$9.25	\$8.29	\$0.00	\$78.69

For apprentice rates see "Apprentice- LABORER"

PNEUMATIC DRILL/TOOL OPERATOR (HEAVY & HIGHWAY) LABORERS	6/1/2025	\$40.59	\$9.90	\$9.25	\$9.21	\$0.00	\$68.95
	12/1/2025	\$41.97	\$9.90	\$9.25	\$9.21	\$0.00	\$70.33
	6/1/2026	\$43.41	\$9.90	\$9.25	\$9.21	\$0.00	\$71.77
	12/1/2026	\$44.85	\$9.90	\$9.25	\$9.21	\$0.00	\$73.21

For apprentice rates see "Apprentice- LABORER (Heavy and Highway)"

POWDERMAN & BLASTER LABORERS	6/1/2025	\$41.34	\$9.90	\$9.25	\$9.11	\$0.00	\$69.60
	12/1/2025	\$42.72	\$9.90	\$9.25	\$9.11	\$0.00	\$70.98
	6/1/2026	\$44.16	\$9.90	\$9.25	\$9.11	\$0.00	\$72.42
	12/1/2026	\$45.60	\$9.90	\$9.25	\$9.11	\$0.00	\$73.86
	6/1/2027	\$47.05	\$9.90	\$9.25	\$9.11	\$0.00	\$75.31

Construction

Classification	Effective Date	Base Wage	Health	Pension	Annuity	Supplemental Unemployment	Total Rate
	12/1/2027	\$48.50	\$9.90	\$9.25	\$9.11	\$0.00	\$76.76
	6/1/2028	\$50.00	\$9.90	\$9.25	\$9.11	\$0.00	\$78.26
	12/1/2028	\$51.50	\$9.90	\$9.25	\$9.11	\$0.00	\$79.76
For apprentice rates see "Apprentice- LABORER"							
POWDERMAN & BLASTER (HEAVY & HIGHWAY) LABORERS	6/1/2025	\$41.34	\$9.65	\$9.25	\$9.21	\$0.00	\$69.45
	12/1/2025	\$42.72	\$9.65	\$9.25	\$9.21	\$0.00	\$70.83
	6/1/2026	\$44.16	\$9.65	\$9.25	\$9.21	\$0.00	\$72.27
	12/1/2026	\$45.60	\$9.65	\$9.25	\$9.21	\$0.00	\$73.71
For apprentice rates see "Apprentice- LABORER (Heavy and Highway)"							
POWER SHOVEL/DERRICK/TRENCHING MACHINE OPERATING ENGINEERS LOCAL 4	6/1/2025	\$58.33	\$15.55	\$13.25	\$3.25	\$0.00	\$90.38
	12/1/2025	\$59.78	\$15.55	\$13.25	\$3.25	\$0.00	\$91.83
	6/1/2026	\$61.08	\$15.55	\$13.25	\$3.25	\$0.00	\$93.13
	12/1/2026	\$62.53	\$15.55	\$13.25	\$3.25	\$0.00	\$94.58
For apprentice rates see "Apprentice- OPERATING ENGINEERS"							
PUMP OPERATOR (CONCRETE) OPERATING ENGINEERS LOCAL 4	6/1/2025	\$57.68	\$15.55	\$13.25	\$3.25	\$0.00	\$89.73
	12/1/2025	\$59.12	\$15.55	\$13.25	\$3.25	\$0.00	\$91.17
	6/1/2026	\$60.40	\$15.55	\$13.25	\$3.25	\$0.00	\$92.45
	12/1/2026	\$61.84	\$15.55	\$13.25	\$3.25	\$0.00	\$93.89
For apprentice rates see "Apprentice- OPERATING ENGINEERS"							
PUMP OPERATOR (DEWATERING, OTHER) OPERATING ENGINEERS LOCAL 4	6/1/2025	\$37.52	\$15.55	\$13.25	\$3.25	\$0.00	\$69.57
	12/1/2025	\$38.47	\$15.55	\$13.25	\$3.25	\$0.00	\$70.52
	6/1/2026	\$39.33	\$15.55	\$13.25	\$3.25	\$0.00	\$71.38
	12/1/2026	\$40.28	\$15.55	\$13.25	\$3.25	\$0.00	\$72.33
For apprentice rates see "Apprentice- OPERATING ENGINEERS"							
READY-MIX CONCRETE DRIVER TEAMSTERS 170	1/1/2025	\$27.60	\$11.26	\$6.15	\$0.00	\$0.00	\$45.01
RECLAIMERS OPERATING ENGINEERS LOCAL 4	6/1/2025	\$57.68	\$15.55	\$13.25	\$3.25	\$0.00	\$89.73
	12/1/2025	\$59.12	\$15.55	\$13.25	\$3.25	\$0.00	\$91.17
	6/1/2026	\$60.40	\$15.55	\$13.25	\$3.25	\$0.00	\$92.45
	12/1/2026	\$61.84	\$15.55	\$13.25	\$3.25	\$0.00	\$93.89
For apprentice rates see "Apprentice- OPERATING ENGINEERS"							
RIDE-ON MOTORIZED BUGGY OPERATOR LABORERS	6/1/2025	\$40.59	\$9.90	\$9.25	\$9.11	\$0.00	\$68.85
	12/1/2025	\$41.97	\$9.90	\$9.25	\$9.11	\$0.00	\$70.23
	6/1/2026	\$43.41	\$9.90	\$9.25	\$9.11	\$0.00	\$71.67
	12/1/2026	\$44.85	\$9.90	\$9.25	\$9.11	\$0.00	\$73.11
	6/1/2027	\$46.30	\$9.90	\$9.25	\$9.11	\$0.00	\$74.56
	12/1/2027	\$47.75	\$9.90	\$9.25	\$9.11	\$0.00	\$76.01
	6/1/2028	\$49.25	\$9.90	\$9.25	\$9.11	\$0.00	\$77.51
	12/1/2028	\$50.75	\$9.90	\$9.25	\$9.11	\$0.00	\$79.01
For apprentice rates see "Apprentice- LABORER"							
ROLLER/SPREADER/MULCHING MACHINE OPERATING ENGINEERS LOCAL 4	6/1/2025	\$57.68	\$15.55	\$13.25	\$3.25	\$0.00	\$89.73
	12/1/2025	\$59.12	\$15.55	\$13.25	\$3.25	\$0.00	\$91.17
	6/1/2026	\$60.40	\$15.55	\$13.25	\$3.25	\$0.00	\$92.45

Construction

Classification	Effective Date	Base Wage	Health	Pension	Annuity	Supplemental Unemployment	Total Rate
	12/1/2026	\$61.84	\$15.55	\$13.25	\$3.25	\$0.00	\$93.89

For apprentice rates see "Apprentice- OPERATING ENGINEERS"

ROOFER (Inc.Roofers Waterproofing &Roofers Damproofg)	2/1/2025	\$52.03	\$13.28	\$12.67	\$9.03	\$0.00	\$87.01
ROOFERS LOCAL 33	8/1/2025	\$53.53	\$13.28	\$12.67	\$9.03	\$0.00	\$88.51
	2/1/2026	\$54.78	\$13.28	\$12.67	\$9.03	\$0.00	\$89.76

Apprentice: ROOFER (Inc.Roofers Waterproofing &Roofers Damproofg)**Effective Date: 2/1/2025**

Step	Percent	Apprentice Base Wage	Health	Pension	Annuity	Supplemental Unemployment	Total Rate
1	50.00	\$26.02	\$13.28	\$6.52	\$9.03	\$0.00	\$54.85
2	60.00	\$31.22	\$13.28	\$12.67	\$9.03	\$0.00	\$66.20
3	65.00	\$33.82	\$13.28	\$12.67	\$9.03	\$0.00	\$68.80
4	75.00	\$39.02	\$13.28	\$12.67	\$9.03	\$0.00	\$74.00
5	85.00	\$44.23	\$13.28	\$12.67	\$9.03	\$0.00	\$79.21

Apprentice: ROOFER (Inc.Roofers Waterproofing &Roofers Damproofg)**Effective Date: 8/1/2025**

Step	Percent	Apprentice Base Wage	Health	Pension	Annuity	Supplemental Unemployment	Total Rate
1	50.00	\$26.77	\$13.28	\$6.52	\$9.03	\$0.00	\$55.60
2	60.00	\$32.12	\$13.28	\$12.67	\$9.03	\$0.00	\$67.10
3	65.00	\$34.79	\$13.28	\$12.67	\$9.03	\$0.00	\$69.77
4	75.00	\$40.15	\$13.28	\$12.67	\$9.03	\$0.00	\$75.13
5	85.00	\$45.50	\$13.28	\$12.67	\$9.03	\$0.00	\$80.48

ROOFER SLATE / TILE / PRECAST CONCRETE	2/1/2025	\$52.28	\$13.28	\$12.67	\$9.03	\$0.00	\$87.26
ROOFERS LOCAL 33	8/1/2025	\$53.78	\$13.28	\$12.67	\$9.03	\$0.00	\$88.76
	2/1/2026	\$55.03	\$13.28	\$12.67	\$9.03	\$0.00	\$90.01

For apprentice rates see "Apprentice- ROOFER"

SHEETMETAL WORKER	2/1/2025	\$59.13	\$14.91	\$18.74	\$9.53	\$2.98	\$105.29
SHEETMETAL WORKERS LOCAL 17	8/1/2025	\$60.98	\$14.91	\$18.74	\$9.53	\$2.98	\$107.14
	2/1/2026	\$62.93	\$14.91	\$18.74	\$9.53	\$2.98	\$109.09

Apprentice: SHEETMETAL WORKER**Effective Date: 2/1/2025**

Step	Percent	Apprentice Base Wage	Health	Pension	Annuity	Supplemental Unemployment	Total Rate
1	42.00	\$24.83	\$14.91	\$6.13	\$0.00	\$0.00	\$45.87
2	42.00	\$24.83	\$14.91	\$6.13	\$0.00	\$0.00	\$45.87
3	47.00	\$27.79	\$14.91	\$11.01	\$1.25	\$1.62	\$56.58
4	47.00	\$27.79	\$14.91	\$11.01	\$1.25	\$1.62	\$56.58
5	52.00	\$30.75	\$14.91	\$11.74	\$1.50	\$1.74	\$60.64
6	52.00	\$30.75	\$14.91	\$11.74	\$1.75	\$1.75	\$60.90

Construction

Classification	Effective Date	Base Wage	Health	Pension	Annuity	Supplemental Unemployment	Total Rate
Apprentice: SHEETMETAL WORKER Effective Date: 2/1/2025							
Step	Percent	Apprentice Base Wage	Health	Pension	Annuity	Supplemental Unemployment	Total Rate
7	60.00	\$35.48	\$14.91	\$12.90	\$2.00	\$1.93	\$67.22
8	65.00	\$38.43	\$14.91	\$13.63	\$2.25	\$2.04	\$71.26
9	75.00	\$44.35	\$14.91	\$15.09	\$2.75	\$2.28	\$79.38
10	85.00	\$50.26	\$14.91	\$16.55	\$2.75	\$2.49	\$86.96
Apprentice: SHEETMETAL WORKER Effective Date: 8/1/2025							
Step	Percent	Apprentice Base Wage	Health	Pension	Annuity	Supplemental Unemployment	Total Rate
1	42.00	\$25.61	\$14.91	\$6.13	\$0.00	\$0.00	\$46.65
2	42.00	\$25.61	\$14.91	\$6.13	\$0.00	\$0.00	\$46.65
3	47.00	\$28.66	\$14.91	\$11.01	\$1.25	\$1.62	\$57.45
4	47.00	\$28.66	\$14.91	\$11.01	\$1.25	\$1.62	\$57.45
5	52.00	\$31.71	\$14.91	\$11.74	\$1.50	\$1.74	\$61.60
6	52.00	\$31.71	\$14.91	\$11.74	\$1.75	\$1.75	\$61.86
7	60.00	\$36.59	\$14.91	\$12.90	\$2.00	\$1.93	\$68.33
8	65.00	\$39.64	\$14.91	\$13.63	\$2.25	\$2.04	\$72.47
9	75.00	\$45.74	\$14.91	\$15.09	\$2.75	\$2.28	\$80.77
10	85.00	\$51.83	\$14.91	\$16.55	\$2.75	\$2.49	\$88.53
SPECIALIZED EARTH MOVING EQUIP < 35 TONS TEAMSTERS JOINT COUNCIL NO. 10	6/1/2025	\$41.24	\$15.57	\$20.17	\$0.00	\$0.00	\$76.98
	12/1/2025	\$41.24	\$15.57	\$21.78	\$0.00	\$0.00	\$78.59
	1/1/2026	\$41.24	\$16.17	\$21.78	\$0.00	\$0.00	\$79.19
	6/1/2026	\$42.24	\$16.17	\$21.78	\$0.00	\$0.00	\$80.19
	12/1/2026	\$42.24	\$16.17	\$23.52	\$0.00	\$0.00	\$81.93
	1/1/2027	\$42.24	\$16.77	\$23.52	\$0.00	\$0.00	\$82.53
SPECIALIZED EARTH MOVING EQUIP > 35 TONS TEAMSTERS JOINT COUNCIL NO. 10	6/1/2025	\$41.53	\$15.57	\$20.17	\$0.00	\$0.00	\$77.27
	12/1/2025	\$41.53	\$15.57	\$21.78	\$0.00	\$0.00	\$78.88
	1/1/2026	\$41.53	\$16.17	\$21.78	\$0.00	\$0.00	\$79.48
	6/1/2026	\$42.53	\$16.17	\$21.78	\$0.00	\$0.00	\$80.48
	12/1/2026	\$42.53	\$16.17	\$23.52	\$0.00	\$0.00	\$82.22
	1/1/2027	\$42.53	\$16.77	\$23.52	\$0.00	\$0.00	\$82.82
SPRINKLER FITTER SPRINKLER FITTERS LOCAL 550	3/1/2025	\$72.14	\$11.51	\$7.30	\$16.50	\$0.00	\$107.45

Apprentice: SPRINKLER FITTER Effective Date: 3/1/2025							
Step	Percent	Apprentice Base Wage	Health	Pension	Annuity	Supplemental Unemployment	Total Rate
1	35.00	\$25.25	\$11.51	\$13.07	\$0.00	\$0.00	\$49.83

Construction

Classification	Effective Date	Base Wage	Health	Pension	Annuity	Supplemental Unemployment	Total Rate
Apprentice: SPRINKLER FITTER							
Effective Date: 3/1/2025							
Step	Percent	Apprentice Base Wage	Health	Pension	Annuity	Supplemental Unemployment	Total Rate
2	40.00	\$28.86	\$11.51	\$13.90	\$0.00	\$0.00	\$54.27
3	45.00	\$32.46	\$11.51	\$14.73	\$0.00	\$0.00	\$58.70
4	50.00	\$36.07	\$11.51	\$15.55	\$0.00	\$0.00	\$63.13
5	55.00	\$39.68	\$11.51	\$16.37	\$0.00	\$0.00	\$67.56
6	60.00	\$43.28	\$11.51	\$17.20	\$0.00	\$0.00	\$71.99
7	65.00	\$46.89	\$11.51	\$18.03	\$0.00	\$0.00	\$76.43
8	70.00	\$50.50	\$11.51	\$18.85	\$0.00	\$0.00	\$80.86
9	75.00	\$54.11	\$11.51	\$19.67	\$0.00	\$0.00	\$85.29
10	80.00	\$57.71	\$11.51	\$20.50	\$0.00	\$0.00	\$89.72

STEAM BOILER OPERATOR OPERATING ENGINEERS LOCAL 4	6/1/2025	\$57.68	\$15.55	\$13.25	\$3.25	\$0.00	\$89.73
	12/1/2025	\$59.12	\$15.55	\$13.25	\$3.25	\$0.00	\$91.17
	6/1/2026	\$60.40	\$15.55	\$13.25	\$3.25	\$0.00	\$92.45
	12/1/2026	\$61.84	\$15.55	\$13.25	\$3.25	\$0.00	\$93.89

For apprentice rates see "Apprentice- OPERATING ENGINEERS"

TAMPERS, SELF-PROPELLED OR TRACTOR DRAWN OPERATING ENGINEERS LOCAL 4	6/1/2025	\$57.68	\$15.55	\$13.25	\$3.25	\$0.00	\$89.73
	12/1/2025	\$59.12	\$15.55	\$13.25	\$3.25	\$0.00	\$91.17
	6/1/2026	\$60.40	\$15.55	\$13.25	\$3.25	\$0.00	\$92.45
	12/1/2026	\$61.84	\$15.55	\$13.25	\$3.25	\$0.00	\$93.89

For apprentice rates see "Apprentice- OPERATING ENGINEERS"

TERRAZZO FINISHERS BRICKLAYERS LOCAL 3	2/1/2025	\$64.74	\$11.49	\$15.57	\$8.02	\$0.00	\$99.82
	8/1/2025	\$66.89	\$11.49	\$15.57	\$8.02	\$0.00	\$101.97
	2/1/2026	\$68.24	\$11.49	\$15.57	\$8.02	\$0.00	\$103.32
	8/1/2026	\$70.44	\$11.49	\$15.57	\$8.02	\$0.00	\$105.52
	2/1/2027	\$71.84	\$11.49	\$15.57	\$8.02	\$0.00	\$106.92

Apprentice: TERRAZZO FINISHERS							
Effective Date: 2/1/2025							
Step	Percent	Apprentice Base Wage	Health	Pension	Annuity	Supplemental Unemployment	Total Rate
1	50.00	\$32.37	\$11.49	\$15.57	\$8.02	\$0.00	\$67.45
2	60.00	\$38.84	\$11.49	\$15.57	\$8.02	\$0.00	\$73.92
3	70.00	\$45.32	\$11.49	\$15.57	\$8.02	\$0.00	\$80.40
4	80.00	\$51.79	\$11.49	\$15.57	\$8.02	\$0.00	\$86.87
5	90.00	\$58.27	\$11.49	\$15.57	\$8.02	\$0.00	\$93.35

Apprentice: TERRAZZO FINISHERS							
Effective Date: 8/1/2025							
Step	Percent	Apprentice Base Wage	Health	Pension	Annuity	Supplemental Unemployment	Total Rate

Construction

Classification	Effective Date	Base Wage	Health	Pension	Annuity	Supplemental Unemployment	Total Rate	
Apprentice: TERRAZZO FINISHERS Effective Date: 8/1/2025 <table><thead><tr><th>Step</th><th>Percent</th><th>Apprentice Base Wage</th><th>Health</th><th>Pension</th><th>Annuity</th><th>Supplemental Unemployment</th><th>Total Rate</th></tr></thead><tbody><tr><td>1</td><td>50.00</td><td>\$33.45</td><td>\$11.49</td><td>\$15.57</td><td>\$8.02</td><td>\$0.00</td><td>\$68.53</td></tr><tr><td>2</td><td>60.00</td><td>\$40.13</td><td>\$11.49</td><td>\$15.57</td><td>\$8.02</td><td>\$0.00</td><td>\$75.21</td></tr><tr><td>3</td><td>70.00</td><td>\$46.82</td><td>\$11.49</td><td>\$15.57</td><td>\$8.02</td><td>\$0.00</td><td>\$81.90</td></tr><tr><td>4</td><td>80.00</td><td>\$53.51</td><td>\$11.49</td><td>\$15.57</td><td>\$8.02</td><td>\$0.00</td><td>\$88.59</td></tr><tr><td>5</td><td>90.00</td><td>\$60.20</td><td>\$11.49</td><td>\$15.57</td><td>\$8.02</td><td>\$0.00</td><td>\$95.28</td></tr></tbody></table>								Step	Percent	Apprentice Base Wage	Health	Pension	Annuity	Supplemental Unemployment	Total Rate	1	50.00	\$33.45	\$11.49	\$15.57	\$8.02	\$0.00	\$68.53	2	60.00	\$40.13	\$11.49	\$15.57	\$8.02	\$0.00	\$75.21	3	70.00	\$46.82	\$11.49	\$15.57	\$8.02	\$0.00	\$81.90	4	80.00	\$53.51	\$11.49	\$15.57	\$8.02	\$0.00	\$88.59	5	90.00	\$60.20	\$11.49	\$15.57	\$8.02	\$0.00	\$95.28
Step	Percent	Apprentice Base Wage	Health	Pension	Annuity	Supplemental Unemployment	Total Rate	
1	50.00	\$33.45	\$11.49	\$15.57	\$8.02	\$0.00	\$68.53	
2	60.00	\$40.13	\$11.49	\$15.57	\$8.02	\$0.00	\$75.21	
3	70.00	\$46.82	\$11.49	\$15.57	\$8.02	\$0.00	\$81.90	
4	80.00	\$53.51	\$11.49	\$15.57	\$8.02	\$0.00	\$88.59	
5	90.00	\$60.20	\$11.49	\$15.57	\$8.02	\$0.00	\$95.28	
TEST BORING DRILLER LABORERS	6/1/2025	\$51.70	\$9.90	\$9.25	\$9.80	\$0.00	\$80.65	
	12/1/2025	\$53.20	\$9.90	\$9.25	\$9.80	\$0.00	\$82.15	
	6/1/2026	\$54.75	\$9.90	\$9.25	\$9.80	\$0.00	\$83.70	
	12/1/2026	\$56.25	\$9.90	\$9.25	\$9.80	\$0.00	\$85.20	
For apprentice rates see "Apprentice- LABORER"	
TEST BORING DRILLER HELPER LABORERS	6/1/2025	\$47.82	\$9.90	\$9.25	\$9.80	\$0.00	\$76.77	
	12/1/2025	\$49.32	\$9.90	\$9.25	\$9.80	\$0.00	\$78.27	
	6/1/2026	\$50.87	\$9.90	\$9.25	\$9.80	\$0.00	\$79.82	
	12/1/2026	\$52.37	\$9.90	\$9.25	\$9.80	\$0.00	\$81.32	
For apprentice rates see "Apprentice- LABORER"	
TEST BORING LABORER LABORERS	6/1/2025	\$47.70	\$9.90	\$9.25	\$9.80	\$0.00	\$76.65	
	12/1/2025	\$49.20	\$9.90	\$9.25	\$9.80	\$0.00	\$78.15	
	6/1/2026	\$50.75	\$9.90	\$9.25	\$9.80	\$0.00	\$79.70	
	12/1/2026	\$52.25	\$9.90	\$9.25	\$9.80	\$0.00	\$81.20	
For apprentice rates see "Apprentice- LABORER"	
TRACTORS/PORTABLE STEAM GENERATORS OPERATING ENGINEERS LOCAL 4	6/1/2025	\$57.68	\$15.55	\$13.25	\$3.25	\$0.00	\$89.73	
	12/1/2025	\$59.12	\$15.55	\$13.25	\$3.25	\$0.00	\$91.17	
	6/1/2026	\$60.40	\$15.55	\$13.25	\$3.25	\$0.00	\$92.45	
	12/1/2026	\$61.84	\$15.55	\$13.25	\$3.25	\$0.00	\$93.89	
For apprentice rates see "Apprentice- OPERATING ENGINEERS"	
TRAILERS FOR EARTH MOVING EQUIPMENT TEAMSTERS JOINT COUNCIL NO. 10	6/1/2025	\$41.82	\$15.57	\$20.17	\$0.00	\$0.00	\$77.56	
	12/1/2025	\$41.82	\$15.57	\$21.78	\$0.00	\$0.00	\$79.17	
	1/1/2026	\$41.82	\$16.17	\$21.78	\$0.00	\$0.00	\$79.77	
	6/1/2026	\$42.82	\$16.17	\$21.78	\$0.00	\$0.00	\$80.77	
	12/1/2026	\$42.82	\$16.17	\$23.52	\$0.00	\$0.00	\$82.51	
	1/1/2027	\$42.82	\$16.77	\$23.52	\$0.00	\$0.00	\$83.11	
TUNNEL WORK - COMPRESSED AIR LABORERS	6/1/2025	\$59.93	\$9.90	\$9.25	\$10.25	\$0.00	\$89.33	
	12/1/2025	\$61.43	\$9.90	\$9.25	\$10.25	\$0.00	\$90.83	
	6/1/2026	\$62.98	\$9.90	\$9.25	\$10.25	\$0.00	\$92.38	
	12/1/2026	\$64.48	\$9.90	\$9.25	\$10.25	\$0.00	\$93.88	
For apprentice rates see "Apprentice- LABORER"	
TUNNEL WORK - COMPRESSED AIR (HAZ. WASTE) LABORERS	6/1/2025	\$61.93	\$9.90	\$9.25	\$10.25	\$0.00	\$91.33	
	12/1/2025	\$63.43	\$9.90	\$9.25	\$10.25	\$0.00	\$92.83	

Construction

Classification	Effective Date	Base Wage	Health	Pension	Annuity	Supplemental Unemployment	Total Rate
	6/1/2026	\$64.98	\$9.90	\$9.25	\$10.25	\$0.00	\$94.38
	12/1/2026	\$66.48	\$9.90	\$9.25	\$10.25	\$0.00	\$95.88
For apprentice rates see "Apprentice- LABORER"							
TUNNEL WORK - FREE AIR LABORERS	6/1/2025	\$52.00	\$9.90	\$9.25	\$10.25	\$0.00	\$81.40
	12/1/2025	\$53.50	\$9.90	\$9.25	\$10.25	\$0.00	\$82.90
	6/1/2026	\$55.05	\$9.90	\$9.25	\$10.25	\$0.00	\$84.45
	12/1/2026	\$56.55	\$9.90	\$9.25	\$10.25	\$0.00	\$85.95
For apprentice rates see "Apprentice- LABORER"							
TUNNEL WORK - FREE AIR (HAZ. WASTE) LABORERS	6/1/2025	\$54.00	\$9.90	\$9.25	\$10.25	\$0.00	\$83.40
	12/1/2025	\$55.50	\$9.90	\$9.25	\$10.25	\$0.00	\$84.90
	6/1/2026	\$57.05	\$9.90	\$9.25	\$10.25	\$0.00	\$86.45
	12/1/2026	\$58.55	\$9.90	\$9.25	\$10.25	\$0.00	\$87.95
For apprentice rates see "Apprentice- LABORER"							
VAC-HAUL TEAMSTERS JOINT COUNCIL NO. 10	6/1/2025	\$41.24	\$15.57	\$20.17	\$0.00	\$0.00	\$76.98
	12/1/2025	\$41.24	\$15.57	\$21.78	\$0.00	\$0.00	\$78.59
	1/1/2026	\$41.24	\$16.17	\$21.78	\$0.00	\$0.00	\$79.19
	6/1/2026	\$42.24	\$16.17	\$21.78	\$0.00	\$0.00	\$80.19
	12/1/2026	\$42.24	\$16.17	\$23.52	\$0.00	\$0.00	\$81.93
	1/1/2027	\$42.24	\$16.77	\$23.52	\$0.00	\$0.00	\$82.53
VOICE-DATA-VIDEO TECHNICIAN ELECTRICIANS LOCAL 96	9/1/2024	\$35.29	\$13.99	\$13.69	\$3.88	\$0.00	\$66.85
	9/7/2025	\$36.12	\$14.98	\$13.94	\$3.97	\$0.00	\$69.01
	9/6/2026	\$37.04	\$15.96	\$14.20	\$4.07	\$0.00	\$71.27

Apprentice: VOICE-DATA-VIDEO TECHNICIAN							
Effective Date: 9/1/2024							
Step	Percent	Apprentice Base Wage	Health	Pension	Annuity	Supplemental Unemployment	Total Rate
1	50.00	\$17.65	\$13.99	\$0.53	\$3.88	\$0.00	\$36.05
2	55.00	\$19.41	\$13.99	\$0.58	\$3.88	\$0.00	\$37.86
3	60.00	\$21.17	\$13.99	\$13.27	\$3.88	\$0.00	\$52.31
4	65.00	\$22.94	\$13.99	\$13.32	\$3.88	\$0.00	\$54.13
5	70.00	\$24.70	\$13.99	\$13.37	\$3.88	\$0.00	\$55.94
6	75.00	\$26.47	\$13.99	\$13.42	\$3.88	\$0.00	\$57.76
7	80.00	\$28.23	\$13.99	\$13.48	\$3.88	\$0.00	\$59.58
8	85.00	\$30.00	\$13.99	\$13.53	\$3.88	\$0.00	\$61.40

Apprentice: VOICE-DATA-VIDEO TECHNICIAN							
Effective Date: 9/7/2025							
Step	Percent	Apprentice Base Wage	Health	Pension	Annuity	Supplemental Unemployment	Total Rate
1	50.00	\$18.06	\$14.98	\$0.54	\$3.97	\$0.00	\$37.55
2	55.00	\$19.87	\$14.98	\$0.60	\$3.97	\$0.00	\$39.42
3	60.00	\$21.67	\$14.98	\$13.51	\$3.97	\$0.00	\$54.13

Construction

Classification	Effective Date	Base Wage	Health	Pension	Annuity	Supplemental Unemployment	Total Rate	
Apprentice: VOICE-DATA-VIDEO TECHNICIAN Effective Date: 9/7/2025 <table><thead><tr><th>Step</th><th>Percent</th><th>Apprentice Base Wage</th><th>Health</th><th>Pension</th><th>Annuity</th><th>Supplemental Unemployment</th><th>Total Rate</th></tr></thead><tbody><tr><td>4</td><td>65.00</td><td>\$23.48</td><td>\$14.98</td><td>\$13.56</td><td>\$3.97</td><td>\$0.00</td><td>\$55.99</td></tr><tr><td>5</td><td>70.00</td><td>\$25.28</td><td>\$14.98</td><td>\$13.62</td><td>\$3.97</td><td>\$0.00</td><td>\$57.85</td></tr><tr><td>6</td><td>75.00</td><td>\$27.09</td><td>\$14.98</td><td>\$13.67</td><td>\$3.97</td><td>\$0.00</td><td>\$59.71</td></tr><tr><td>7</td><td>80.00</td><td>\$28.90</td><td>\$14.98</td><td>\$13.73</td><td>\$3.97</td><td>\$0.00</td><td>\$61.58</td></tr><tr><td>8</td><td>85.00</td><td>\$30.70</td><td>\$14.98</td><td>\$13.78</td><td>\$3.97</td><td>\$0.00</td><td>\$63.43</td></tr></tbody></table>								Step	Percent	Apprentice Base Wage	Health	Pension	Annuity	Supplemental Unemployment	Total Rate	4	65.00	\$23.48	\$14.98	\$13.56	\$3.97	\$0.00	\$55.99	5	70.00	\$25.28	\$14.98	\$13.62	\$3.97	\$0.00	\$57.85	6	75.00	\$27.09	\$14.98	\$13.67	\$3.97	\$0.00	\$59.71	7	80.00	\$28.90	\$14.98	\$13.73	\$3.97	\$0.00	\$61.58	8	85.00	\$30.70	\$14.98	\$13.78	\$3.97	\$0.00	\$63.43
Step	Percent	Apprentice Base Wage	Health	Pension	Annuity	Supplemental Unemployment	Total Rate	
4	65.00	\$23.48	\$14.98	\$13.56	\$3.97	\$0.00	\$55.99	
5	70.00	\$25.28	\$14.98	\$13.62	\$3.97	\$0.00	\$57.85	
6	75.00	\$27.09	\$14.98	\$13.67	\$3.97	\$0.00	\$59.71	
7	80.00	\$28.90	\$14.98	\$13.73	\$3.97	\$0.00	\$61.58	
8	85.00	\$30.70	\$14.98	\$13.78	\$3.97	\$0.00	\$63.43	
WAGON DRILL OPERATOR	6/1/2025	\$42.00	\$9.65	\$9.00	\$8.70	\$0.00	\$69.35	
LABORERS	12/1/2025	\$43.38	\$9.65	\$9.00	\$8.70	\$0.00	\$70.73	
	6/1/2026	\$44.82	\$9.65	\$9.00	\$8.70	\$0.00	\$72.17	
	12/1/2026	\$46.26	\$9.65	\$9.00	\$8.70	\$0.00	\$73.61	
	6/1/2027	\$47.71	\$9.65	\$9.00	\$8.70	\$0.00	\$75.06	
	12/1/2027	\$49.16	\$9.65	\$9.00	\$8.70	\$0.00	\$76.51	
	6/1/2028	\$50.66	\$9.65	\$9.00	\$8.70	\$0.00	\$78.01	
	12/1/2028	\$52.16	\$9.65	\$9.00	\$8.70	\$0.00	\$79.51	
For apprentice rates see "Apprentice- LABORER"	
WAGON DRILL OPERATOR (HEAVY & HIGHWAY)	6/1/2025	\$40.59	\$9.90	\$9.25	\$9.21	\$0.00	\$68.95	
LABORERS	12/1/2025	\$41.97	\$9.90	\$9.25	\$9.21	\$0.00	\$70.33	
	6/1/2026	\$43.41	\$9.90	\$9.25	\$9.21	\$0.00	\$71.77	
	12/1/2026	\$44.85	\$9.90	\$9.25	\$9.21	\$0.00	\$73.21	
For apprentice rates see "Apprentice- LABORER (Heavy and Highway)"	
WASTE WATER PUMP OPERATOR	6/1/2025	\$58.33	\$15.55	\$13.25	\$3.25	\$0.00	\$90.38	
OPERATING ENGINEERS LOCAL 4	12/1/2025	\$59.78	\$15.55	\$13.25	\$3.25	\$0.00	\$91.83	
	6/1/2026	\$61.08	\$15.55	\$13.25	\$3.25	\$0.00	\$93.13	
	12/1/2026	\$62.53	\$15.55	\$13.25	\$3.25	\$0.00	\$94.58	
For apprentice rates see "Apprentice- OPERATING ENGINEERS"	
WATER METER INSTALLER	3/2/2025	\$69.84	\$14.32	\$12.31	\$8.00	\$0.00	\$104.47	
PLUMBERS & GASFITTERS LOCAL 12	
For apprentice rates see "Apprentice- PLUMBER/PIPEFITTER" or "PLUMBER/GASFITTER"	



Additional Apprentice Information

All apprentices must be registered with the Division of Apprenticeship Training(DAS) in accordance with M.G.L.c. 23, §§ 11E-11L. Minimum wage rates for apprentices employed on public works projects are listed above as a percentage of the hourly prevailing wage rate established by the Commissioner under the provisions of M.G.L.c. 149, §§ 26-27D.

Apprentice ratios are established by DAS pursuant to M.G.L.c. 23, §§ 11E-11L. Ratios are expressed as the allowable number of apprentices to journeymen or fraction thereof, unless otherwise specified. The ratios listed herein have been taken from relevant private collective bargaining agreements(CBAs) and are provided for illustrative purposes only. They have not been independently verified as being accurate or continuing to be accurate.

Parties having questions regarding what ratio to use should contact DAS.

RECTANGULAR RAPID FLASHING BEACON BASE
 20" SQ. X 48" TALL

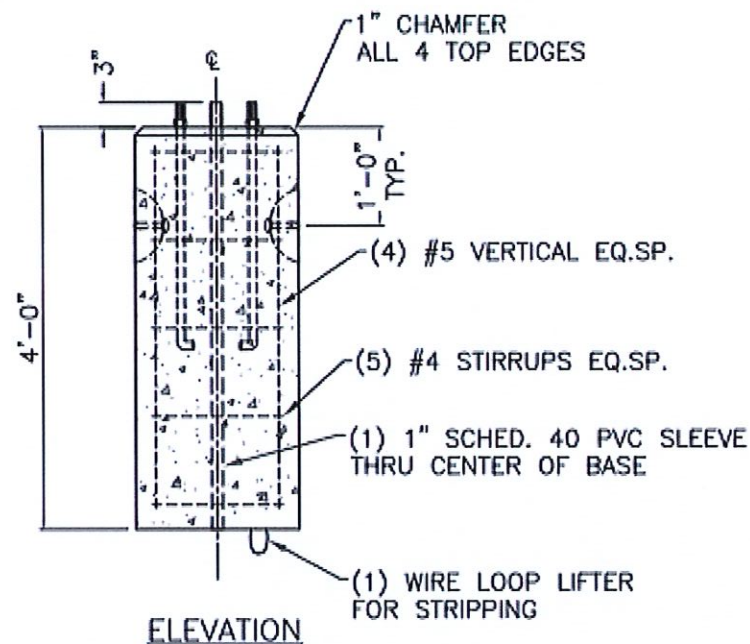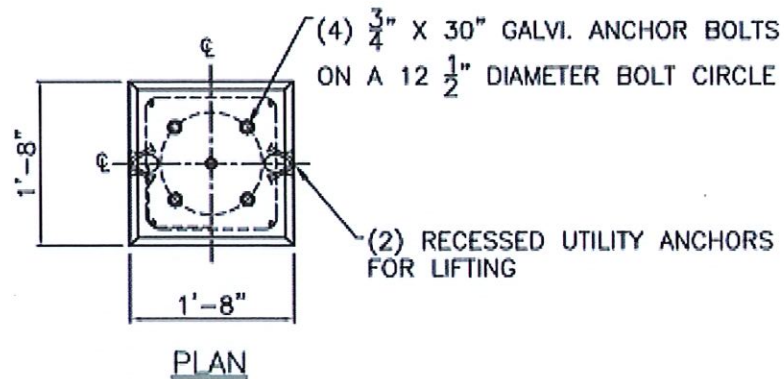

NOTES:

1. CONCRETE MINIMUM STRENGTH 5,000 PSI AFTER 28 DAYS.
2. STEEL REINFORCEMENT CONFORMS TO ASTM A615, GRADE 60. MINIMUM STEEL COVER 2".

SHEA PRODUCT ID: RRFB2020		FILE NAME: RRFB BASE			
WEIGHT (LBS): 1670		DRAWN BY: L.P.	DATE: 4/17/2020	PAGE: 1 OF 1	
773 Salem Street-Wilmington, MA 153 Cranberry Hay-Rochester, MA 87 Haverhill Road-Amesbury, MA 160 Old Turnpike Rd-Nottingham, NH					

Specifications subject to change without notice

HOPKINTON
HAYDEN ROWE STREET
TITLE SHEET & INDEX
SHEET 1 OF 22

FINAL PLAN SET

FOR

HAYDEN ROWE STREET

IN THE TOWN OF

HOPKINTON



MIDDLESEX COUNTY

MASSACHUSETTS

THESE PLANS ARE SUPPLEMENTED BY THE OCTOBER 2017 CONSTRUCTION STANDARD DETAILS, THE 2015 OVERHEAD SIGNAL STRUCTURE AND FOUNDATION STANDARD DRAWINGS, MASSDOT TRAFFIC MANAGEMENT PLANS AND DETAIL DRAWINGS, THE 1990 STANDARD DRAWINGS FOR SIGNS AND SUPPORTS, THE 1968 STANDARD DRAWINGS FOR TRAFFIC SIGNALS AND HIGHWAY LIGHTING, AND THE LATEST EDITION OF THE AMERICAN STANDARD FOR NURSERY STOCK.

INDEX

SHEET NO.	DESCRIPTION
1	TITLE SHEET & INDEX
2	LEGEND & ABBREVIATIONS
3	TYPICAL SECTIONS
4 - 6	CONSTRUCTION PLANS
7 - 8	PROFILES
9 - 11	GRADING PLANS
12 - 14	SIGNING & STRIPING PLANS
15	TRAFFIC SIGN SUMMARY
16 - 17	TRAFFIC SIGNAL PLANS
18 - 21	CONSTRUCTION DETAILS
22	CRITICAL CROSS SECTIONS

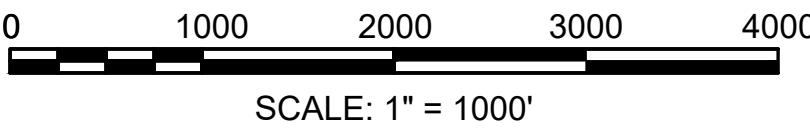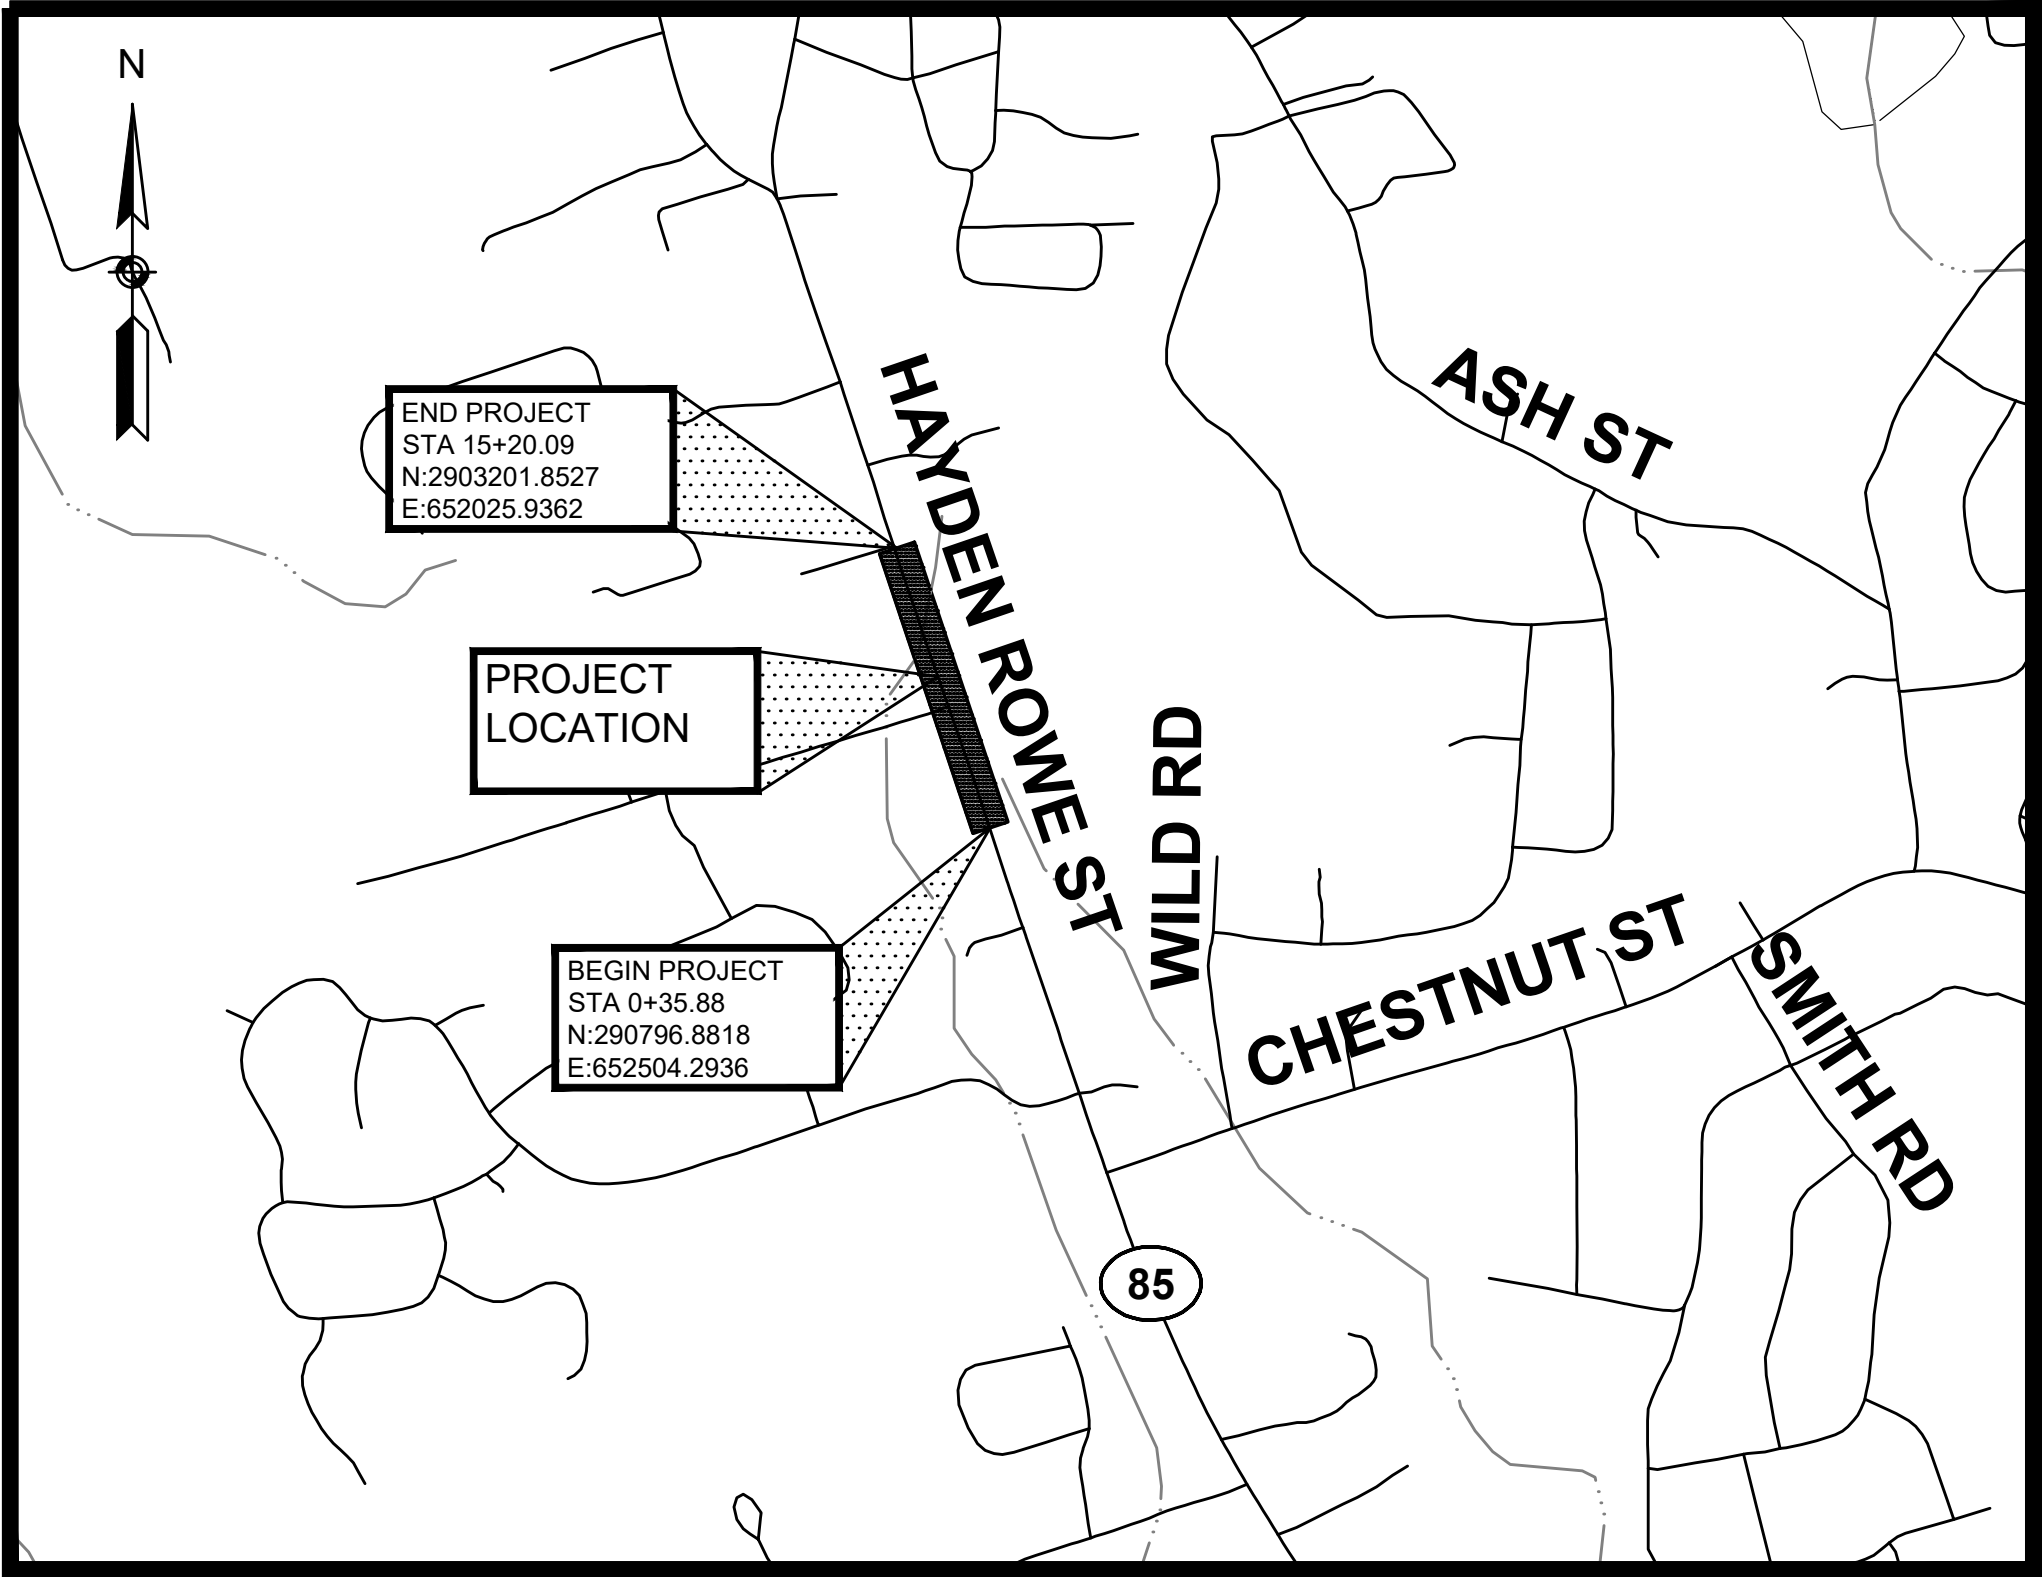

LENGTH OF PROJECT = 1,484.21 FEET = 0.281 MILES


DESIGN DESIGNATION (HAYDEN ROWE STREET)

DESIGN SPEED	45 MPH
FUNCTIONAL CLASSIFICATION	Urban Minor Arterial

6/30/2025	ADDENDUM NO. 1	1
6/10/2025	BID PLANS	0
DATE	DESCRIPTION	REV #

TOWN OF HOPKINTON HAYDEN ROWE STREET

 Vanasse Hangen Brustlin, Inc. 120 Front Street, Suite 500 Worcester, MA 01608 508.752.1001 FAX 508.752.1276		
DESIGNED BY SJG	DATE NOVEMBER 2024	
DRAWN BY SJG	SCALE 1" = 20'	
CHECKED BY GJR	SHEET 1 OF 22	JOB NO. 15805

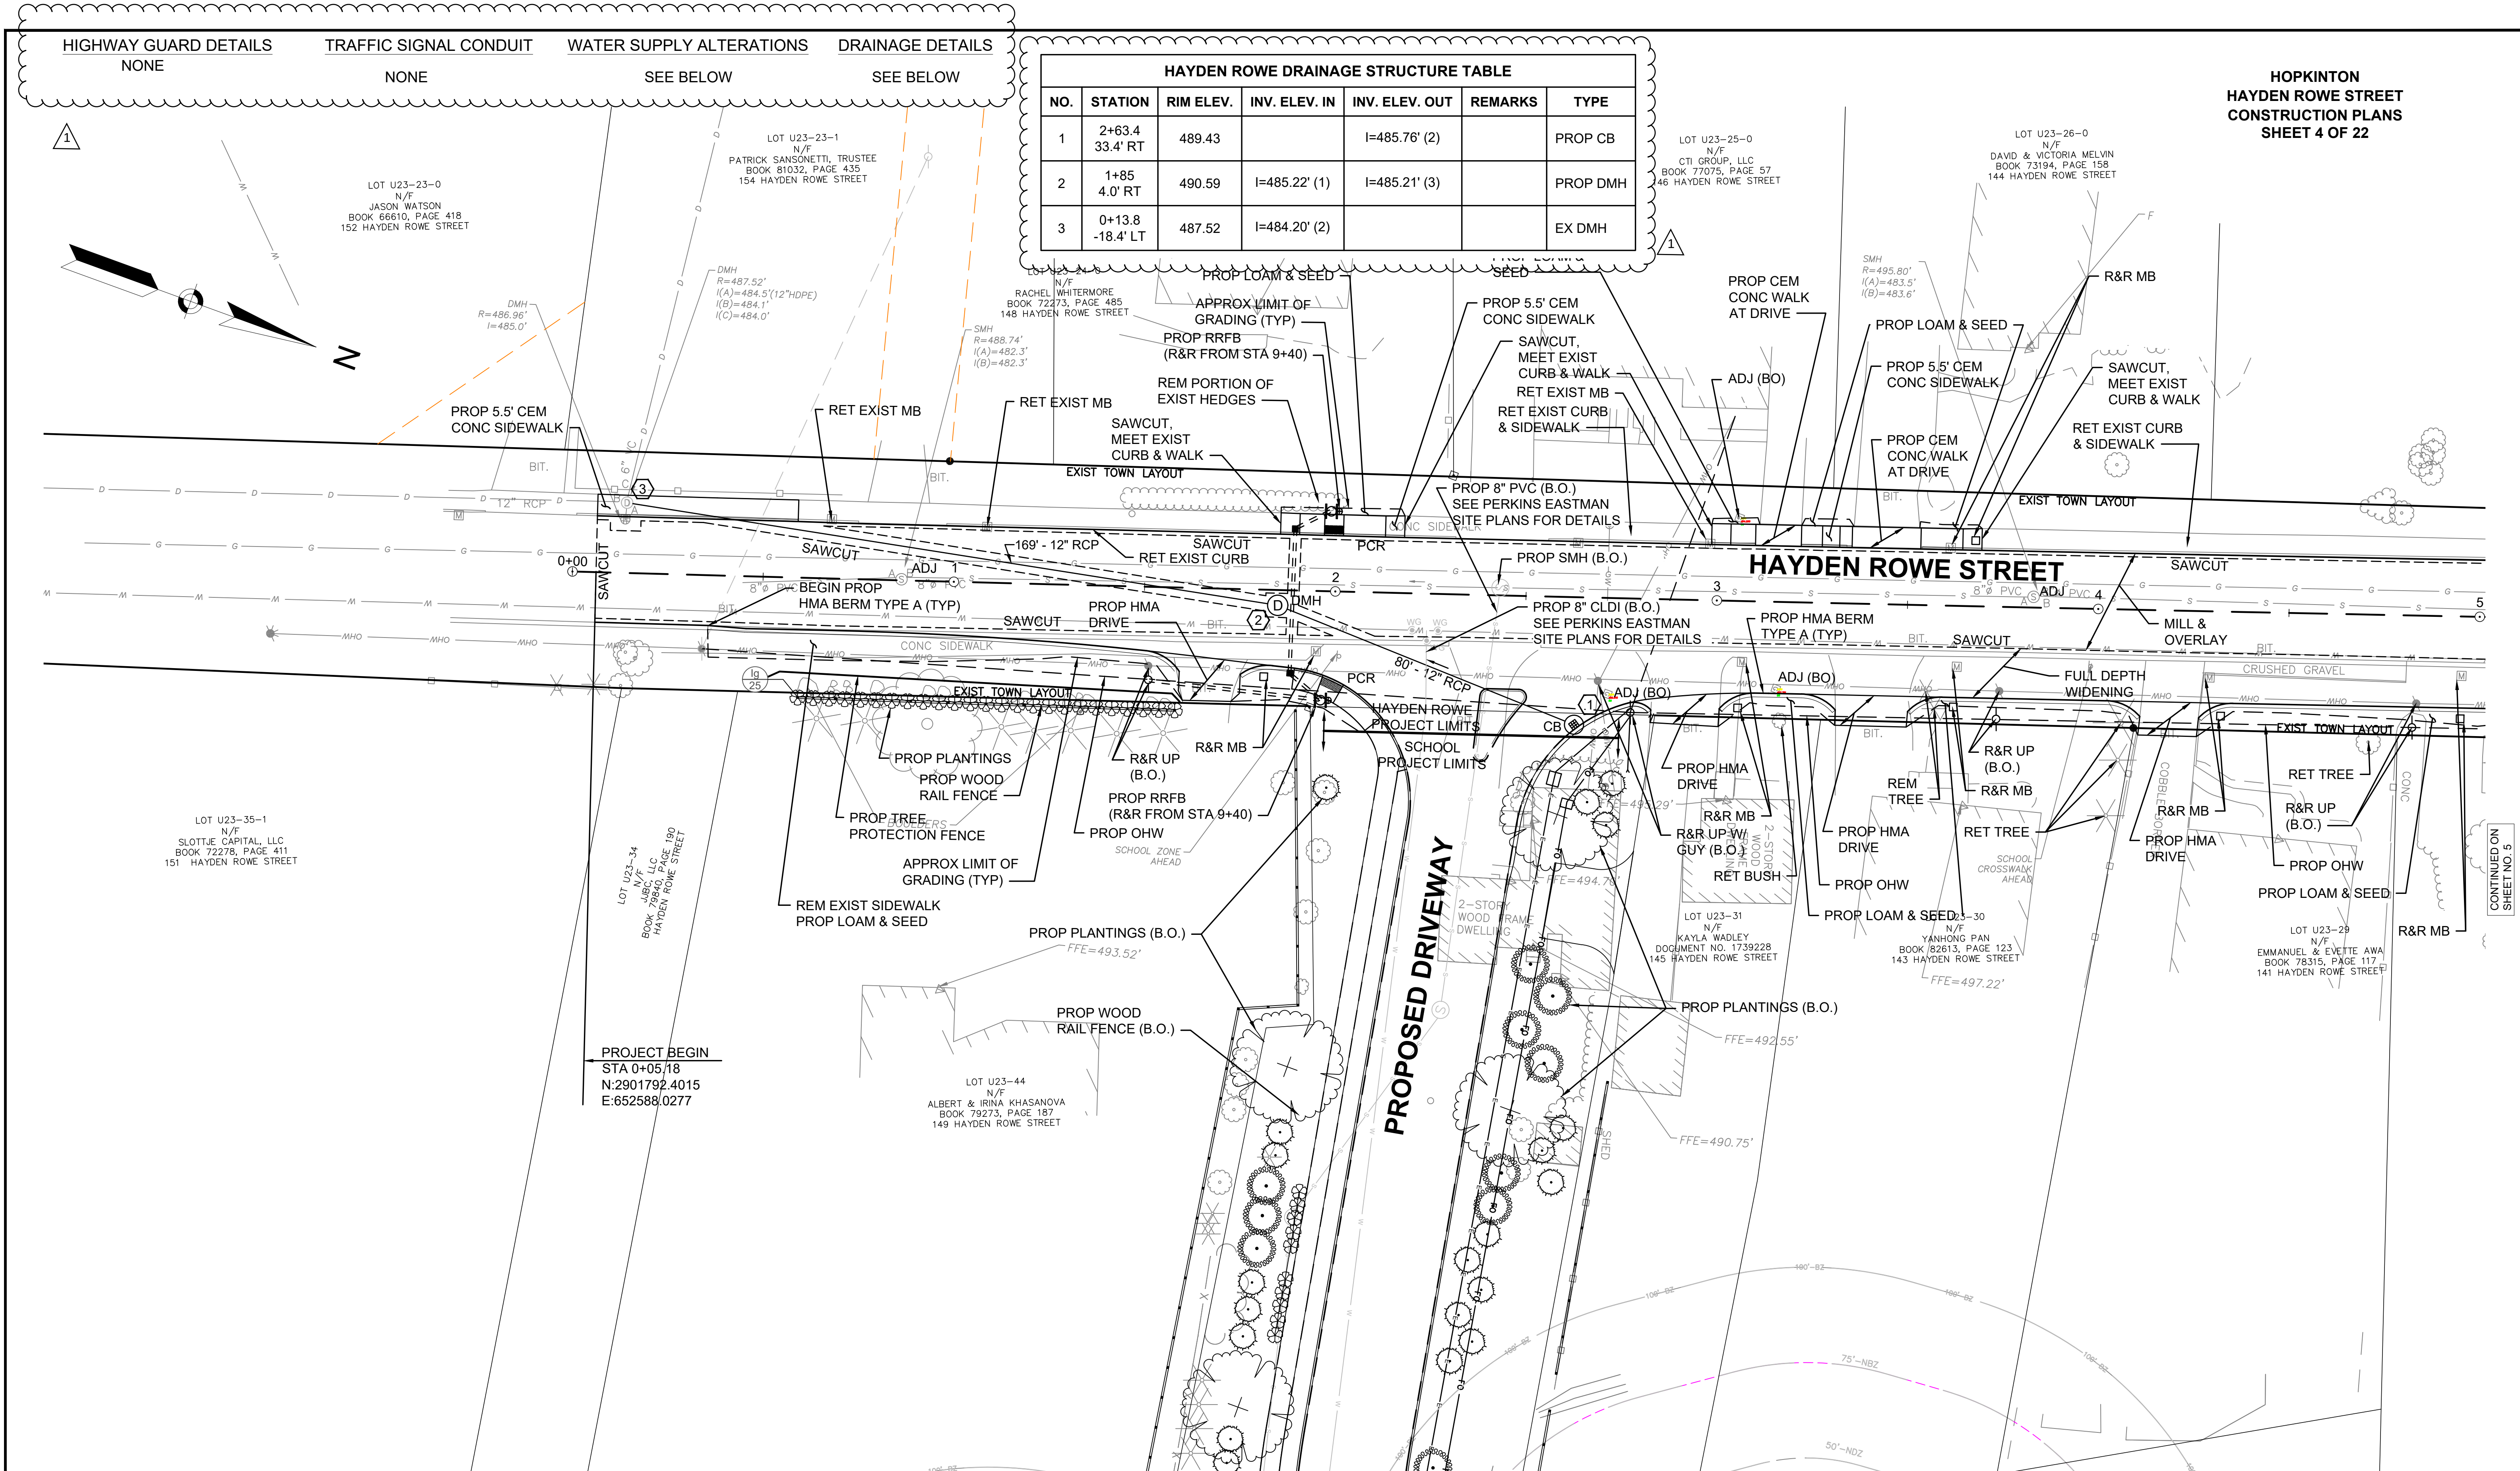

HIGHWAY GUARD DETAILS	TRAFFIC SIGNAL CONDUIT	WATER SUPPLY ALTERATIONS	DRAINAGE DETAILS
NONE	NONE	SEE BELOW	SEE BELOW

HAYDEN ROWE DRAINAGE STRUCTURE TABLE						
NO.	STATION	RIM ELEV.	INV. ELEV. IN	INV. ELEV. OUT	REMARKS	TYPE
1	2+63.4 33.4' RT	489.43		I=485.76' (2)		PROP CB
2	1+85 4.0' RT	490.59	I=485.22' (1)	I=485.21' (3)		PROP DMH
3	0+13.8 -18.4' LT	487.52	I=484.20' (2)			EX DMH

HOPKINTON
HAYDEN ROWE STREET
CONSTRUCTION PLANS
SHEET 4 OF 22

PLANT SCHEDULE HAYDEN ROWE STREET 1

SYMBOL CODE QTY BOTANICAL / COMMON NAME CONT

SHRUBS


Ig 25 Ilex glabra / Inkberry Holly #5

0 20 50 100

SCALE: 1" = 20'



HIGHWAY GUARD DETAILS	TRAFFIC SIGNAL CONDUIT	WATER SUPPLY ALTERATIONS	DRAINAGE DETAILS
TRAILING ANCHORAGE STA 9+50 RT			
HIGHWAY GUARD STA 9+60 RT TO 14+65 RT	SEE SHEET 16	SEE BELOW	SEE BELOW
TANGENT END 14+65 RT			

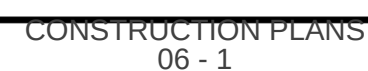

HOPKINTON
HAYDEN ROWE STREET
GRADING PLANS
SHEET 9 OF 22

1

LOT U23-23-0
N/F
JASON WATSON
BOOK 66610, PAGE 418
152 HAYDEN ROWE STREET

LOT U23-23-1
N/F
PATRICK SANSONETTI, TRUSTEE
BOOK 81032, PAGE 435
154 HAYDEN ROWE STREET

LOT U23-24-0
N/F
RACHEL WHITEMORE
BOOK 72273, PAGE 485
148 HAYDEN ROWE STREET

LOT U23-25-0
N/F
CTI GROUP, LLC
BOOK 77075, PAGE 57
146 HAYDEN ROWE STREET

LOT U23-26-0
N/F
DAVID & VICTORIA MELVIN
BOOK 73194, PAGE 158
144 HAYDEN ROWE STREET

LOT U23-35-1
N/F
SLOTTJE CAPITAL, LLC
BOOK 72278, PAGE 411
151 HAYDEN ROWE STREET

LOT U23-34
N/F
JAS. C. LLC
BOOK 78840, PAGE 190
HAYDEN ROWE STREET

LOT U23-44
N/F
ALBERT & IRINA KHASANOVA
BOOK 79273, PAGE 187
149 HAYDEN ROWE STREET

LOT U23-31
N/F
KAYLA WADLEY
DOCUMENT NO. 1739228
145 HAYDEN ROWE STREET

LOT U23-30
N/F
YANHONG PAN
BOOK 82613, PAGE 123
143 HAYDEN ROWE STREET

LOT U23-29
N/F
EMMANUEL & EVETTE AWA
BOOK 78315, PAGE 117
141 HAYDEN ROWE STREET

TOWN OF HOPKINTON
BOOK 56027, PAGE 328
147 HAYDEN ROWE STREET

0 20 50 100

SCALE: 1" = 20'

