


TEST FIT LOCATIONS

1. WEST / FIELDS
2. MIDDLE / TRACK
3. CORNER / BASEBALL
4. CORNER / BASEBALL

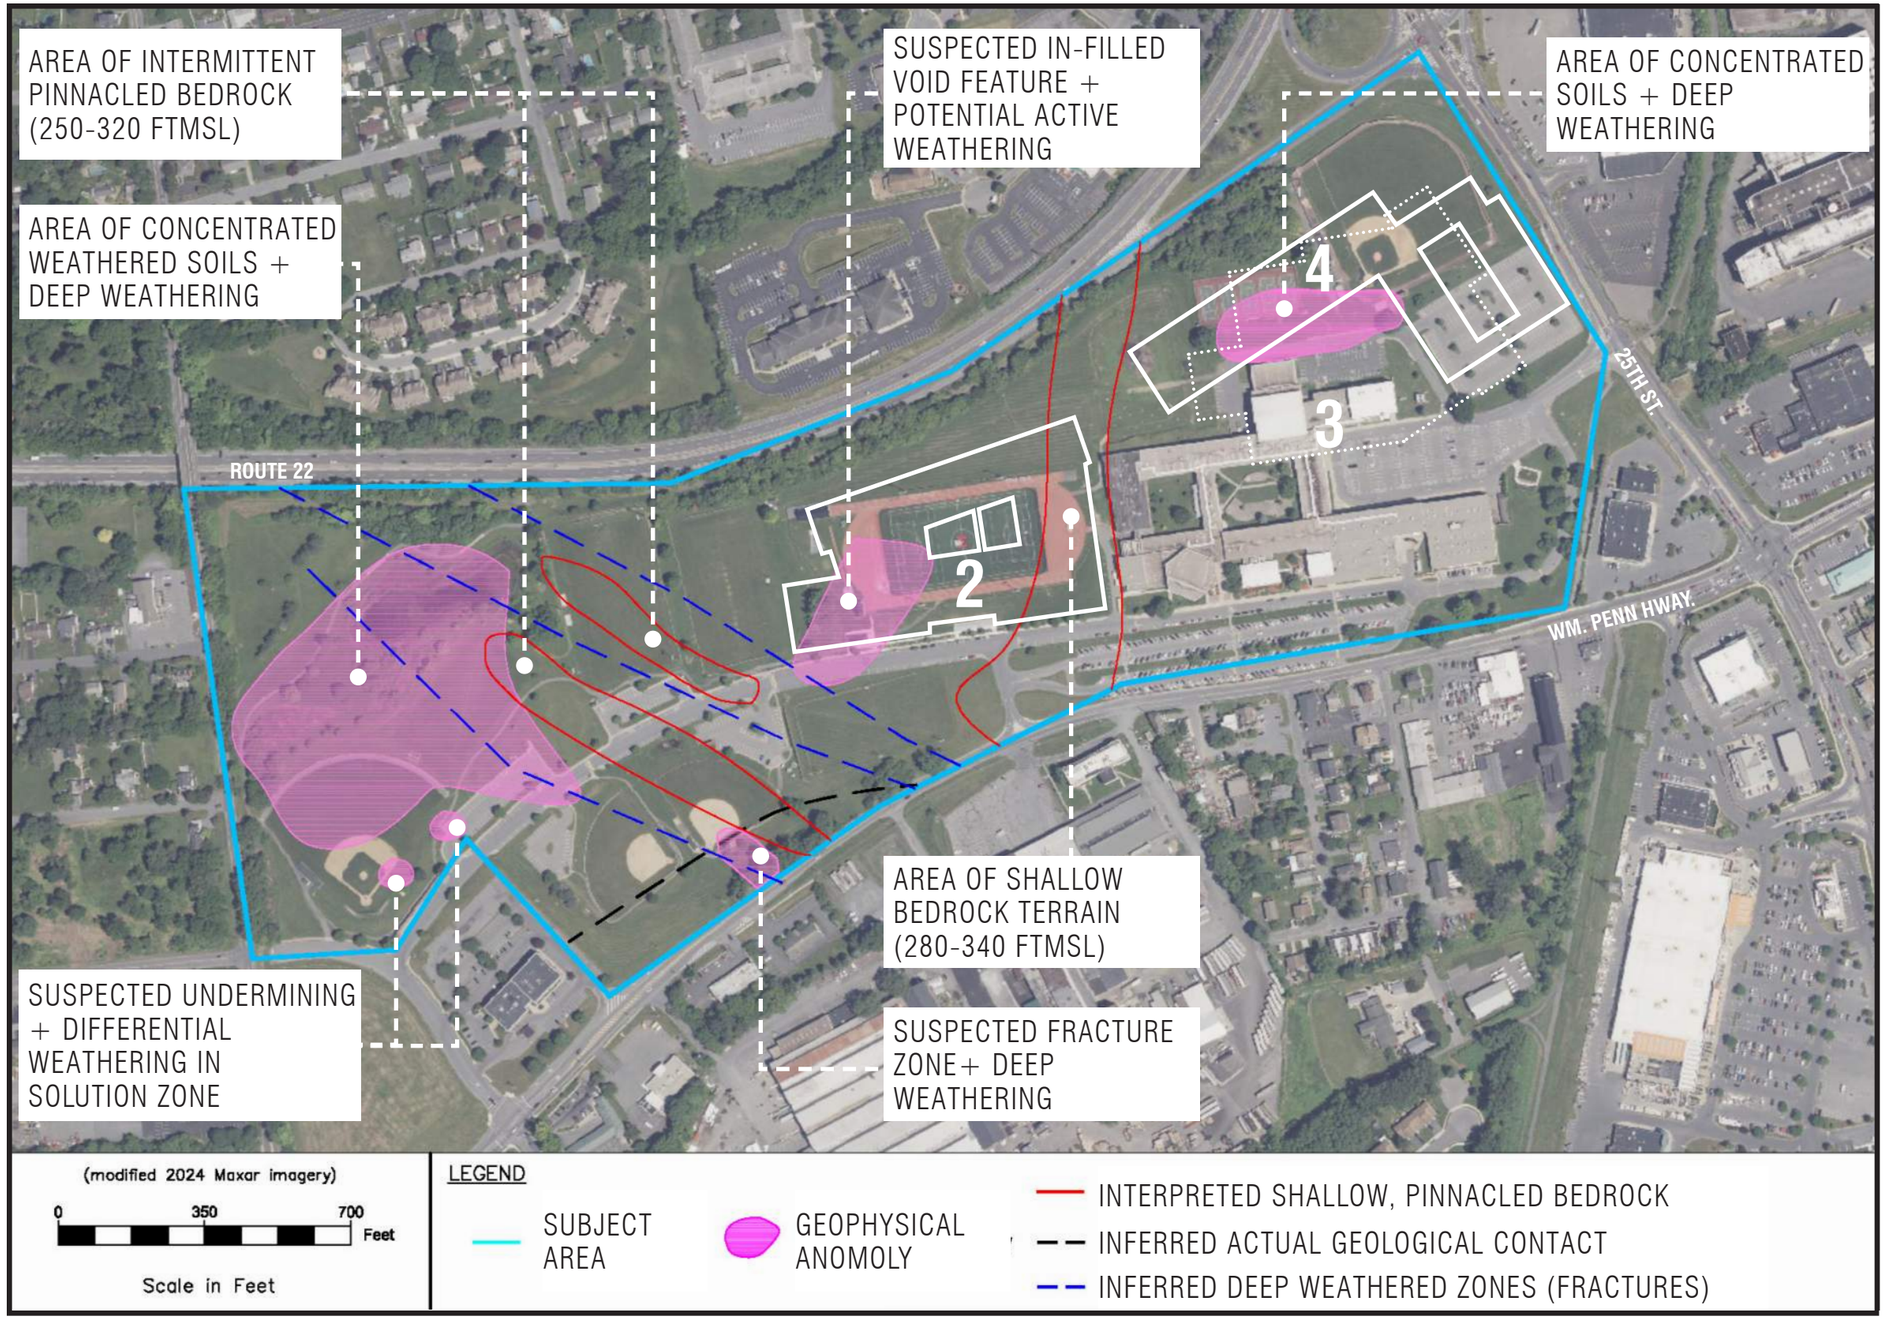



1958 PHOTOS - EASD HS CONSTRUCTION