
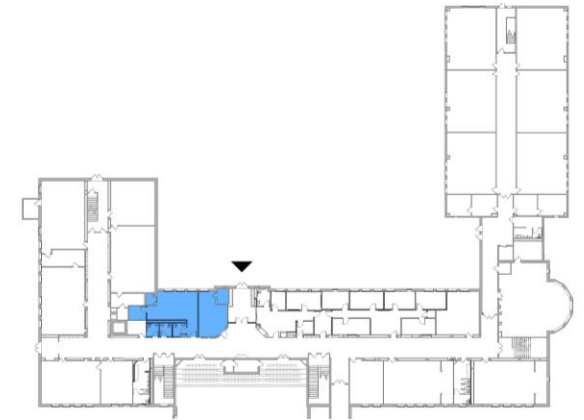



Design Progress – Main Building

Nurse & Conference Room


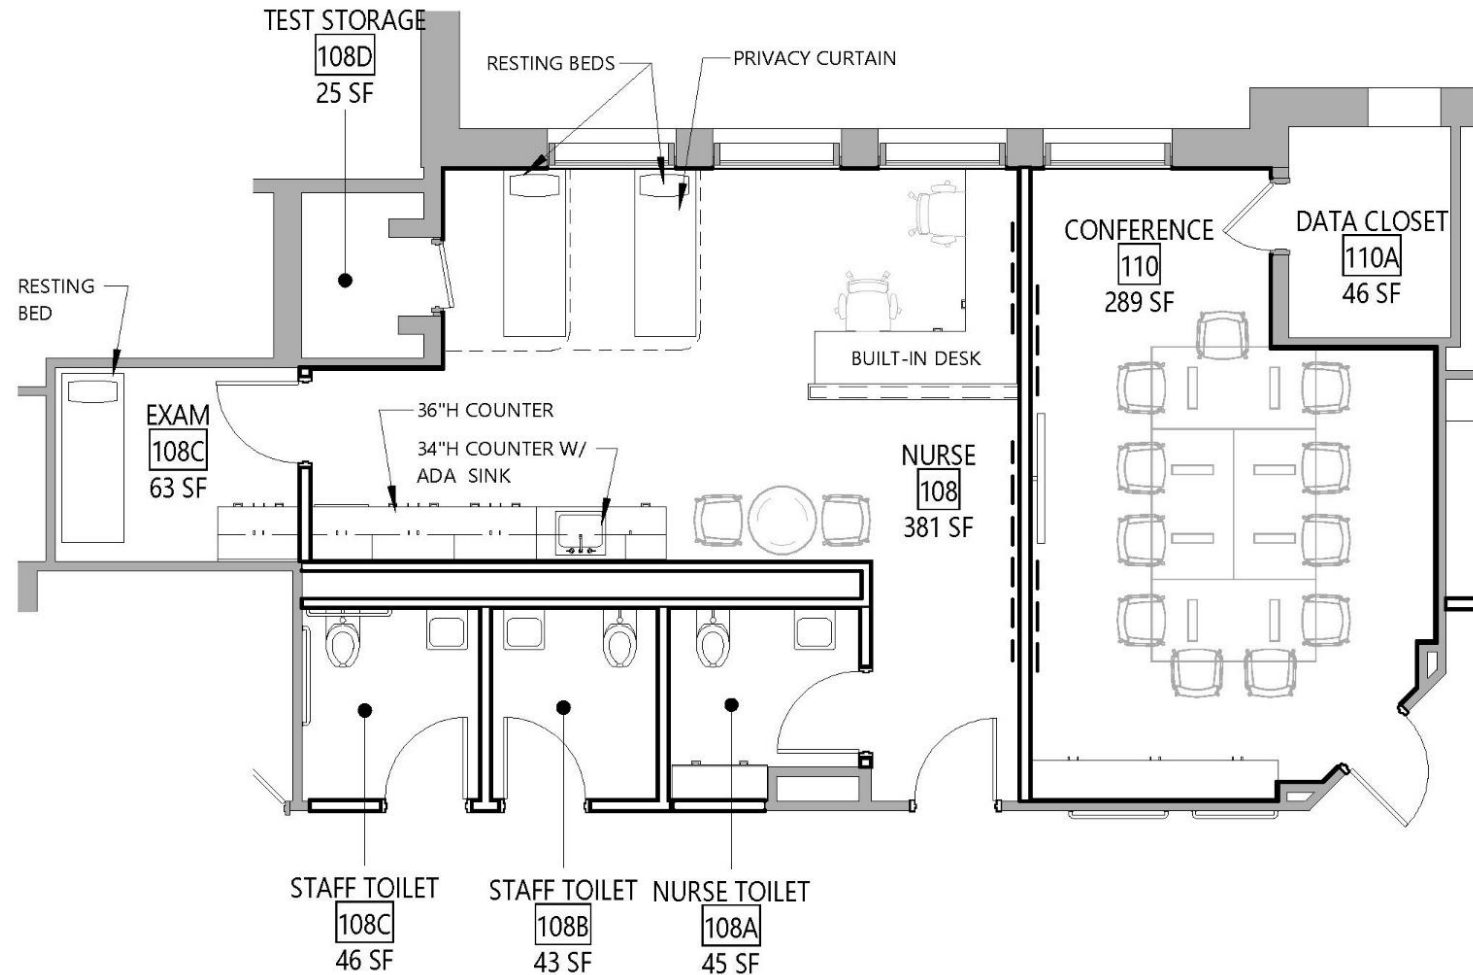


Design Progress – Main Building

Nurse Suite & Conference Room


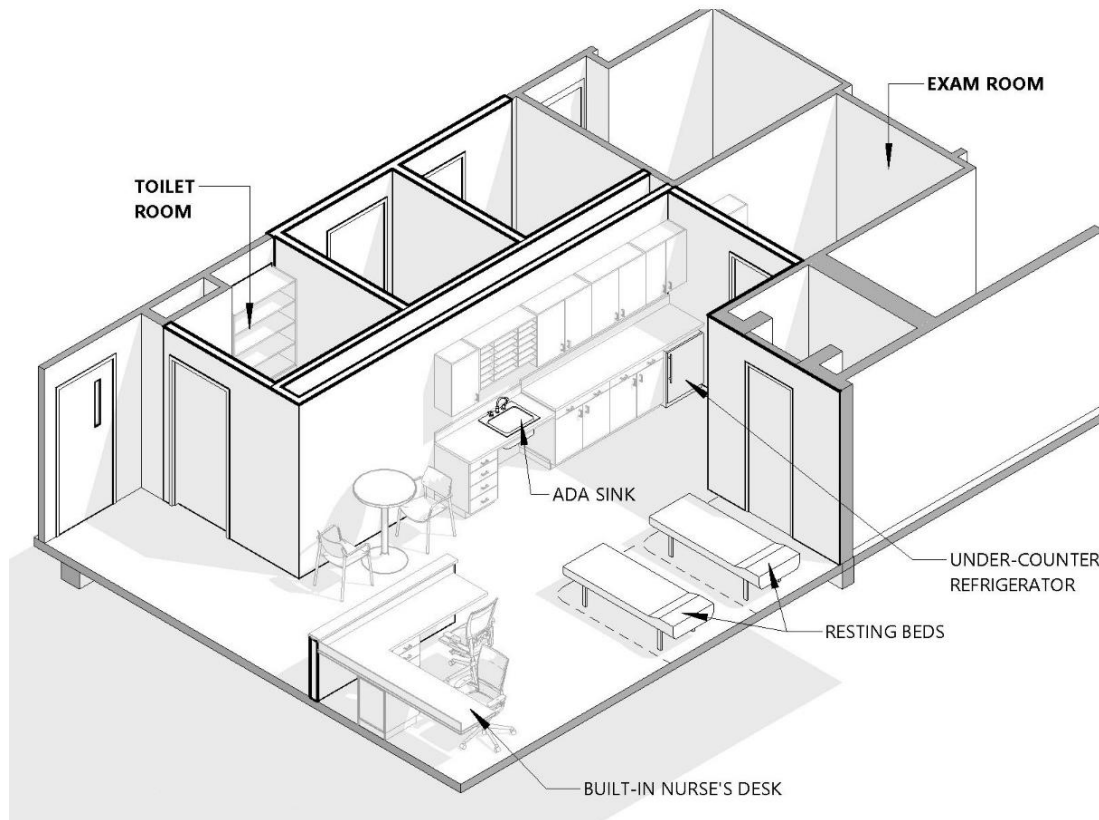


NURSE SUITE

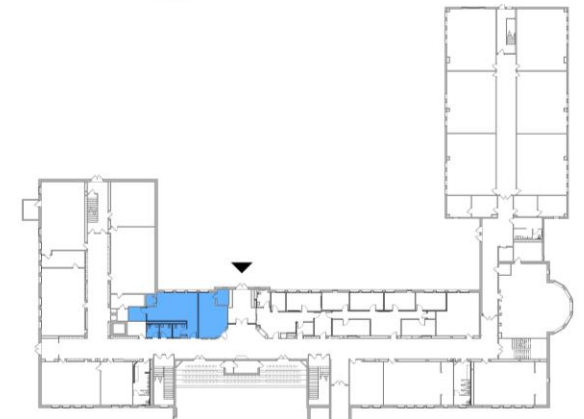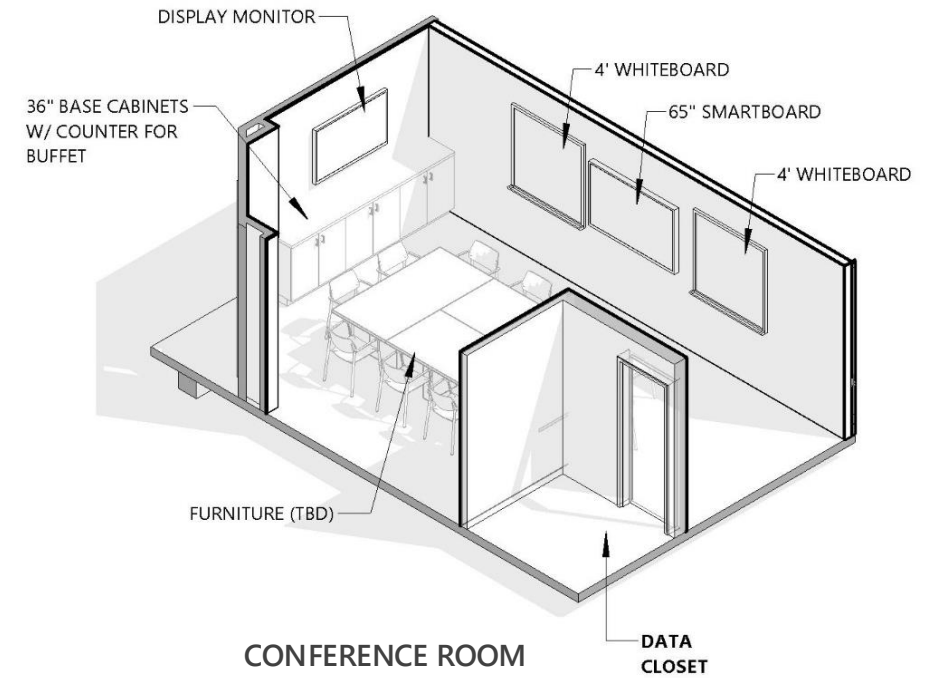



Design Progress – Main Building

Main Office Suite

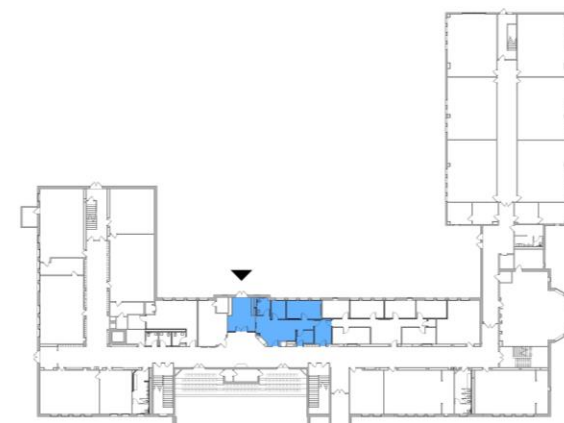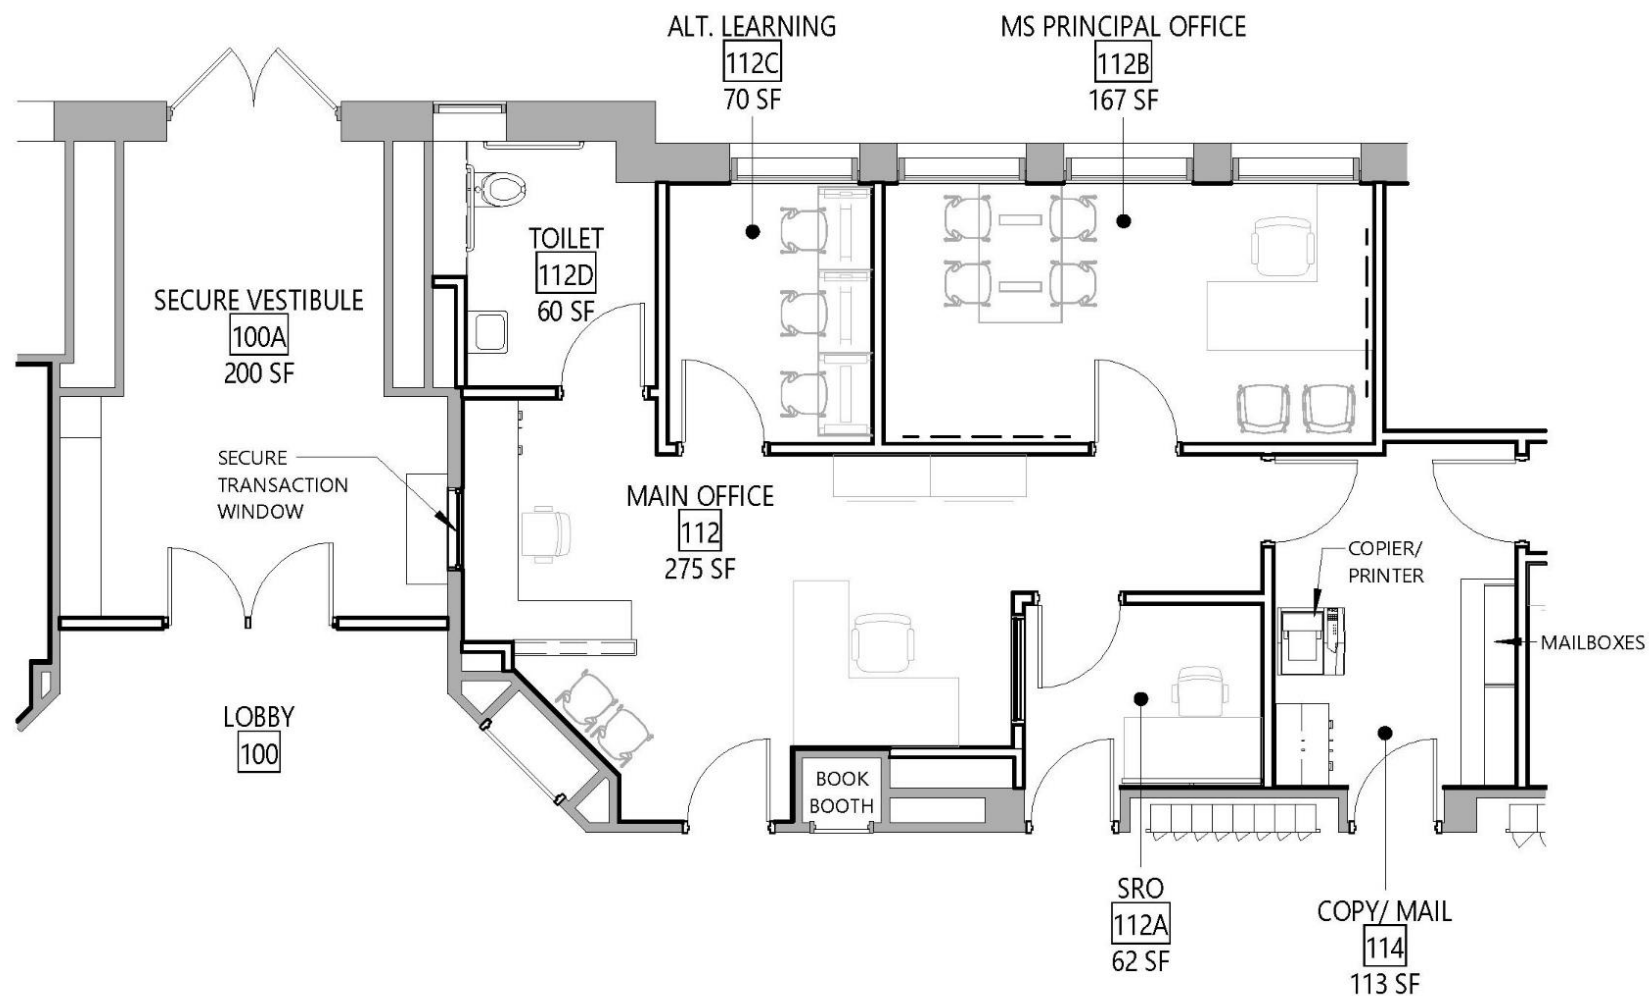



Design Progress – Main Building

Main Office Suite

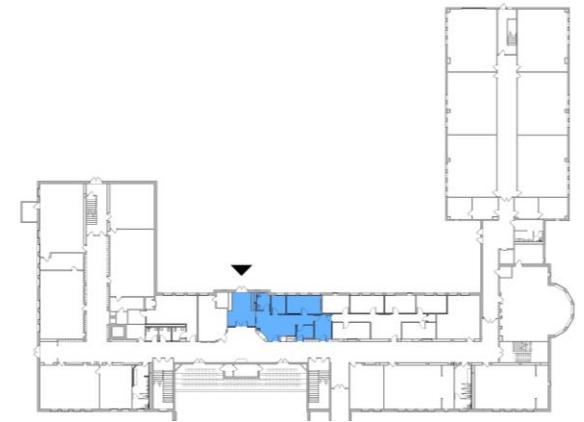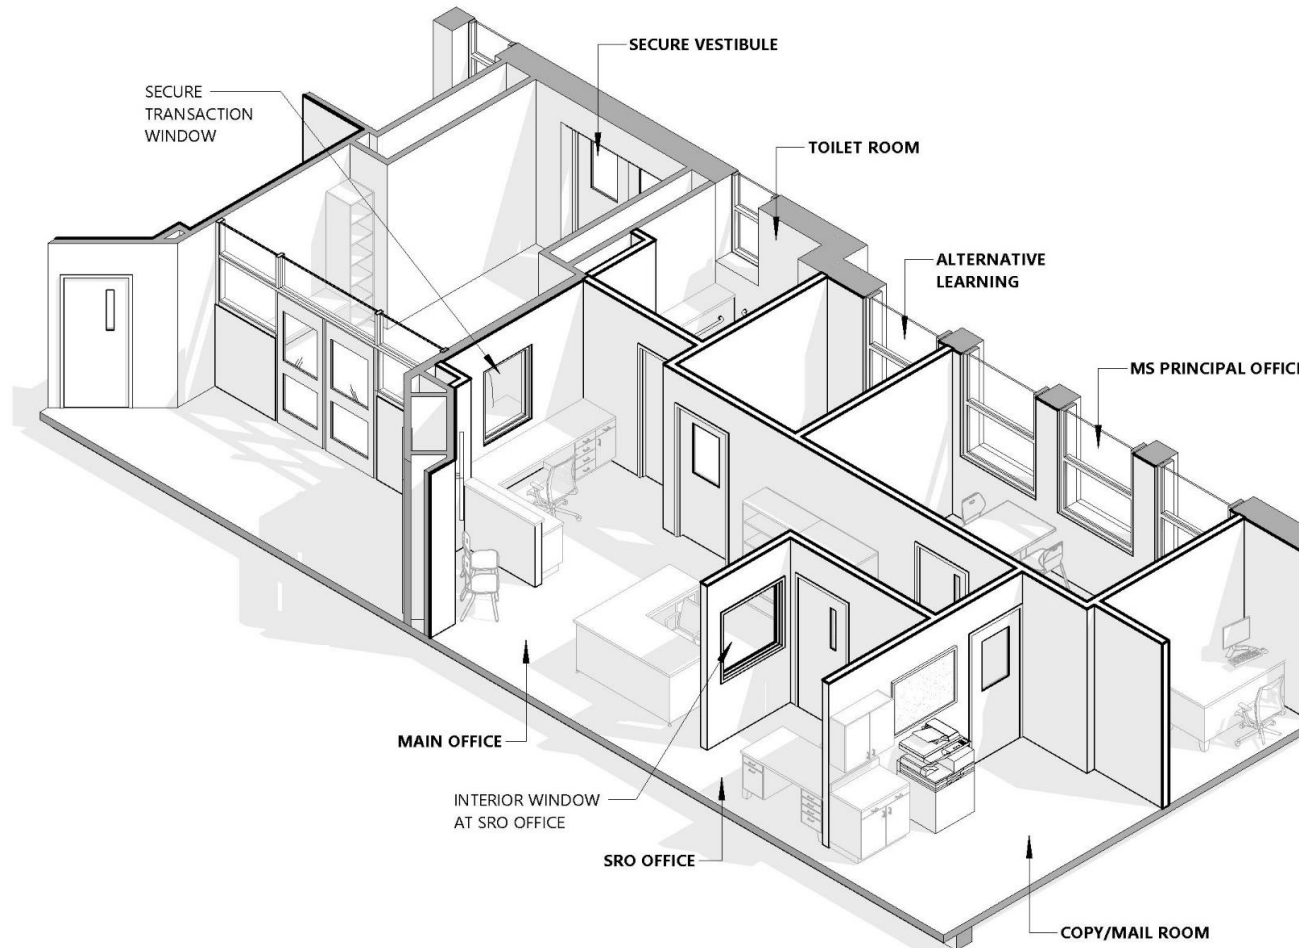



Design Progress – Main Building

Student Support Suite

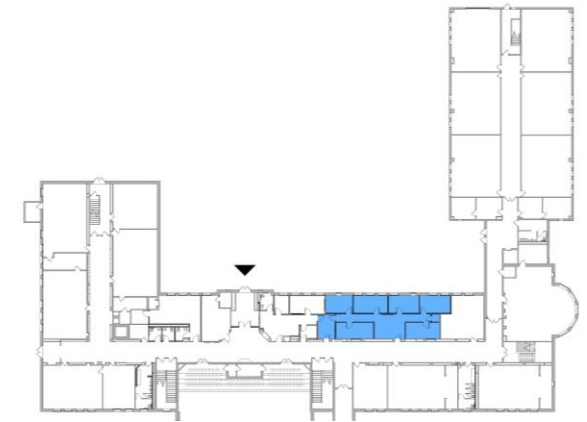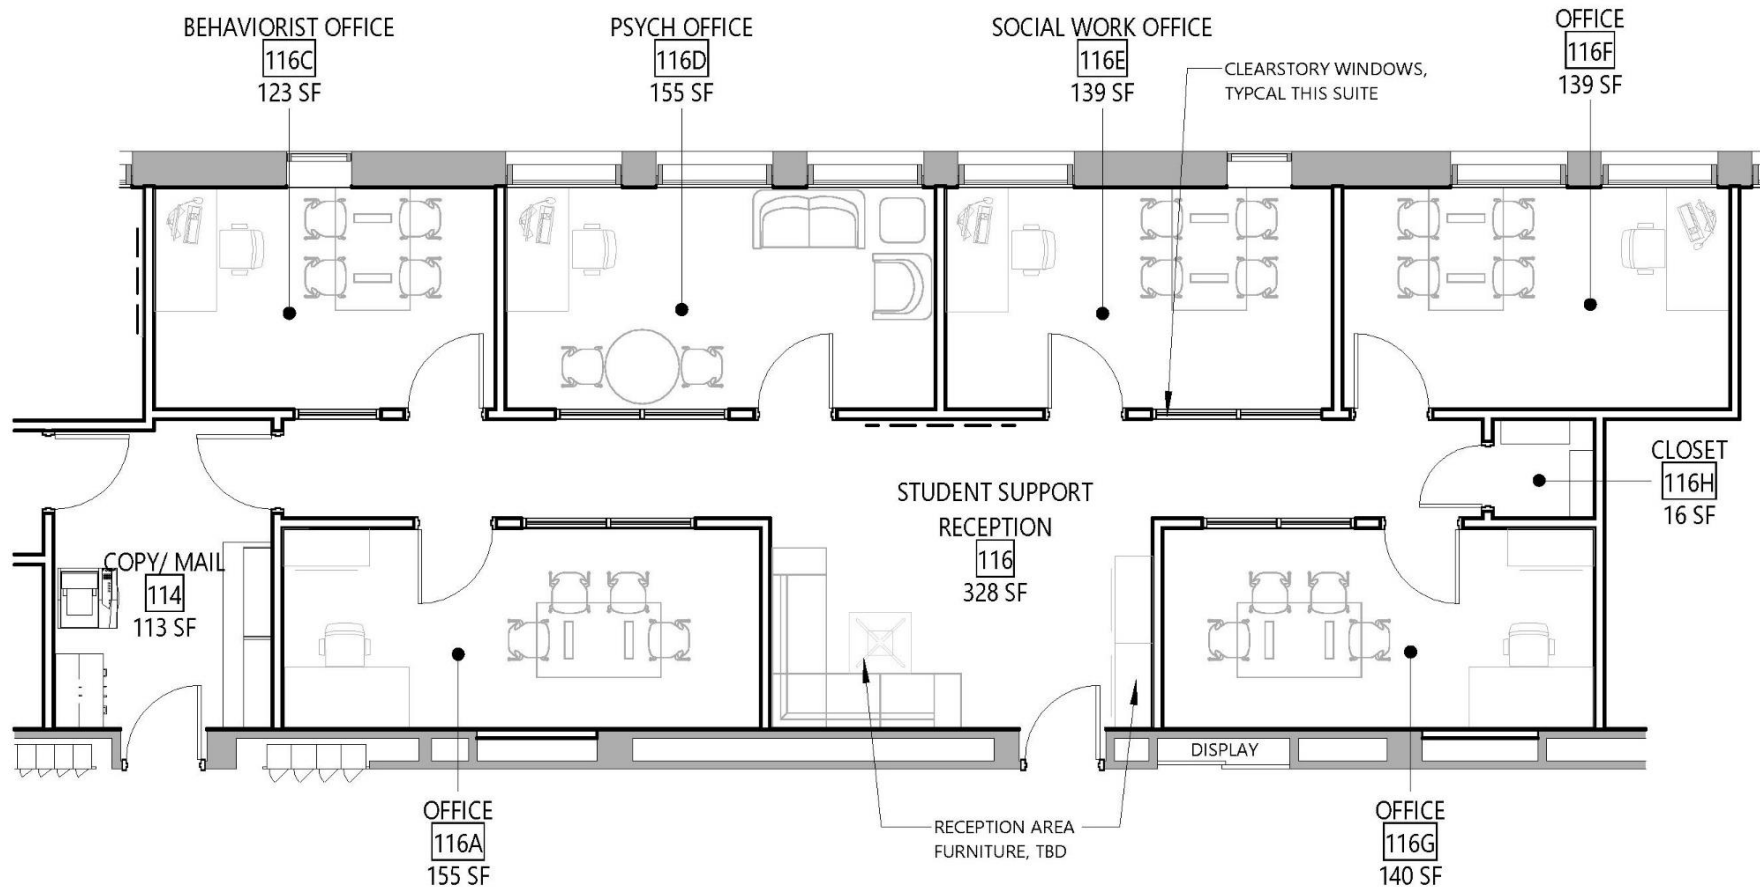



Design Progress – Main Building

Student Support Suite

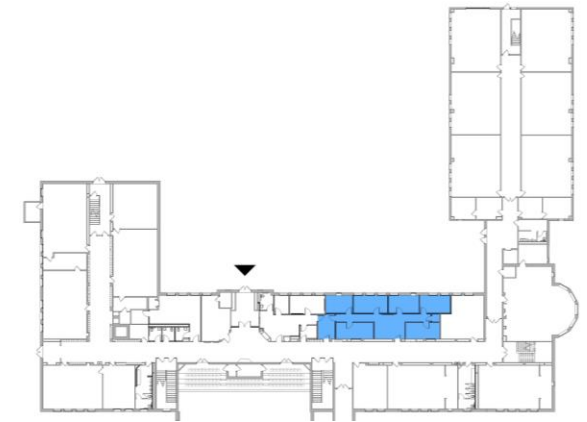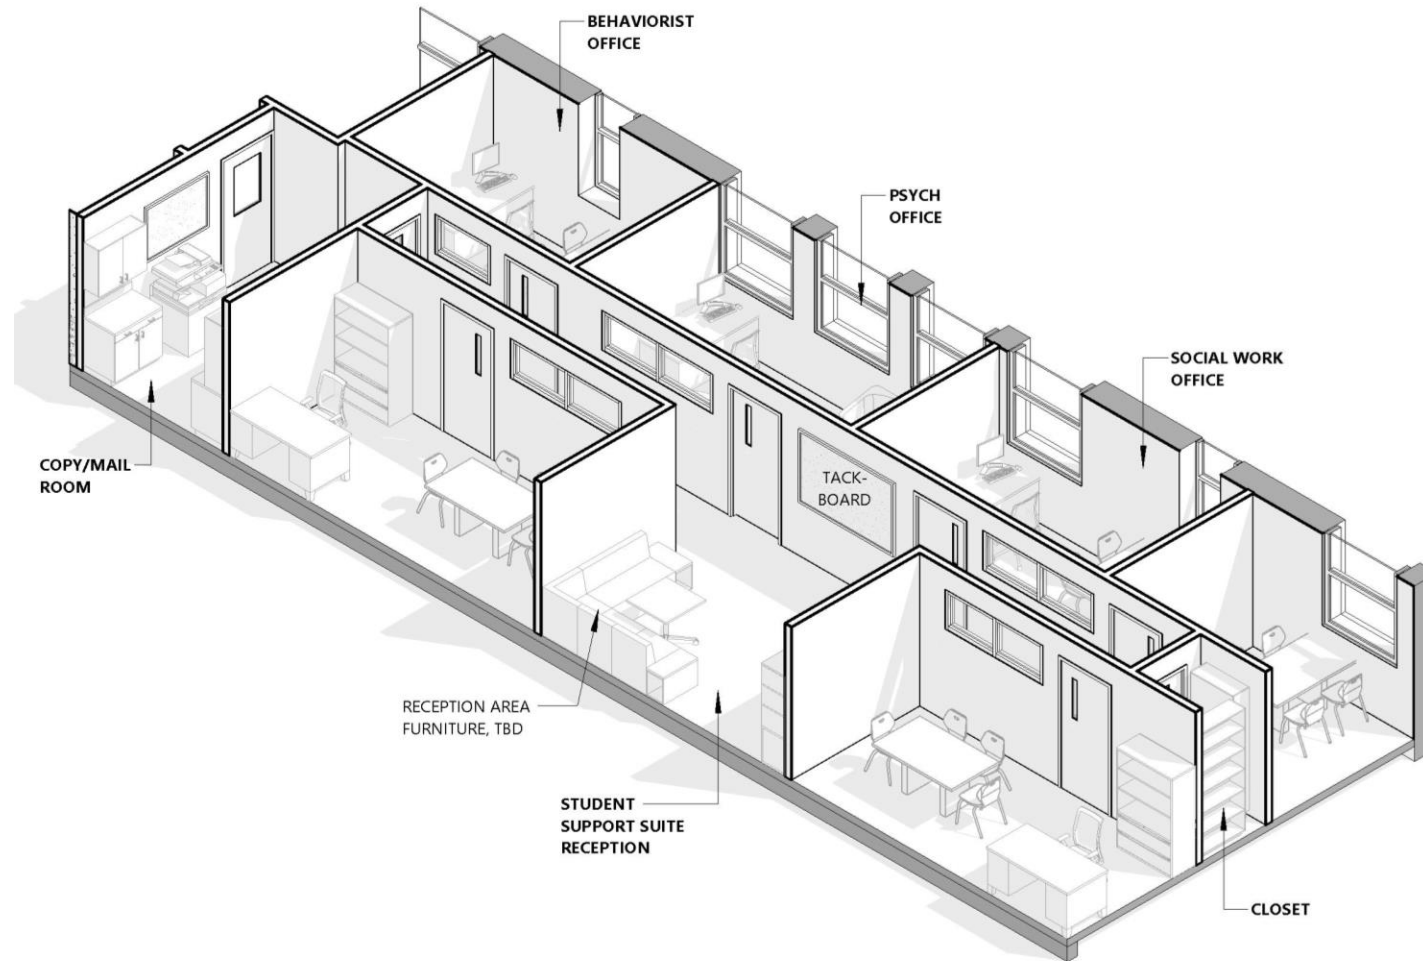

Design Progress – Main Building

STEAM Innovation Rooms

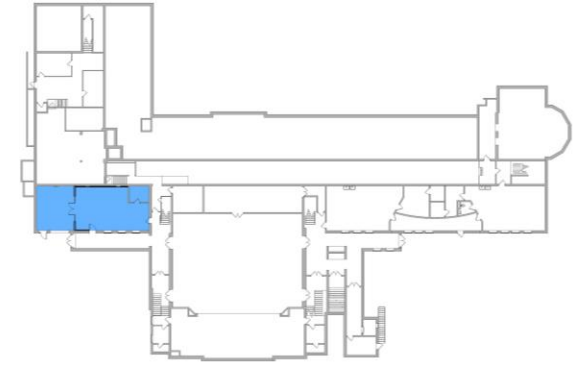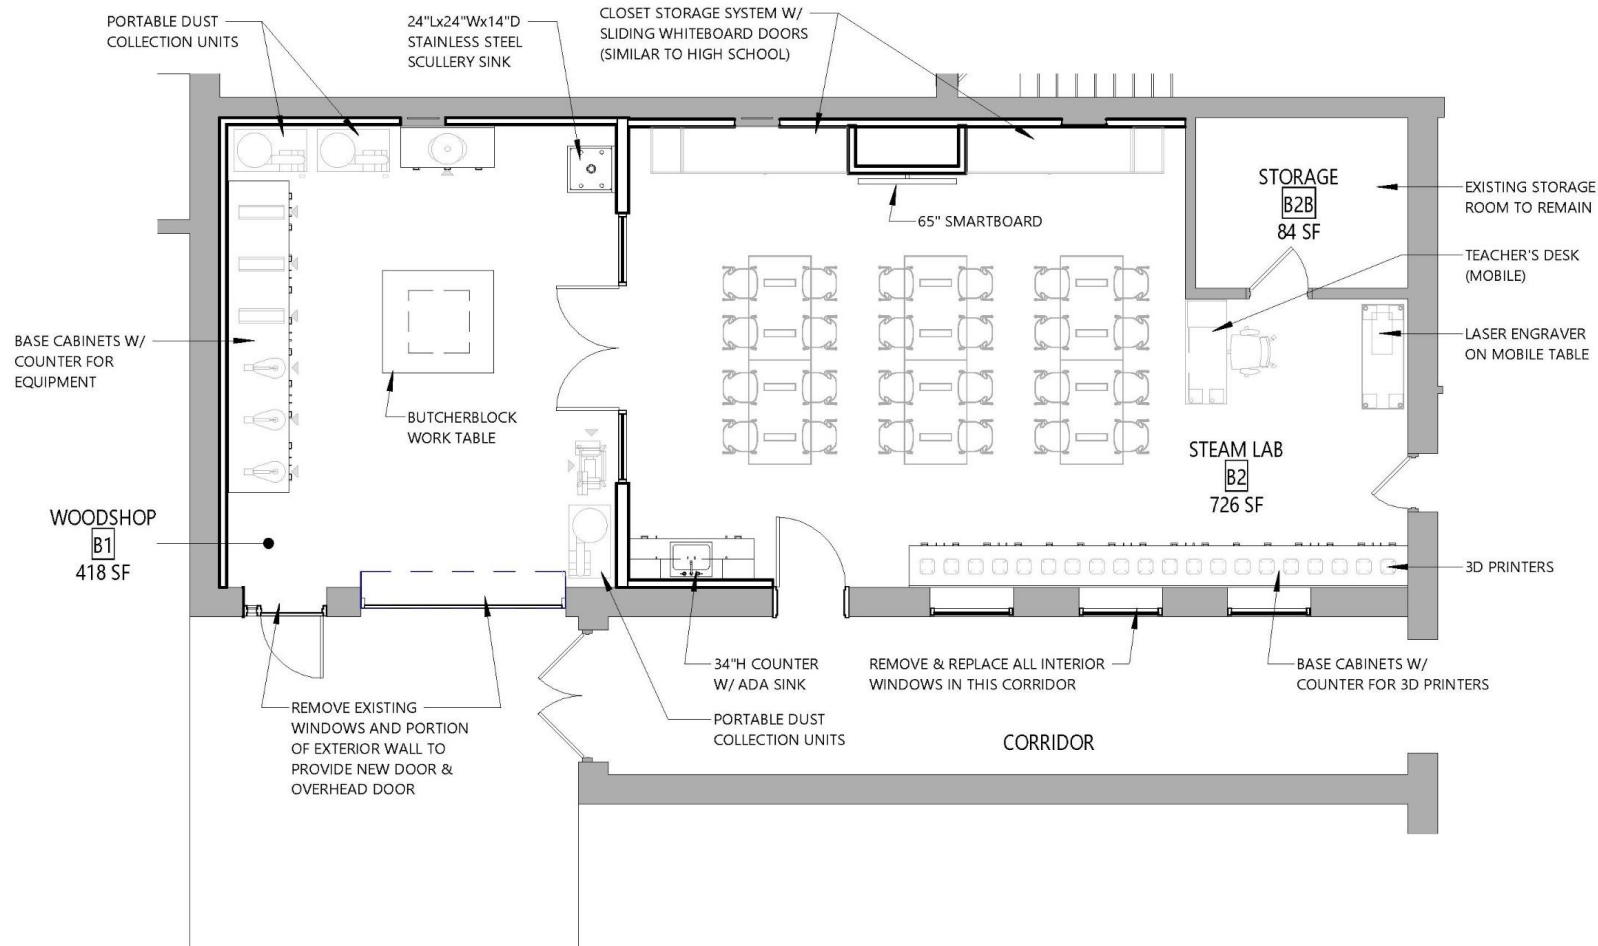

Design Progress – Main Building

STEAM Innovation Rooms

