




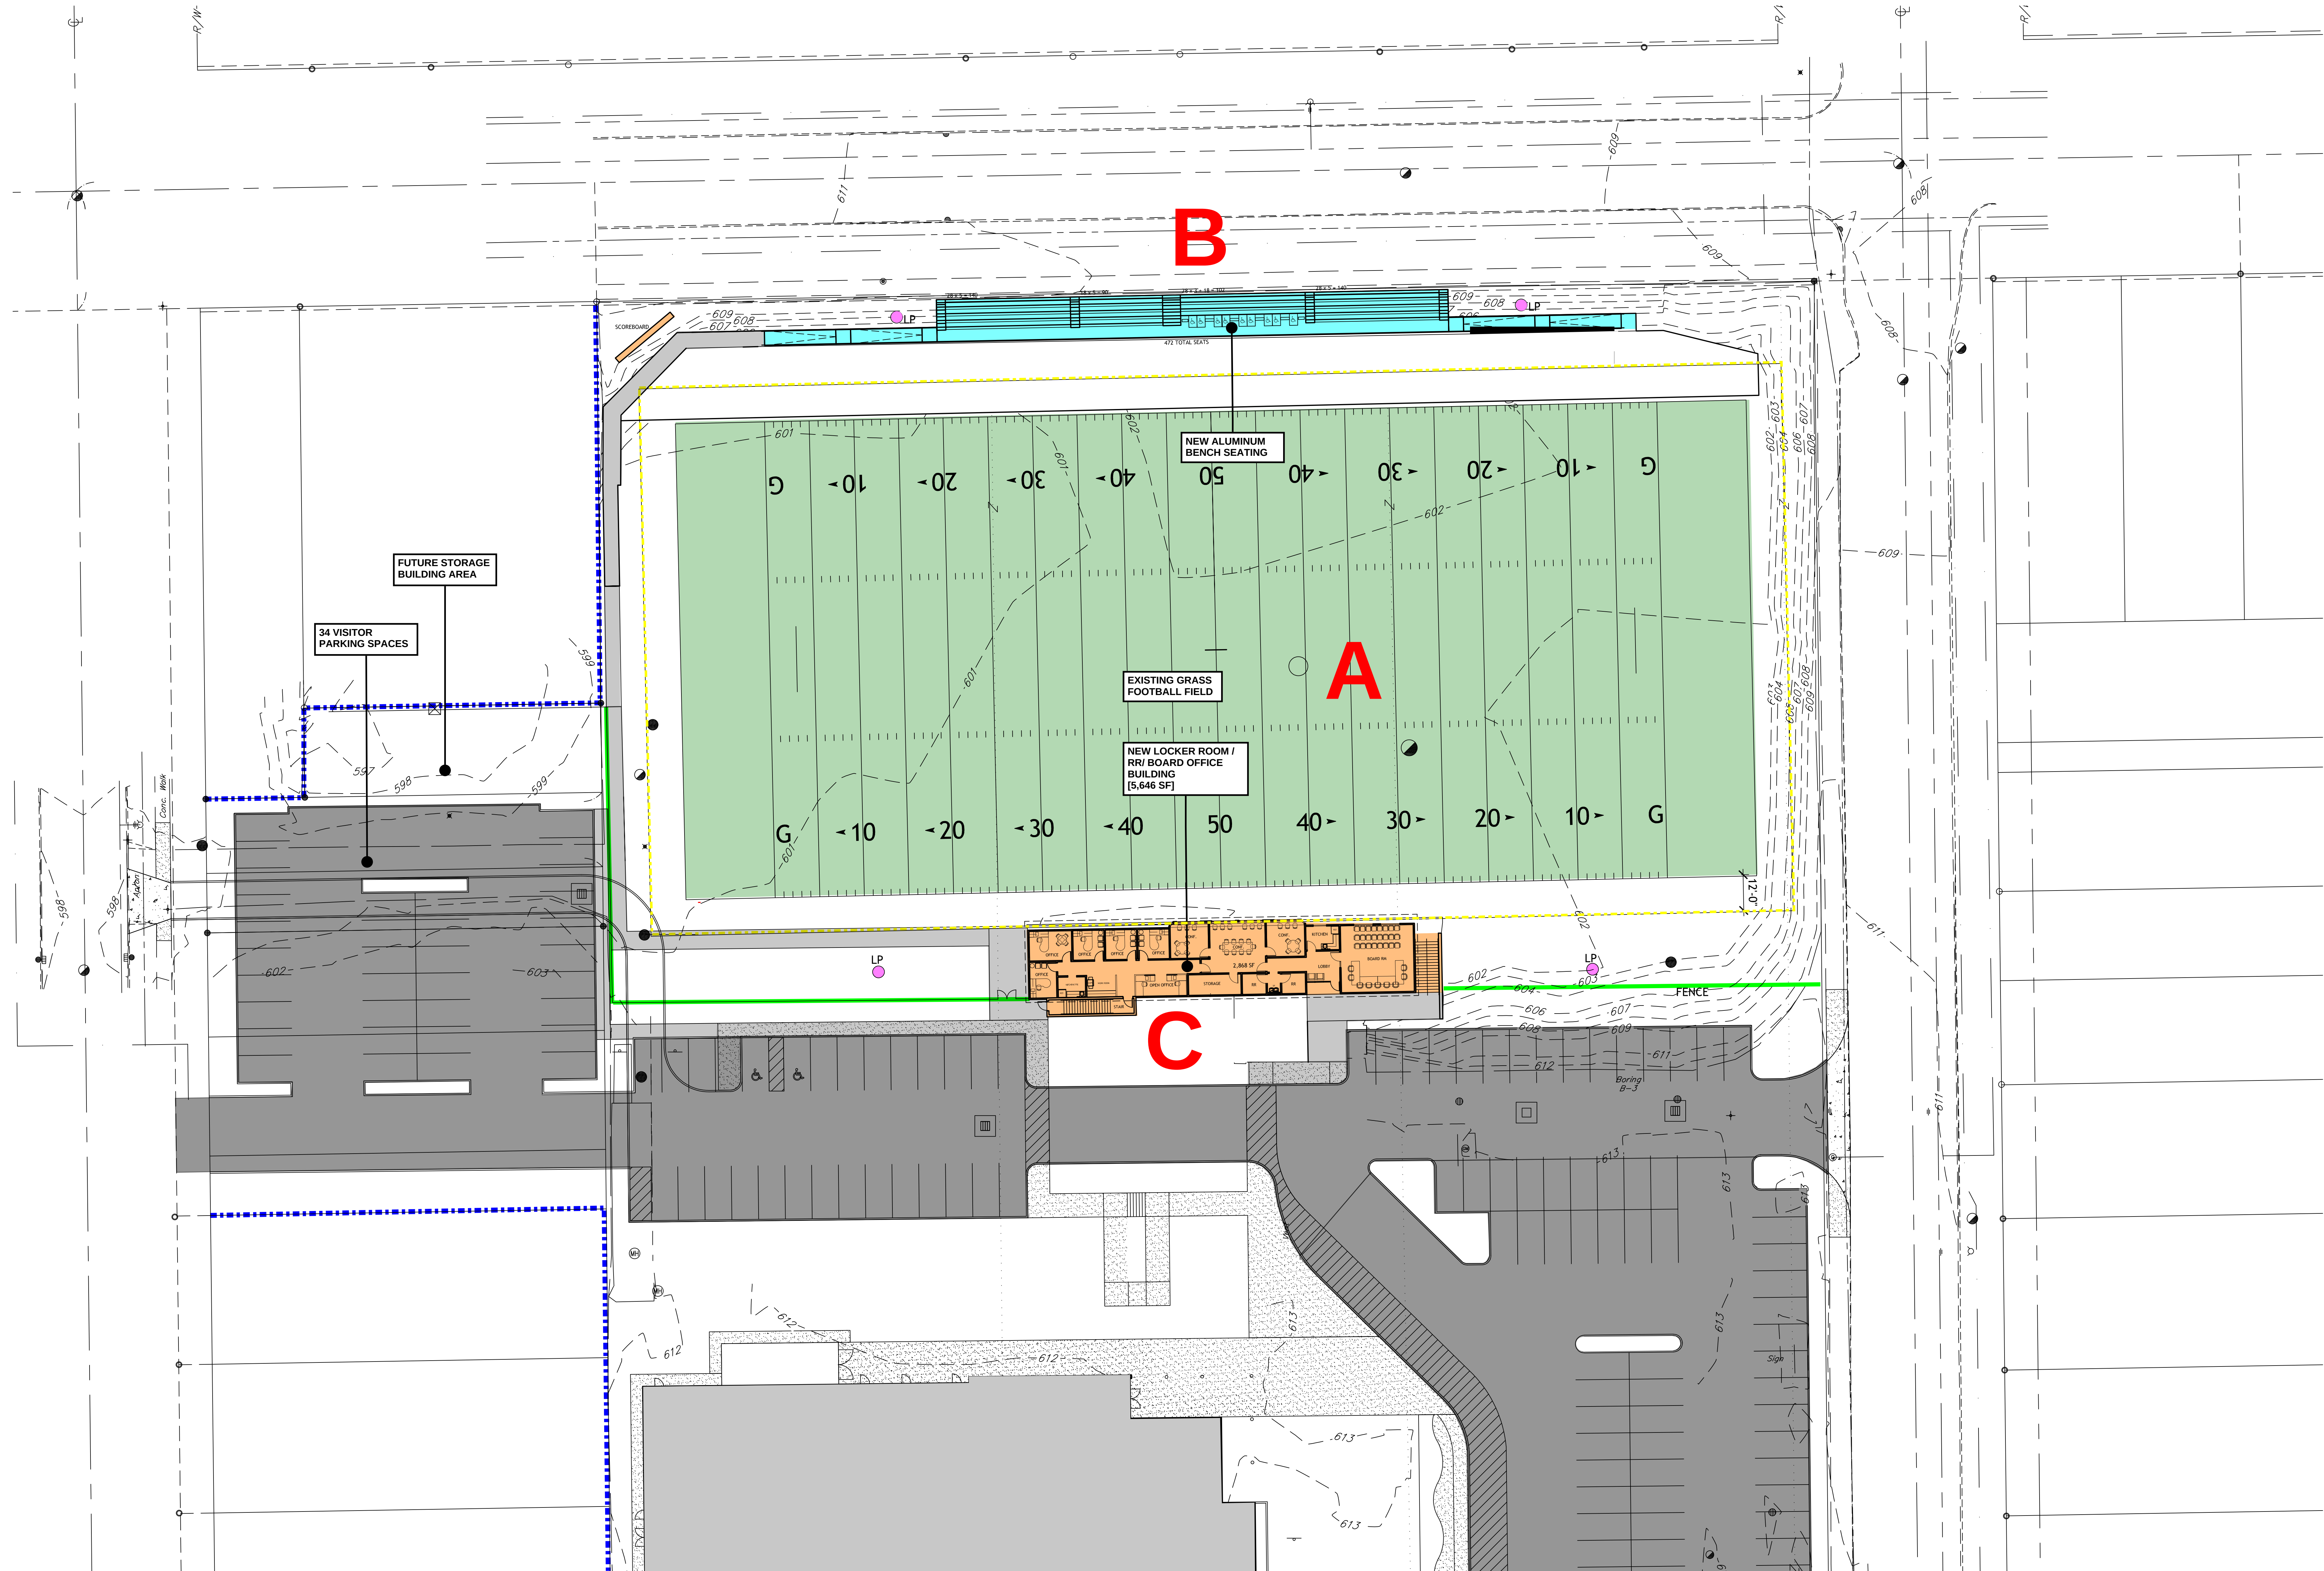



OPTION 1 -
COMBINED BUILDING (LOCKER ROOMS/BOARD OFFICE/PRESSBOX)

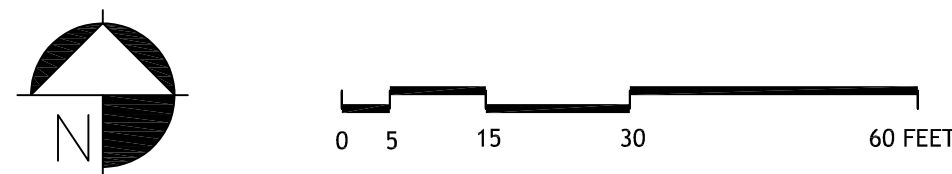

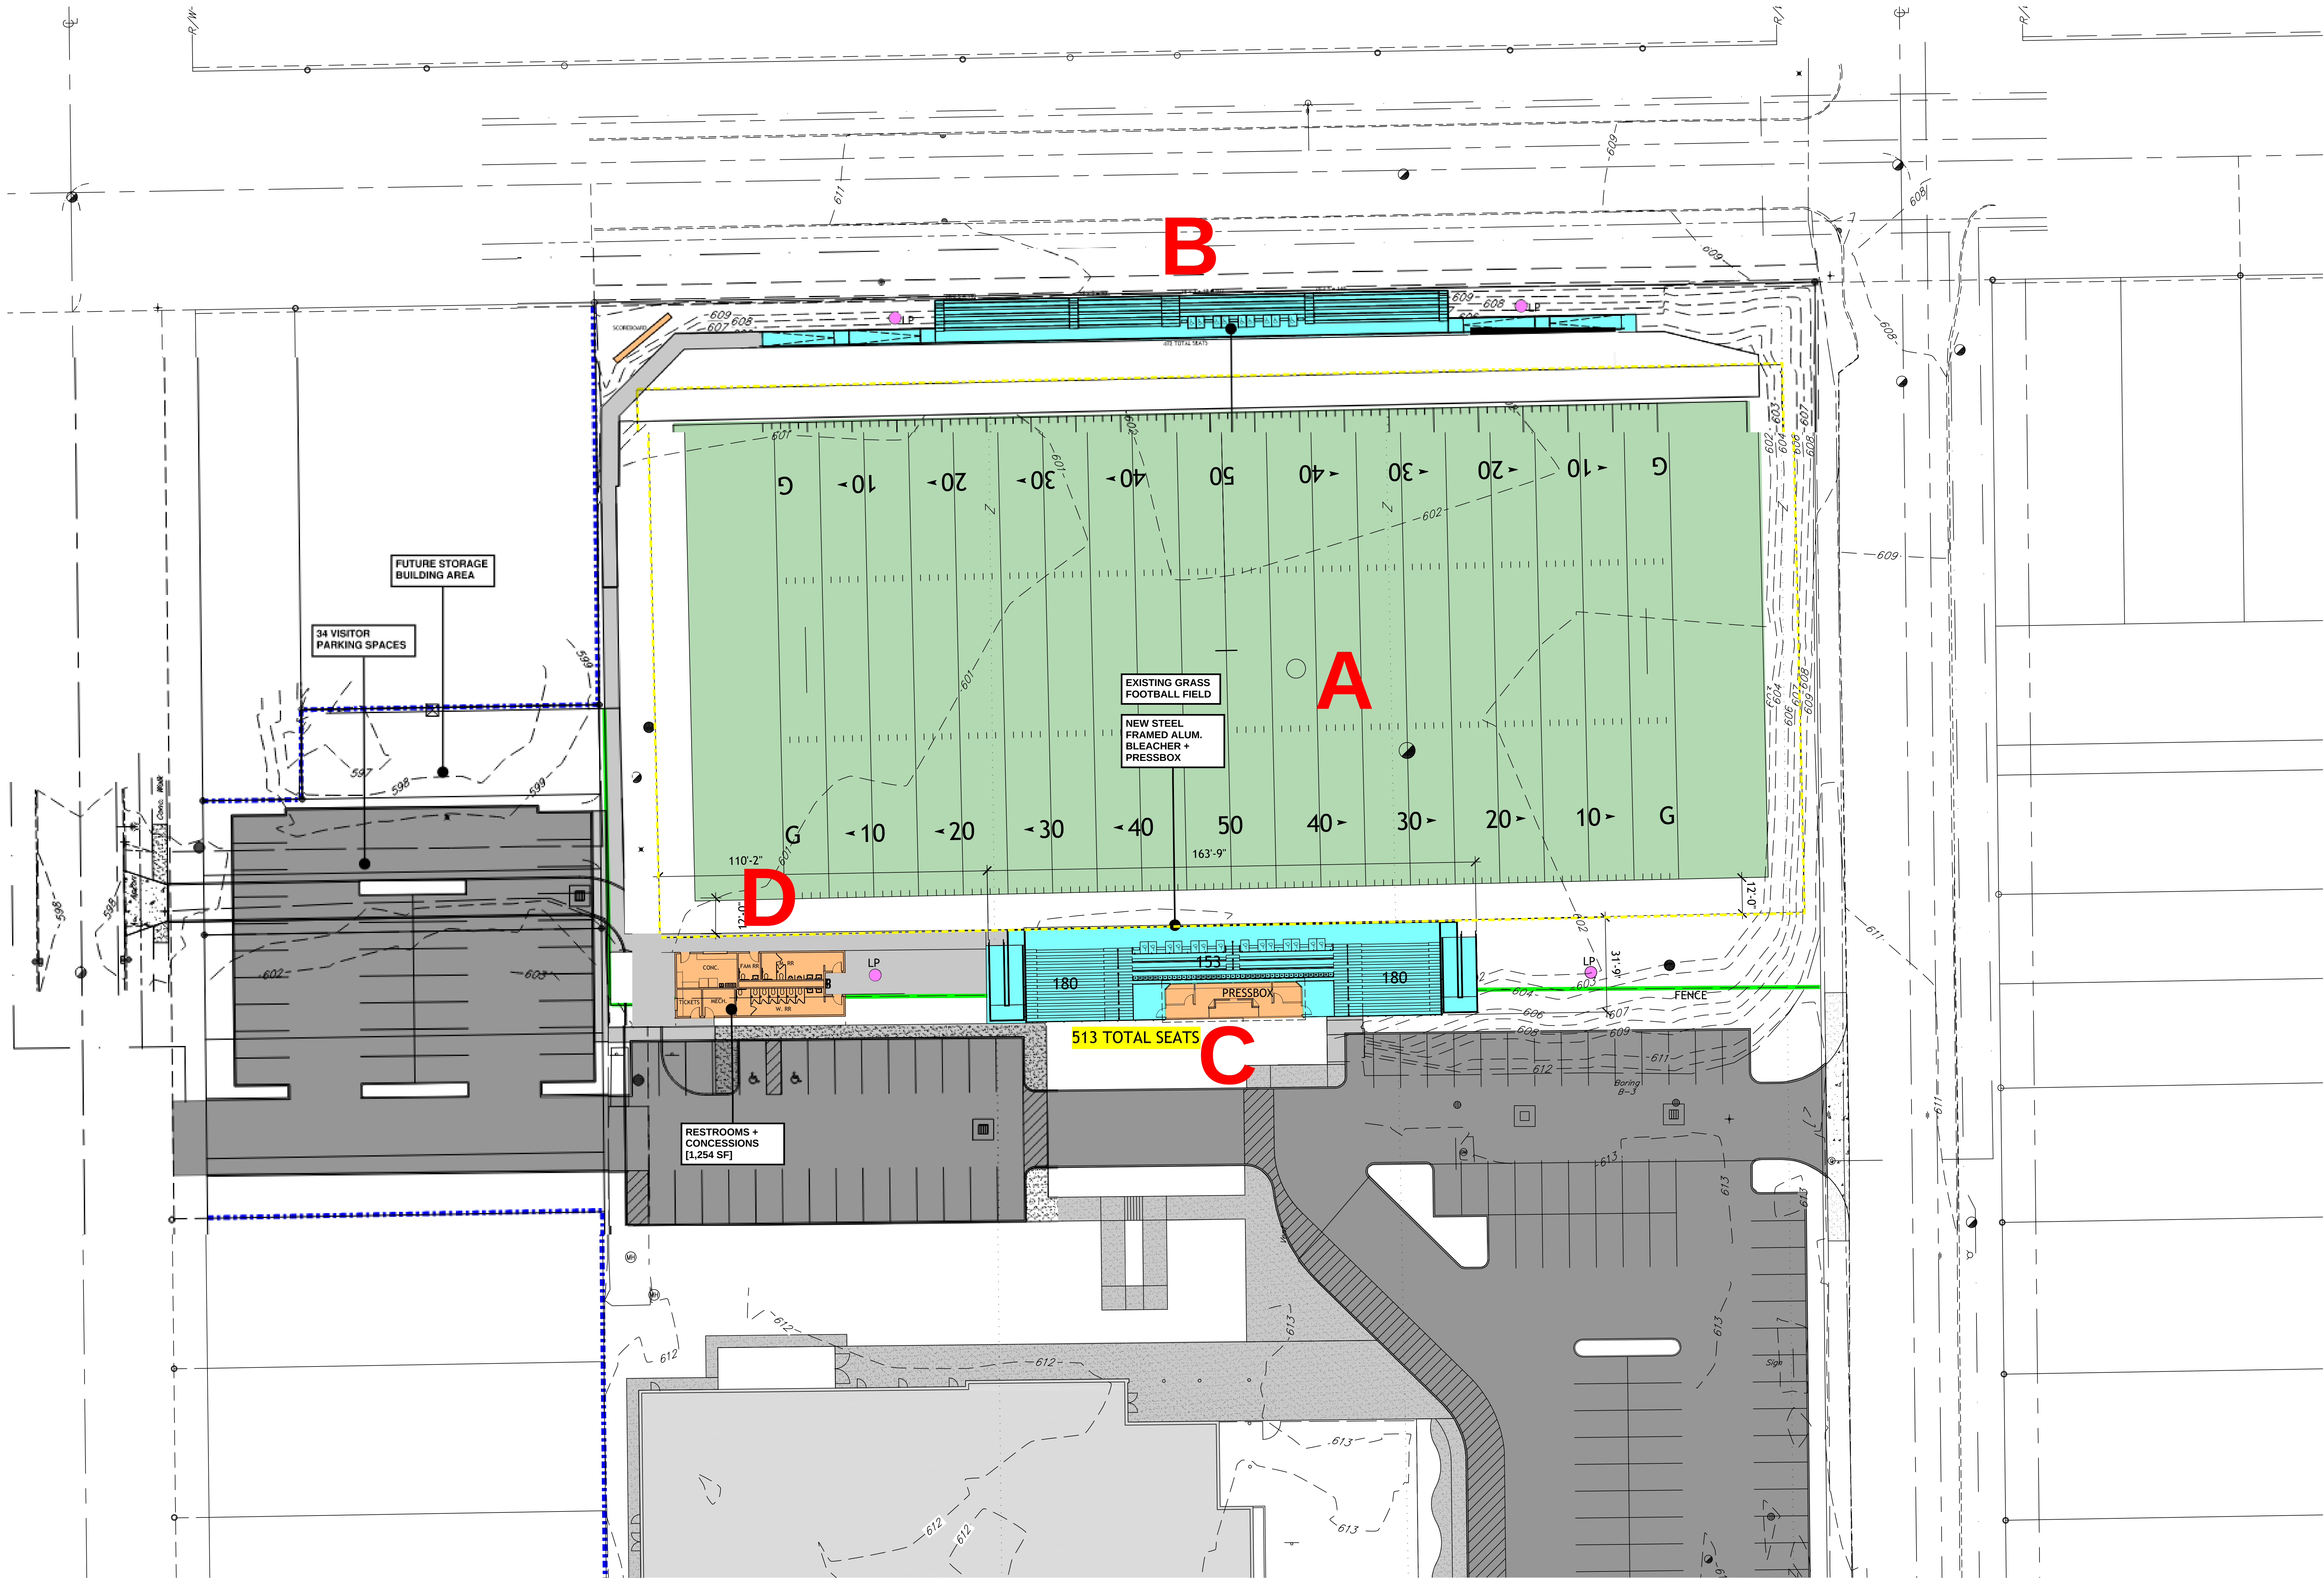

OPTION 2 -
NEW BLEACHER WITH PRESSBOX AND RR/CONCESSION BUILDING

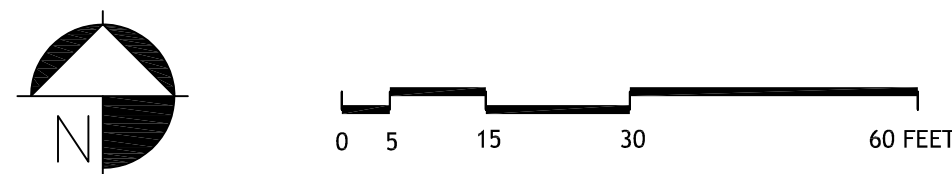

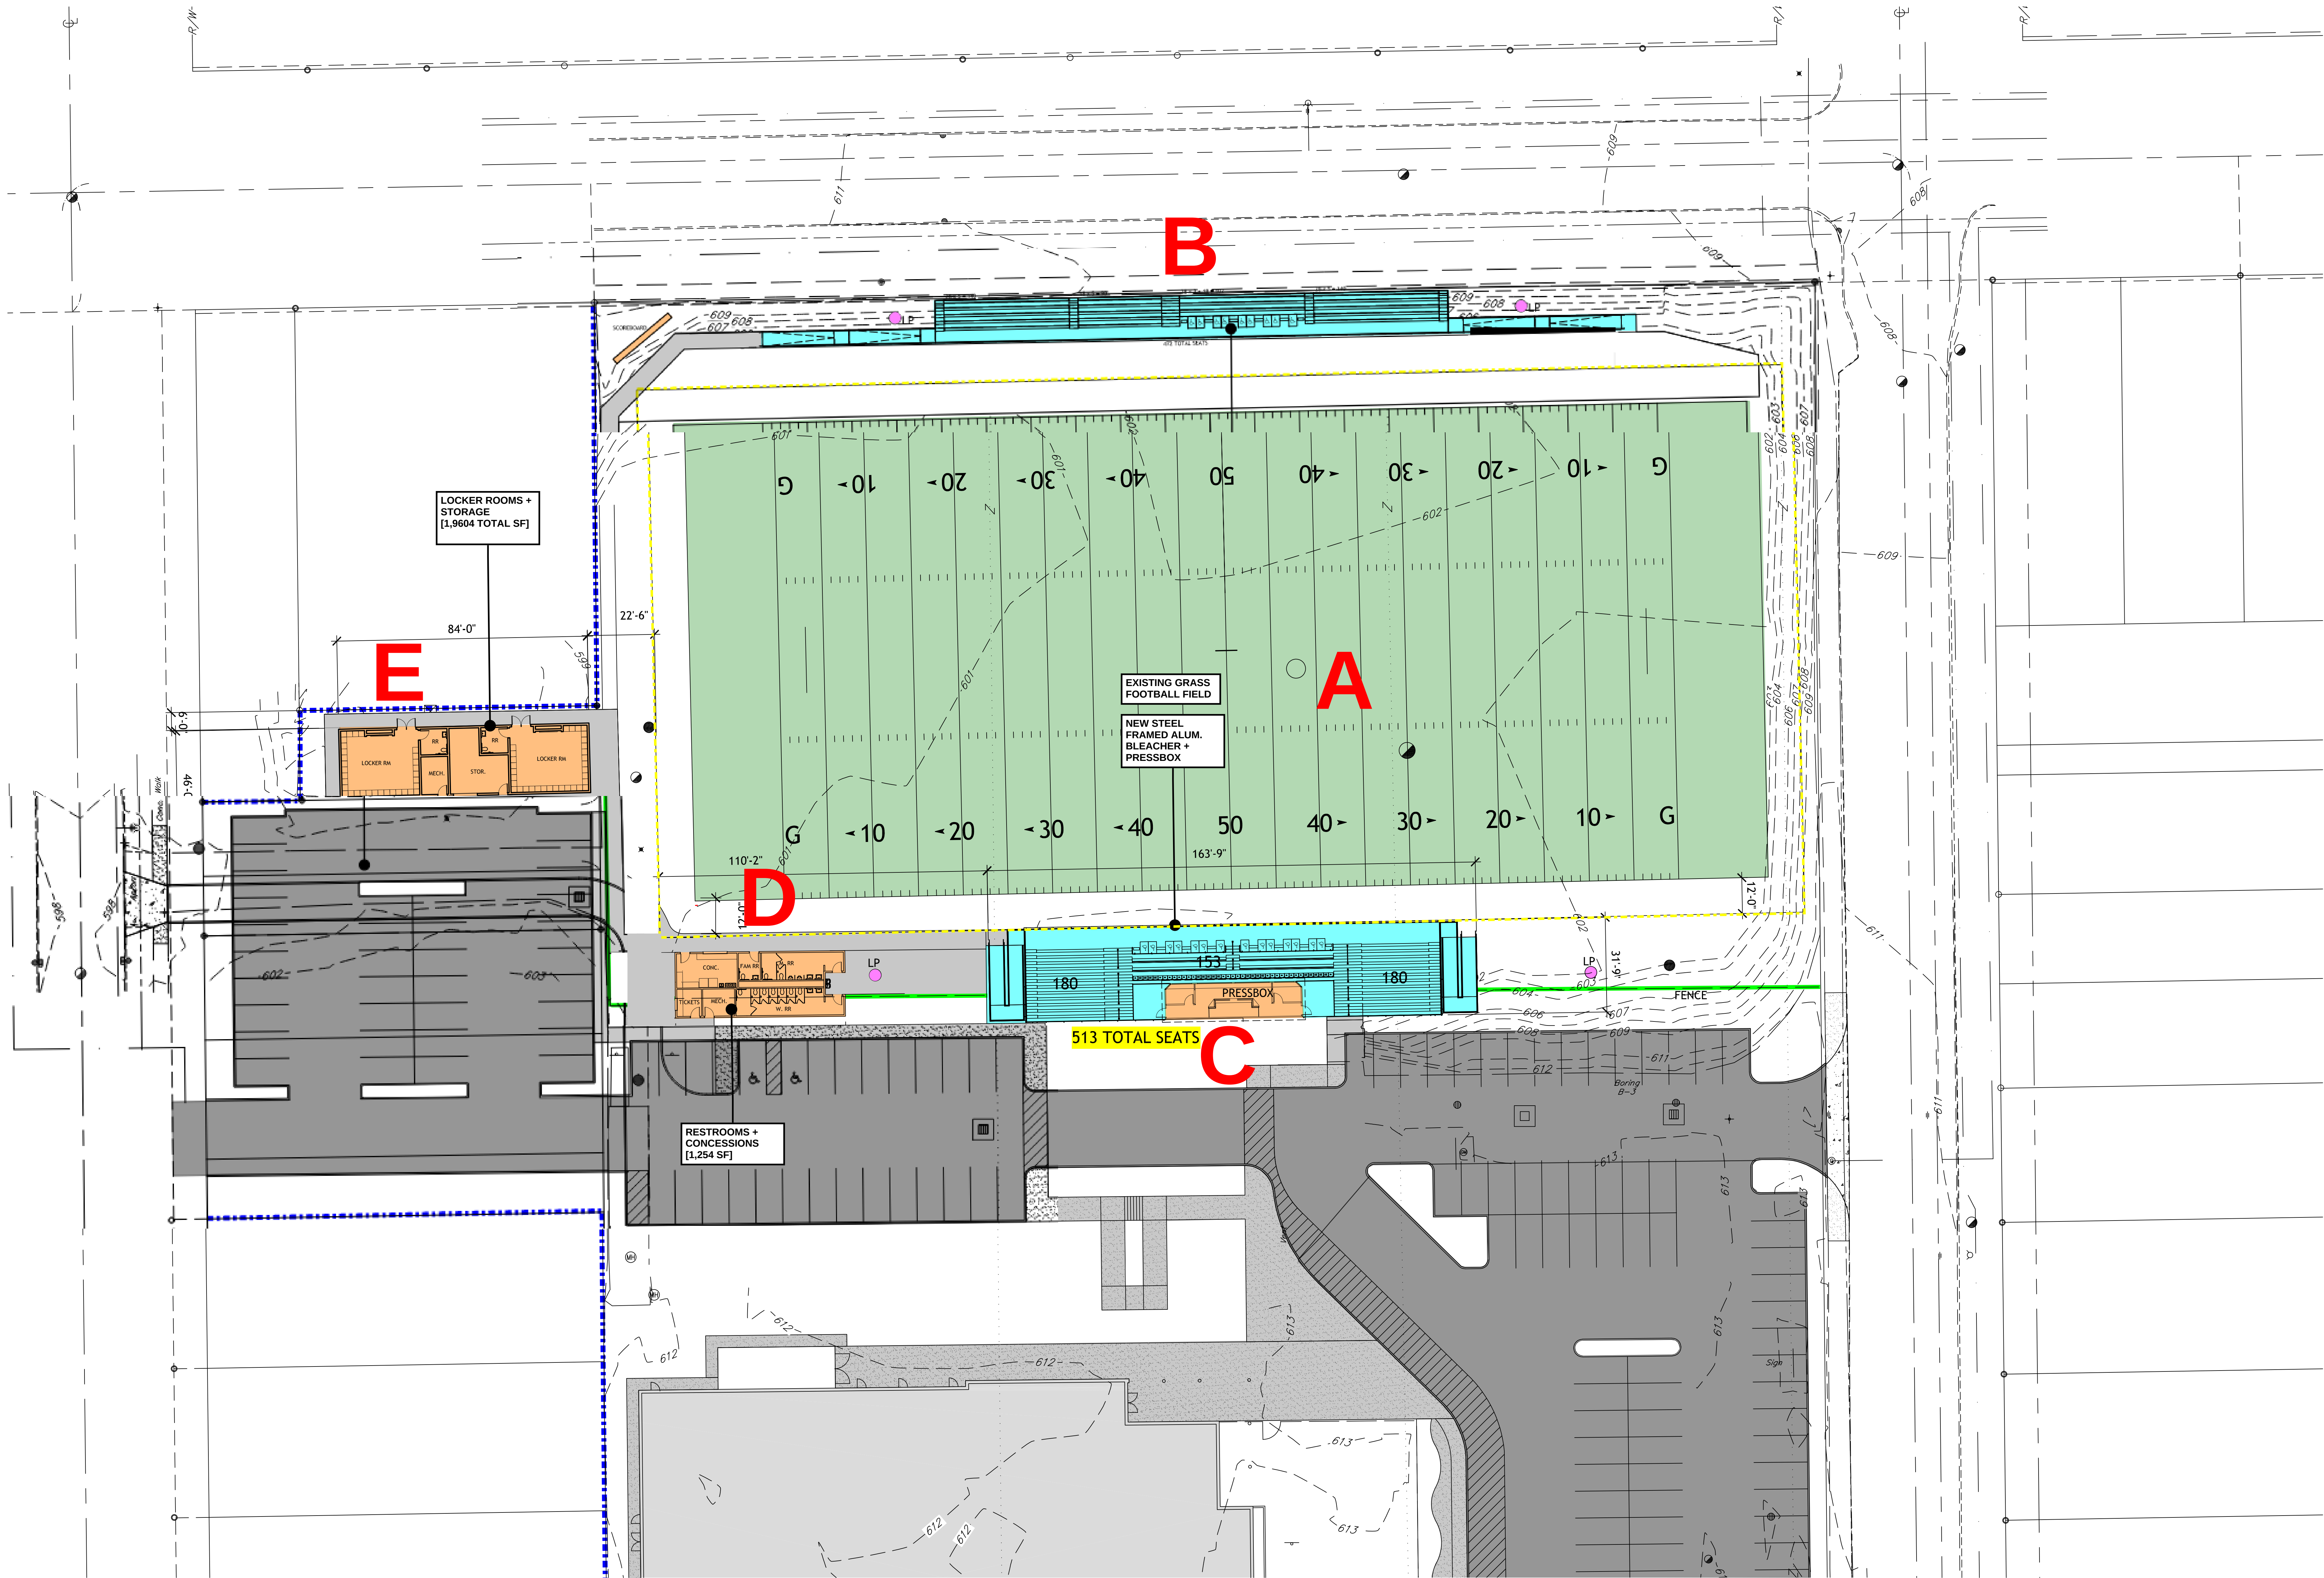

OPTION 3 -
NEW BLEACHER WITH PRESSBOX AND RR/CONCESSION BUILDING
AND LOCKER ROOM BUILDING

