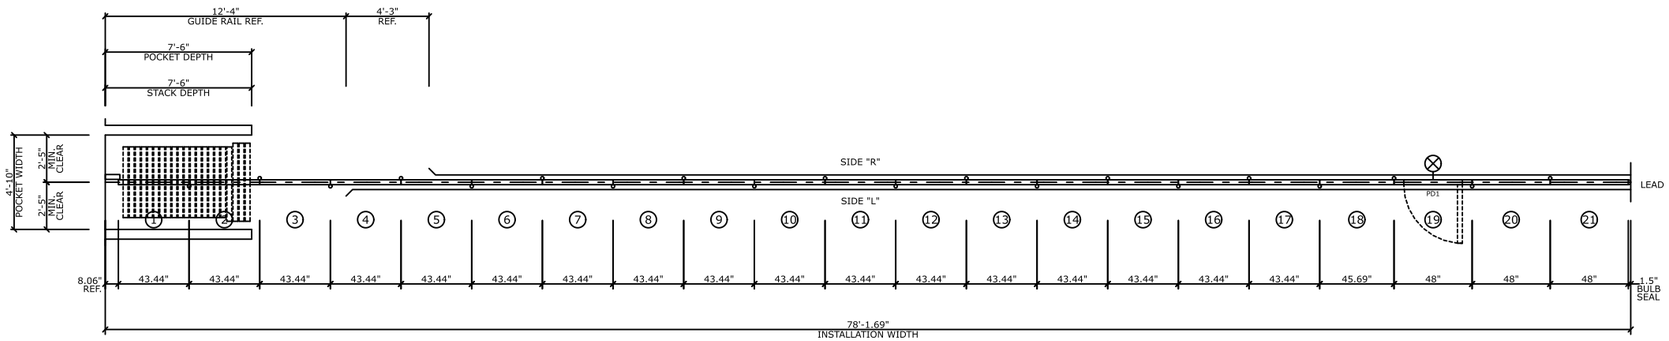


SAFETY NOTE:

SEE THE ELECTRIC SWITCH DRAWING "IMPORTANT SAFETY INSTRUCTIONS" TO ENSURE SAFE OPERATION, (2) CONTROLLED OPERATING STATIONS, WHICH ARE WIRED IN SERIES AND REQUIRING (2) PERSON OPERATION, ARE PROVIDED. THESE SWITCHES SHOULD BE LOCATED WITH A CLEAR UNOBSTRUCTED VIEW OF BOTH SIDES OF THE OPERABLE PARTITION DURING IT'S OPERATION.

ARCHITECT / GENERAL CONTRACTOR NOTES

1. MINIMUM DIMENSIONS PROVIDE FOR CLEARANCE FROM ALL ADJACENT CONSTRUCTION/FIXTURES FOR ADJUSTMENT, OPERATION, AND SAFETY.
2. GENERAL CONTRACTOR SHALL BE RESPONSIBLE FOR ALL STRUCTURAL SUPPORT, ADJOINING CONSTRUCTION AND TRIM.
3. WALL CONSTRUCTION AT JAMBS MUST BE ADEQUATE FOR SECURING JAMBS.
4. AFS INDICATES ADJUSTABLE FIXED SEALS.
   T INDICATES OPERABLE PANEL ACCESS HOLE.
   ▼ INDICATES BOTTOM SEAL OPERATOR HANDLE.
5. HINGE POINTS ARE SHOWN FOR DIAGRAMMATIC PURPOSES ONLY.

PD1- 3'-0" X 7'-0" PASS DOOR HAND PULL AND PUSH PLATE
RECESSED MOUNTED CHEMICAL EXIT SIGN w/
RED FACEPLATE BRUSHED ALUMINUM FRAME
CONCEALED DOOR CLOSER

PANEL LAYOUT
OP-01

CLOSURE METHOD	SIDE JAMB (ELECTRIC WALL)
TRAIL JAMB HEIGHT	21'-6.19"
PANEL FABRICATION HEIGHT	21'-6.19"
LEAD JAMB HEIGHT	N/A
SUSPENSION SYSTEM	#14
BOTTOM SEALS	FLOATING
PANEL ACOUSTICAL RATING	50 STC
HANGING WEIGHT	8 LBS./SQ.FT.
PANEL SKIN/FACING	STEEL
HINGE/TRIM COLOR	TO BE ADVISED/TO BE ADVISED
PANEL FINISH	VINYL
PANEL FINISH COLOR	TO BE ADVISED

ACOUSTI-SEAL
LEGACY - ELECTRIC PANEL

MODERNFOLD

DATE	REV	ISSUED FOR	DRN.
08/29/24	0	APPROVAL	MPM
	1		
	2		
	3		
	4		
	5		
	6		
	7		
	8		

JOB NAME: SAUGATUCK ELEMENTARY SCHOOL

ROOM DIVISION


LOCATION: WESTPORT, CT

ARCHITECT: -

CONTRACTOR: -

DISTRIBUTOR: WILLCO SALES & SERVICE, INC.

DRAWING NO. A60000-01-D1 | ORDER NO: | SHEET: 1 OF 7

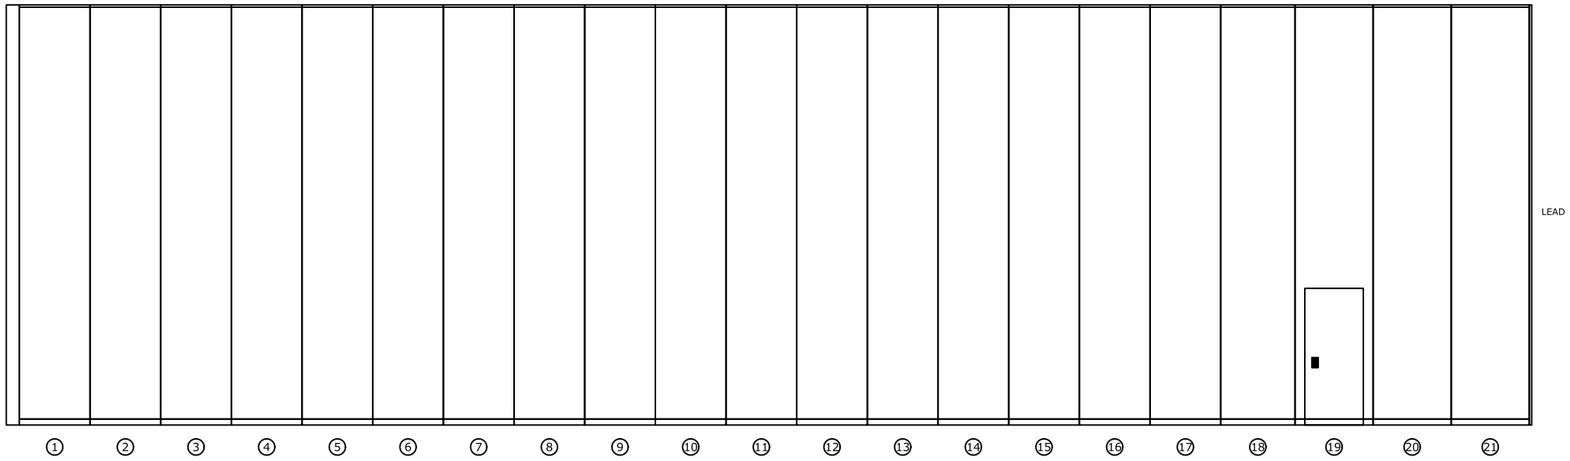

ELEVATION LEFT
OP-01

CLOSURE METHOD	SIDE JAMB (ELECTRIC WALL)
TRAIL JAMB HEIGHT	21'-6.19"
PANEL FABRICATION HEIGHT	21'-6.19"
LEAD JAMB HEIGHT	N/A
SUSPENSION SYSTEM	#14
BOTTOM SEALS	FLOATING
PANEL ACOUSTICAL RATING	50 STC
HANGING WEIGHT	8 LBS./SQ.FT.
PANEL SKIN/FACING	STEEL
HINGE/TRIM COLOR	TO BE ADVISED/TO BE ADVISED
PANEL FINISH	VINYL
PANEL FINISH COLOR	TO BE ADVISED

ACOUSTI-SEAL
LEGACY - ELECTRIC PANEL

MODERNFOLD®

DATE	REV	ISSUED FOR	DRN.
08/29/24	0	APPROVAL	MPM
	1		
	2		
	3		
	4		
	5		
	6		
	7		
	8		

JOB NAME: SAUGATUCK ELEMENTARY SCHOOL

ROOM DIVISION


LOCATION: WESTPORT, CT

ARCHITECT: -

CONTRACTOR: -

DISTRIBUTOR: WILLCO SALES & SERVICE, INC.

DRAWING NO. A60000-01-D2 | ORDER NO: | SHEET: 2 OF 7

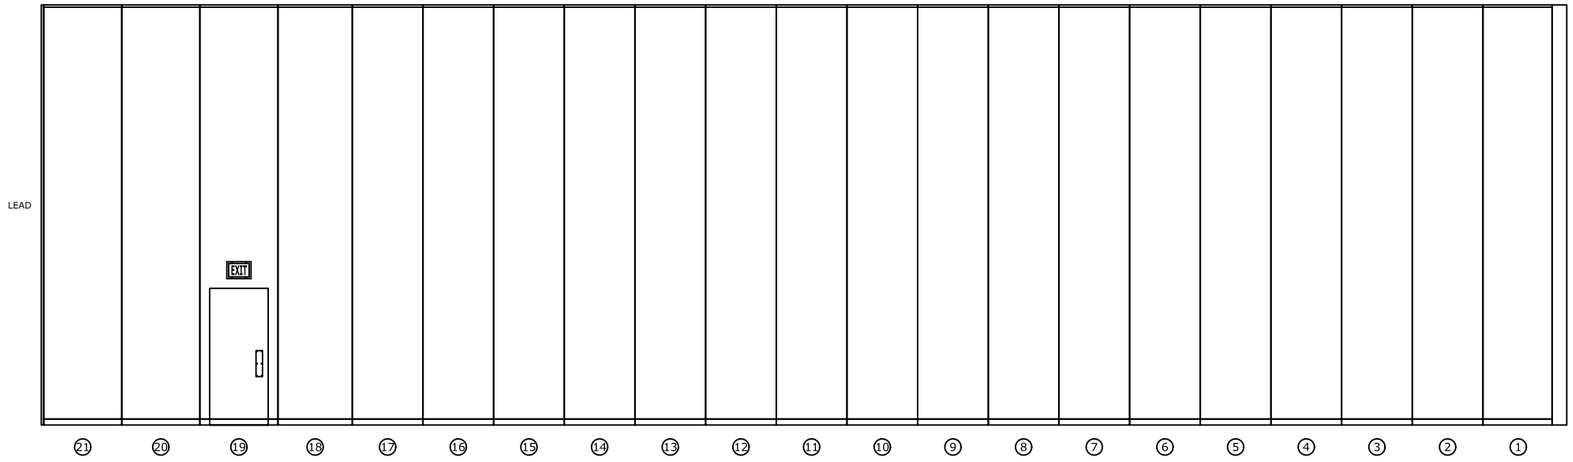

ELEVATION RIGHT
OP-01

CLOSURE METHOD	SIDE JAMB (ELECTRIC WALL)
TRAIL JAMB HEIGHT	21'-6.19"
PANEL FABRICATION HEIGHT	21'-6.19"
LEAD JAMB HEIGHT	N/A
SUSPENSION SYSTEM	#14
BOTTOM SEALS	FLOATING
PANEL ACOUSTICAL RATING	50 STC
HANGING WEIGHT	8 LBS./SQ.FT.
PANEL SKIN/FACING	STEEL
HINGE/TRIM COLOR	TO BE ADVISED/TO BE ADVISED
PANEL FINISH	VINYL
PANEL FINISH COLOR	TO BE ADVISED

ACOUSTI-SEAL
LEGACY - ELECTRIC PANEL

MODERNFOLD®

DATE	REV	ISSUED FOR	DRN.
08/29/24	0	APPROVAL	MPM
	1		
	2		
	3		
	4		
	5		
	6		
	7		
	8		

JOB NAME: SAUGATUCK ELEMENTARY SCHOOL

ROOM DIVISION


LOCATION: WESTPORT, CT

ARCHITECT: -


CONTRACTOR: -

DISTRIBUTOR: WILLCO SALES & SERVICE, INC.


DRAWING NO. A60000-01-D3 | ORDER NO: | SHEET: 3 OF 7

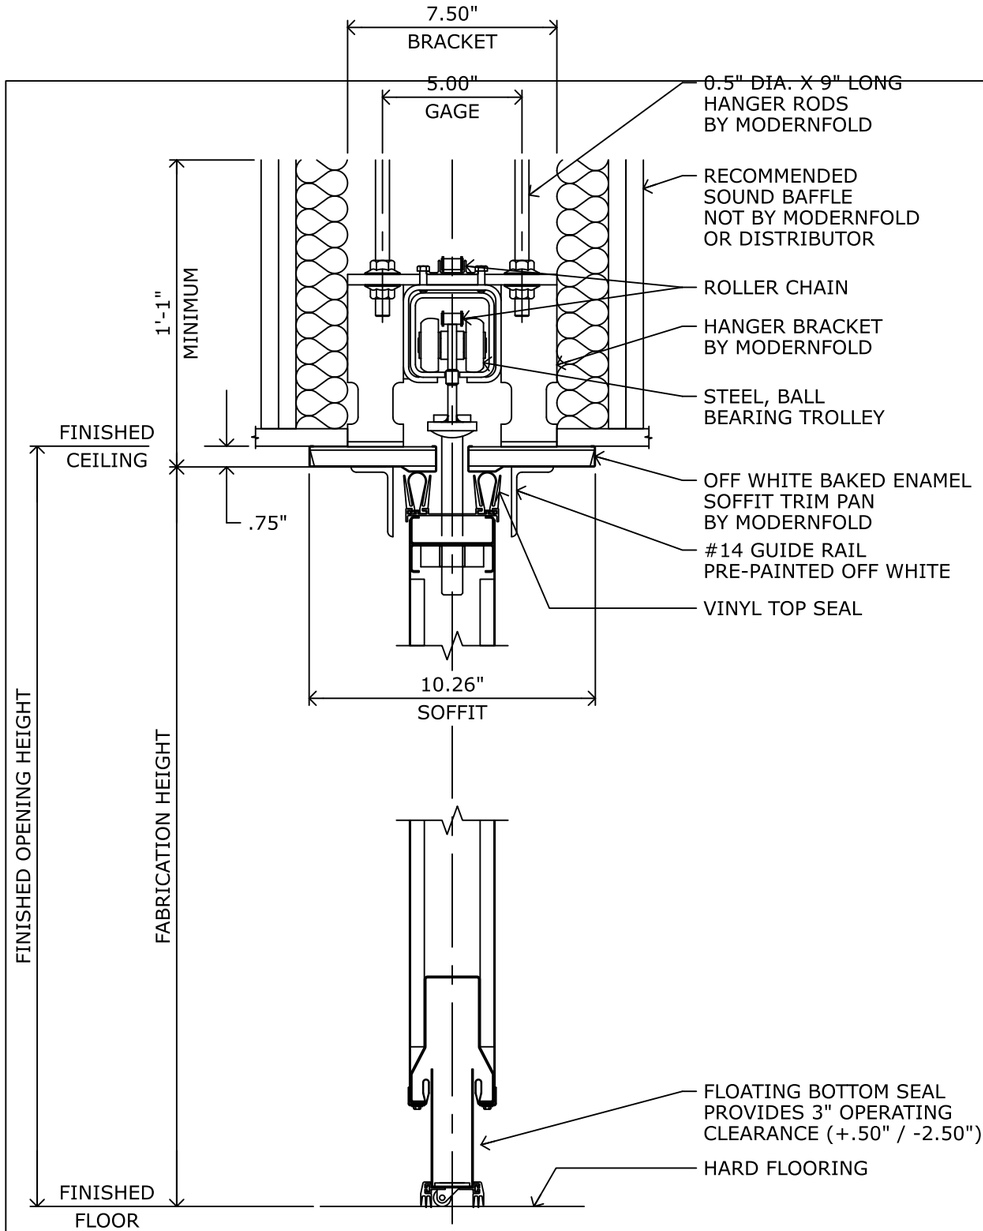


STACK JAMB

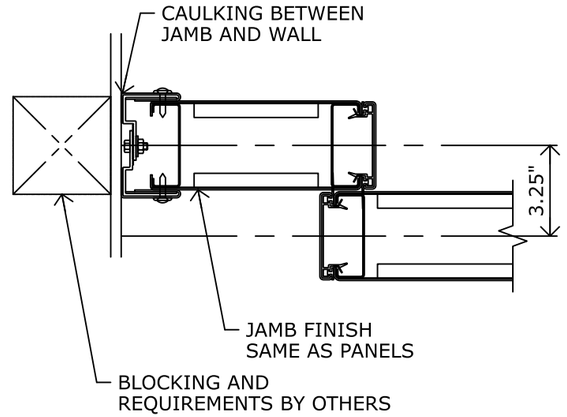


HINGED PANEL JOINT

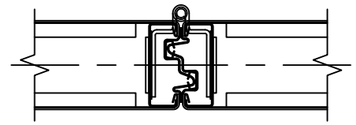

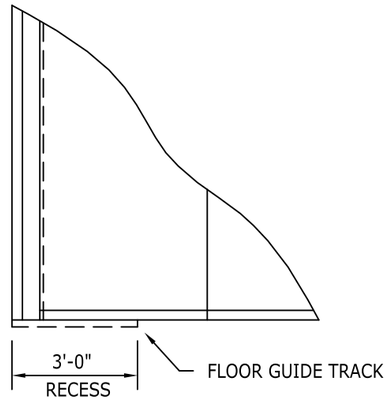

PARTIAL ELEVATION - STACK END

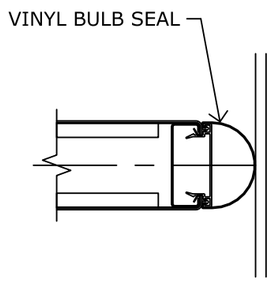

BULB SEAL

DETAIL SHEET OP-01

CLOSURE METHOD	SIDE JAMB (ELECTRIC WALL)
TRAIL JAMB HEIGHT	21'-6.19"
PANEL FABRICATION HEIGHT	21'-6.19"
LEAD JAMB HEIGHT	N/A
SUSPENSION SYSTEM	#14
BOTTOM SEALS	FLOATING
PANEL ACOUSTICAL RATING	50 STC
HANGING WEIGHT	8 LBS./SQ.FT.
PANEL SKIN/FACING	STEEL
HINGE/TRIM COLOR	TO BE ADVISED/TO BE ADVISED
PANEL FINISH	VINYL
PANEL FINISH COLOR	TO BE ADVISED

ACOUSTI-SEAL LEGACY - ELECTRIC PANEL

MODERNFOLD

DATE	REV	ISSUED FOR	DRN.
08/29/24	0	APPROVAL	MPM
	1		
	2		
	3		
	4		
	5		
	6		
	7		
	8		

JOB NAME: SAUGATUCK ELEMENTARY SCHOOL

ROOM DIVISION


LOCATION: WESTPORT, CT


ARCHITECT: -

CONTRACTOR: -

DISTRIBUTOR: WILLCO SALES & SERVICE, INC.

DRAWING NO. A60000-01-D4 | ORDER NO: | SHEET: 4 OF 7

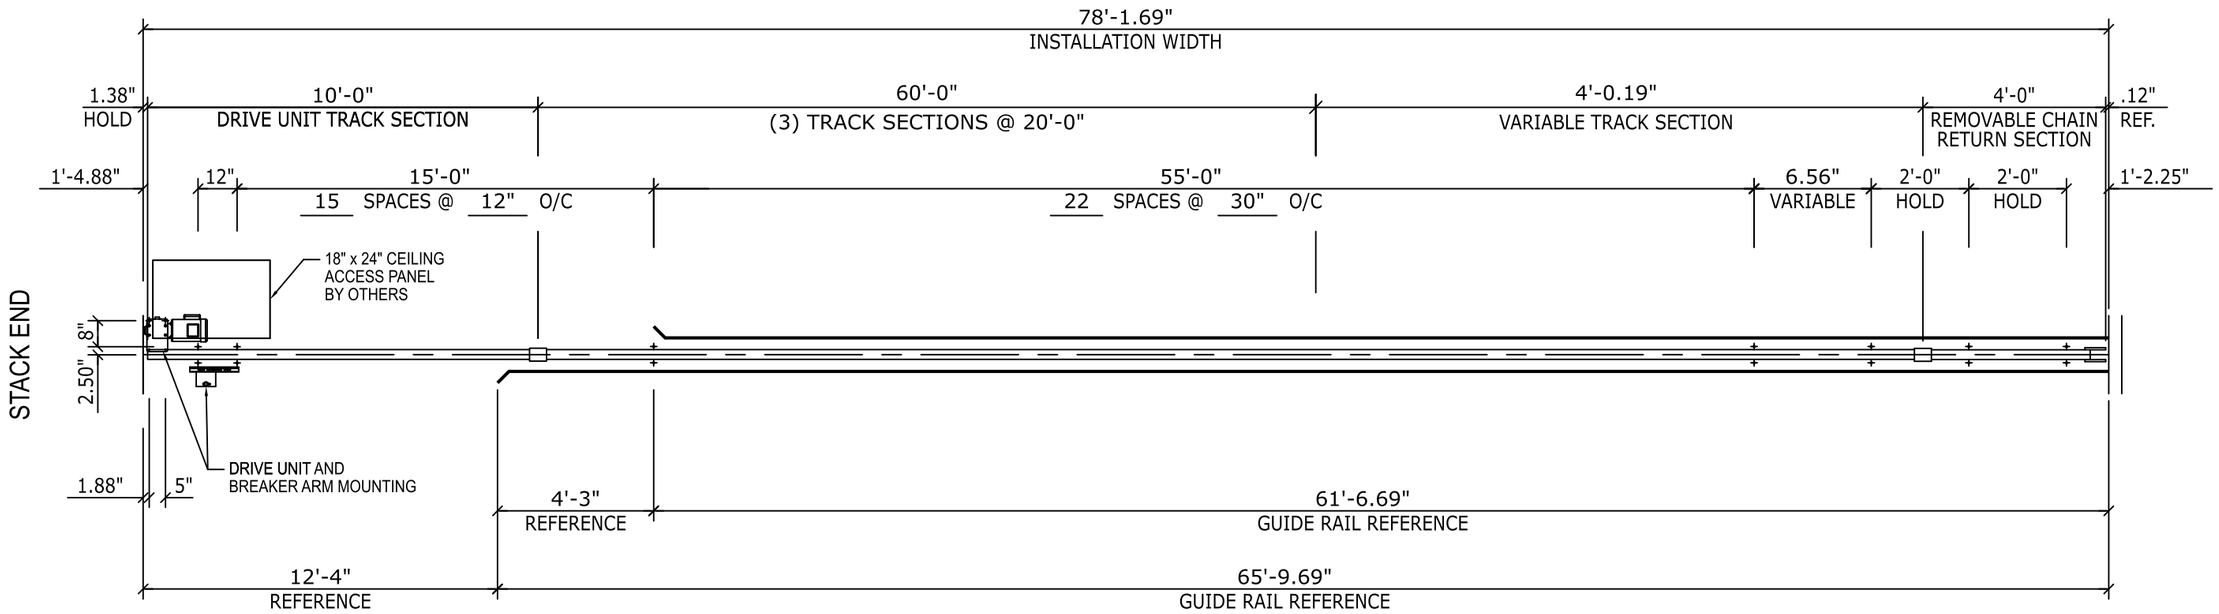


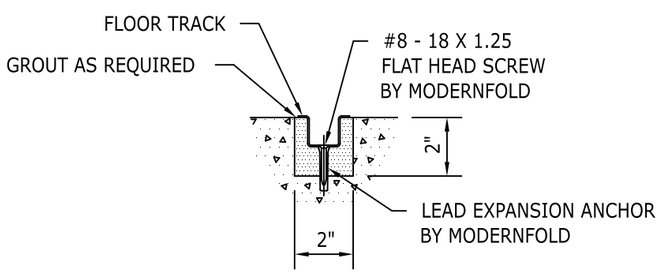

FLOOR GUIDE TRACK

BRACKET REQUIREMENTS (EXCEPT AS NOTED):
BRACKETS IN STACK: DOUBLE
BRACKETS IN RUN: HEAVY DUTY

SHOP NOTE:
PRESTO SAFETY NOSE (WIRELESS)

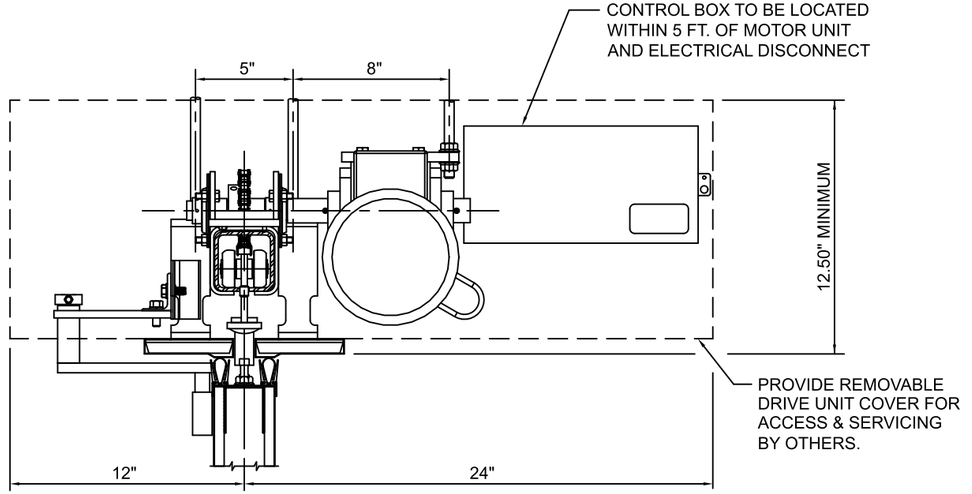

HEAD DETAIL

NOTES:

1. PUNCH OR DRILL .56" DIA. HOLES, 2.50" EACH SIDE OF CENTERLINE, 5.00" GAGE, AT ALL LOCATIONS. AS NOTED.
2. DRIVE UNIT TO BE 1 HP, 208-230 VOLT, 60 CYCLE, 3 PHASE, 4.5 FULL LOAD AMPS, WITH TWO (2) PUSH BUTTON AND ONE (1) KEY CONTROLLED OPERATING STATION.
3. CONTROL STATION #112220
4. 9" HANGER RODS
5. DISCONNECT BOX AND POWER TO DISCONNECT BOX BY OTHERS.

SAFETY NOTE:
SEE THE ELECTRIC SWITCH DRAWING "IMPORTANT SAFETY INSTRUCTIONS" TO ENSURE SAFE OPERATION, (2) CONTROLLED OPERATING STATIONS, WHICH ARE WIRED IN SERIES AND REQUIRING (2) PERSON OPERATION, ARE PROVIDED. THESE SWITCHES SHOULD BE LOCATED WITH A CLEAR UNOBSTRUCTED VIEW OF BOTH SIDES OF THE OPERABLE PARTITION DURING IT'S OPERATION.

TRACK LAYOUT
OP-01

CLOSURE METHOD	SIDE JAMB (ELECTRIC WALL)
TRAIL JAMB HEIGHT	21'-6.19"
PANEL FABRICATION HEIGHT	21'-6.19"
LEAD JAMB HEIGHT	N/A
SUSPENSION SYSTEM	#14
BOTTOM SEALS	FLOATING
PANEL ACOUSTICAL RATING	50 STC
HANGING WEIGHT	8 LBS./SQ.FT.
PANEL SKIN/FACING	STEEL
HINGE/TRIM COLOR	TO BE ADVISED/TO BE ADVISED
PANEL FINISH	VINYL
PANEL FINISH COLOR	TO BE ADVISED


ACOUSTI-SEAL LEGACY - ELECTRIC PANEL

MODERNFOLD

DATE	REV	ISSUED FOR	DRN.
08/29/24	0	APPROVAL	MPM
	1		
	2		
	3		
	4		
	5		
	6		
	7		
	8		

JOB NAME: SAUGATUCK ELEMENTARY SCHOOL
ROOM DIVISION
LOCATION: WESTPORT, CT
ARCHITECT: -
CONTRACTOR: -
DISTRIBUTOR: WILLCO SALES & SERVICE, INC.
DRAWING NO. A60000-01-D5 | ORDER NO: | SHEET: 5 OF 7

STACK END

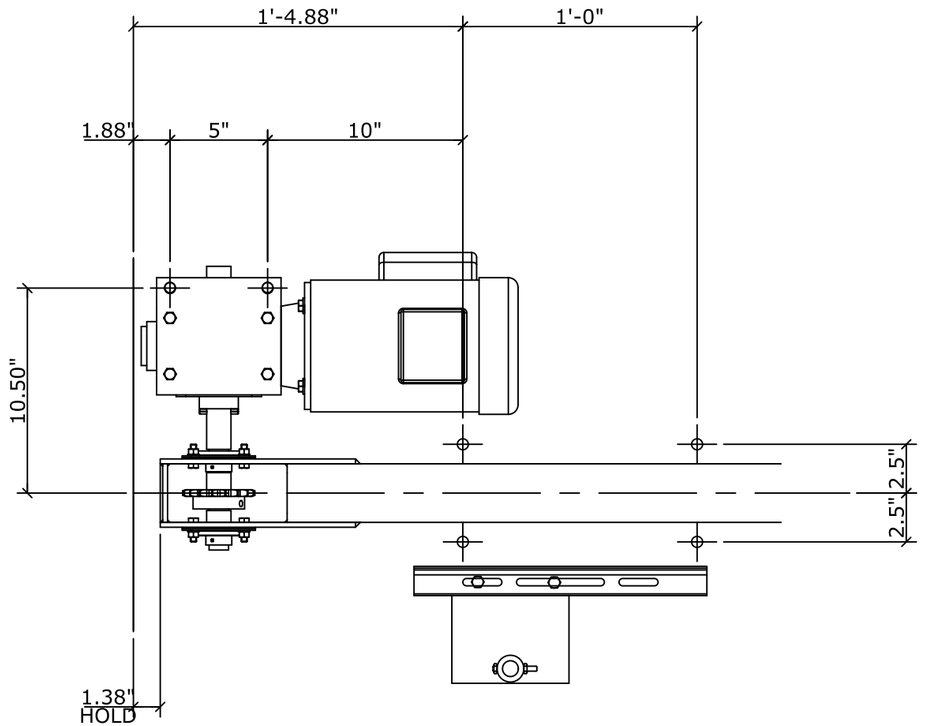

MOTOR DETAIL
OP-01

CLOSURE METHOD	SIDE JAMB (ELECTRIC WALL)
TRAIL JAMB HEIGHT	21'-6.19"
PANEL FABRICATION HEIGHT	21'-6.19"
LEAD JAMB HEIGHT	N/A
SUSPENSION SYSTEM	#14
BOTTOM SEALS	FLOATING
PANEL ACOUSTICAL RATING	50 STC
HANGING WEIGHT	8 LBS./SQ.FT.
PANEL SKIN/FACING	STEEL
HINGE/TRIM COLOR	TO BE ADVISED/TO BE ADVISED
PANEL FINISH	VINYL
PANEL FINISH COLOR	TO BE ADVISED

ACOUSTI-SEAL
LEGACY - ELECTRIC PANEL

MODERNFOLD

DATE	REV	ISSUED FOR	DRN.
08/29/24	0	APPROVAL	MPM
	1		
	2		
	3		
	4		
	5		
	6		
	7		
	8		

JOB NAME: SAUGATUCK ELEMENTARY SCHOOL

ROOM DIVISION


LOCATION: WESTPORT, CT

ARCHITECT: -


CONTRACTOR: -

DISTRIBUTOR: WILLCO SALES & SERVICE, INC.


DRAWING NO. A60000-01-D6 | ORDER NO: | SHEET: 6 OF 7

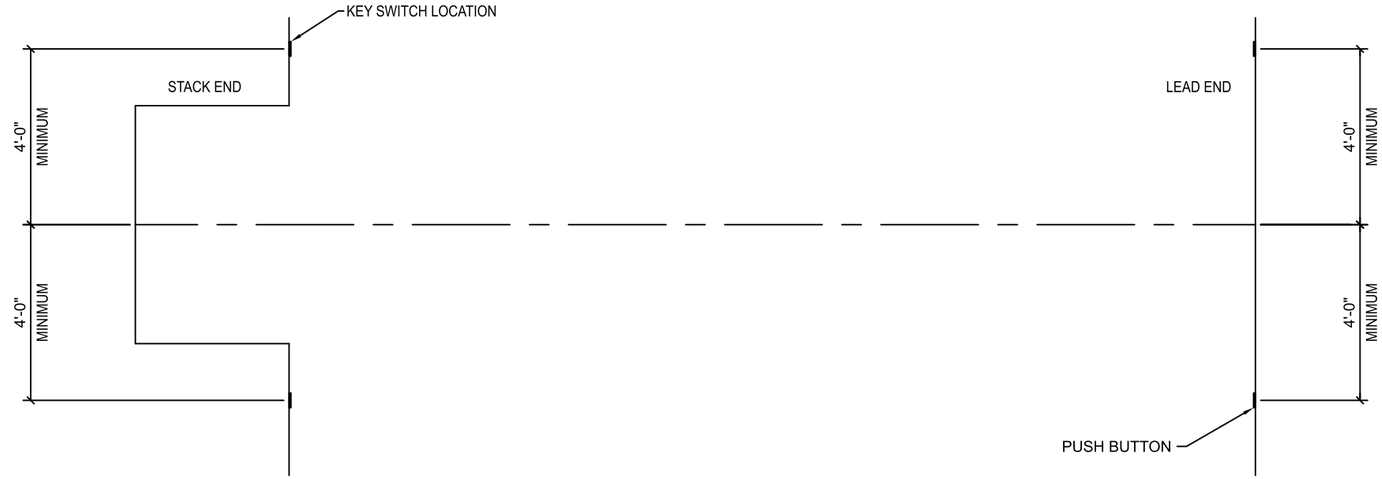

KEY SWITCH (STACK)

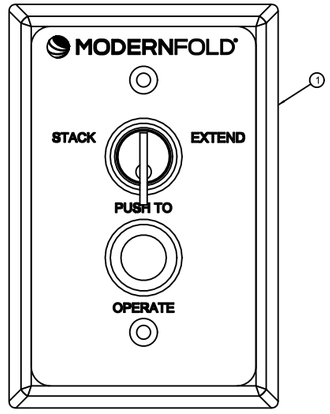

PUSH BUTTON (LEAD)

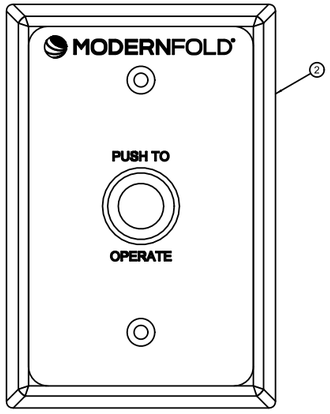

IMPORTANT SAFETY INSTRUCTIONS

PARTITION HAS A SELECTOR SWITCH COMBINED WITH A DUAL PUSH BUTTON SETUP, BOTH BUTTONS MUST BE DEPRESSED CONTINUOUSLY FOR THE SYSTEM TO OPERATE.

THE SELECTOR SWITCH WITH PUSH BUTTON SETUP MUST ALWAYS BE LOCATED AT THE STACK END OF THE PARTITION.

SINGLE PUSH BUTTON CONTROL MUST ALWAYS BE AT THE LEAD END AND OPPOSITE SIDE OF THE PARTITION, FROM THE SELECTOR SWITCH WITH PUSH BUTTON.

THESE SAFETY INSTRUCTIONS ENABLE THE OPERATORS TO OBSERVE BOTH SIDES OF THE PARTITION WHILE IT IS BEING STACKED AND/OR EXTENDED. THE OPERATORS SHOULD ONLY OPERATE THE PARTITION WHEN THEY OBSERVE THE AREA IS SAFE FOR OPERATION.

KEY SWITCH
OP-01

CLOSURE METHOD	SIDE JAMB (ELECTRIC WALL)
TRAIL JAMB HEIGHT	21'-6.19"
PANEL FABRICATION HEIGHT	21'-6.19"
LEAD JAMB HEIGHT	N/A
SUSPENSION SYSTEM	#14
BOTTOM SEALS	FLOATING
PANEL ACOUSTICAL RATING	50 STC
HANGING WEIGHT	8 LBS./SQ.FT.
PANEL SKIN/FACING	STEEL
HINGE/TRIM COLOR	TO BE ADVISED/TO BE ADVISED
PANEL FINISH	VINYL
PANEL FINISH COLOR	TO BE ADVISED

ACOUSTI-SEAL
LEGACY - ELECTRIC PANEL

MODERNFOLD

DATE	REV	ISSUED FOR	DRN.
08/29/24	0	APPROVAL	MPM
	1		
	2		
	3		
	4		
	5		
	6		
	7		
	8		

JOB NAME: SAUGATUCK ELEMENTARY SCHOOL

ROOM DIVISION

LOCATION: WESTPORT, CT

ARCHITECT: -

CONTRACTOR: -

DISTRIBUTOR: WILLCO SALES & SERVICE, INC.

DRAWING NO. A60000-01-D7 | ORDER NO: | SHEET: 7 OF 7