

Fairport Harbor
Exempted Village School District
Capital Improvement Presentation
September 29th, 2025



FAIRPORT HARBOR


EXEMPTED VILLAGE SCHOOL DISTRICT


Anchored in Community & Illuminating Futures

tda
thendesign architecture


FHEVS - STADIUM IMPROVEMENTS

NEW TURF (A) NEW VISITOR BLEACHER (B) NEW HOME BLEACHER WITH PRESSBOX (C) RR/ CONCESSION BUILDING (D) LOCKER ROOM BUILDING (E)

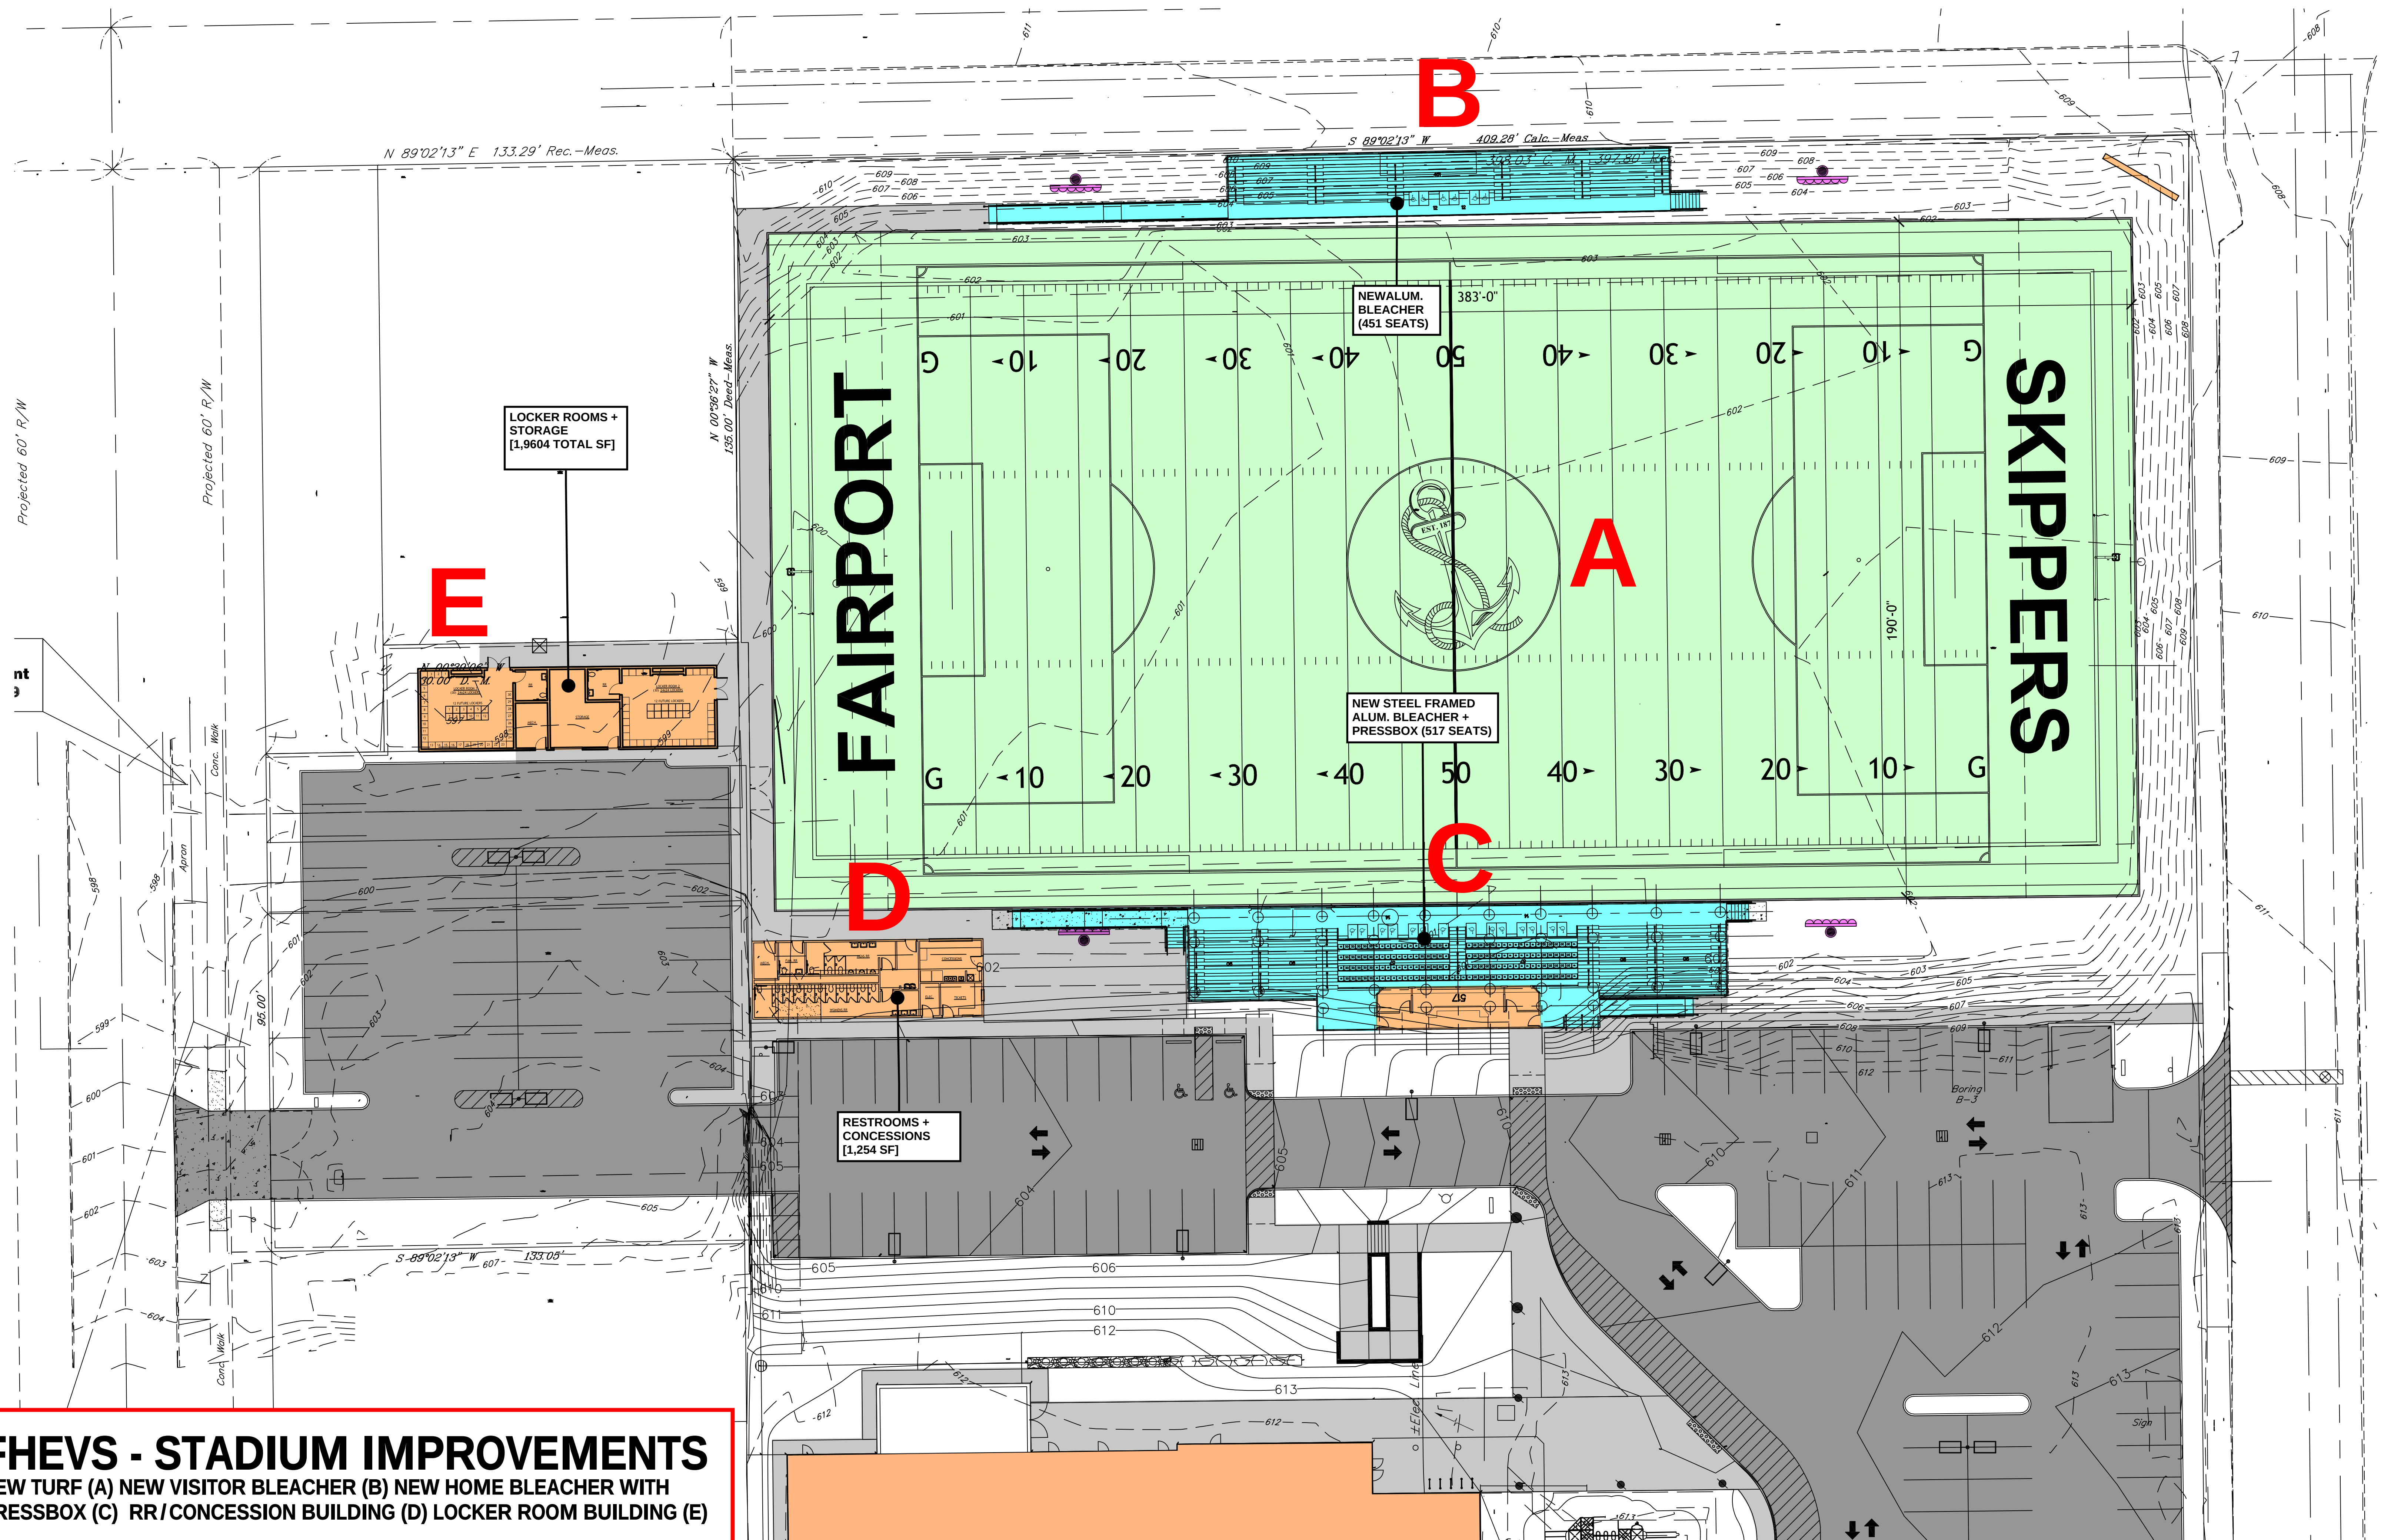


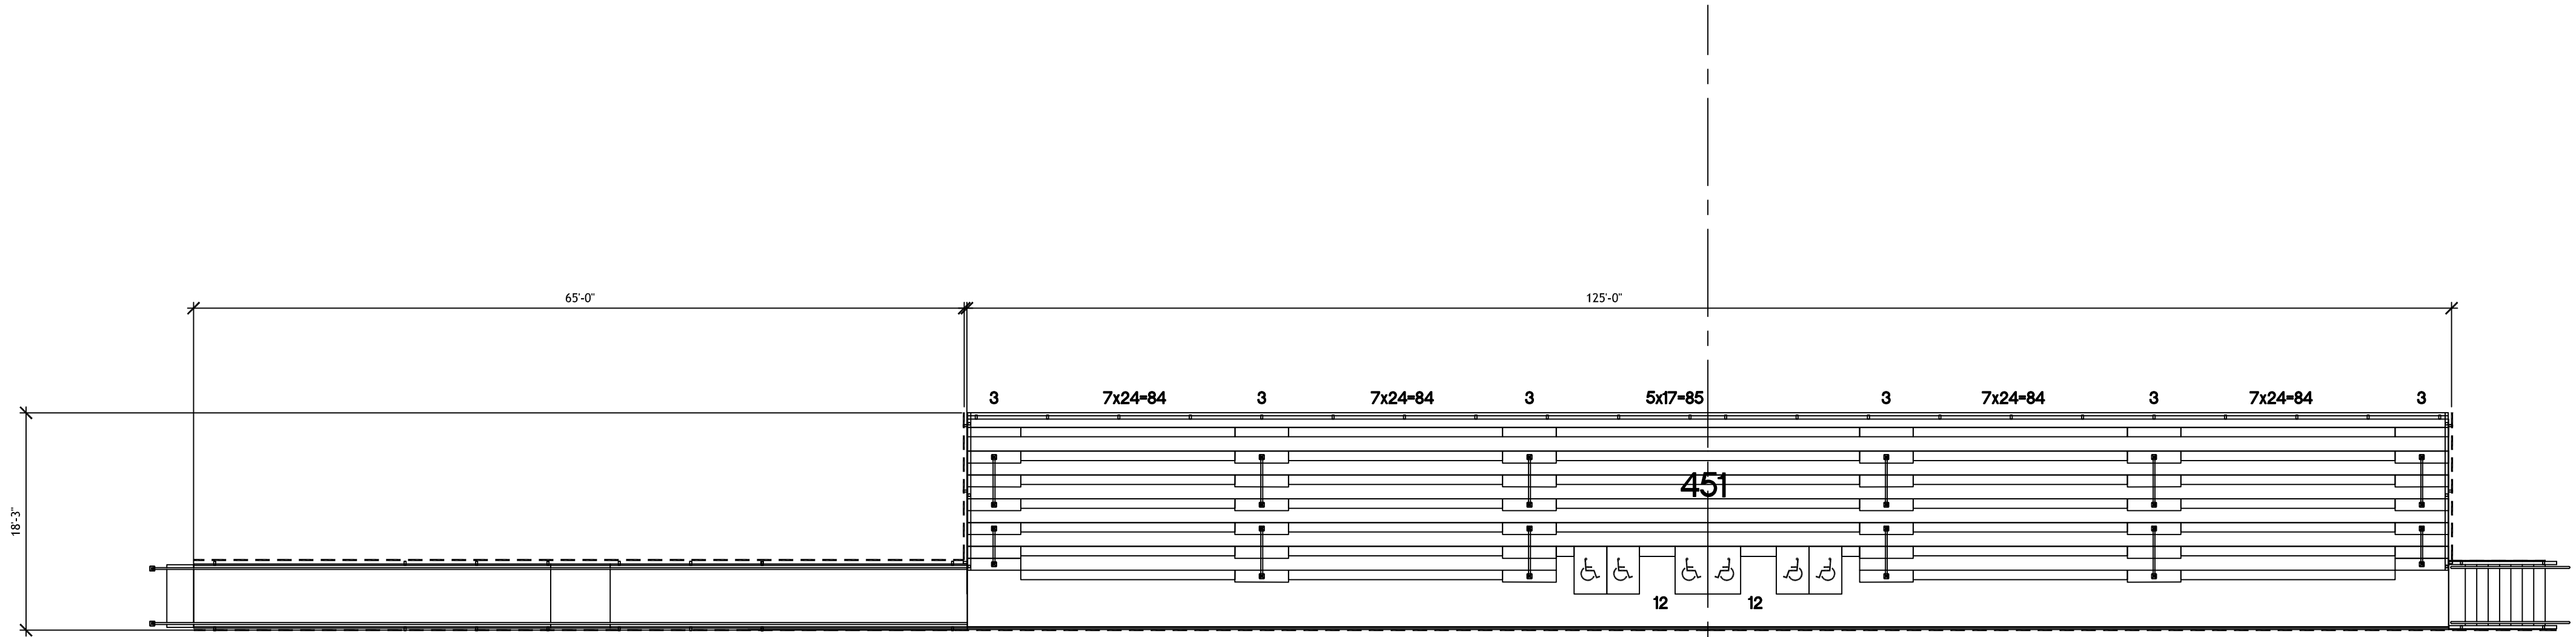


NORTH BLEACHER PROPOSED PLAN

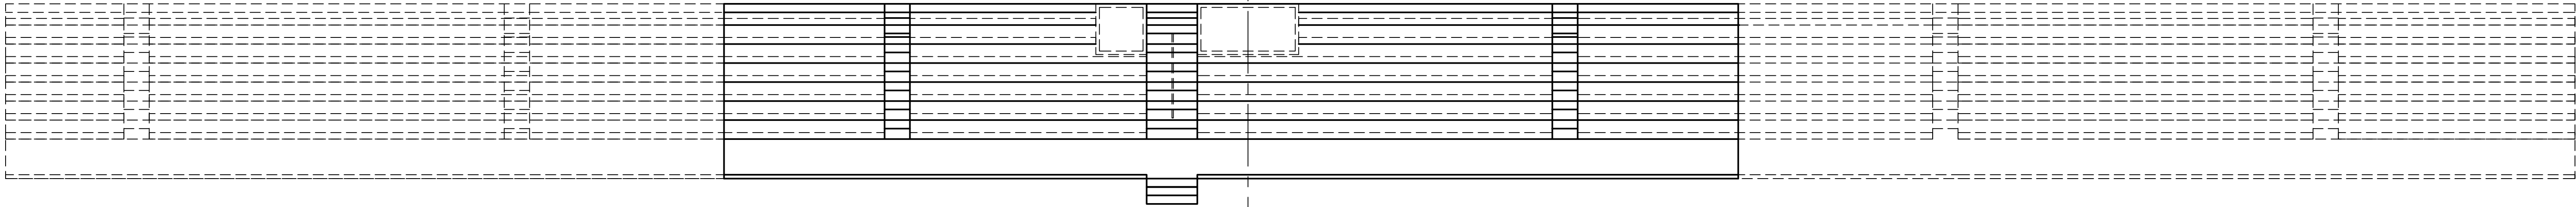


NORTH BLEACHER DEMO PLAN

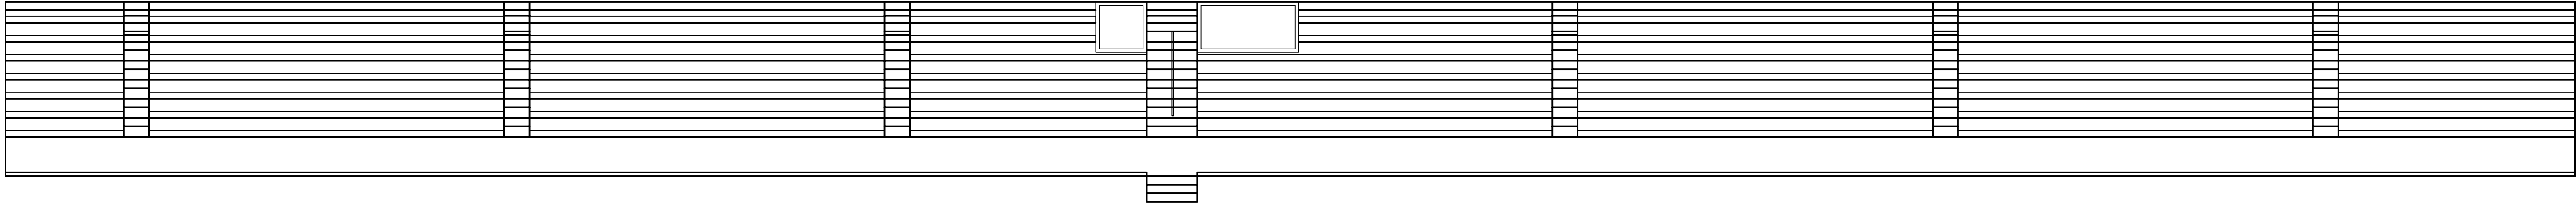


NORTH BLEACHER EXISITING PLAN

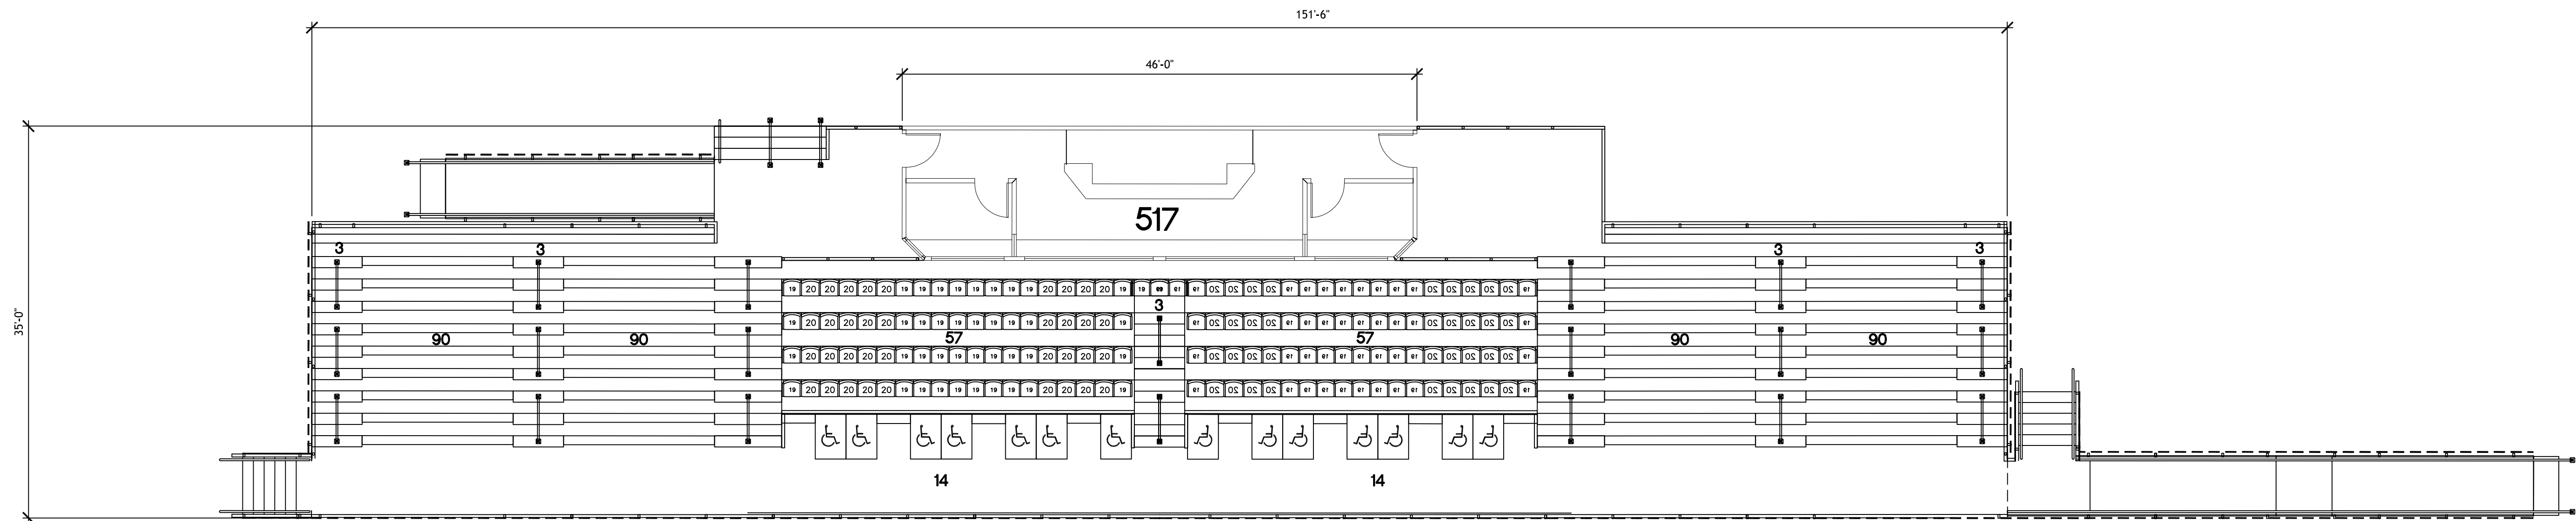


SOUTH BLEACHER FLOOR PLAN

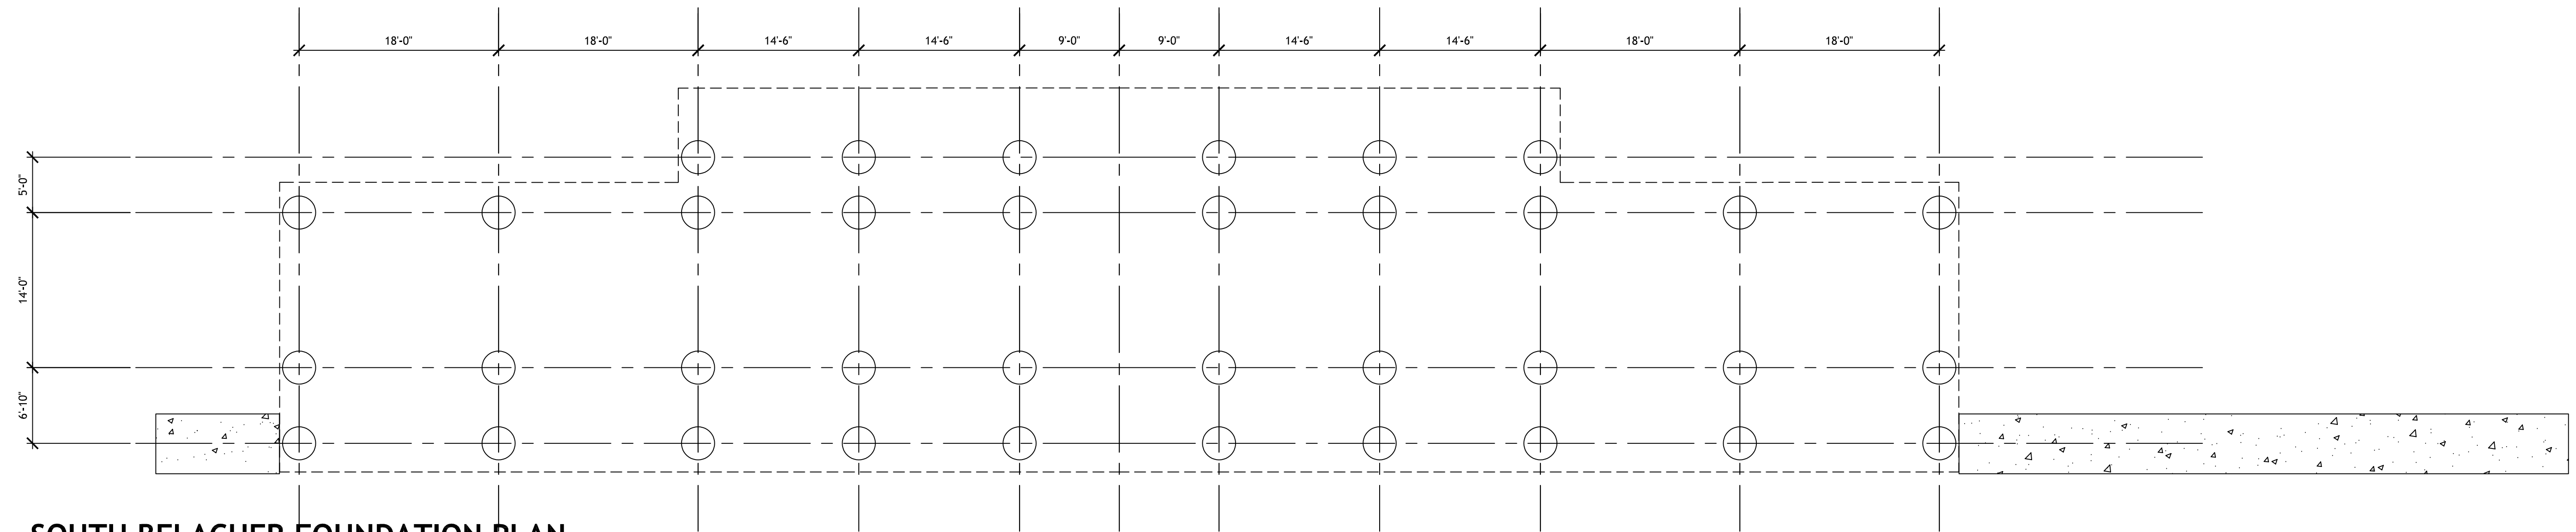

SOUTH BLEACHER FOUNDATION PLAN

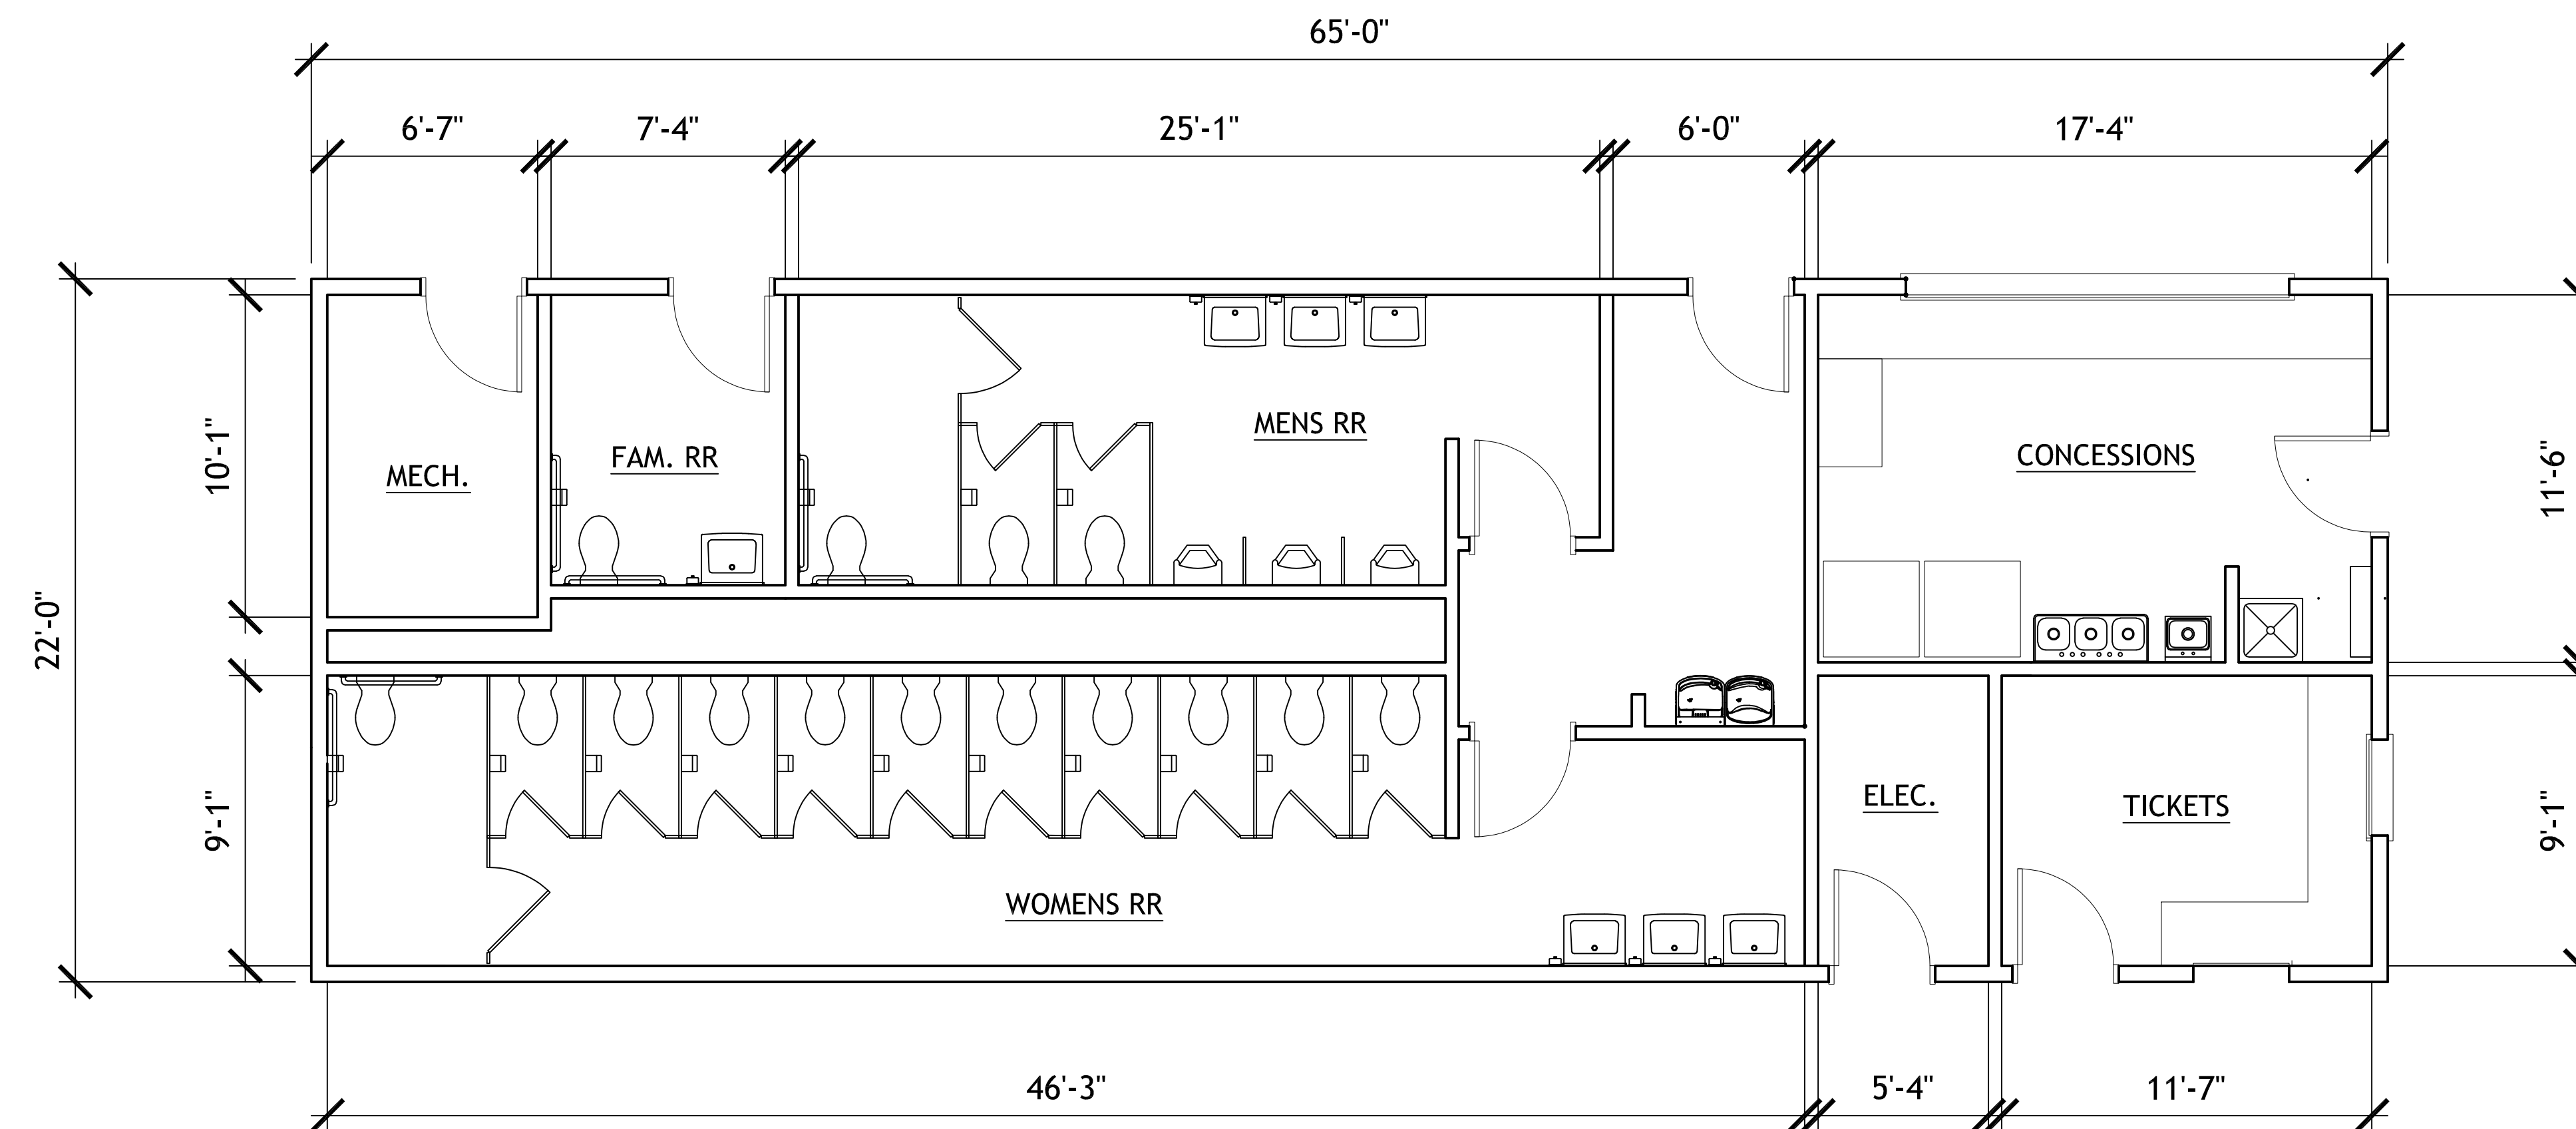

PROPOSED RESTROOM AND CONCESSIONS BUILDING

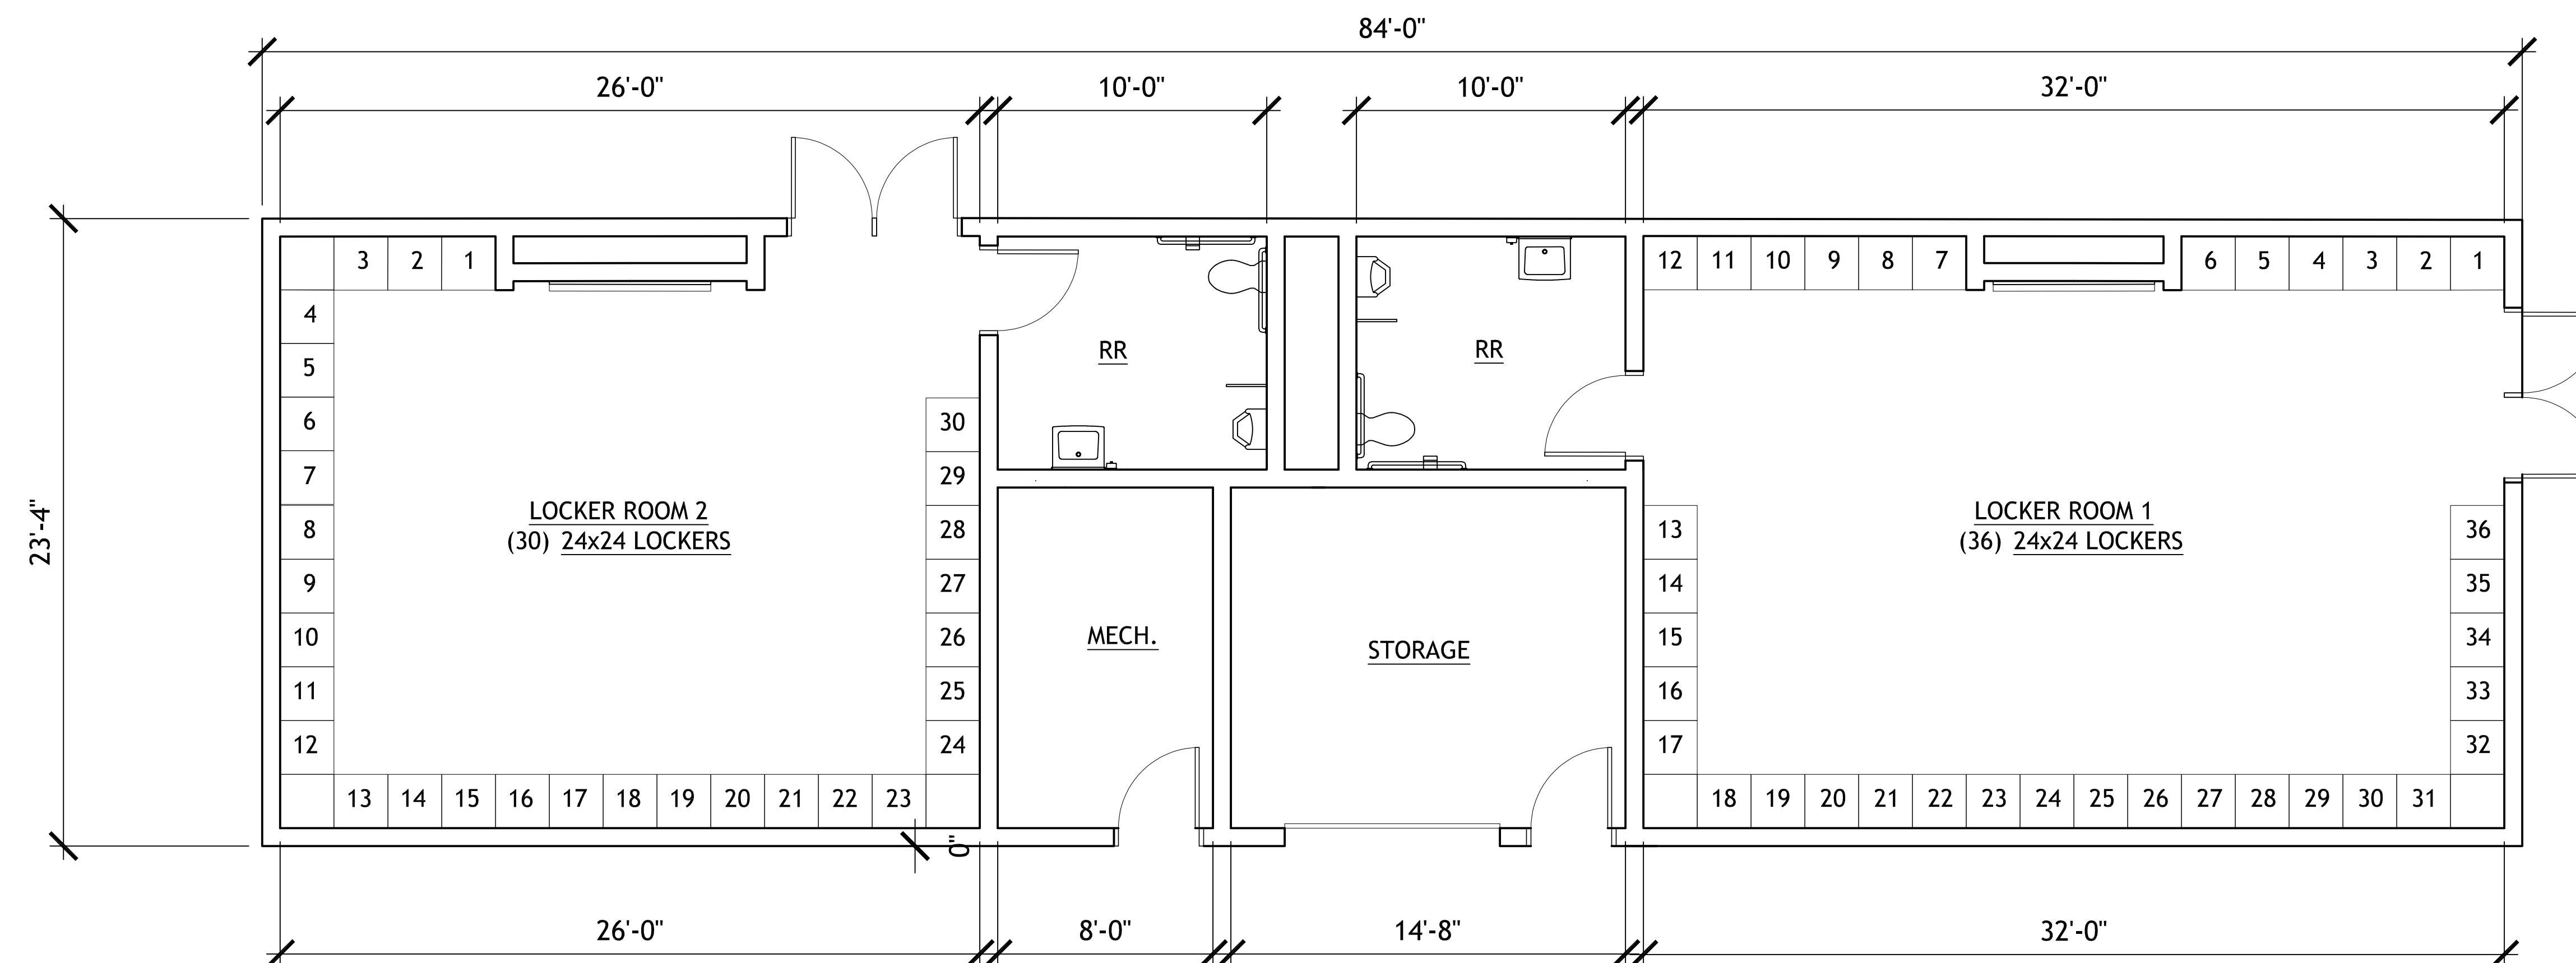

PROPOSED LOCKER ROOM BUILDING



Aerial View 1



Perspective View Looking South



Perspective View Looking Southwest



Perspective View Looking North



Perspective View Looking West



Perspective View at Entry (Lower Parking Lot)