



ADDENDUM NO. 05

**Samuel M. Gantner Elementary School Modular Classrooms & MPR Inc 2 Project
#0833-8913-345-30**

Issued October 24, 2025

Page intentionally left blank – continued next page

October 24, 2025

HMC Project No. 3431010000
DSA File and Application TBD
PTN: 68585-296

ADDENDUM NO. 5

Gantner Elementary School – Modular Buildings
2801 W Vine St, Lodi, California 95242


HMC Architects

1. ALL WORKMANSHIP, MATERIALS, APPLIANCES AND EQUIPMENT which may be included in the following items shall be the same relative quantity as described for similar work set forth in the original or main specifications of which these Addendum items shall be considered a part.
2. ADDENDUM SECTIONS (included with this Addendum)
The following modify or supplement the issued bid documents.

NONE
3. ADDENDUM DRAWINGS (included with this Addendum)
The following modify or supplement the issued bid documents.

AD5.01 REPLACE SHEET A1.11
4. PROJECT MANUAL

NONE

6. REQUEST FOR QUALIFICATIONS

A. Appendix A:

1. REVISE project description to read: “Engineering and construction of new modular buildings, including:
Building A – Office and Media Center
Building B – Multipurpose
Buildings C, D, E1, E2, and D1 – Classrooms
Buildings F1, F2, and F3 – Classrooms (Deductive Alternate)”
2. REVISE Project Estimate to read: “\$48,000,000”

7. DRAWINGS

A. Sheet A1.11 – Campus Site Plan


1. DELETE sheet in its entirety and REPLACE with Sheet AD5.01 included with this addendum.

* * * END OF ADDENDUM * * *

p:\sacramento\3431 lodi usd\010-100_samuel m. gantner es\10 construction\03 bid\02 add\modular\ad 05\gantner llb addendum 5.docx

Autodesk Docs:13421010000 LODI USD SAMUEL M. GANTNER ES 13421010000-A LUSD-GANTNER ES-BLDG.rvt 10/23/2025 4:56:03 PM

THE LINE SHOWN ABOVE IS THE APPROXIMATE LIMIT OF WORK. REFER TO ADDITIONAL DRAWINGS FOR WORK WHICH MAY EXTEND BEYOND THIS APPROXIMATE LIMIT OF WORK LINE.

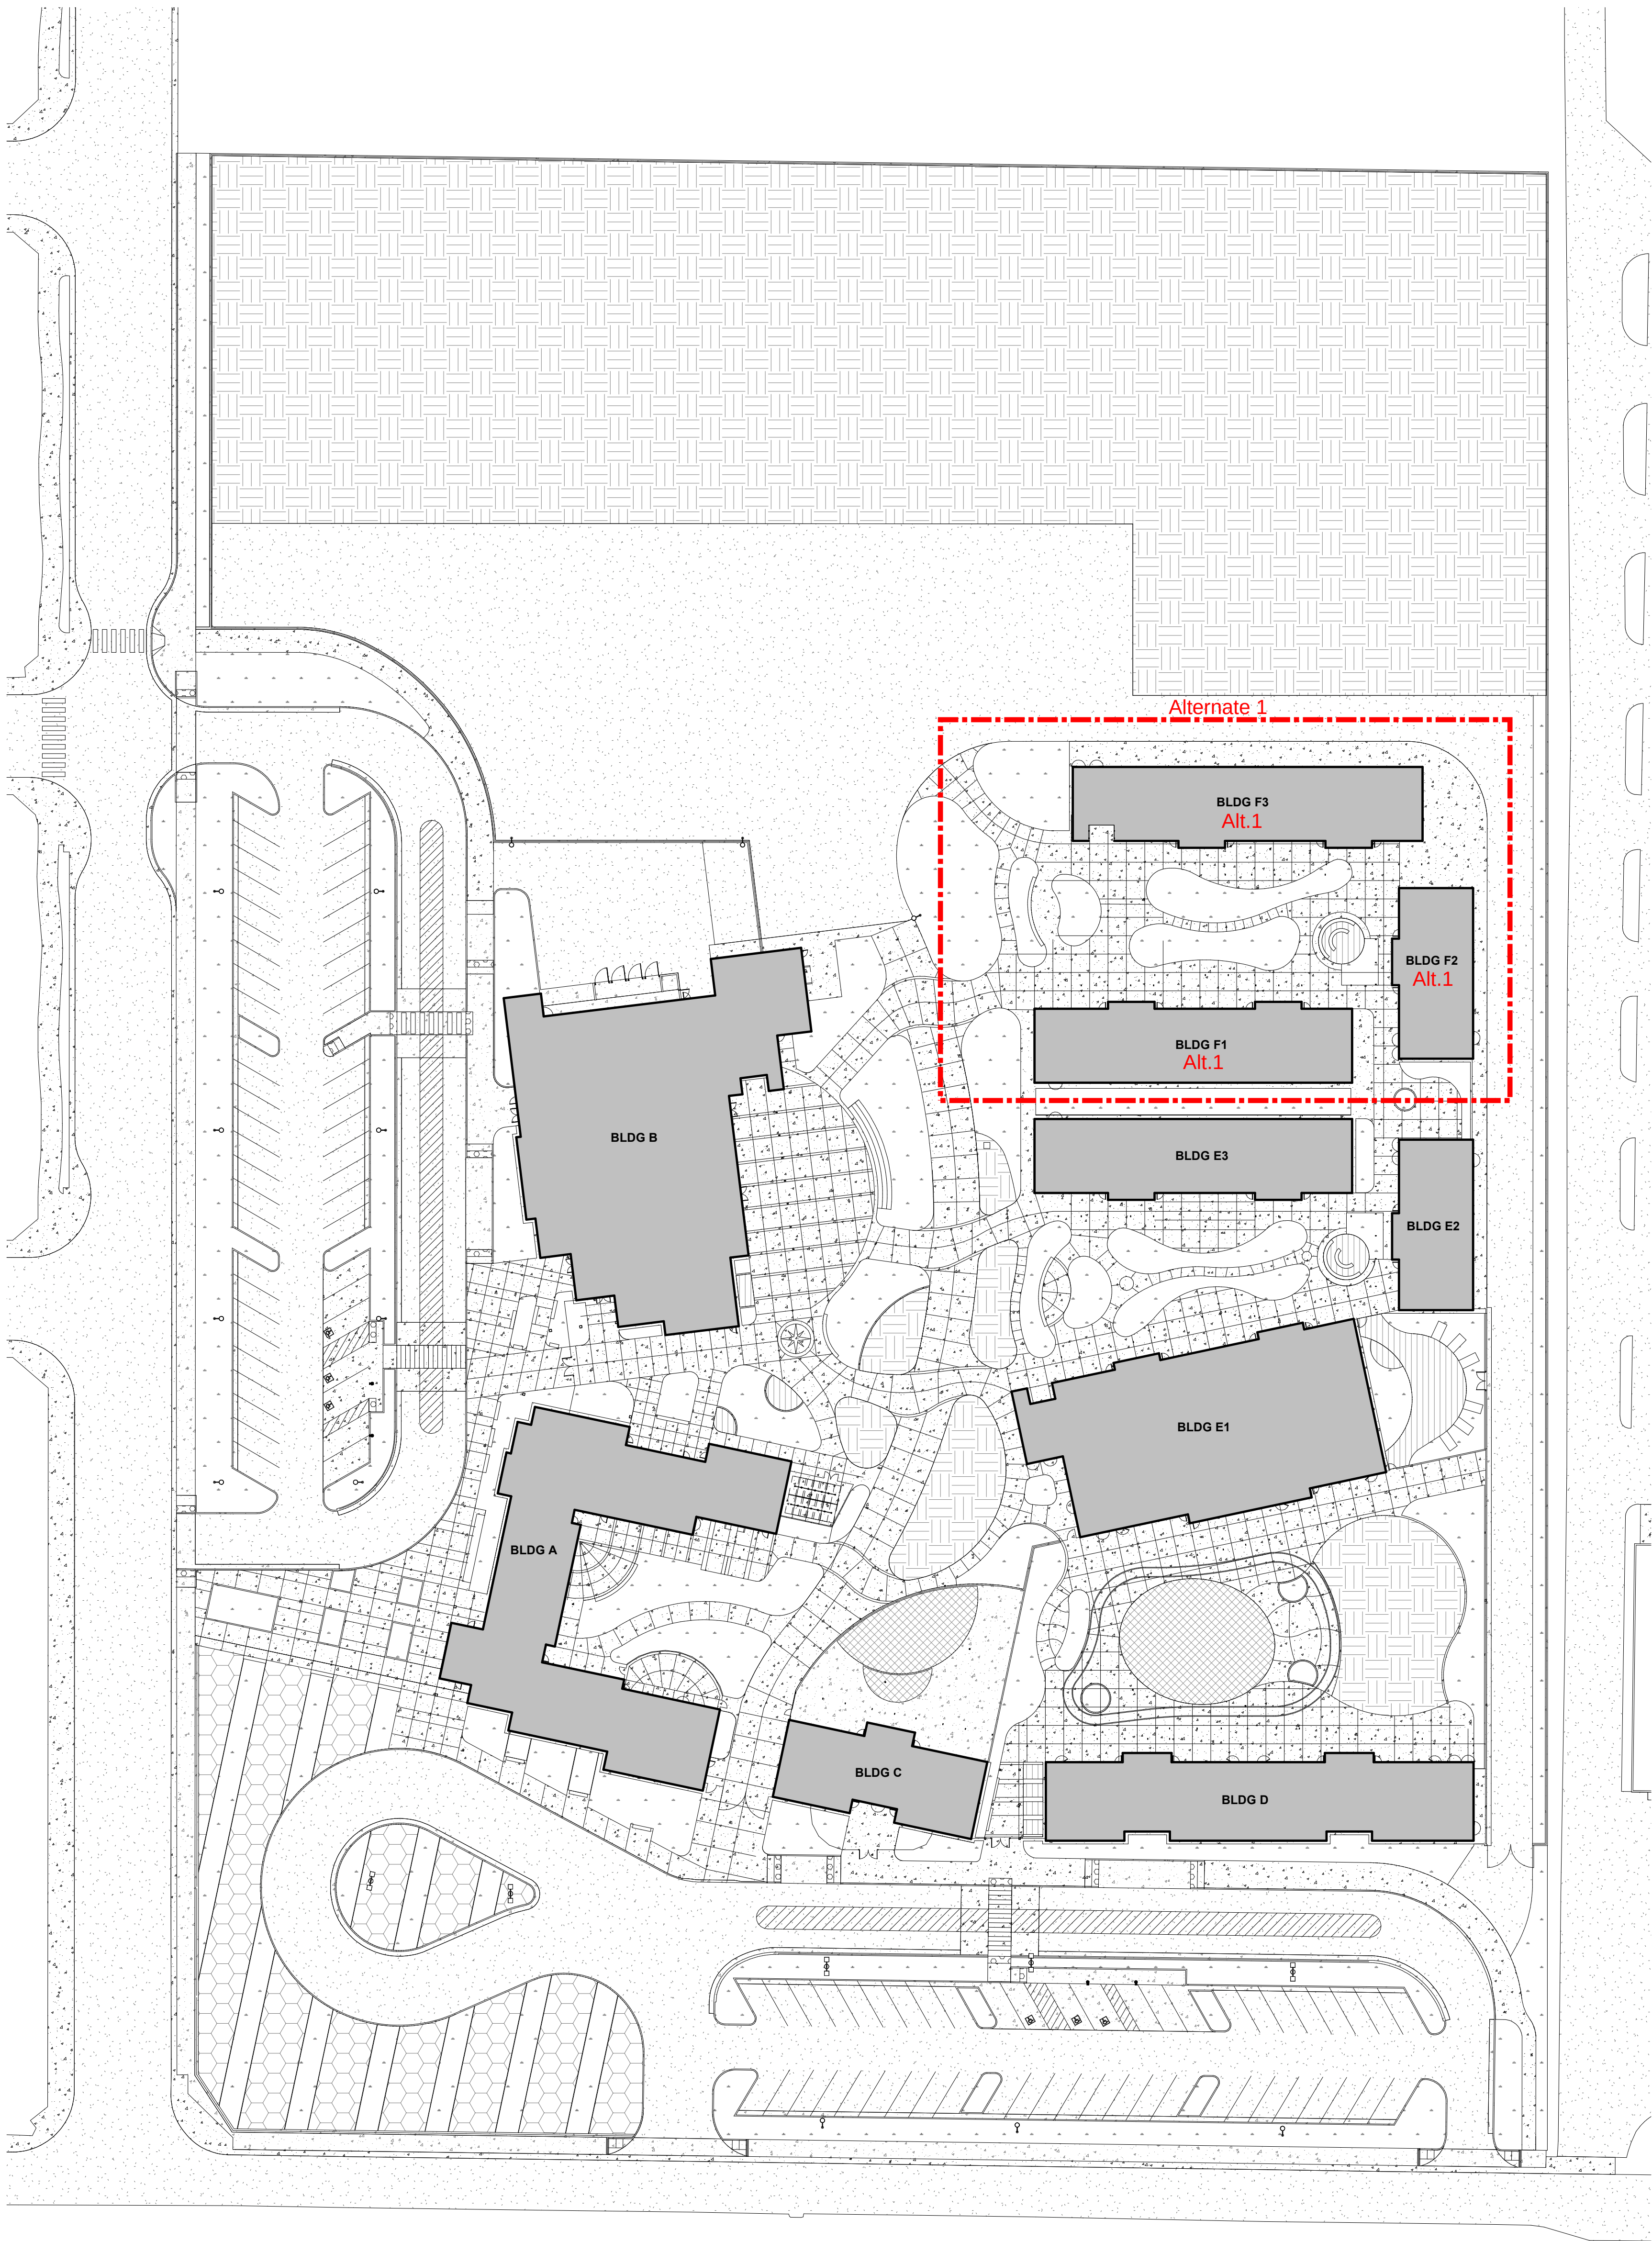


LEGEND

- APPROXIMATE LIMIT OF WORK. REFER TO ADDITIONAL DRAWINGS FOR WORK WHICH MAY EXTEND BEYOND THIS APPROXIMATE LIMIT OF WORK LINE.
- PROPERTY LINE
- NEW BUILDING
- AC PAVING
- CONCRETE PAVING
- LANDSCAPING
- PLAY SURFACE
- FIRE HYDRANT - SEE CIVIL DRAWINGS

AGENCY APPROVAL:

REVIEWING AGENCIES
STAMP HERE

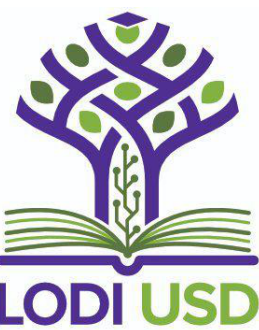

DESIGN
FOR
GOOD
HMC
Architects
3431-010-000

2101 CAPITOL AVENUE, SUITE 100,
SACRAMENTO, CA 95816
916 368 7990 / www.hmcarchitects.com

ISSUE

DESCRIPTION	DATE
-------------	------

NOT FOR
CONSTRUCTION

KEYNOTES

NOTES

- REFER TO SHEET G0.11 FOR TYPICAL SYMBOLS AND ABBREVIATIONS
- REFER TO LANDSCAPE DRAWINGS FOR PAVING AND PLANTING INFORMATION
- REFER TO MECHANICAL, ELECTRICAL, AND PLUMBING DRAWINGS FOR UTILITY INFORMATION
- CONTRACTOR IS RESPONSIBLE FOR REPAIR/REPLACEMENT OF ALL HARDSCAPE/PLANTING OUTSIDE OF LIMIT OF WORK LINE FOR CONNECTION OF UNDERGROUND UTILITIES

FACILITY:

SAMUEL M. GANTNER ELEMENTARY SCHOOL
1305 E VINE ST,
LODI, CA 95240

PROJECT:

SAMUEL M. GANTNER ELEMENTARY SCHOOL

SHEET NAME:

CAMPUS SITE PLAN

DESIGN DEVELOPMENT

DATE: xxxx.xx.xx

CLIENT PROJ NO:

SHEET:

- ARCHITECTURAL SITE PLAN -

1

1" = 40'-0"

PLEASE RECYCLE

A1.11

AD 5.01