




Park Hill School District

Addendum #2: RFQ #2602 - 2025 RFQ for Synthetic Turf Install

1. When is the official proposal due? On page1, it shows November 25th. On page 4 it shows December 2nd.
 - A. Title page has a typo. The due date will be December 2 as found on page 5. Other updates are indicated by highlighted text.
2. On page 5 under scope of work, it mentions 2 baseball fields, one existing and one new. Has the new field already been completed and just needs new turf? Or, is it a complete new build for one of the fields? If so, where is the field located?
 - A. One baseball field (Park Hill South High School) is being converted from natural to artificial turf. The second field (Park Hill High School) is being moved completely to a location that is not a baseball field, rather has been practice soccer and football fields in the past. This is currently a natural grass surface.
3. Is the scope of work for this RFQ turf only? Or is their base/civil work to be done?
 - A. The RFQ is for turf and turf install. Base/Civil is outside of this RFQ.
4. Do you have other sports construction work in this bond issue? After reading the links, it appears you may have. If so, can we be considered for such work?
 - A. Bond work will be bid out through the normal processes with Hollis and Miller Architects and Newkirk Novak as our CMR.
5. On the new Baseball fields are we pricing to a specific design?
 - A. One field is close to being finalized, the other would be finalized during the winter months. I would recommend doing general pricing per square foot accounting for 330 ft. down the lines and 385 ft. to center.
6. Do we have a design and layout already for the baseball and softball fields to base bid off of?
 - A. Please see the PDF's attached to the addendum.
7. What is the address and location for the new baseball field build ? Or do you want a recommendation on the new site location?
 - A. The new baseball field will be located on the current grass practice fields that are located on the on the west side of Congress Ave. and South of the access road from Congress Ave. to Congress Middle School.



8. Bidding turf & Install only correct for baseball and softball?
 - A. For the baseball and softball fields we are only interested in the turf and install only.
9. Who is the civil/base contractor?
 - A. Kaw Valley is our civil engineer but this has not yet been bid.
10. Would the district entertain letting Mammoth do the civil and base work on new field?
 - A. Anyone may bid on this part of the project but we are not looking to specifically group them together.
11. Are there any known existing issues with the subgrade and drainage at the fields that need to be replaced?
 - A. Not at this time.
12. Can we schedule a site visit? Who should we contact to do that?
 - A. Site visits may be provided if selected for an interview but this may not be an option for all parties thus not something that could be coordinated to ensure a fair process.
13. Do we provide turf pricing for both tufted in graphics and non tufted?
 - A. We would like pricing for products that you believe are best for the scope of work. Tufted, in the addendum, is not a requirement. We ask for top, middle, and base tier turf solutions and those bids.
14. The addendum states civil grading, sub-drainage and base work is not included for baseball / softball fields but RFQ seeks design and installation of turf. Can you clarify what the design needs are?
 - A. The design needs are for patterning, layout and logo placement within the synthetic turf install. Attached drawings indicate the design to date, but PHSD would look to further develop the synthetic turf design with the selected company of this RFQ.

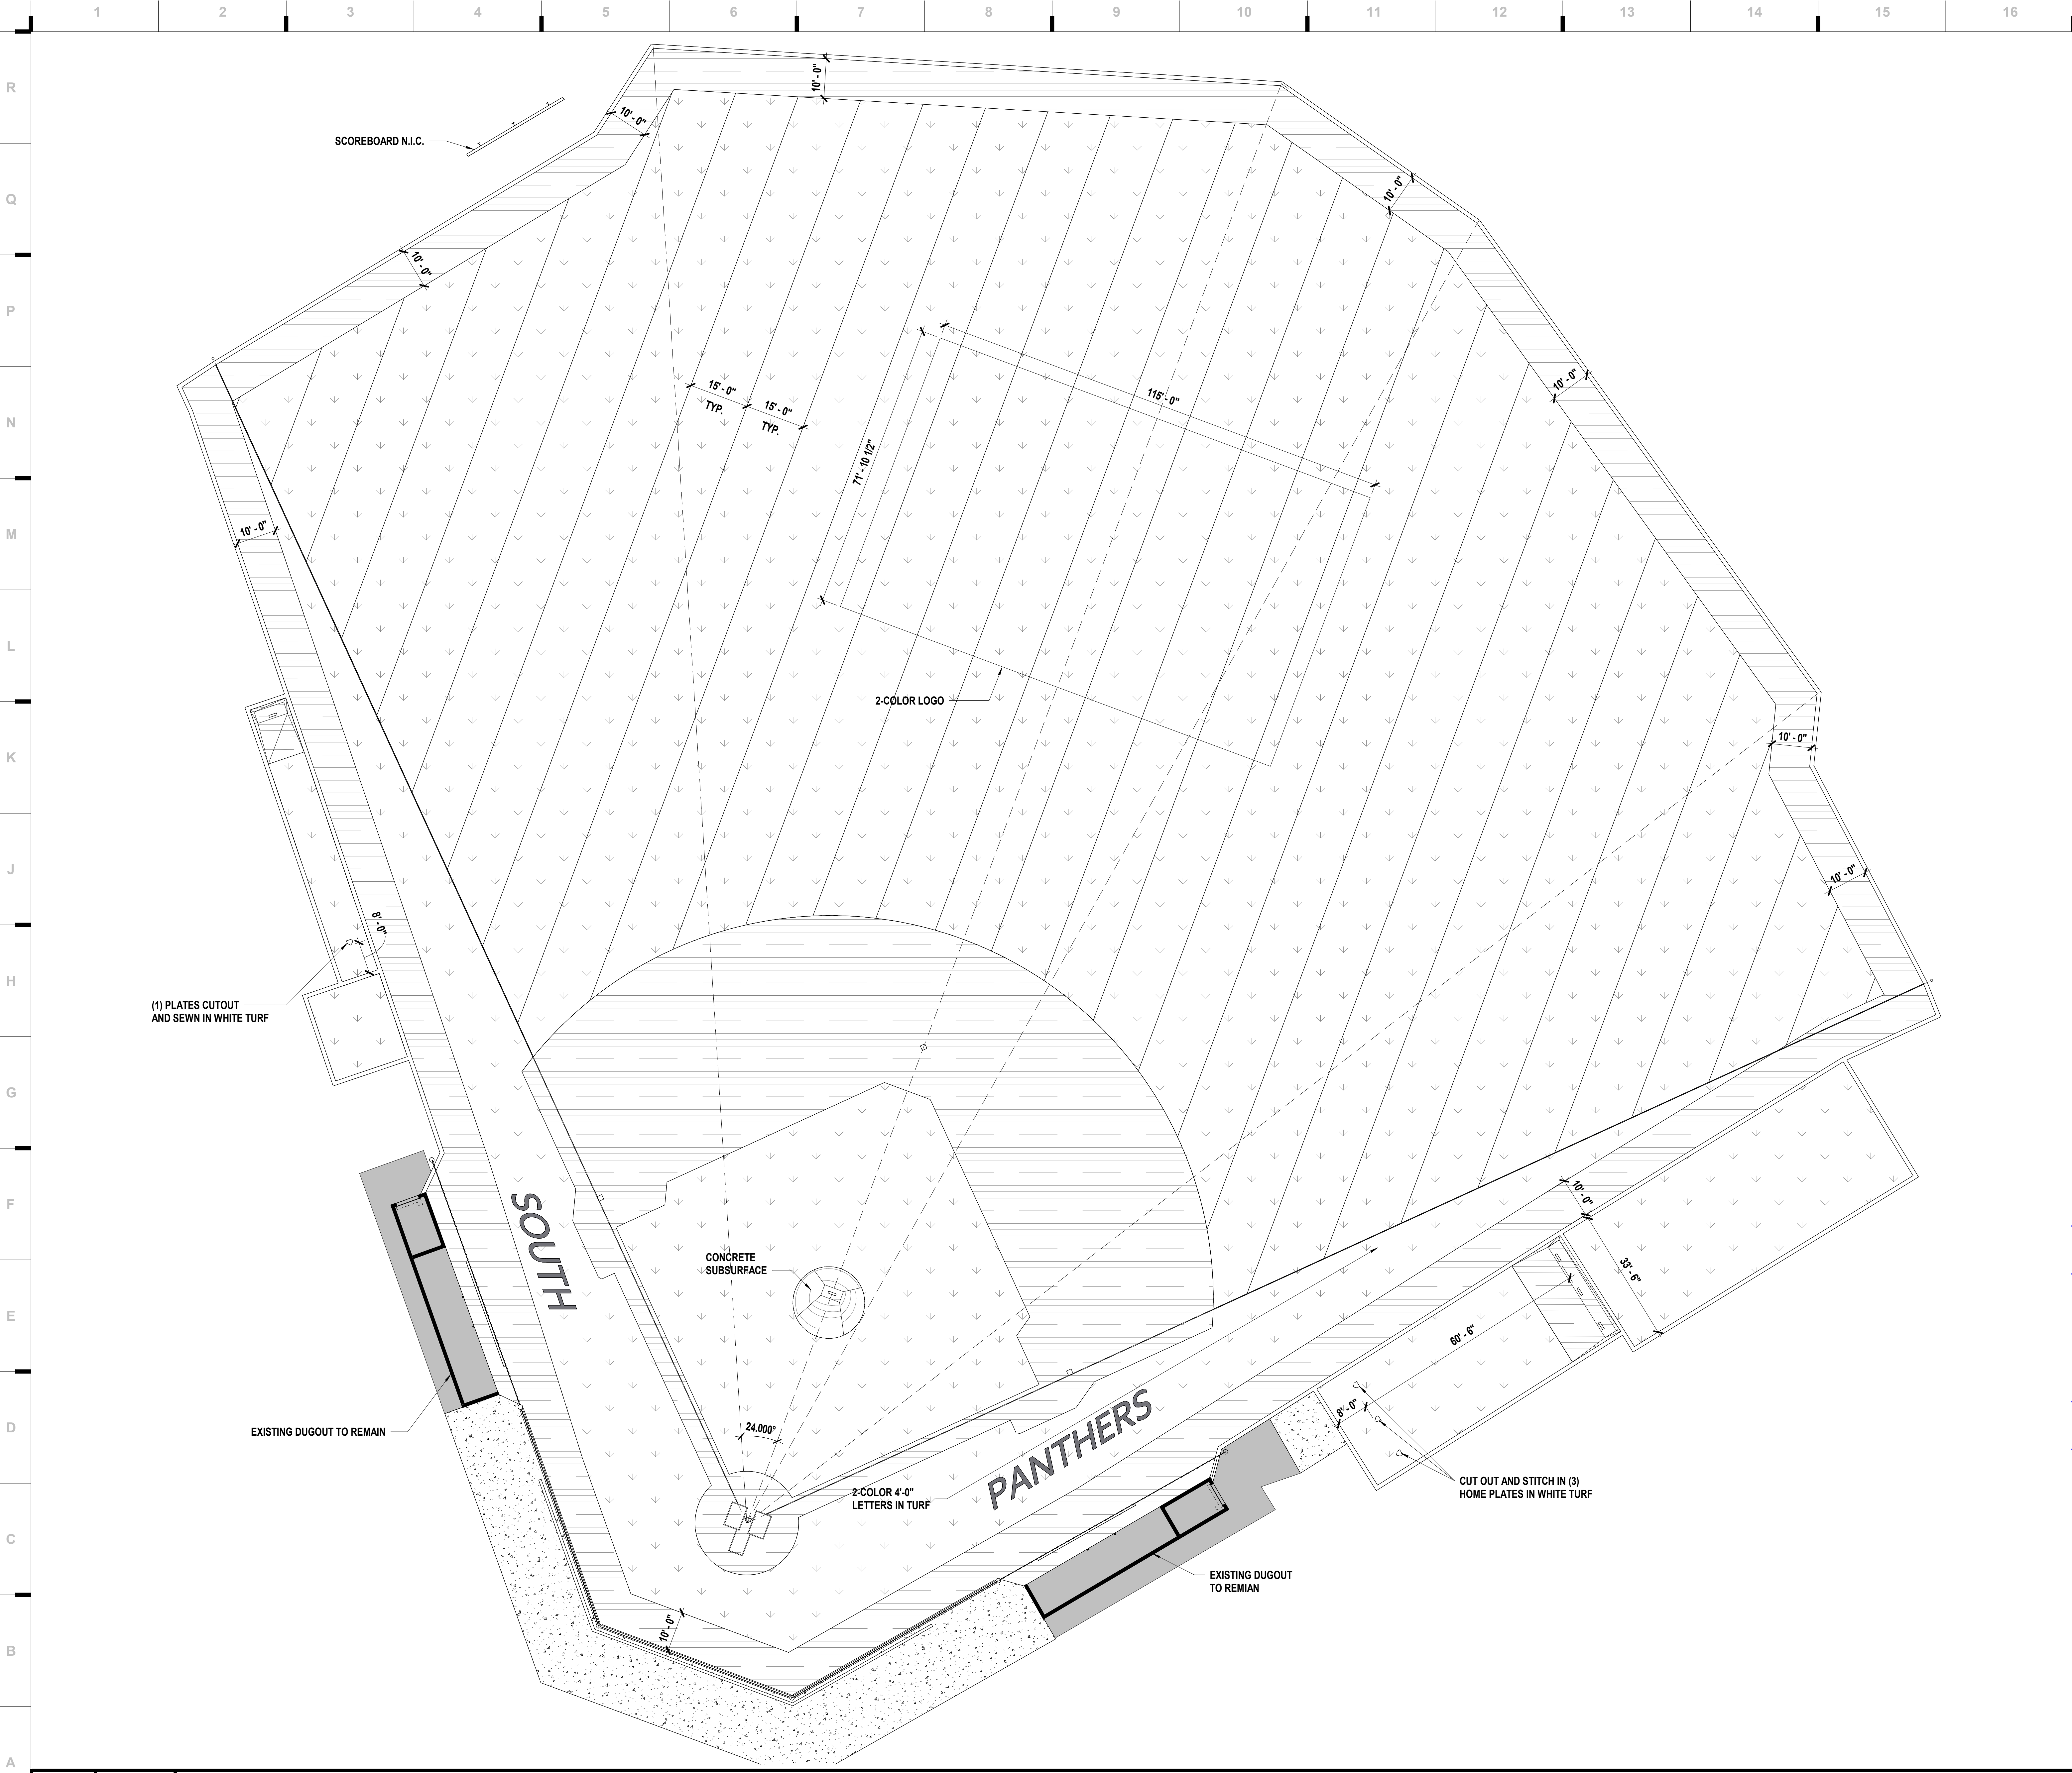

SHEET KEYNOTE LEGEND

we design the future®
1828 Walnut Street Suite 922
Kansas City, MO 64108
1 816.442.7700
115 Wilcox Street Suite 210
Castle Rock, CO 80104
1 720.949.1689
HOLLISANDMILLER.COM

Hollis + Miller Architects
Missouri State Certificate of Authority
Architecture # 000001
Structure # 200603333

Kaw Valley Engineering
Civil Engineering
State Certificate of Authority #579529
14700 West 114th Terrace
Lenexa, KS 66215
913.894.5150 phone

Bob D. Campbell & Co.
Structural Engineer
State Certificate of Authority #000442
4338 Bellevue Avenue
Kansas City, MO 64111
816.531.4144 phone

Smith & Boucher
Mechanical, Electrical and Plumbing Engineers
State Certificate of Authority #EGC000176
25618 W 103rd St
Olathe, KS 66061
913.345.2127 phone

PHS Baseball / Softball Upgrades
Park Hill School District
4500 NW River Park Dr
Riverside, MO 64150

REVISIONS:

#	Description	Date
---	-------------	------


GENERAL NOTES

PERIMETER TURF CURB, AND CONCRETE FLATWORK
SHOWN FOR CONTEXT ONLY. THIS WORK SHALL BE
PERFORMED UNDER A SEPARATE CONTRACT


BASES SHOWN FOR CONTEXT ONLY. THIS WORK SHALL BE
PROVIDED UNDER A SEPARATE CONTRACT

SYNTHETIC TURF LEGEND


SYNTHETIC TURF -
FIELD GREEN

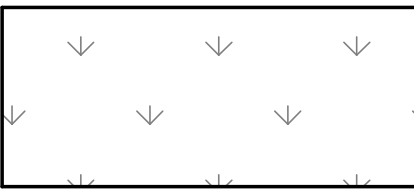


OLIVE

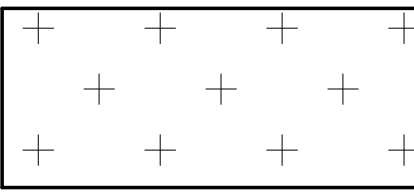

SYNTHETIC TURF -
DARK BROWN

 


GAME MARKINGS/STRIPINGS ARE WHITE U.N.O.
INSTALLER RESPONSIBLE FOR MEETING ALL MHSAA AND
NFHS FIELD OF PLAY RULES & REGULATIONS

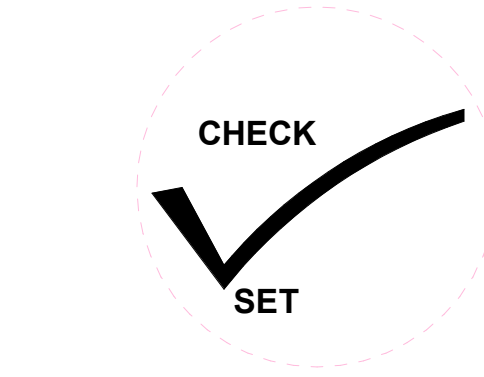

JOB NO: 25134.00
DRAWN BY: Author
CHECKED BY: Checker
DATE: 11.5.25

AS610

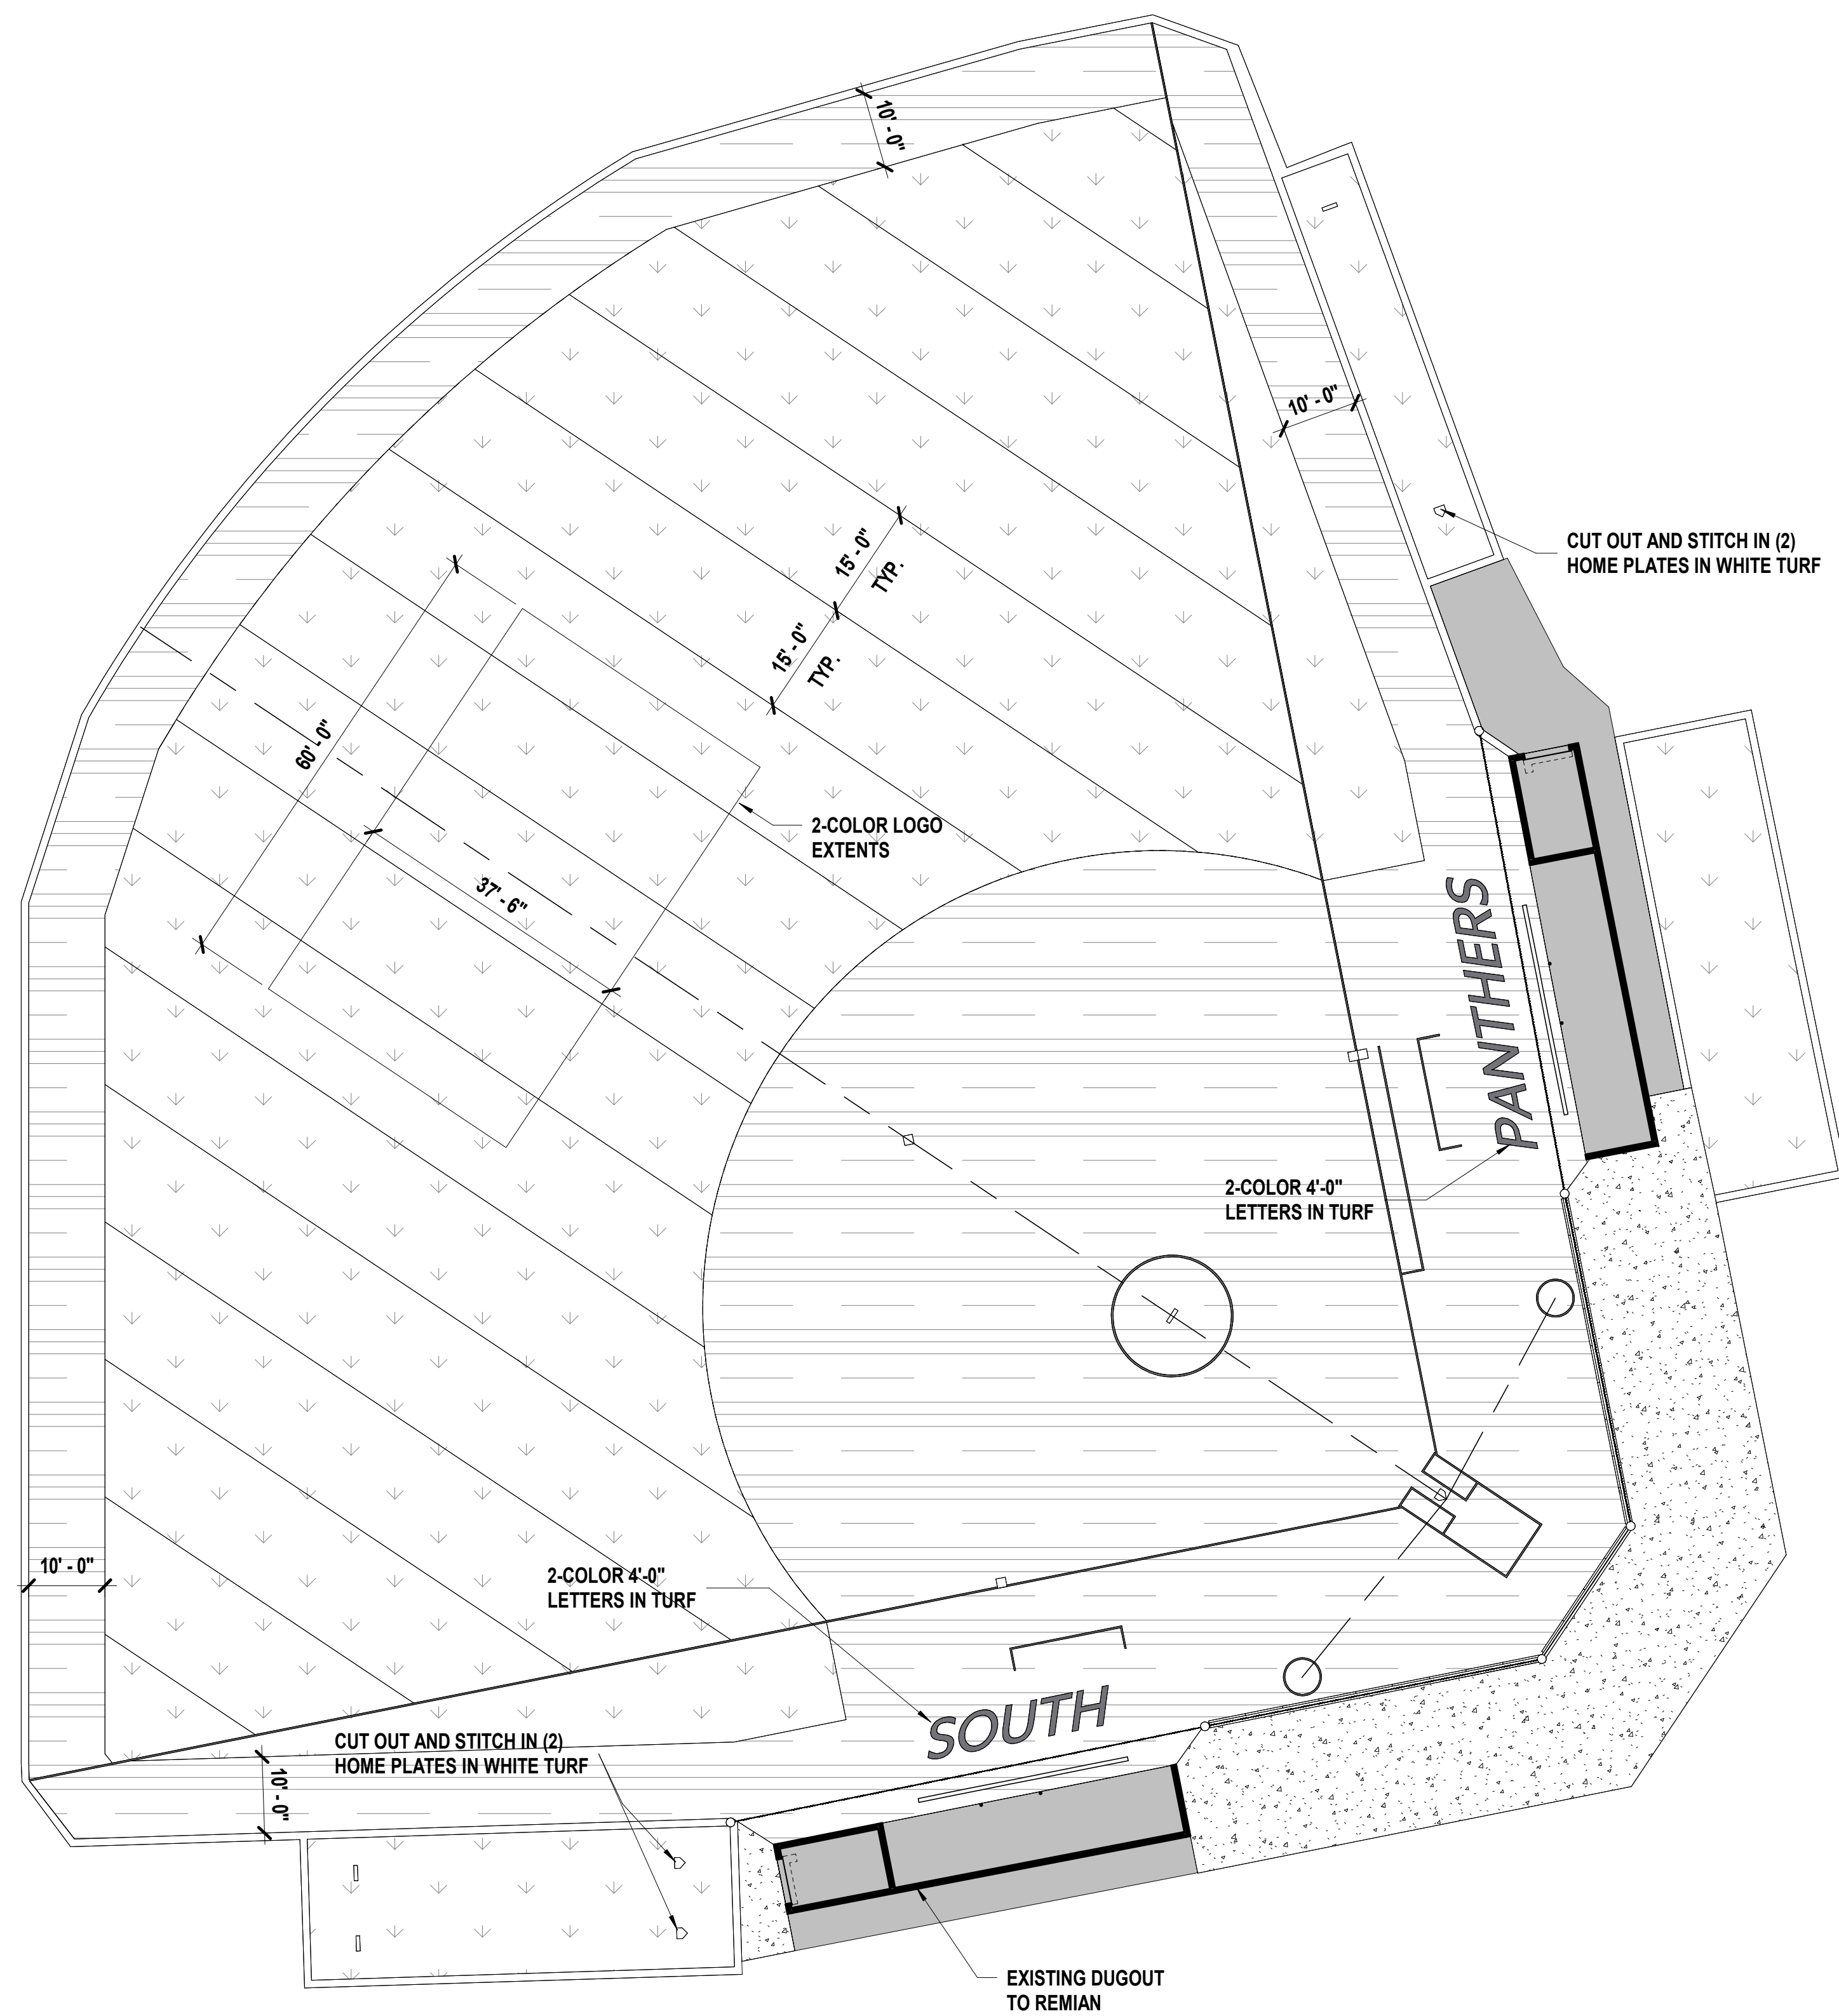

SHEET KEYNOTE LEGEND

we design the future*

828 Walnut Street Suite 922
Kansas City, MO 64108
816.442.7700

15 Wilcox Street Suite 210
Castle Rock, CO 80104
720.949.1689

OLLISANDMILLER.COM

Ellis + Miller Architects
 Missouri State Certificate of Authority
 Architecture # 0000161
 Structure # 2005031333

Kaw Valley Engineering
Civil Engineering
State Certificate of Authority #579529
4700 West 114th Terrace
Lenexa, KS 66215
913.894.5150 phone

Bob D. Campbell & Co.
Structural Engineer
State Certificate of Authority #000442
338 Bellevue Avenue
Kansas City, MO 64111
16.531.4144 phone

Smith & Boucher
Mechanical, Electrical and Plumbing Engineers
State Certificate of Authority #EGC000178
5618 W 103rd St
Olathe, KS 66061
913.345.2127 phone

PHS Baseball / Softball Upgrades
Park Hill School District

Park Hill School District
1500 NW River Park Dr

4500 NW River Park Dr
Riverside, MO 64150

10th RFQ


GENERAL NOTES

PERIMETER TURF CURB, AND CONCRETE FLATWORK
SHOWN FOR CONTEXT ONLY. THIS WORK SHALL BE
PERFORMED UNDER A SEPARATE CONTRACT


BASES SHOWN FOR CONTEXT ONLY. THIS WORK SHALL BE PROVIDED UNDER A SEPARATE CONTRACT

SYNTHETIC TURF LEGEND


**SYNTHETIC TURF -
FIELD GREEN**

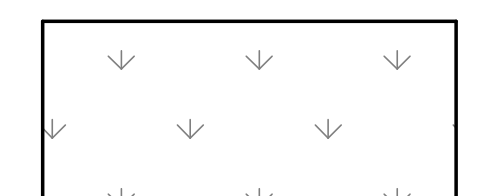

OLIVE

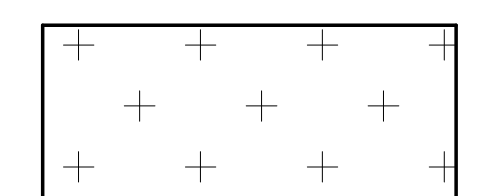

**SYNTHETIC TURF -
DARK BROWN**

 

GAME MARKINGS/STRIPINGS ARE WHITE U.N.O.

**INSTALLER RESPONSIBLE FOR MEETING ALL MSHSAA AND
NFHS FIELD OF PLAY RULES & REGULATIONS**

CHECK
SET

The Professional Architects seal affixed to this sheet applies only to the material and items shown on this sheet. All drawings, instruments or other documents not exhibiting this seal shall not be considered prepared by this architect, and this architect expressly disclaims any and all responsibility for such plan, drawings, or documents not exhibiting this seal.

OB NO: 25134.00
DRAWN BY: Author
CHECKED BY: Checker
DATE: 11.5.25

AS600

SOFTBALL TURF LAYOUT