




VERSION 4.0 - 11/17/2025 SECOND FLOOR PLAN
3/64" = 1'-0"

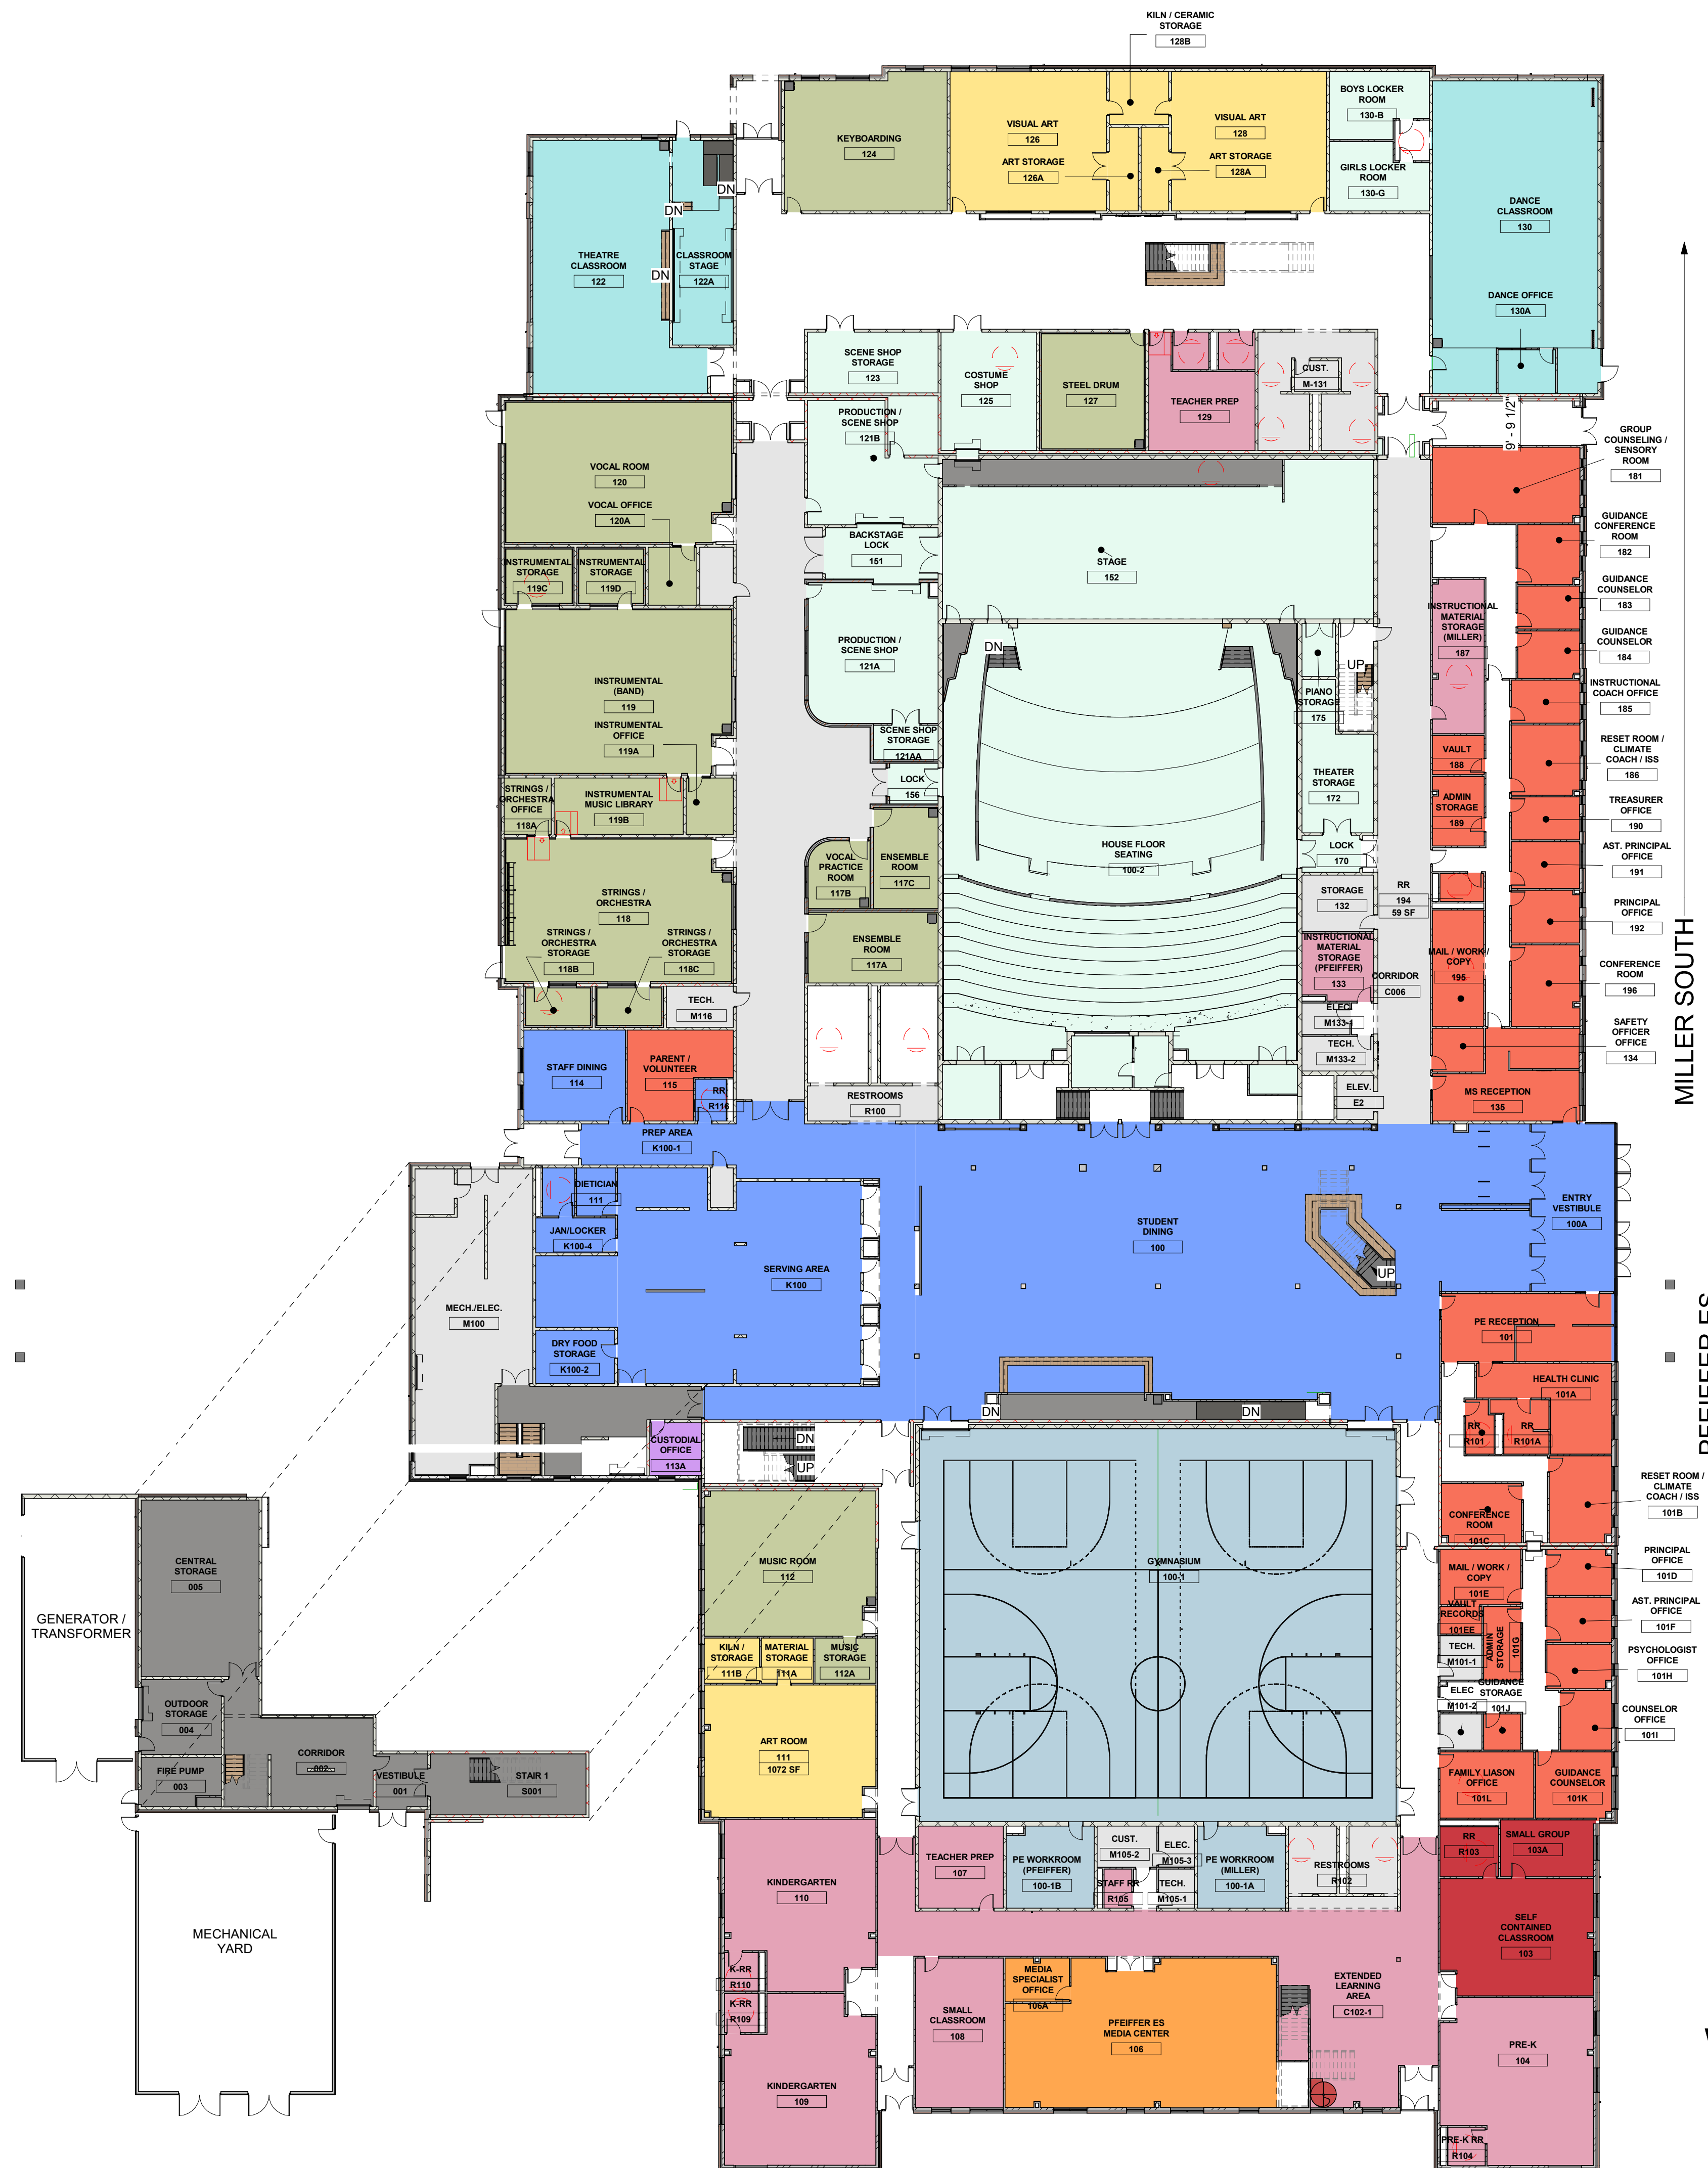

VERSION 4.0 - 11/17/2025 FIRST FLOOR PLAN
3/64" = 1'-0"

Department Legend

- Academic Core
- Administration
- Building Services
- Custodial
- Food Service
- Media Center
- Music
- Performing Art
- Physical Education
- Specialized Support Spaces
- Student Dining
- Theater
- Visual Art

APS PFEIFFER MILLER SOUTH
K-8 ARTS SCHOOL

2126 13th ST. S.W.
AKRON, OH 44314

11/14/2025
DESIGN
DEVELOPMENT

Revisions:
No. Date Description
1 11/17/2025
VERSION 4.0 - 11/17/2025

DEPARTMENT FLOOR
PLANS

A-001

230349

PRIME AE GROUP
540 White Pond Dr. Suite E
Akron, OH 44320
PRIME AE GROUP
172 E. State St. Suite 600
Columbus, OH 43215

PRELIMINARY
NOT FOR
CONSTRUCTION