


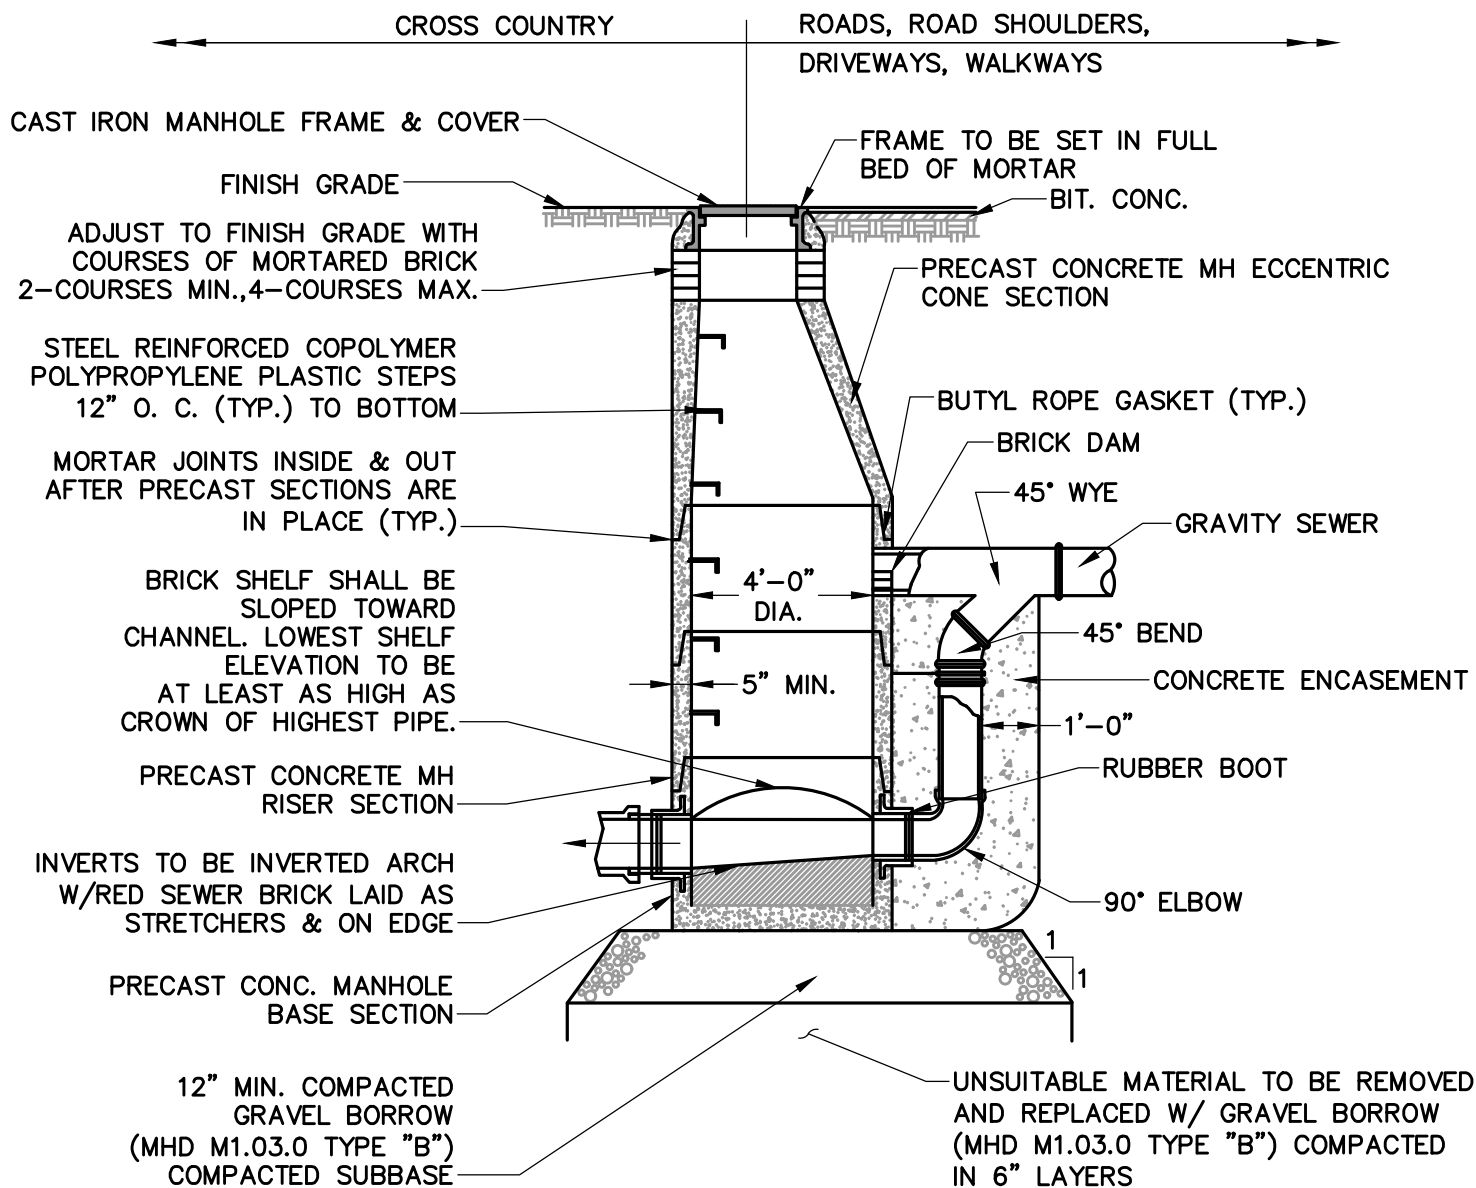

**CITY OF MEDFORD,
MASSACHUSETTS**

City Hall - Room 300, 85 George P. Hassett Drive,
Medford, MA 02155
(781) 393-2476

TYPICAL DROP SEWER MANHOLE DETAIL

DATE: SEPT. 2022

SCALE: NTS

C-7