


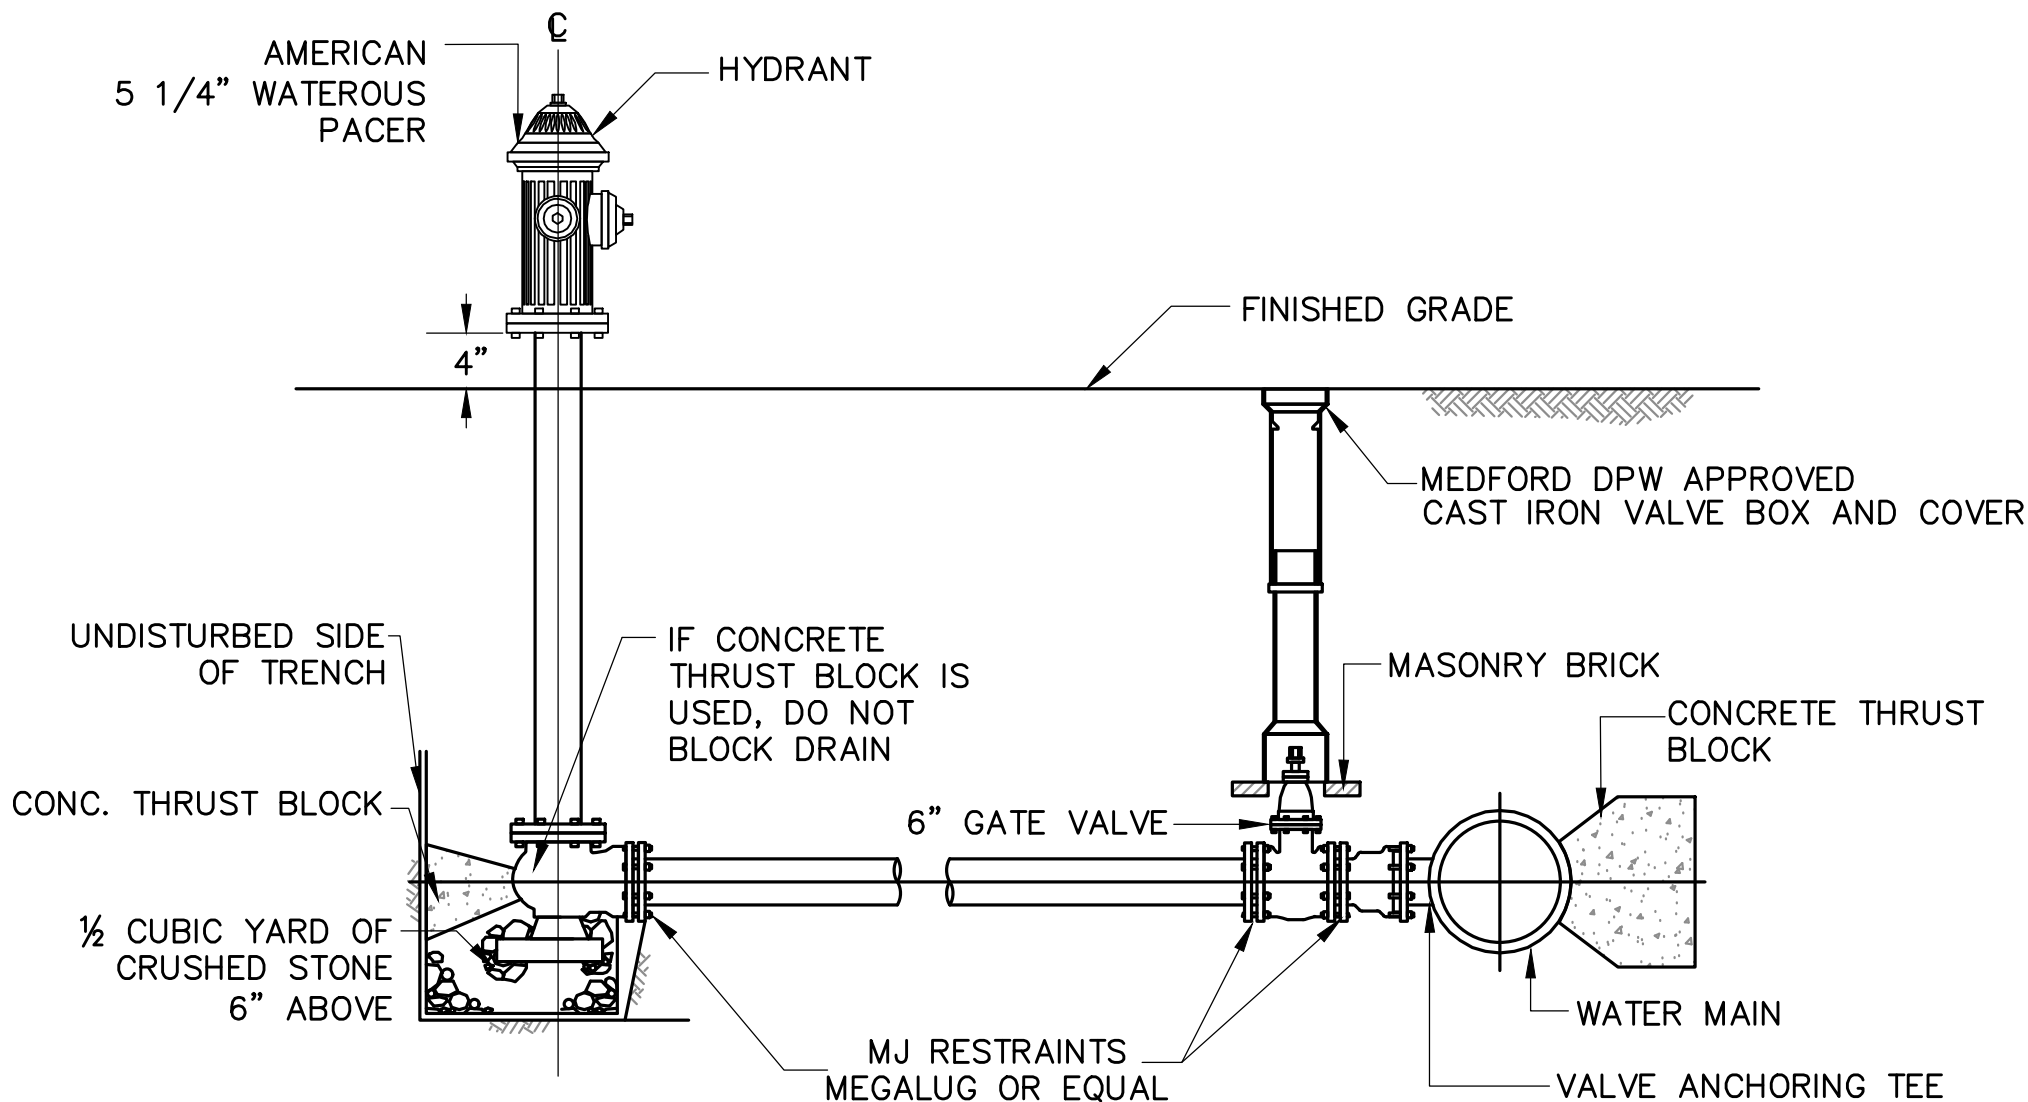

NOTE:

CONCRETE THRUST BLOCK TO BE USED ONLY WHERE IT WILL BEAR ON UNDISTURBED EARTH. USE RESTRAINED JOINT FITTINGS (MEGALUG OR APPROVED EQUAL) WHERE CONCRETE THRUST BLOCK IS UNACCEPTABLE.



**CITY OF MEDFORD,
MASSACHUSETTS**

City Hall - Room 300, 85 George P. Hassett Drive,
Medford, MA 02155
(781) 393-2476

**TYPICAL HYDRANT AND
VALVE ASSEMBLY DETAIL**

DATE: JULY 2023

SCALE: NTS

B-6