



## CONCRETE CASTING

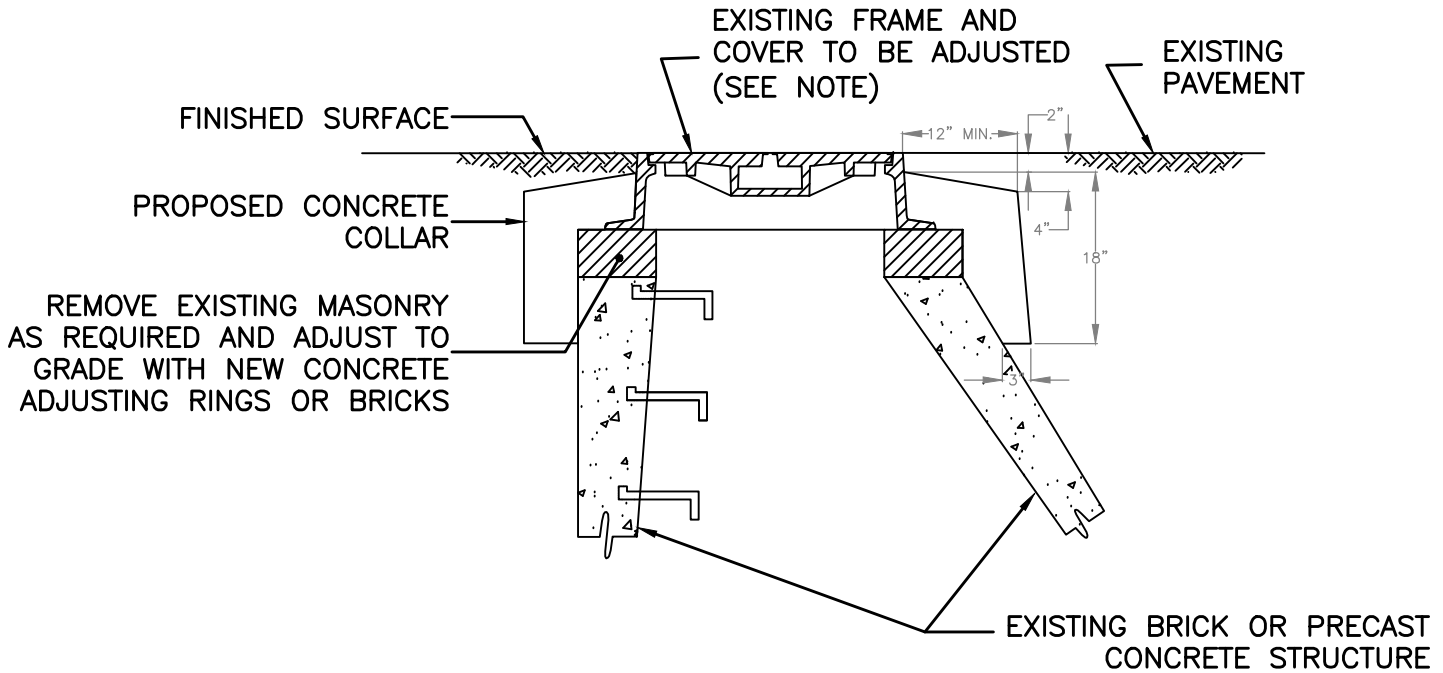

## BRICK CASTING

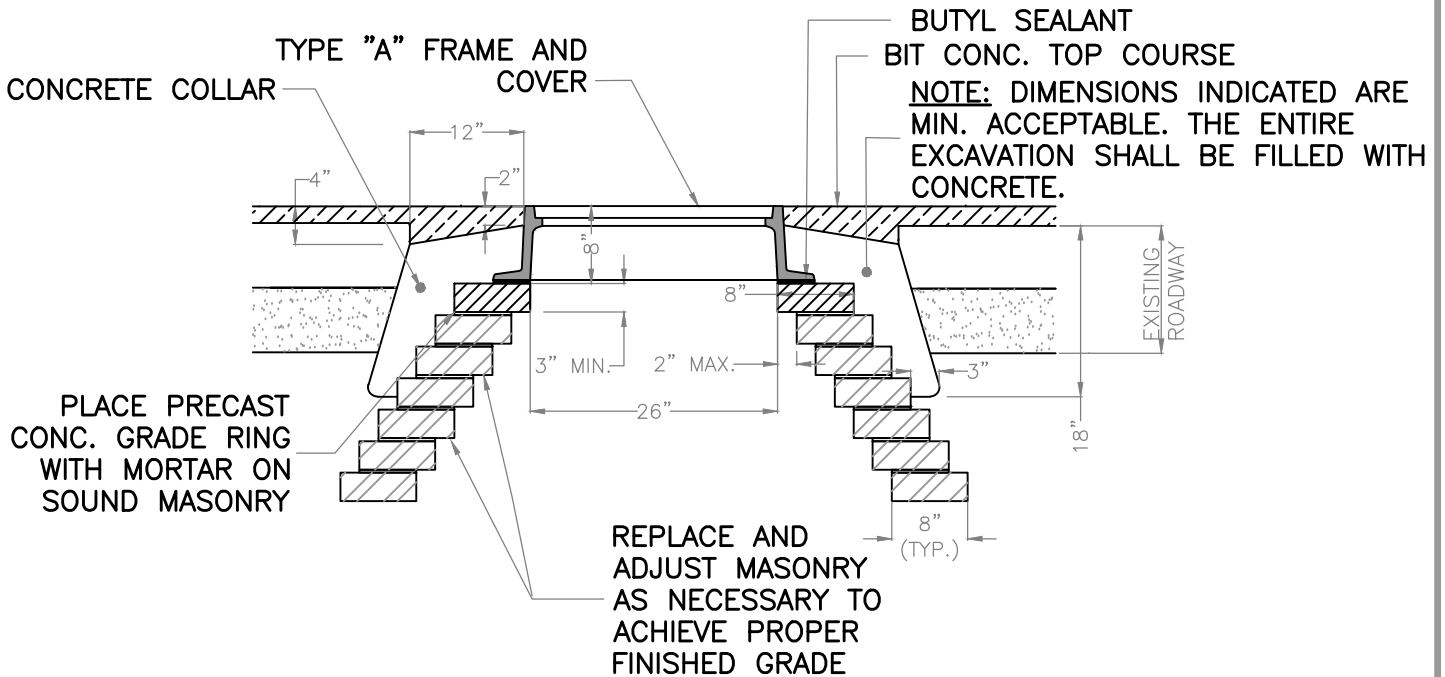

**NOTES:** APPLY SEALANT TO SURFACE OF COLLAR AND MANHOLE FRAME PRIOR TO PLACING BITUMINOUS CONCRETE TOP. ADJACENT TO CASTING, PLACE AND COMPACT BITUMINOUS CONCRETE TOP IN TWO COURSES.



**CITY OF MEDFORD,  
MASSACHUSETTS**

City Hall - Room 300, 85 George P. Hassett Drive,  
Medford, MA 02155  
(781) 393-2476

**TYPICAL CONCRETE OR  
BRICK MANHOLE  
ADJUSTMENT TO GRADE**

DATE: JUNE 2023

SCALE: NTS

**A-7**