


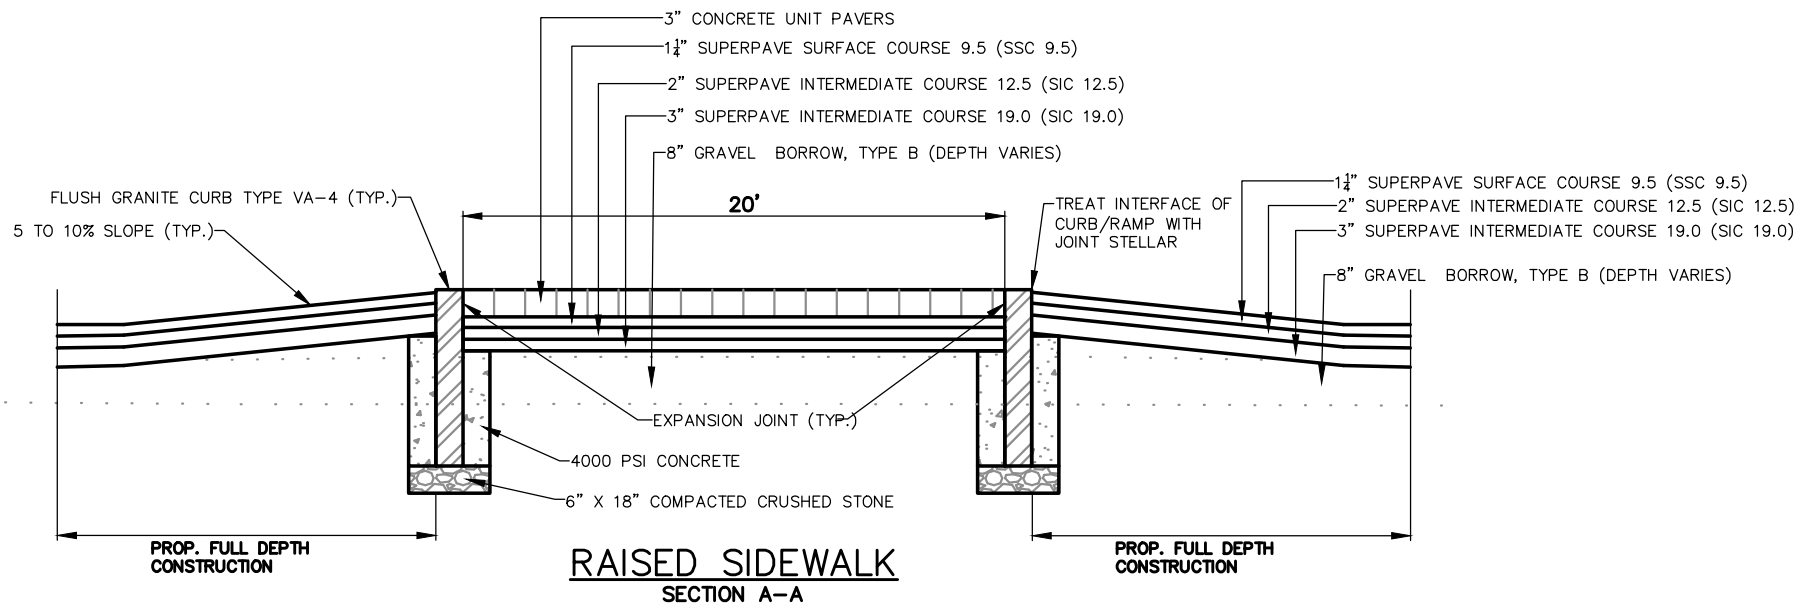

**CITY OF MEDFORD,
MASSACHUSETTS**

City Hall - Room 300, 85 George P. Hassett Drive,
Medford, MA 02155
781-393-2476

TYPICAL RAISED SIDEWALK

DATE: JULY 2023

SCALE: NTS

A-12