




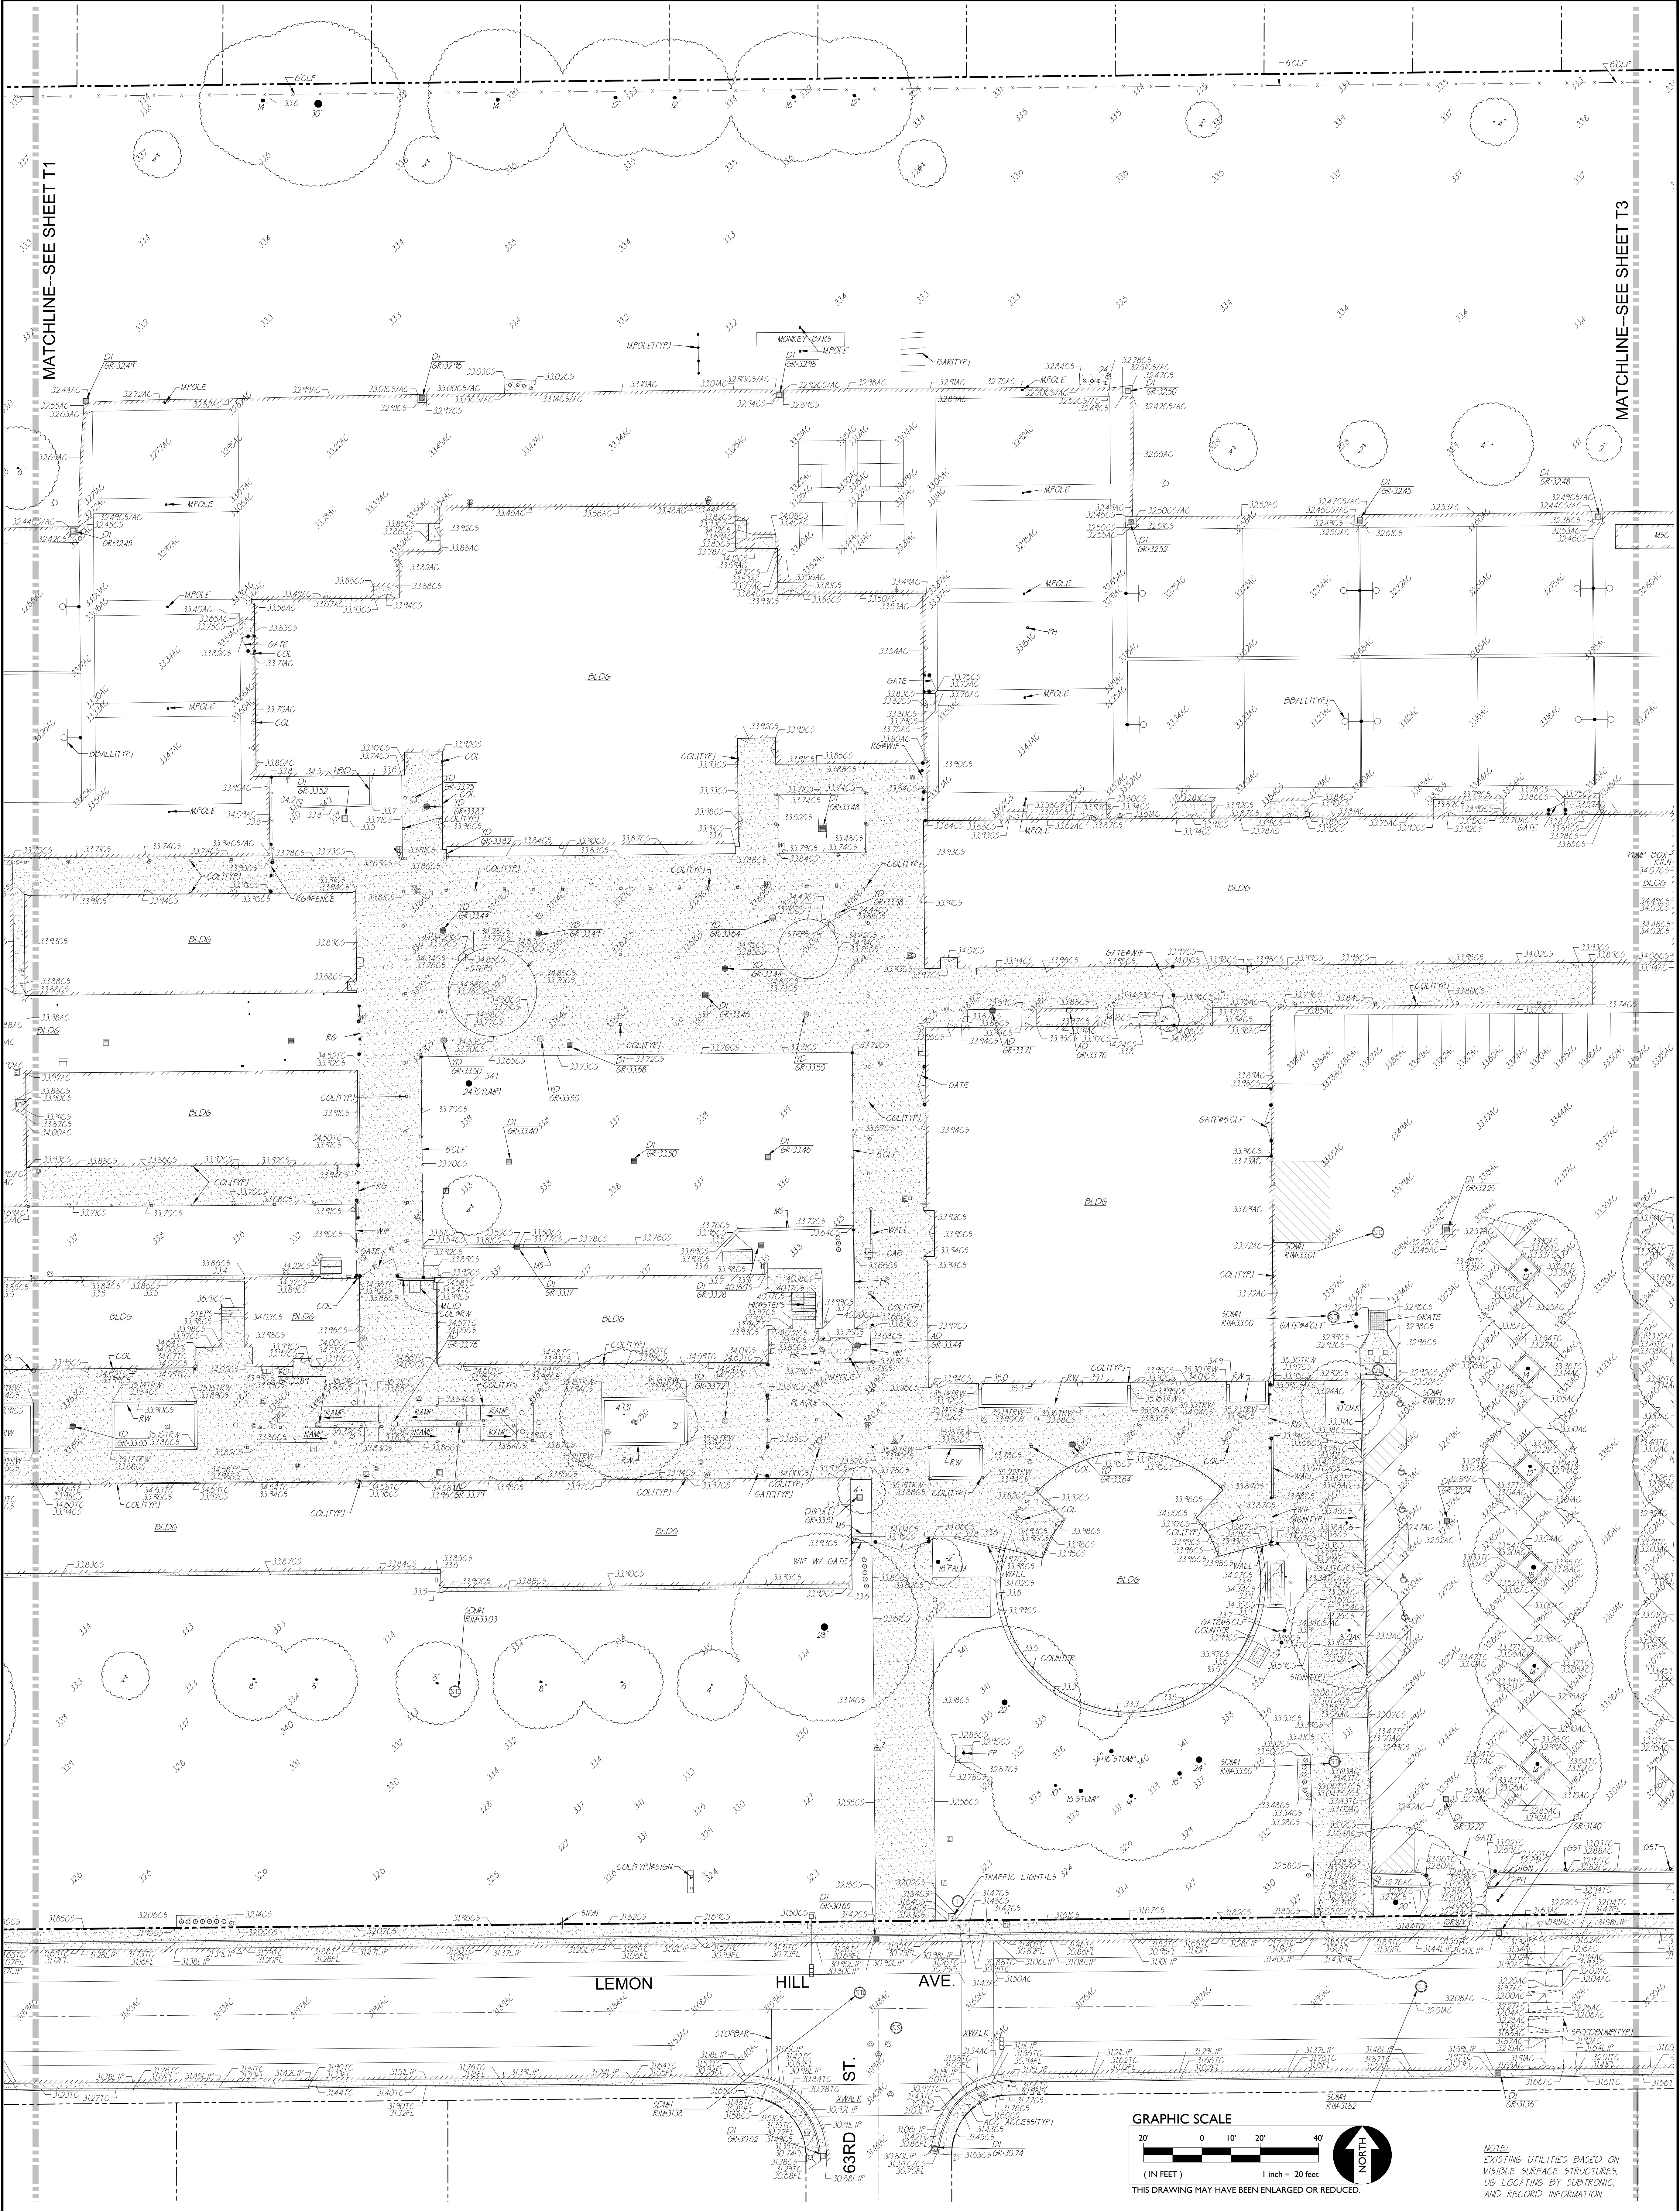

T2	SHEET NO.	TITLE:	TOPOGRAPHIC SURVEY			 WARREN CONSULTING ENGINEERS, INC. 1117 WINDFIELD WAY, SUITE 110 EL DORADO HILLS, CA 95672 (916)985-1870	DRAWN:		JB/GJS		REVISIONS		AGENCY APPROVAL		HORIZONTAL SCALE:		A.P.N.		038-0021-006 & 038-0031-001, 002, 003, 004		
		PROJECT:	WILL C. WOOD MIDDLE SCHOOL AT 6201 LEMON HILL AVE.,				NO.	DESCRIPTION		DATE		BY		DATE		1"= 20'		BENCHMARK NO.		318-B5F ELEV. 33.546	
		SACRAMENTO CITY U.S.D., SACRAMENTO, CALIFORNIA			CHECKED:		AT								VERTICAL SCALE:		NA		HILTI NAIL TRAFFIC LIGHT BASE NE CORNER LEMON HILL AVE. AND 65TH ST. EXPRESSWAY. **NAVD83**		
					SURVEYED ON:		6/10/24								JOB NO.:		24-080				
			FINAL ISSUED:	6/26/24																	

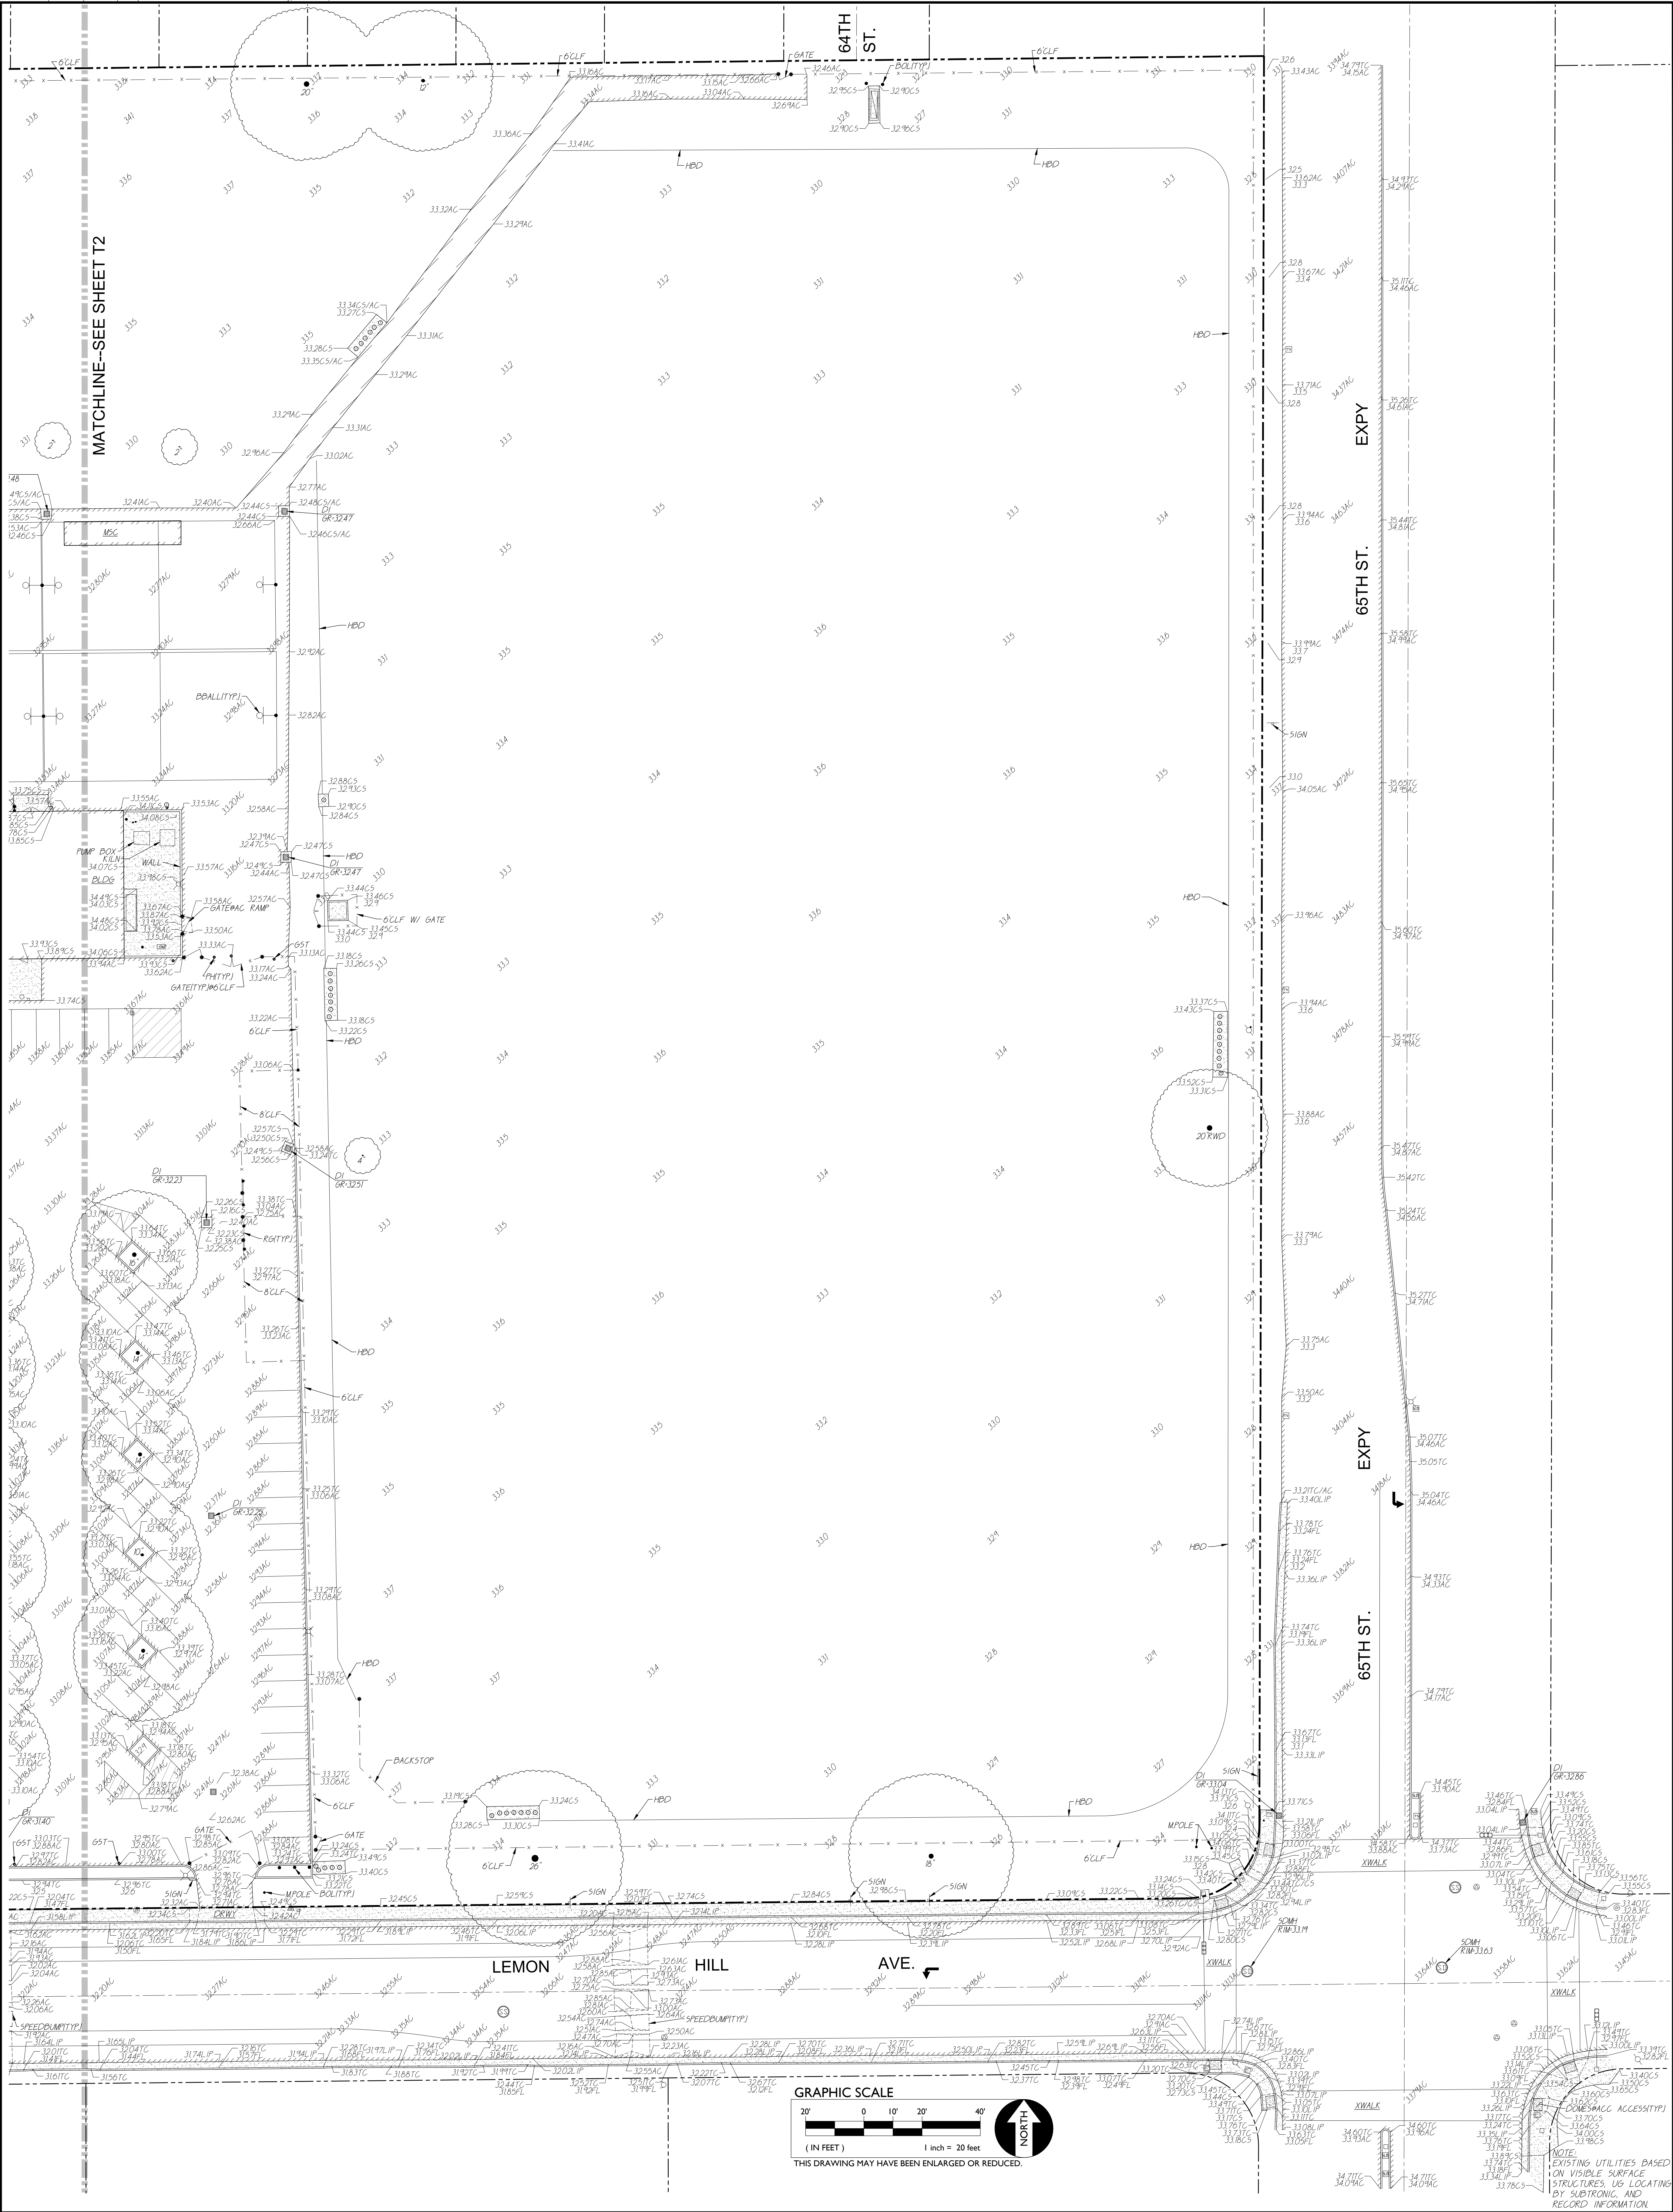

T3	SHEET NO.	TITLE:	TOPOGRAPHIC SURVEY		 WARREN CONSULTING ENGINEERS, INC. 1117 WINDFIELD WAY, SUITE 110 EL DORADO HILLS, CA 95672 (916)985-1870	DRAWN:		JB/GJS		REVISIONS		AGENCY APPROVAL		HORIZONTAL SCALE:		A.P.N. 038-0021-006 & 038-0031-001, 002, 003, 004		
		PROJECT:	WILL C. WOOD MIDDLE SCHOOL AT 6201 LEMON HILL AVE., SACRAMENTO CITY U.S.D., SACRAMENTO, CALIFORNIA	NO.		DESCRIPTION		DATE		BY		DATE		1"=20'		BENCHMARK NO. 318-B5F ELEV. 33.546		
				CHECKED:		AT								VERTICAL SCALE:		NA		
				SURVEYED ON:		6/10/24								JOB NO.:		24-080		
				FINAL ISSUED:		6/26/24										HILT1 NAIL TRAFFIC LIGHT BASE NE CORNER LEMON HILL AVE. AND 65TH ST. EXPRESSWAY. **NAVD83**		

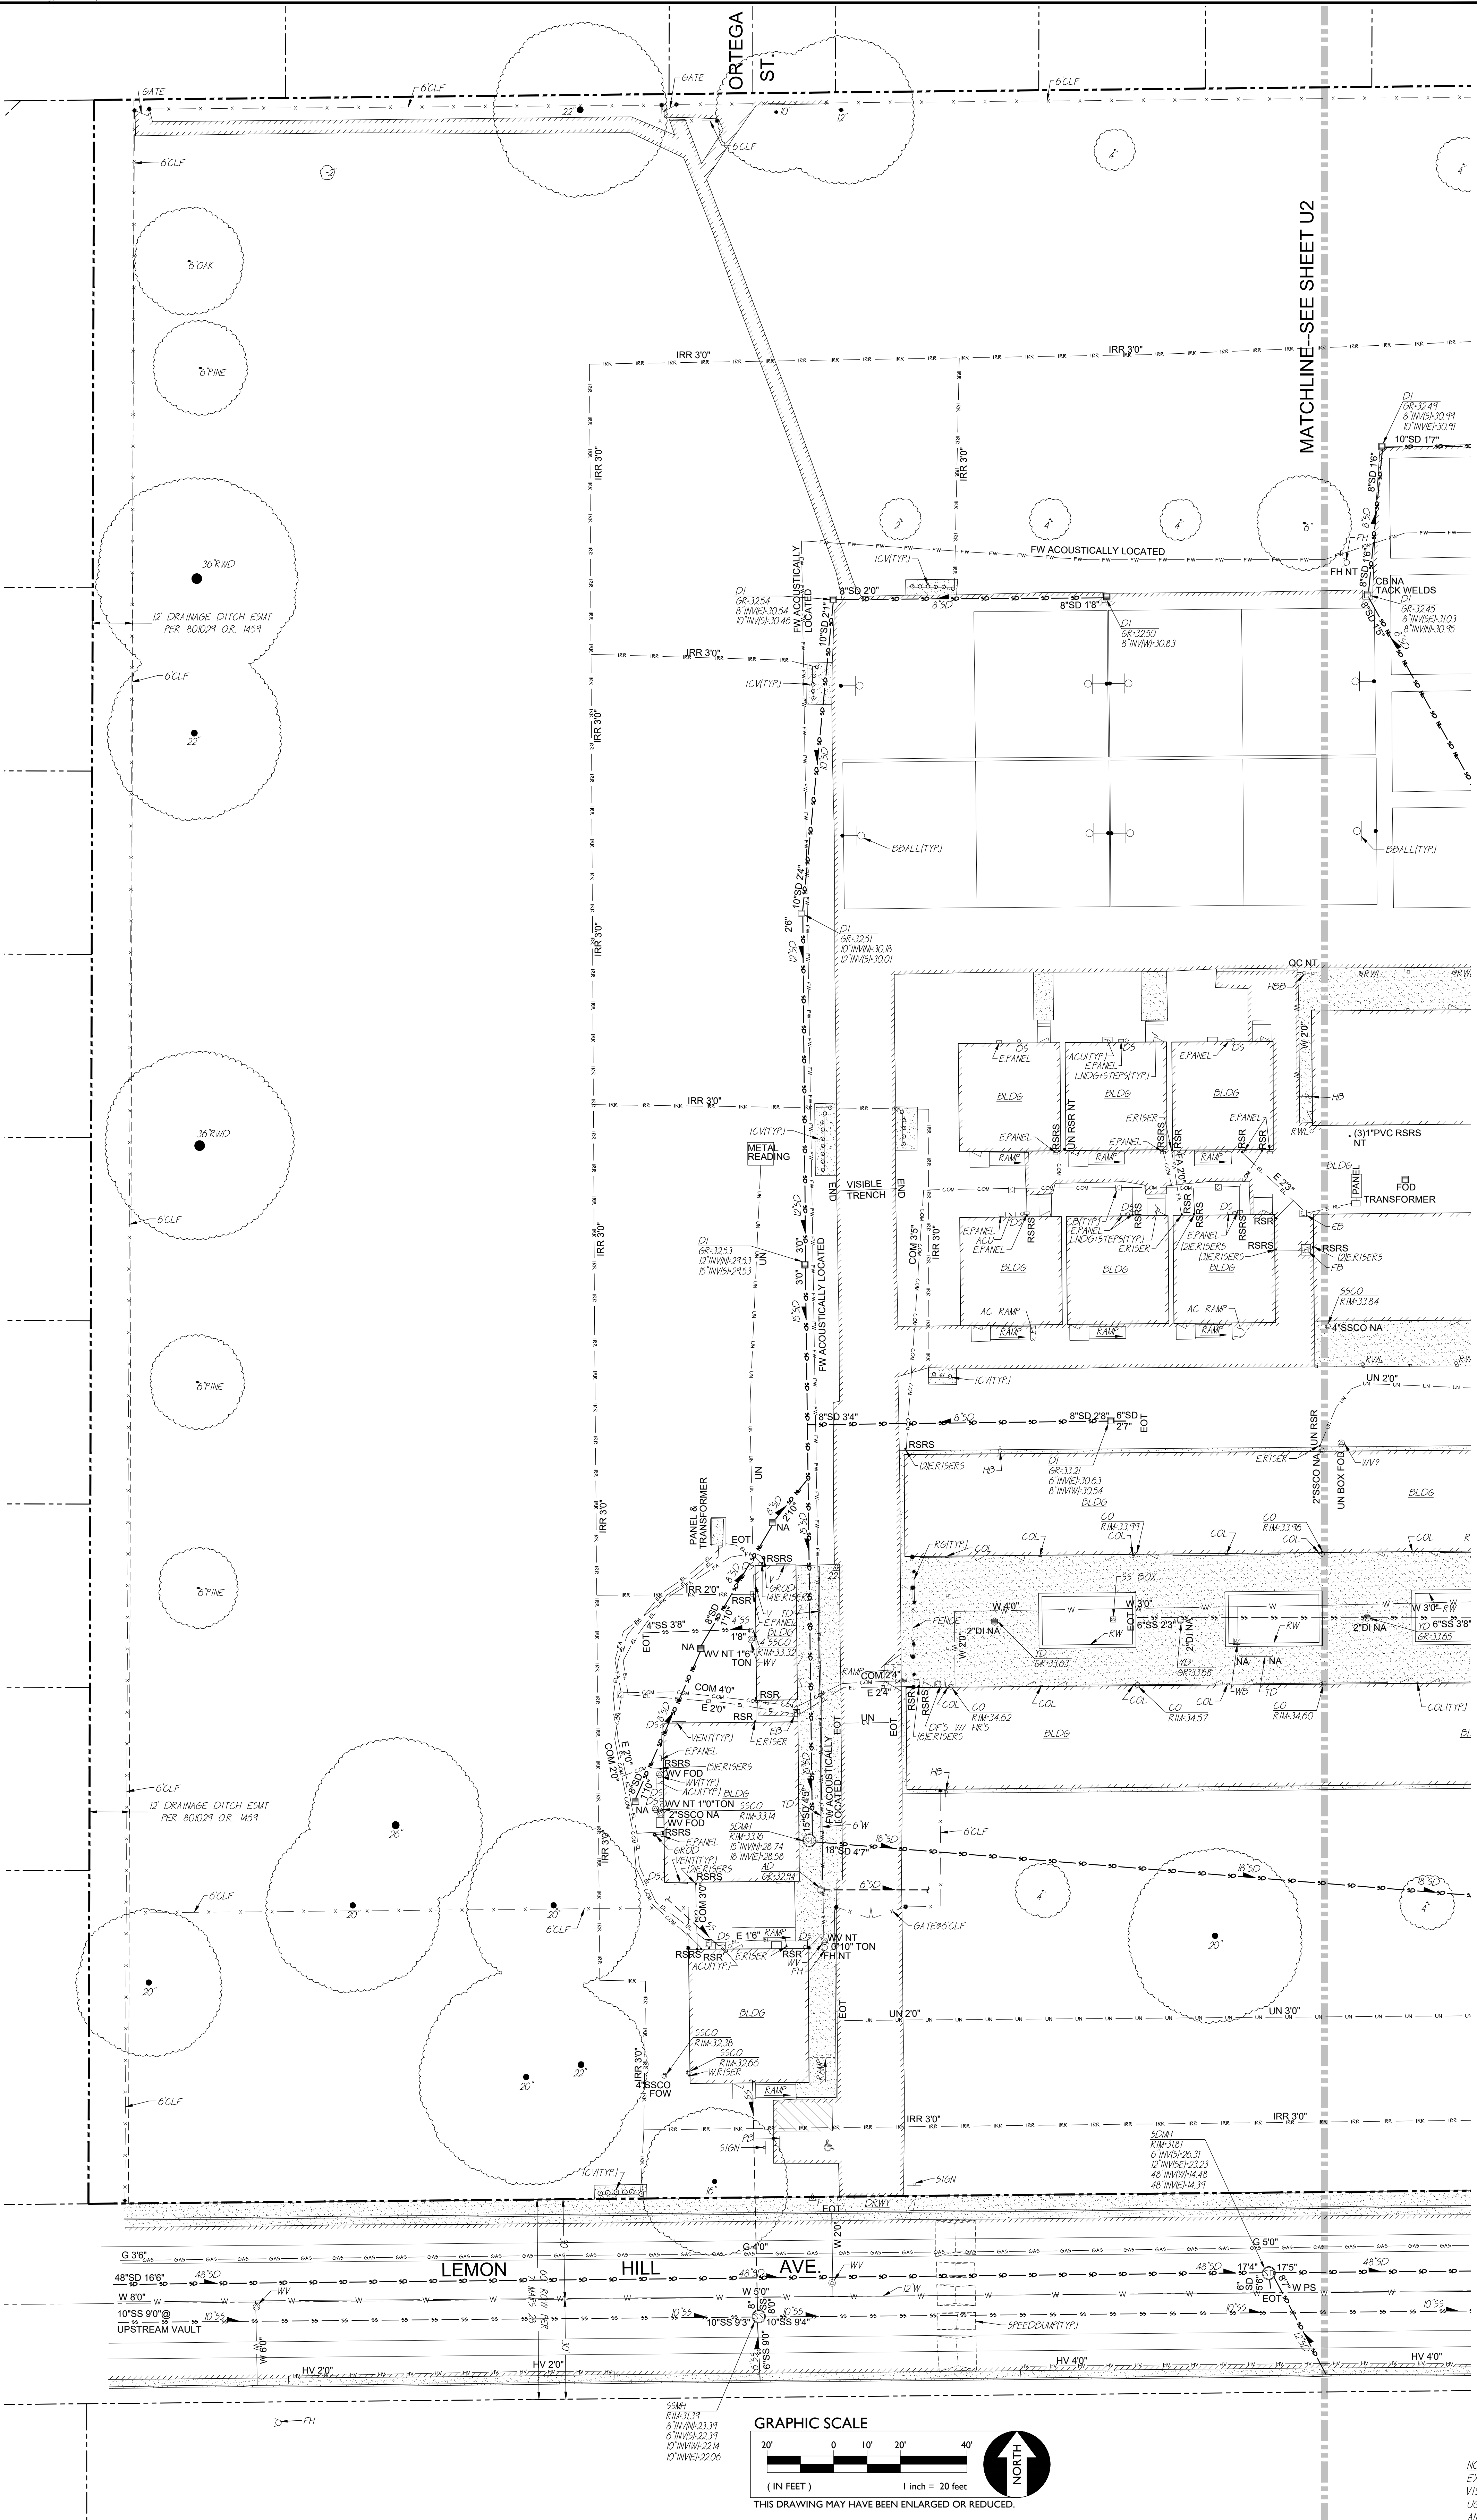

SHEET NO. U1	TITLE: UTILITY SURVEY			 WARREN CONSULTING ENGINEERS, INC. 1117 WINDFIELD WAY, SUITE 110 EL DORADO HILLS, CA 95672 (916)985-1870	DRAWN: JB/GJS		REVISIONS		AGENCY APPROVAL		HORIZONTAL SCALE: 1"=20'		A.P.N. 038-0021-006 & 038-0031-001, 002, 003, 004	
	PROJECT: WILL C. WOOD MIDDLE SCHOOL				CHECKED: AT		NO. DESCRIPTION		BY DATE		VERTICAL SCALE: NA		BENCHMARK NO. 318-B5F ELEV. 33546	
	SACRAMENTO CITY U.S.D., SACRAMENTO, CALIFORNIA				SURVEYED ON: 6/10/24		DATE		DATE		JOB NO.: 24-080		HILTI NAIL TRAFFIC LIGHT BASE NE CORNER LEMON HILL AVE. AND 65TH ST. EXPRESSWAY. **NAVD83**	
					FINAL ISSUED: 6/26/24									




U2



WARREN CONSULTING ENGINEERS, INC.
1117 WINDFIELD WAY, SUITE 110
EL DORADO HILLS, CA 95672 (916)985-1870

DRAWN: JB/GJS		REVISONS		AGENCY APPROVAL		HORIZONTAL SCALE:		A.P.N. 038-0021-006 & 038-0031-001, 002, 003, 004	
NO.	DESCRIPTION	DATE	BY	DATE	1"=20'		BENCHMARK NO. 316-B56 ELEV. 33.546		
CHECKED: AT					NA		HILTI NAIL TRAFFIC LIGHT BASE NE CORNER LEMON HILL AVE. AND 65TH ST. EXPRESSWAY. **NAVD88**		
SURVEYED ON: 6/10/24					JOB NO.: 24-080				
FINAL ISSUED: 6/26/24									

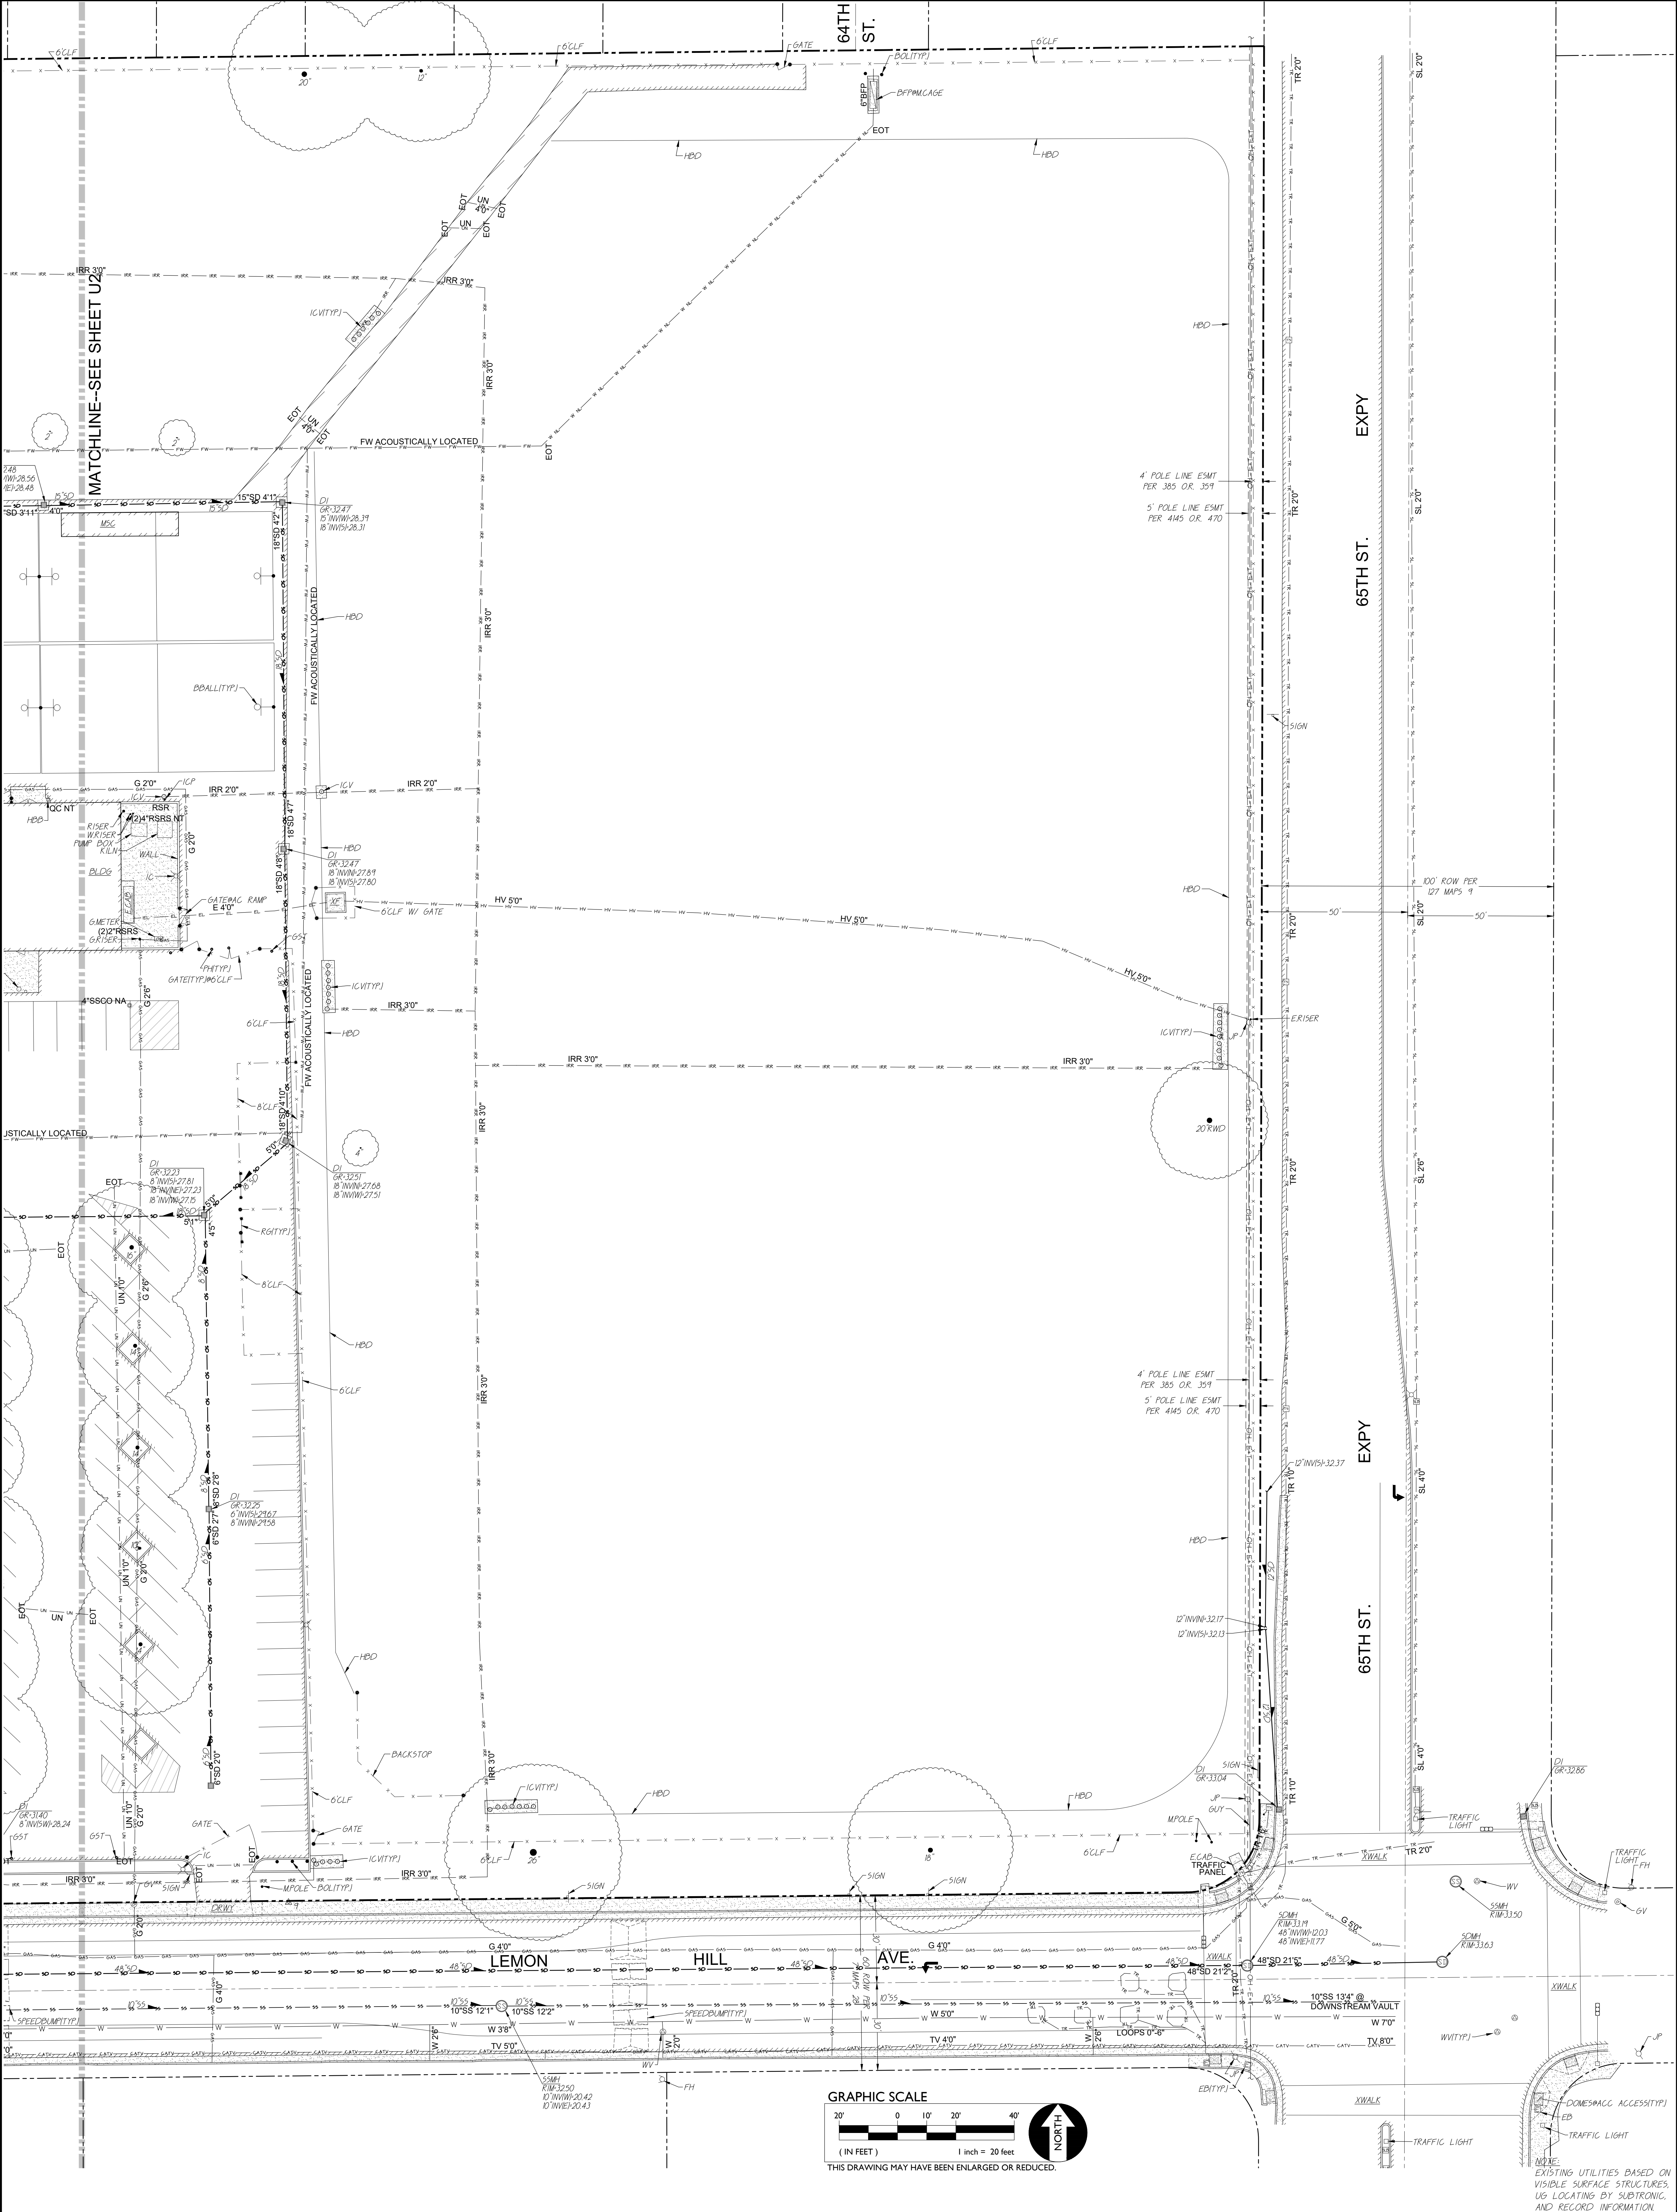

SHEET NO. U3	TITLE: UTILITY SURVEY		 WARREN CONSULTING ENGINEERS, INC. 1117 WINDFIELD WAY, SUITE 110 EL DORADO HILLS, CA 95672 (916)985-1870	DRAWN: JB/GJS		REVISIONS		AGENCY APPROVAL		HORIZONTAL SCALE:		A.P.N. 038-0021-006 & 038-0031-001, 002, 003, 004		
	PROJECT: WILL C. WOOD MIDDLE SCHOOL AT 6201 LEMON HILL AVE., SACRAMENTO CITY U.S.D., SACRAMENTO, CALIFORNIA			CHECKED: AT		NO. DESCRIPTION DATE		BY DATE		1"=20'		BENCHMARK NO. 318-B5F ELEV. 33.546		
				SURVEYED ON: 6/10/24						VERTICAL SCALE: NA		HILLT NAIL TRAFFIC LIGHT BASE NE CORNER LEMON HILL AVE. AND 65TH ST. EXPRESSWAY. **NAVD83**		
				FINAL ISSUED: 6/26/24						JOB NO.: 24-080				