


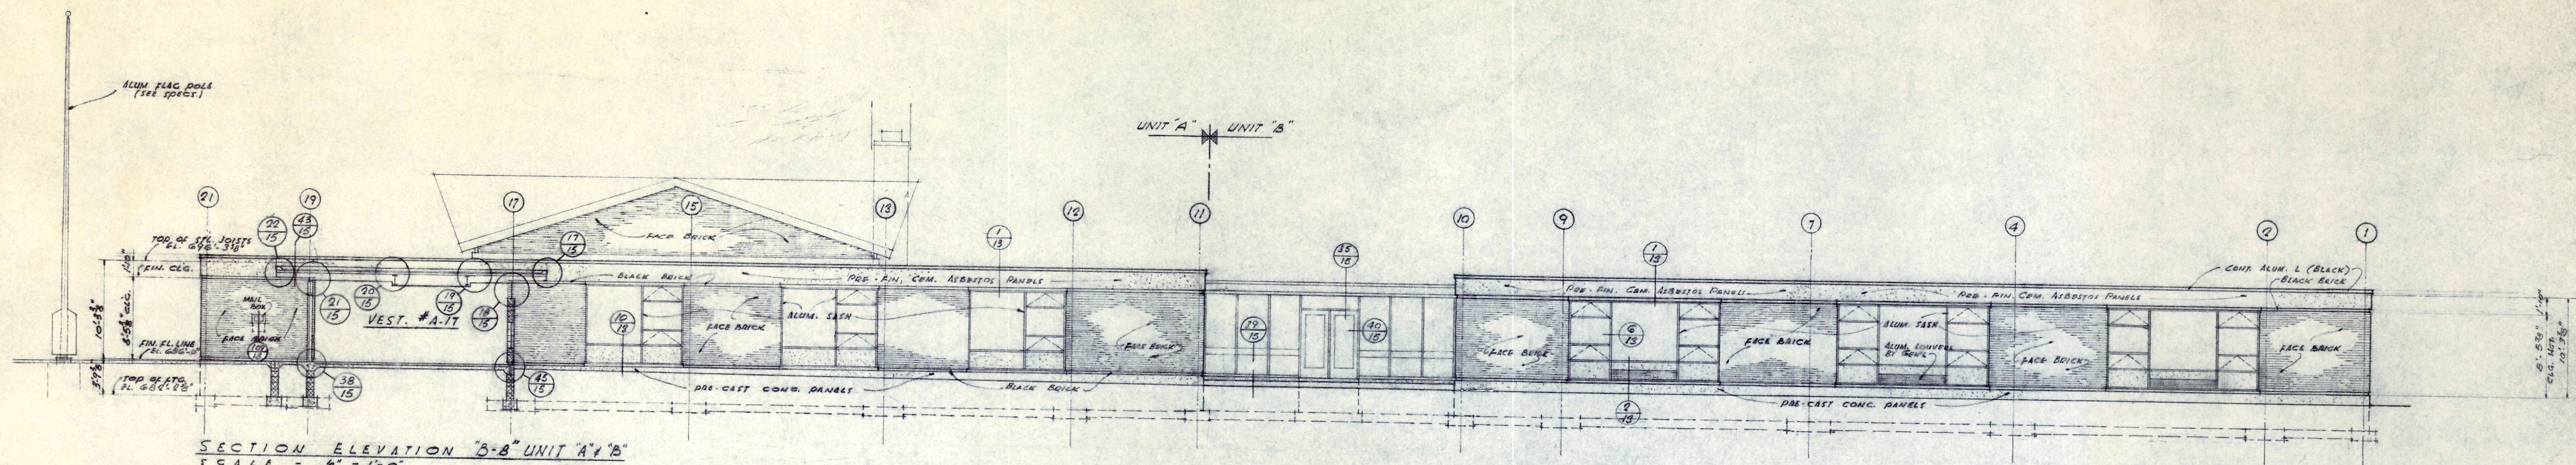
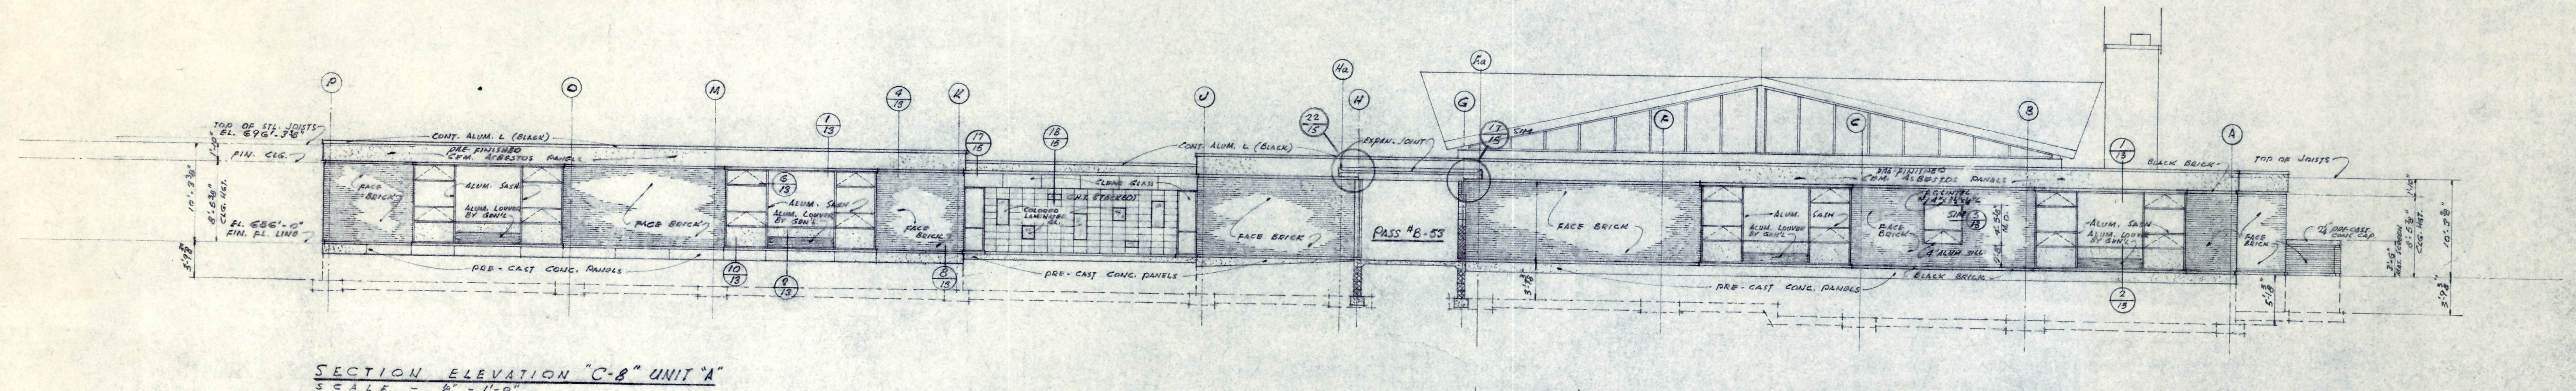
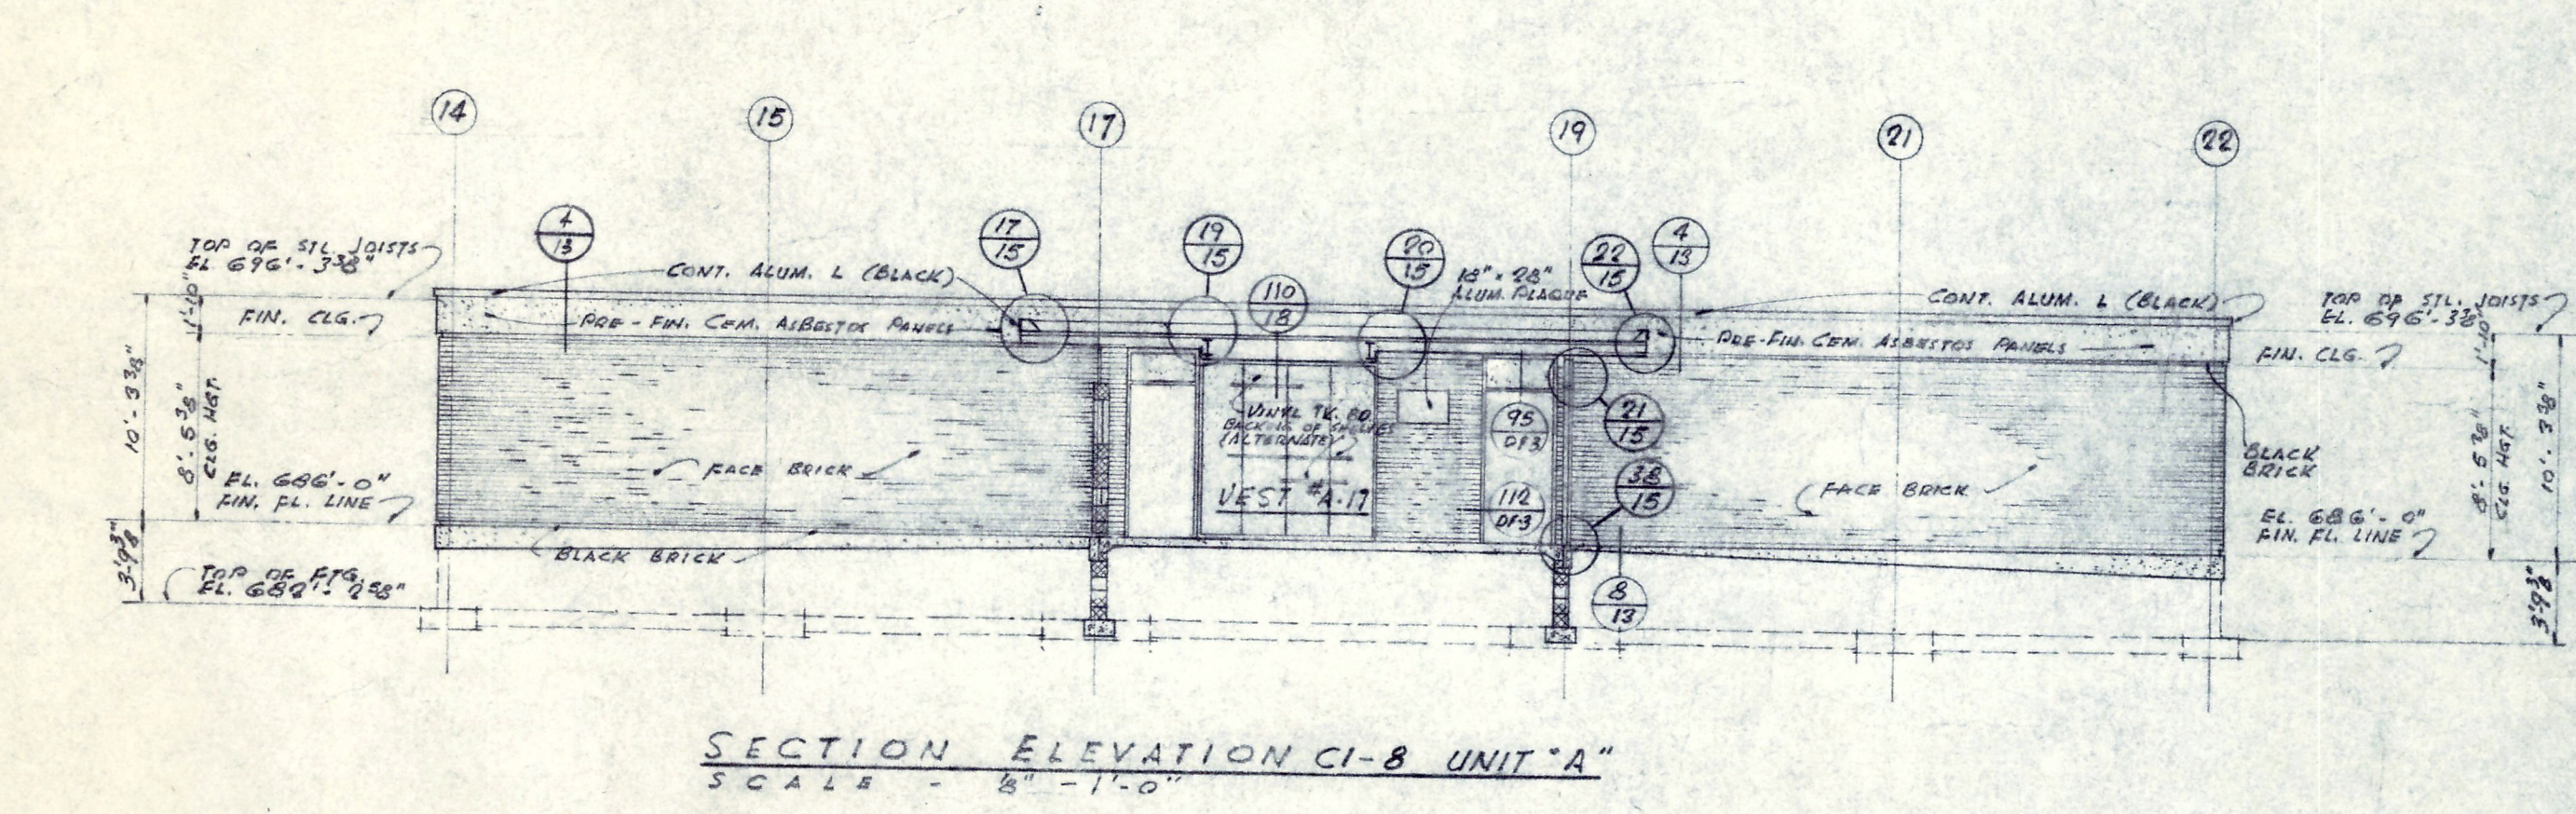
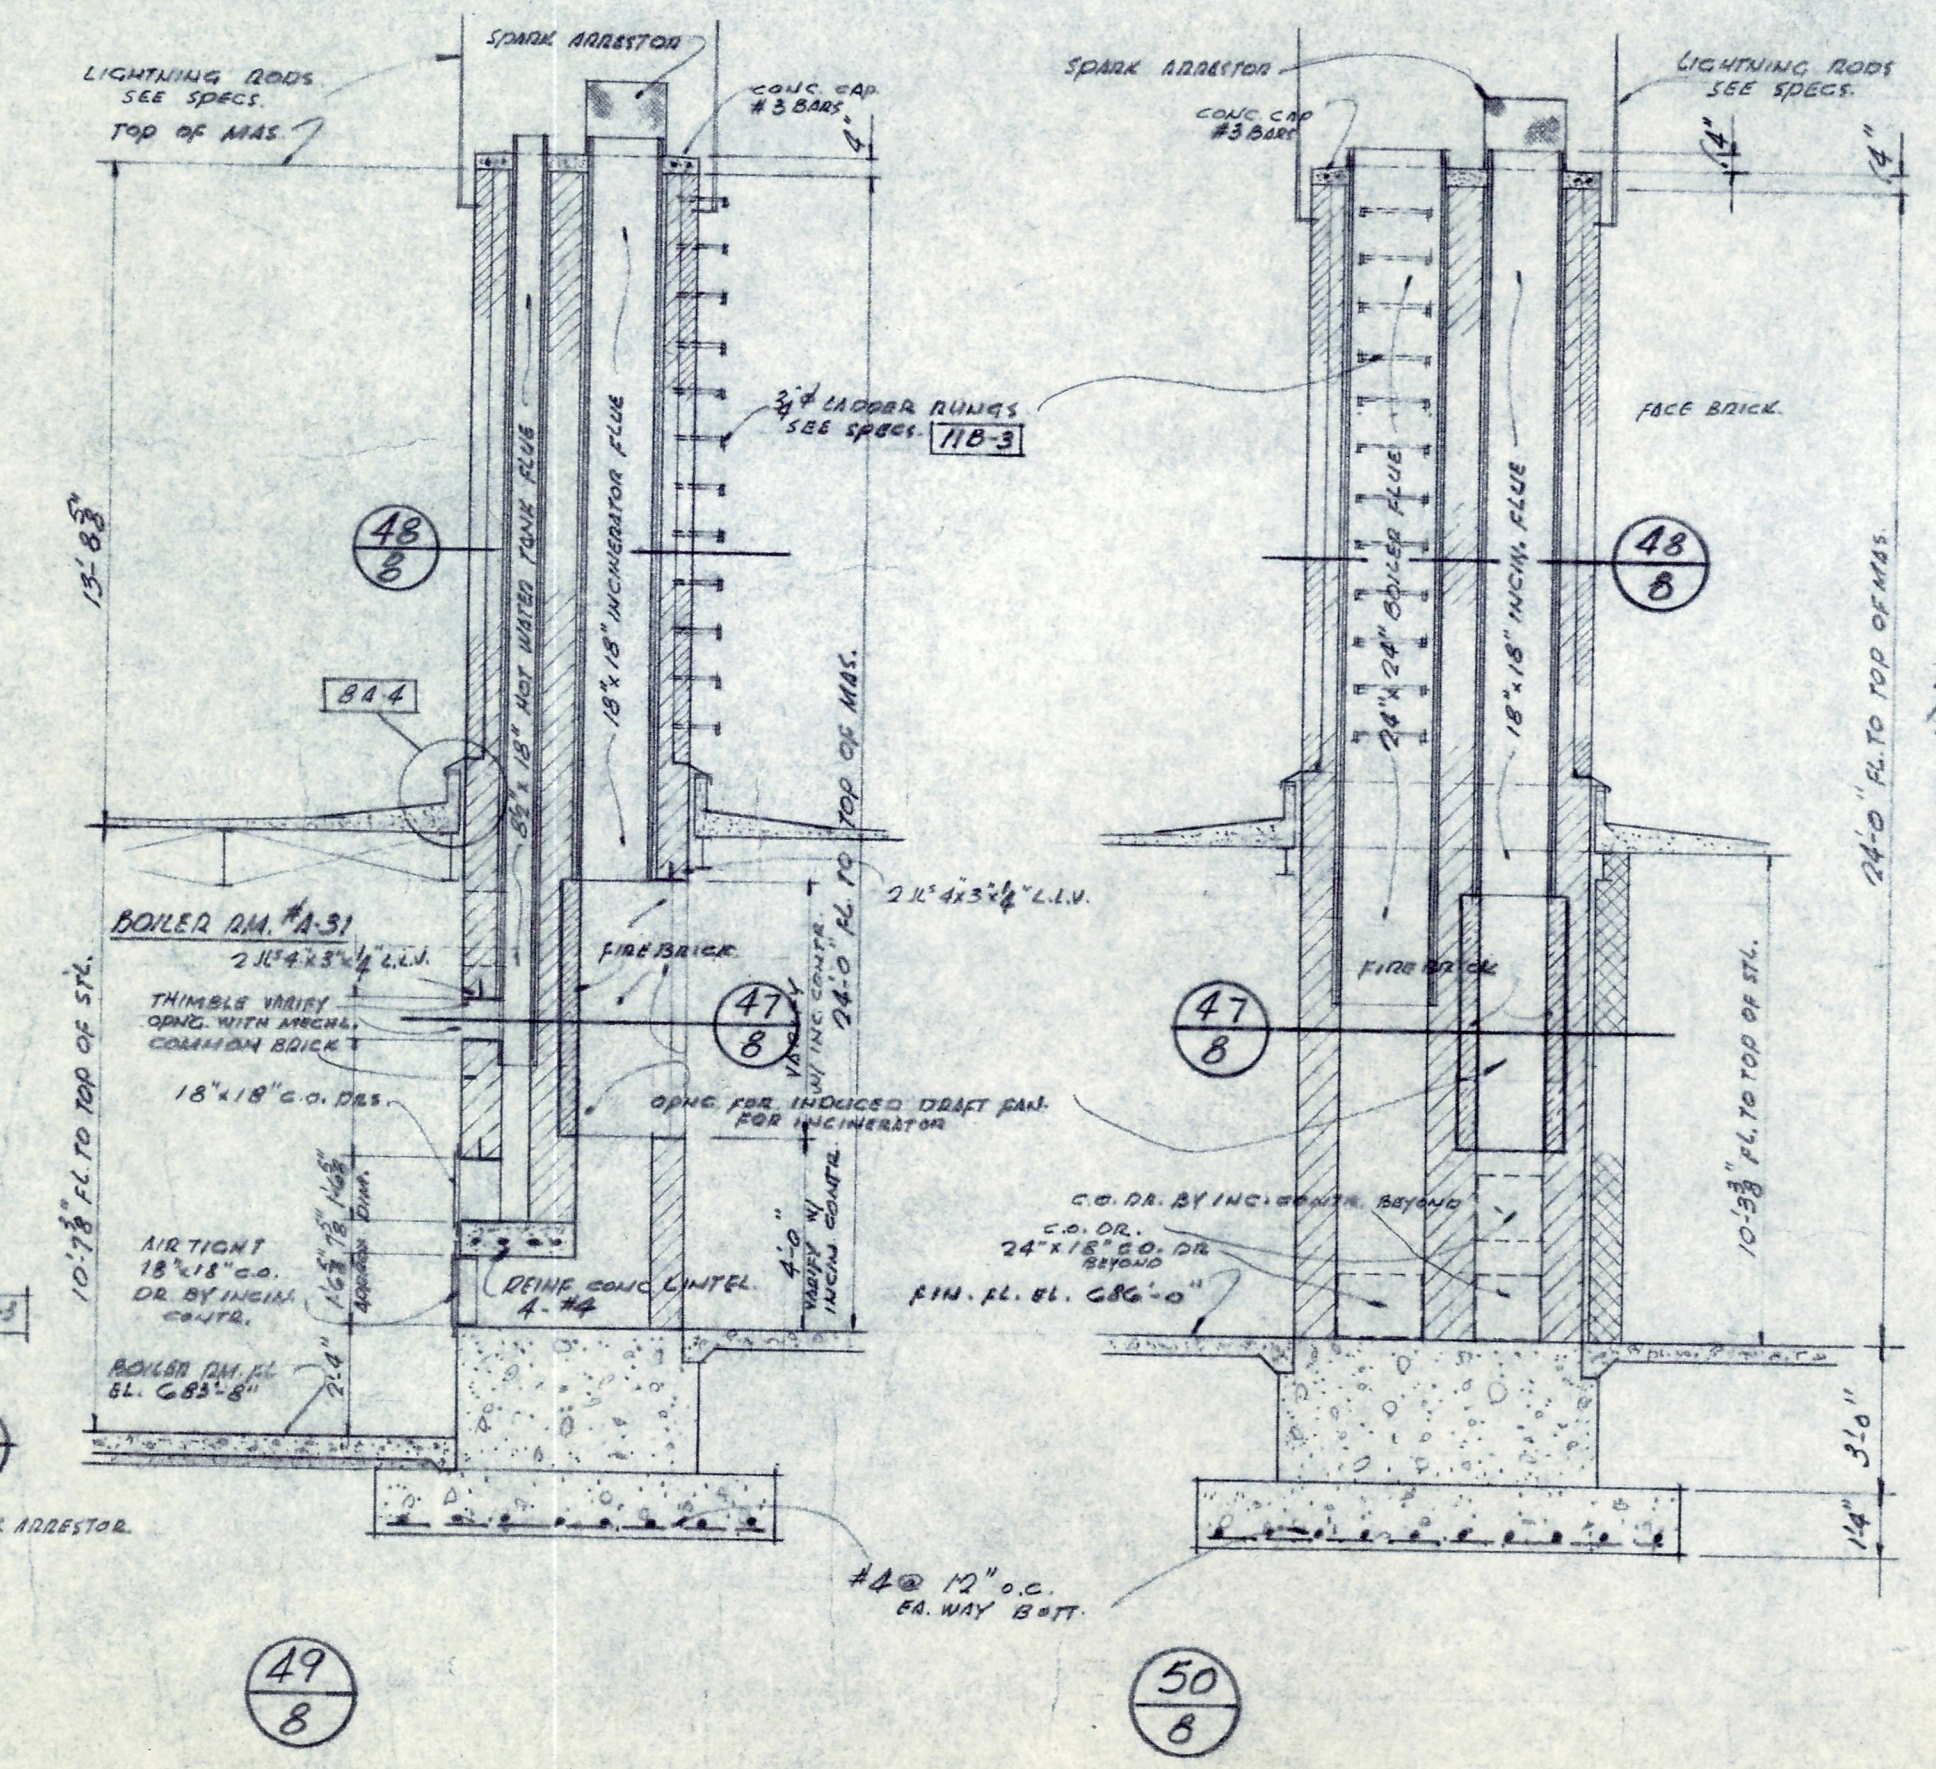
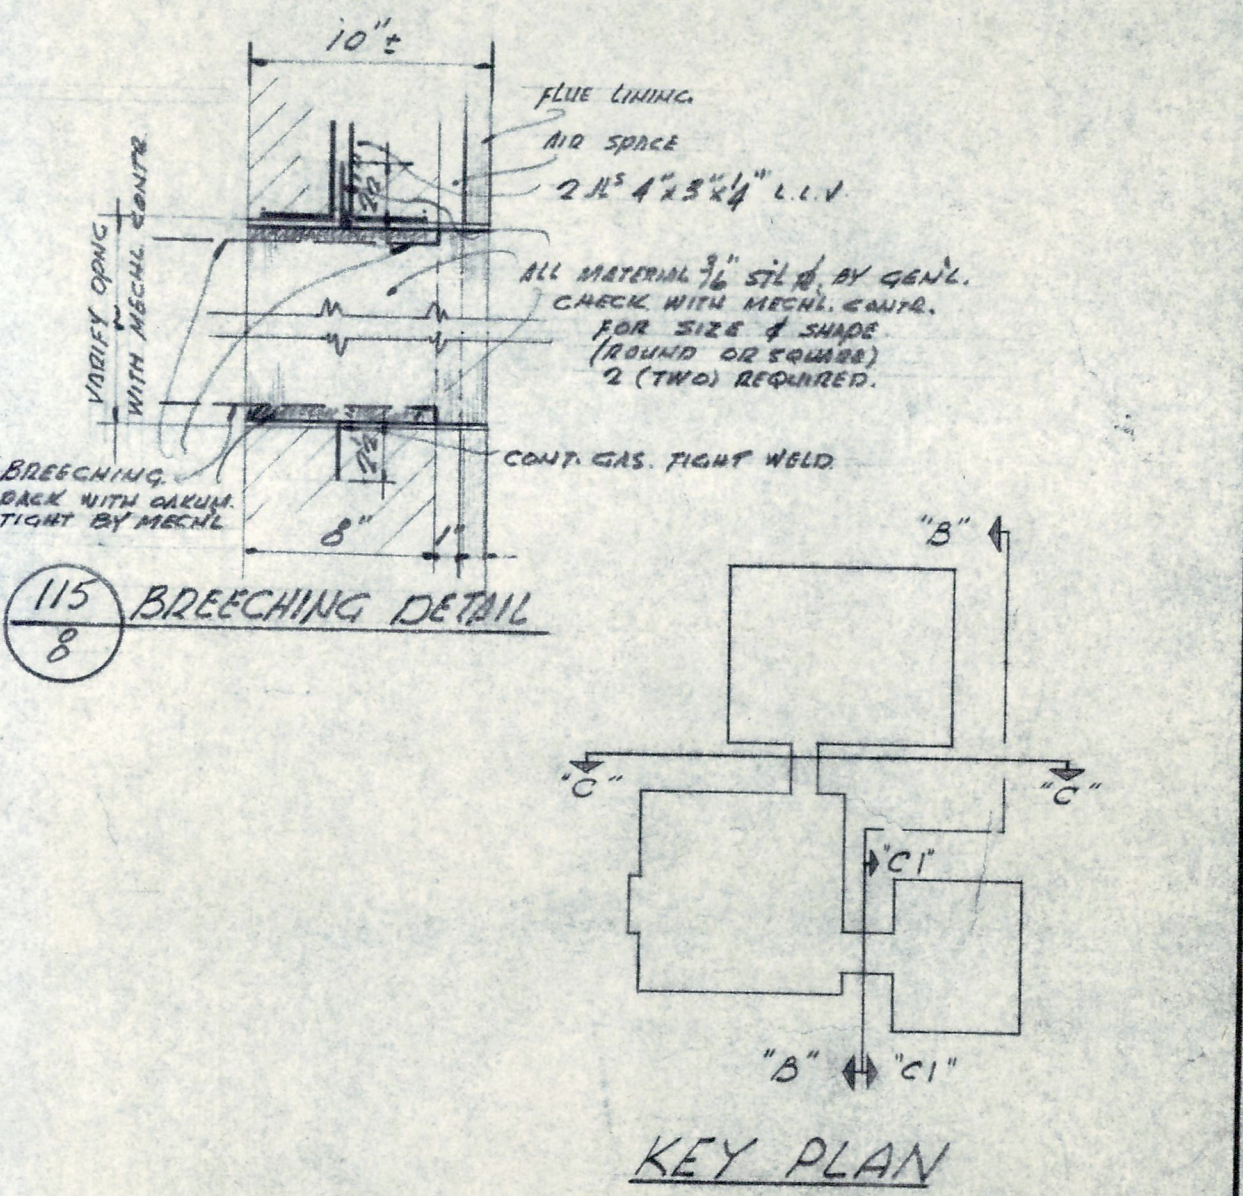


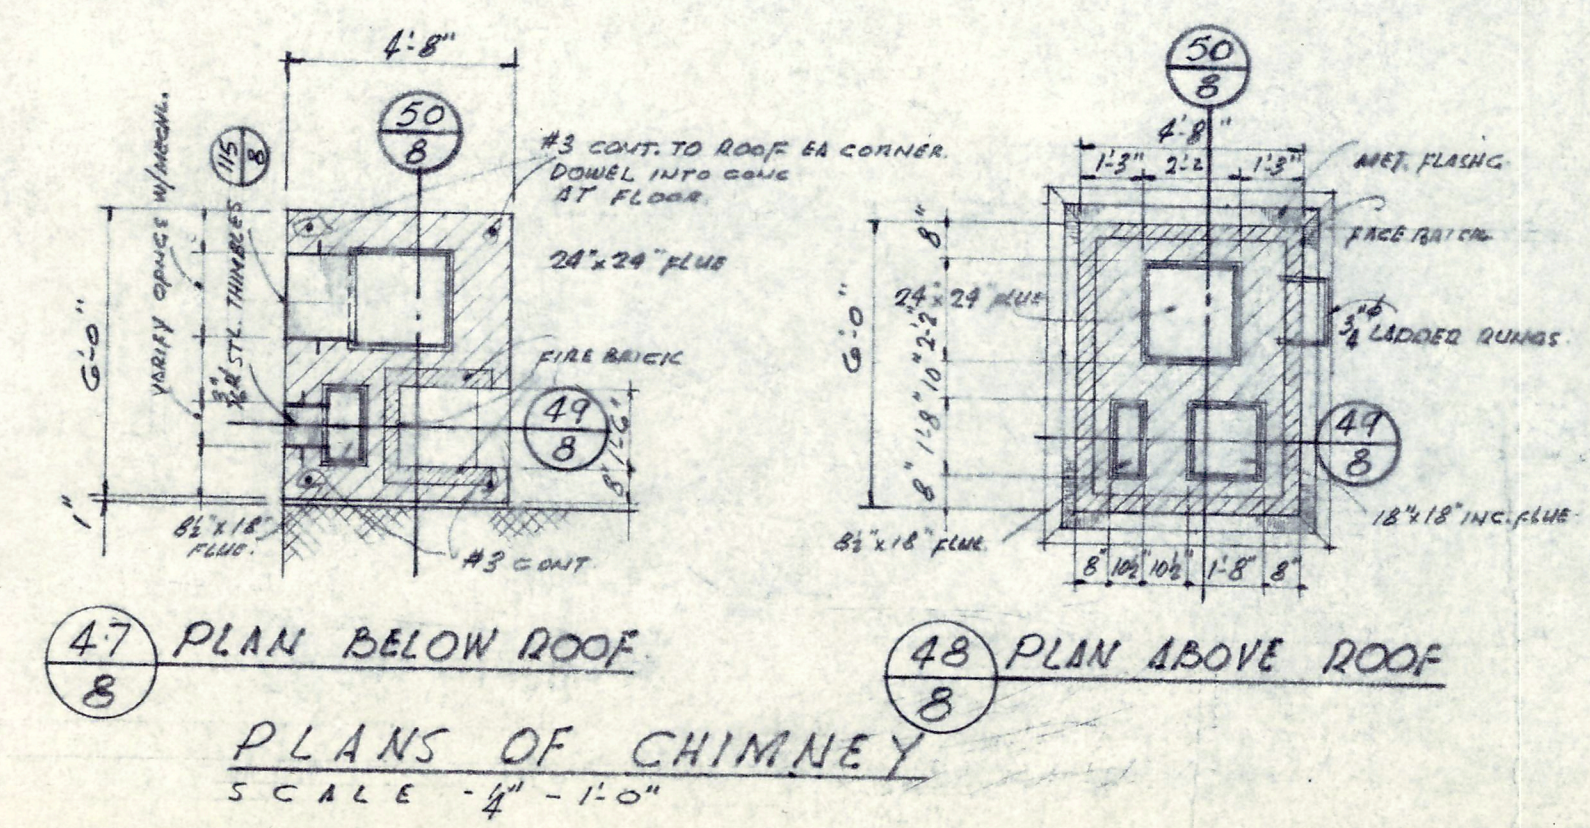


ELEVATIONS		UNITS "A" & "B"
DATE	2/3/60	NEW ELEMENTARY SCHOOL, SECTION 9
REVISION		LIVONIA PUBLIC SCHOOLS SCHOOL DISTRICT
		WAYNE COUNTY, MICHIGAN
DRAWN BY	EBERLE M. SMITH ASSOC., INC.	ARCHITECTS ENGINEERS
ROOM 626 - 153 EAST ELIZABETH STREET - DETROIT 1, MICHIGAN		1480
		8

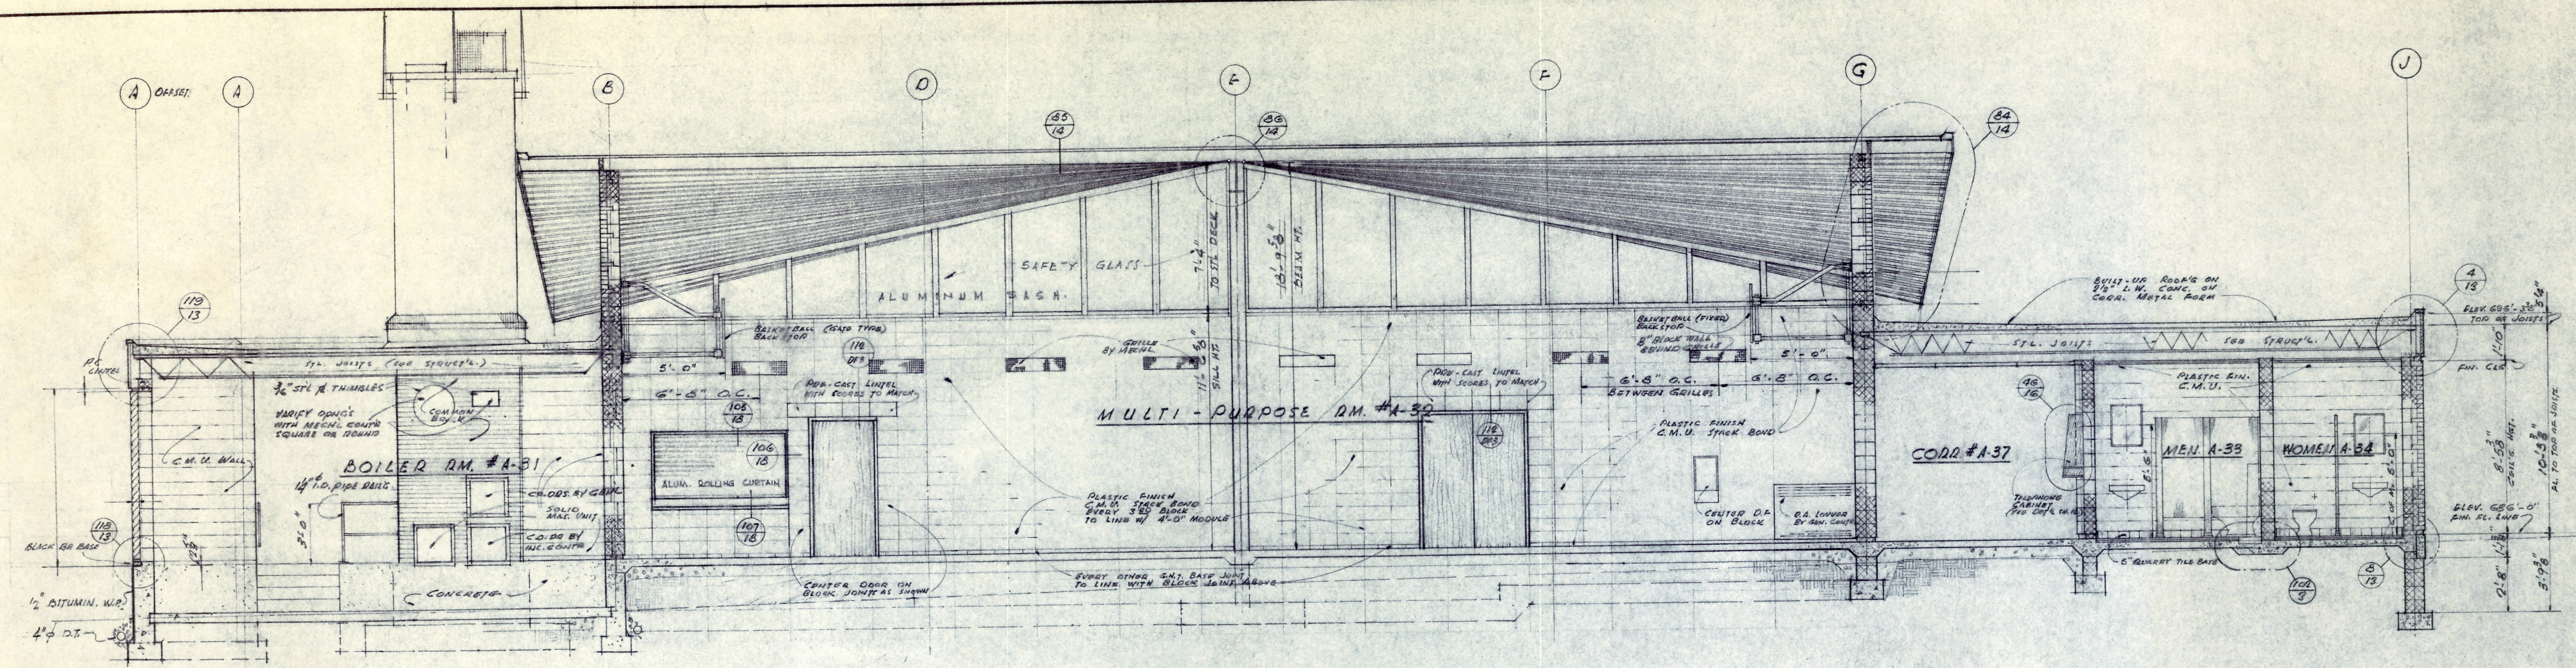


SECTION "D-9"
SCALE 1/4" = 1'-0"

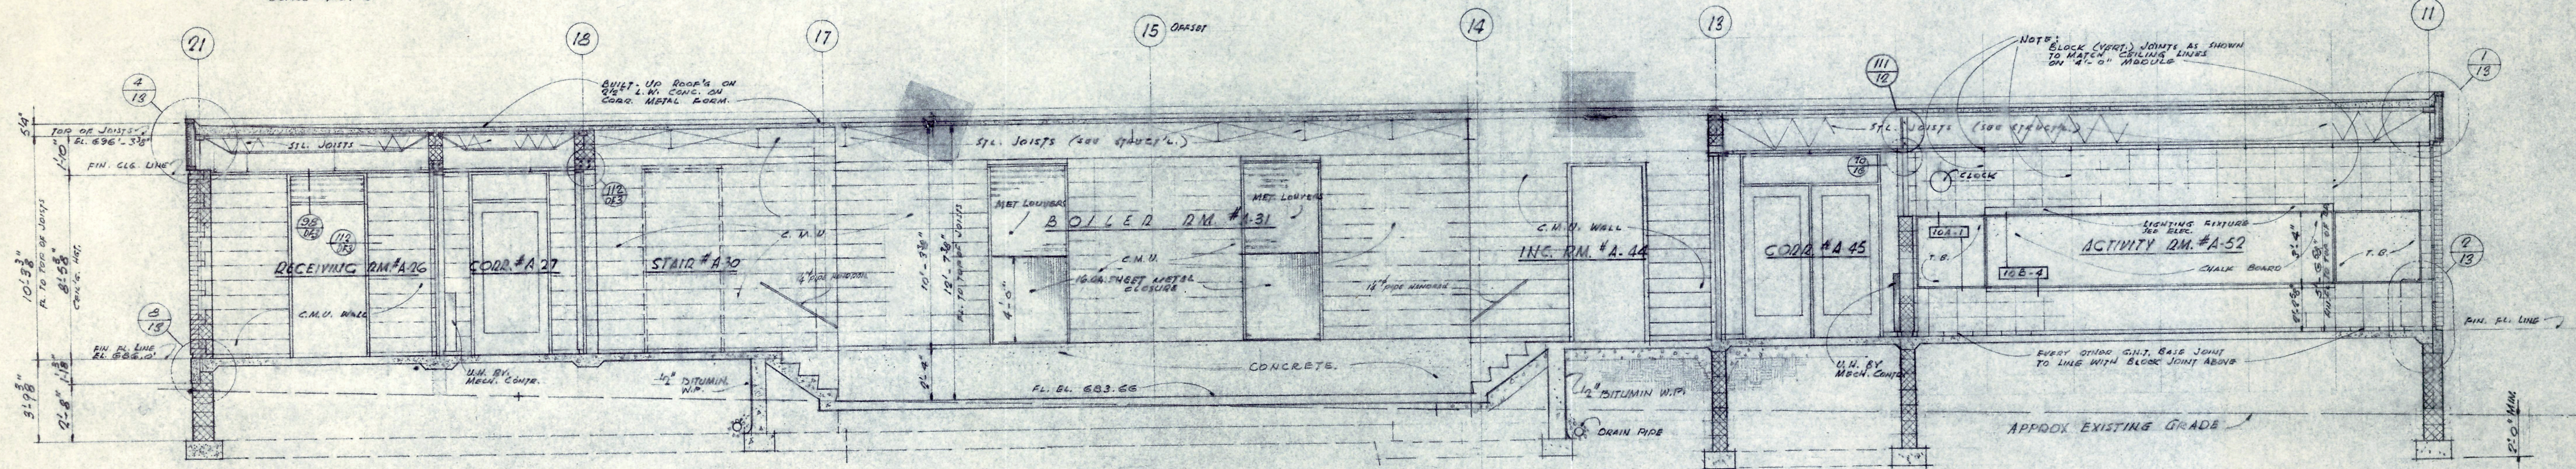

SECTION "E-9" UNIT "A"
SCALE 1/4" = 1'-0"

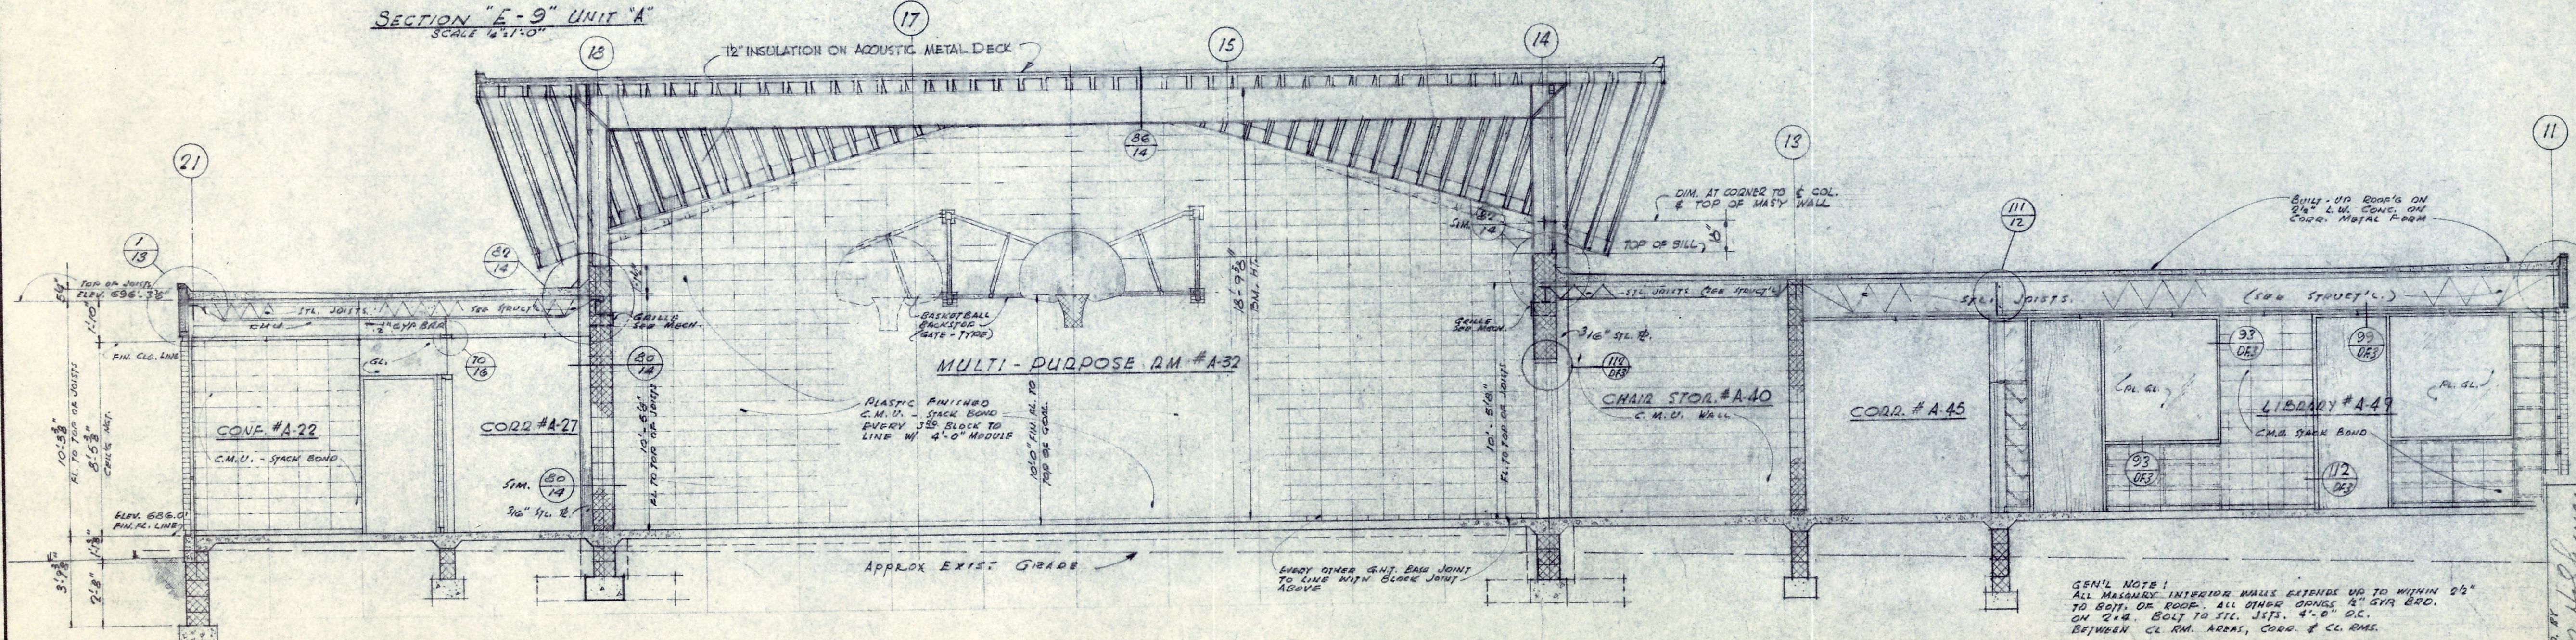


SECTION "E-9"
SCALE 1/4" = 1'-0"

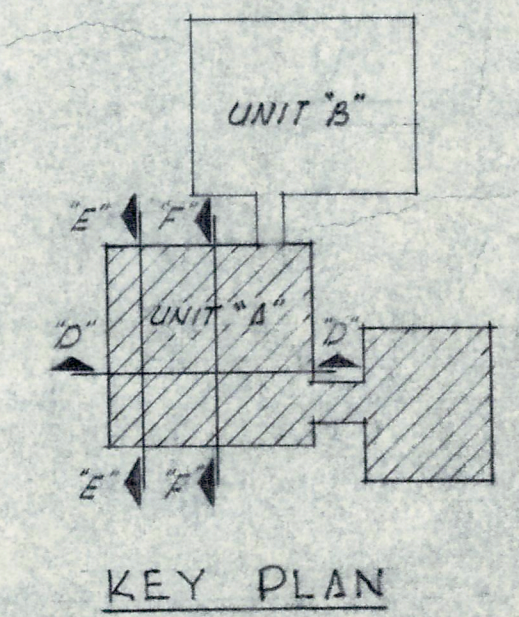


KEY PLAN

GEN'L NOTE 1:
BETWEEN CL. RM. AREAS, CORR. & CL. RM.


BUILDING SECTIONS UNIT "A"		
NEW ELEMENTARY SCHOOL, SECTION 9		
FOR		
LIVONIA PUBLIC SCHOOLS SCHOOL DISTRICT		
WAYNE COUNTY, MICHIGAN		
EBERLE M. SMITH ASSOC., INC.		FILE NO.
ARCHITECTS ENGINEERS		1480
DRAWN BY		SHEET NO.
R.M. HOFFMAN		9
ROOM 626 - 153 EAST ELIZABETH STREET - DETROIT 1 - WOODWARD 5-8180		

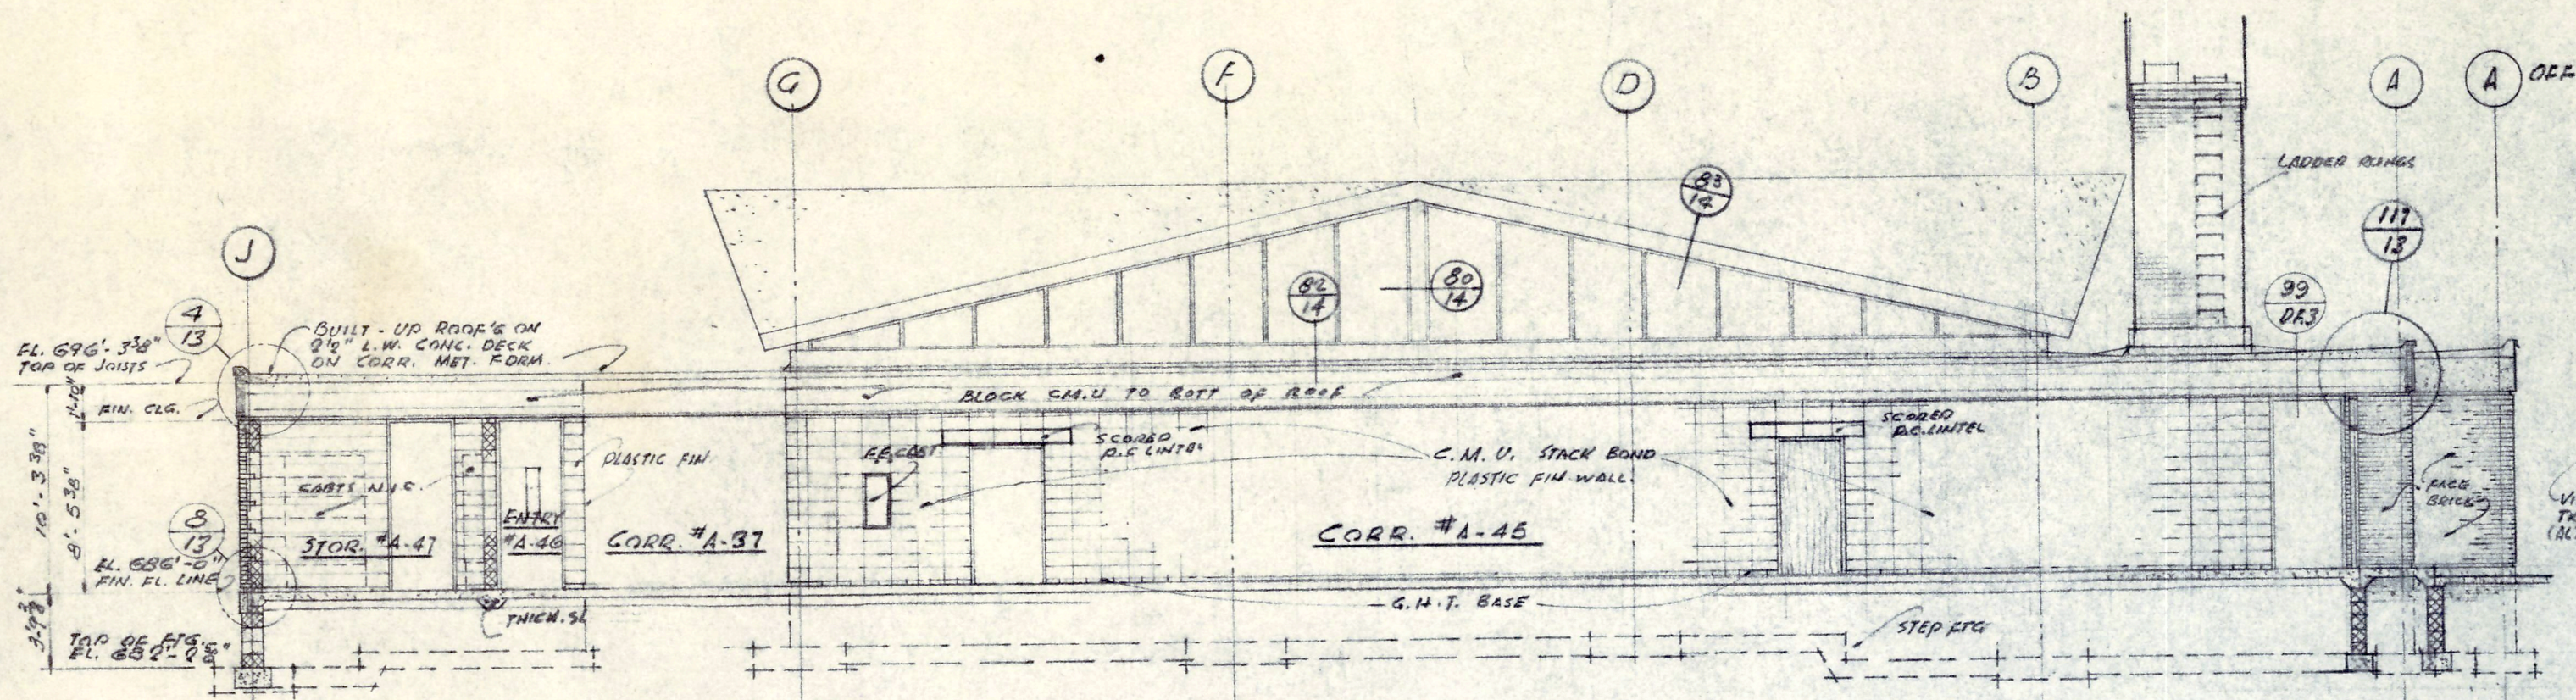


SECTION G-10 UNIT "A"
SCALE - 1/8" = 1'-0"

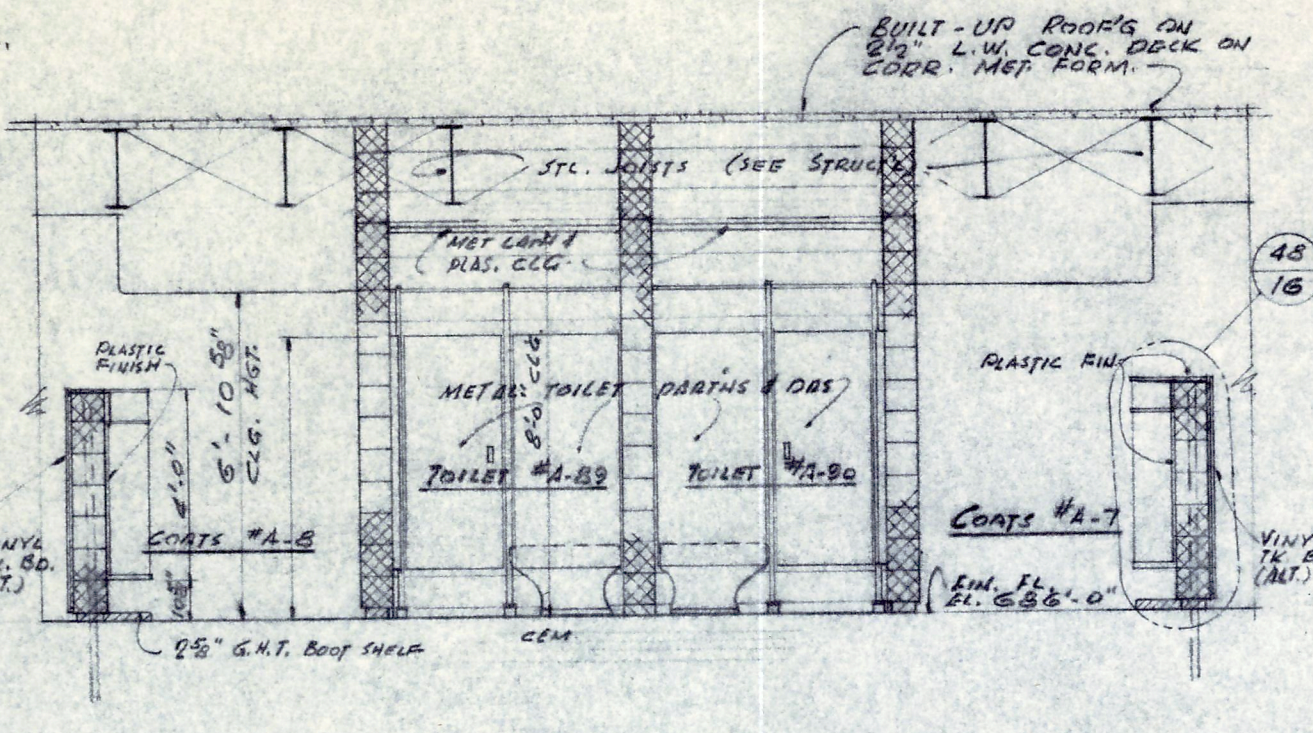


SECTION H-10 UNIT "A"
SCALE - 1/8" = 1'-0"

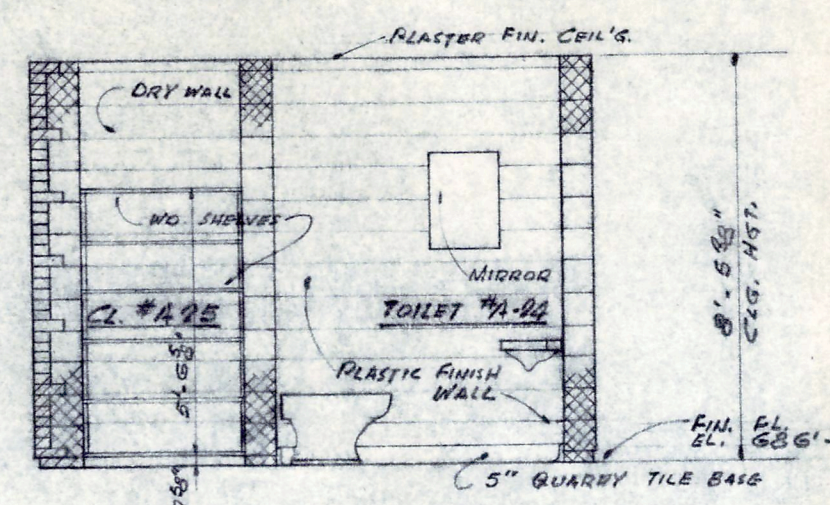


SECTION J-10 UNIT "A"
SCALE - 1/8" = 1'-0"

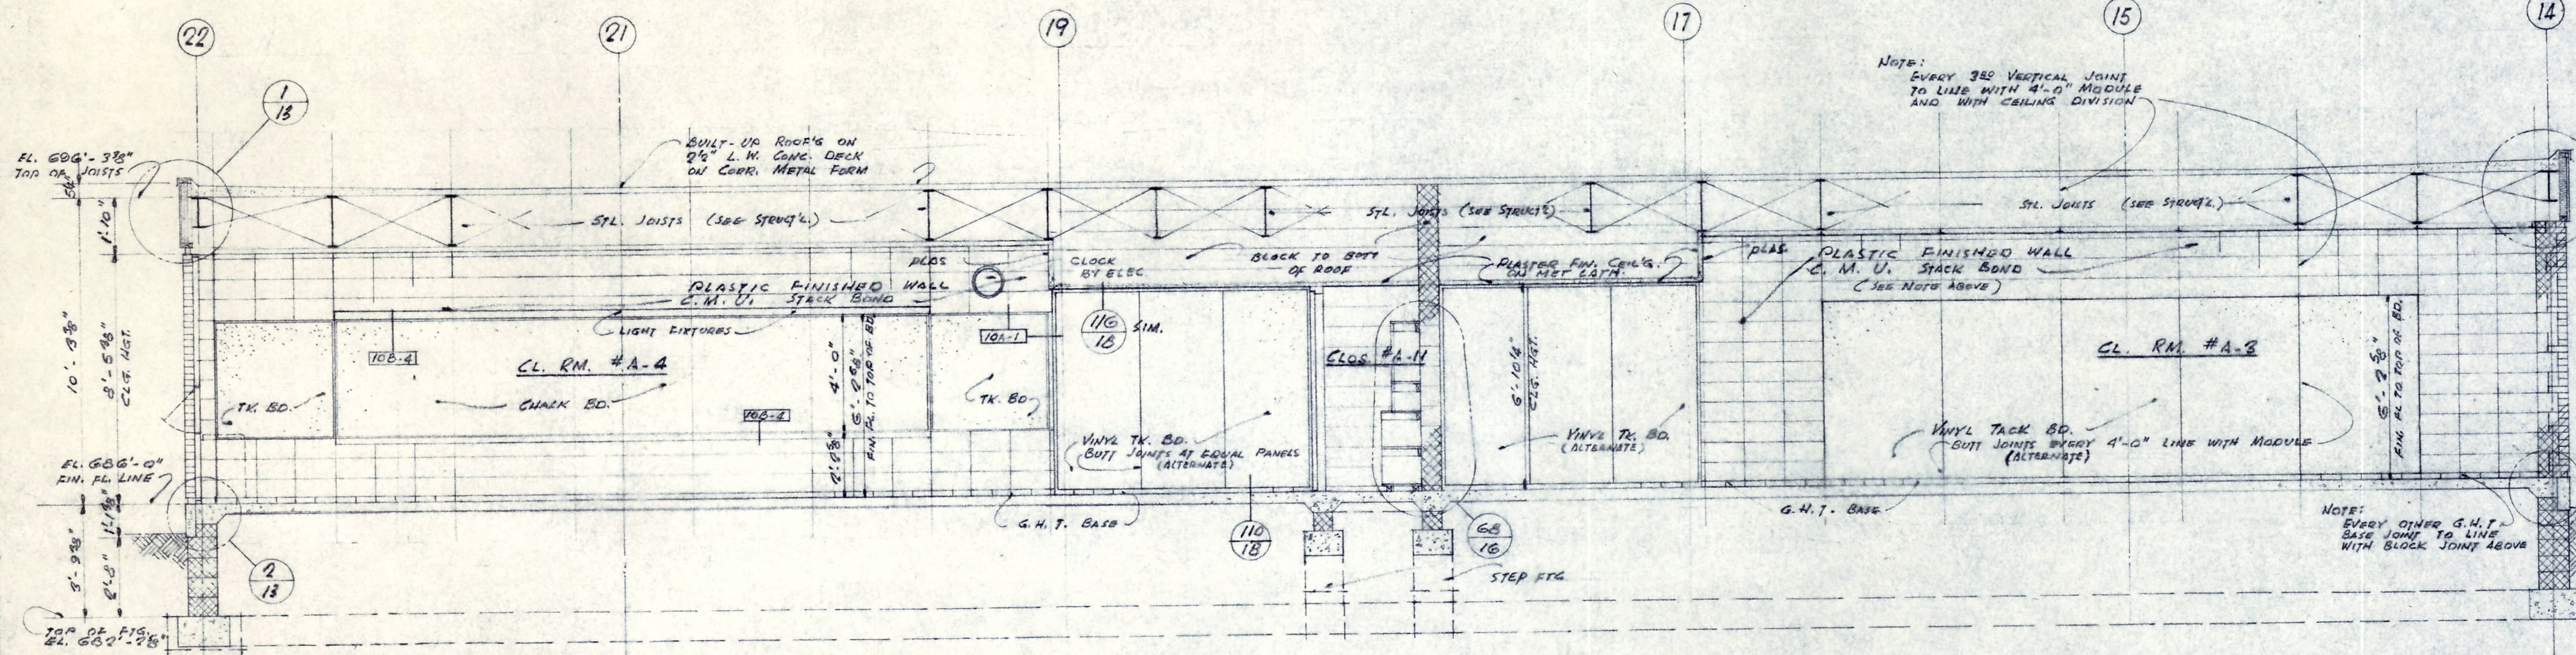


SECTION K-10 UNIT "A"
SCALE - 1/8" = 1'-0"

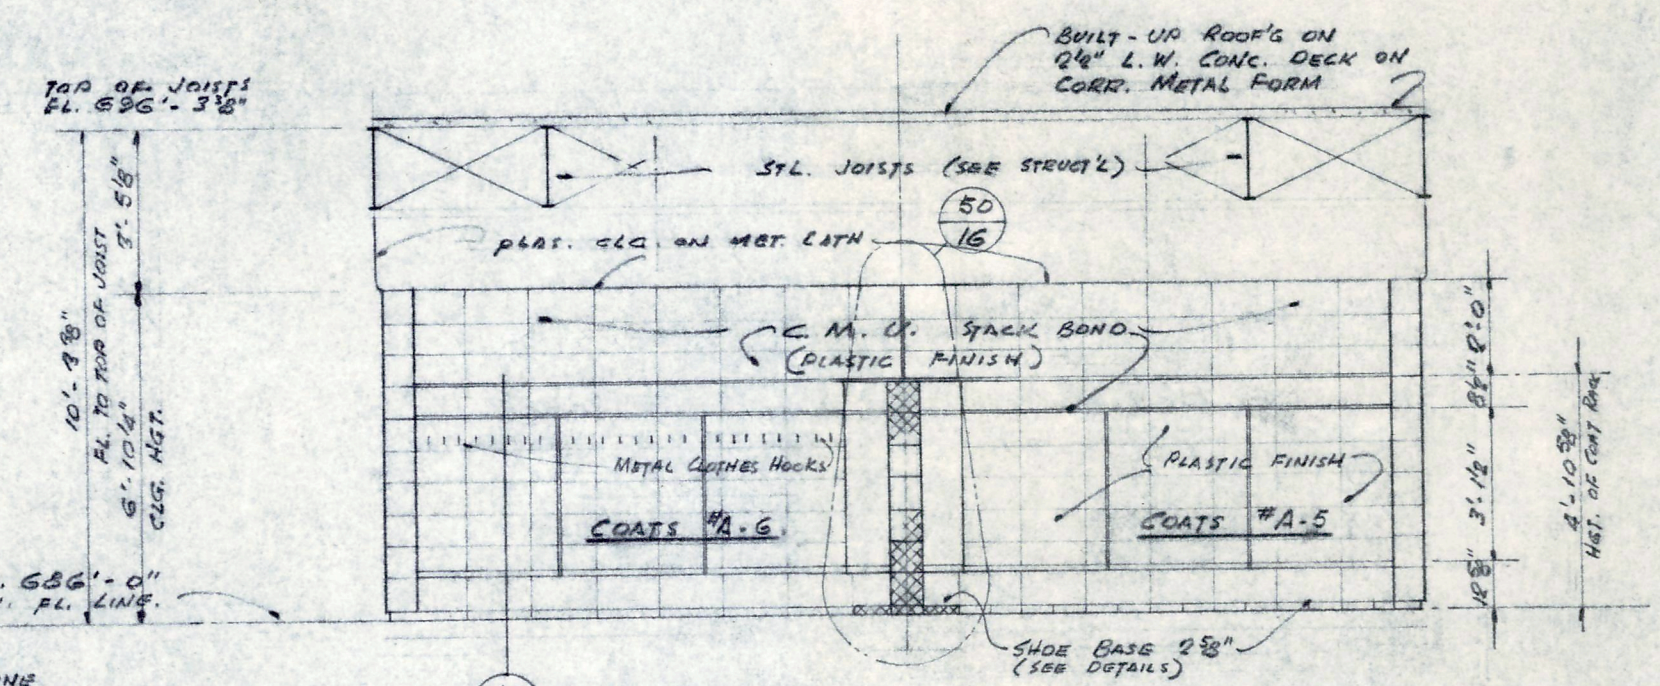


SECTION L-10 UNIT "A"
SCALE - 1/8" = 1'-0"

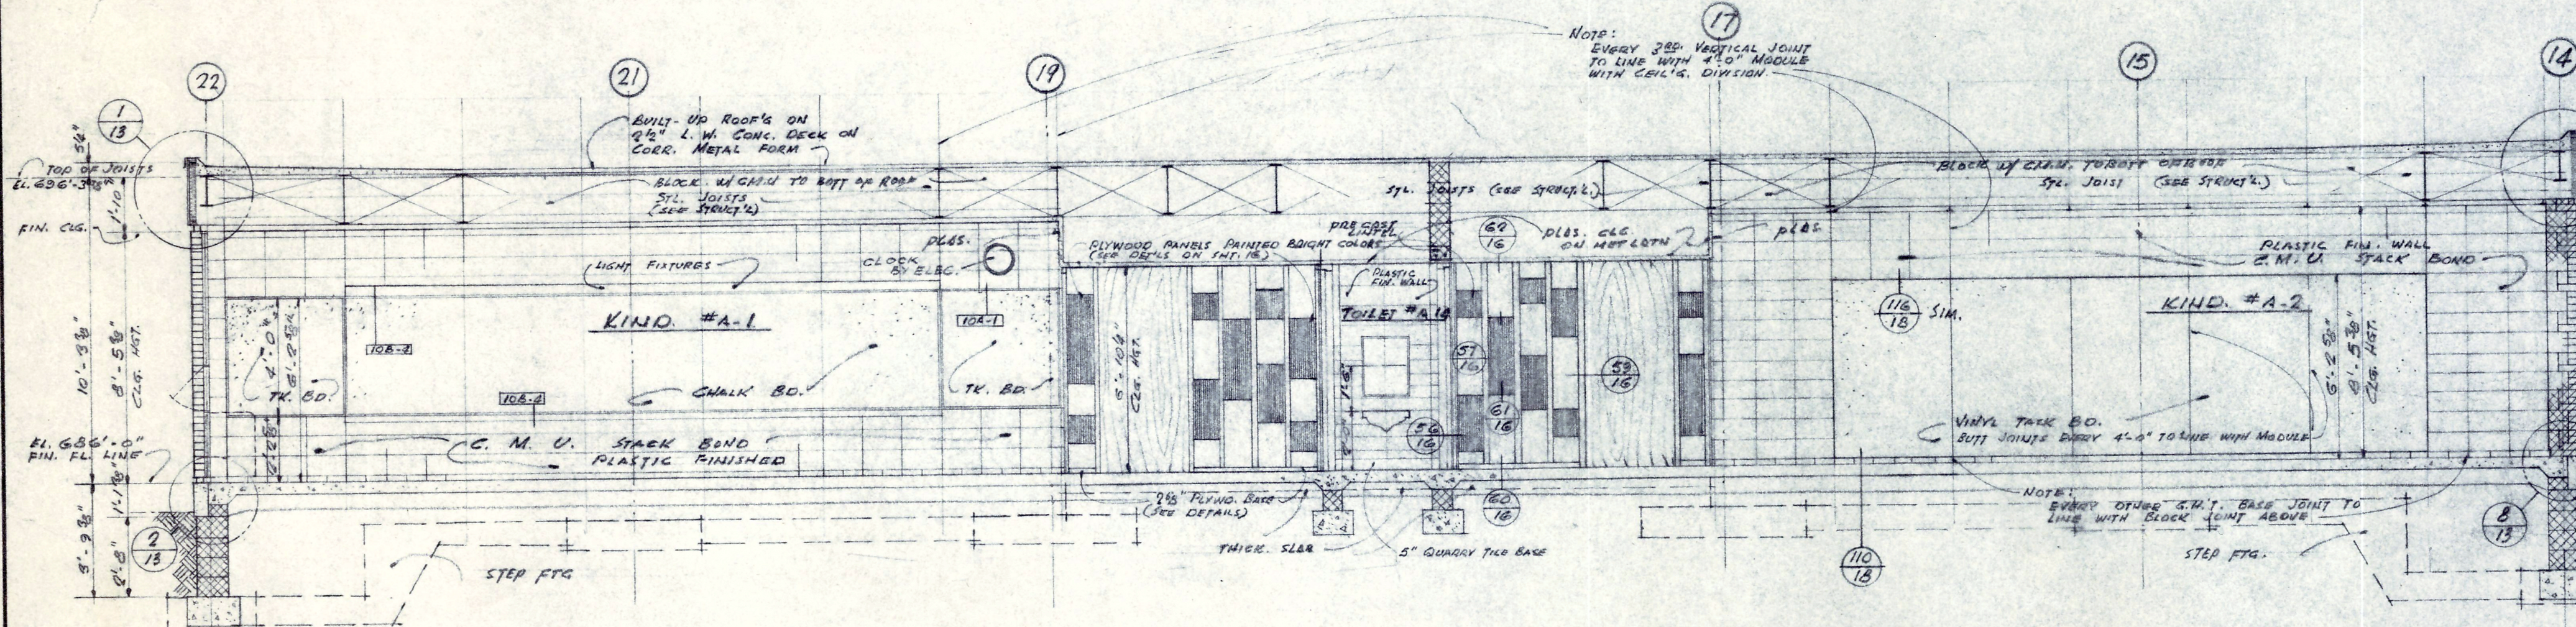

SECTION M-10 UNIT "A"
SCALE - 1/8" = 1'-0"

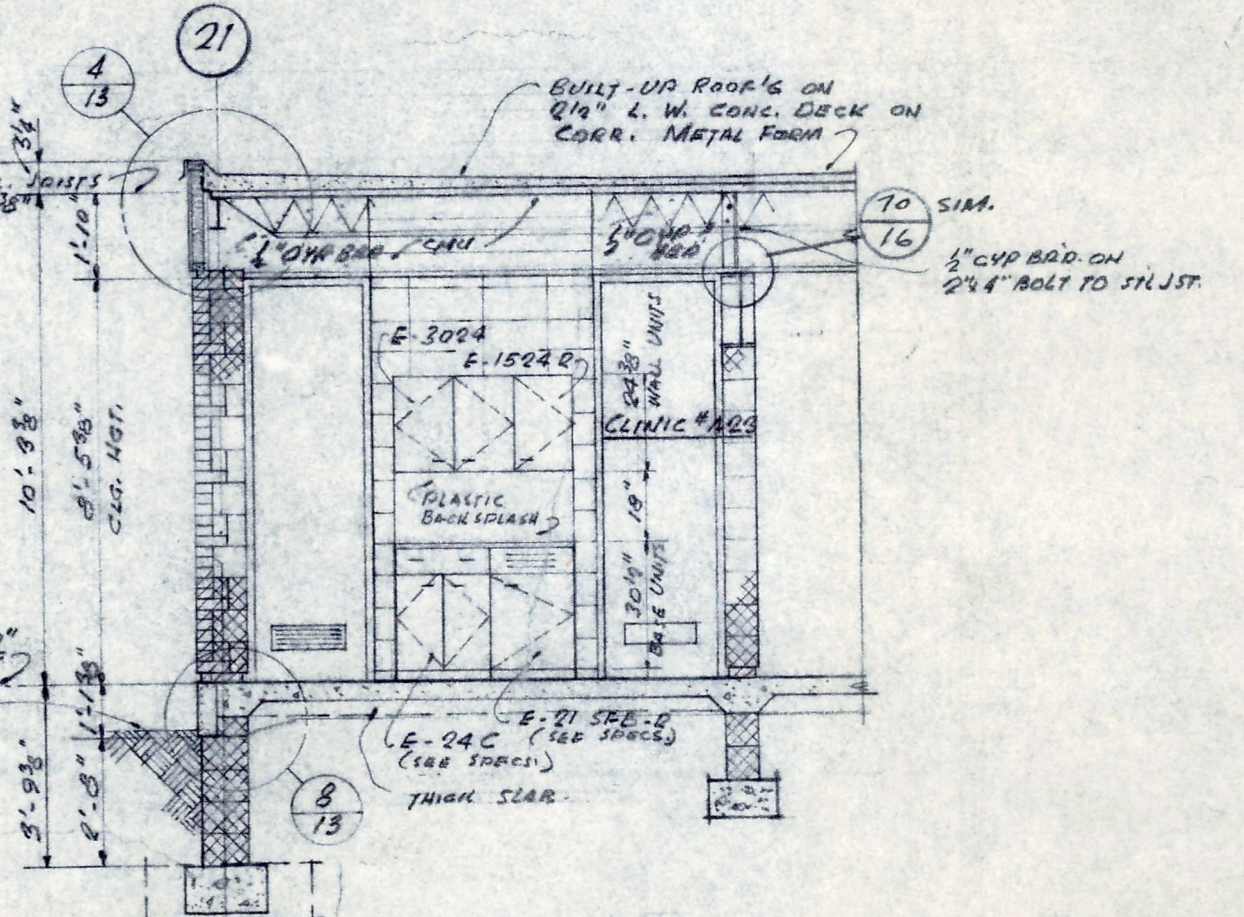

SECTION N-10 UNIT "A"
SCALE - 1/8" = 1'-0"

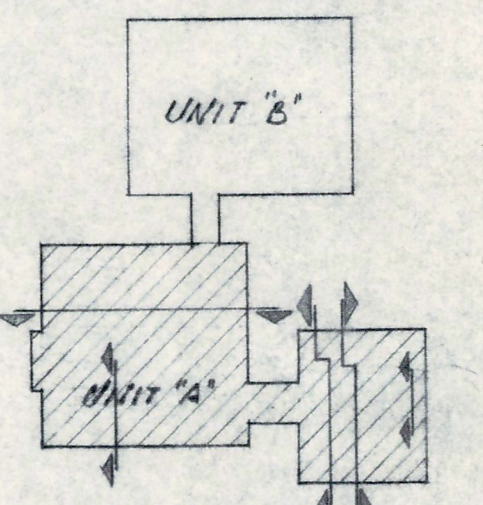

GEN'L. NOTE
ALL INT. INTERIOR WALLS EXTEND UP TO WITHIN 2" TO BOTH OF ROOF. ALL OTHER DRINKS, 1/2" GYP. BRD. ON 2" X 4" BOAT TO ST. JOINTS 4'-0" O.C. BETWEEN CL. RM. AREAS, CORR. & CL. RMs.

BUILDING SECTIONS UNIT "A"			
DATE 7/5/60	NEW ELEMENTARY SCHOOL, SECTION 9	FILE NO.	1480
REVISED	FOR LIVONIA PUBLIC SCHOOLS SCHOOL DISTRICT WAYNE COUNTY, MICHIGAN	SHEET NO.	10
DRAWN BY HET. 11-11	EBERLE M. SMITH ASSOC., INC. ARCHITECTS ENGINEERS	ROOM 626 • 153 EAST ELIZABETH STREET • DETROIT 1 • WOODWARD 5-8180	