



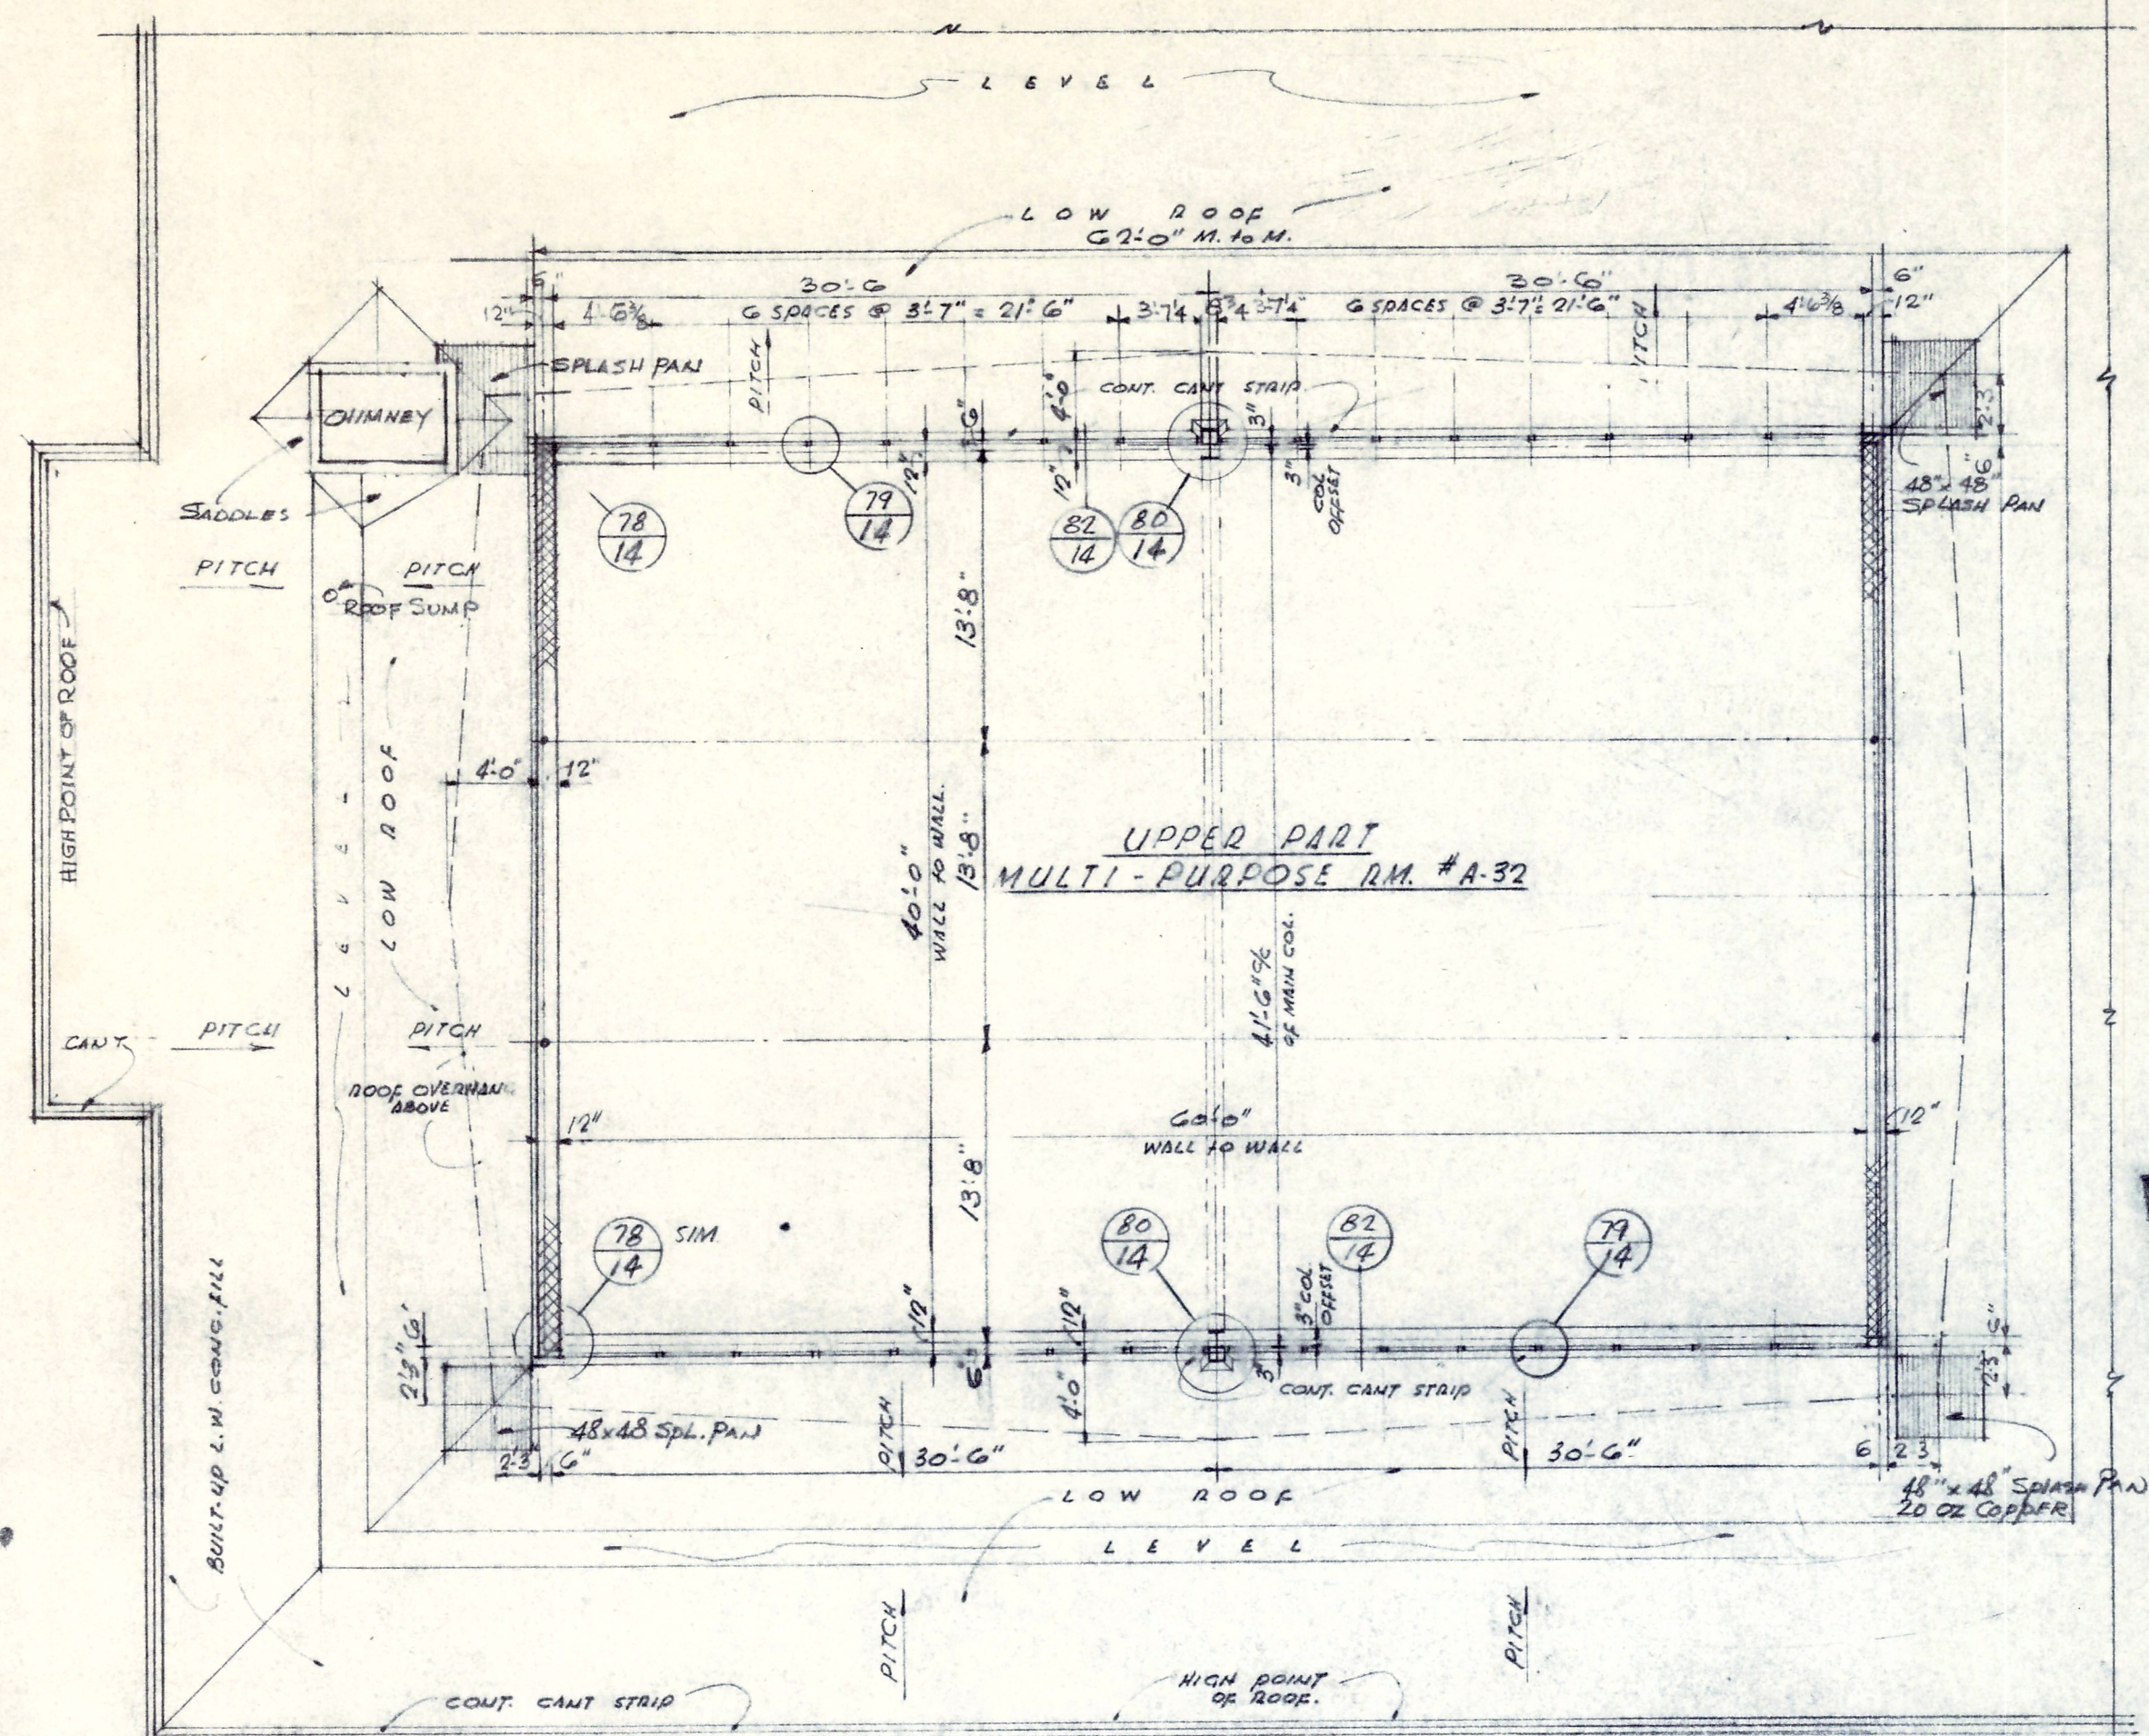


CLERESTORY PLAN - MULTI-PURPOSE RM.
SCALE - 3/8" = 1'-0"

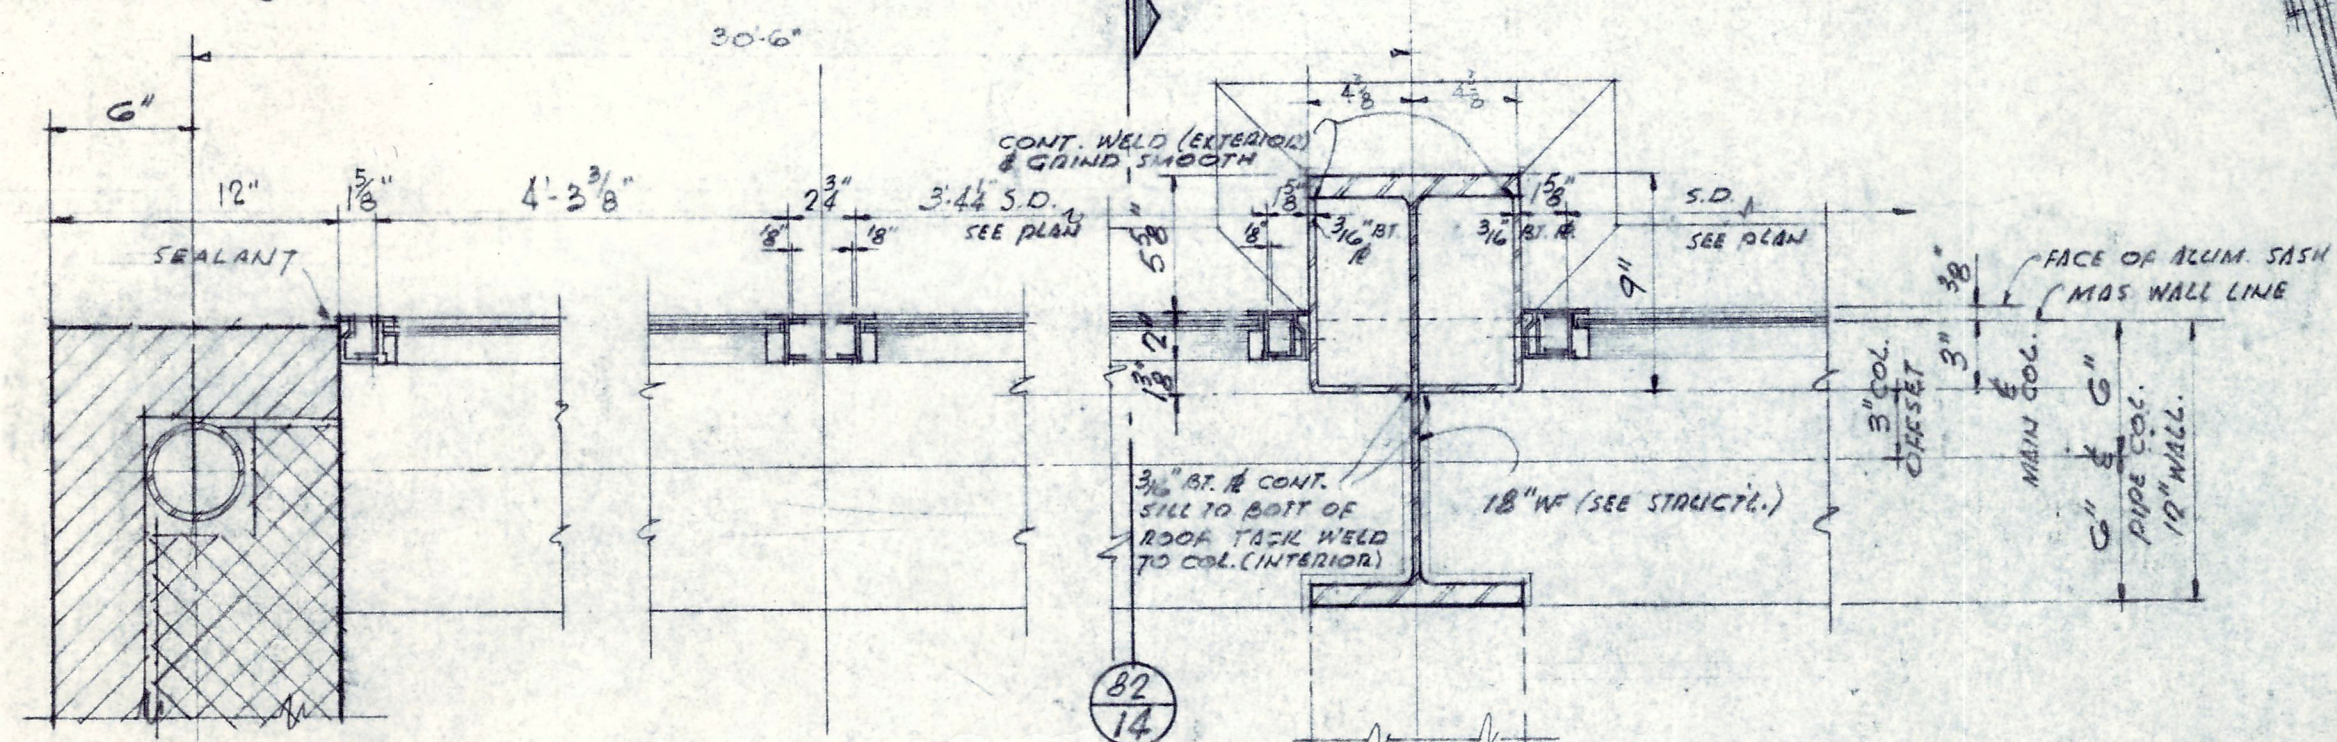

78 TYP. CORNER DET.
SCALE 1/2" = 1'-0"


79 TYP. MULL. DET.
SCALE 1/2" = 1'-0"

80 DET. @ MAIN COL.
SCALE 1/2" = 1'-0"

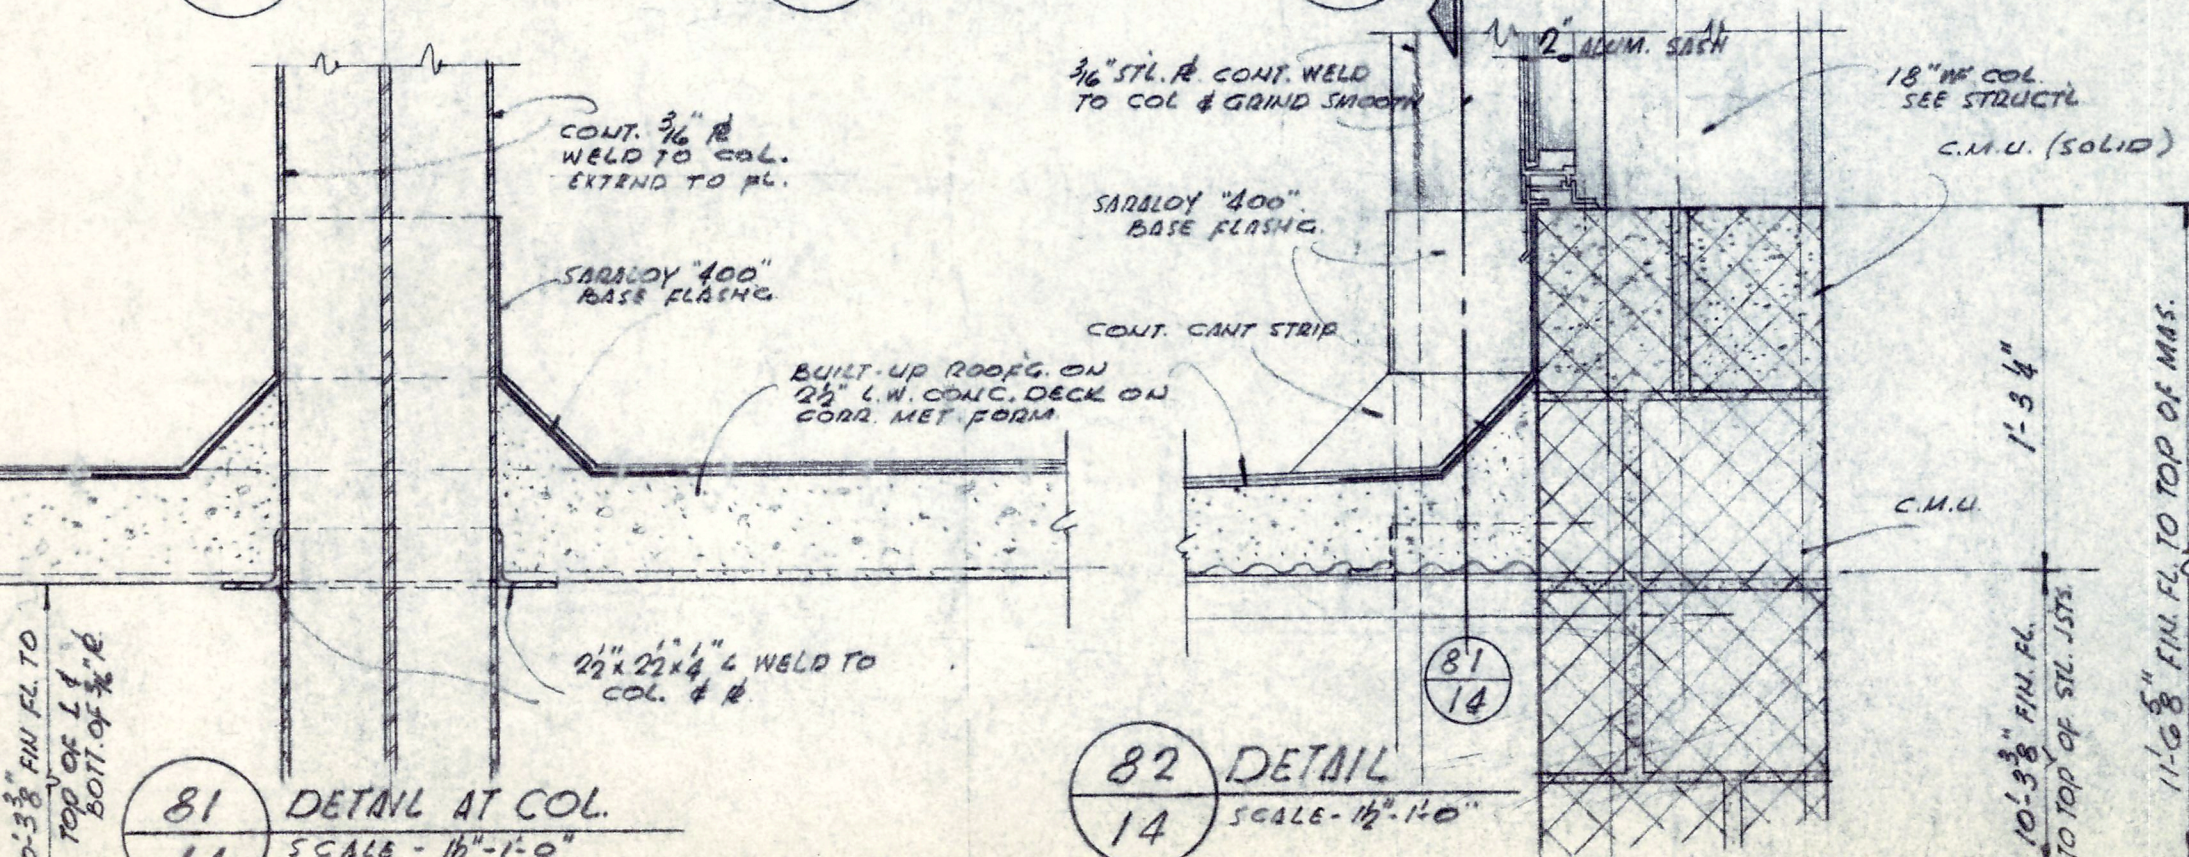


81 DETAIL AT COL.
SCALE 1/2" = 1'-0"


82 DETAIL
SCALE 1/2" = 1'-0"

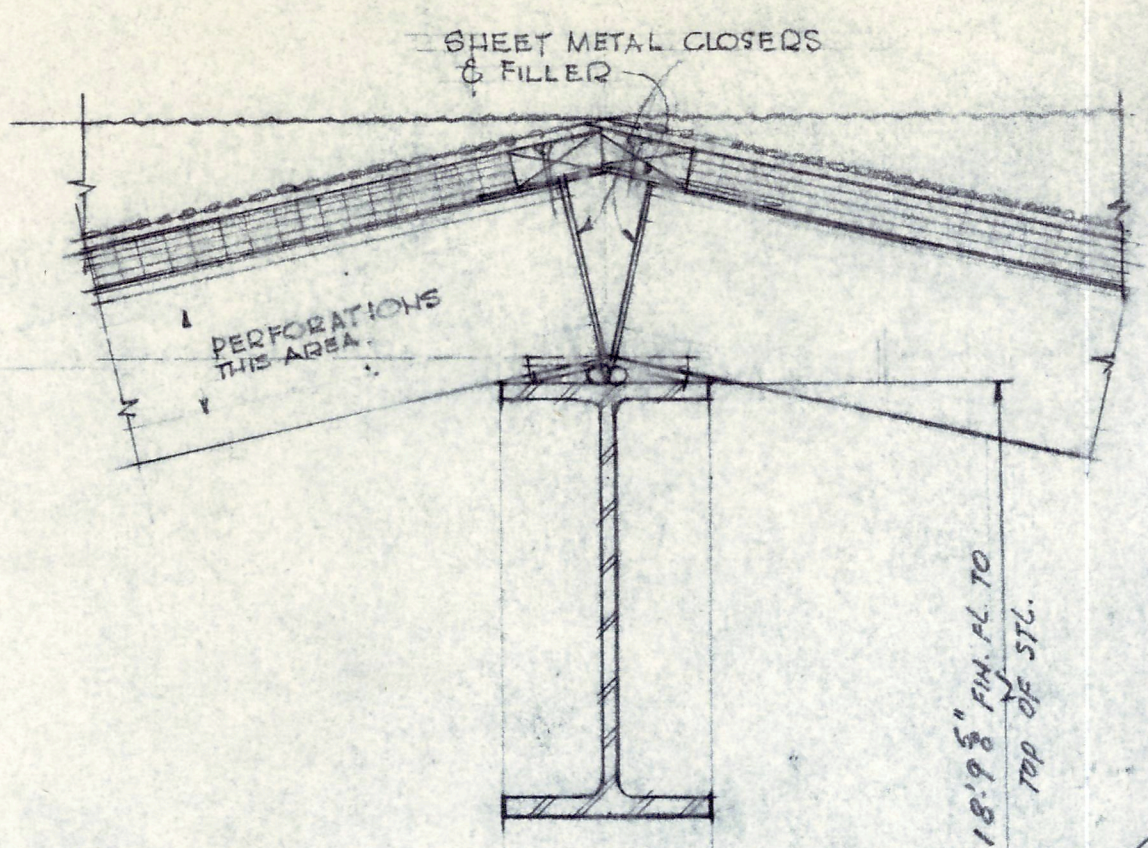


86 DETAIL SECTION NORTH & SOUTH RIDGE
SCALE 1/2" = 1'-0"

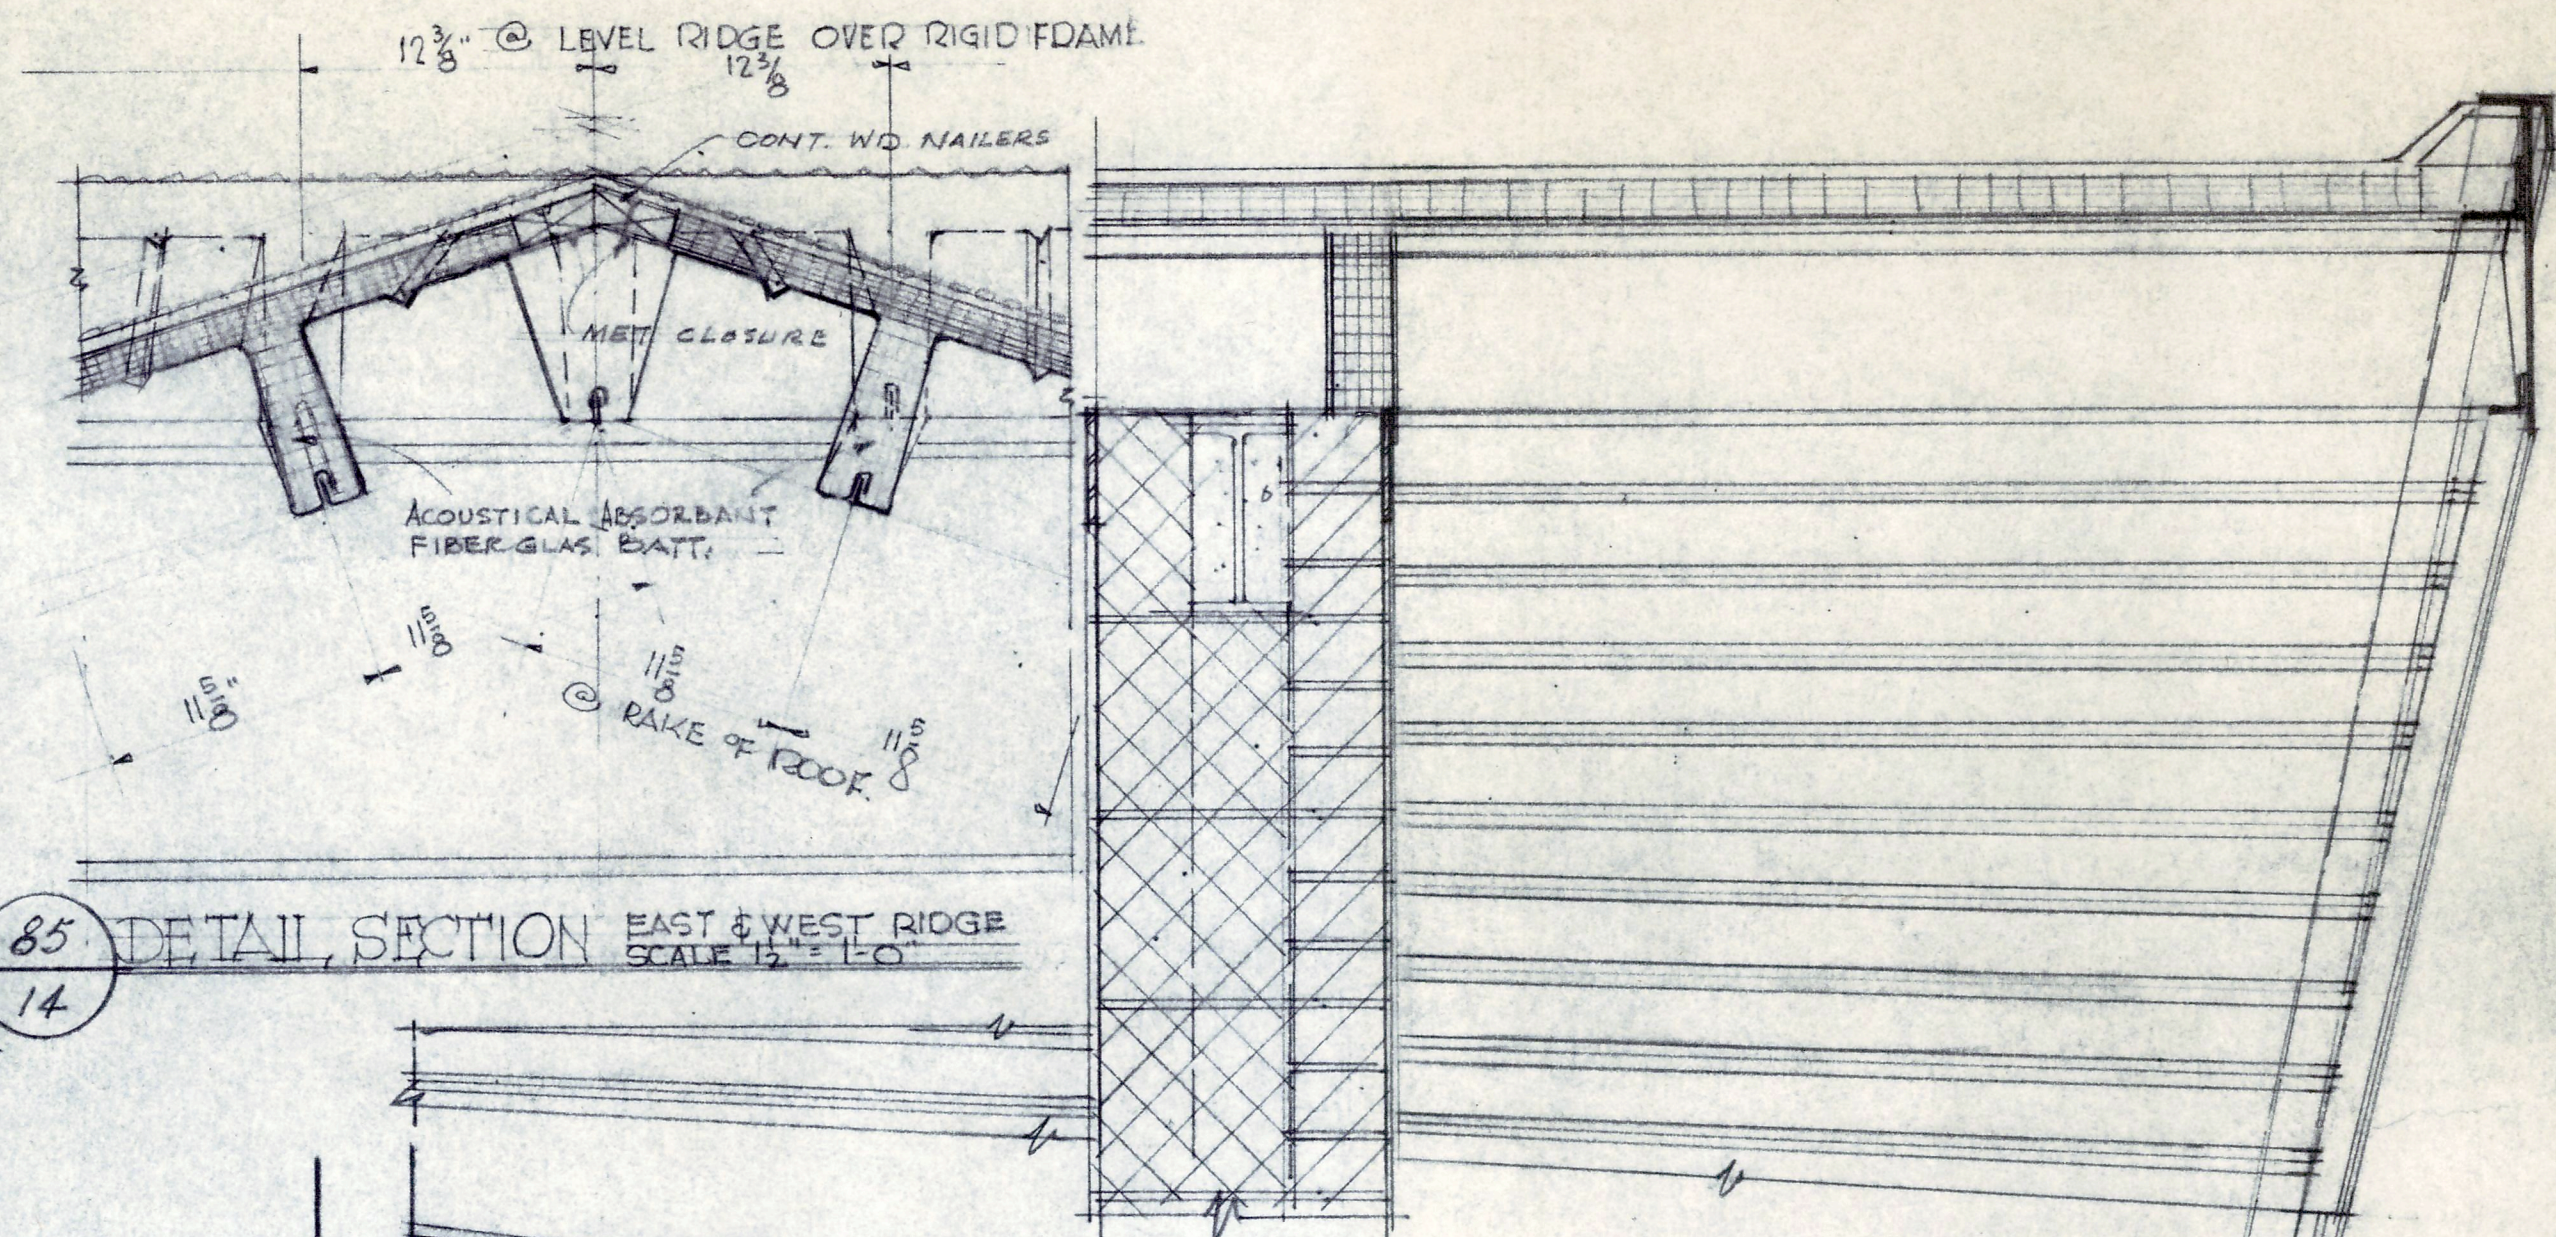


85 DETAIL SECTION EAST & WEST RIDGE
SCALE 1/2" = 1'-0"

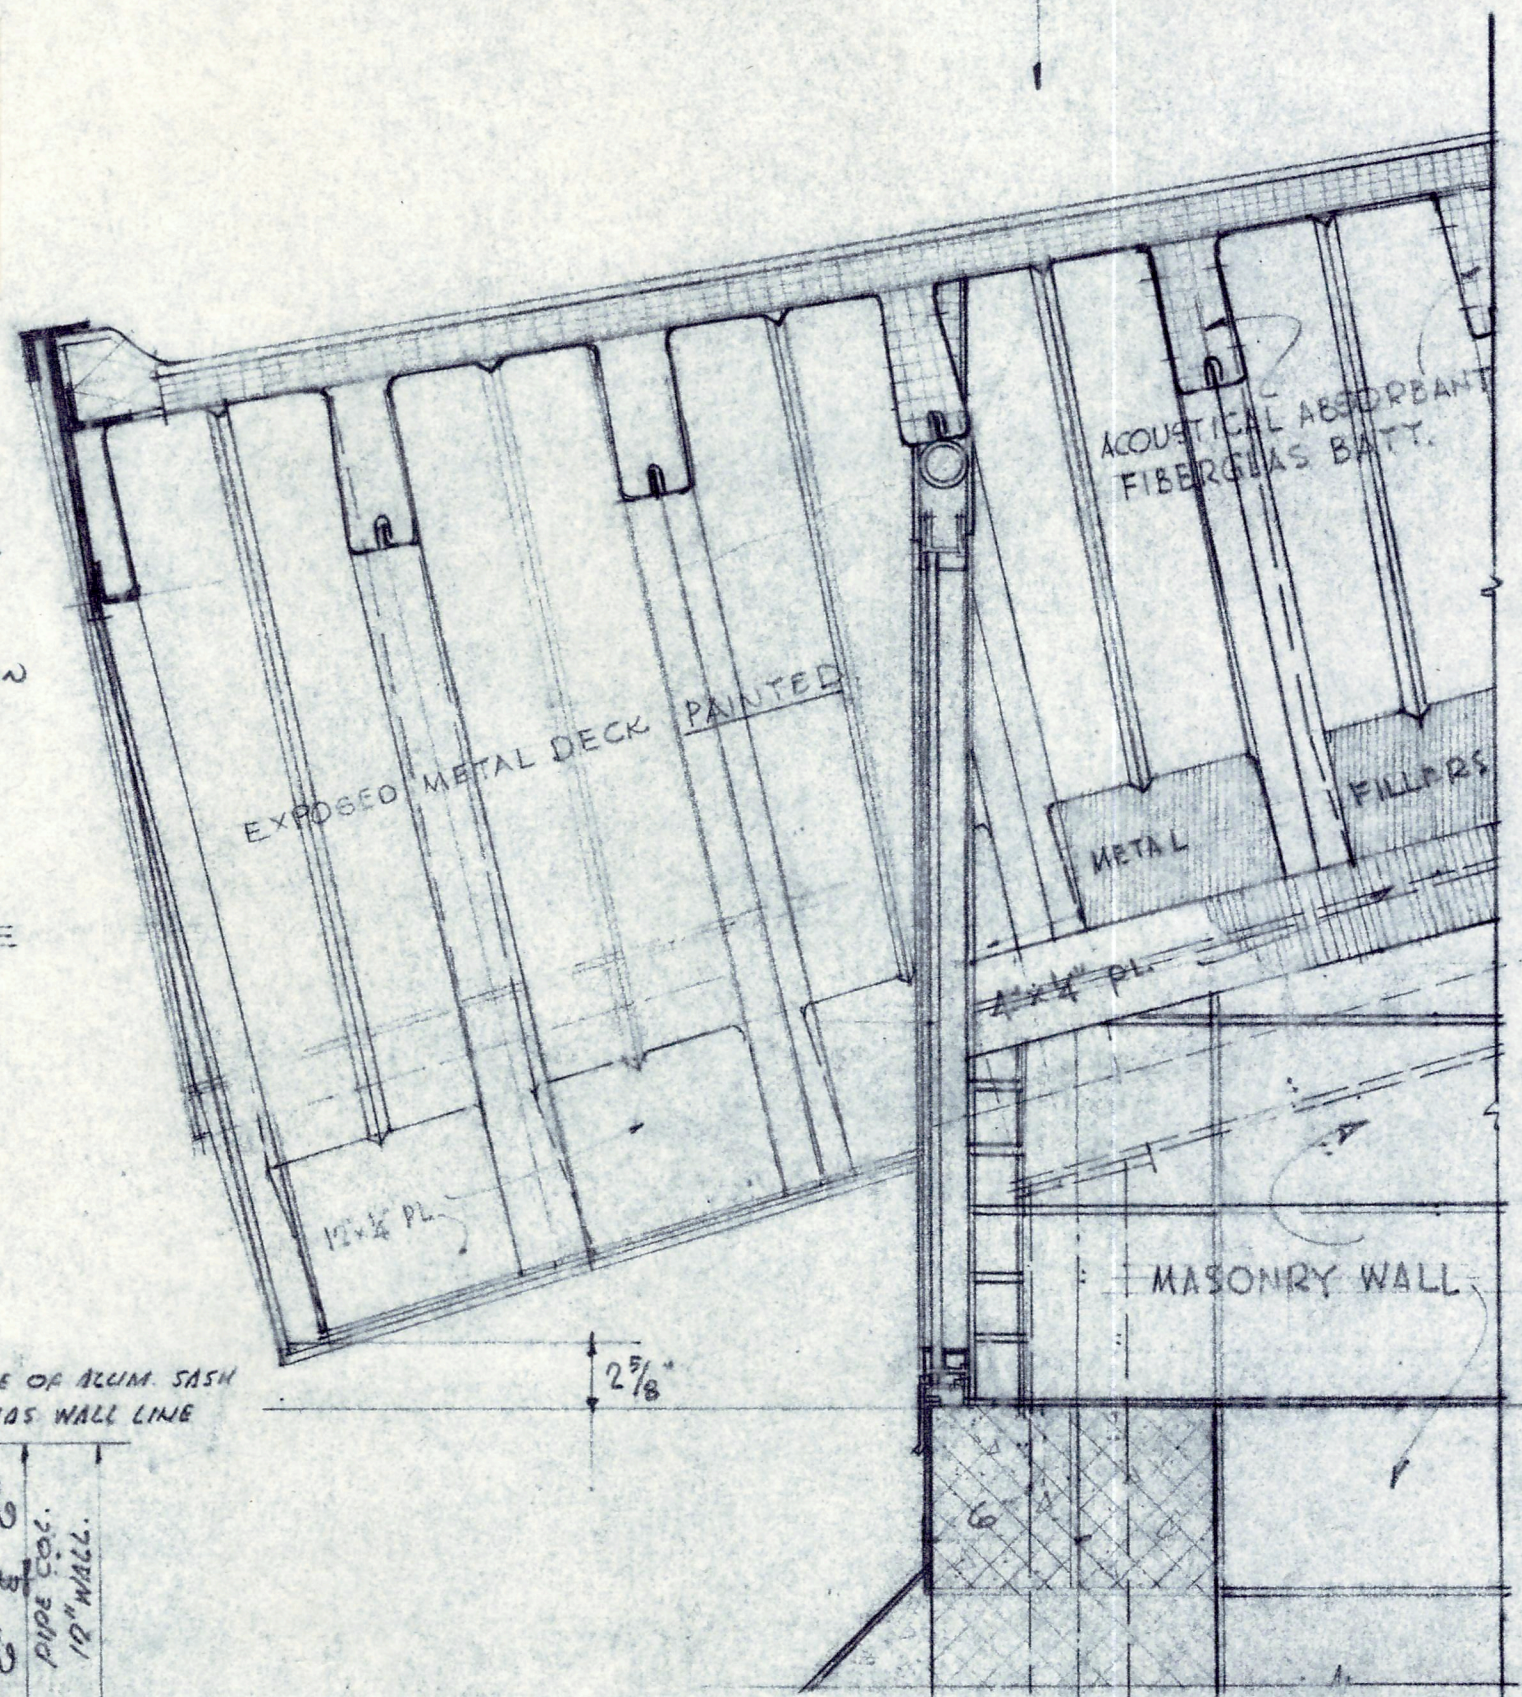


83 SECTION
SCALE 1/2" = 1'-0"

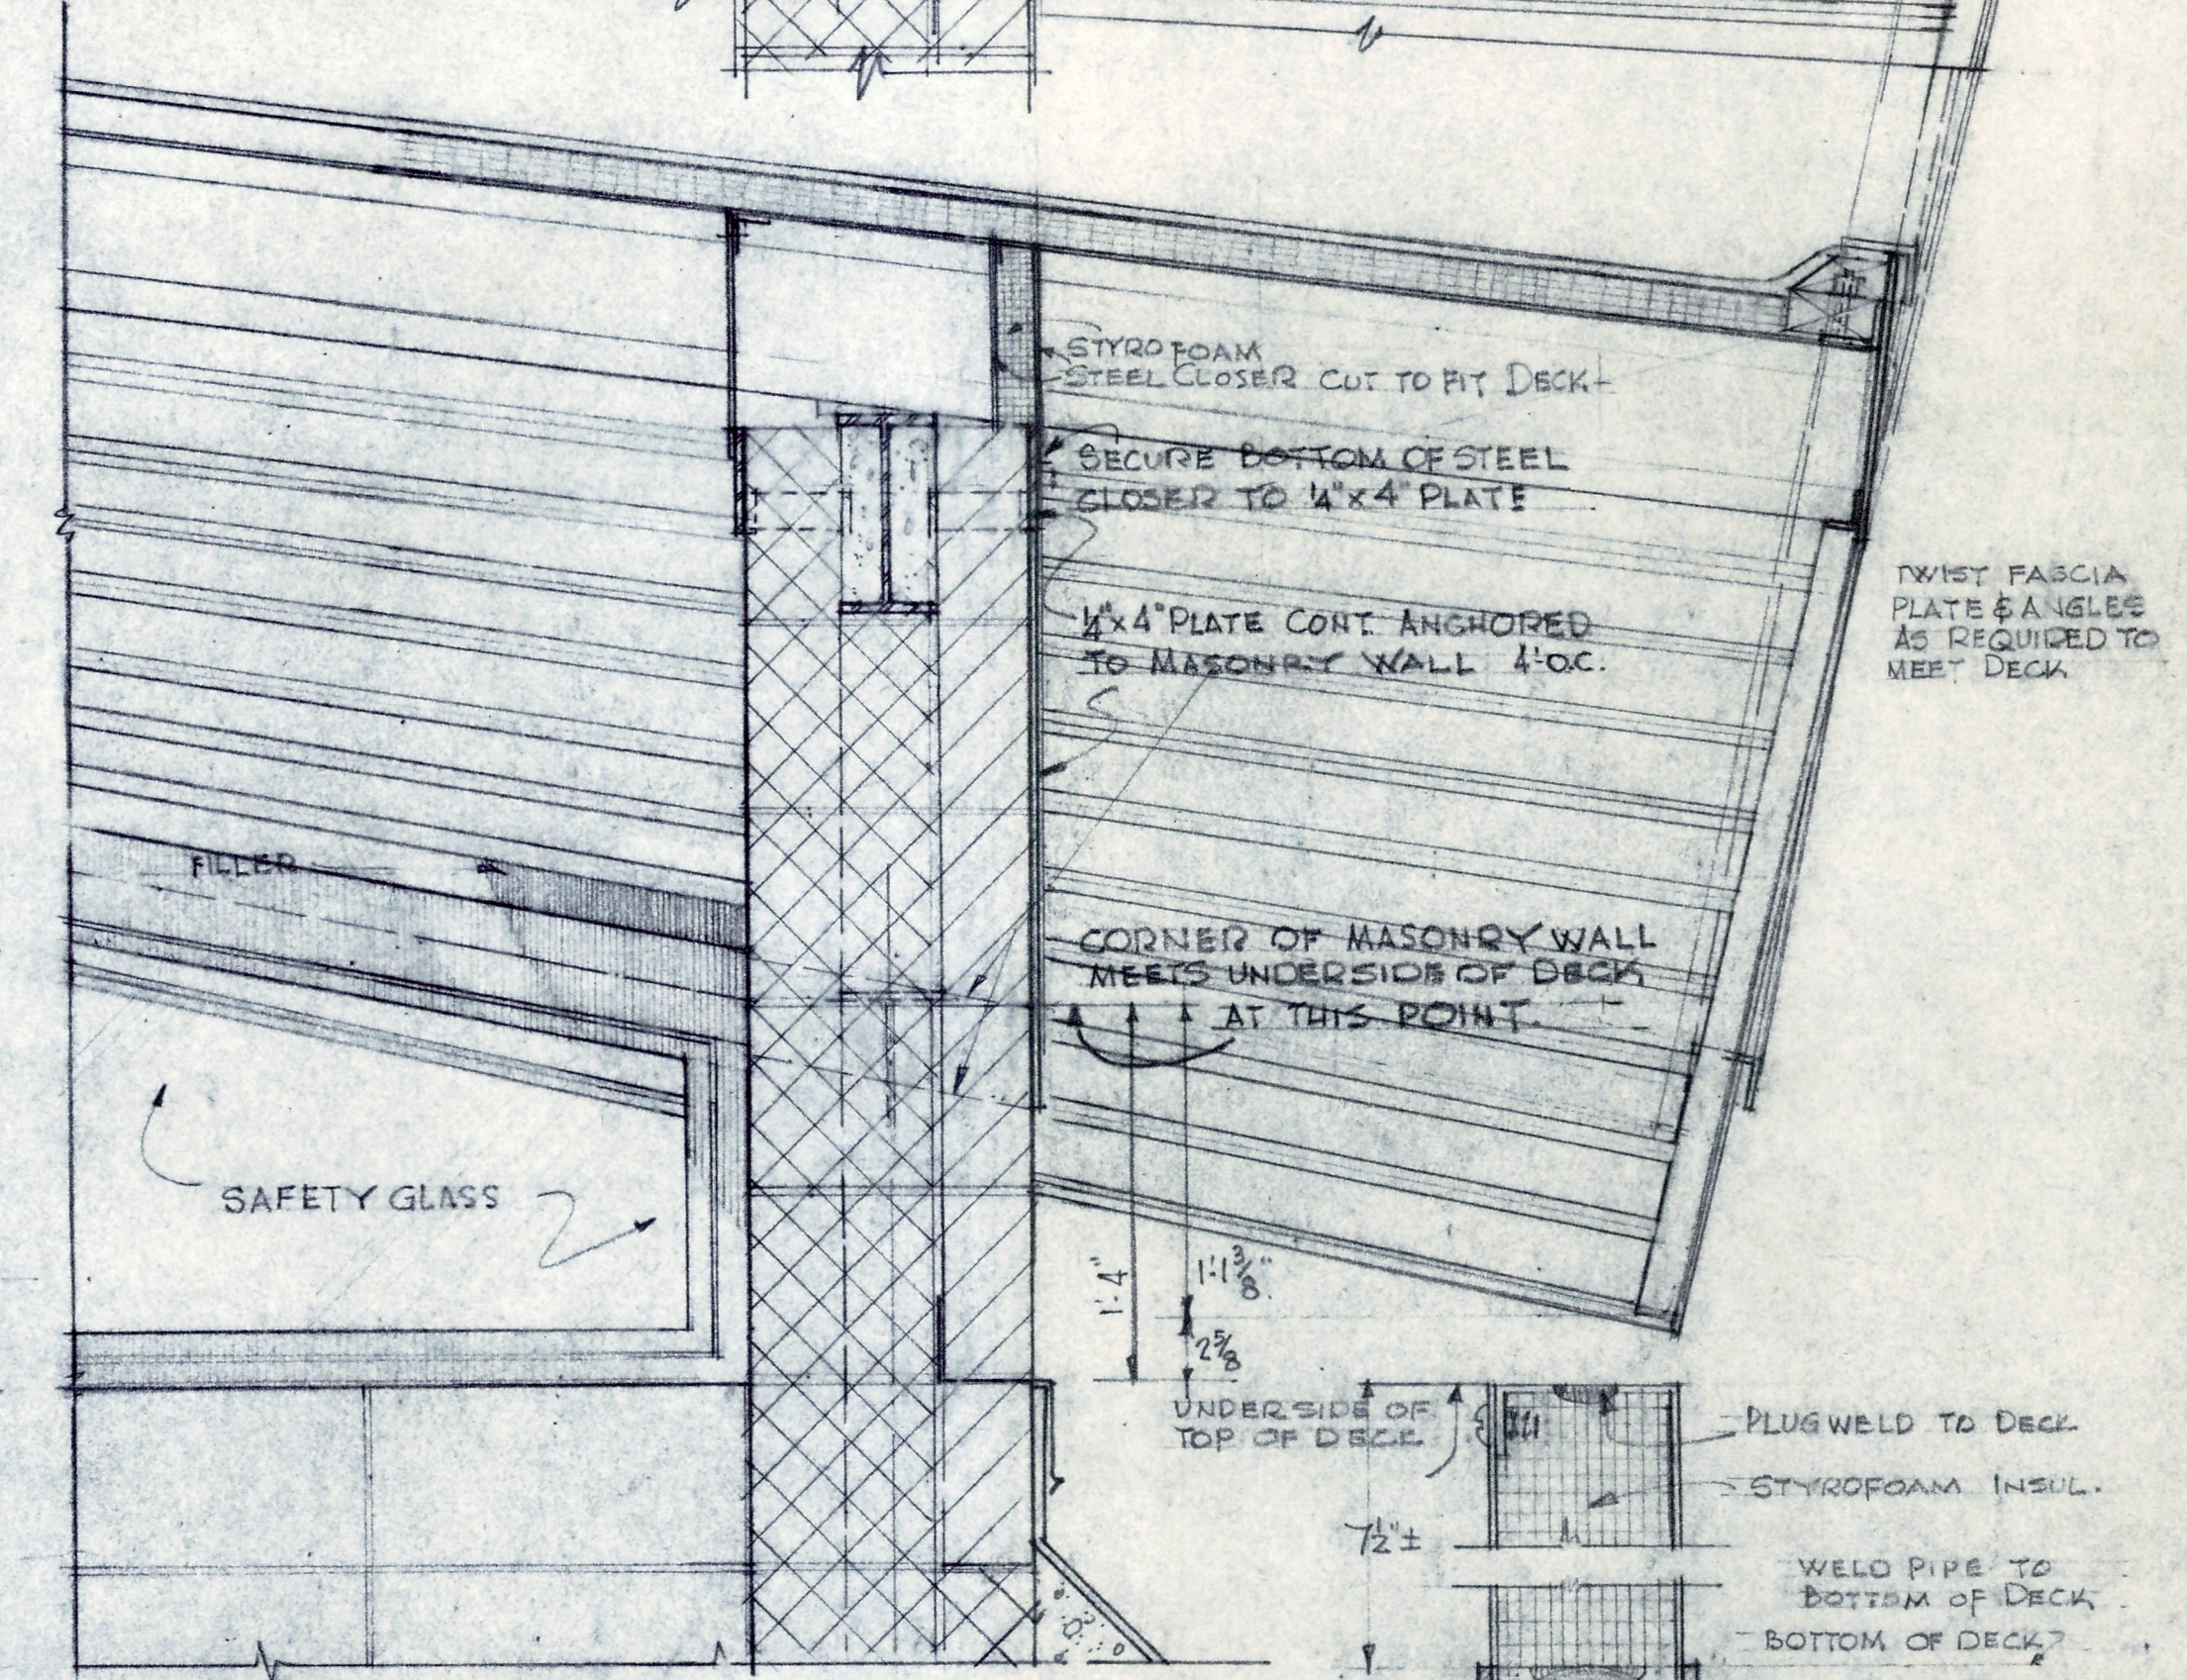


84 SECTION
SCALE 1/2" = 1'-0"

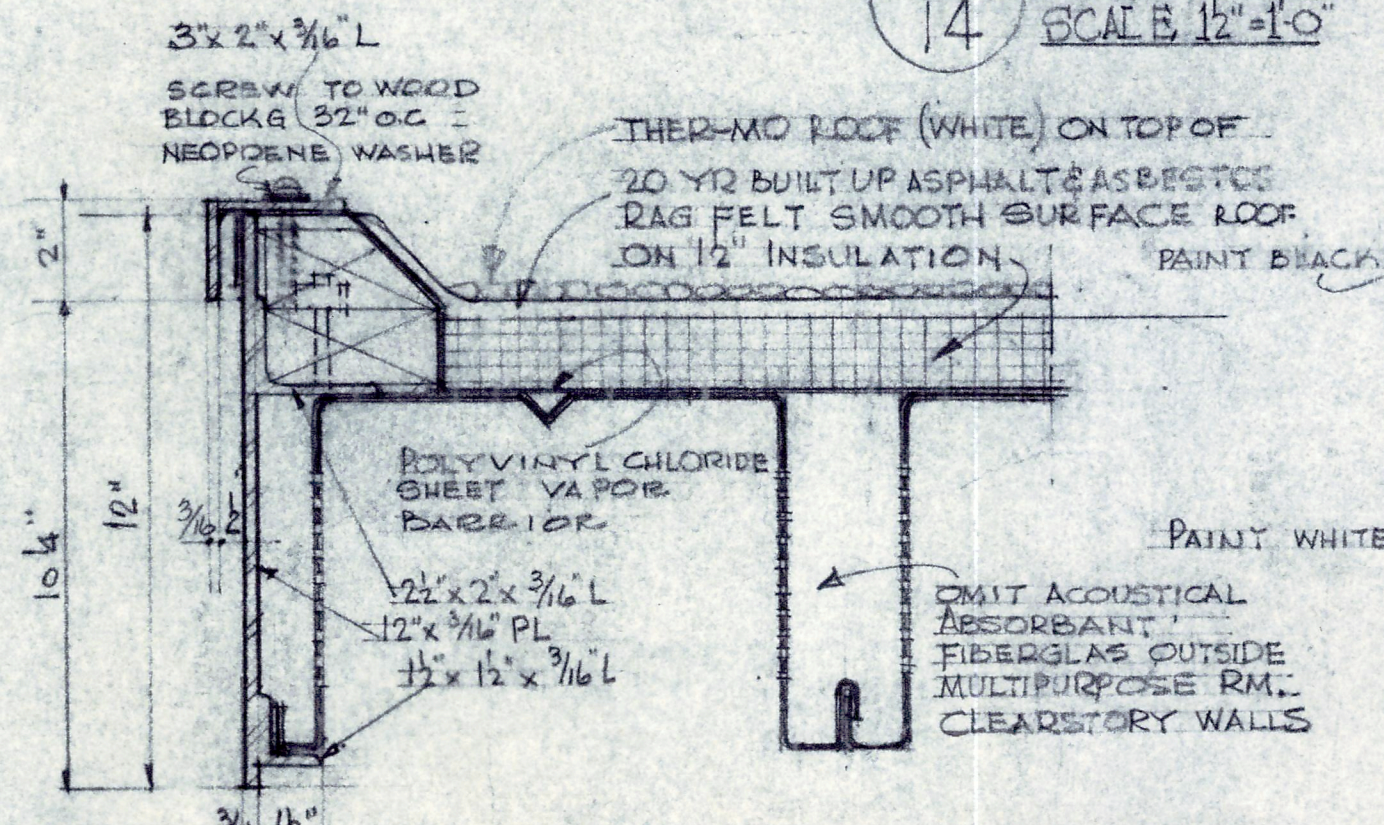

RAKE DETAIL
SCALE 3/8" = 1'-0"

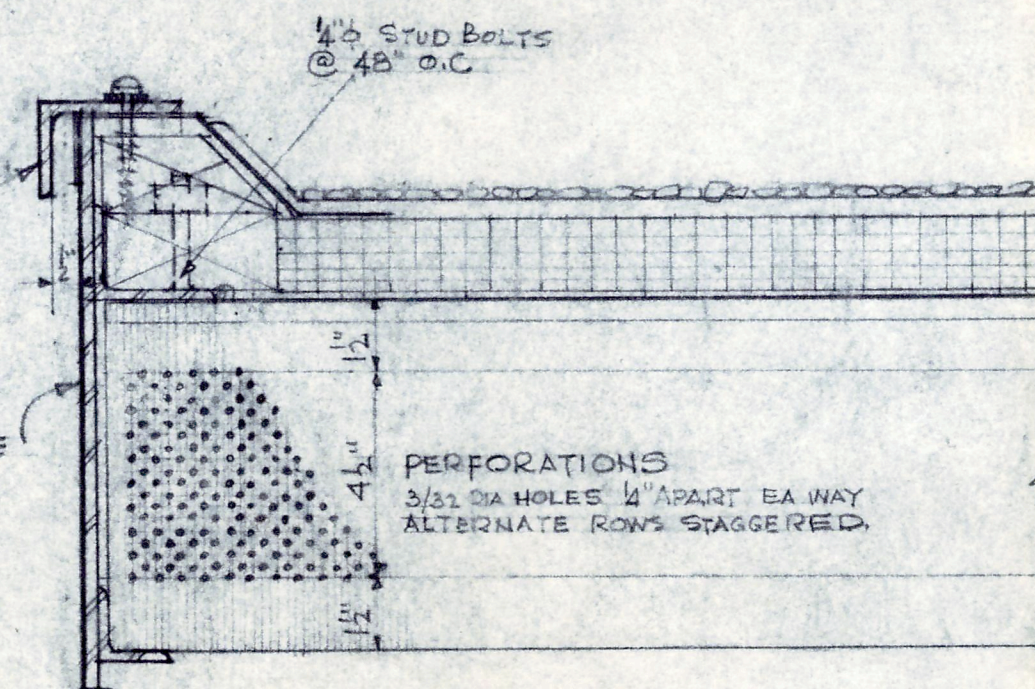


RAKE DETAIL
SCALE 3/8" = 1'-0"

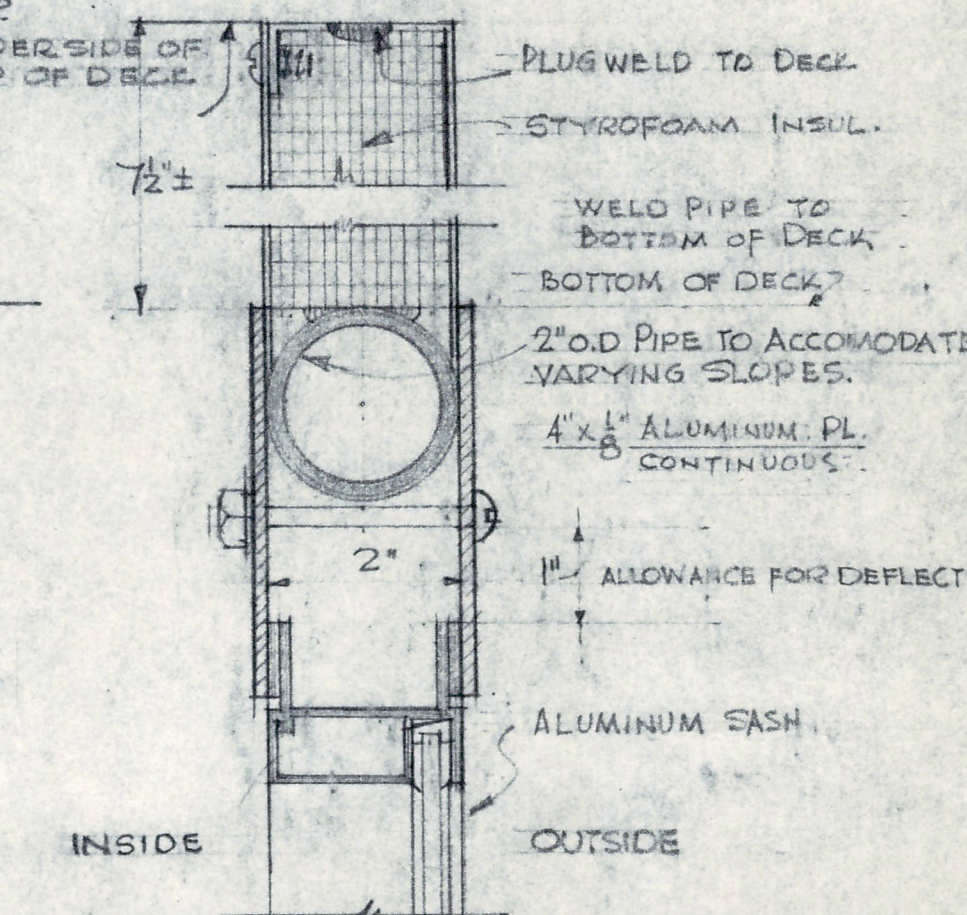


HALF FULLSIZE DETAIL OF SASH
CONNECTION TO METAL DECK

CLERESTORY PLAN & DETAILS			
DATE 2/5/60	NEW ELEMENTARY SCHOOL, SECTION 9	FILE NO.	
REVISOR	FOR LIVONIA PUBLIC SCHOOLS SCHOOL DISTRICT WAYNE COUNTY, MICHIGAN	1480	
DRAWN BY H.T. 12	EBERLE M. SMITH ASSOC., INC. ARCHITECTS - ENGINEERS	SHEET NO.	14
ROOM 626 - 153 EAST ELIZABETH STREET - DETROIT 1 - WOODWARD 5-6180			

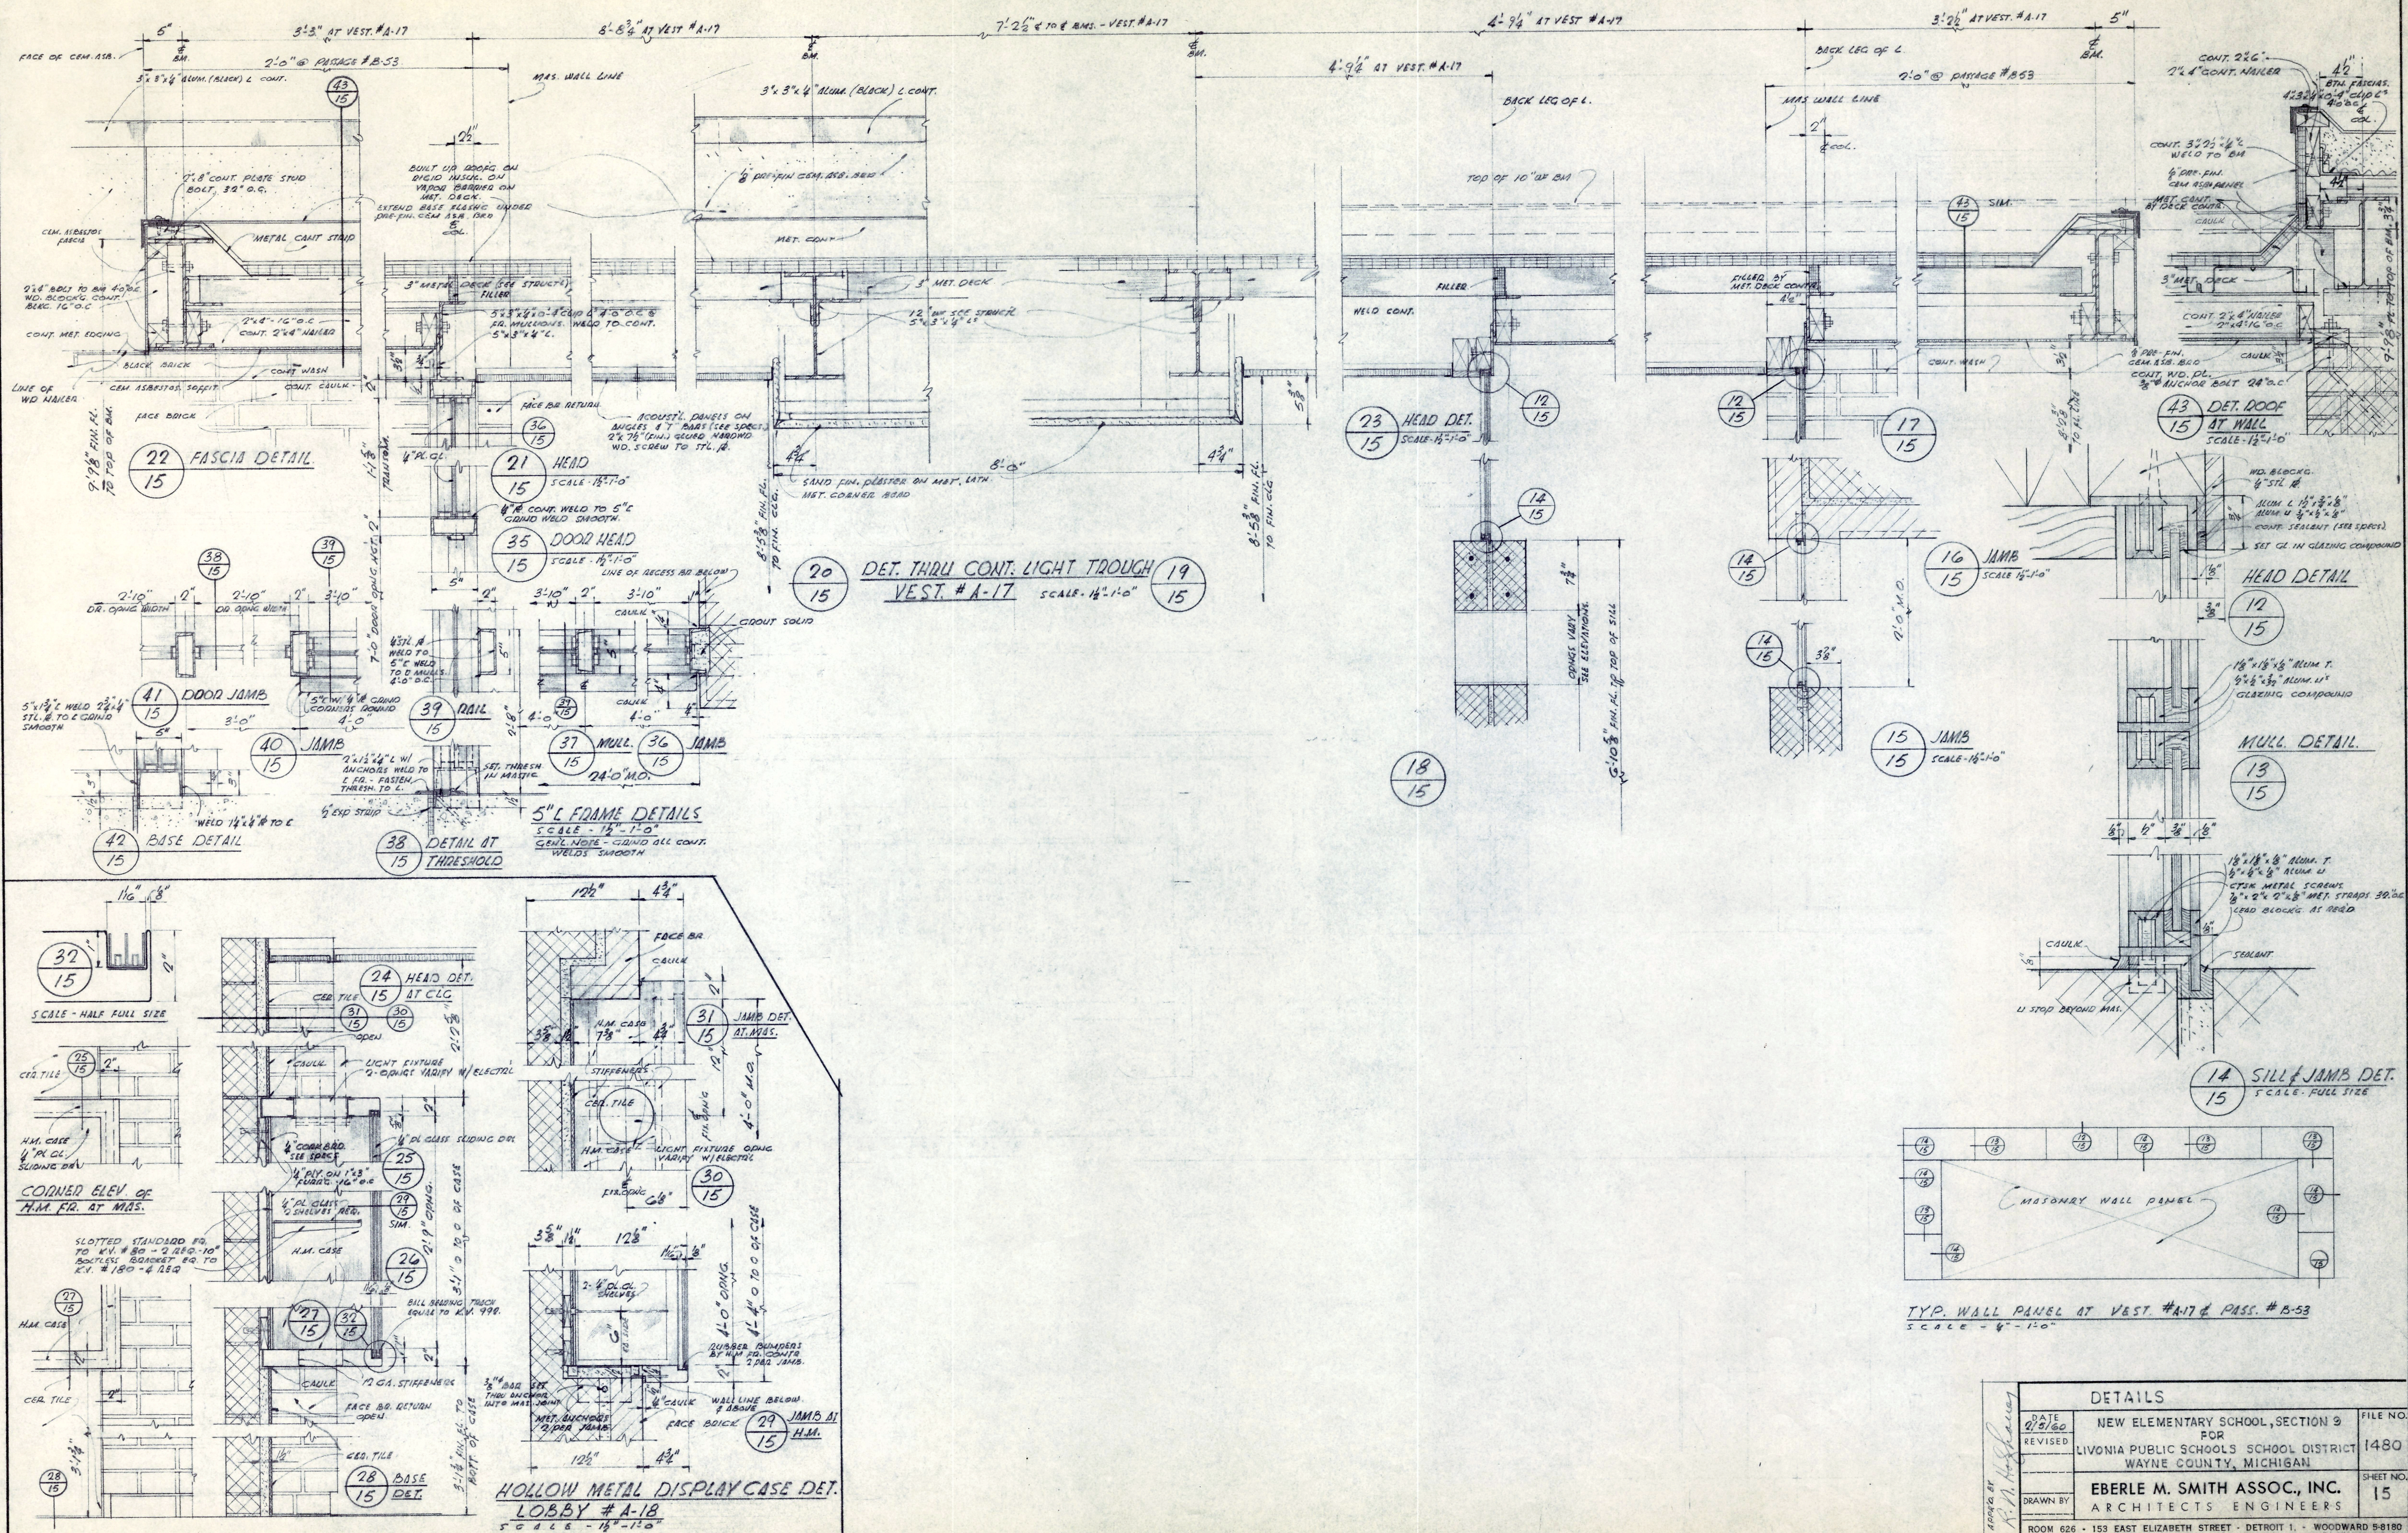


DETAILS			
DATE	9/2/60	NEW ELEMENTARY SCHOOL, SECTION 9	FILE NO.
REVISED		FOR	1480
		LIVONIA PUBLIC SCHOOLS SCHOOL DISTRICT	
		WAYNE COUNTY, MICHIGAN	
DRAWN BY	EBERLE M. SMITH ASSOC., INC.	ARCHITECTS ENGINEERS	SHEET NO.
			15
ROOM 626 - 153 EAST ELIZABETH STREET - DETROIT 1, MICHIGAN			



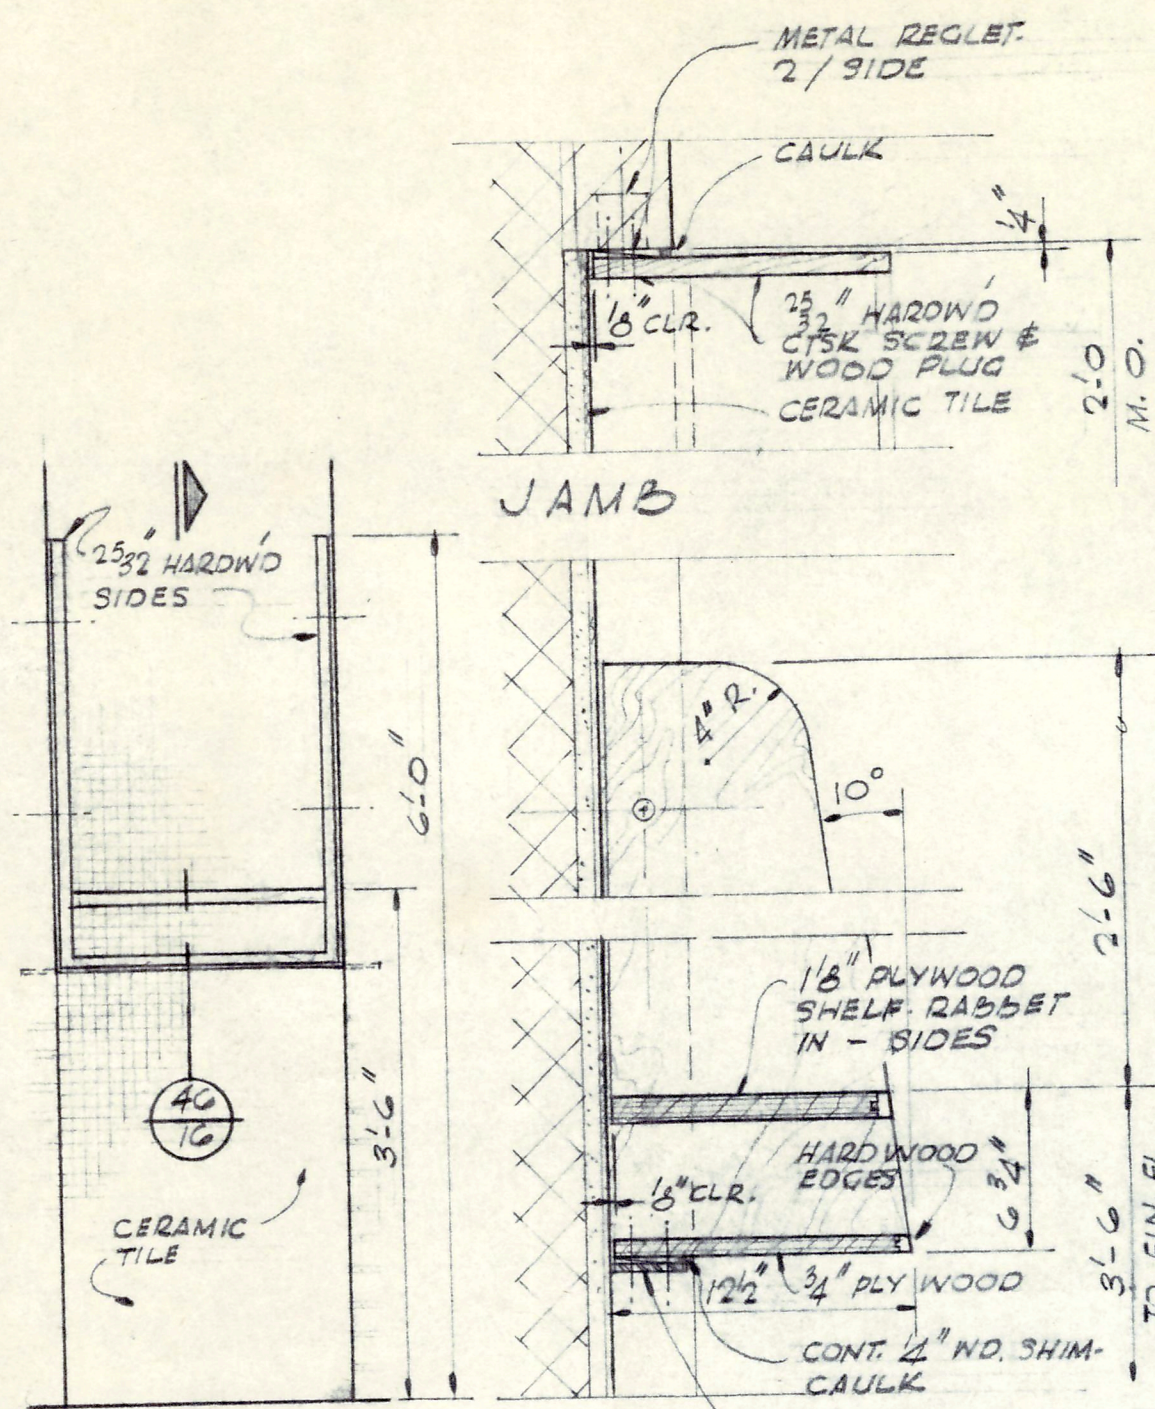


ELEV. TELE. CABT.

SCALE: 3/4" = 1'-0"



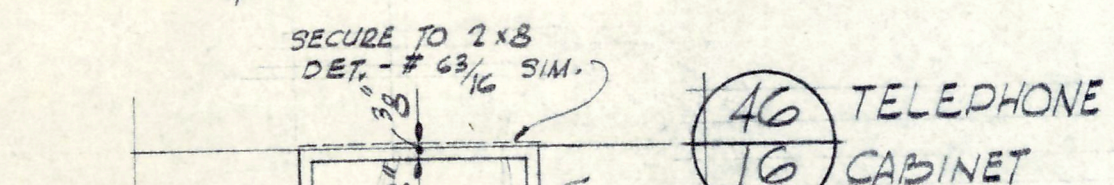


LIBRARY ENTRANCE ELEV. - 36" x 1'-0"

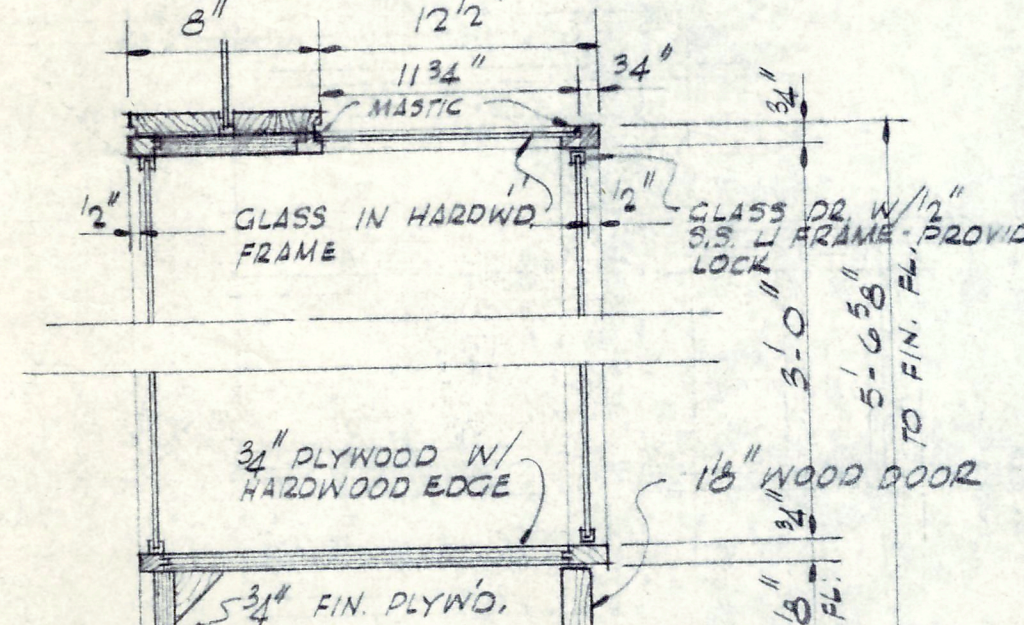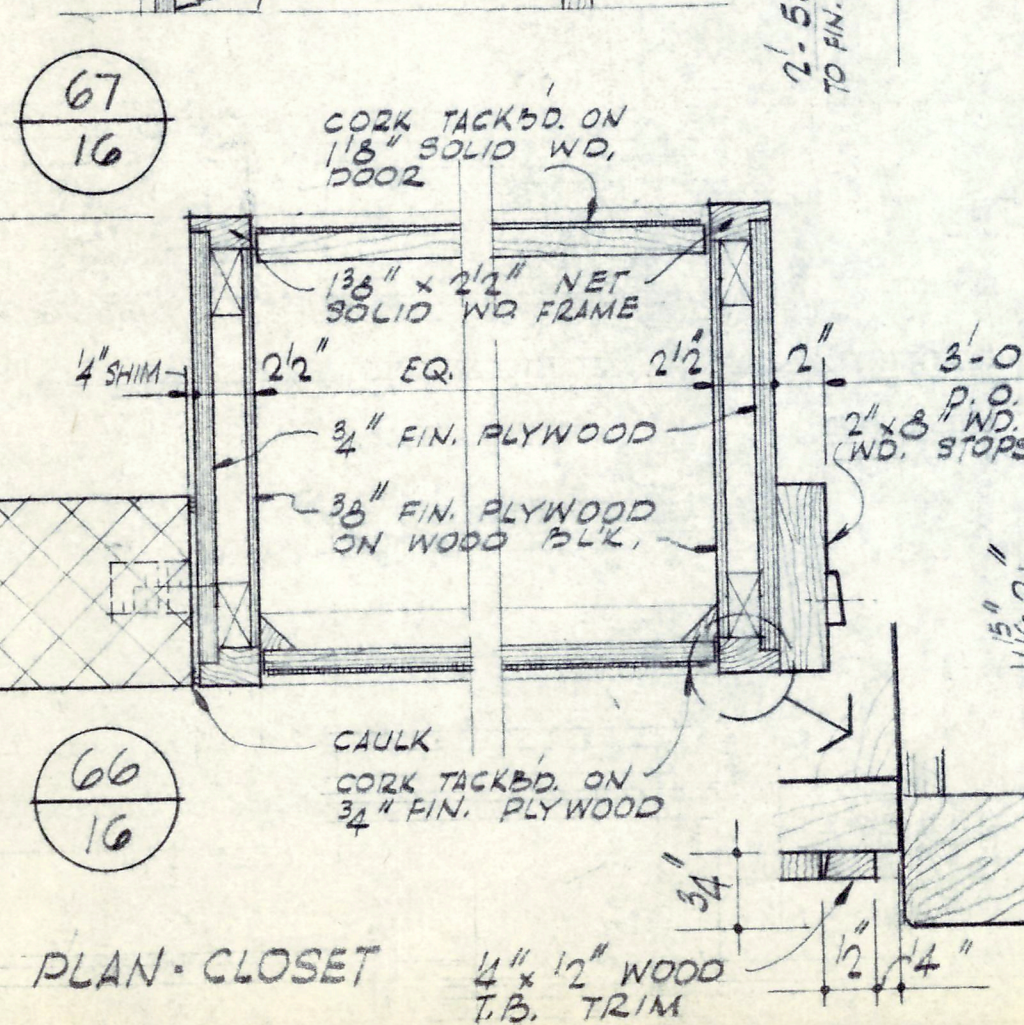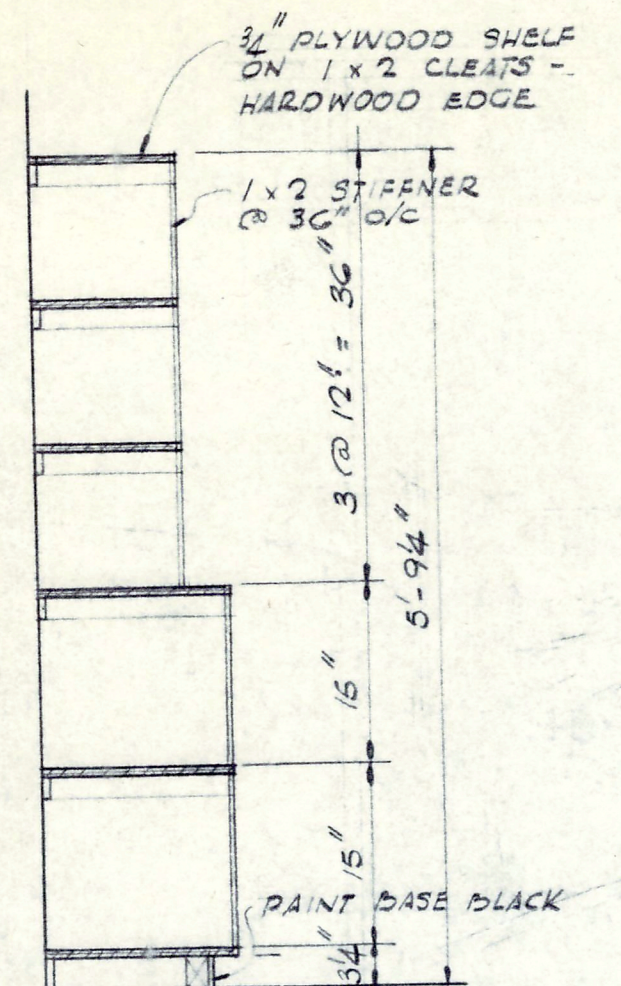





SECTION - CLOSET SHELVING

SCALE 3/4" = 1'-0"

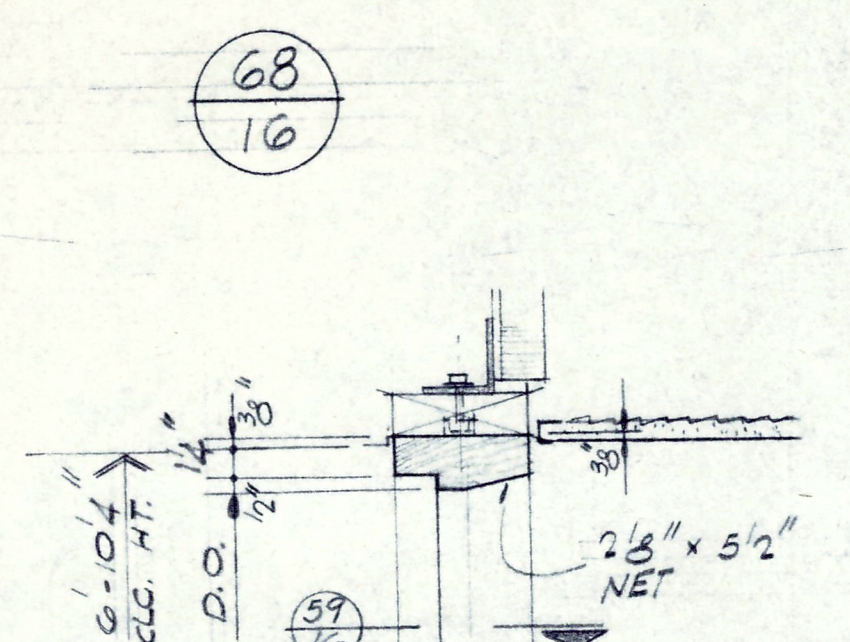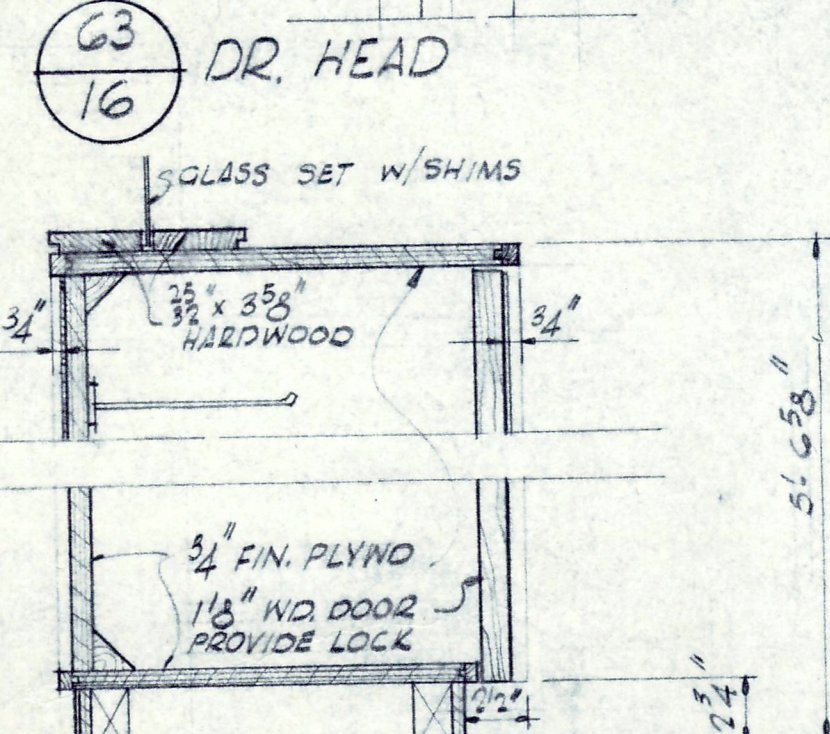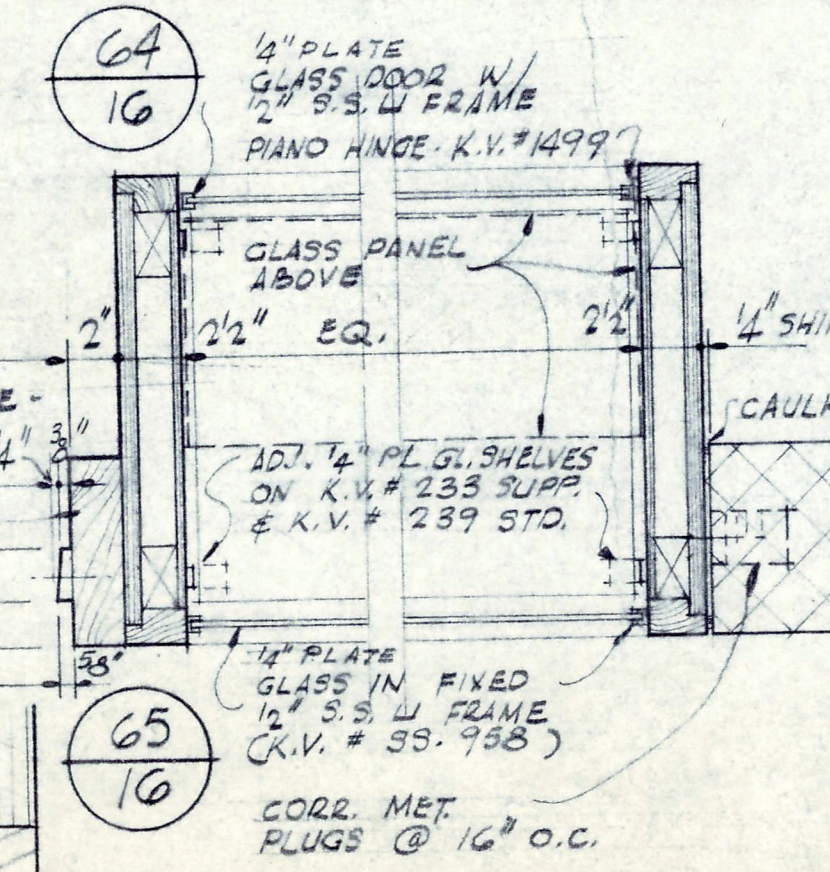



PLAN - DISPLAY CASE

47 COAT RACK @ CORR #3-54, 3-59

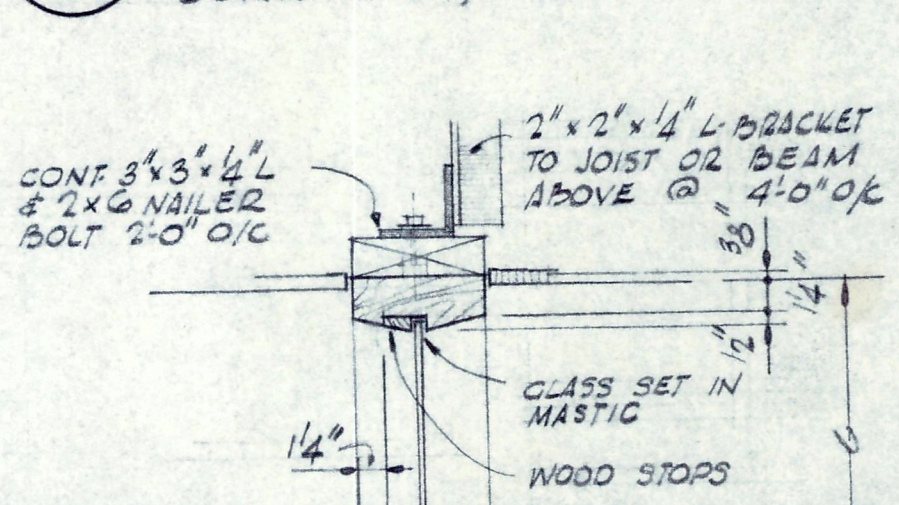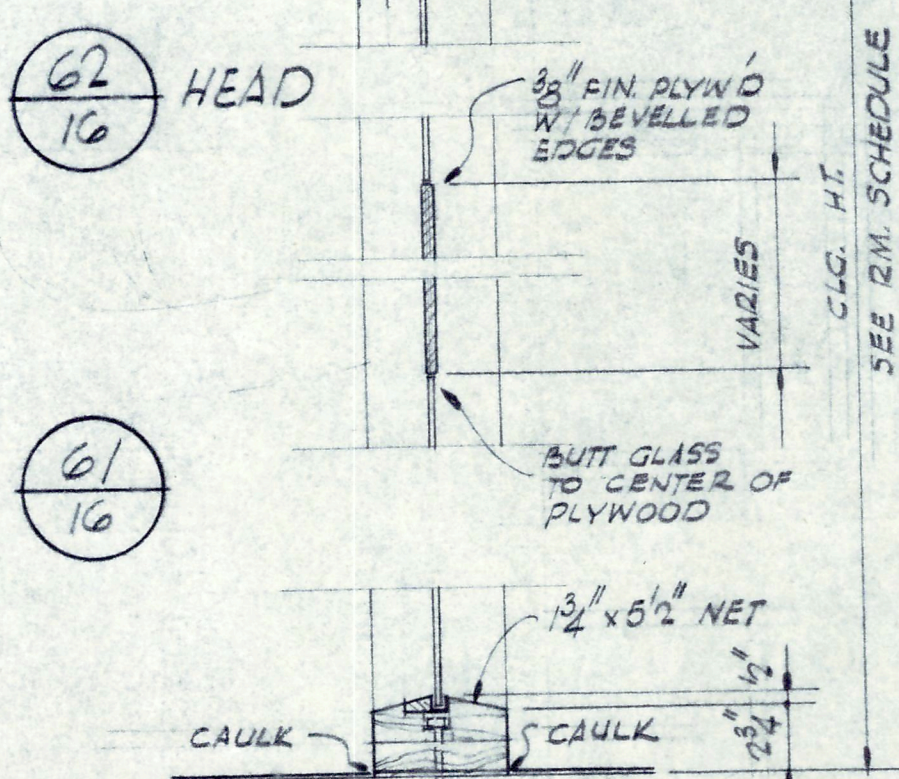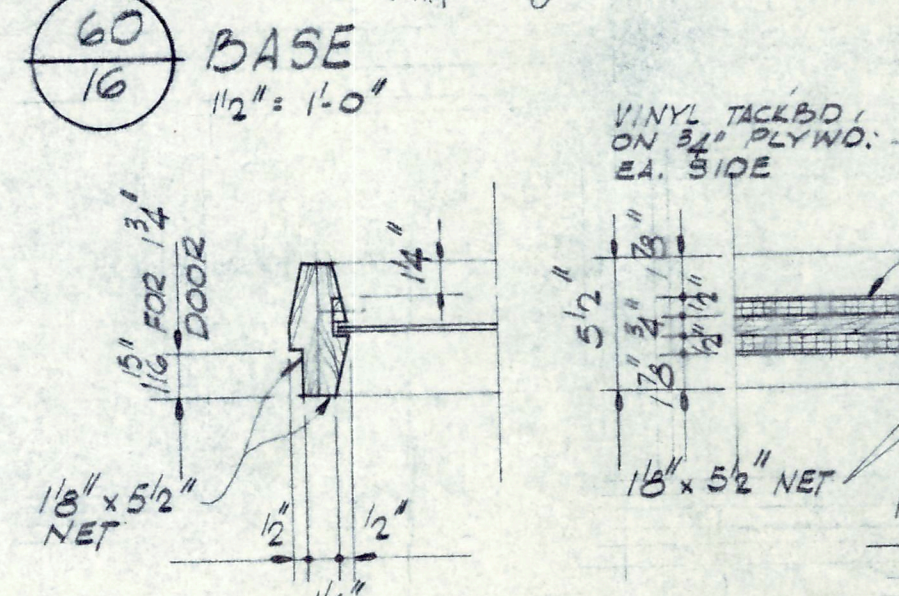
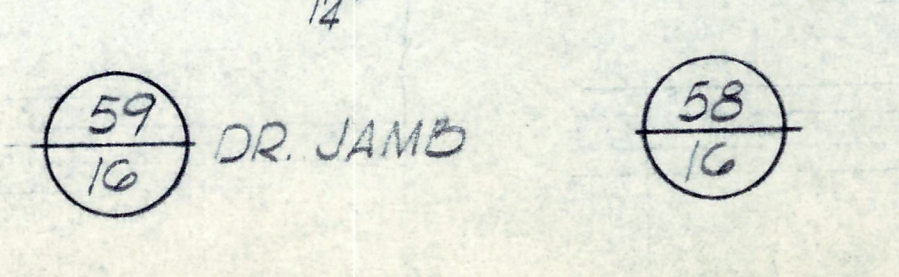


59 DR. JAMB

48 COAT RACK @ KINDERGARTENS



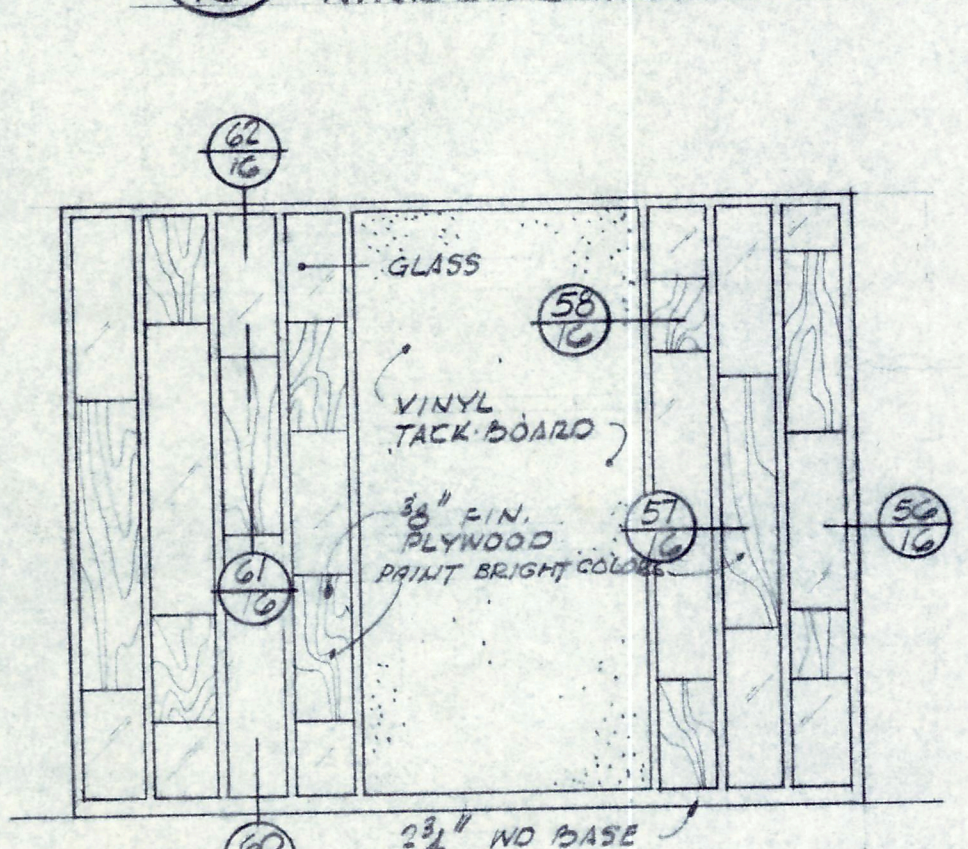
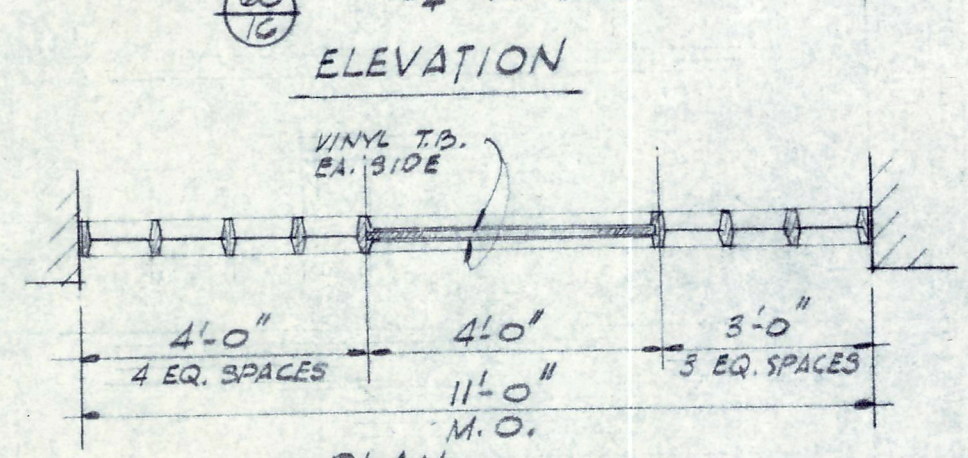


PARTITION - OFFICE #A-20

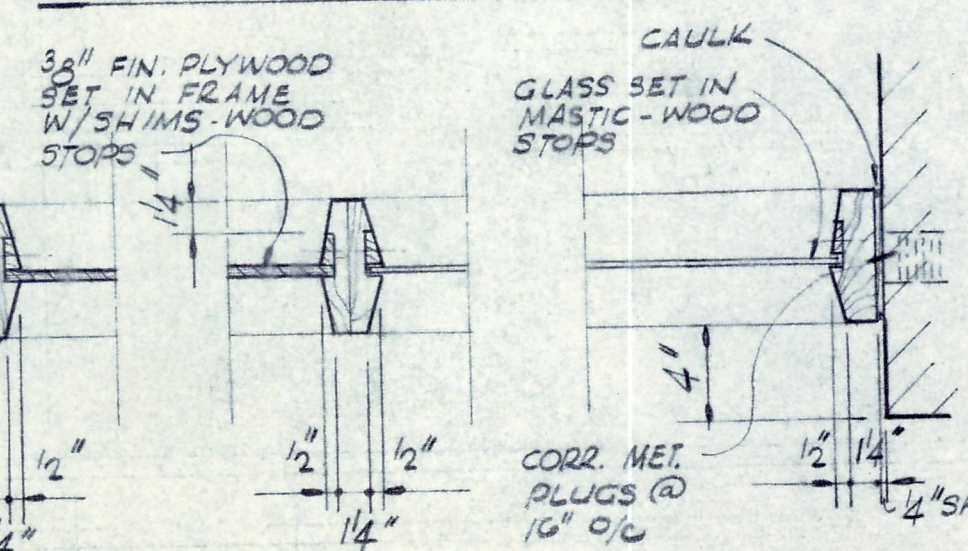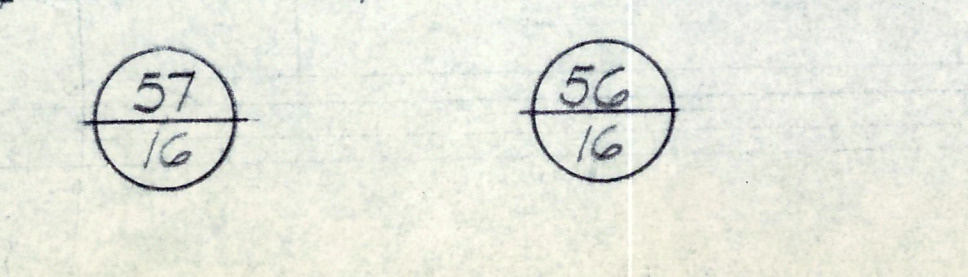





57

49 COAT RACK @ COAT RMS. #A-5 & 4-G




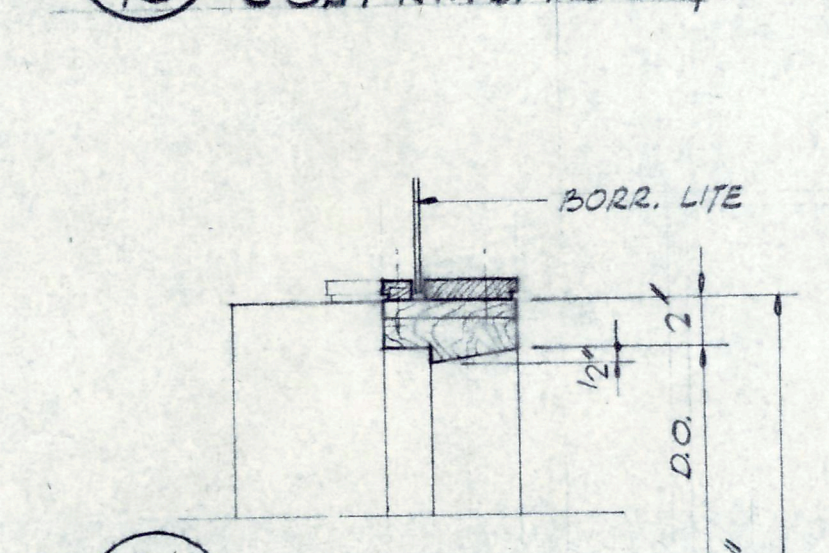
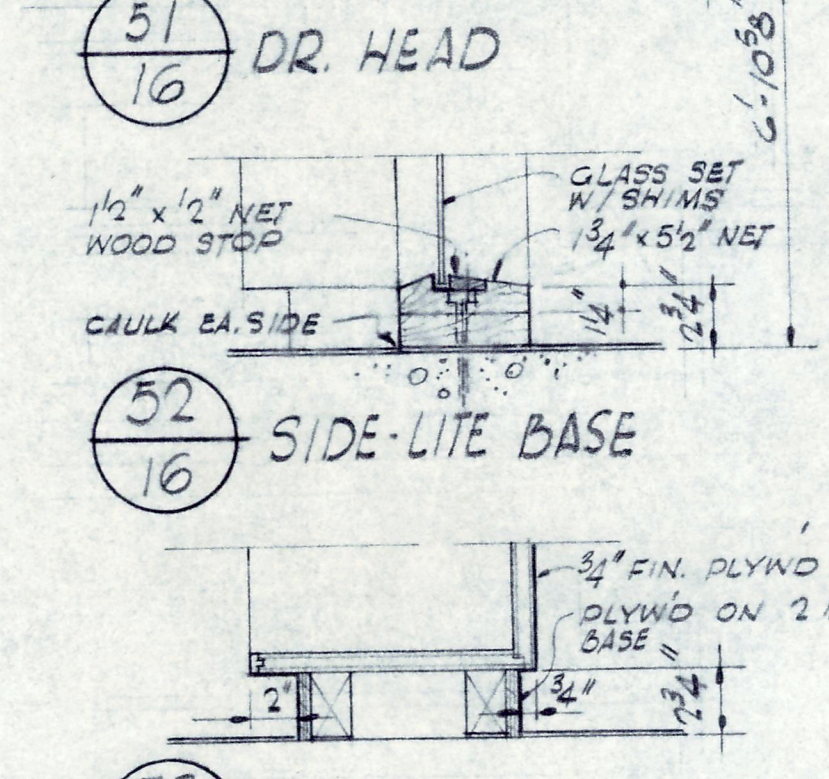
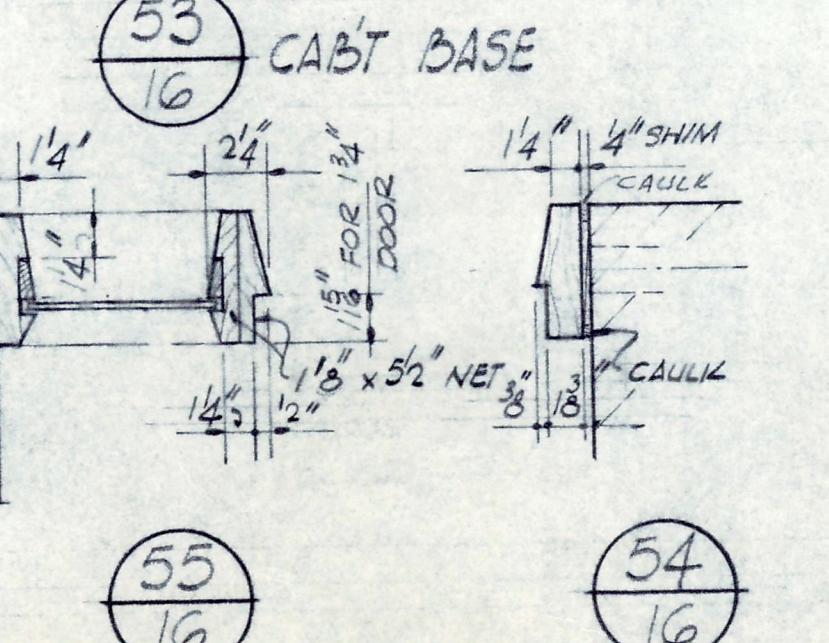
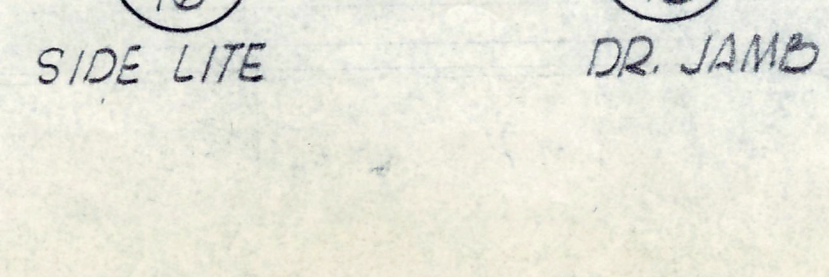


55 SIDE LITE

50 COAT RACKS @ COAT RMS. #A-5 & 4-G

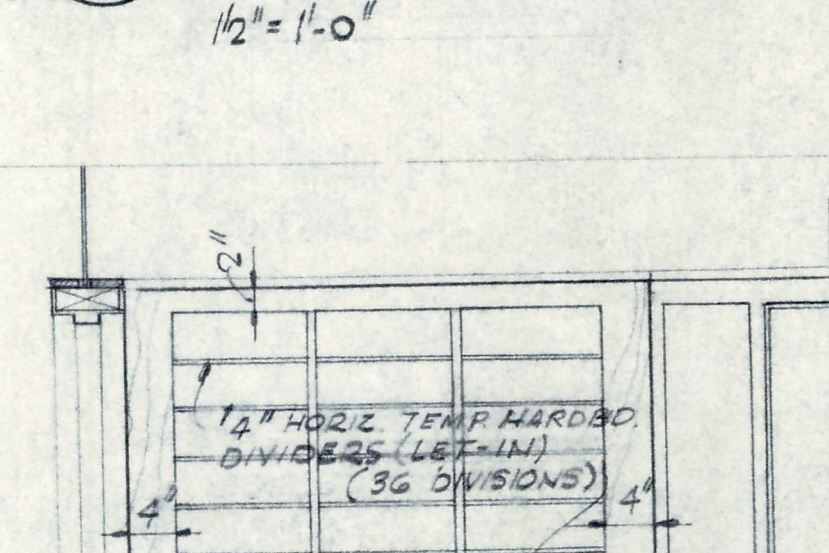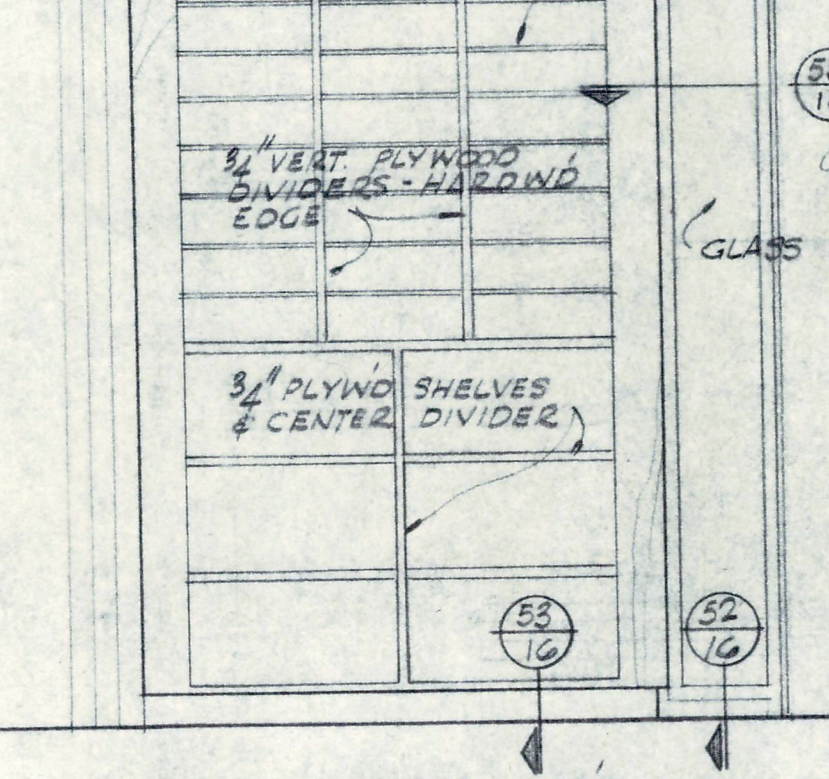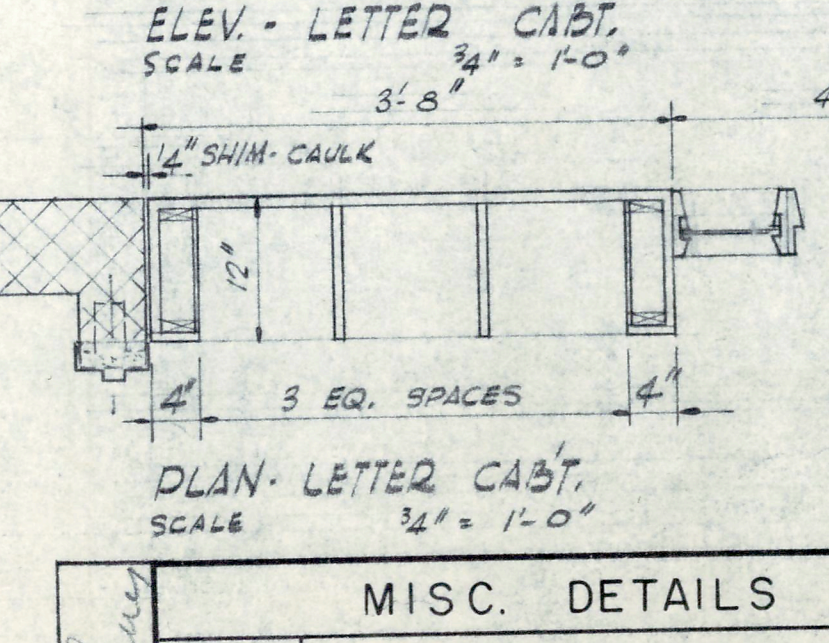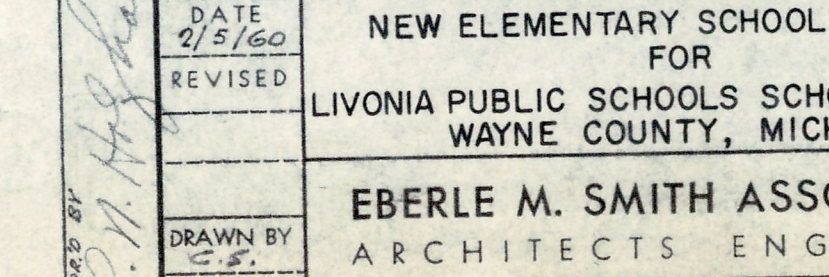

54 DR. JAMB

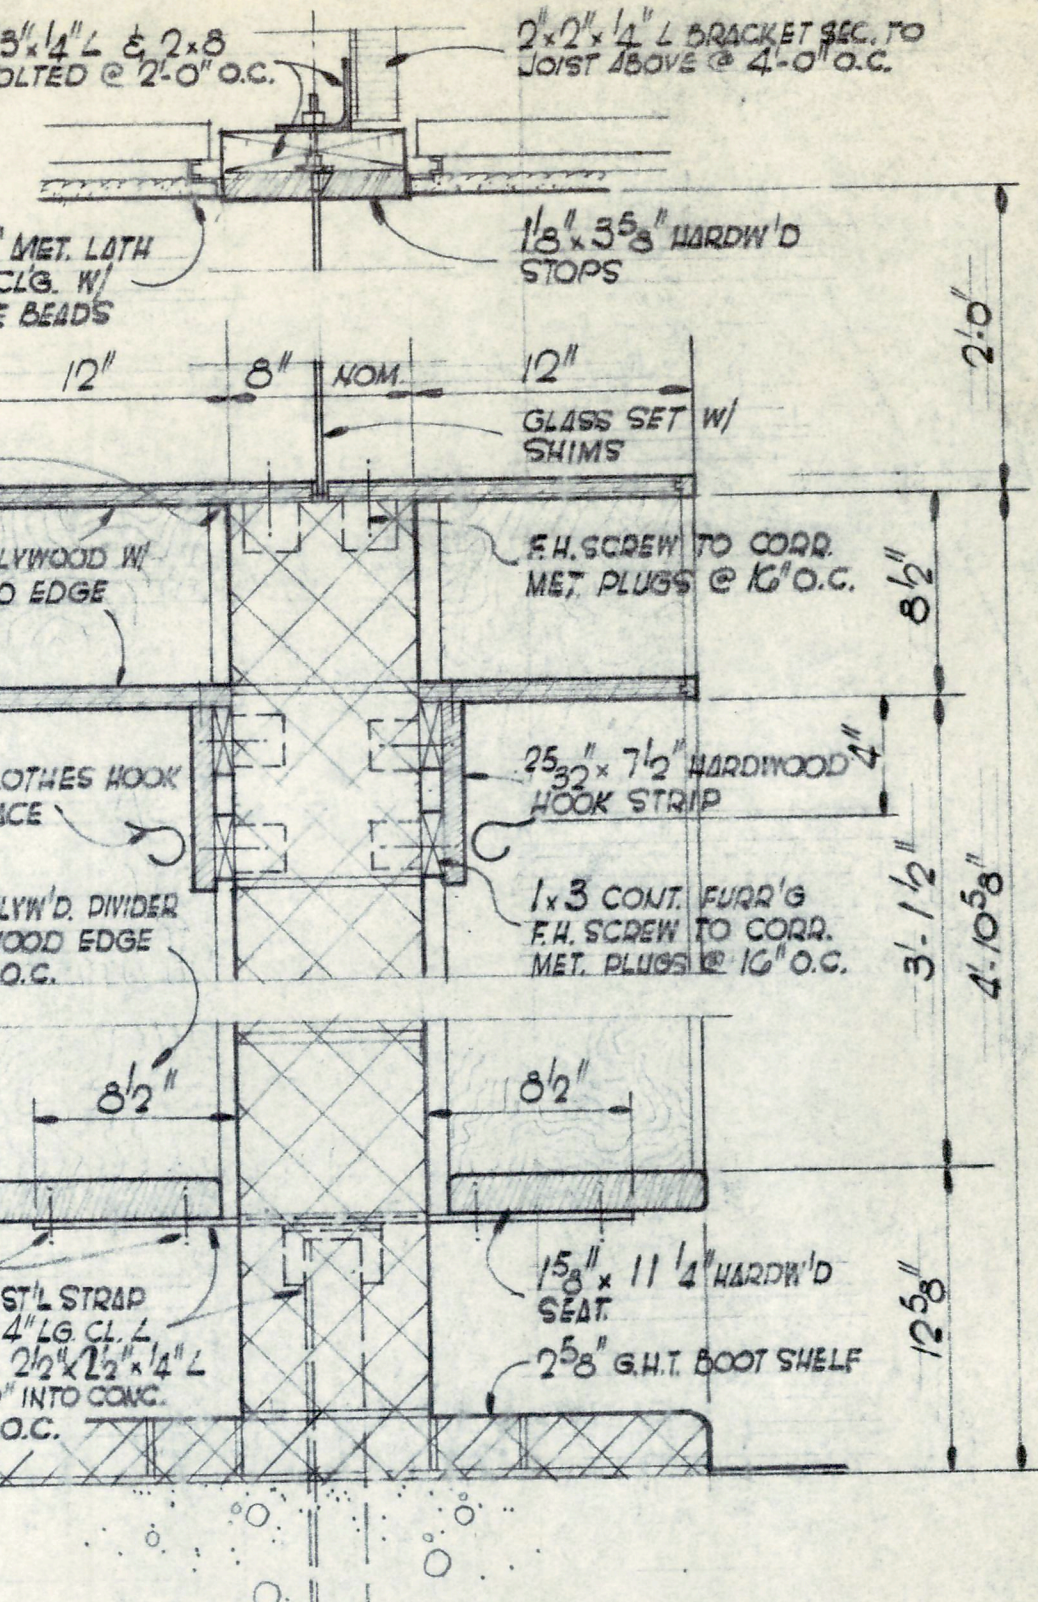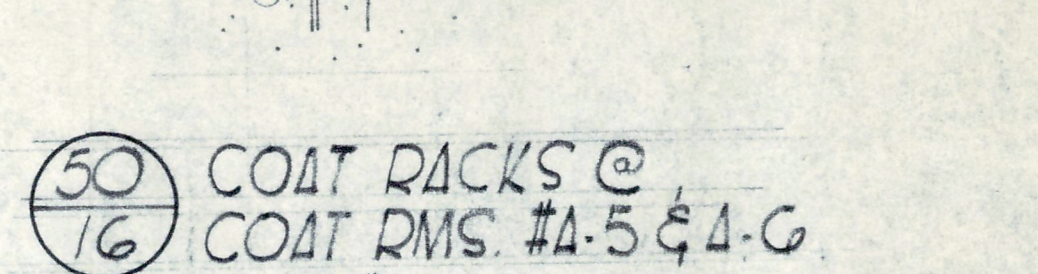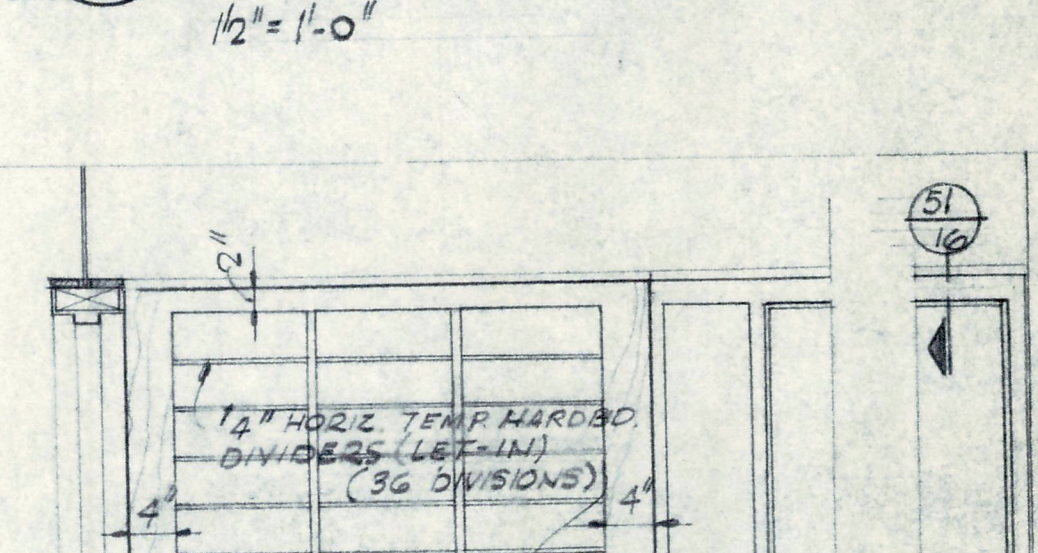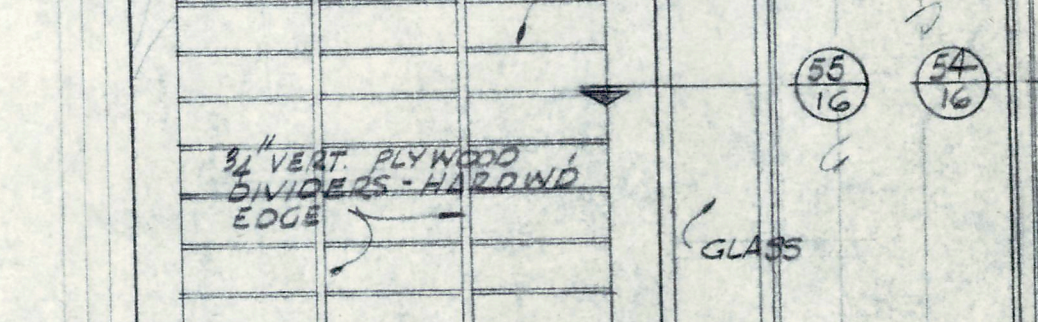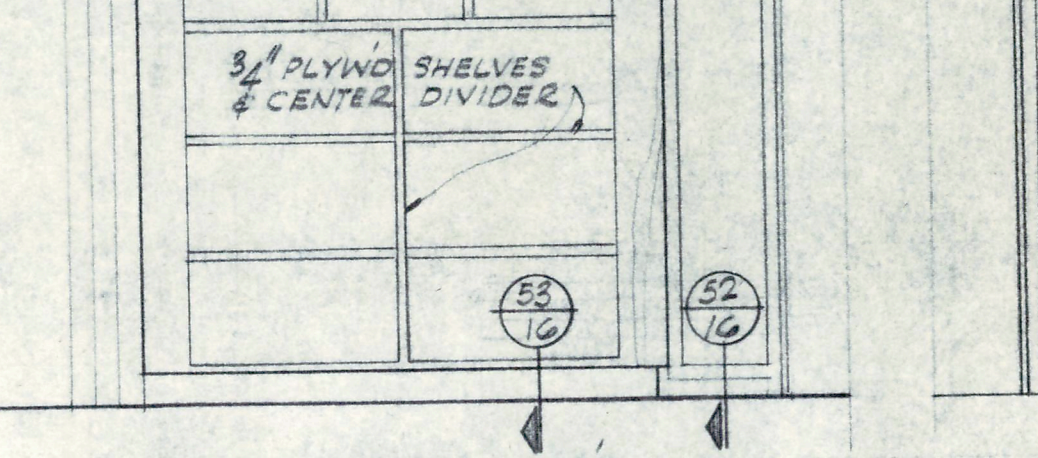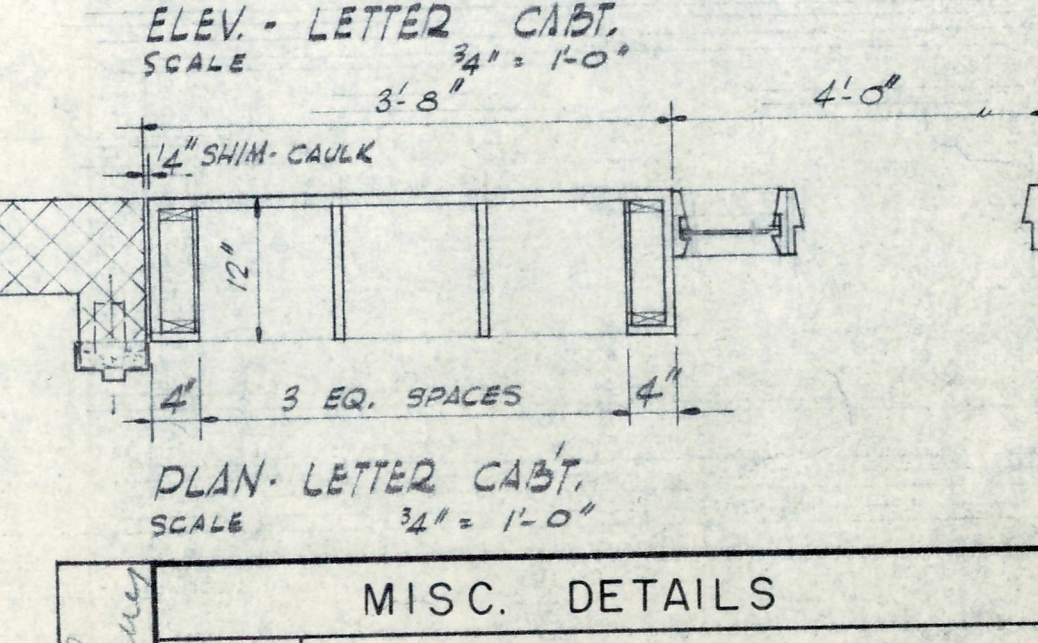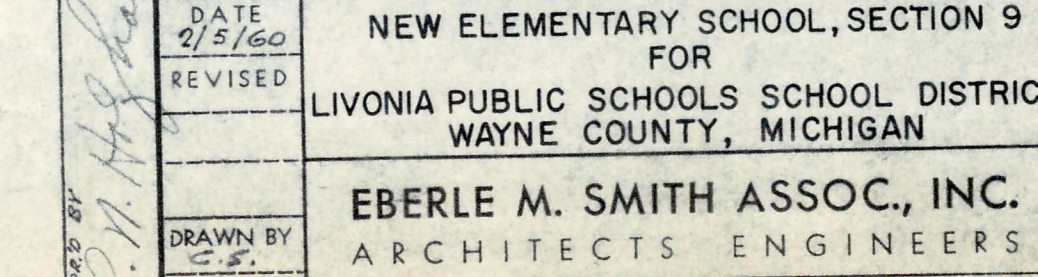

56

MISC. DETAILS		
DATE 2/5/60	NEW ELEMENTARY SCHOOL, SECTION 9 FOR LIVONIA PUBLIC SCHOOLS SCHOOL DISTRICT WAYNE COUNTY, MICHIGAN	FILE NO. 1480
DRAWN BY E.S.	EBERLE M. SMITH ASSOC., INC. ARCHITECTS ENGINEERS	SHEET NO. 16
ROOM 628 - 153 EAST ELIZABETH STREET - DETROIT 1 - WOODWARD 5-8180		