



SECTION "W-6"


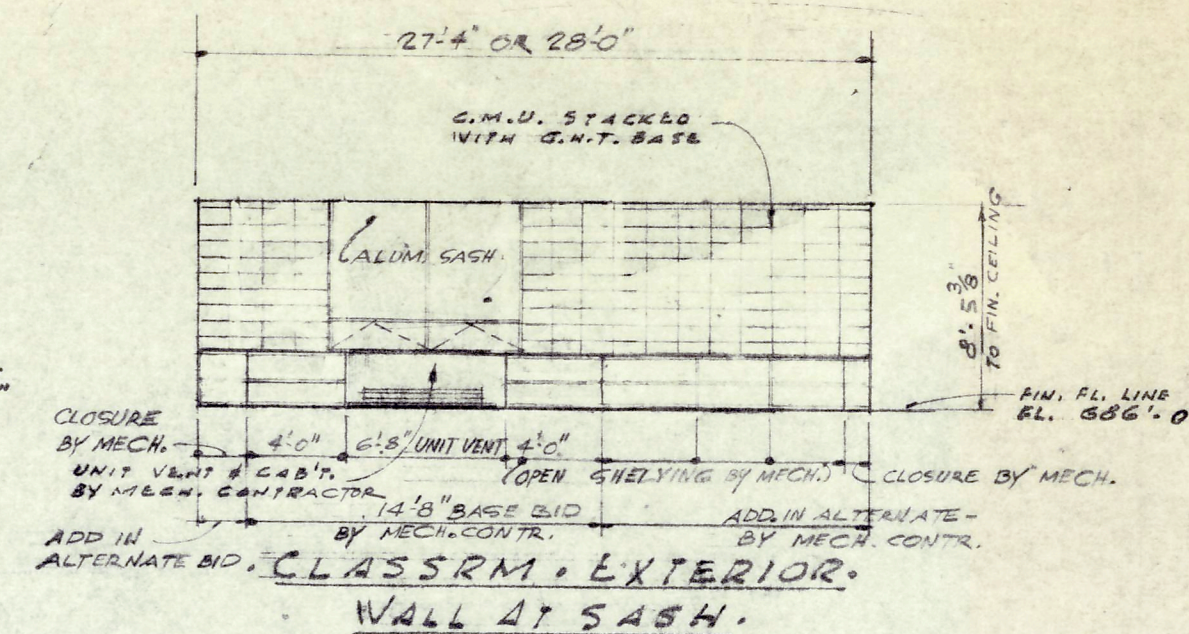


WALL AT SASH.

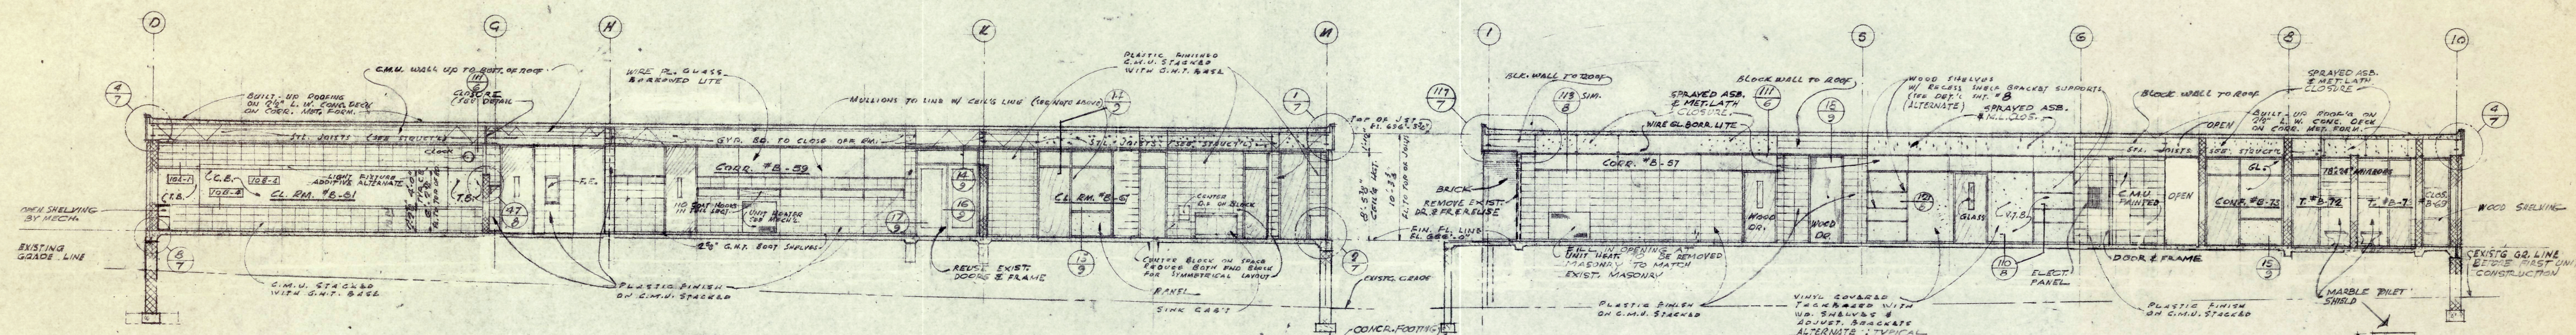


SECTION "X-6"


SECTION - Y-6

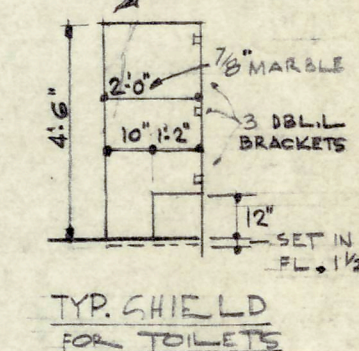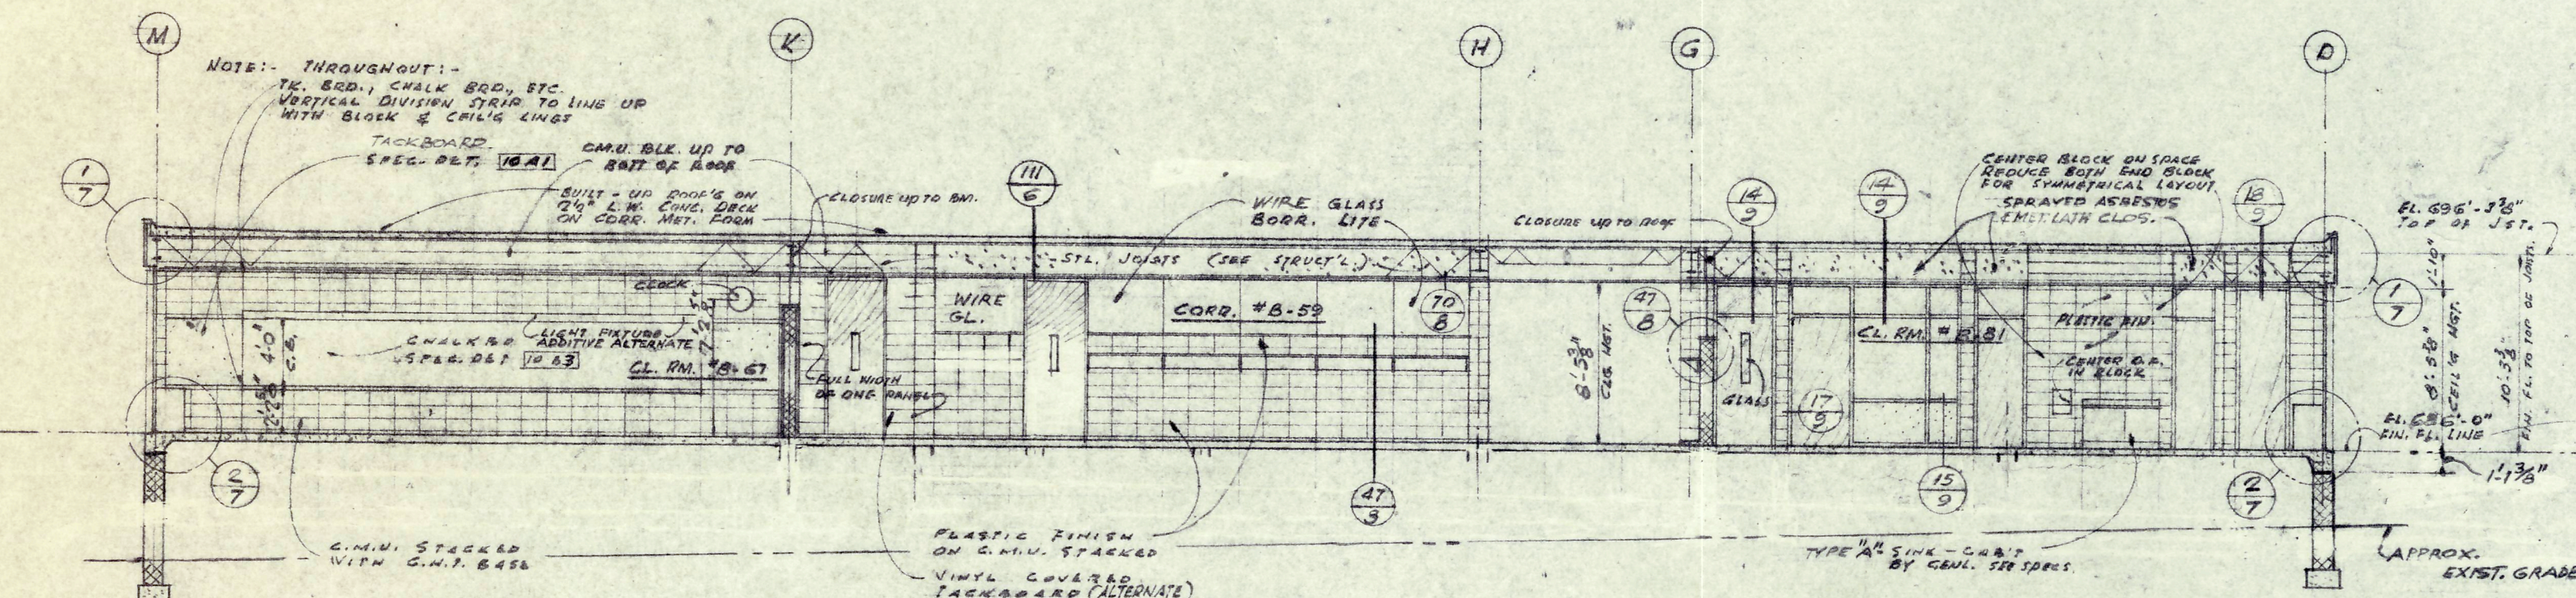


SECTION "Z-6"

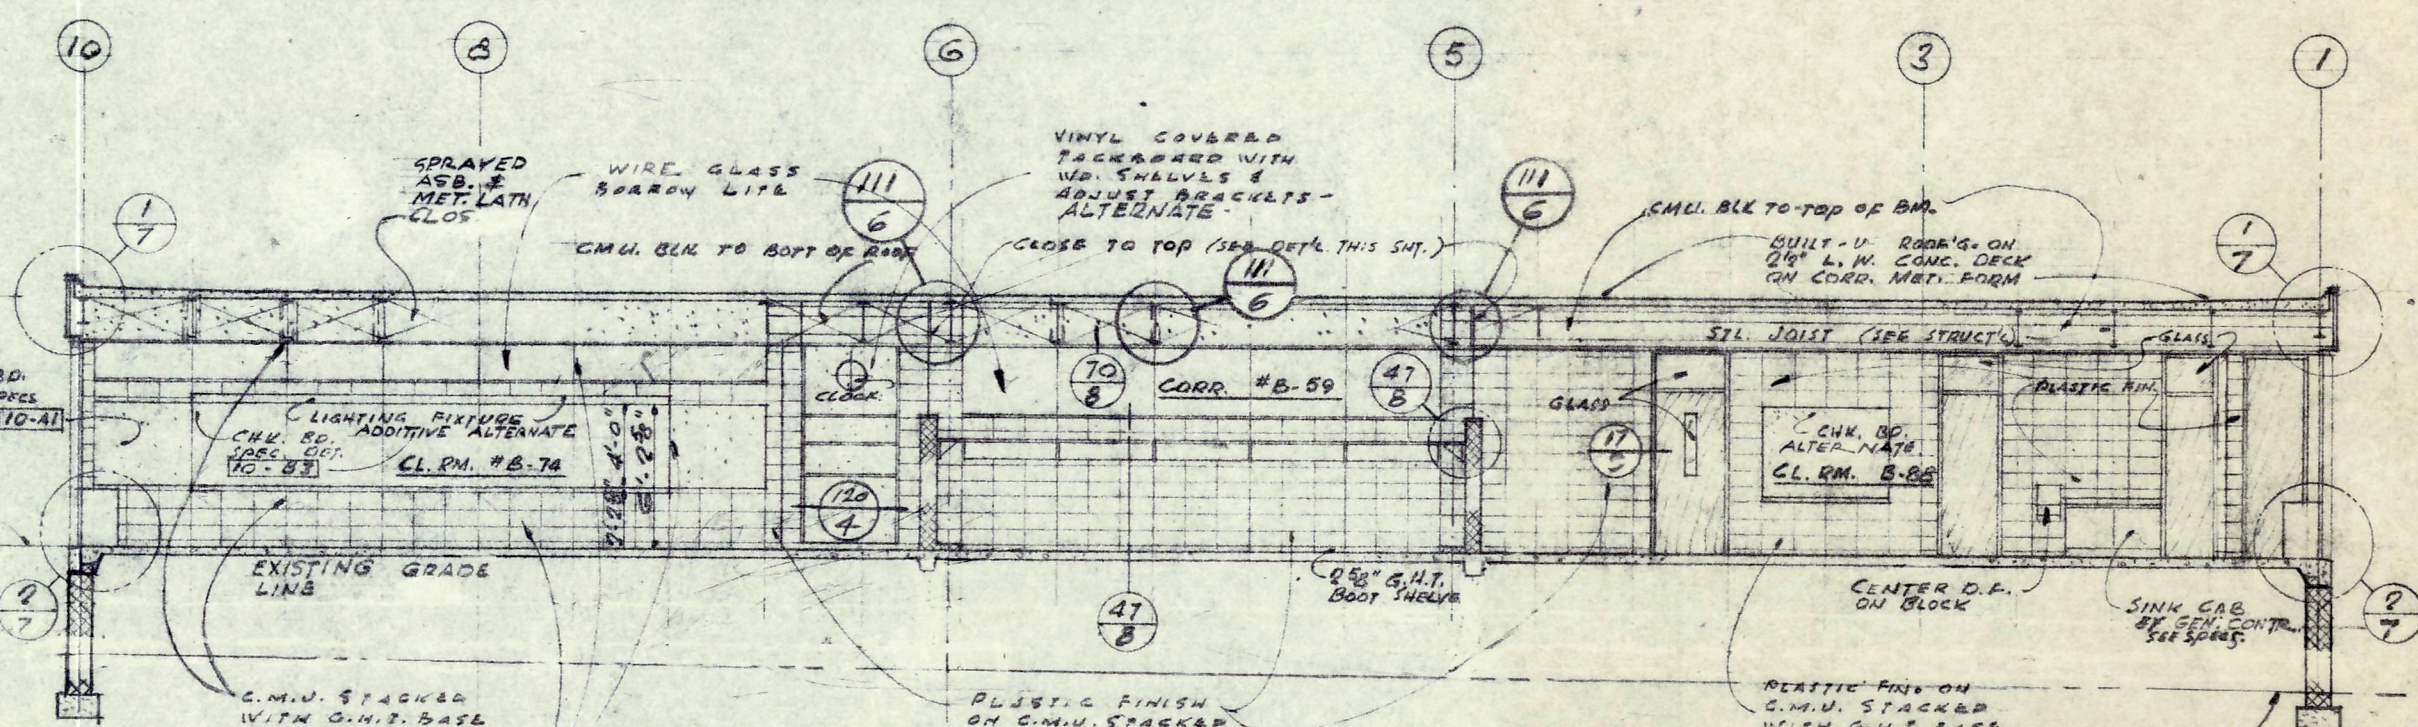


SECTION - "AL-6"

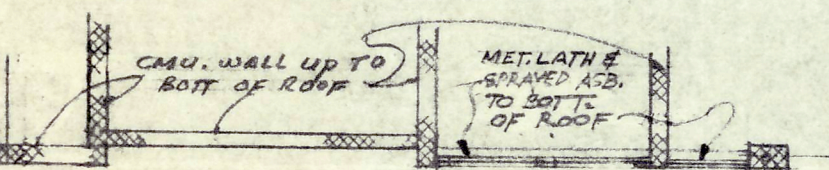

TYP. PLAN OF TOILET AREA
TAKEN ABOVE G.L.G.

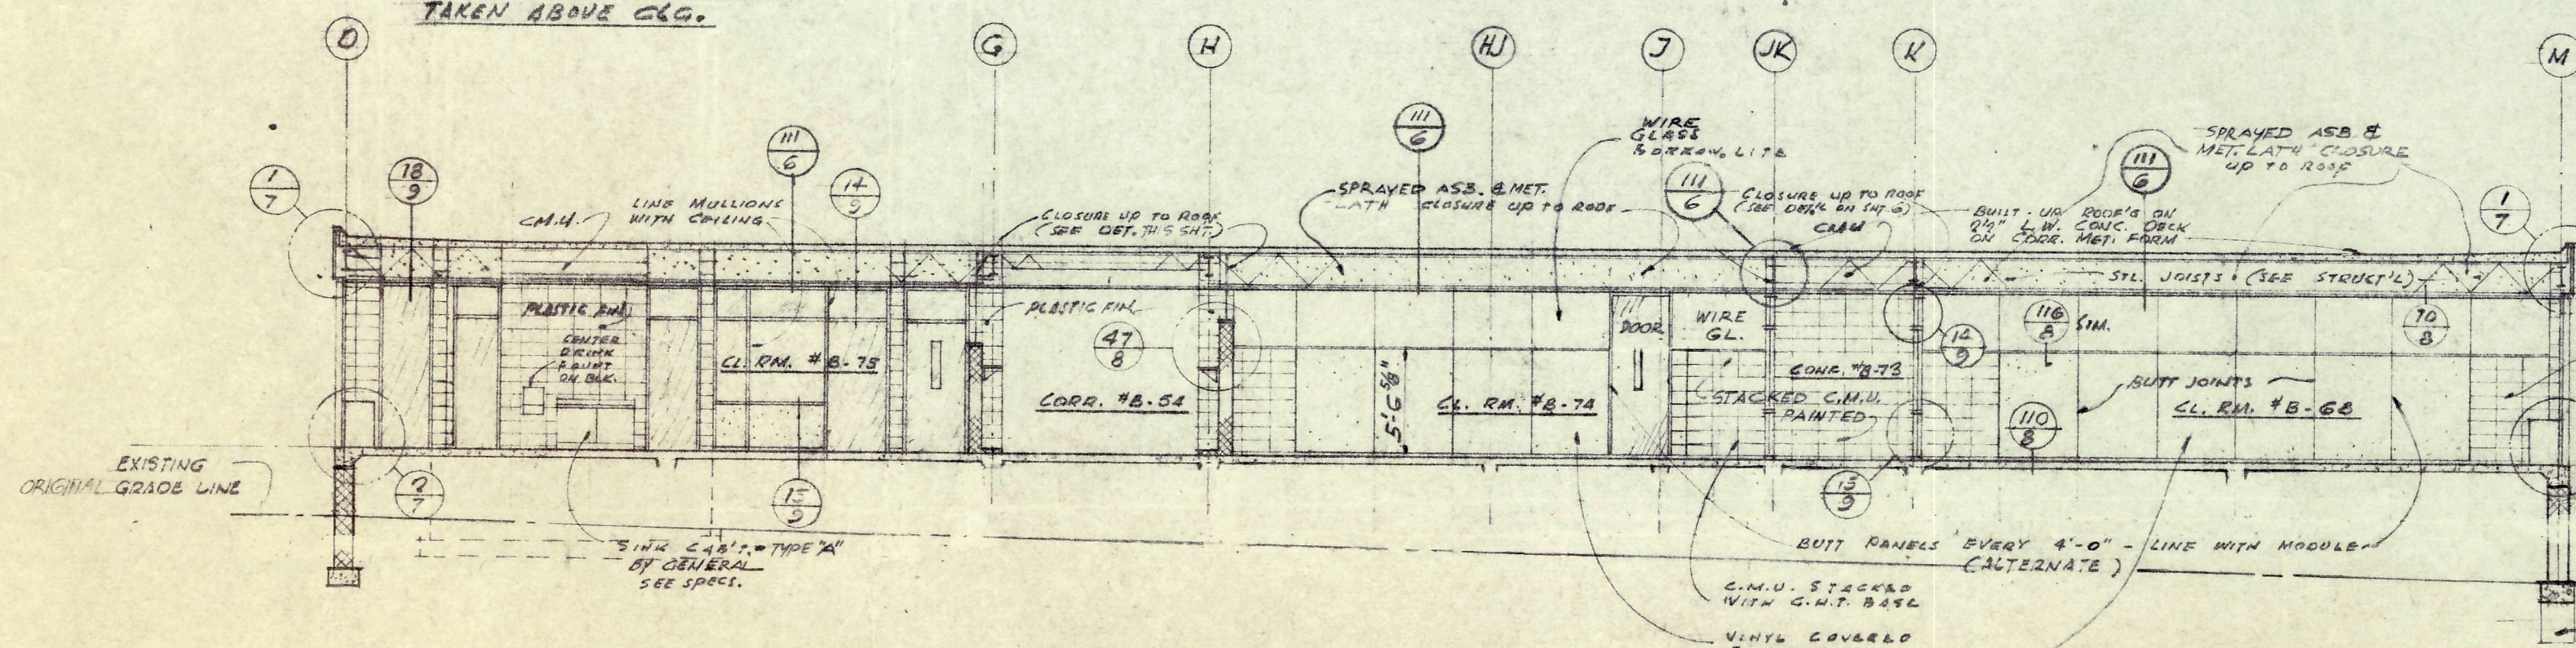

SECTION "BI-6"

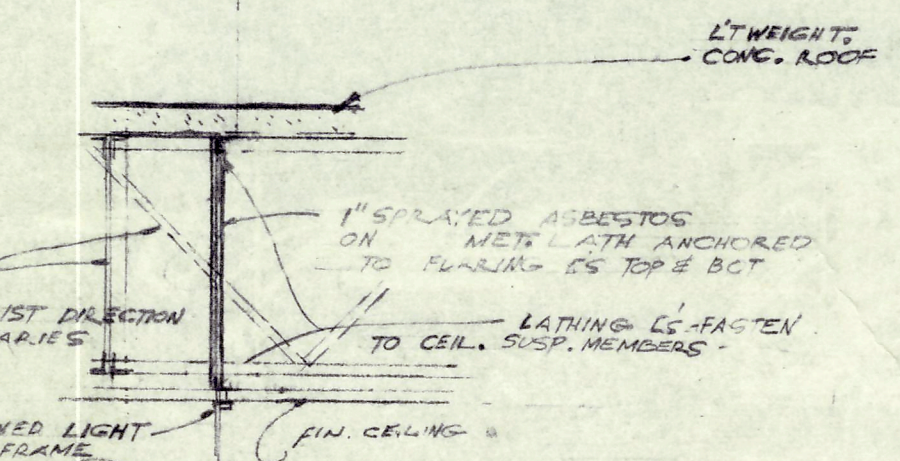

111 DETAIL (TYP.)

6 OPENING ABOVE CEILING

SCALE 3/4" = 1'-0"


NOTE SEE MECH. PLANS FOR
IN LATH & ASTOS CL.

ABOVE CEILING


17

NOTE:
FOR FLOOR BEAM & FOOTING
LOCATIONS, SIZES & DEPTHS SEE
DRWG. 3 & 5-1

DATE <i>12/15/50</i>		BUILDING SECTIONS UNIT "B1"	FILE NO.
REVISED	ADDITION TO MARSHALL ELEMENTARY SCHOOL SECTION 9 LIVONIA PUBLIC SCHOOLS SCHOOL DISTRICT WAYNE COUNTY, MICHIGAN		1587
DRAWN BY <i>E. L. M.</i>		EBERLE M. SMITH ASSOC., INC. ARCHITECTS ENGINEERS	SHEET NO. 6
ROOM 626 - 153 EAST ELIZABETH STREET - DETROIT 1, - WOODWARD 5-8190			

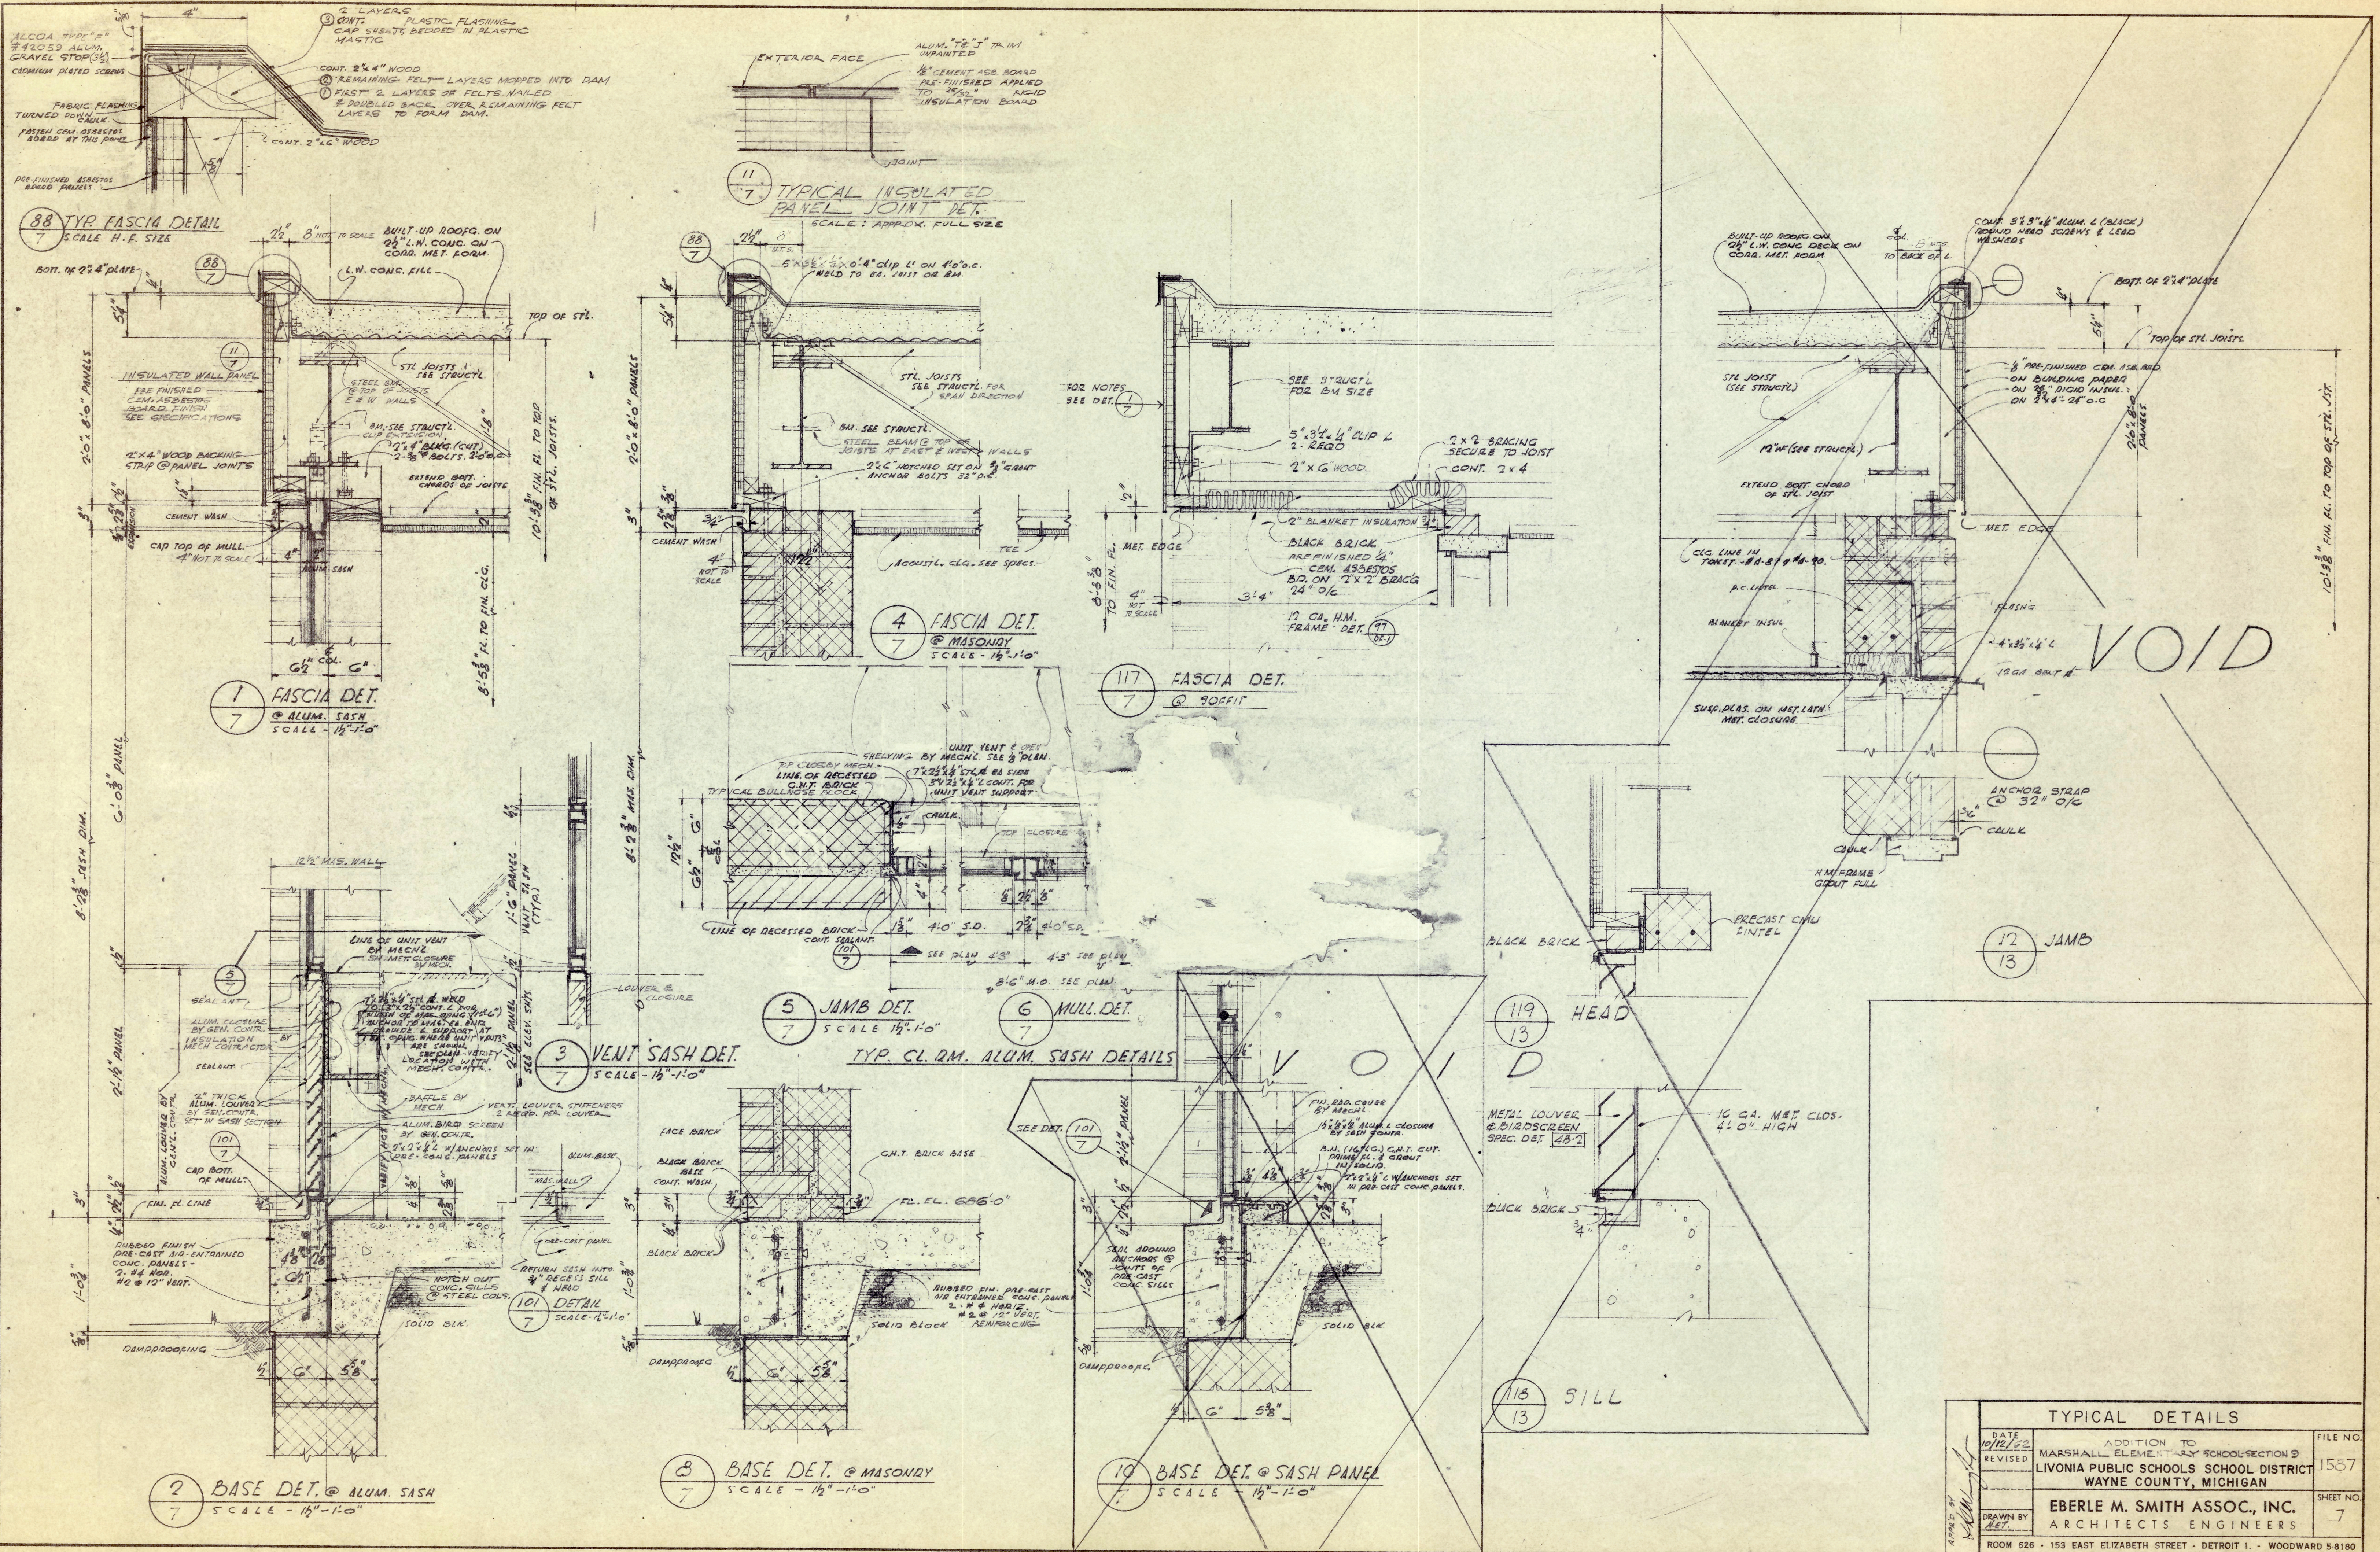

TYPICAL DETAILS			
DATE	10/12/20	FILE NO.	1537
REVISION			
ADDITION TO MARSHALL ELEMENTARY SCHOOL-SECTION 9			
LIVONIA PUBLIC SCHOOLS SCHOOL DISTRICT			
WAYNE COUNTY, MICHIGAN			
EBERLE M. SMITH ASSOC., INC.			
ARCHITECTS ENGINEERS			
DRAWN BY	KEP	SHEET NO.	7
ROOM 626 • 153 EAST ELIZABETH STREET • DETROIT 1 • WOODWARD 5-8180			

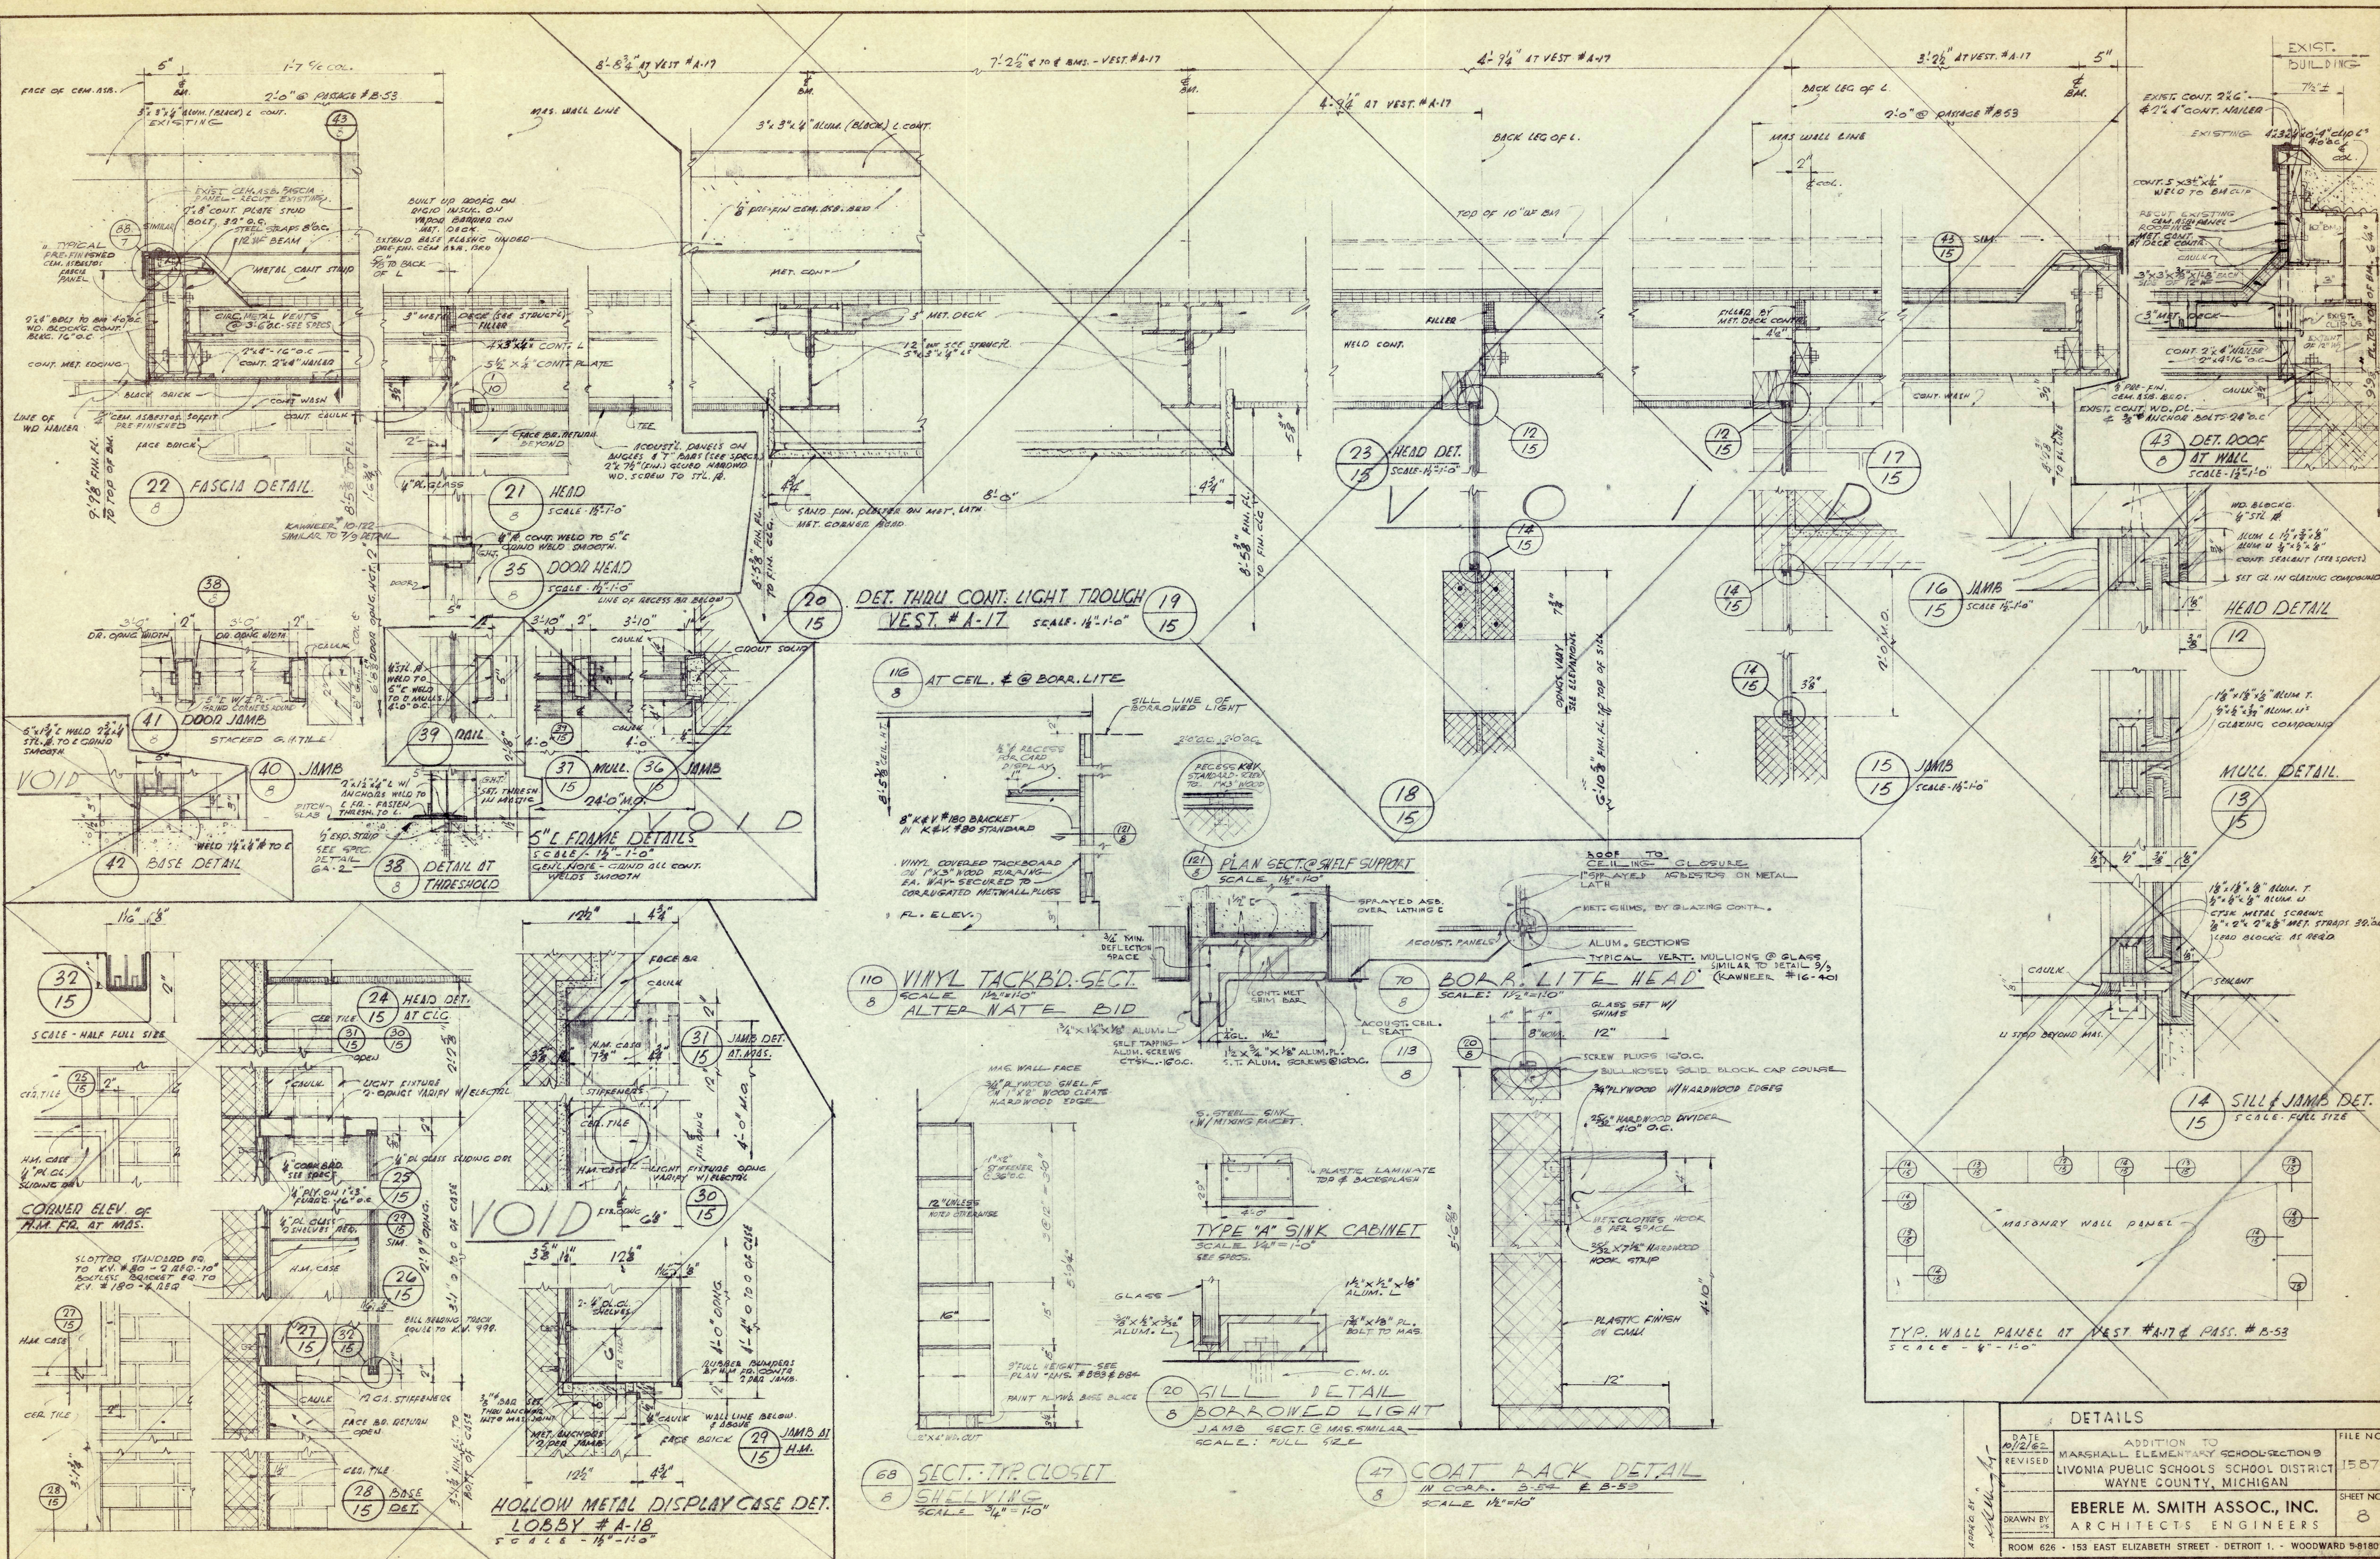

DETAILS		
DATE 10/2/62	ADDITION TO MARSHALL ELEMENTARY SCHOOL SECTION 9	FILE NO. 1587
REVISED	LIVONIA PUBLIC SCHOOLS SCHOOL DISTRICT	
	WAYNE COUNTY, MICHIGAN	
DRAWN BY E. M. SMITH ASSOC., INC.	ARCHITECTS ENGINEERS	SHEET NO. 8
ROOM 626 - 153 EAST ELIZABETH STREET - DETROIT 11 - WOODWARD 9-8180		