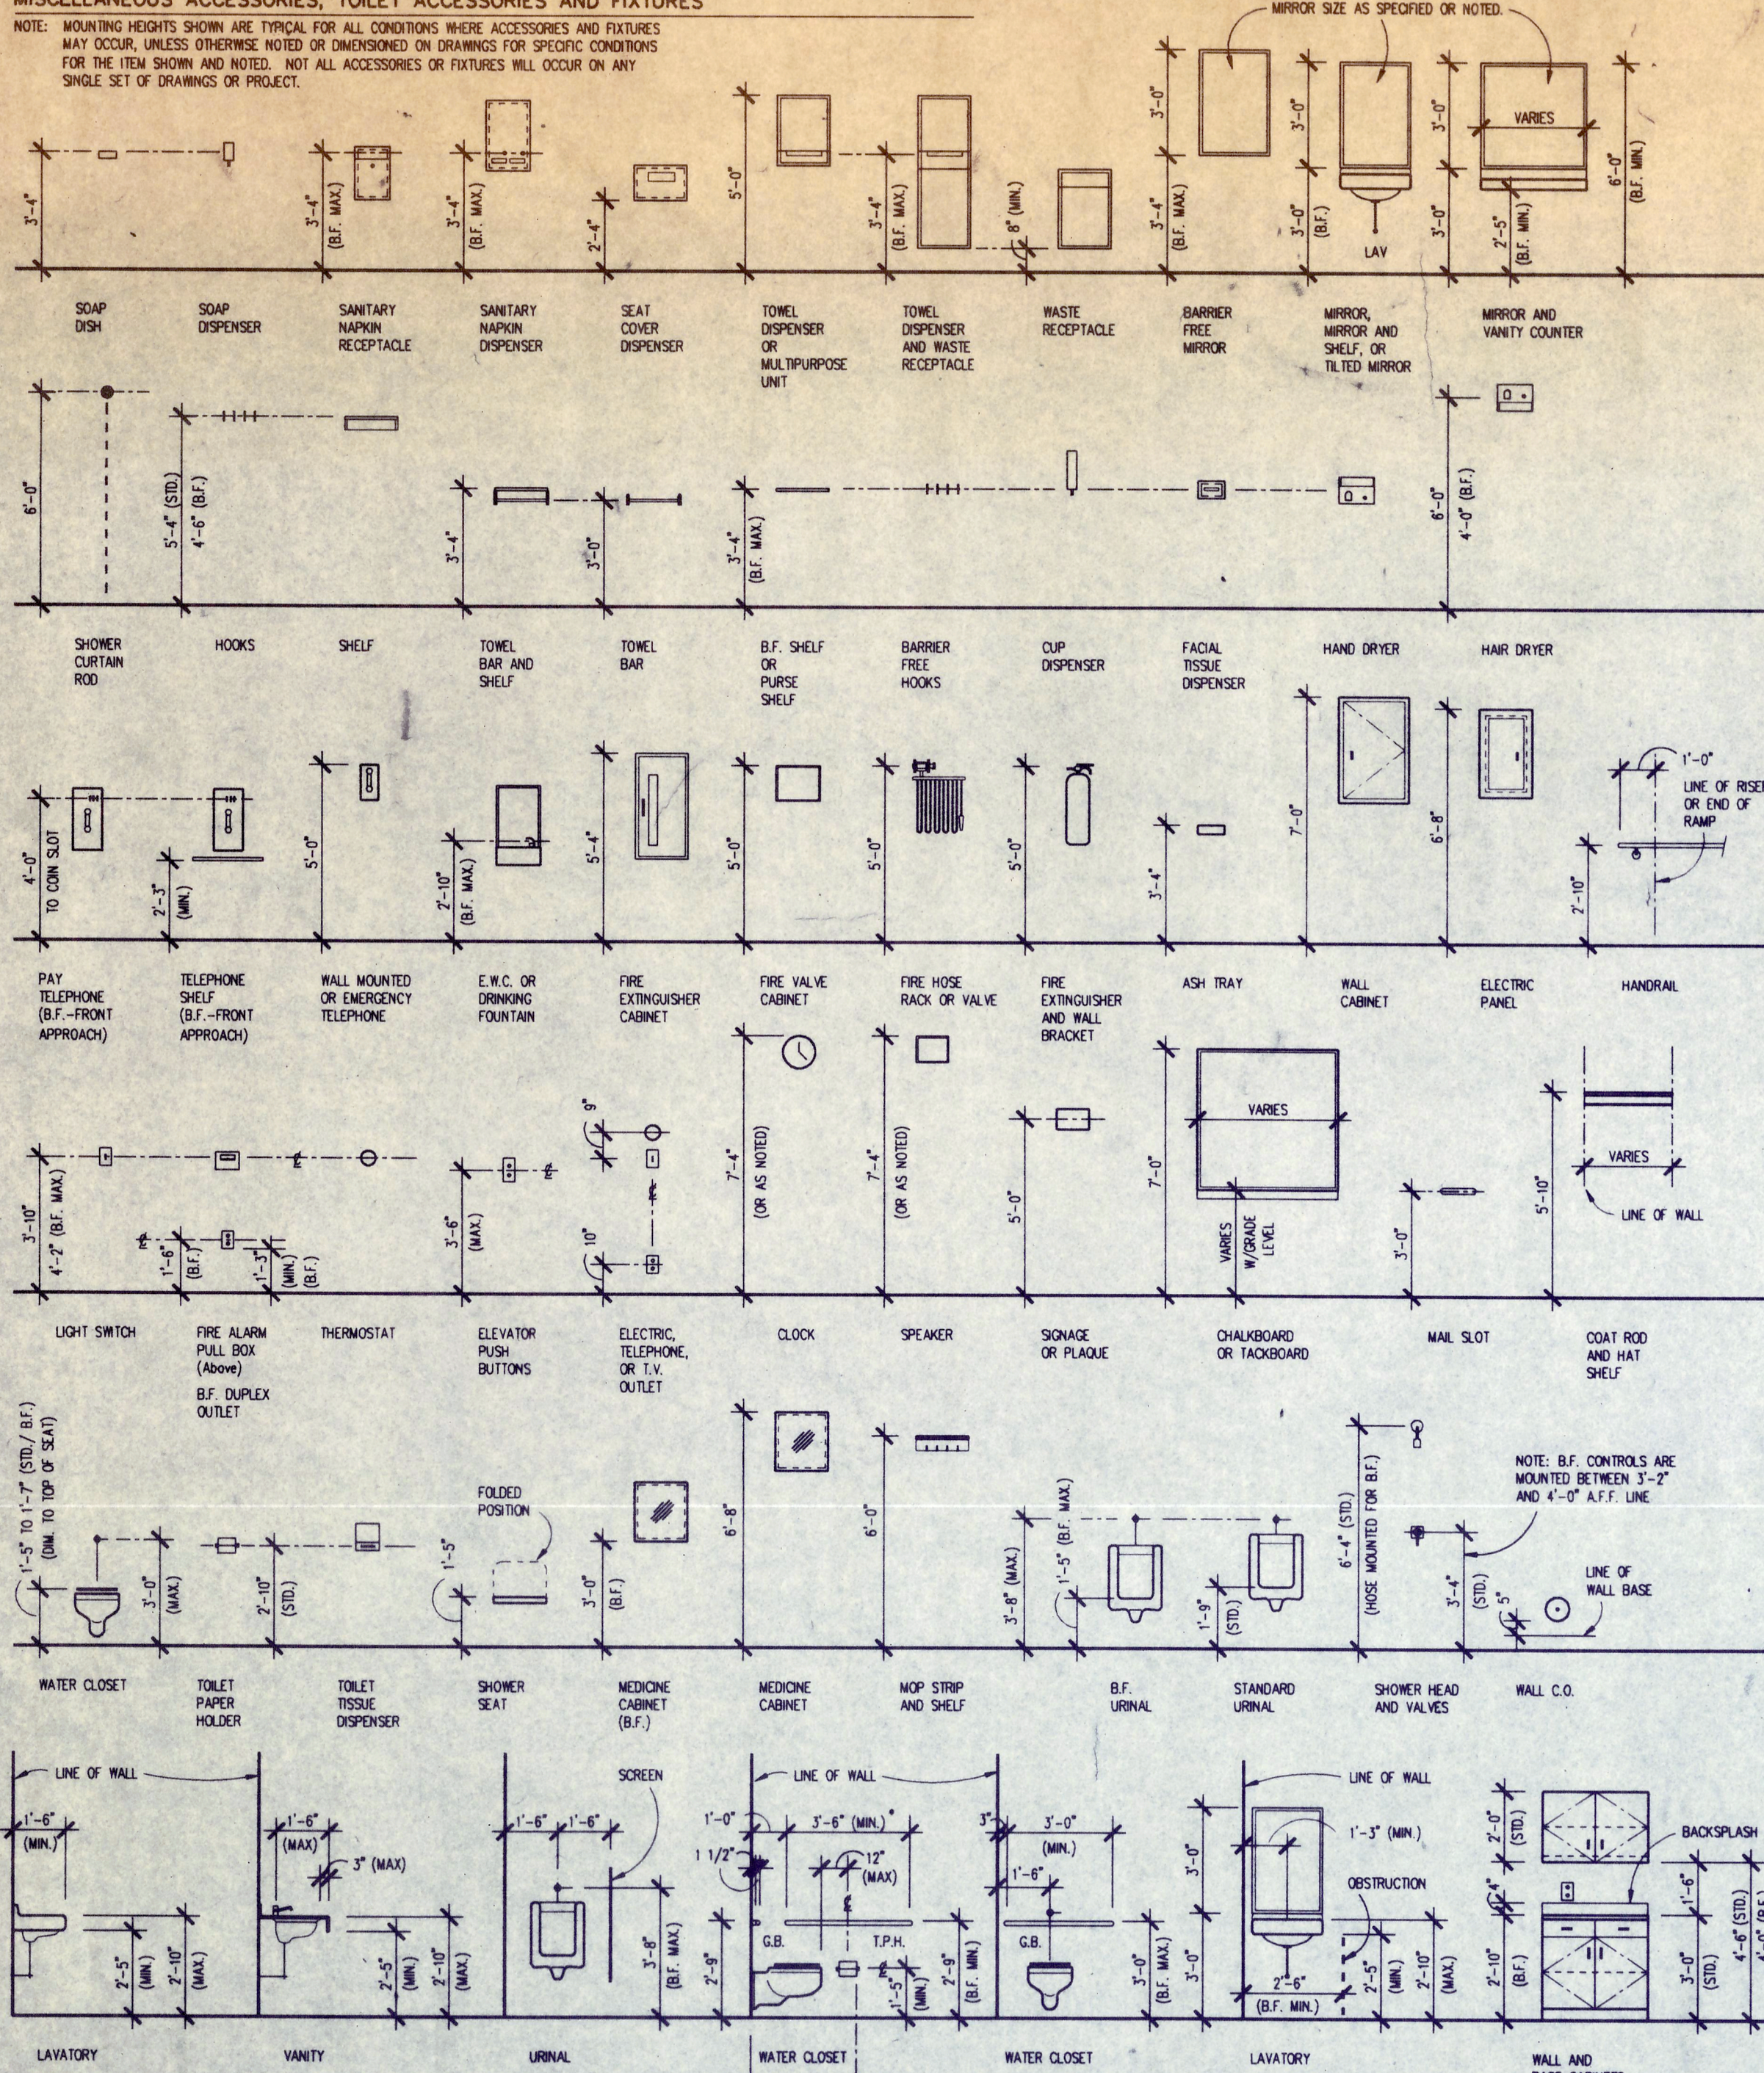


NOTE: MOUNTING HEIGHTS SHOWN ARE TYPICAL FOR ALL CONDITIONS WHERE ACCESSORIES AND FIXTURES MAY OCCUR, UNLESS OTHERWISE NOTED OR DIMENSIONED ON DRAWINGS FOR SPECIFIC CONDITIONS FOR THE ITEM SHOWN AND NOTED. NOT ALL ACCESSORIES OR FIXTURES WILL OCCUR ON ANY SINGLE SET OF DRAWINGS OR PROJECT.

[illegible]

ELEVATION	SECTION	MATERIAL	ELEVATION	SECTION	MATERIAL	ELEVATION	SECTION	MATERIAL
		BRICK			FINISH WOOD			GYPSUM DRYWALL (WALLBOARD)
		BLOCK (CONCRETE MASONRY UNITS)			WOOD BLOCKING/ NAILER (Continuous)			PLASTER OR VENEER PLASTER
		SOLID BLOCK (C.M.U.)			WOOD BLOCKING/ NAILER (Non-continuous)			CEMENT PLASTER AND METAL LATH
		PREFACED BLOCK (C.M.U.)			PARTICLE BOARD (Large Scale)			CERAMIC TILE (Large Scale)
		STRUCTURAL GLAZED FACING TILE			PLYWOOD (Large Scale)			TERRAZZO (Large Scale)
		BRICK AND BLOCK COMPOSITE WALL			HARDWOOD VENEER PLYWOOD (Large Scale)			CARPET (Large Scale)
		BRICK AND BLOCK CAVITY WALL			PLASTIC LAMINATE GLAD PLYWOOD OR PARTICLE BOARD (Large Scale)			VINYL COMPOSITION TILE (V.C.T.)
		CONCRETE			BATT OR BLANKET INSULATION			SEALANT AND BACKER ROD (Large Scale)
		STEEL REINFORCEMENT - W.W.F. AND STEEL BAR OR DOWEL			RIGID INSULATION			JOINT FILLER MATERIAL OR ISOLATION JOINT FILLER (Large Scale)
		STONE/ SLATE/ OR GRANITE			SEMI-RIGID INSULATION BOARD			COLD FORMED METAL FRAMING
		EARTH			ACOUSTICAL TILE OR PANEL			STRUCTURAL STEEL SHAPES (Continuous Sections Hatched or Stippled, Non-continuous Sections Open)
		POROUS FILL (GRAVEL OR STONE)			LINEAR METAL SLAT CEILING			STEEL (Small Scale)
		COMPACTED DRAINAGE FILL (SAND)			INSULATED METAL PANEL			ALUMINUM (Small Scale)
		MARBLE			PORCELAIN ENAMEL PANEL			
		STEEL AND FERROUS METAL (Large Scale)			GLASS (Large Scale)			
		ALUMINUM AND NON-FERROUS METAL (Large Scale)			GLASS (Small Scale)			

[illegible]

DETAIL IDENTIFICATION NUMBER
(SAME NUMBER ON SHEET WHERE DRAWN OR REFERENCED)

1.
A1.1

DETAIL TITLE

SCALE: $1/8" = 1' - 0"$

SHEET IDENTIFICATION NUMBER
(INDICATES SHEET NUMBER TO SEE WHERE DETAIL IS DRAWN OR SHEET NUMBER(S) TO REFER TO WHERE DETAIL IS REFERENCED ON THE SHEET WHERE THE DETAIL IS DRAWN)

DETAIL LOCATION IDENTIFICATION

DETAIL IDENTIFICATION NUMBER

1.
A1.1

SHEET IDENTIFICATION NUMBER
(INDICATES SHEET NUMBER WHERE DETAIL IS DRAWN)

DETAIL LOCATION IDENTIFICATION AT ENLARGED SCALE

DETAIL IDENTIFICATION NUMBER

1.
A1.1

SHEET IDENTIFICATION NUMBER
(INDICATES SHEET NUMBER WHERE DETAIL IS DRAWN)

SECTION IDENTIFICATION

SECTION IDENTIFICATION NUMBER
(SAME NUMBER ON SHEET WHERE DRAWN OR REFERENCED)

1.
A1.1

SECTION TITLE

SCALE: $1/8" = 1' - 0"$

SHEET IDENTIFICATION NUMBER
(INDICATES SHEET NUMBER TO SEE WHERE SECTION IS DRAWN OR SHEET NUMBER(S) TO REFER TO WHERE SECTION IS REFERENCED ON THE SHEET WHERE THE SECTION IS DRAWN)

SECTION LOCATION IDENTIFICATION

SECTION IDENTIFICATION NUMBER

1.
A1.1

SHEET IDENTIFICATION NUMBER
(INDICATES SHEET NUMBER WHERE SECTION IS DRAWN)

ELEVATION IDENTIFICATION

ELEVATION IDENTIFICATION NUMBER
(SAME NUMBER ON SHEET WHERE DRAWN OR REFERENCED)

1.
A1.1

ELEVATION TITLE

SCALE: $1/8" = 1' - 0"$

SHEET IDENTIFICATION NUMBER
(INDICATES SHEET NUMBER TO SEE WHERE ELEVATION IS DRAWN OR SHEET NUMBER(S) TO REFER TO WHERE ELEVATION IS REFERENCED ON THE SHEET WHERE THE ELEVATION IS DRAWN)

ELEVATION LOCATION IDENTIFICATION

ELEVATION IDENTIFICATION NUMBER(S)
(SAME LETTER ON SHEET WHERE DRAWN OR REFERENCED)

1.
A1.1

INDICATES DIRECTION OF VIEW OR VIEWS

SHEET IDENTIFICATION NUMBER
(INDICATES SHEET NUMBER WHERE ELEVATION IS DRAWN)

MATCH LINE INDICATION

SHEET IDENTIFICATION NUMBER
(INDICATES SHEET NUMBER OF DRAWING)

A1.1
A1.2

ZONE 'A'

ZONE 'B'

SHEET IDENTIFICATION NUMBER
(INDICATES SHEET NUMBER WHERE DRAWING IS CONTINUED)

A1.1
A1.2

ROOM INDICATION

DOOR SWING INDICATION—
NEW DOOR

DOOR SWING INDICATION—
EXISTING DOOR

DOOR SWING INDICATION—
EXISTING DOOR
TO BE REMOVED

ROOM NAME AND NUMBER INDICATION

ROOM NAME

000

ROOM IDENTIFICATION NUMBER

ROOM IDENTIFICATION BY FLOOR AND/OR
ZONE SHALL BE AS FOLLOWS:

B01	BASEMENT ROOMS	A=101	ZONE A
201	FIRST FLOOR ROOMS	B=101	ZONE B
301	SECOND FLOOR ROOMS	C=101	ZONE C
401	THIRD FLOOR ROOMS	etc.	etc.

WALL TYPE INDICATION

WALL TYPE IDENTIFICATION NUMBER
AS NOTED IN "WALL TYPE LEGEND"

DESCRIPTION ORIGINATES AT
WALL SURFACE DESIGNATED

CASEWORK IDENTIFICATION

CASEWORK IDENTIFICATION NUMBER
BASED ON MANUFACTURER'S GATAXO
NUMBERS AS NOTED IN SPECIFICATIONS
OR CASEWORK LEGEND

00000

TOILET ACCESSORY IDENTIFICATION

TOILET ACCESSORY IDENTIFICATION
(LETTER)
AS LISTED IN "ACCESSORY LEGEND"
OR SPECIFICATIONS

A

EQUIPMENT IDENTIFICATION

EQUIPMENT IDENTIFICATION NUMBER
AS LISTED IN "EQUIPMENT LEGEND"

1

KEYNOTE IDENTIFICATION

KEYNOTE IDENTIFICATION NUMBER
AS NOTED IN "NOTES LEGEND"

1

COLUMN INDICATION

COLUMN IDENTIFICATION LETTER OR
NUMBER FOR NEW CONSTRUCTION

A

COLUMN IDENTIFICATION LETTER OR
NUMBER FOR EXISTING CONSTRUCTION

A

STAIR DIRECTION INDICATION

UP (DN)

STAIR DIRECTION
TO FLOOR ABOVE
OR BELOW

R

NUMBER OF RISERS

MATERIAL OR WORK DIVISION INDICATION

EXIST. MAT'L

NEW MAT'L

DOOR IDENTIFICATION

DOOR TO ROOM WILL REPEAT ROOM NUMBER
ASSIGNED TO ROOM. MULTIPLE DOORS TO
ROOM WILL REPEAT ROOM NUMBER WITH A
POSTSCRIPT LETTER FOR NUMBER OF DOORS
REQUIRED.

101A / 101B / 101C etc

DOOR IDENTIFICATION BY FLOOR AND/OR
ZONE SHALL BE AS FOLLOWS:

B01	BASEMENT DOORS	A=101	ZONE A
201	FIRST FLOOR DOORS	B=101	ZONE B
301	SECOND FLOOR DOORS	C=101	ZONE C
401	THIRD FLOOR DOORS	etc.	etc.

NORTH INDICATION

N

TRUE NORTH

ASSUMED NORTH IF NO
TRUE NORTH OR IF NO
NORTH WHERE TRUE
NORTH IS INDICATED BY
ARROW NOTATION

ADDITIONUM INDICATION

ADDITIONUM NUMBER
(DIAMOND)

0

BULLETIN INDICATION

BULLETIN NUMBER
(TRIANGLE)

Δ

SECTION LINE INDICATION

10'-0"

(NOTE: DO NOT
SCALE DRAWING
REPRODUCTIONS
WITHOUT GRAPH
SCALES TO SHOW
PROPORTIONS
OTHER THAN 1:1)


NOTE LEADER INDICATION

00000.A (SPECIFICATION
KEYNOTE)

MATERIAL DESCRIPTION
OR CONSTRUCTION
INFORMATION

Livonia Public Schools

8.24.92	BOS
8.17.92	95% REVIEW
	DESIGN DEVELOPMENT
date	issued for
drawn	J.R.B.
checked	D.P.
approved	R.R.R.
job. no.	
92014	
sheet no.	
T11	

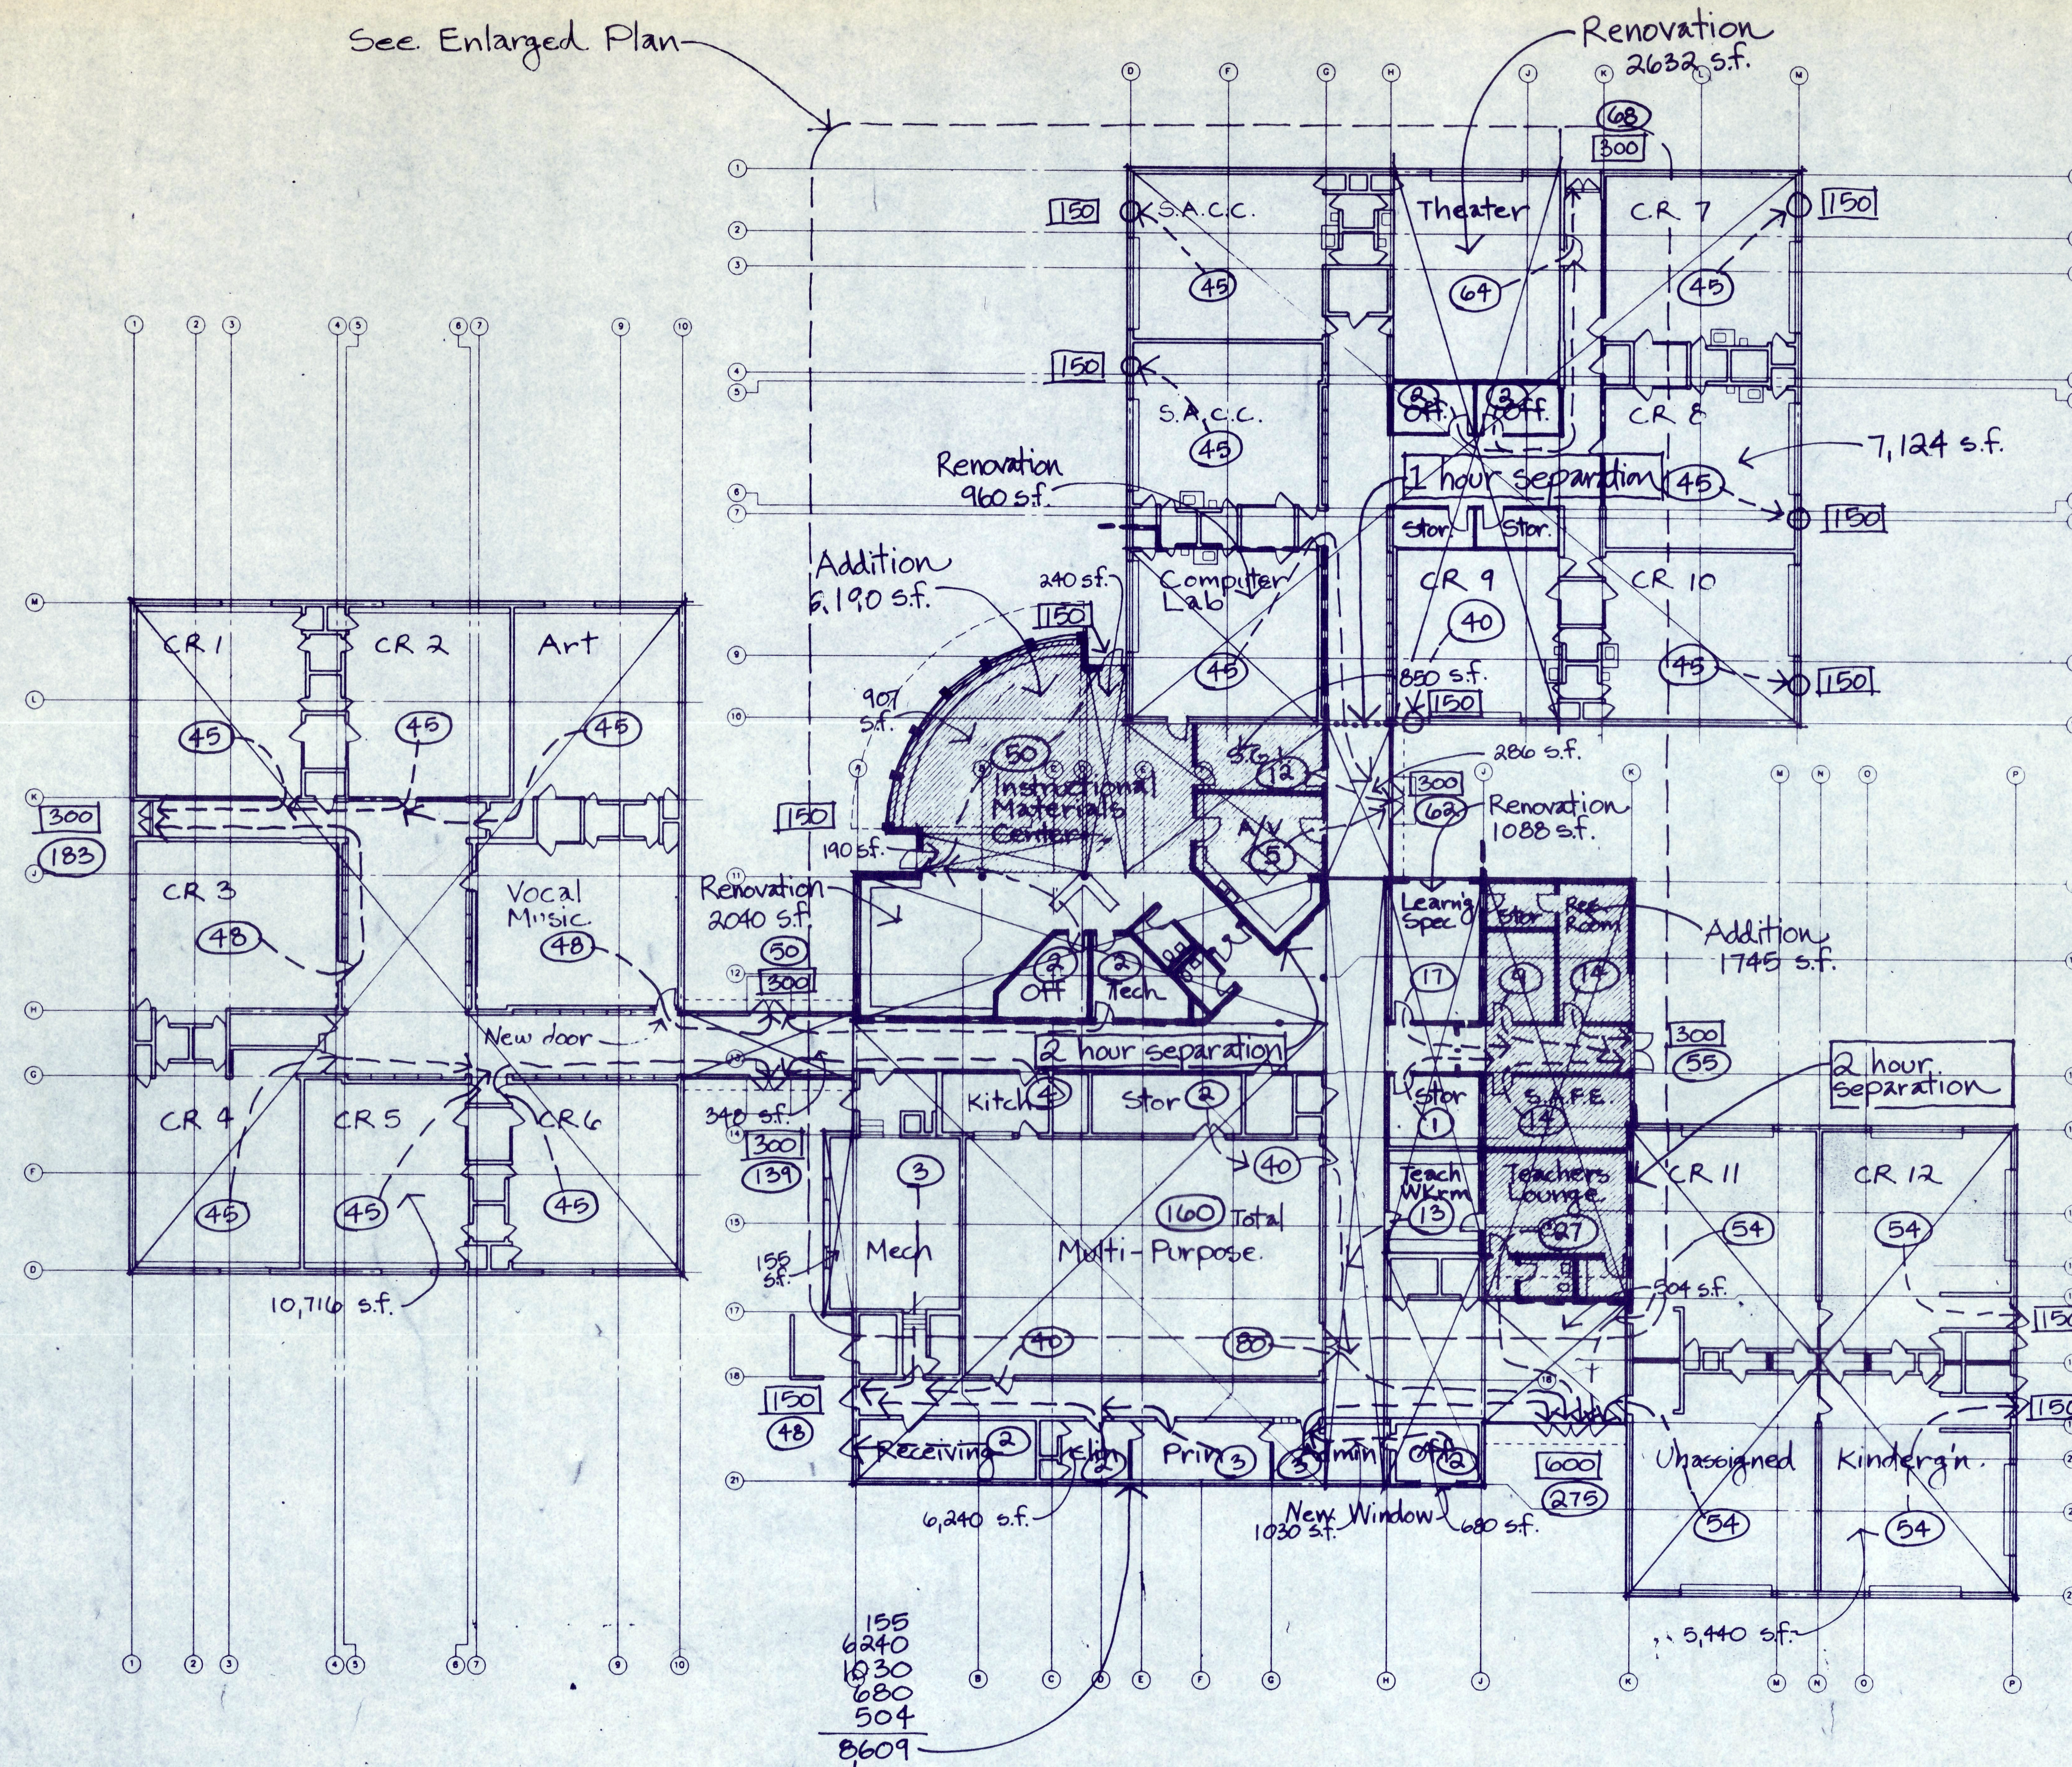

project title

**Marshall
Elementary
Renovation**

Livonia
Public Schools

sheet title

Exiting Diagram

8-25-92 BDO
8-1-92 95% R/B/BW
5-28-92 DESIGN DEVELOPMENT

date issued for

drawn

checked

approved

job no.

92014

sheet no.

T2.1