
-EQUIPMENT SCHEDULE-

ITEM		DISTANCE FROM PROSCENIUM	NOTES	NOTES
A	FIRE CURTAIN (MOTORIZED ALTERNATE)	5'	BRAIL	38'-0"H x 57'-0"W
1	VALANCE	1'-5"	COUNTERWEIGHT	14'-0"H x 68'-0"W
2	MAIN CURTAIN (TWO SECTIONS)	2'-1"	COUNTERWEIGHT	24'-0"H x 35'-6"W
3	No. 1 ELECTRIC	3'-10"	COUNTERWEIGHT	-
4	No. 1 LEG	5'-5"	COUNTERWEIGHT	24'-0"H x 18'-0"W
5	No. 1 BORDER	6'-3"	COUNTERWEIGHT	8'-0"H x 102'-0"W
6	PROJECTION SCREEN	7'-1"	COUNTERWEIGHT	-
7	LIGHTED SHELL	8'-2"	COUNTERWEIGHT	12'-0"D x 64'-0"W
8	No. 2 LEG	9'-4"	COUNTERWEIGHT	24'-0"H x 18'-0"W
9	No. 2 ELECTRIC	10'-11"	COUNTERWEIGHT	-
10	SCENERY BATTEN	12'-6"	COUNTERWEIGHT	-
11	No. 2 BORDER	13'-6"	COUNTERWEIGHT	8'-0"H x 102'-0"W
12	MID STAGE TRAVELER (TWO SECTIONS)	14'-6"	COUNTERWEIGHT	24'-0"H x 35'-6"W
13	No. 3 ELECTRIC	16'-4"	COUNTERWEIGHT	-
14	No. 3 LEG	18'-0"	COUNTERWEIGHT	24'-0"H x 18'-0"W
15	SCENERY BATTEN	19'-3"	COUNTERWEIGHT	-
16	LIGHTED SHELL	20'-4"	COUNTERWEIGHT	12'-0"D x 64'-0"W
17	No. 3 BORDER	21'-5"	COUNTERWEIGHT	8'-0"H x 102'-0"W
18	SCENERY BATTEN	22'-2"	COUNTERWEIGHT	-
19	No. 4 ELECTRIC	23'-9"	COUNTERWEIGHT	-
20	No. 4 LEG	25'-4"	COUNTERWEIGHT	24'-0"H x 18'-0"W
21	SCENERY BATTEN	26'-6"	COUNTERWEIGHT	-
22	No. 4 BORDER	27'-4"	COUNTERWEIGHT	8'-0"H x 102'-0"W
23	SCENERY BATTEN	28'-2"	COUNTERWEIGHT	-
24	REAR TRAVELER (TWO SECTIONS)	29'-4"	COUNTERWEIGHT	24'-0"H x 35'-6"W
25	CYCLORAMA	30'-6"	COUNTERWEIGHT	24'-0"H x 68'-0"W

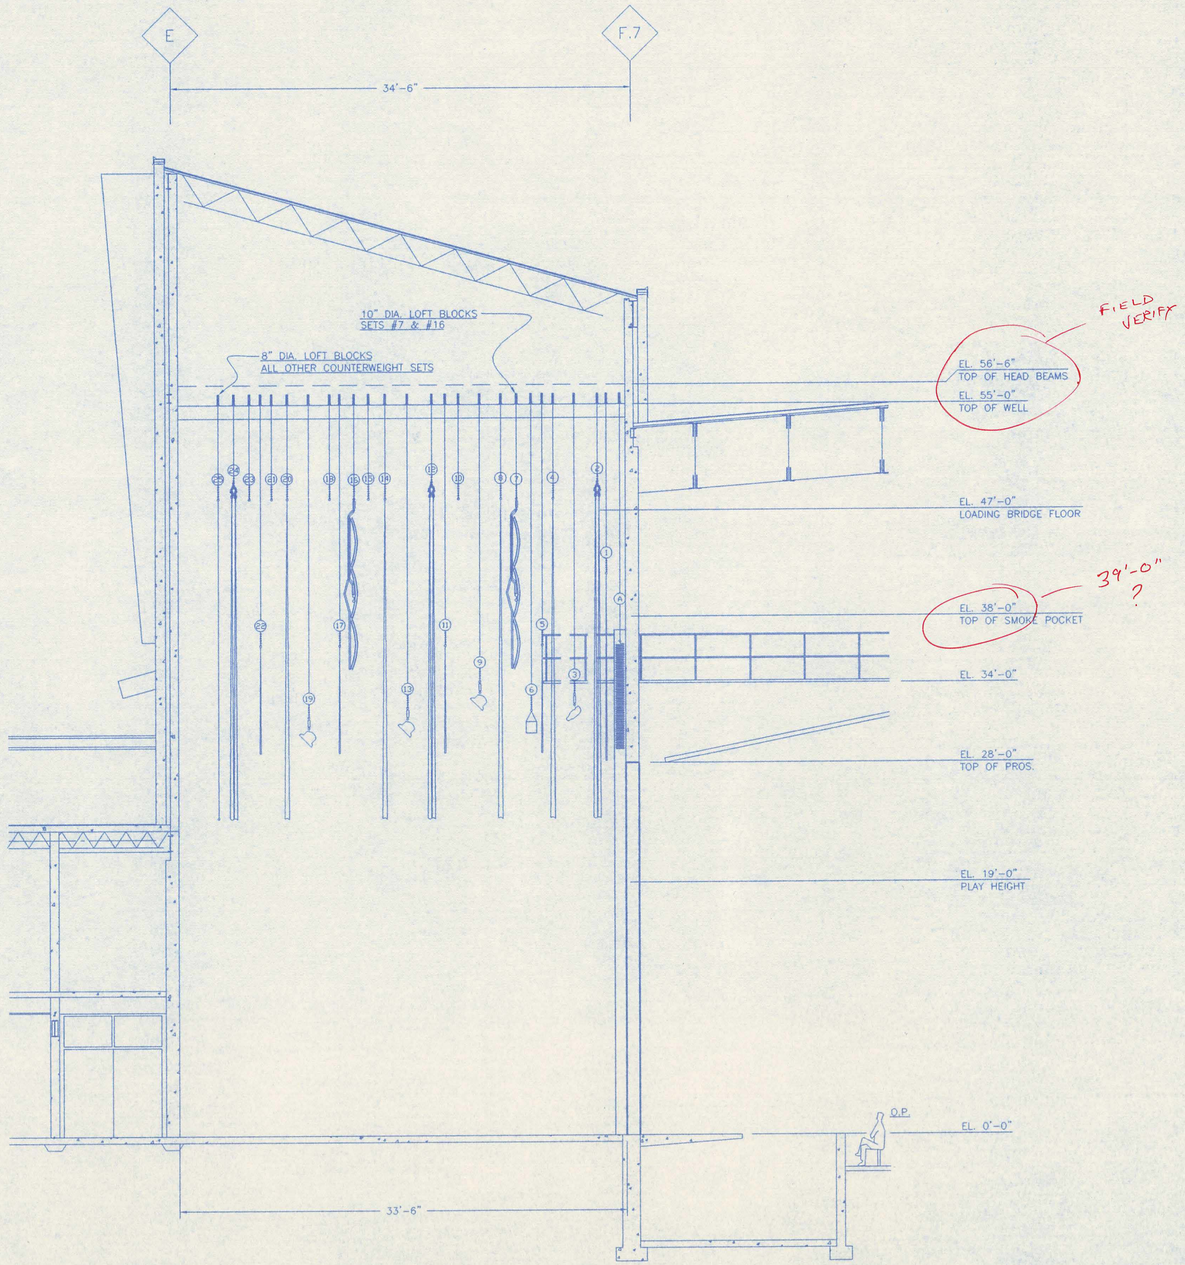

SECTION VIEW
SECTION THRU ℄ OF STAGE
SHOWING SETS IN RAISED CONFIGURATION
SCALE: 3/16" = 1'-0"

E:\Dexter\2A.DWG, 10/31/2000 02:43:33 PM

CERTIFICATION:

The concepts, ideas, designs, plans and details as shown on this document are the sole property of Tiffin Scenic Studios, Inc., and were created, developed and presented for use on this specific project. None of the concepts, ideas, designs, plans and details shall be used by any person, firm or corporation for any purpose whatsoever, without the expressed written consent of Tiffin Scenic Studios, Inc. The owner shall be permitted to retain copies for information and reference in connection with this project.

TIFFIN SCENIC STUDIOS, INC.
146 RIVERSIDE DRIVE
TIFFIN, OHIO 44883
PHONE: (419) 447-1546
FAX: (419) 447-5969

PROJECT:
DEXTER HIGH SCHOOL
DEXTER, MI

DRAWN BY: BHW
CHECKED BY: -

© COPYRIGHT 2000

REVISIONS: DATE: BY:

SHEET TITLE:
GENERAL
SECTION

JOB No: PRELIM
DATE: 10-27-00

SHEET No: 2a