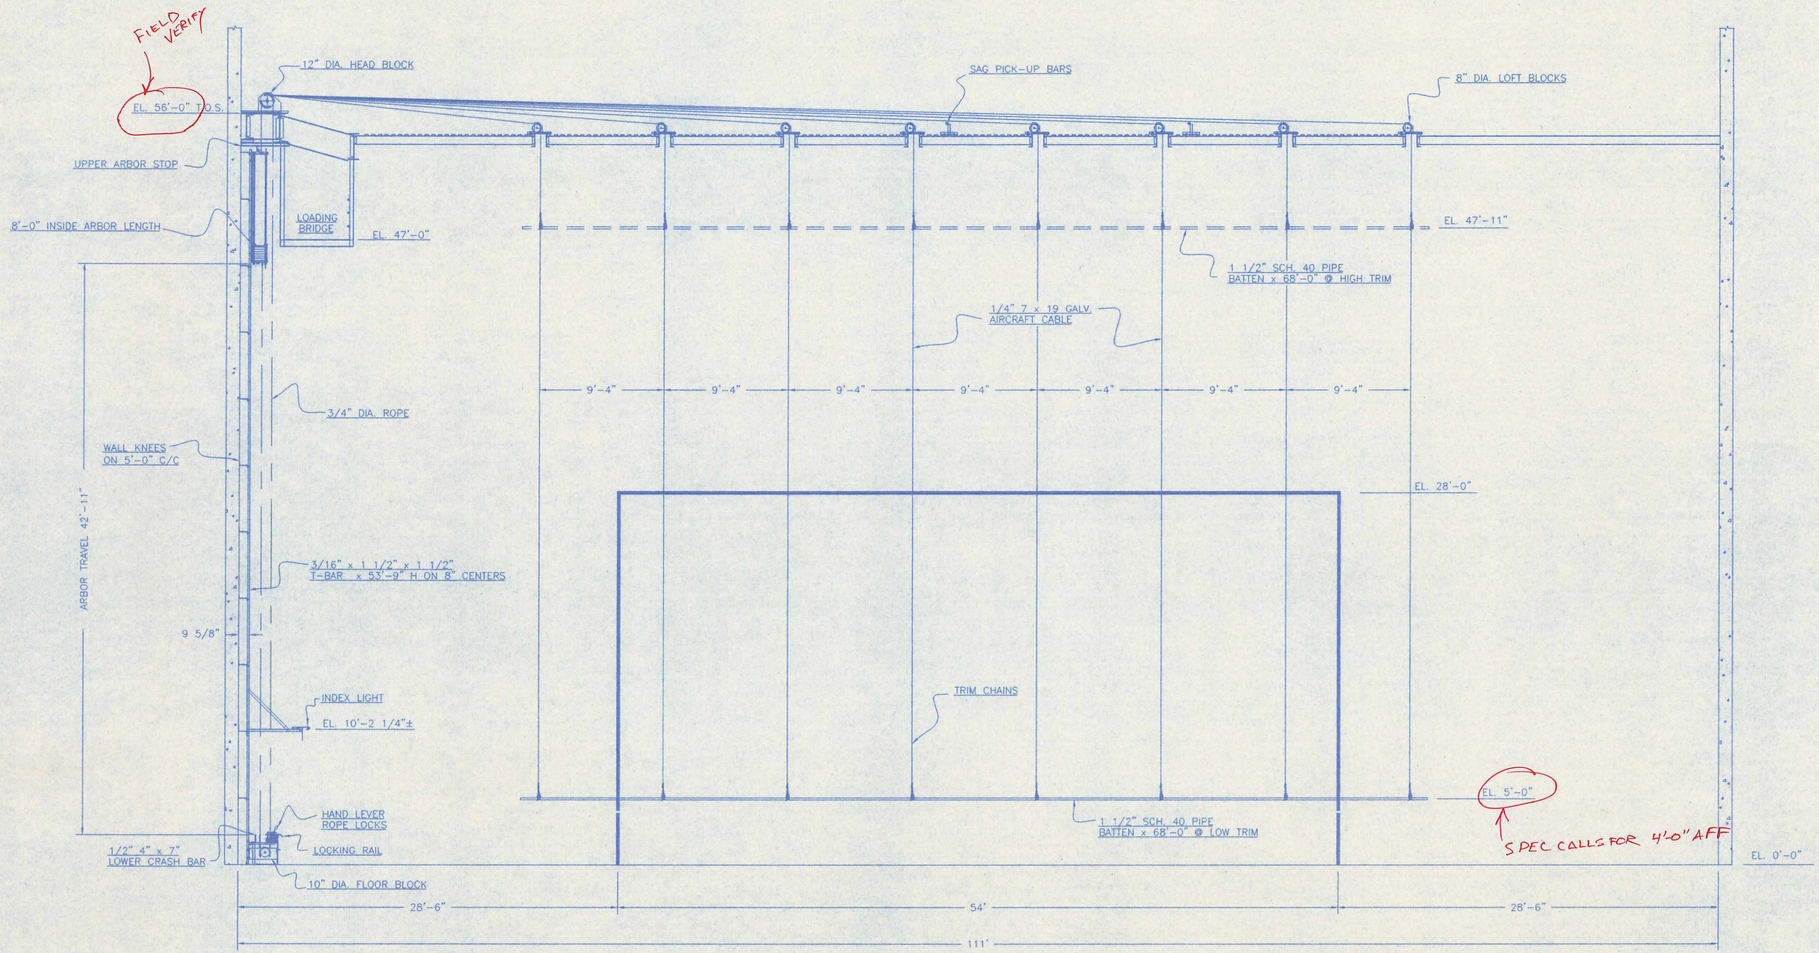


ELEVATION OF TYPICAL COUNTERWEIGHT SYSTEM
LOOKING FROM STAGE TOWARDS HOUSE
SCALE: 3" = 1'-0"

E:\Dexter\3.dwg, 10/31/2000 02:45:17 PM

CERTIFICATION:

The concepts, ideas, designs, plans and details as shown on this document are the sole property of Tiffin Scenic Studios, Inc., and were created, developed and presented for use on this specific project. None of the concepts, ideas, designs, plans and details shall be used by any person, firm or corporation for any purpose whatsoever, without the expressed written consent of Tiffin Scenic Studios, Inc. The owner shall be permitted to retain copies for information and reference in connection with this project.

TIFFIN SCENIC STUDIOS, INC.
146 RIVERSIDE DRIVE
TIFFIN, OHIO 44883
PHONE: (419) 447-1546
FAX: (419) 447-5969

PROJECT:
DEXTER HIGH SCHOOL
DEXTER, MI

DRAWN BY: BHW
CHECKED BY: –

© COPYRIGHT 2000

REVISIONS: DATE: BY:

SHEET TITLE:
GENERAL
ELEVATION

JOB No: PRELIM
DATE: 10-20-00

SHEET No: 3