

SCOPE OF WORK

IN GENERAL THE SCOPE OF WORK INCLUDES THE REMOVAL OF THE EXISTING SCHOOL FENCING AND THE INSTALLATION OF A NEW METAL FENCE WITH GATES, CONCRETE MOW STRIP, CONCRETE REPAIR, AND PLANTING REPAIR REPAIR.

APPLICABLE CODES & STANDARDS

PART 1 - 2022 CALIFORNIA BUILDING STANDARD ADMINISTRATIVE CODE. TITLE 24 C.C.R.

PART 2 - 2022 CALIFORNIA BUILDING CODE - TITLE 24 C.C.R.

DEVELOPMENT CONSTRUCTION PROGRAM:

THE CONTRACTOR SHALL IMPLEMENT A CONSTRUCTION PROGRAM THAT PREVENTS ILICIT CONSTRUCTION RELATED DISCHARGES OF POLLUTANTS INTO THE MS4, IMPLEMENTS AND MAINTAINS STRUCTURAL AND NON-STRUCTURAL BMPS TO REDUCE POLLUTANTS IN STORM WATER RUNOFF FROM THE CONSTRUCTION SITE, REDUCE CONSTRUCTION SITE DISCHARGES OF POLLUTANTS FROM THE MS4 TO THE MAXIMUM EXTENT PRACTICAL (MEP) AND PREVENTS CONSTRUCTION SITE DISCHARGES FROM THE MS4 FROM CAUSING OR CONTRIBUTING TO A VIOLATION OF WATER QUALITY STANDARDS.

ABBREVIATIONS	
AC	ASPHALT
BLDG.	BUILDING
BTM.	BOTTOM
CONSTR.	CONSTRUCTION
CONC.	CONCRETE
C.A.B	CRUSHED AGGREGATE BASE
C/C	CENTER TO CENTER
CONT.	CONTINUOUS
C.L.	CHAIN LINK
CLR	CLEAR
C.O.	CLEAN OUT
DEG	DEGREE
D.G.	DECOMPOSED GRANITE
DIA.	DIAMETER
(E)	EXISTING
E.G.	EXISTING GRADE
E.J.	EXPANSION JOINT
EQ	EQUAL
F'C =	CONCRETE STRENGTH AS NOTED
F.O.	FACE OF
FIN.	FINISH
FIN. FLR.	FINISH FLOOR
FG	FINISH GRADE
FS	FINISH SURFACE
FTG.	FOOTING
GA	GAUGE
GRD.	GRADE
H.P.	HIGH POINT
INV	INVERT ELEVATION
IRR	IRRIGATION
MAX	MAXIMUM
MID. PT.	MIDDLE POINT
MIN	MINIMUM
M.P.R.	MULTI PURPOSE ROOM
(N)	NEW
NTE	NOT TO EXCEED
N.T.S.	NOT TO SCALE
O.C.	ON CENTER
O.D.	OUTSIDE DIAMETER
PSI	POUNDS PER SQUARE INCH
R.	RADIUS
STL.	STEEL
TC	TOP OF CURB
TG	TOP OF GRATE
TYP	TYPICAL
TW	TREE WELL
T&B	TOP AND BOTTOM
VERTS	VERTICAL

SYMBOLS	
DETAIL CALL-OUT	
	DETAIL NUMBER
	SHEET NUMBER
	DEMOLITION KEY NOTES
	CONSTRUCTION KEY NOTES

VENTURA UNIFIED SCHOOL DISTRICT

255 WEST STANLEY AVENUE

VENTURA, CA. 93001


PORTOLA ELEMENTARY SCHOOL

FENCING PROJECT

6700 EAGLE ST.

VENTURA, CA 93003

VICINITY MAP

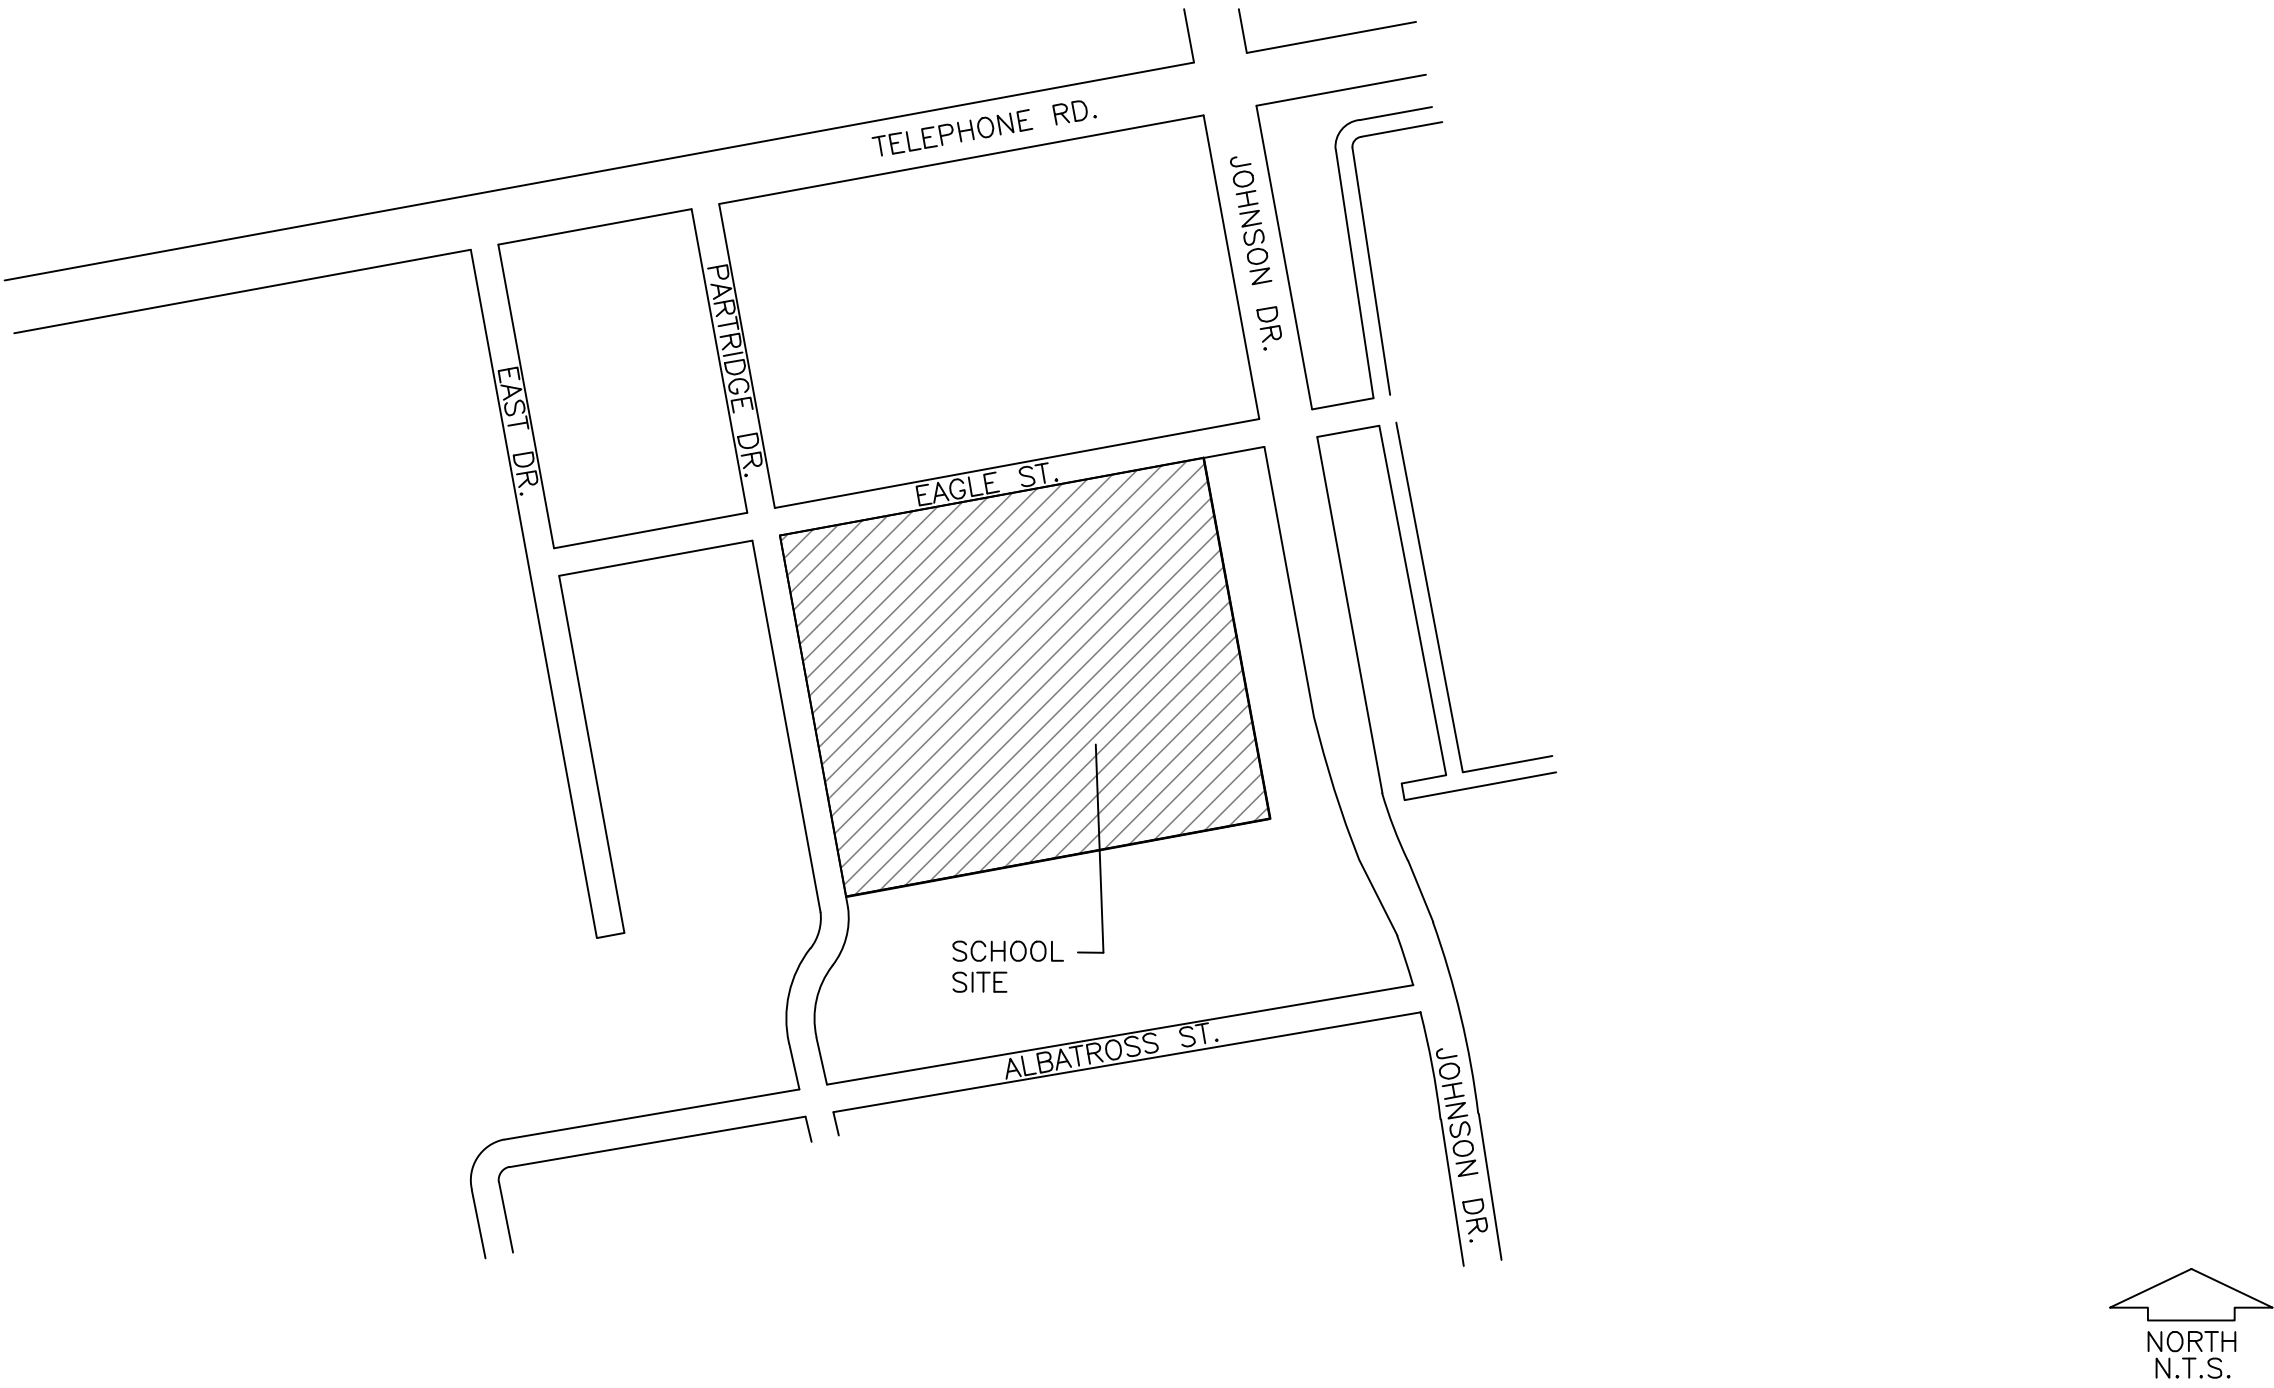

SCHEDULE OF DRAWINGS

SHEET NO.	SHEET REFERENCE	SHEET TITLE
1	L1.1	COVER SHEET
2	L2.1	EXISTING CONDITIONS AND REMOVALS
3	L2.2	EXISTING CONDITIONS AND REMOVALS
4	L2.3	EXISTING GATE PHOTOS
5	L3.1	FENCING PLAN
6	L3.2	FENCING PLAN
7	L3.3	FENCING PLAN
8	L4.1	FENCE CONSTRUCTION DETAILS
9	L4.2	FENCE CONSTRUCTION DETAILS
10	L4.3	FENCE CONSTRUCTION DETAILS
11	L4.4	FENCE CONSTRUCTION DETAILS
12	L4.5	FENCE CONSTRUCTION DETAILS
13	L4.6	FENCE CONSTRUCTION DETAILS
14	L5.1	IRRIGATION REPAIR PLAN
15	L5.2	IRRIGATION REPAIR PLAN
16	L5.3	IRRIGATION REPAIR PLAN

JORDAN & BAIN

LANDSCAPE ARCHITECTS, INC.

459 NORTH VENTURA AVE., VENTURA CA 93001

(805) 642-3641 FAX (805) 653-7874

Jordan, Gilbert & Bain Landscape Architects, Inc. © 2018

REVISIONS		NO.	DATE	BY	DESCRIPTION

CLIENT

VENTURA UNIFIED SCHOOL DISTRICT

255 WEST STANLEY AVENUE

VENTURA, CA. 93001

SHEET TITLE

COVER SHEET

PROJECT

PORTOLA ELEMENTARY SCHOOL

FENCING PROJECT

DRAWN: PJ & JB

CHECKED: PJ

PRINTED FOR BID

02/1/2024


DRAWING

L1.1

SHEET 1 OF 16


PROJECT No. 23.37

THESE DRAWINGS, SPECIFICATIONS AND DESIGNS ARE INSTRUMENTS OF PROFESSIONAL SERVICES AND AS SUCH ARE THE PROPERTY OF JORDAN, GILBERT & BAIN LANDSCAPE ARCHITECTS, INC. REPRODUCTION OR OTHER USE NOT AUTHORIZED BY JORDAN, GILBERT & BAIN IS PROHIBITED WITHOUT WRITTEN APPROVAL

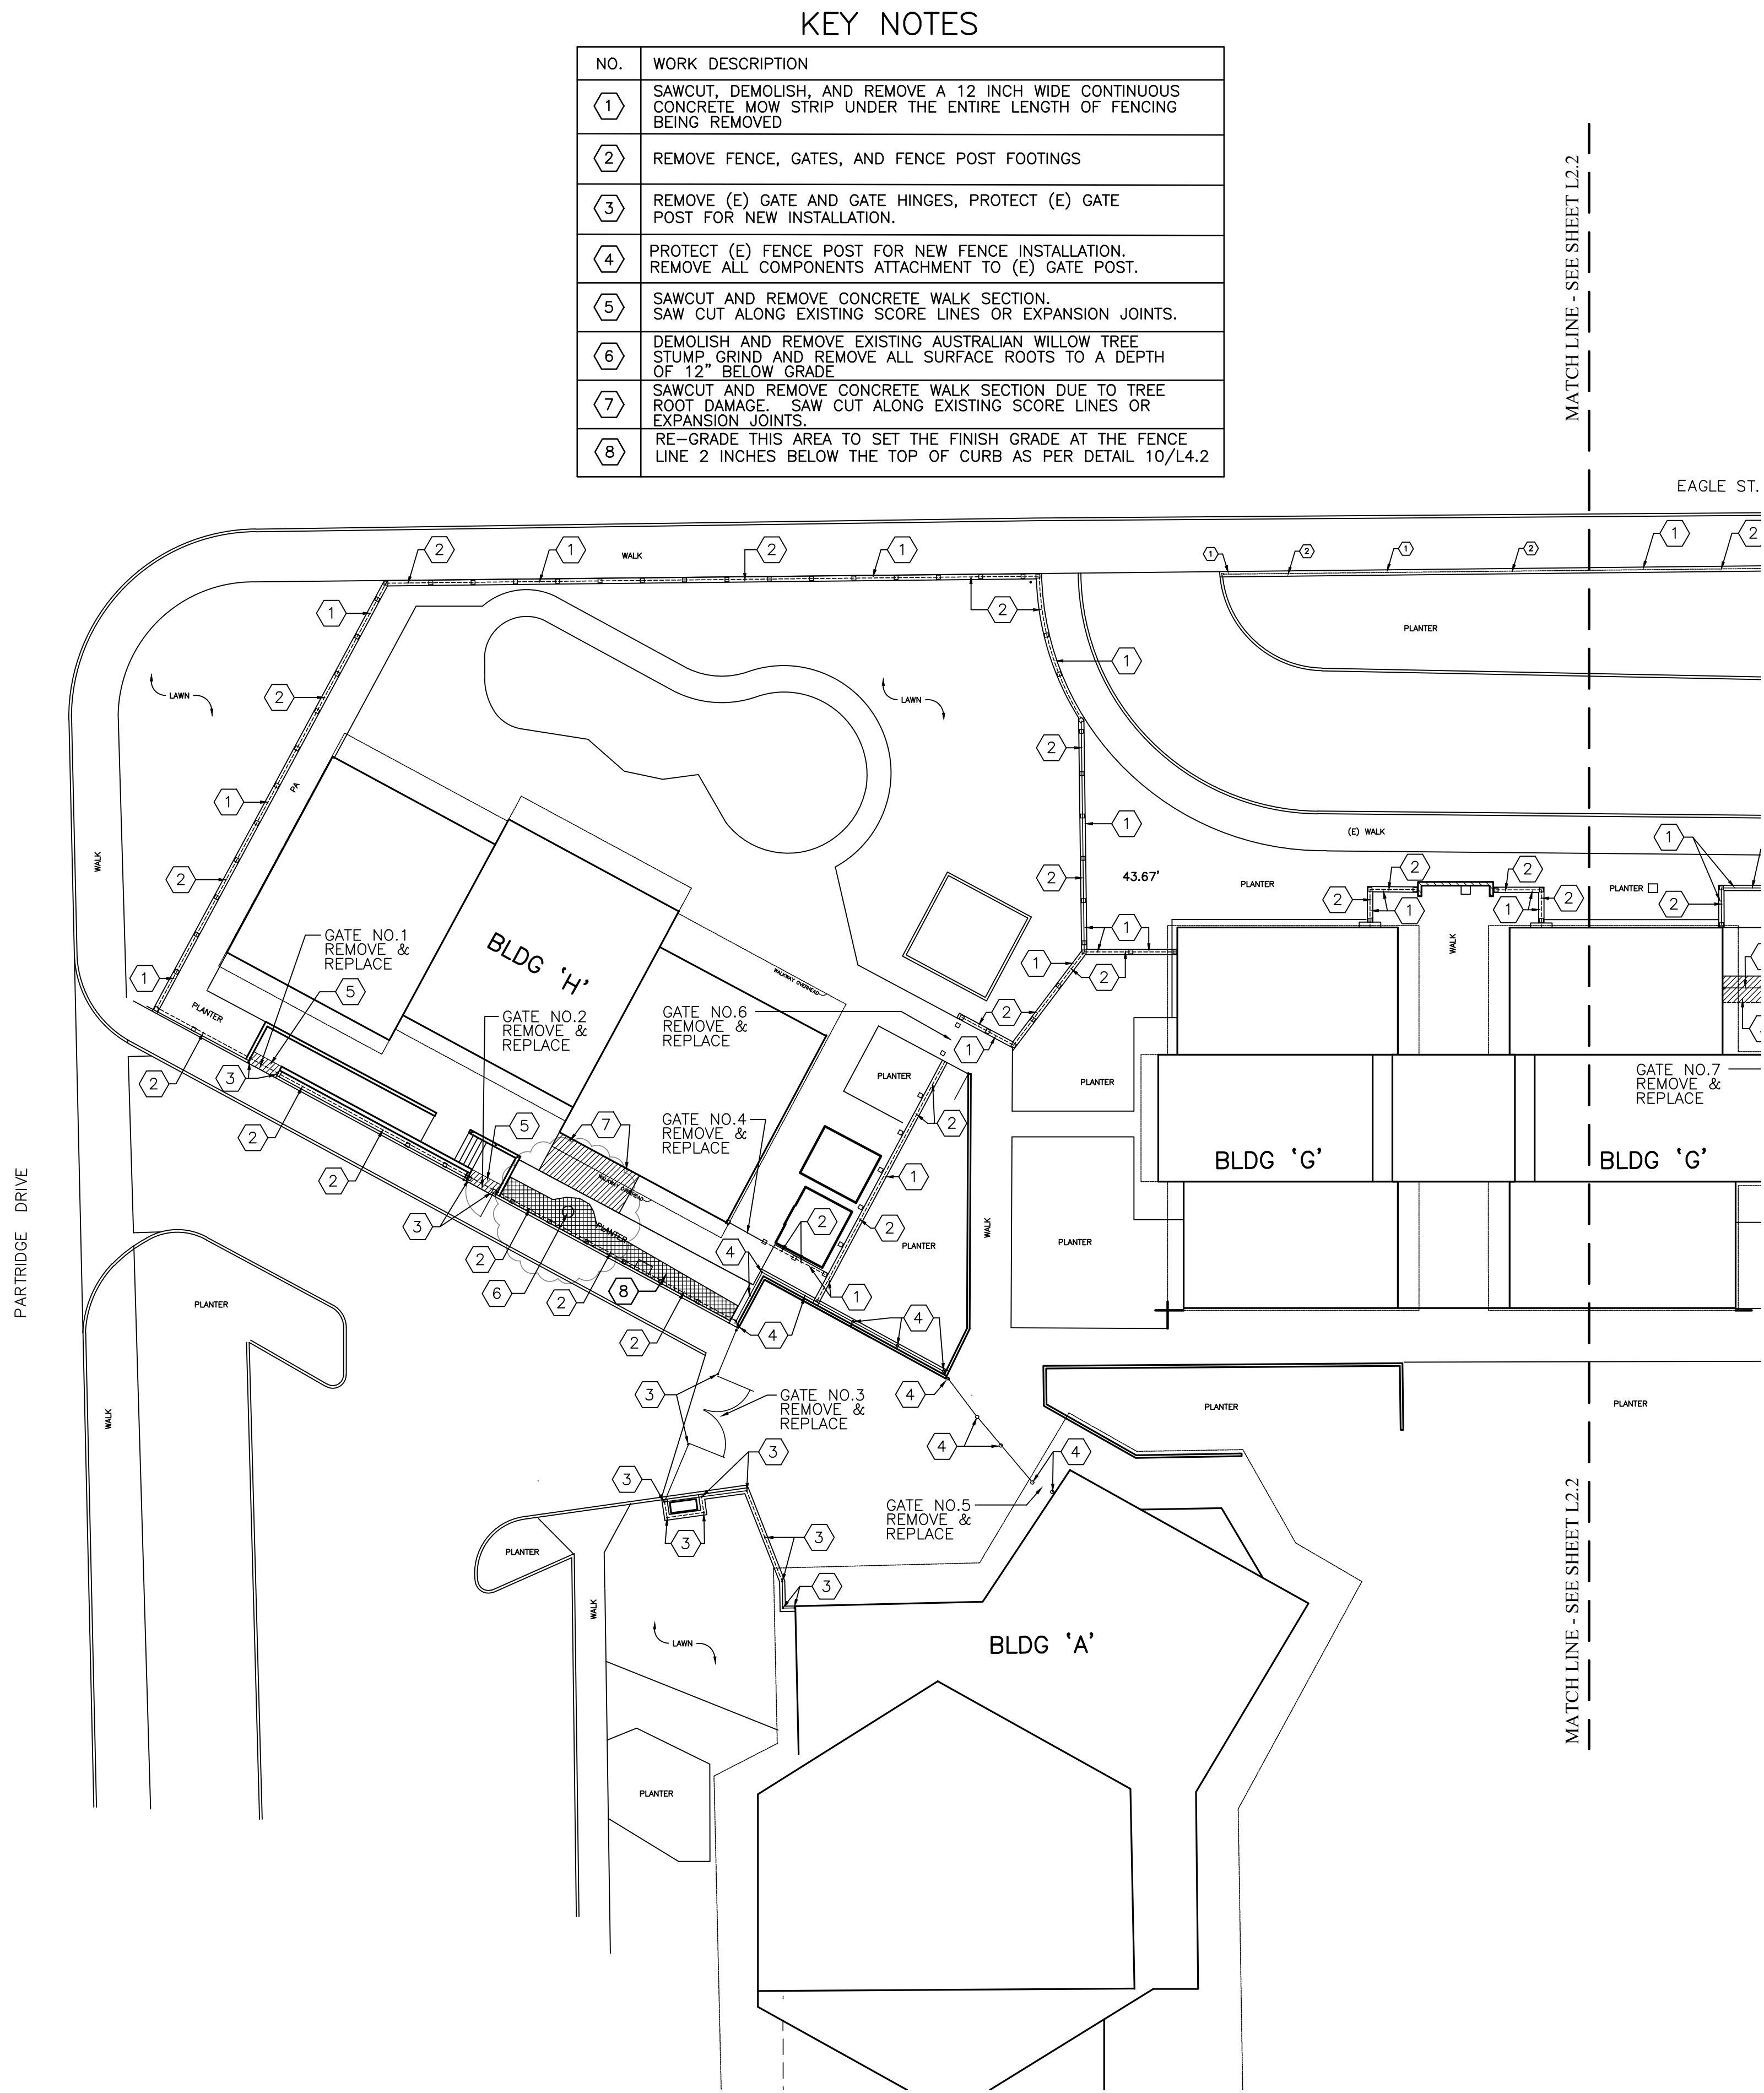

KEY NOTES

NO.	WORK DESCRIPTION
①	SAWCUT, DEMOLISH, AND REMOVE A 12 INCH WIDE CONTINUOUS CONCRETE MOW STRIP UNDER THE ENTIRE LENGTH OF FENCING BEING REMOVED
②	REMOVE FENCE, GATES, AND FENCE POST FOOTINGS
③	REMOVE (E) GATE AND GATE HINGES, PROTECT (E) GATE POST FOR NEW INSTALLATION.
④	PROTECT (E) FENCE POST FOR NEW FENCE INSTALLATION. REMOVE ALL COMPONENTS ATTACHMENT TO (E) GATE POST.
⑤	SAWCUT AND REMOVE CONCRETE WALK SECTION. SAW CUT ALONG EXISTING SCORE LINES OR EXPANSION JOINTS.
⑥	DEMOLISH AND REMOVE EXISTING AUSTRALIAN WILLOW TREE STUMP, GRIND AND REMOVE ALL SURFACE ROOTS TO A DEPTH OF 12" BELOW GRADE
⑦	SAWCUT AND REMOVE CONCRETE WALK SECTION DUE TO TREE ROOT DAMAGE. SAW CUT ALONG EXISTING SCORE LINES OR EXPANSION JOINTS.
⑧	RE-GRADE THIS AREA TO SET THE FINISH GRADE AT THE FENCE LINE 2 INCHES BELOW THE TOP OF CURB AS PER DETAIL 10/L4.2

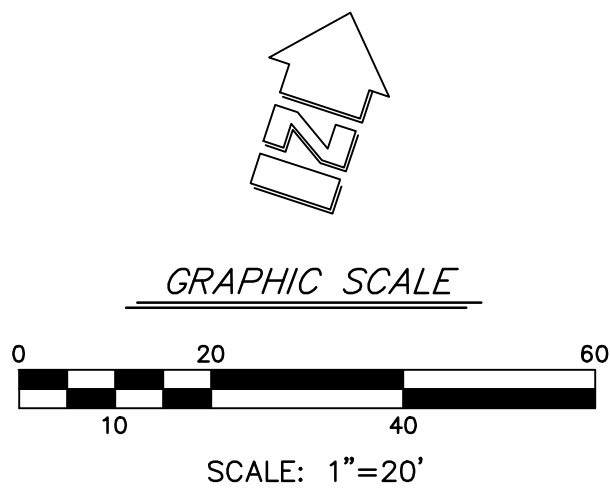

JORDAN & BAIN
LANDSCAPE ARCHITECTS, INC.
459 NORTH VENTURA AVE., VENTURA CA 93001
(805) 642-3641 FAX (805) 653-7874
Jordan, Gilbert & Bain Landscape Architects, Inc. © 2018

REVISIONS	NO.	DATE	BY	DESCRIPTION

CLIENT
VENTURA UNIFIED
SCHOOL DISTRICT
255 WEST STANLEY AVENUE
VENTURA, CA. 93001

SHEET TITLE
FENCE REMOVAL PLAN

PROJECT
PORTOLA ELEMENTARY SCHOOL
FENCING PROJECT


DRAWN: PJ & JB									
CHECKED: PJ									
PRINTED FOR BID									
02/1/2024									

DRAWING


L2.1

SHEET 2 OF 16
PROJECT No. 23.37

THESE DRAWINGS, SPECIFICATIONS AND DESIGNS ARE INSTRUMENTS OF PROFESSIONAL SERVICES AND AS SUCH ARE THE PROPERTY OF JORDAN, GILBERT & BAIN LANDSCAPE ARCHITECTS, INC. REPRODUCTION OR OTHER USE NOT AUTHORIZED BY JORDAN, GILBERT & BAIN IS PROHIBITED WITHOUT WRITTEN APPROVAL.

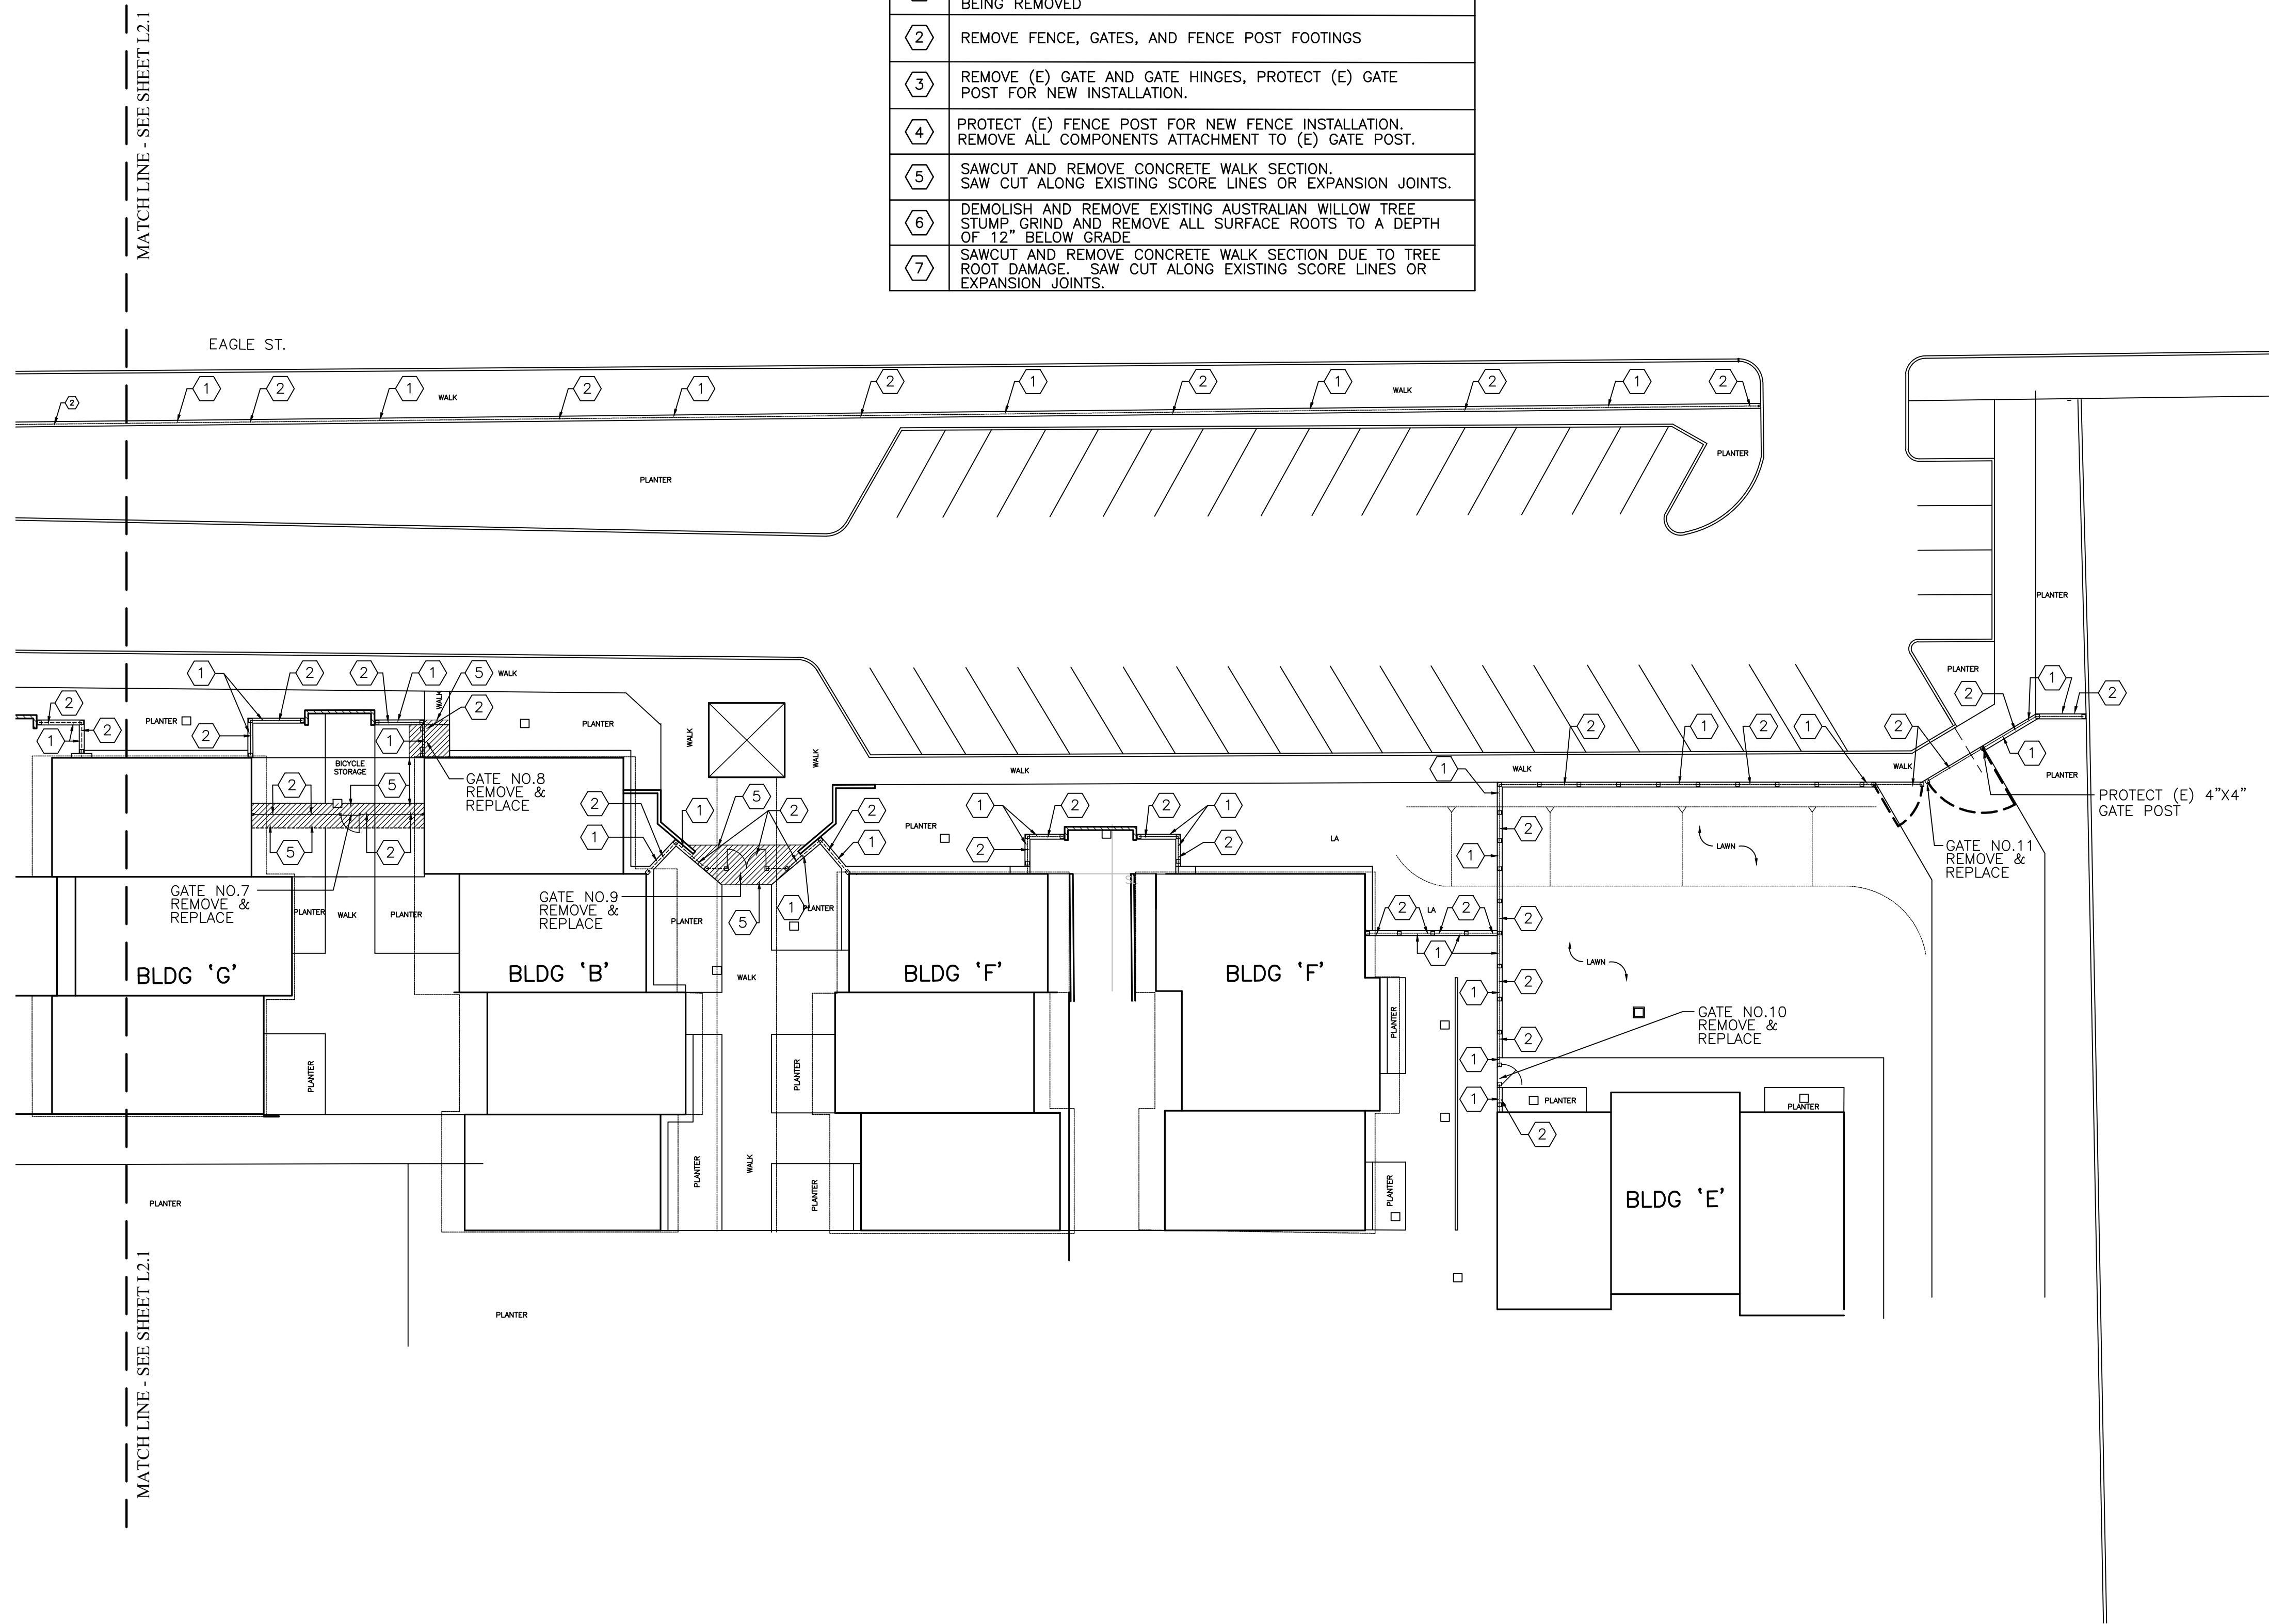

NO.	WORK DESCRIPTION
1	SAWCUT, DEMOLISH, AND REMOVE A 12 INCH WIDE CONTINUOUS CONCRETE MOW STRIP UNDER THE ENTIRE LENGTH OF FENCING BEING REMOVED
2	REMOVE FENCE, GATES, AND FENCE POST FOOTINGS
3	REMOVE (E) GATE AND GATE HINGES, PROTECT (E) GATE POST FOR NEW INSTALLATION.
4	PROTECT (E) FENCE POST FOR NEW FENCE INSTALLATION. REMOVE ALL COMPONENTS ATTACHMENT TO (E) GATE POST.
5	SAWCUT AND REMOVE CONCRETE WALK SECTION. SAW CUT ALONG EXISTING SCORE LINES OR EXPANSION JOINTS.
6	DEMOLISH AND REMOVE EXISTING AUSTRALIAN WILLOW TREE STUMP, GRIND AND REMOVE ALL SURFACE ROOTS TO A DEPTH OF 12" BELOW GRADE
7	SAWCUT AND REMOVE CONCRETE WALK SECTION DUE TO TREE ROOT DAMAGE. SAW CUT ALONG EXISTING SCORE LINES OR EXPANSION JOINTS.

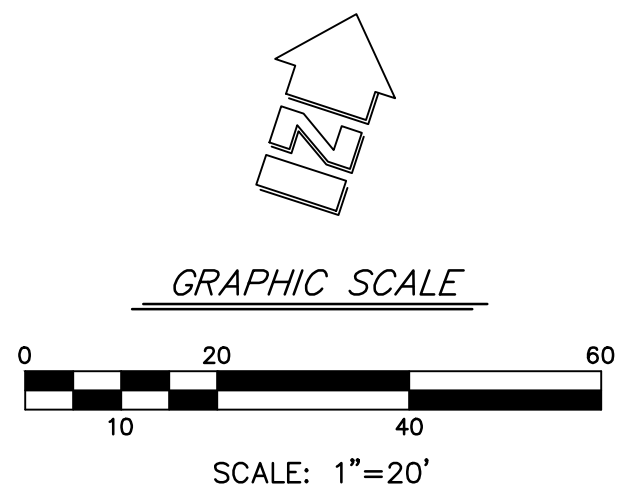

THESE DRAWINGS, SPECIFICATIONS AND DESIGNS ARE INSTRUMENTS OF PROFESSIONAL SERVICES AND AS SUCH ARE THE PROPERTY OF JORDAN, GILBERT & BAIN LANDSCAPE ARCHITECTS, INC. REPRODUCTION OR OTHER USE NOT AUTHORIZED BY JORDAN, GILBERT & BAIN IS PROHIBITED WITHOUT WRITTEN APPROVAL.

JORDAN & BAIN
LANDSCAPE ARCHITECTS, INC.
459 NORTH VENTURA AVE., VENTURA CA 93001
(805) 642-3641 FAX (805) 653-7874
Jordan, Gilbert & Bain Landscape Architects, Inc. © 2018

REVISONS	NO.	DATE	BY	DESCRIPTION

CLIENT
VENTURA UNIFIED
SCHOOL DISTRICT
255 WEST STANLEY AVENUE
VENTURA, CA. 93001

SHEET TITLE
FENCE REMOVAL PLAN


PROJECT
PORTOLA ELEMENTARY SCHOOL
FENCING PROJECT

DRAWN: PJ & JB									
CHECKED: PJ									
PRINTED FOR BID									
02/1/2024									


DRAWING

L2.2

SHEET 3 OF 16
PROJECT No. 23.37

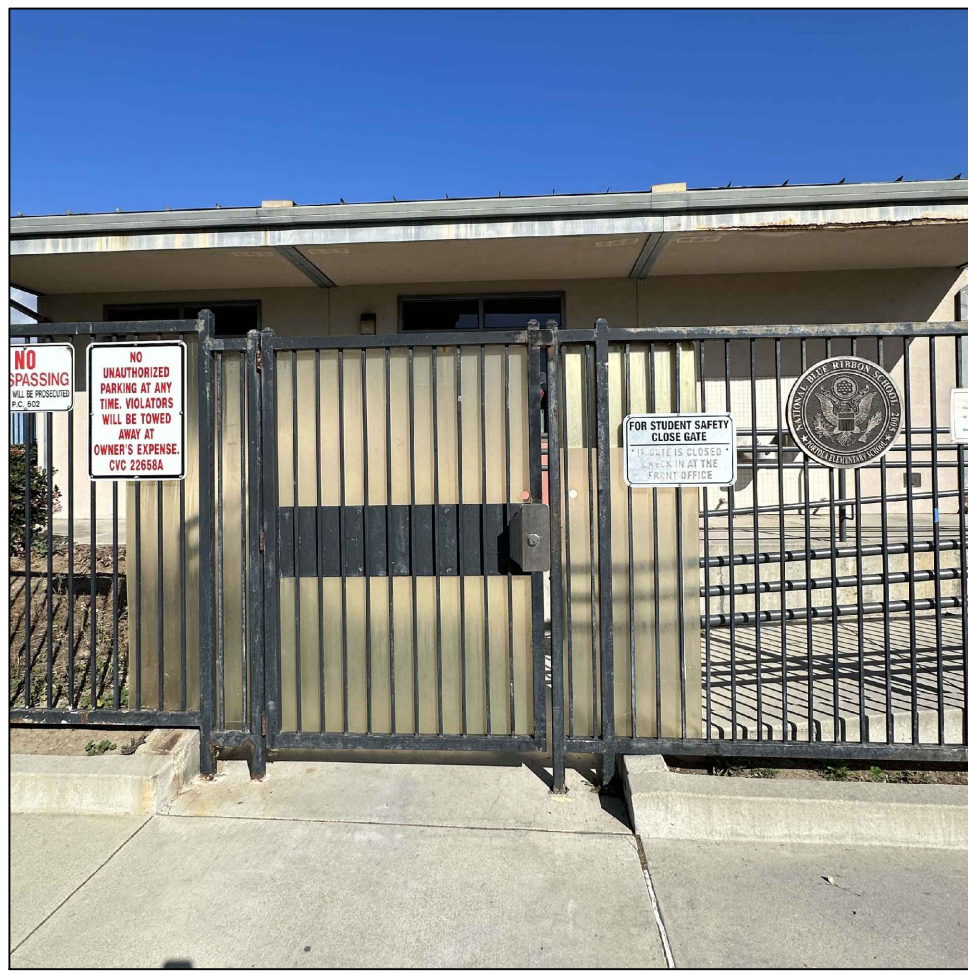

GATE 1

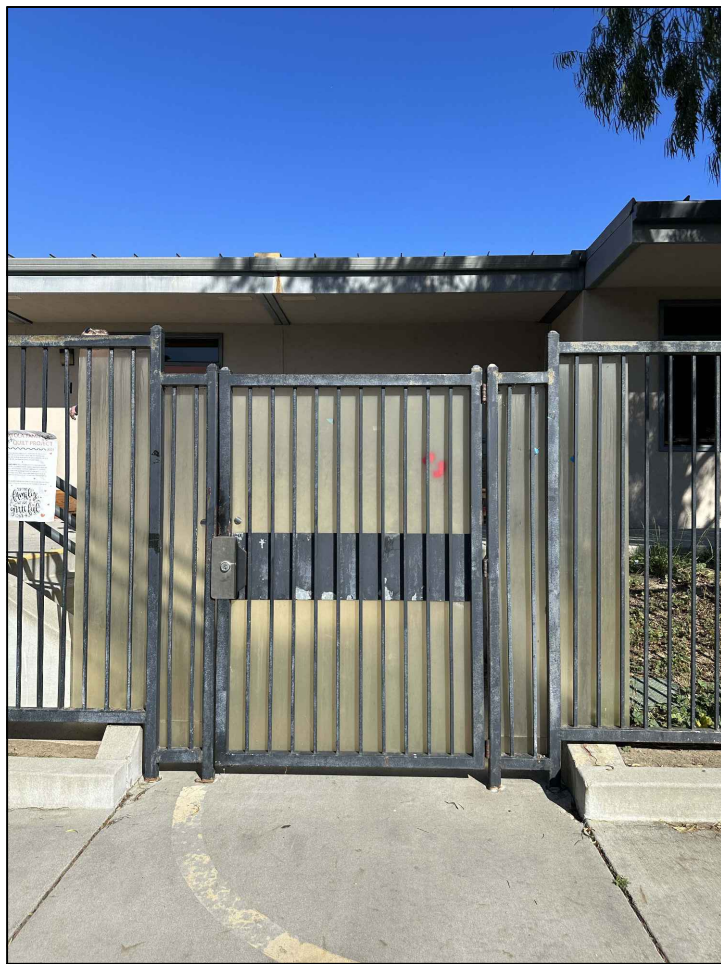


GATE 2



GATE 3




GATE 4

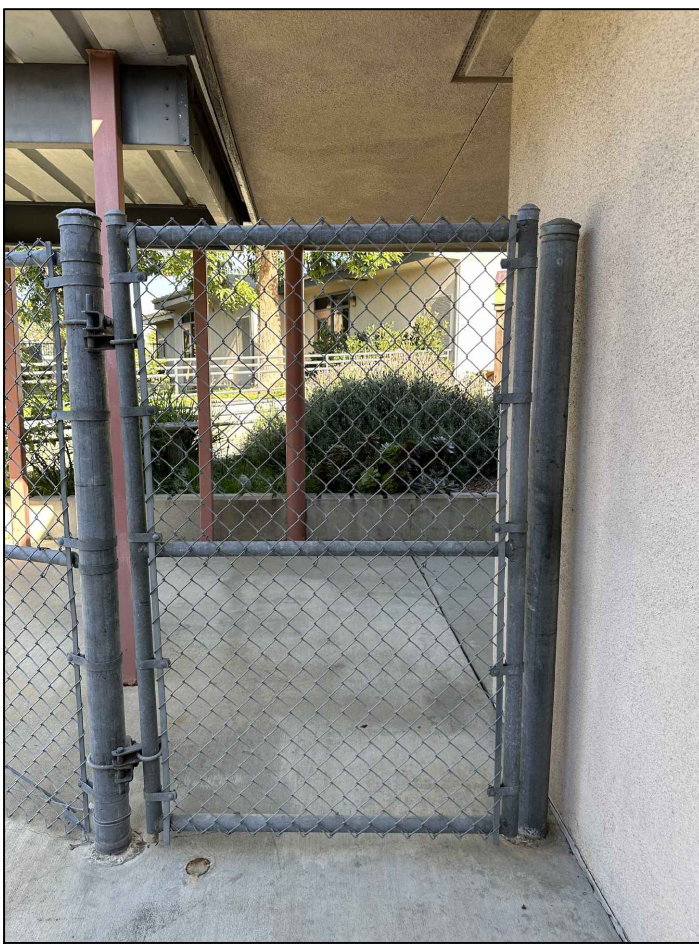


GATE 5



GATE 6

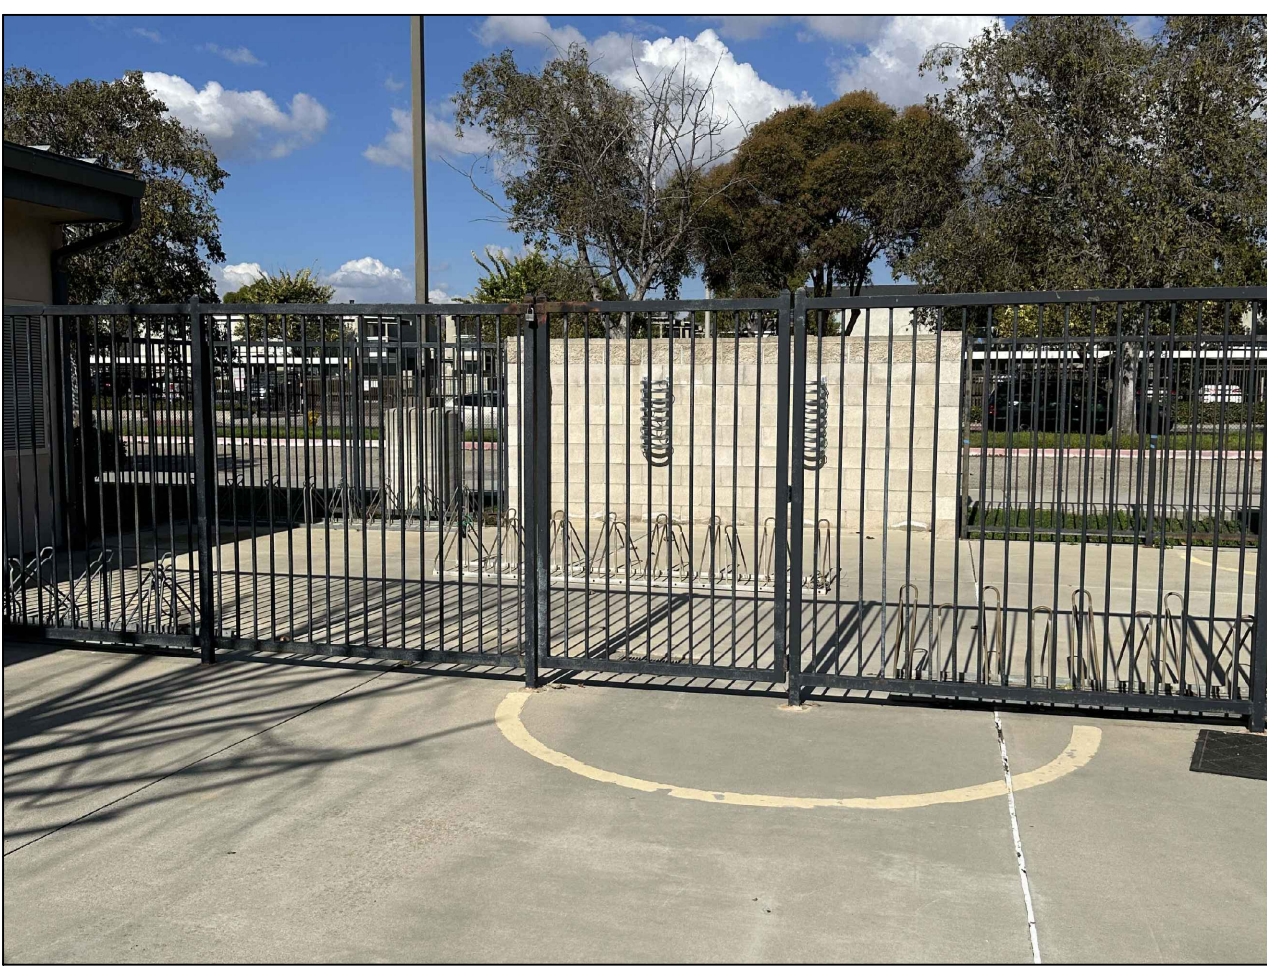

GATE 7

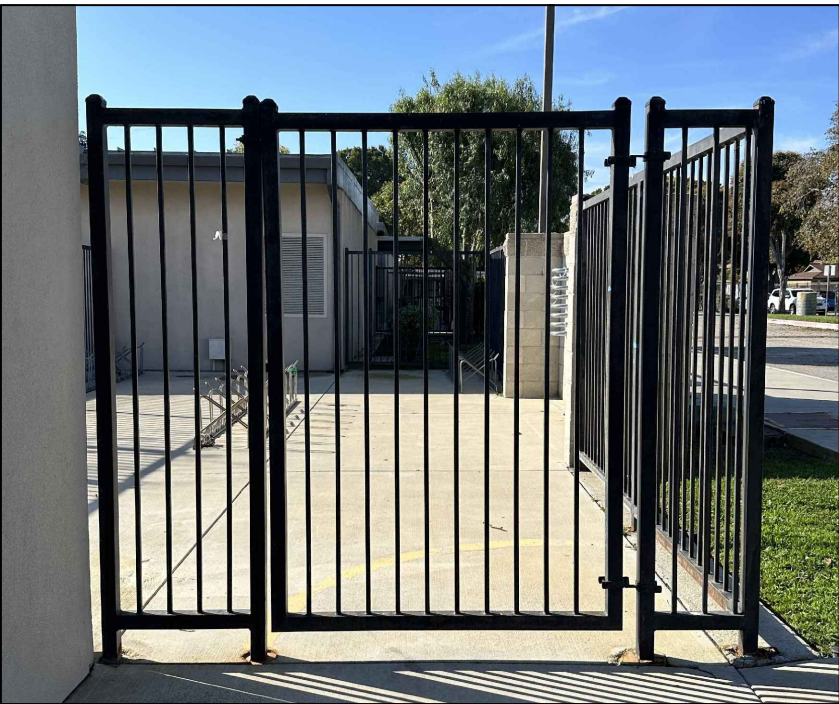

GATE 8




GATE 9



GATE 10



GATE 11

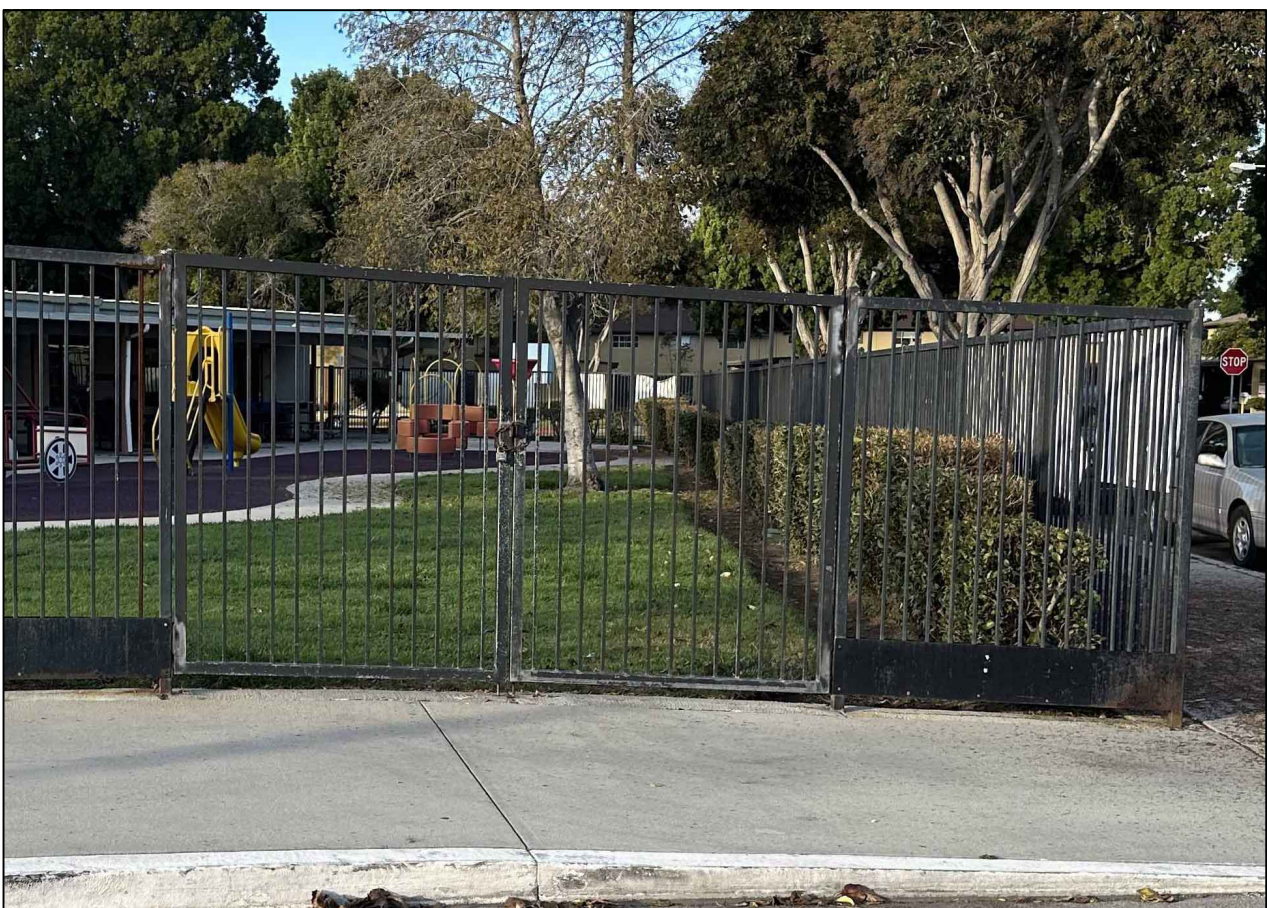

GATE 12

JORDAN & BAIN
LANDSCAPE ARCHITECTS, INC.
459 NORTH VENTURA AVE., VENTURA CA 93001
(805) 642-3641 FAX (805) 653-7874

Jordan, Gilbert & Bain Landscape Architects, Inc. © 2018

REVISIONS		
NO.	DATE	BY DESCRIPTION



CLIENT
VENTURA UNIFIED
SCHOOL DISTRICT
255 WEST STANLEY AVENUE
VENTURA, CA. 93001

SHEET TITLE
**EXISTING GATE
PHOTOS**
PROJECT
PORTOLA ELEMENTARY SCHOOL
FENCING PROJECT




DRAWN: PJ & JB
CHECKED: PJ
PRINTED FOR BID
02/1/2024

DRAWING

L2.3

SHEET 4 OF 16
PROJECT No. 23.37

THESE DRAWINGS, SPECIFICATIONS AND DESIGNS ARE INSTRUMENTS OF PROFESSIONAL SERVICES AND AS SUCH ARE THE PROPERTY OF JORDAN, GILBERT & BAIN LANDSCAPE ARCHITECTS, INC. REPRODUCTION OR OTHER USE NOT AUTHORIZED BY JORDAN, GILBERT & BAIN IS PROHIBITED WITHOUT WRITTEN APPROVAL.

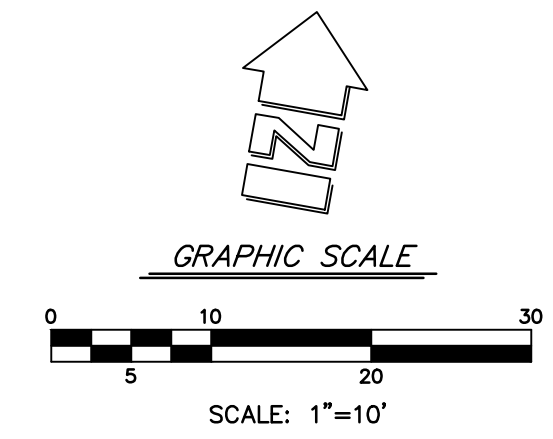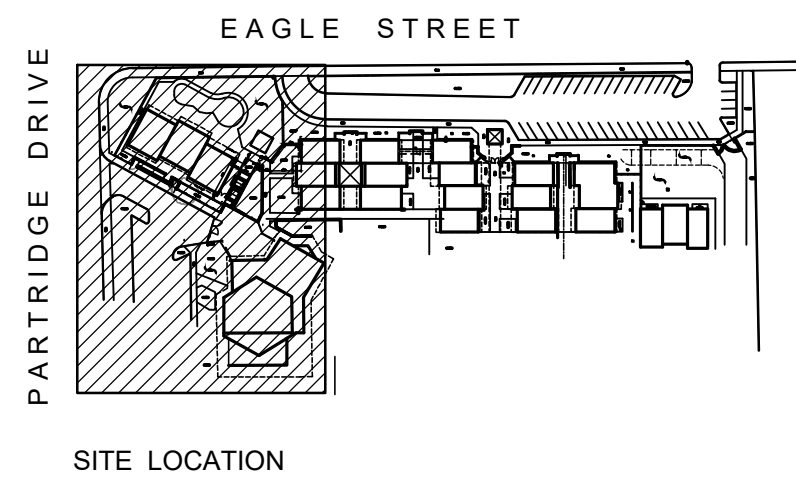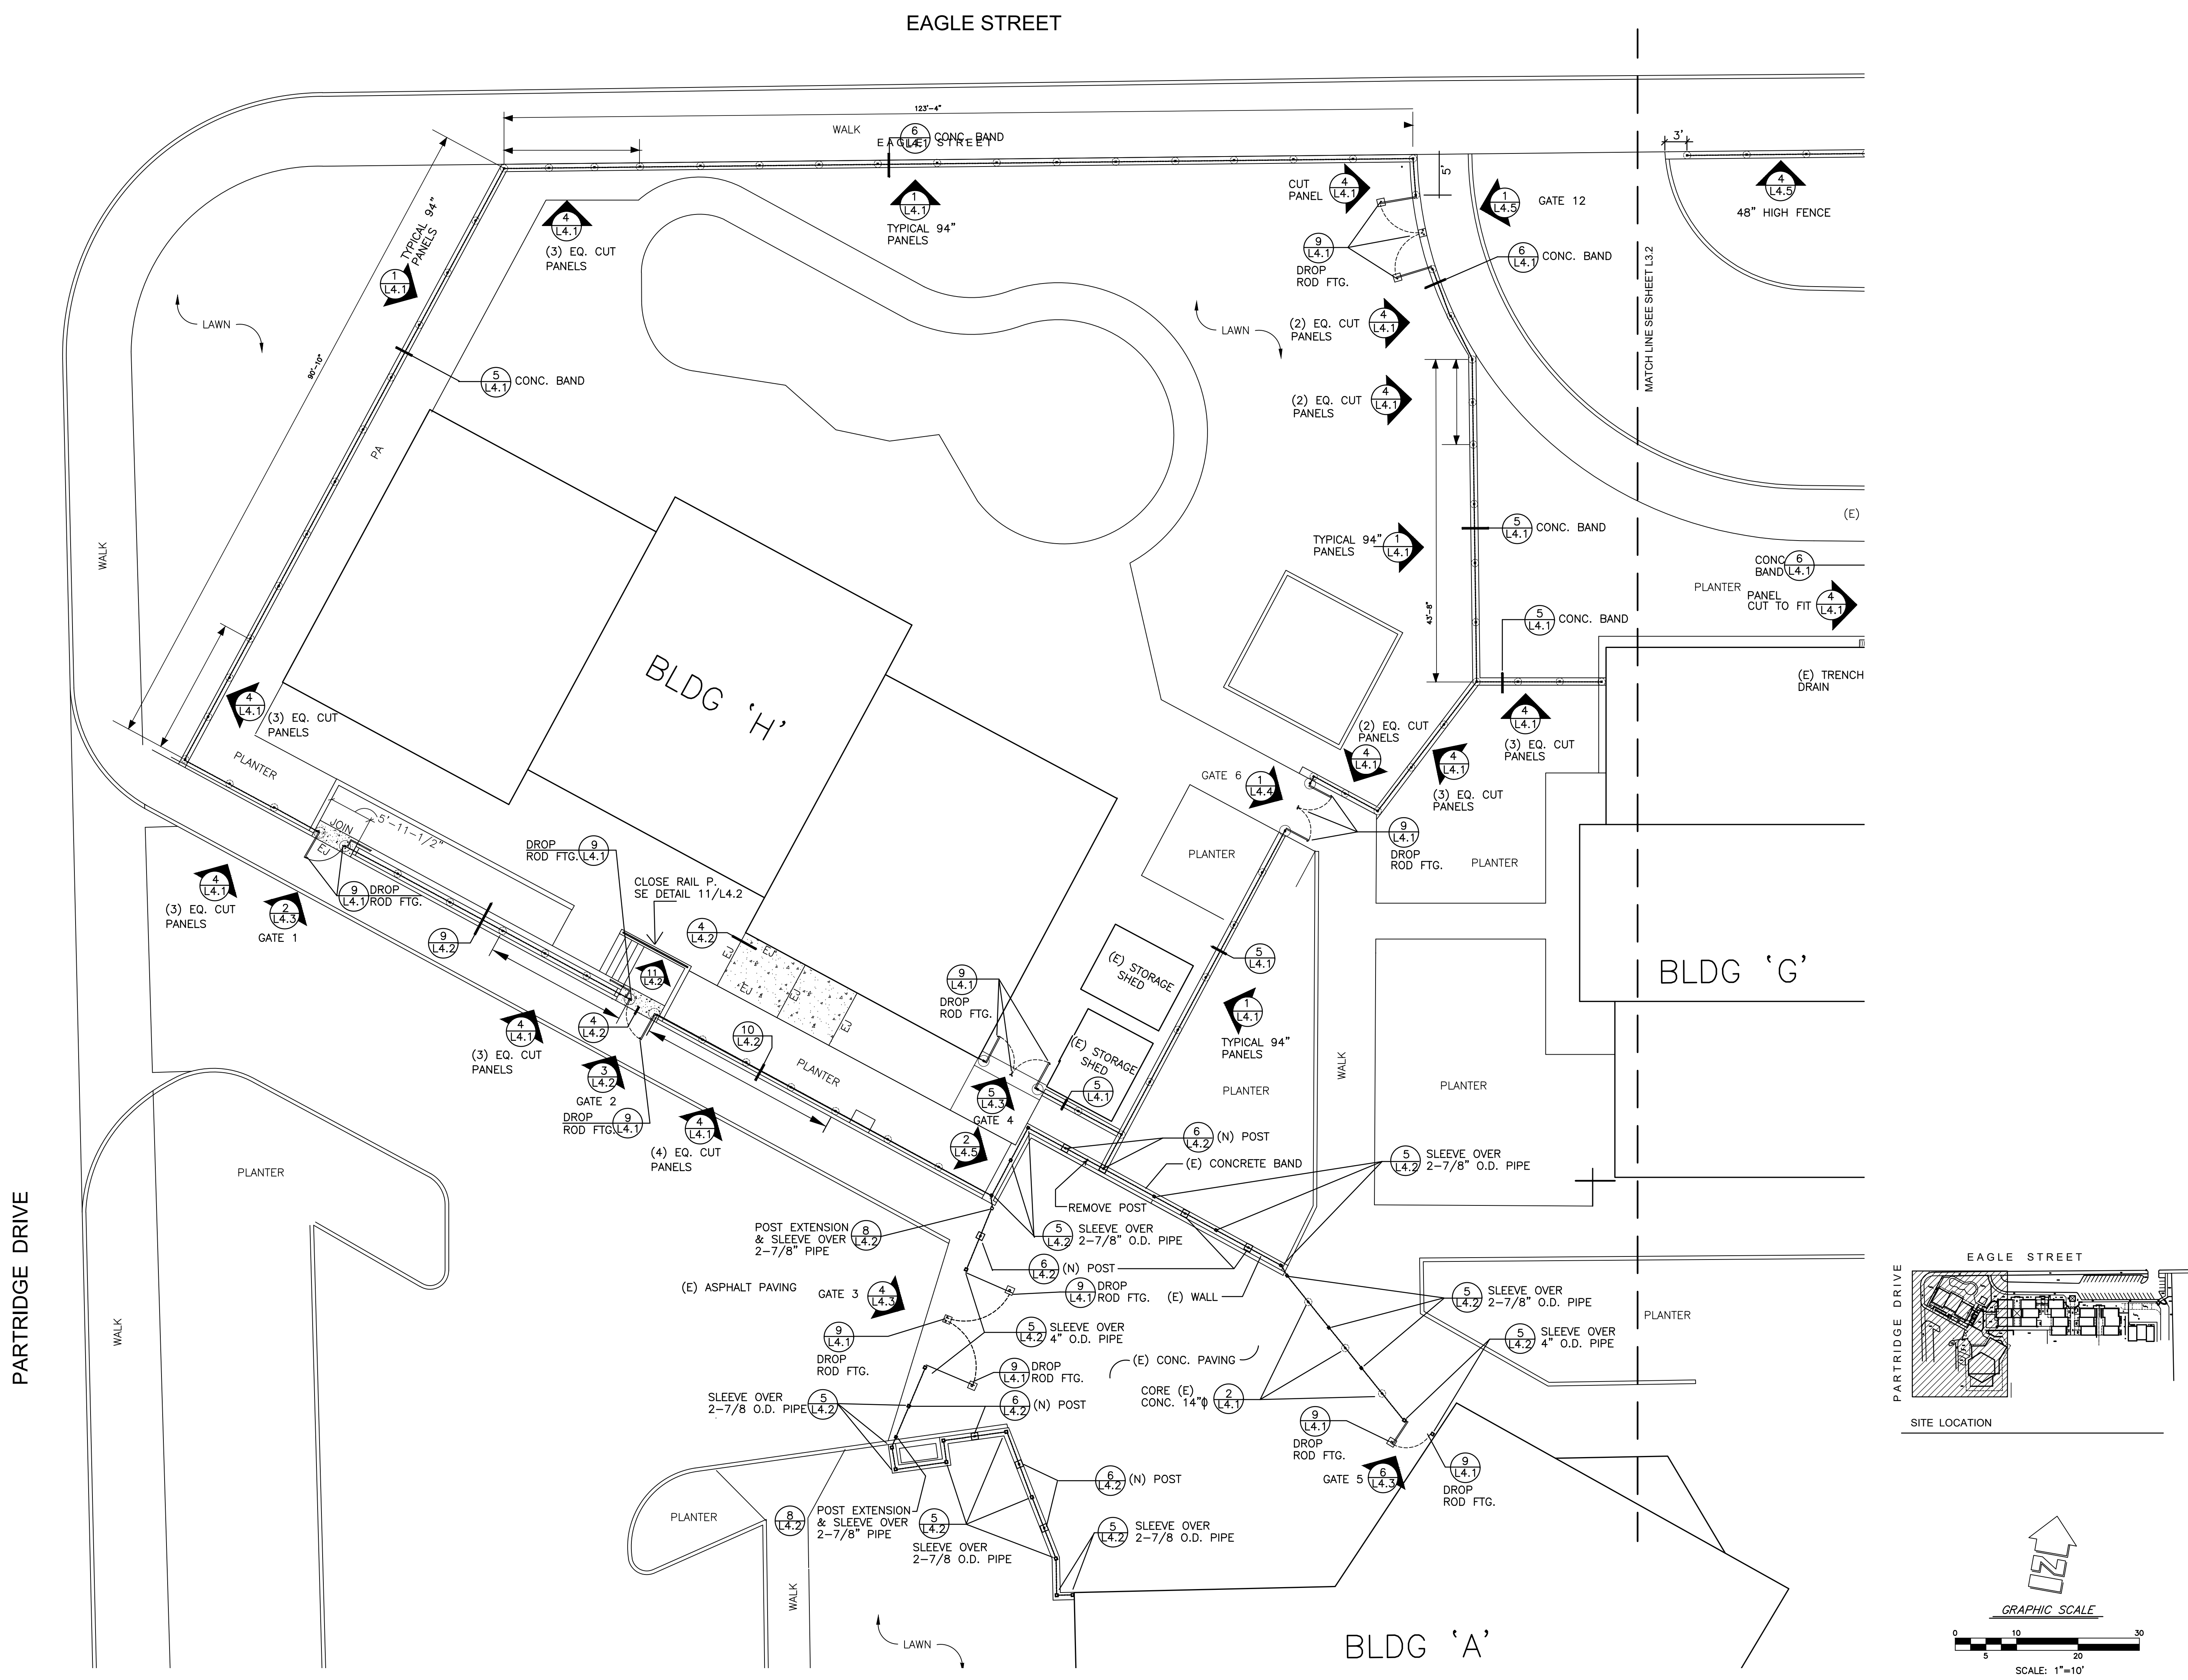

THESE DRAWINGS, SPECIFICATIONS AND DESIGNS ARE INSTRUMENTS OF PROFESSIONAL SERVICES AND AS SUCH ARE THE PROPERTY OF JORDAN, GILBERT & BAIN LANDSCAPE ARCHITECTS, INC. REPRODUCTION OR OTHER USE NOT AUTHORIZED BY JORDAN, GILBERT & BAIN. LANDSCAPE ARCHITECTS, INC. IS PROHIBITED WITHOUT WRITTEN APPROVAL.

JORDAN & BAIN

LANDSCAPE ARCHITECTS, INC.

459 NORTH VENTURA AVE., VENTURA CA 93001

(805) 642-3641 FAX (805) 653-7874

Jordan, Gilbert & Bain Landscape Architects, Inc. © 2018

REVISIONS

NO.	DATE	BY	DESCRIPTION

REGISTERED LANDSCAPE ARCHITECT

Jordan, Gilbert & Bain Landscape Architects, Inc.

Signature

RENEWAL DATE 7-1-24

STATE OF CALIFORNIA

VenturaUnified

SCHOOL DISTRICT

CLIENT

VENTURA UNIFIED SCHOOL DISTRICT
255 WEST STANLEY AVENUE
VENTURA, CA. 93001

SHEET TITLE

NEW FENCING PLAN - OVERALL SITE

PROJECT

PORTOLA ELEMENTARY SCHOOL FENCING PROJECT

DRAWN: PJ & JB

CHECKED: PJ

PRINTED FOR BID

02/1/2024



DRAWING

L3.1

SHEET 5 OF 16

PROJECT No. 23.37

EAGLE STREET

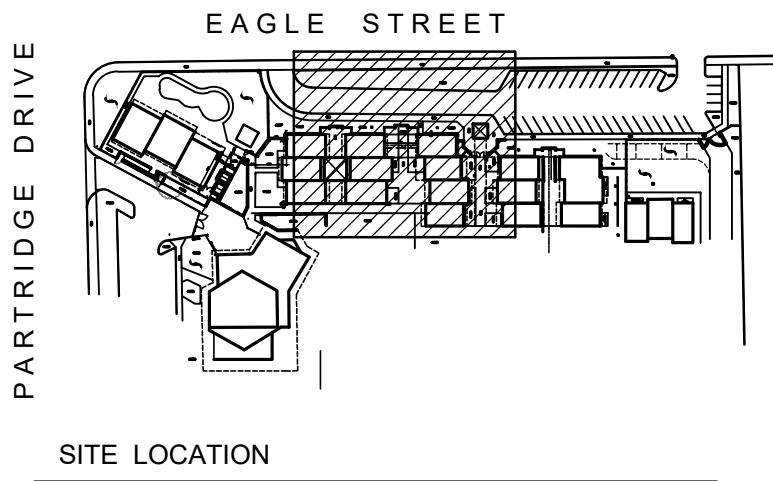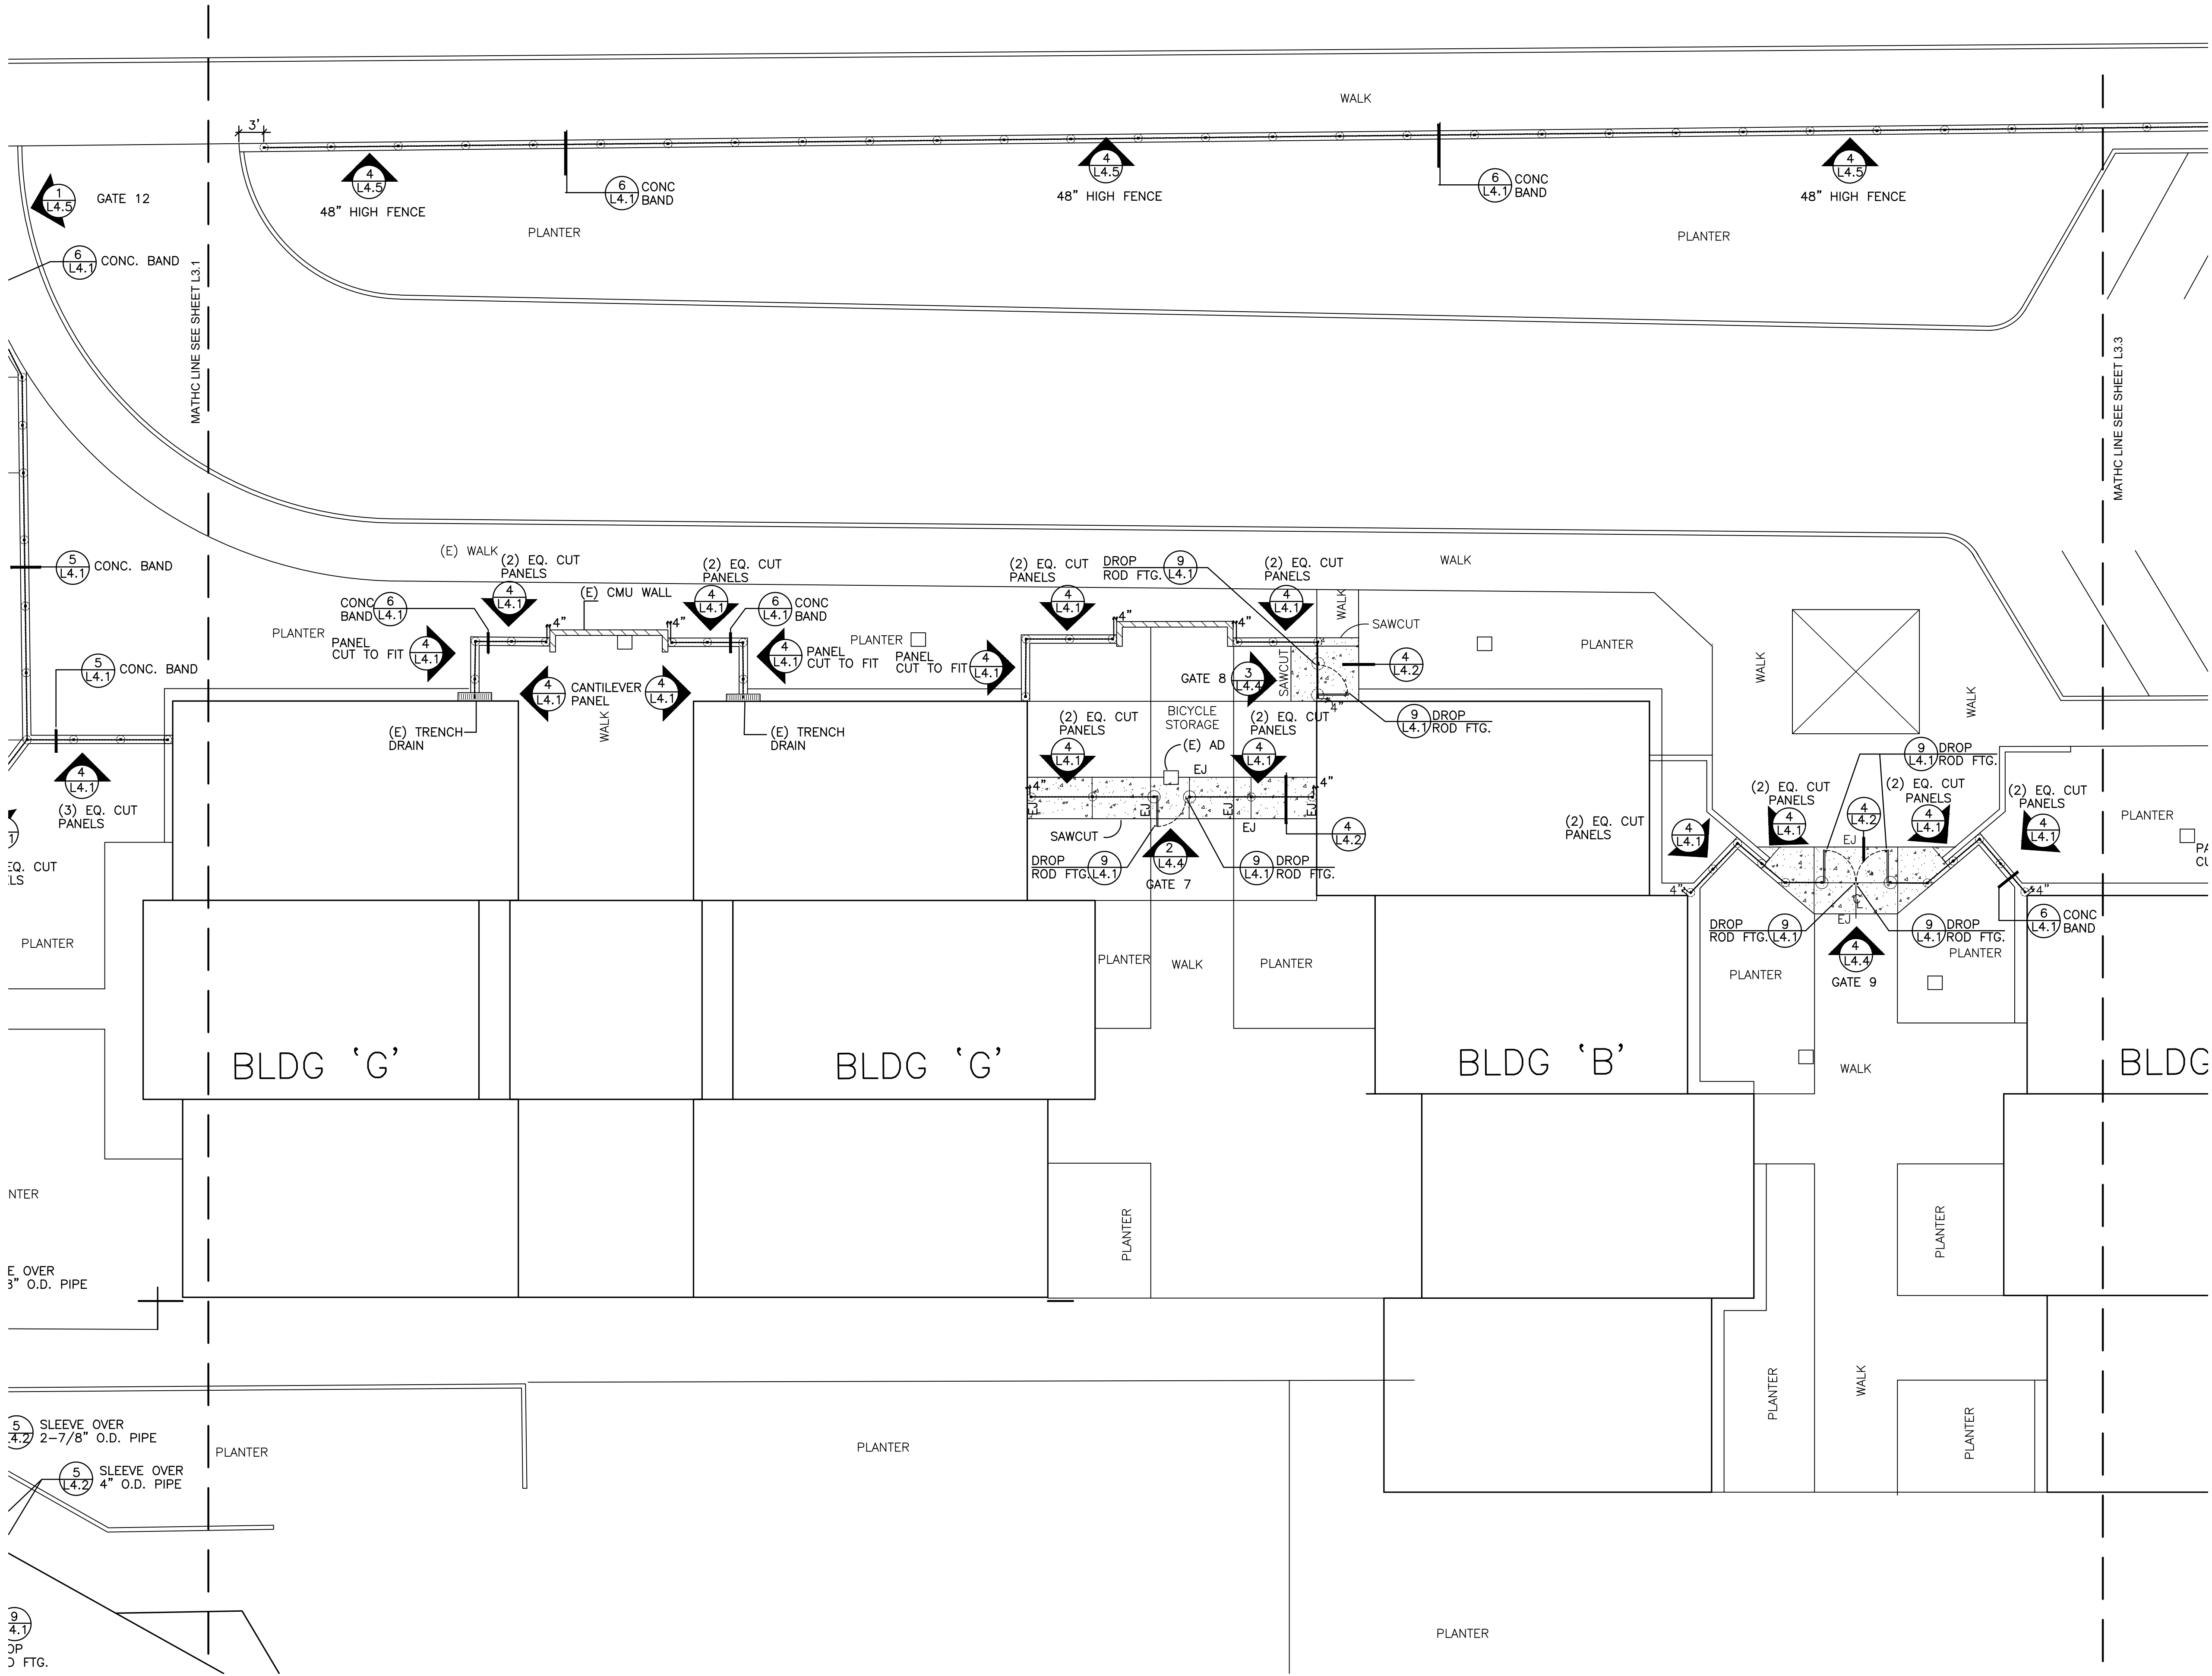

JORDAN & BAIN

LANDSCAPE ARCHITECTS, INC.

459 NORTH VENTURA AVE., VENTURA CA 93001

(805) 642-3641 FAX (805) 653-7874

REVISIONS

NO.	DATE	BY	DESCRIPTION

REGISTERED LANDSCAPE ARCHITECT

Jordan Gilbert

RENEWAL DATE 7-1-24

STATE OF CALIFORNIA

VenturaUnified

SCHOOL DISTRICT

CLIENT

Ventura Unified School District
255 West Stanley Avenue
Ventura, CA 93001

SHEET TITLE

NEW FENCING PLAN - OVERALL SITE

PROJECT

PORTOLA ELEMENTARY SCHOOL FENCING PROJECT

DRAWN: PJ & JB

CHECKED: PJ

PRINTED FOR BID

02/1/2024

DRAWING


L3.2

SHEET 6 OF 16

PROJECT No. 23.37

THESE DRAWINGS, SPECIFICATIONS AND DESIGNS ARE INSTRUMENTS OF PROFESSIONAL SERVICES AND AS SUCH ARE THE PROPERTY OF JORDAN, GILBERT & BAIN LANDSCAPE ARCHITECTS, INC. REPRODUCTION OR OTHER USE NOT AUTHORIZED BY JORDAN, GILBERT & BAIN IS PROHIBITED WITHOUT WRITTEN APPROVAL

Jordan, Gilbert & Bain Landscape Architects, Inc. © 2018

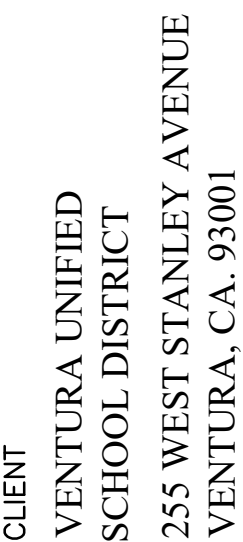

SHEET TITLE
NEW FENCING PLAN -
OVERALL SITE

PROJECT
PORTOLA ELEMENTARY SCHOOL
FENCING PROJECT







DRAWN: PJ & JB
CHECKED: PJ
PRINTED FOR BID
02/1/2024


DRAWING

L3.3

SHEET 7 OF 16
PROJECT No. 23.37

THESE DRAWINGS, SPECIFICATIONS AND DESIGNS ARE INSTRUMENTS OF PROFESSIONAL SERVICES AND AS SUCH ARE THE PROPERTY OF JORDAN, GILBERT & BAIN LANDSCAPE ARCHITECTS, INC. REPRODUCTION OR OTHER USE NOT AUTHORIZED BY JORDAN, GILBERT & BAIN IS PROHIBITED WITHOUT WRITTEN APPROVAL.

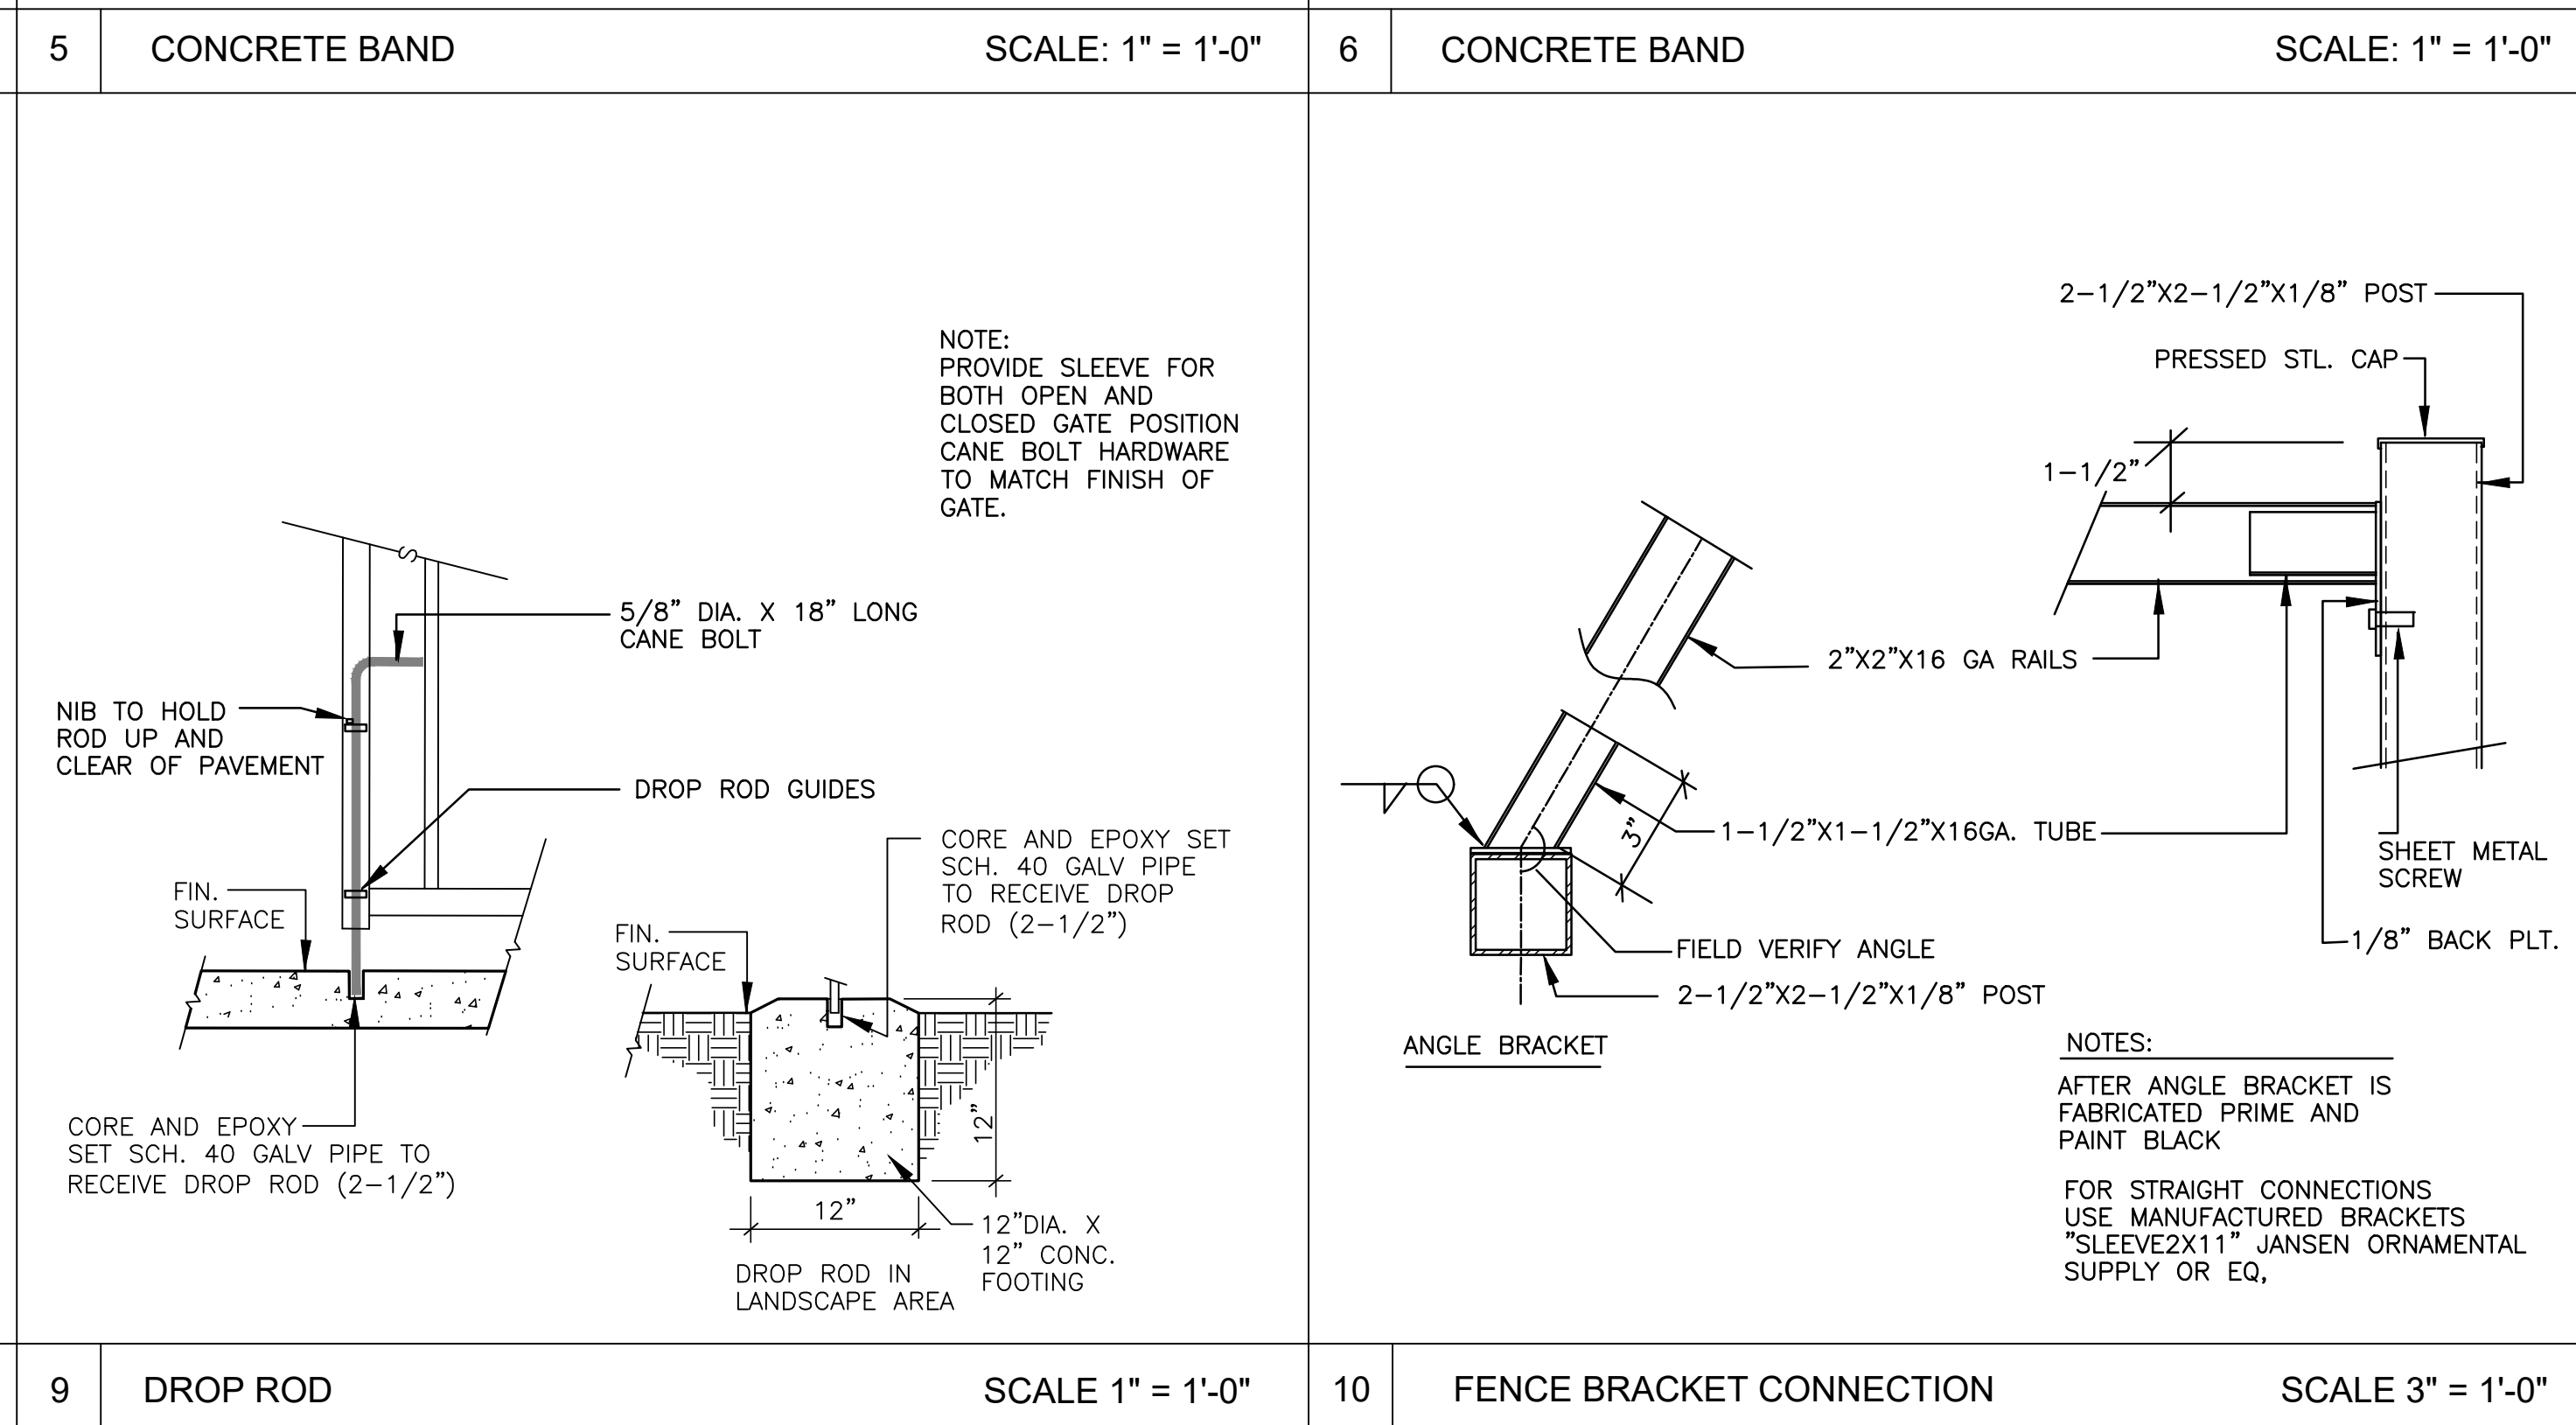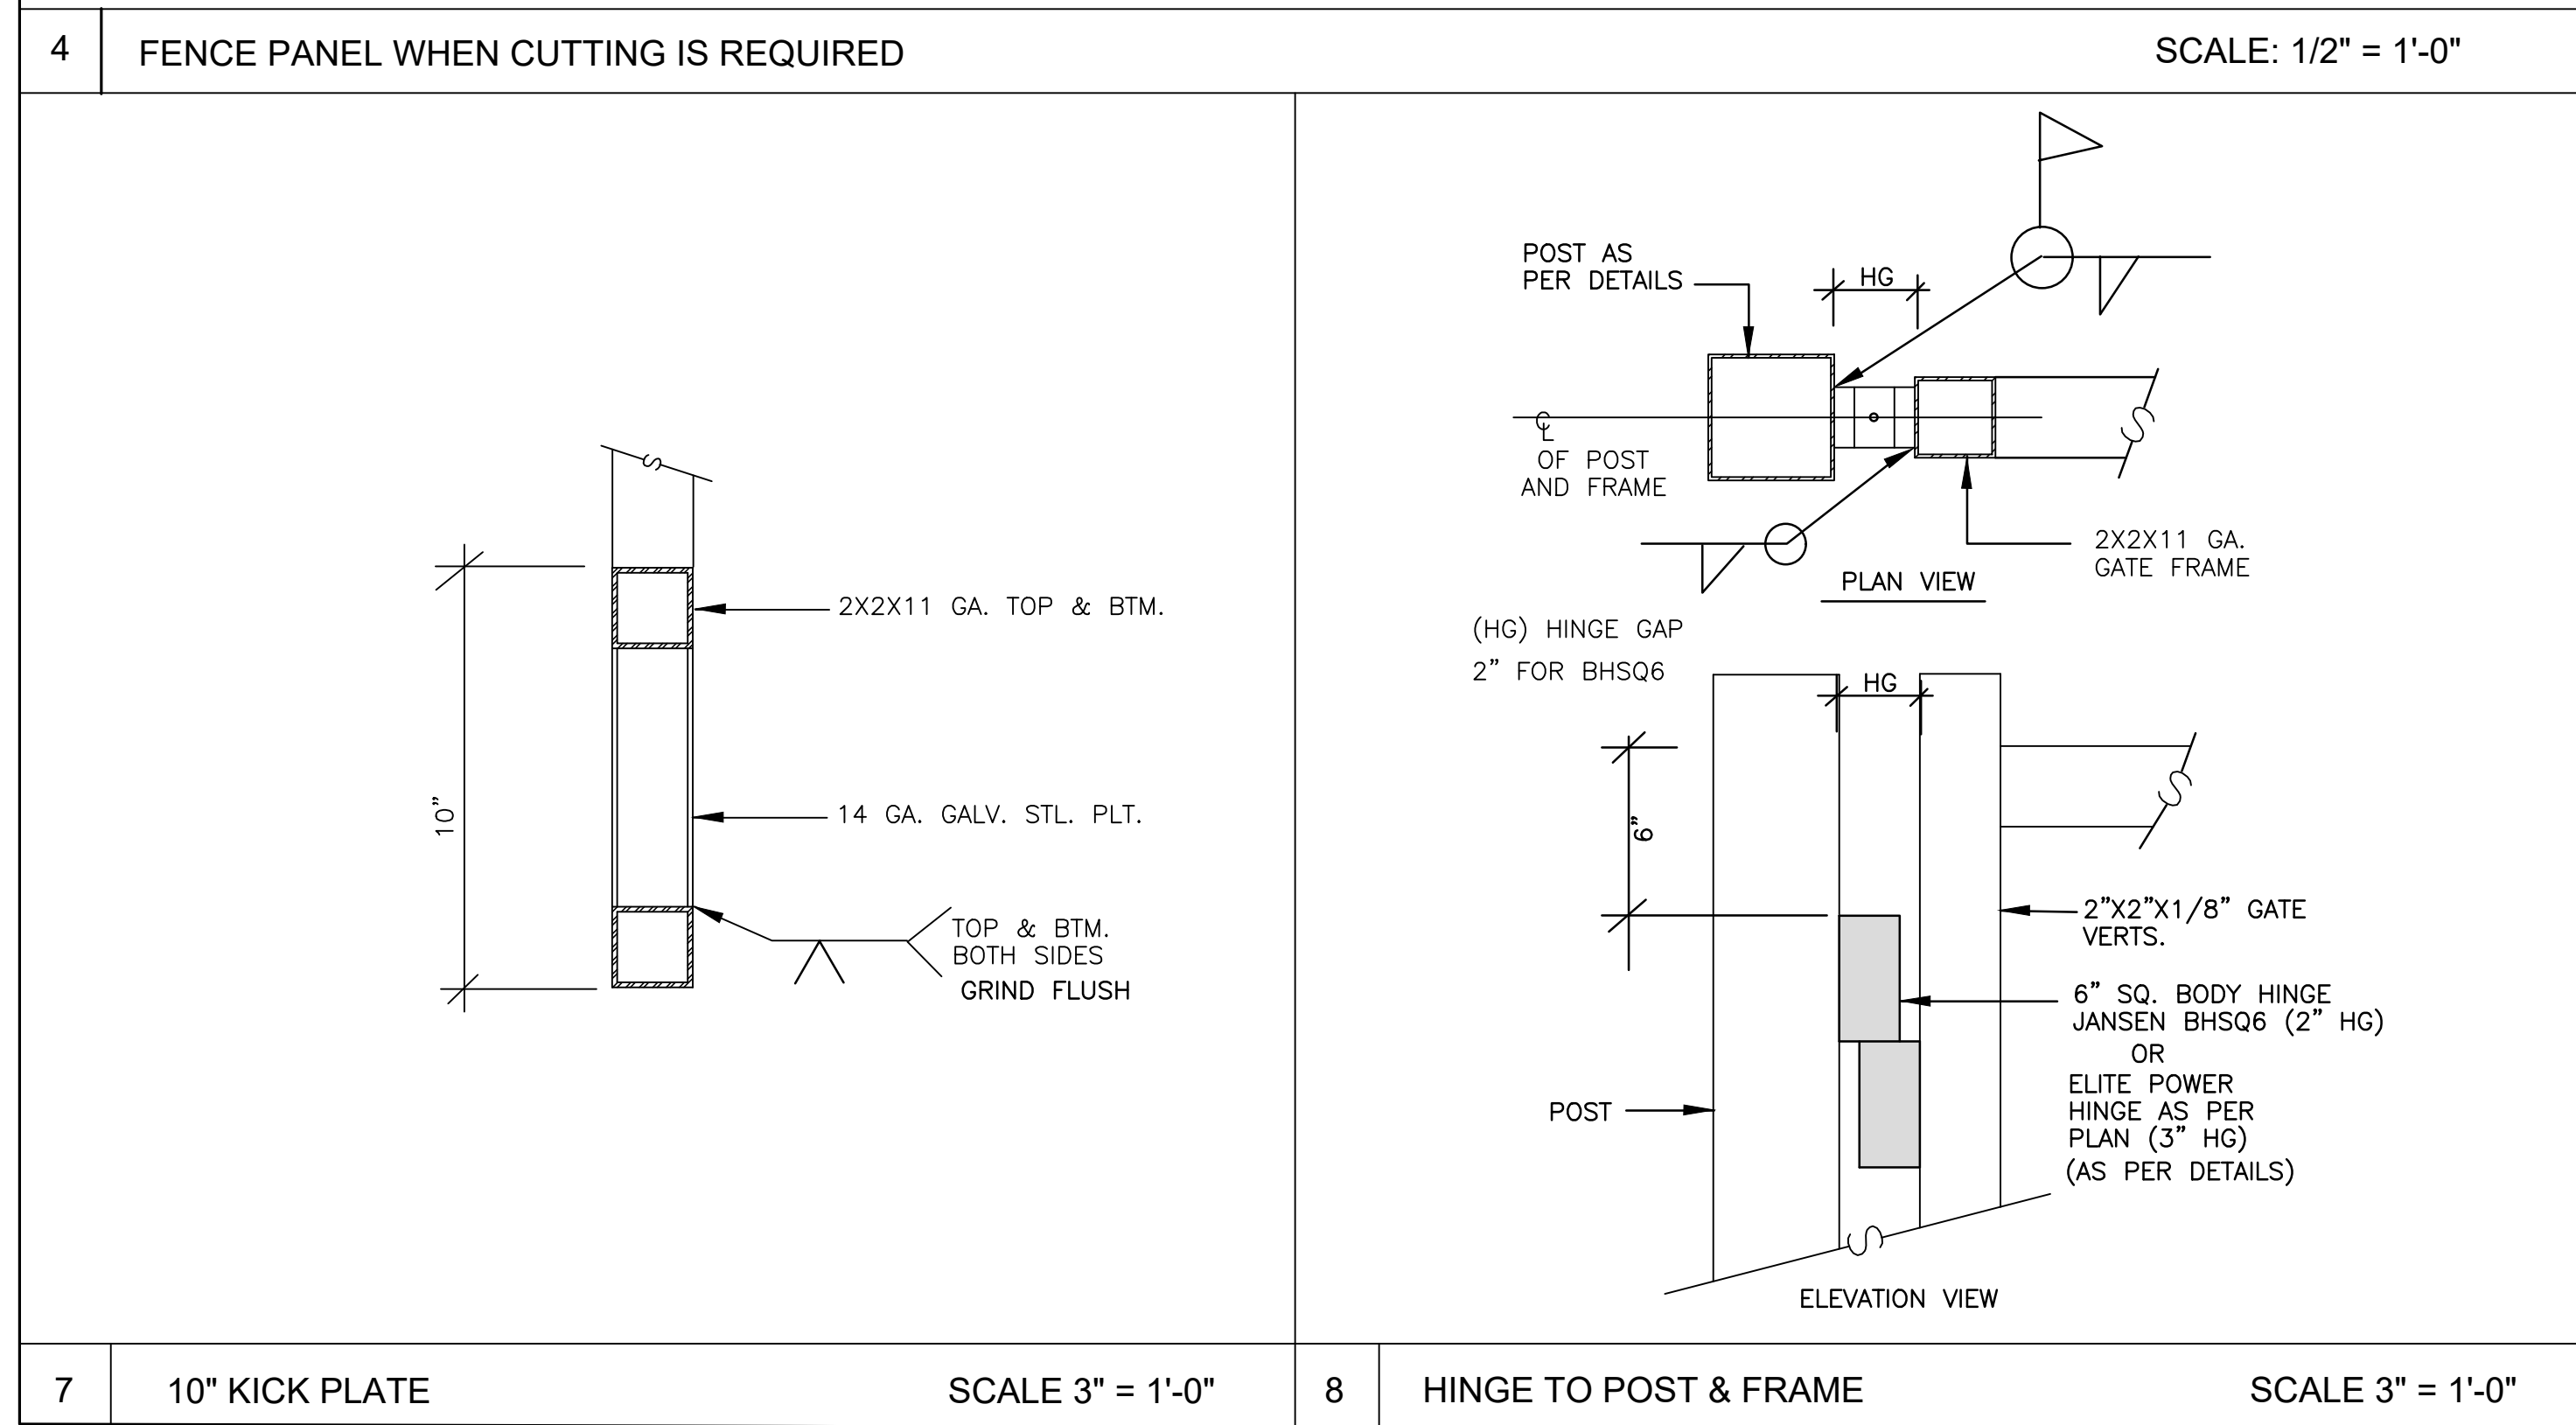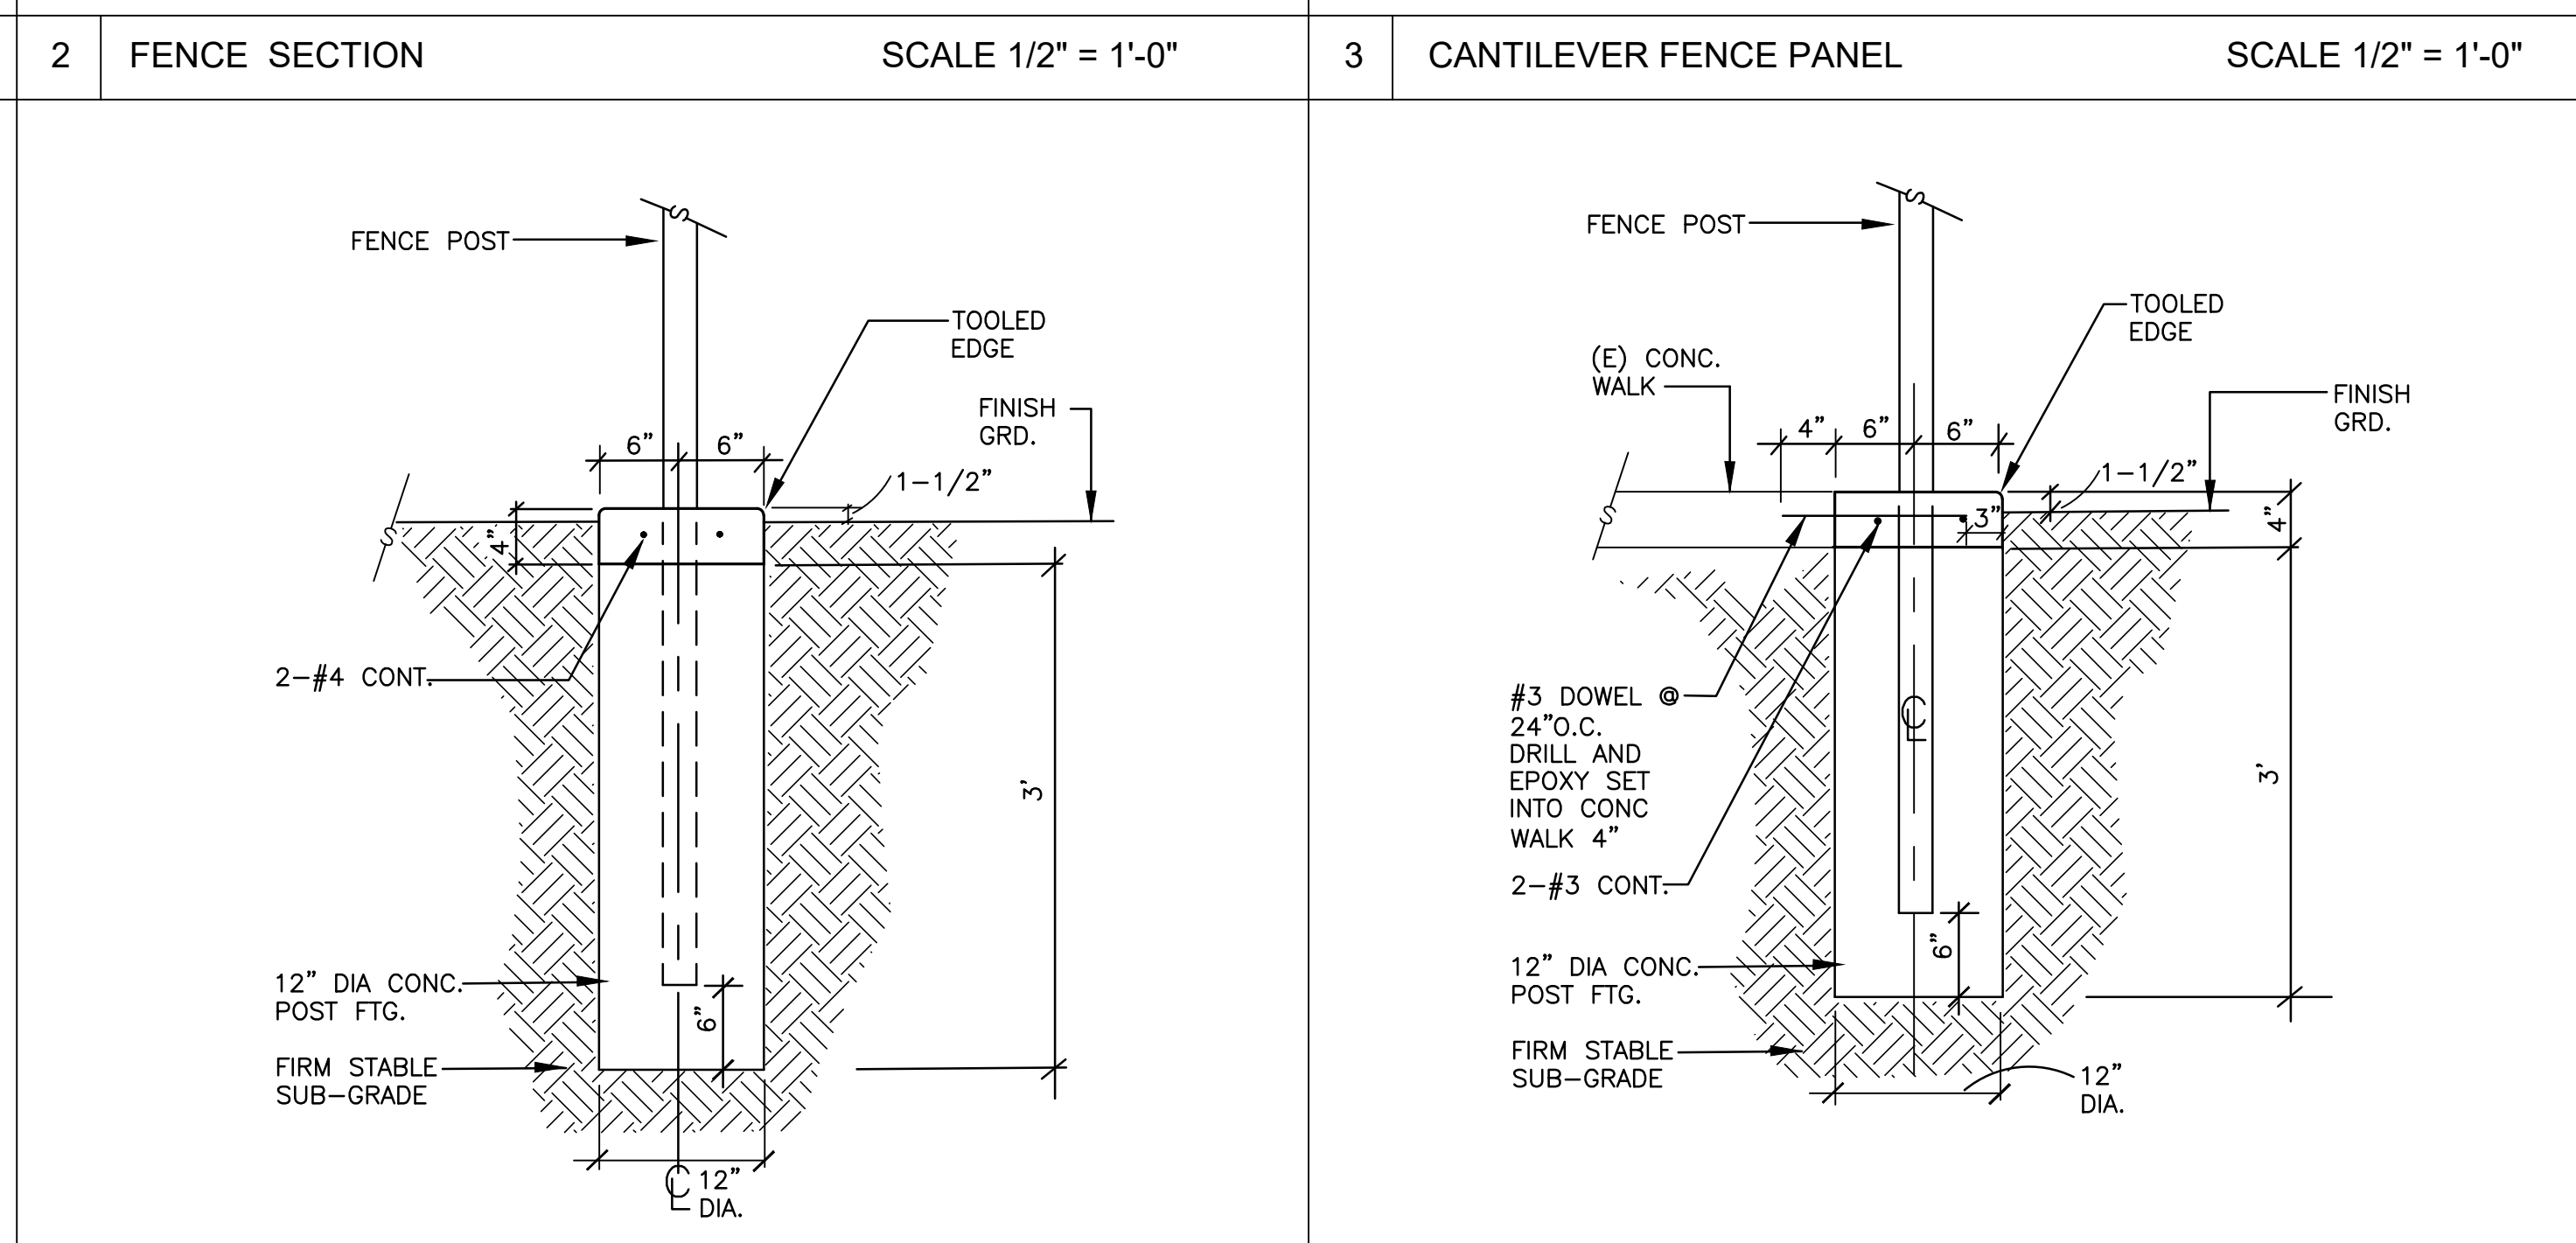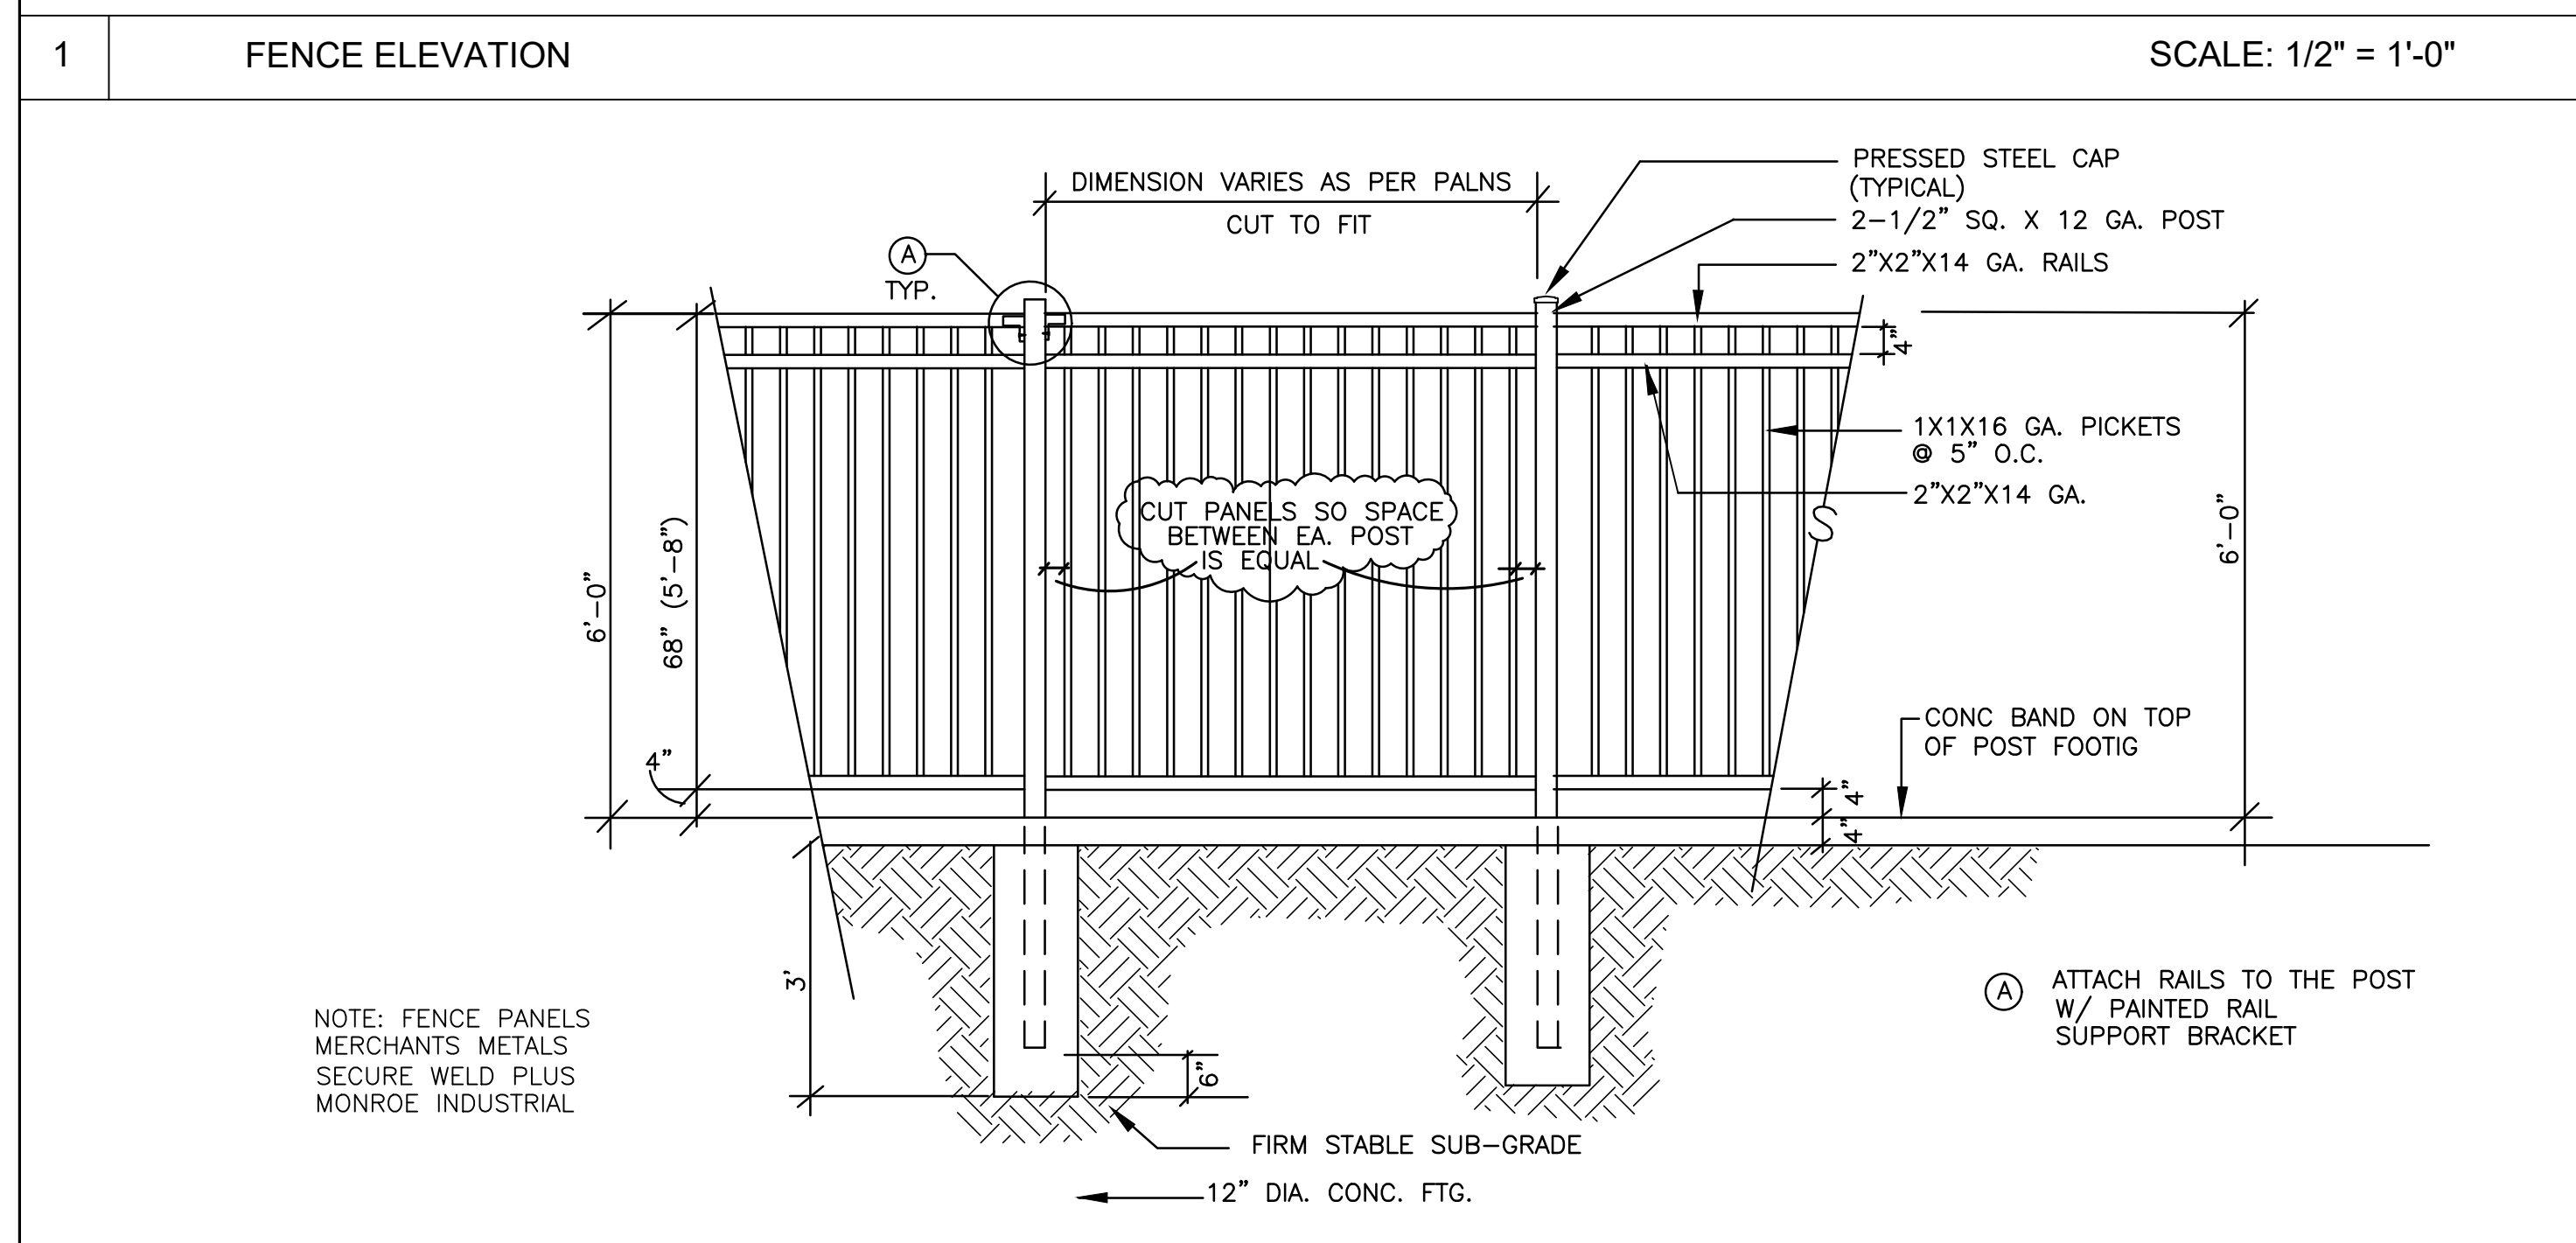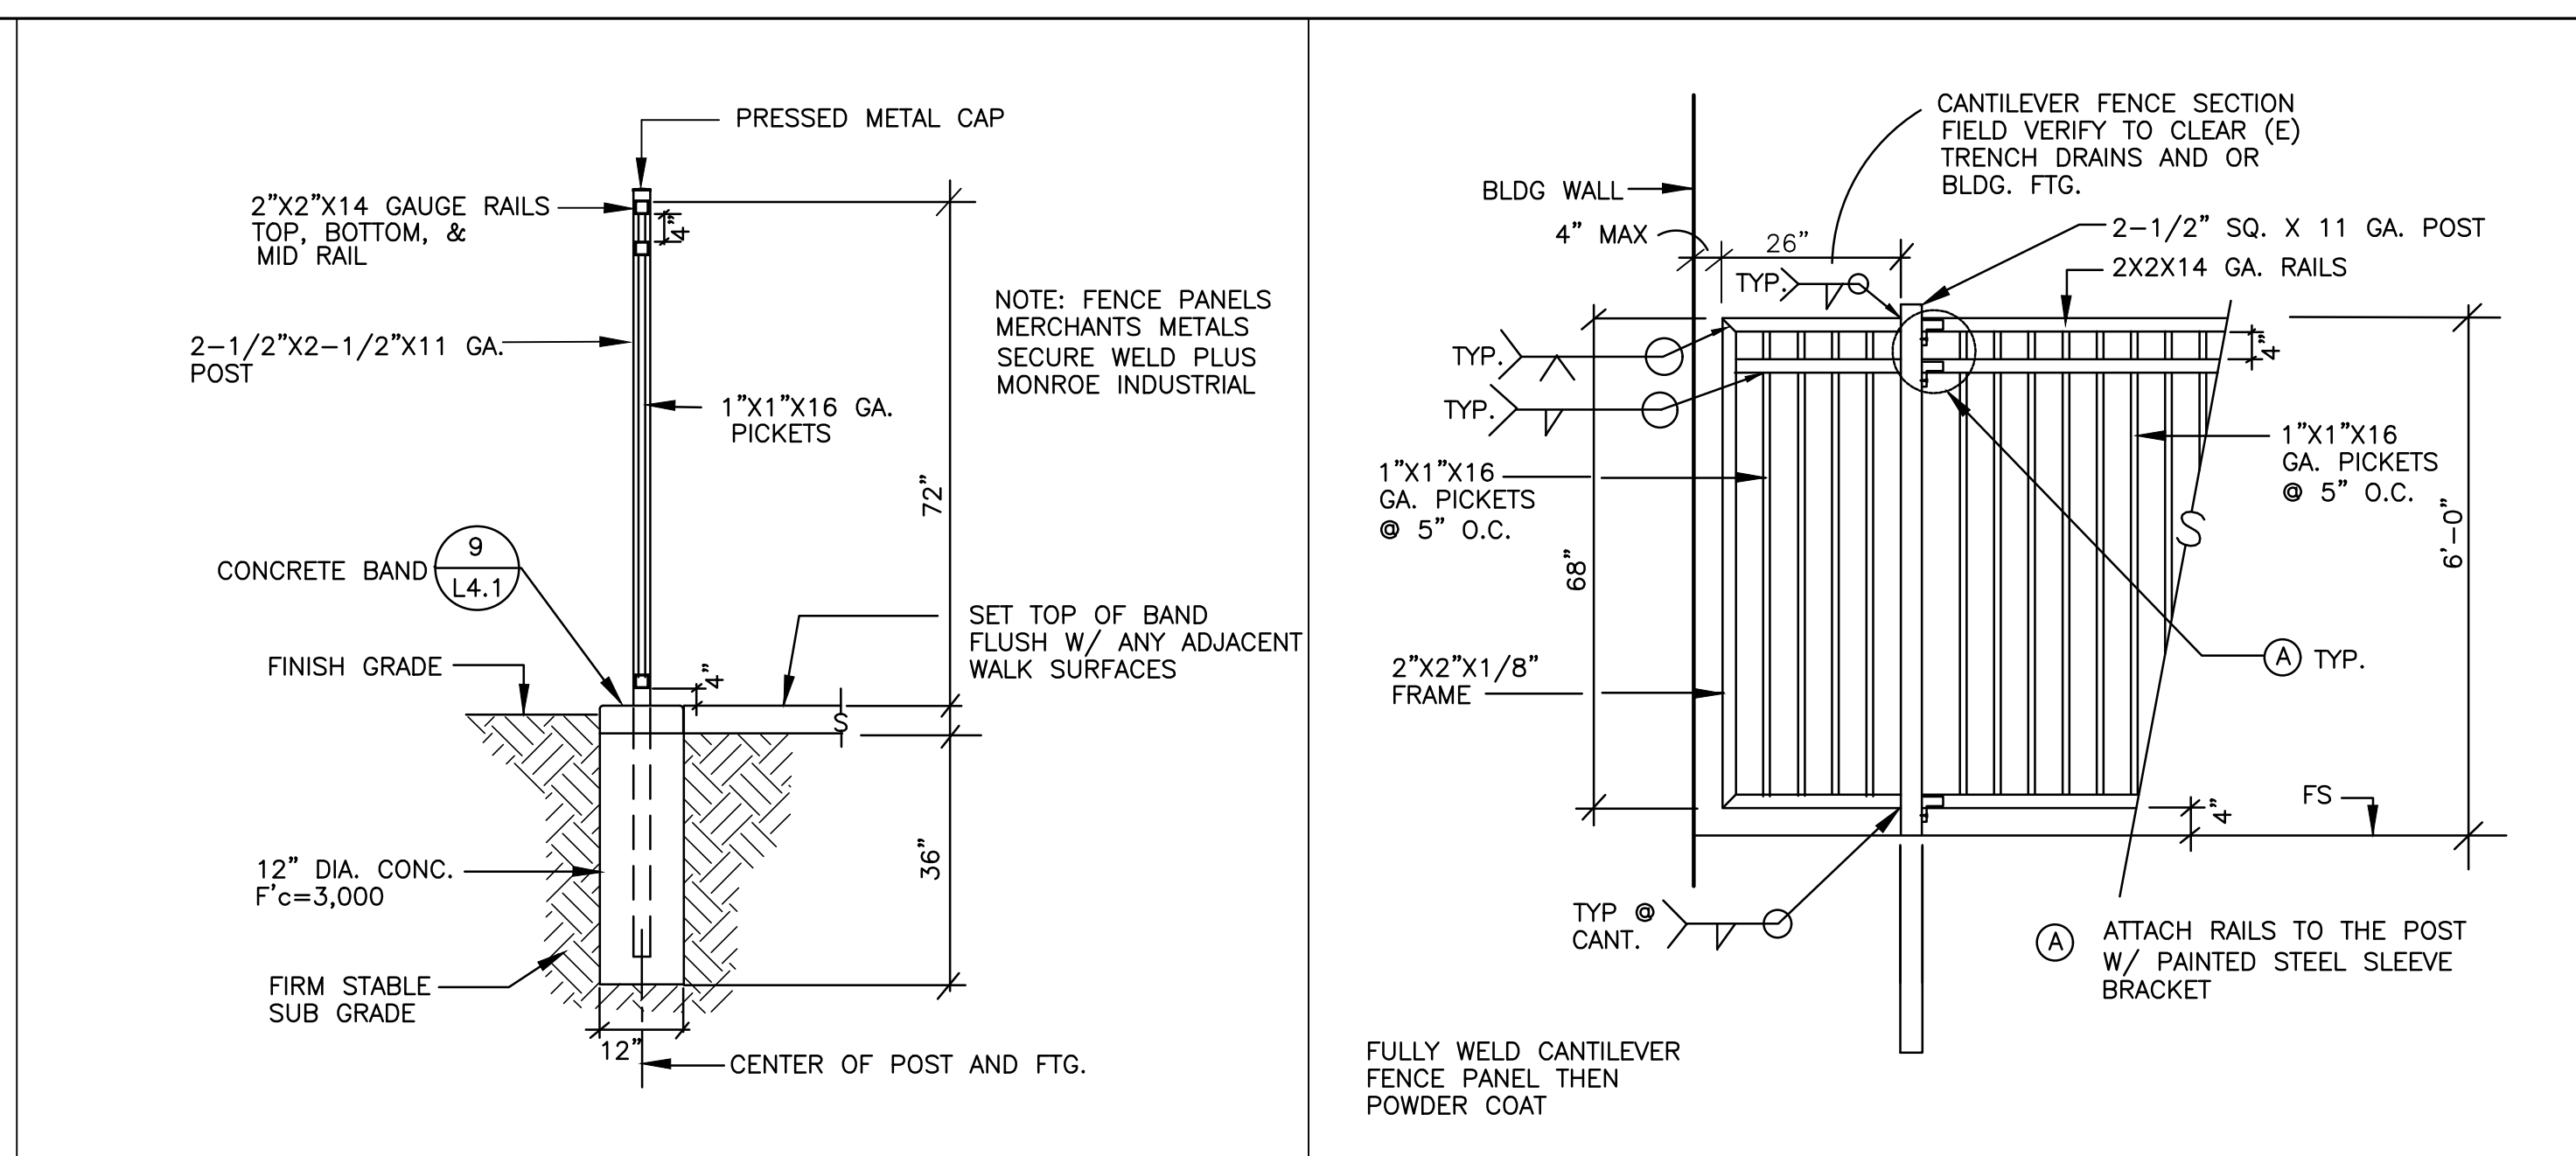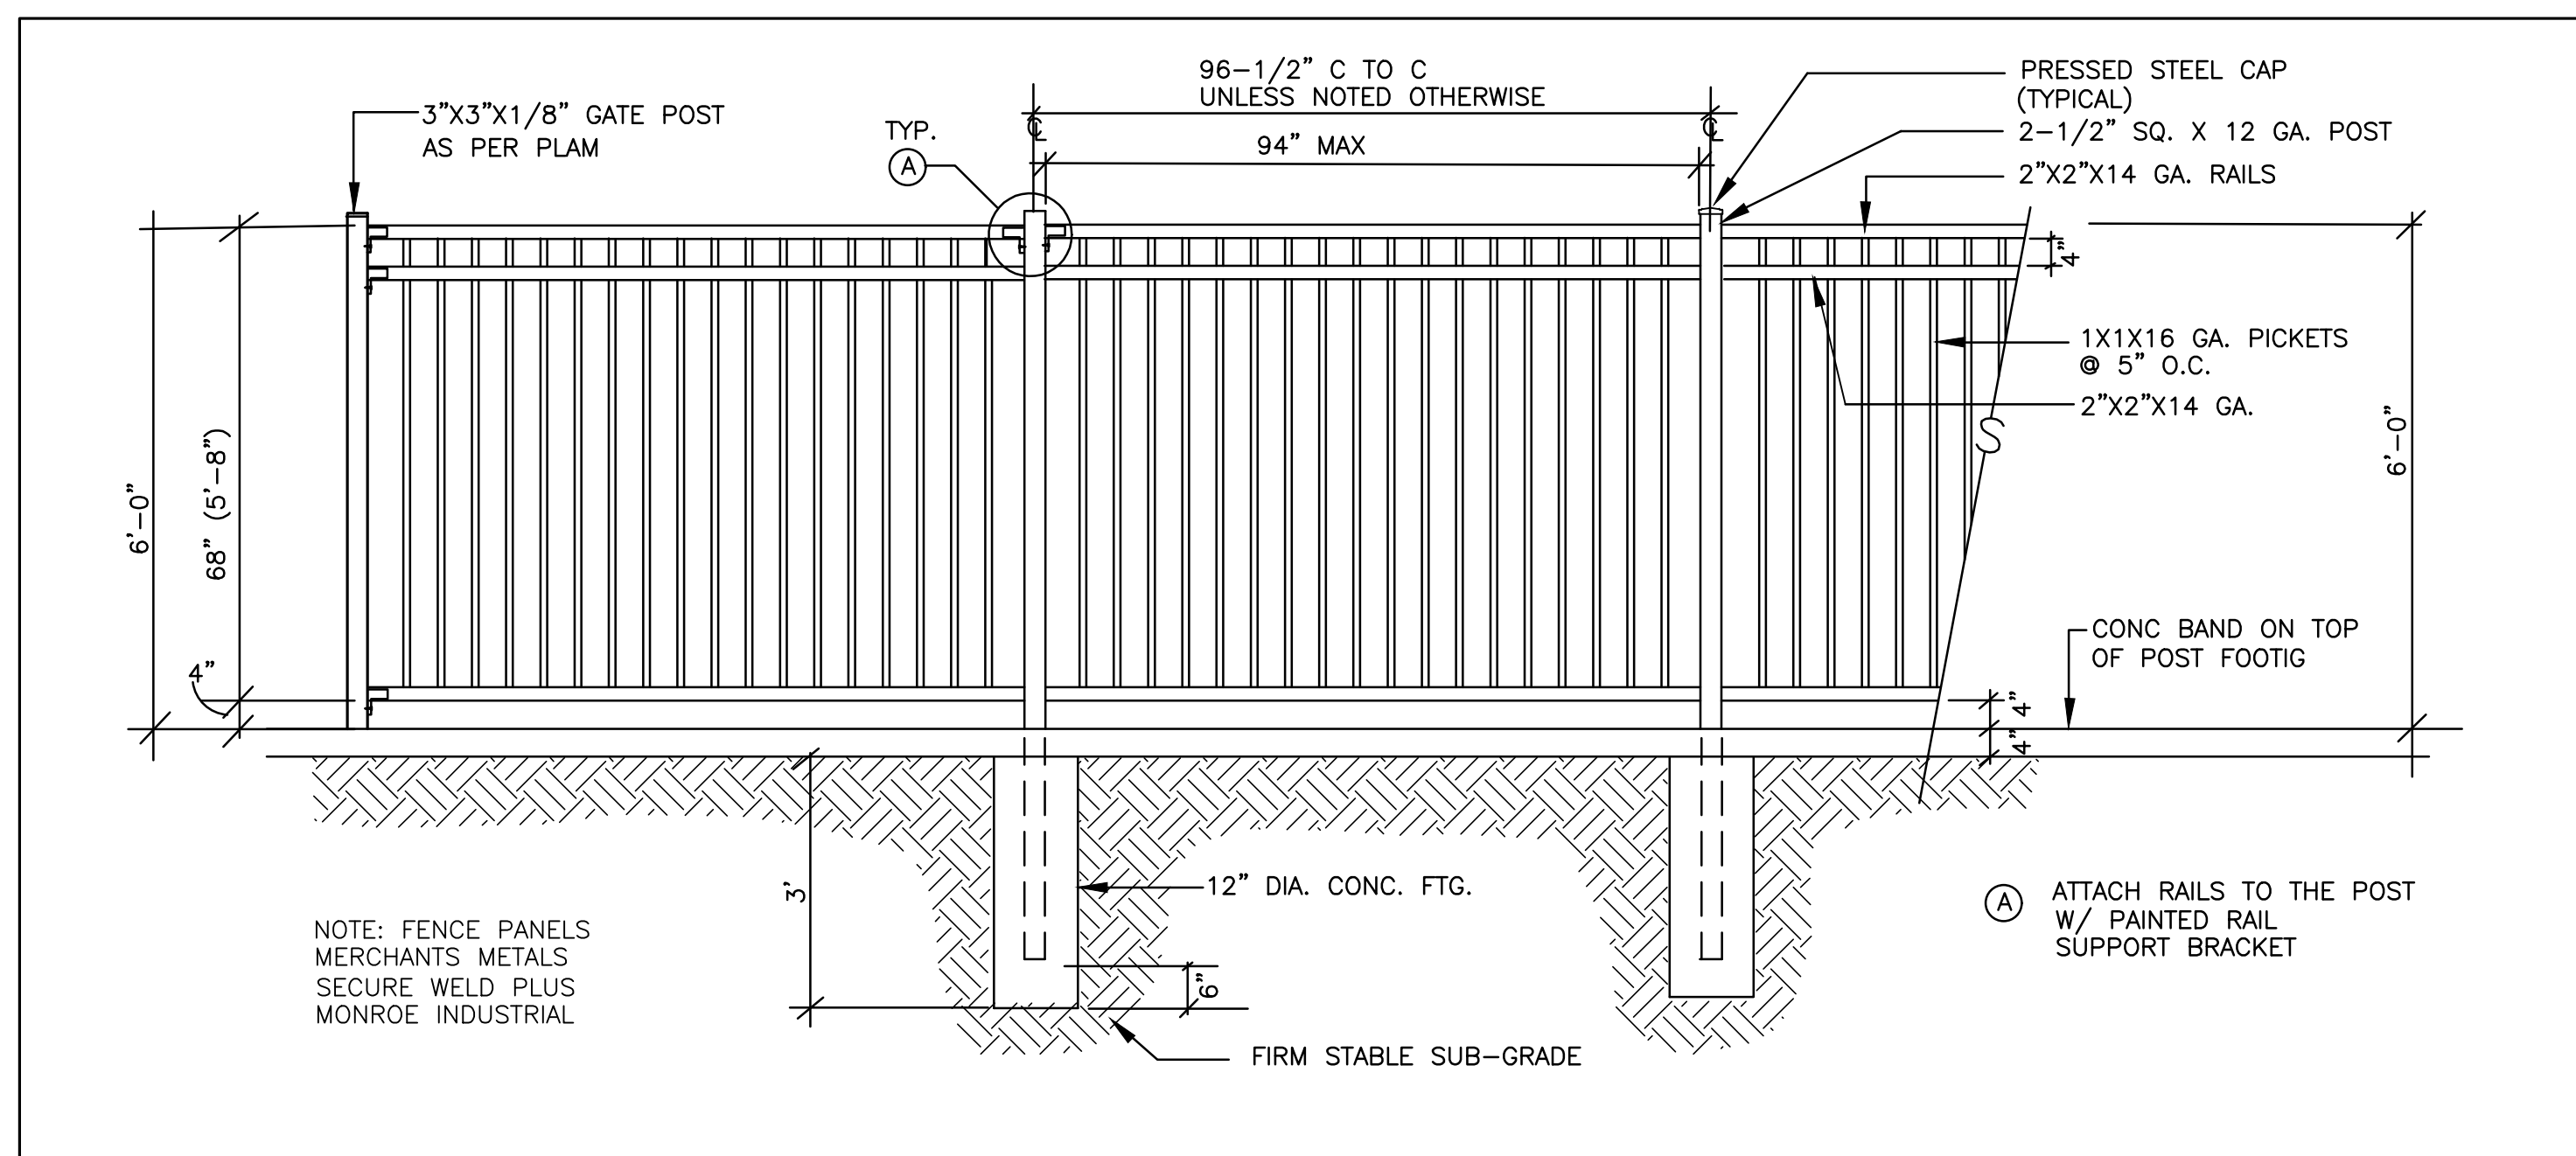

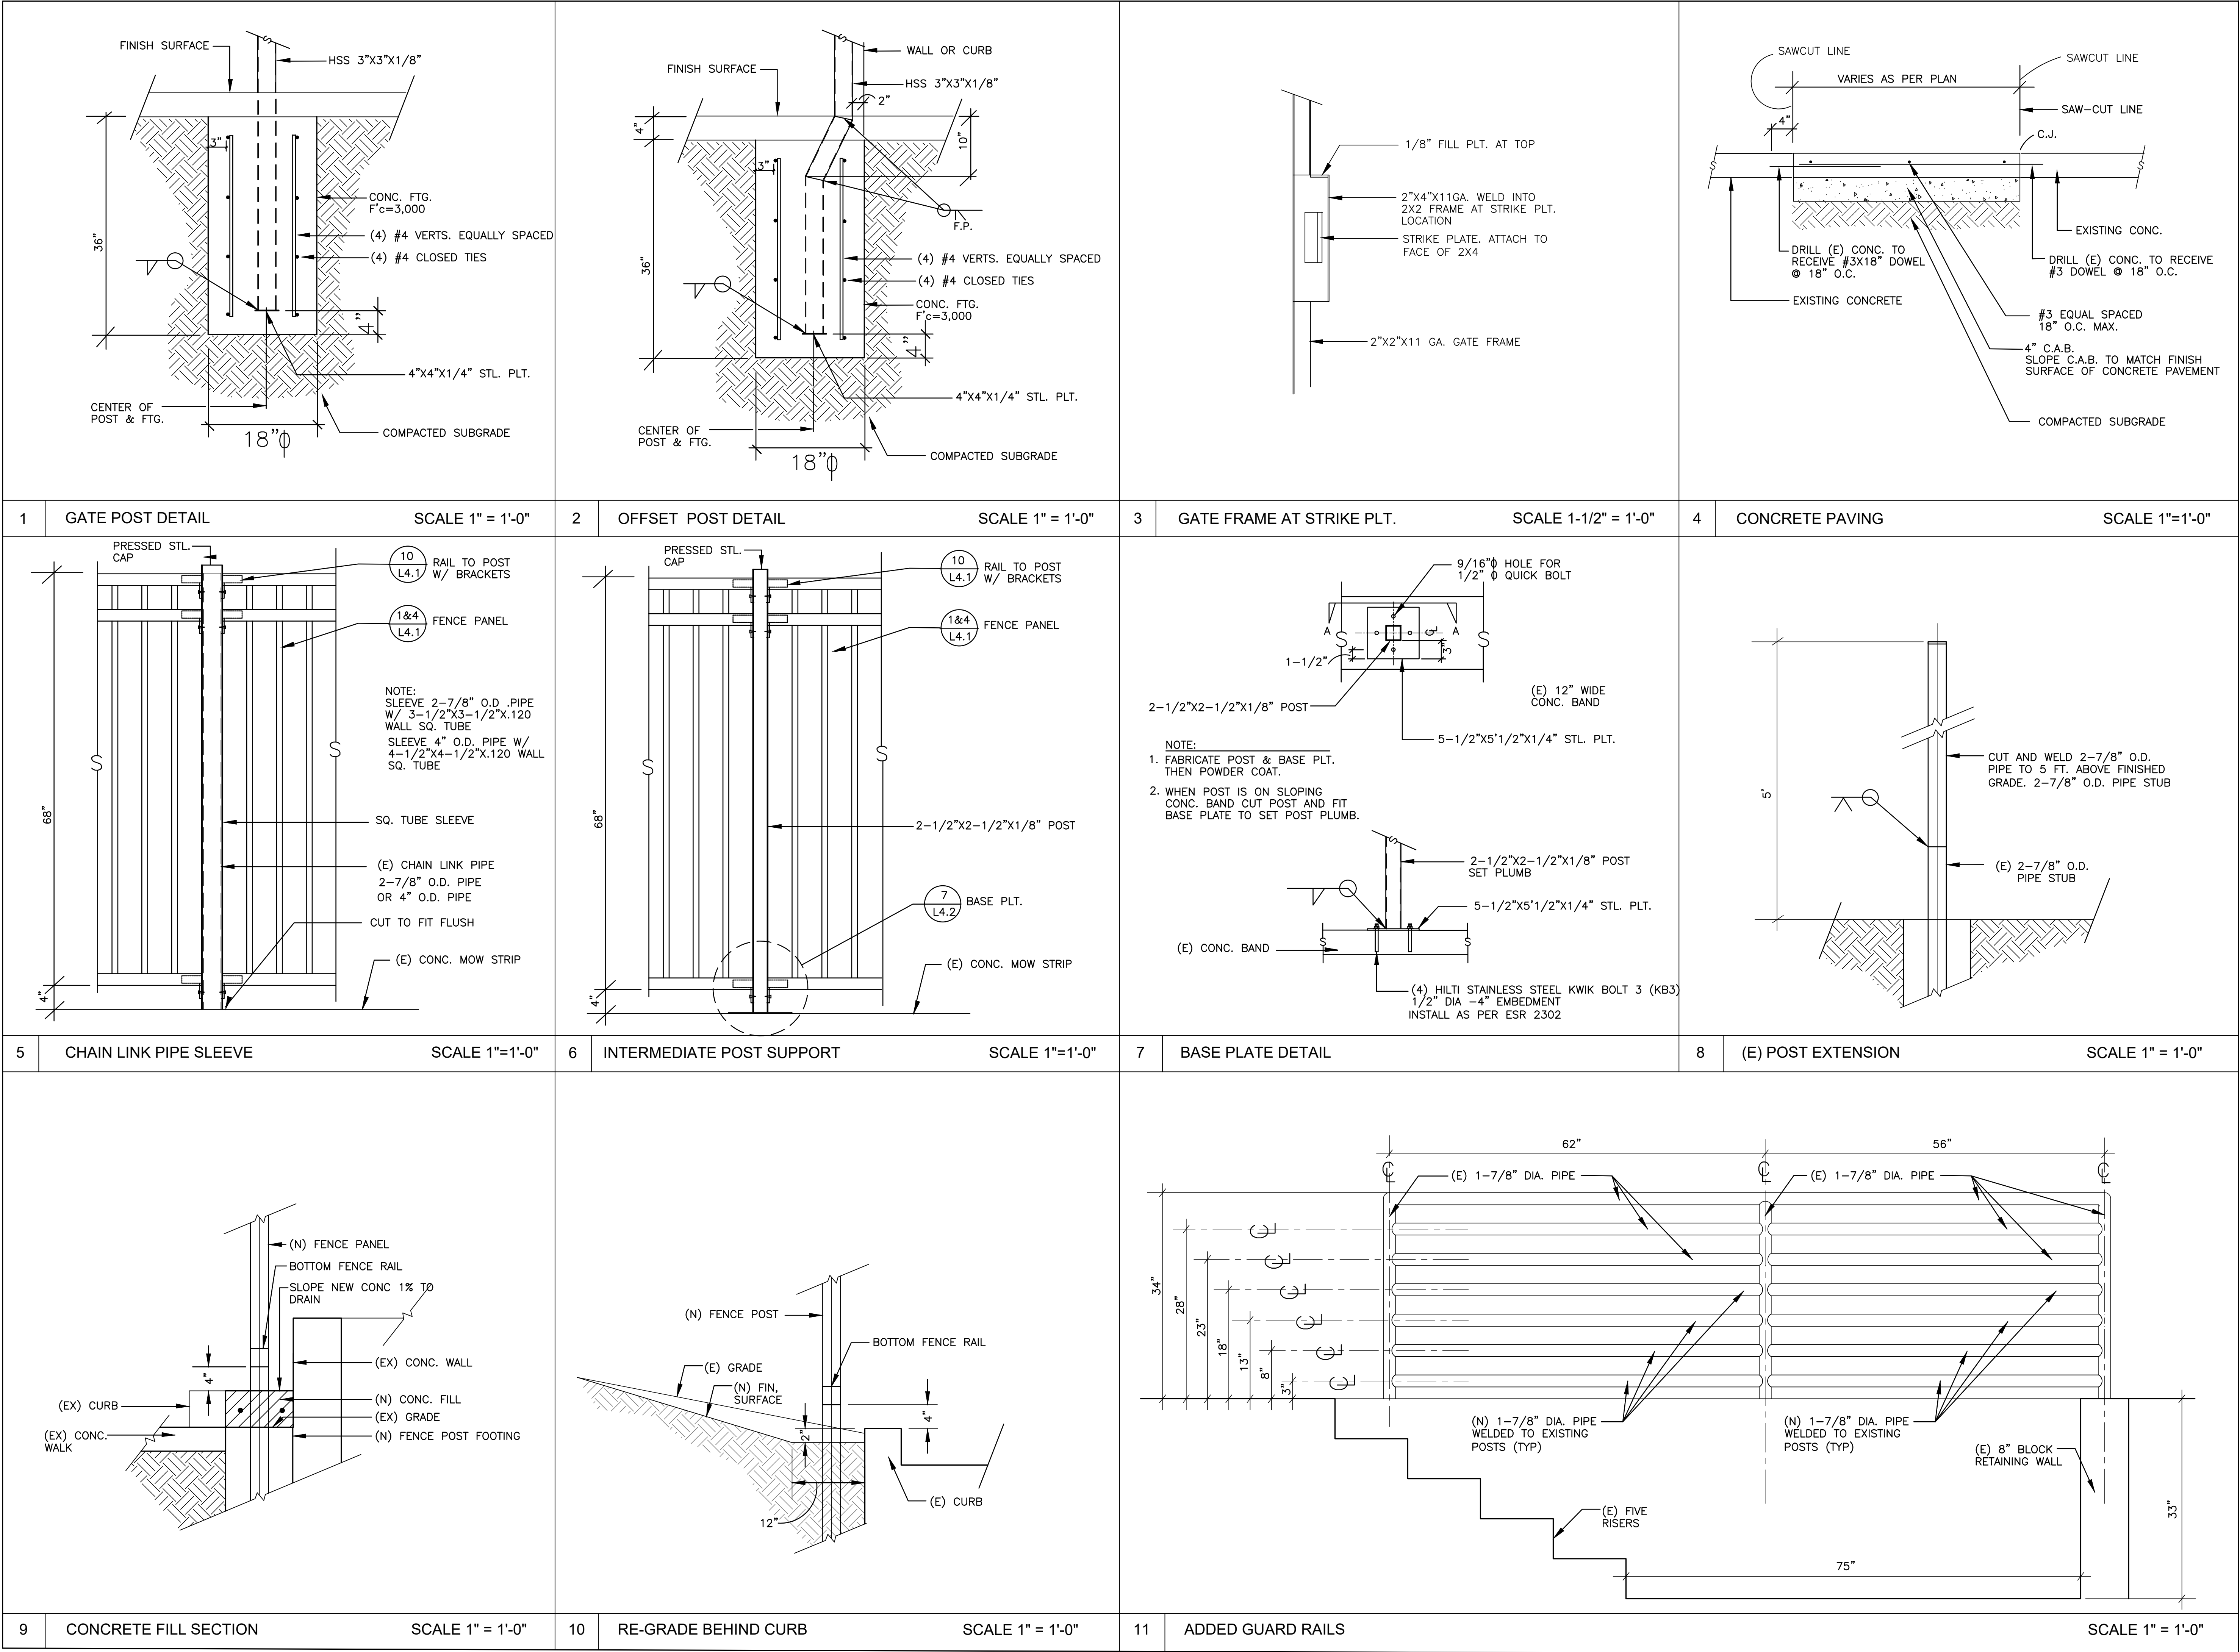

JORDAN & BAIN

LANDSCAPE ARCHITECTS, INC.

459 NORTH VENTURA AVE., VENTURA CA 93001

(805) 642-3641 FAX (805) 653-7874

Jordan, Gilbert & Bain Landscape Architects, Inc. © 2018

REVISIONS

NO.	DATE	BY	DESCRIPTION

REGISTERED LANDSCAPE ARCHITECT

Jordan, Gilbert & Bain Landscape Architects, Inc.

04-18

RENEWAL DATE

2-1-24

STATE OF CALIFORNIA

VenturaUnified

SCHOOL DISTRICT

CLIENT

VENTURA UNIFIED SCHOOL DISTRICT

255 WEST STANLEY AVENUE

VENTURA, CA. 93001

SHEET TITLE

CONSTRUCTION DETAILS

PROJECT

PORTOLA ELEMENTARY SCHOOL FENCING PROJECT

DRAWN: PJ & JB

CHECKED: PJ

PRINTED FOR BID

02/1/2024

DRAWING


L4.2

SHEET 9 OF 16

PROJECT No. 23.37


THESE DRAWINGS, SPECIFICATIONS AND DESIGNS ARE INSTRUMENTS OF PROFESSIONAL SERVICES AND AS SUCH ARE THE PROPERTY OF JORDAN, GILBERT & BAIN LANDSCAPE ARCHITECTS, INC. REPRODUCTION OR OTHER USE NOT AUTHORIZED BY JORDAN, GILBERT & BAIN IS PROHIBITED WITHOUT WRITTEN APPROVAL

GATE HARDWARE SCHEDULE						
GATE NO.	USE	PANIC HARDWARE	HINGE	LATCH	KEEDEK BOX	DETAIL REFERENCE
G1&G2	PEDESTRIAN	VON DUPRIN - 9952 E0 36 626 LEVER/TRIM: - 996 LVL-RV-626	6" SQUARE BODY	VON DUPRIN 299 STRIKE PLATE	K-BXED-V992L-2	2&3/L4.3
G3	MAINTENANCE ACCESS	NONE	ELITE POWER HINGE	DAC COMMERCIAL GATE LATCH # 4090, POWDER COATED BLACK	NONE	4/L4.3
G4	PEDESTRIAN & MAINTENANCE	NONE	6" SQUARE BODY	DAC COMMERCIAL GATE LATCH # 4090-B, POWDER COATED BLACK	NONE	5/L4.3
G5	MAINTENANCE	NONE	6" SQUARE BODY	DAC COMMERCIAL GATE LATCH # 4390-B, POWDER COATED BLACK	NONE	6/L4.3
G6	PEDESTRIAN	VON DUPRIN - 9952 E0 36 626 LEVER/TRIM: - 996 LVL-RV-626	6" SQUARE BODY	VON DUPRIN 299 STRIKE PLATE	K-BXED-V992L-2	1/L4.4
G7	PEDESTRIAN	NONE	6" SQUARE BODY	DAC COMMERCIAL GATE LATCH # 4090, POWDER COATED BLACK	NONE	2/L4.4
G8	PEDESTRIAN	NONE	6" SQUARE BODY	DAC COMMERCIAL GATE LATCH # 4090, POWDER COATED BLACK	NONE	3/L4.4
G9	PEDESTRIAN	NONE	6" SQUARE BODY	DAC COMMERCIAL GATE LATCH # 4090, POWDER COATED BLACK	NONE	4/L4.4
G10	PEDESTRIAN	VON DUPRIN - 9952 E0 36 626 LEVER/TRIM:	6" SQUARE BODY	VON DUPRIN 299 STRIKE PLATE	K-BXED-V992L-2	5/L4.4
G11	MAINTENANCE & FIRE	W/FIRE DEPT. GATE ACCESS BOX	ELITE POWER HINGE	DAC COMMERCIAL GATE LATCH # 4090-B, POWDER COATED BLACK	NONE	6/L4.4
G12	MAINTENANCE	NONE	6" SQUARE BODY	DAC COMMERCIAL GATE LATCH # 4090-B, POWDER COATED BLACK	NONE	1/L4.5

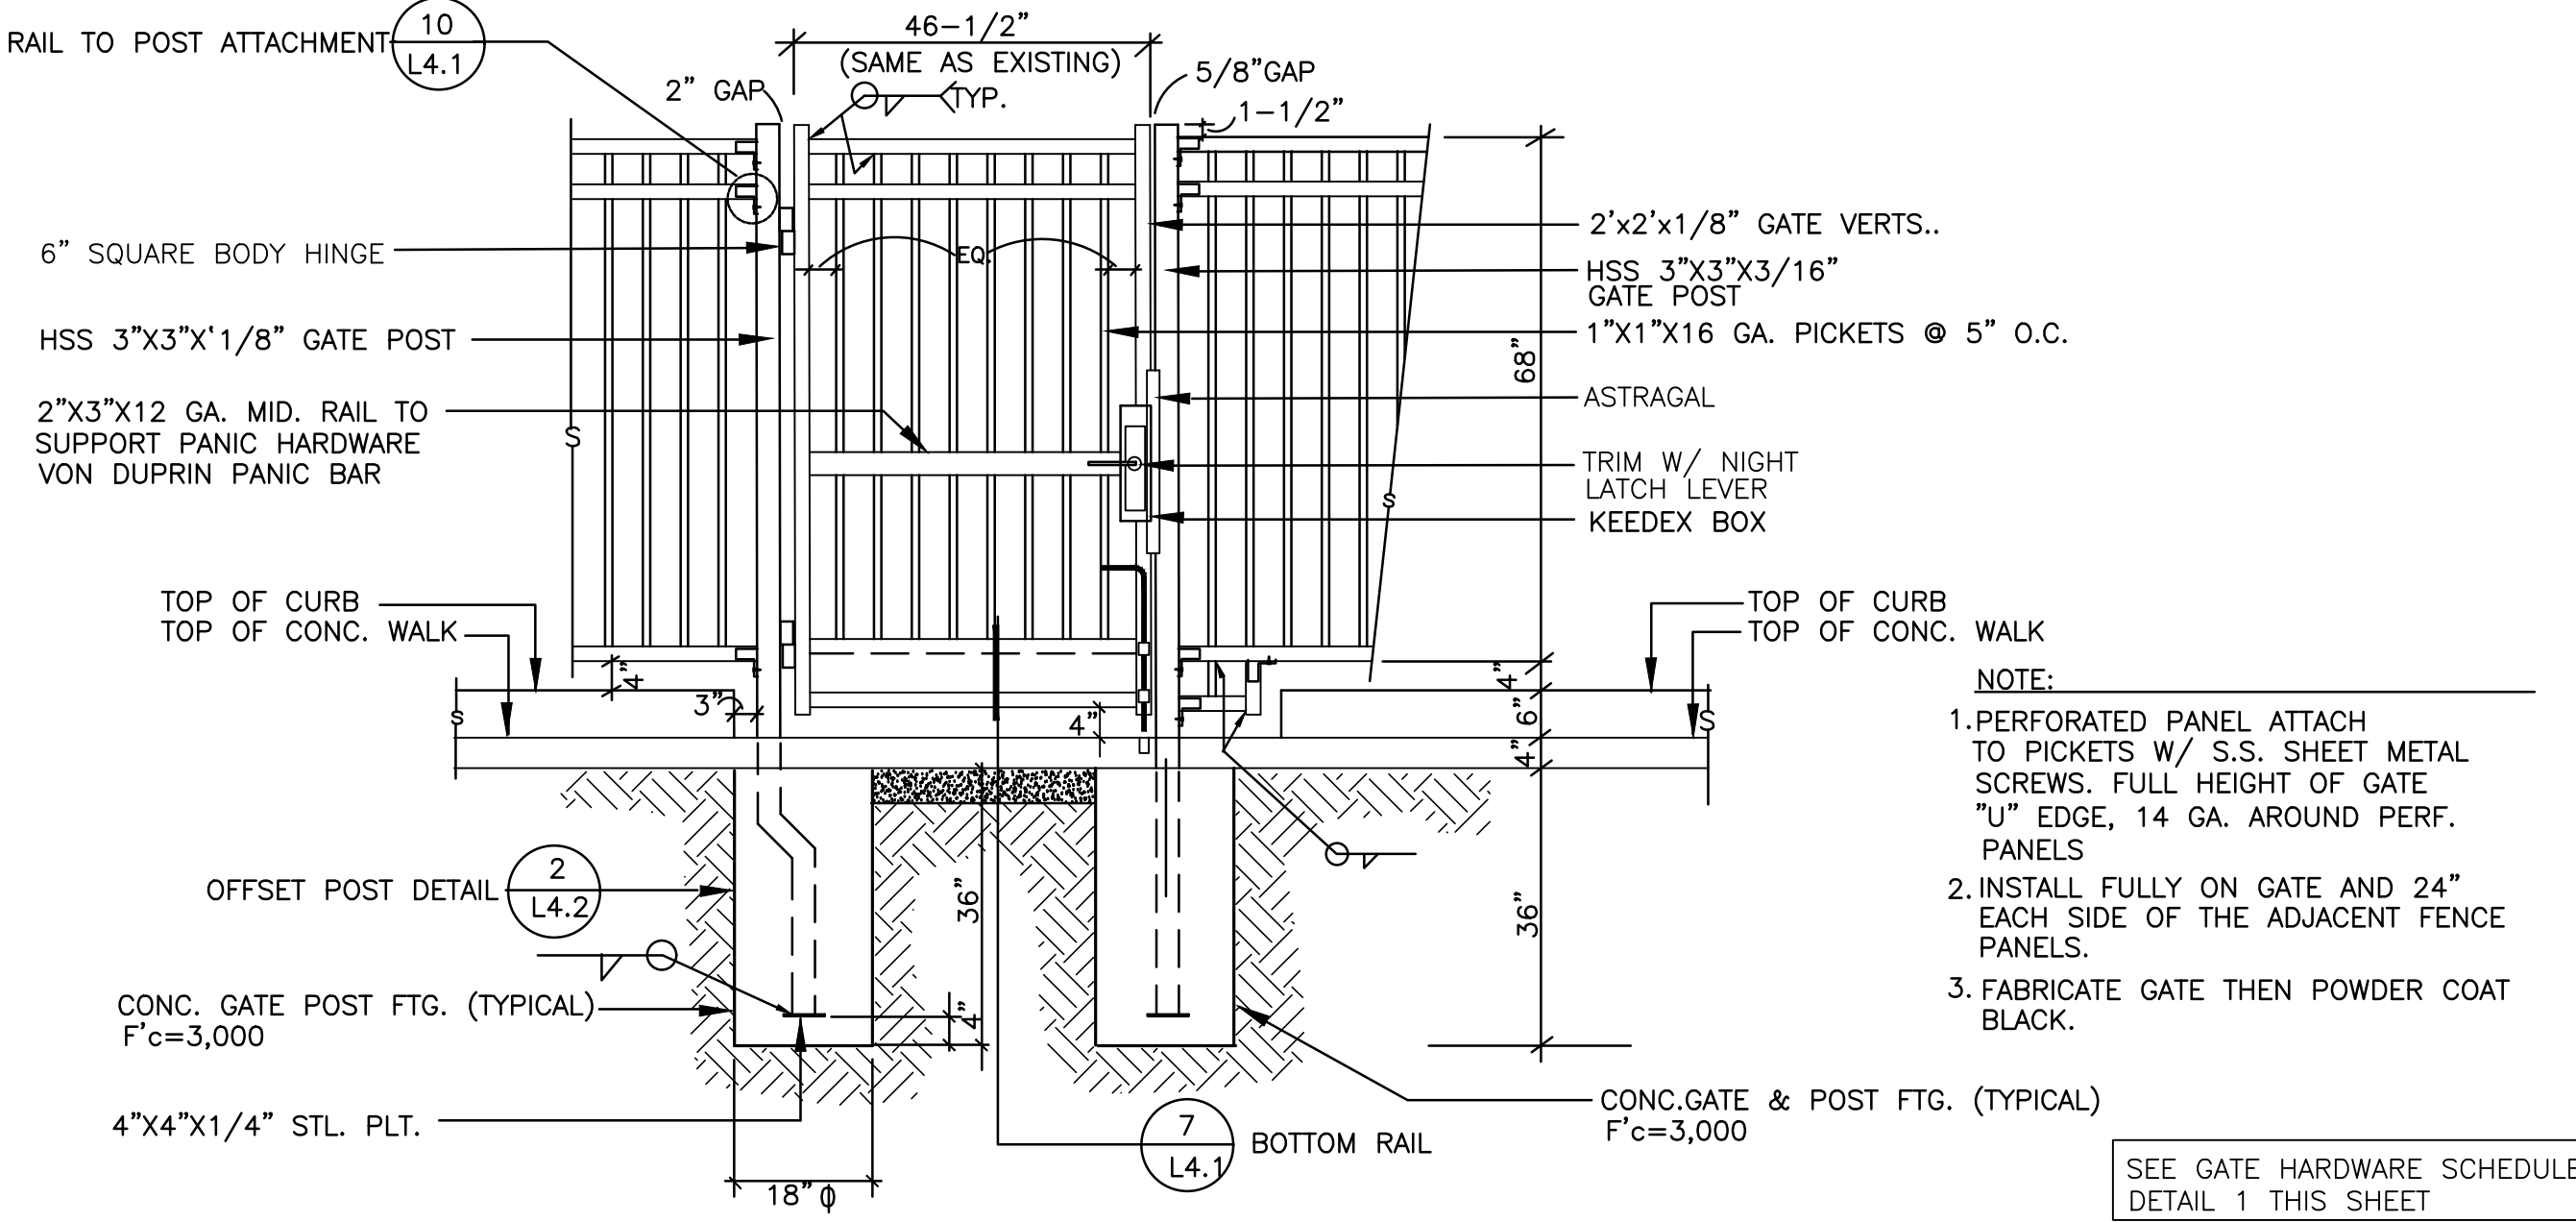


1 FENCE ELEVATION

SCALE: 1/2" = 1'-0"

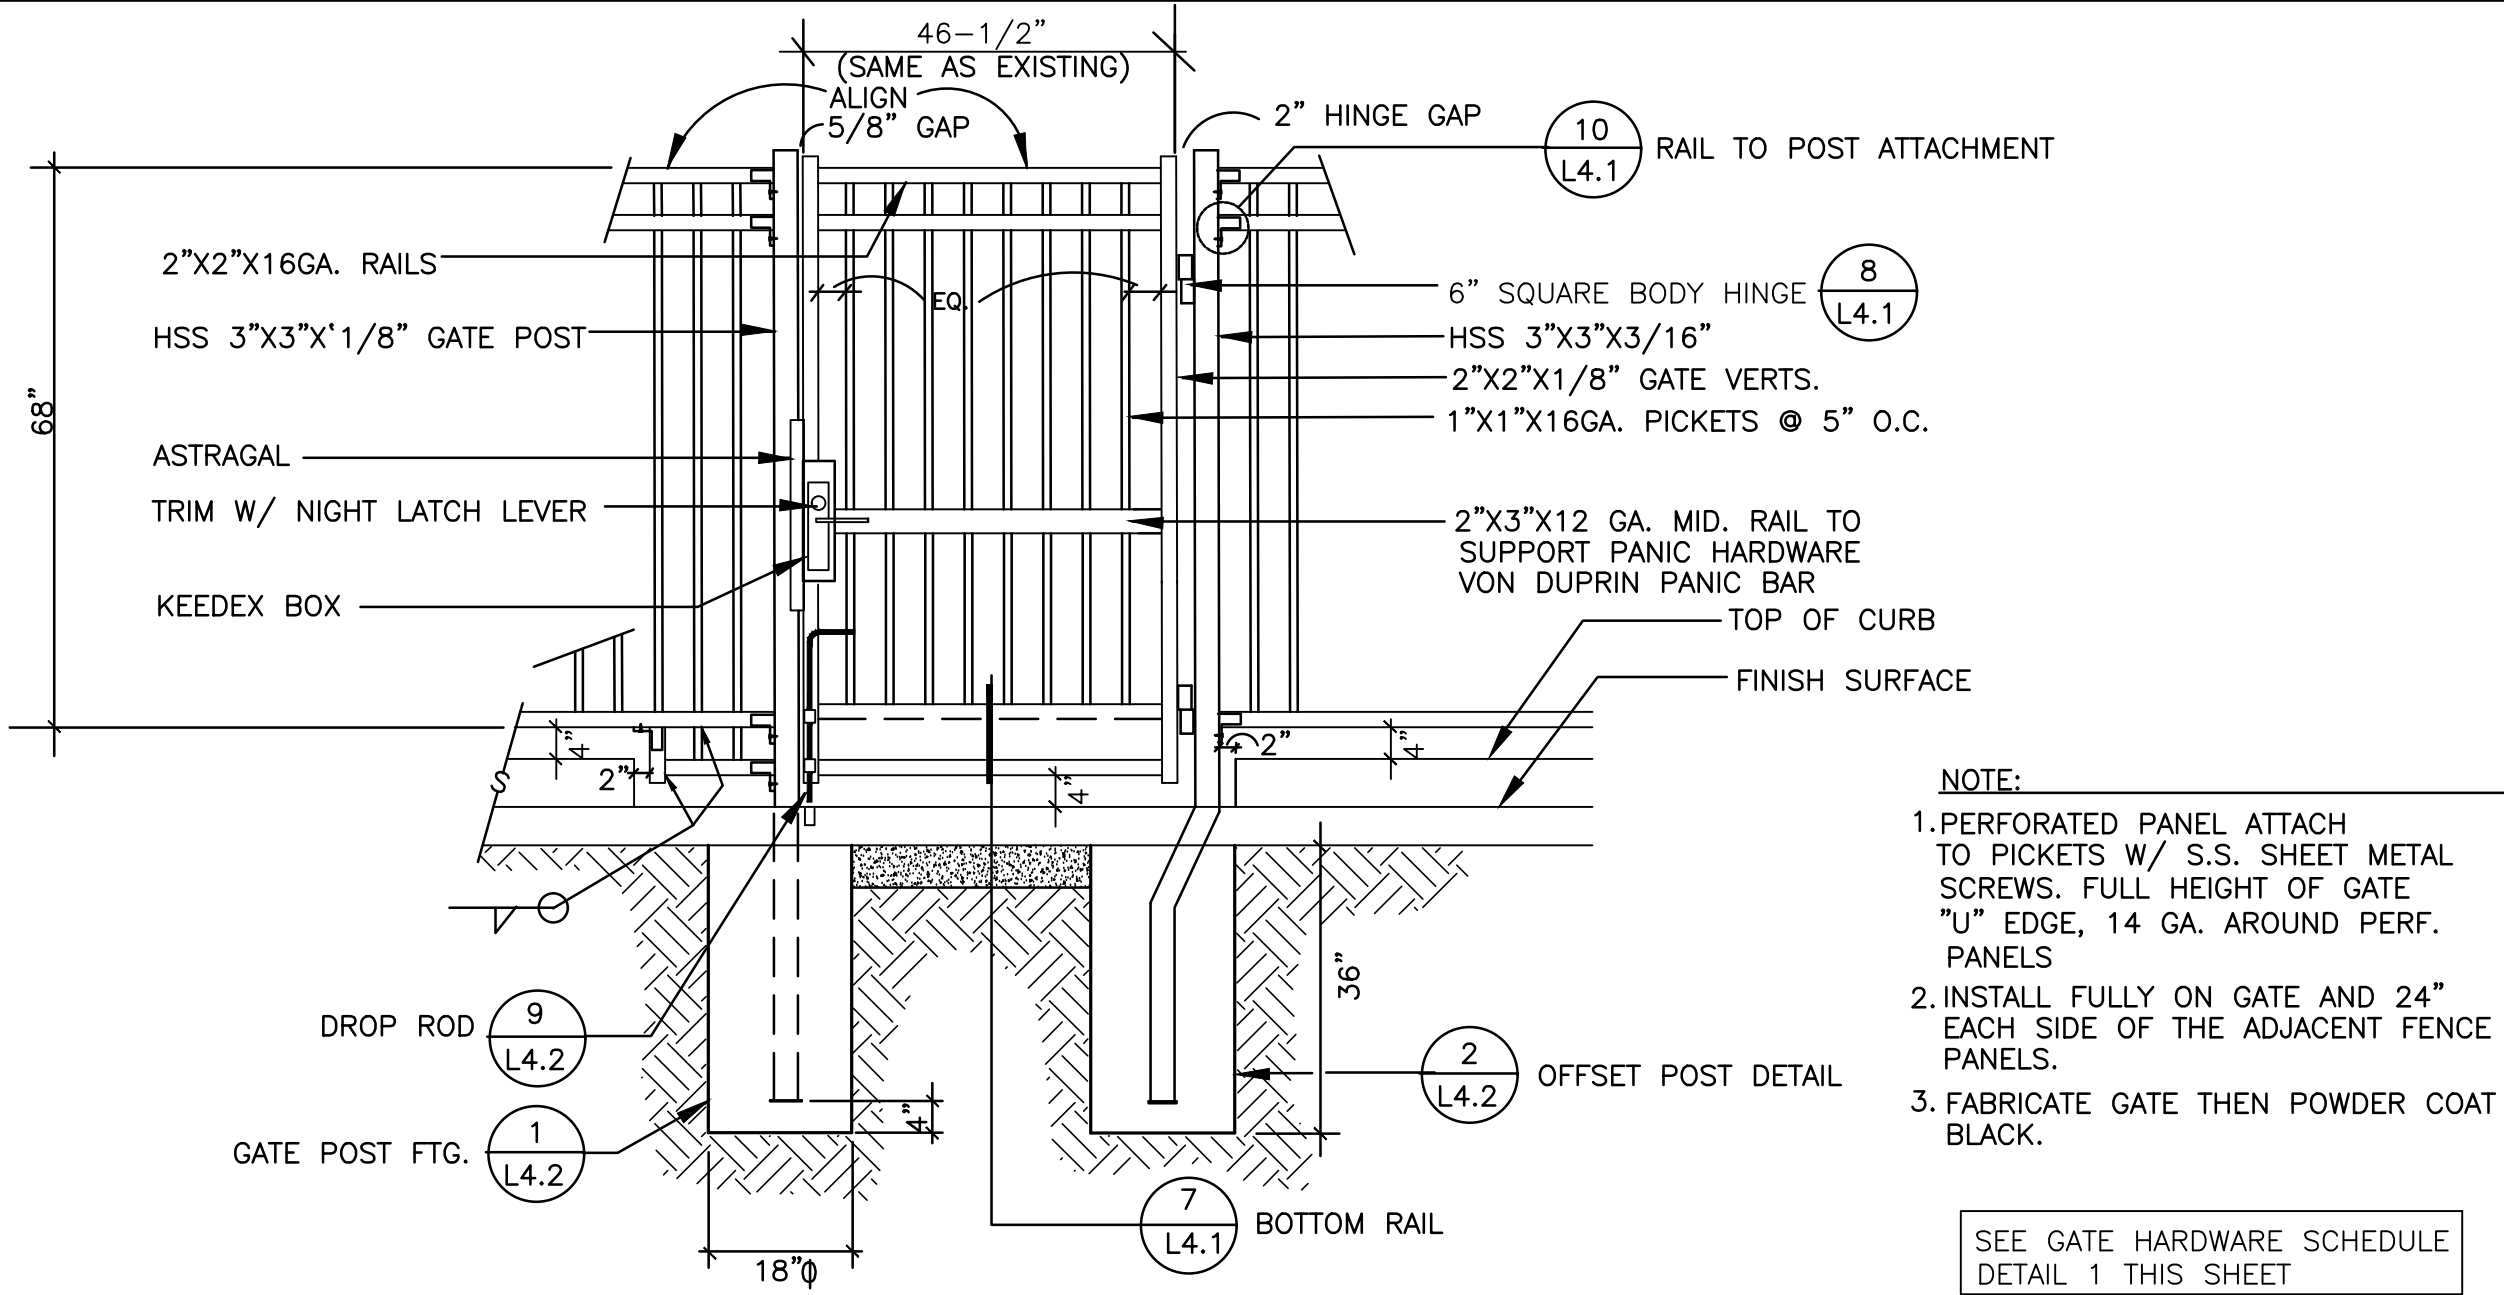


2 GATE NO. 1 (OUTSIDE VIEW)

SCALE 1/2" = 1'-0"

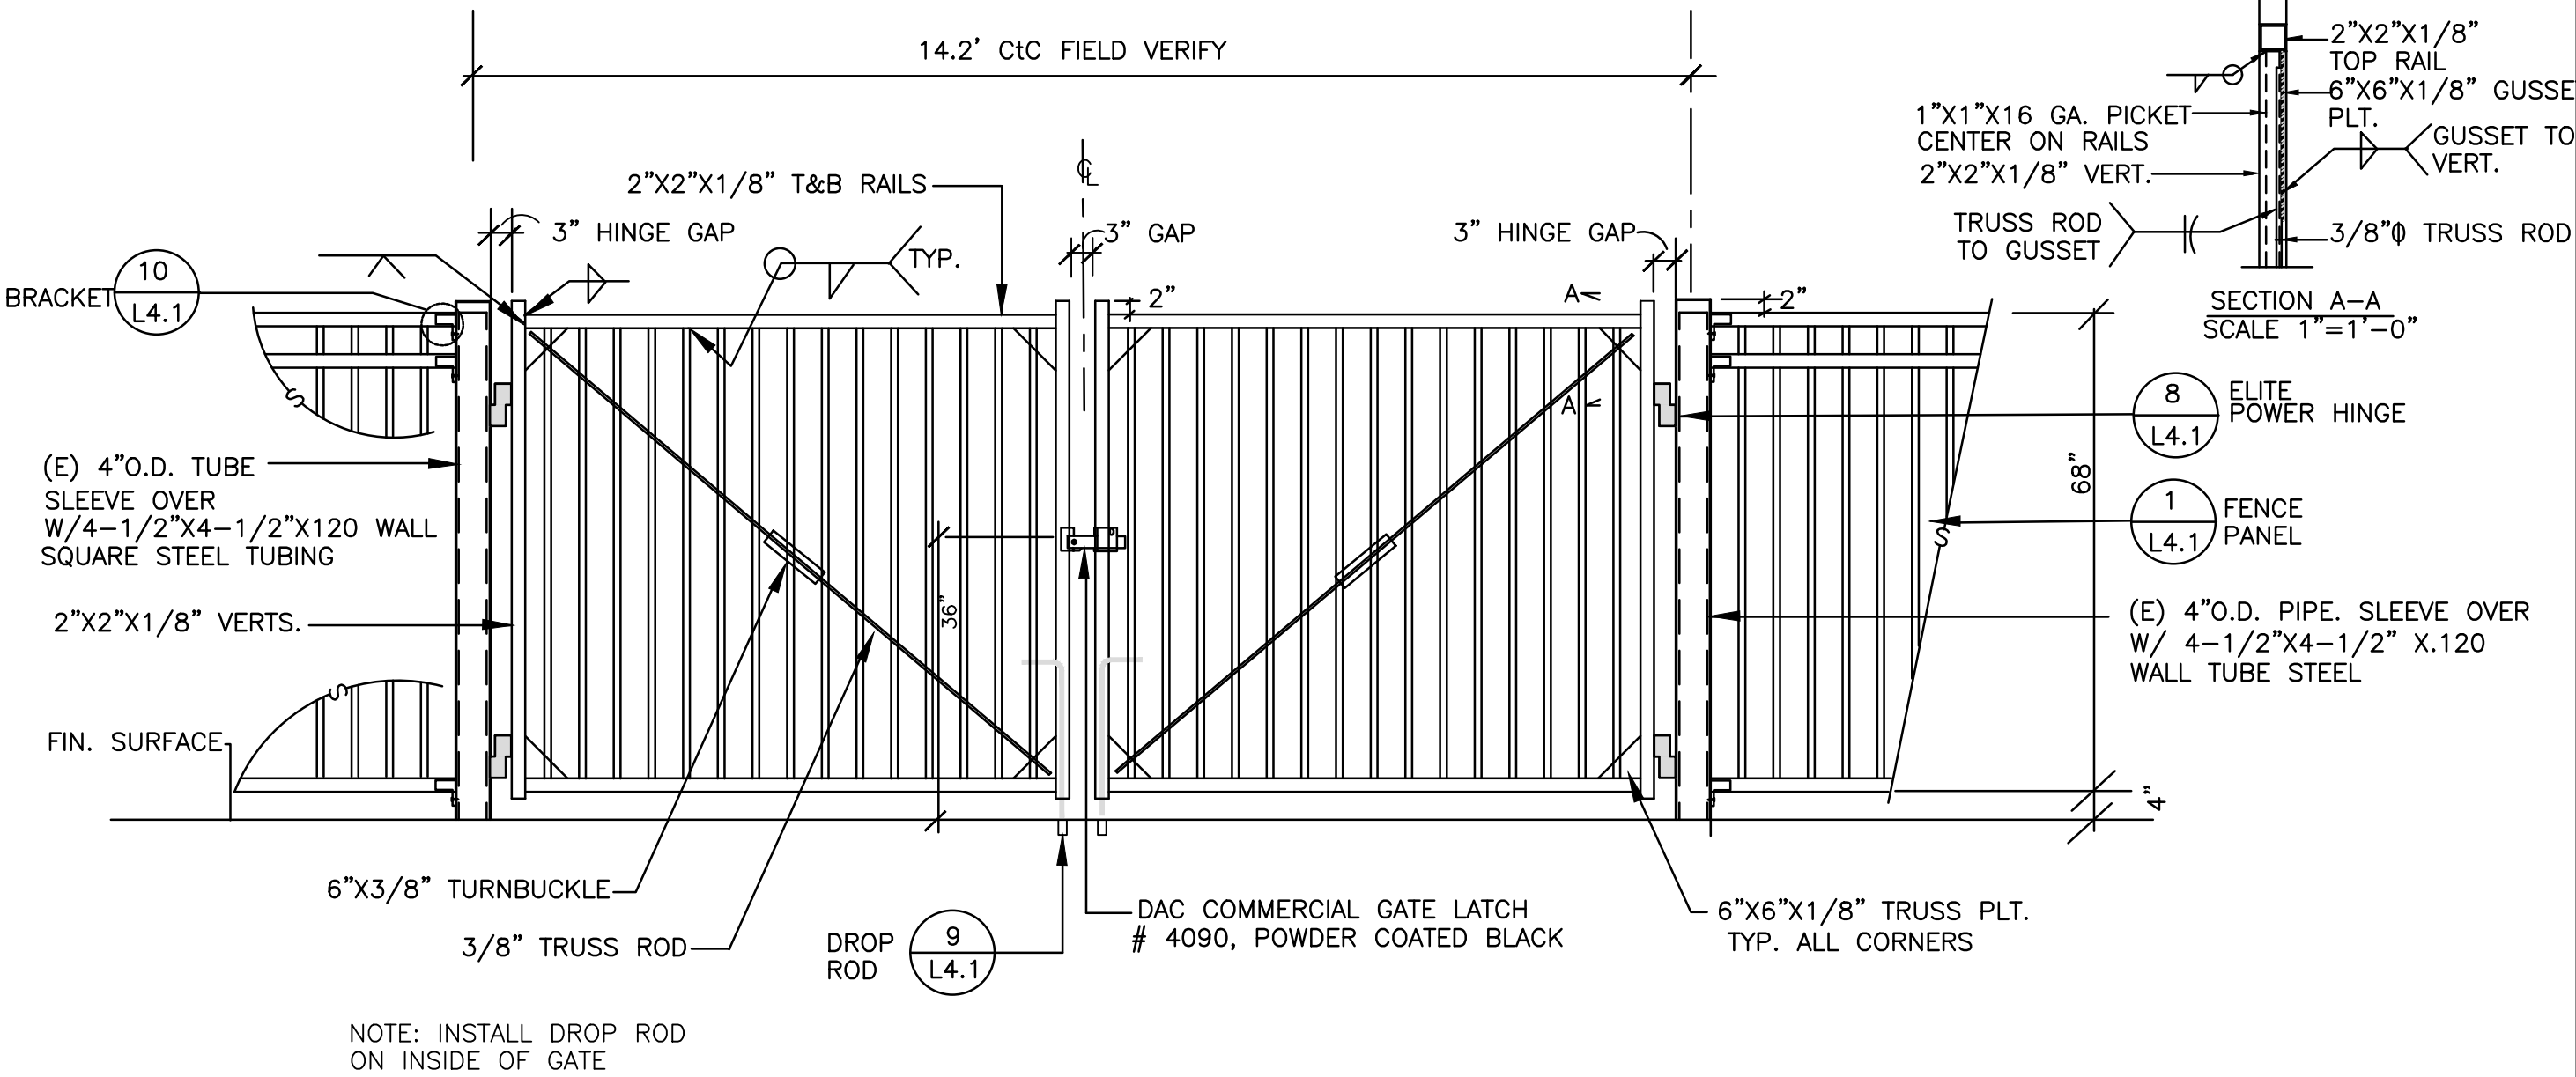


3 GATE NO. 2 (OUTSIDE VIEW)

SCALE: 1/2" = 1'-0"

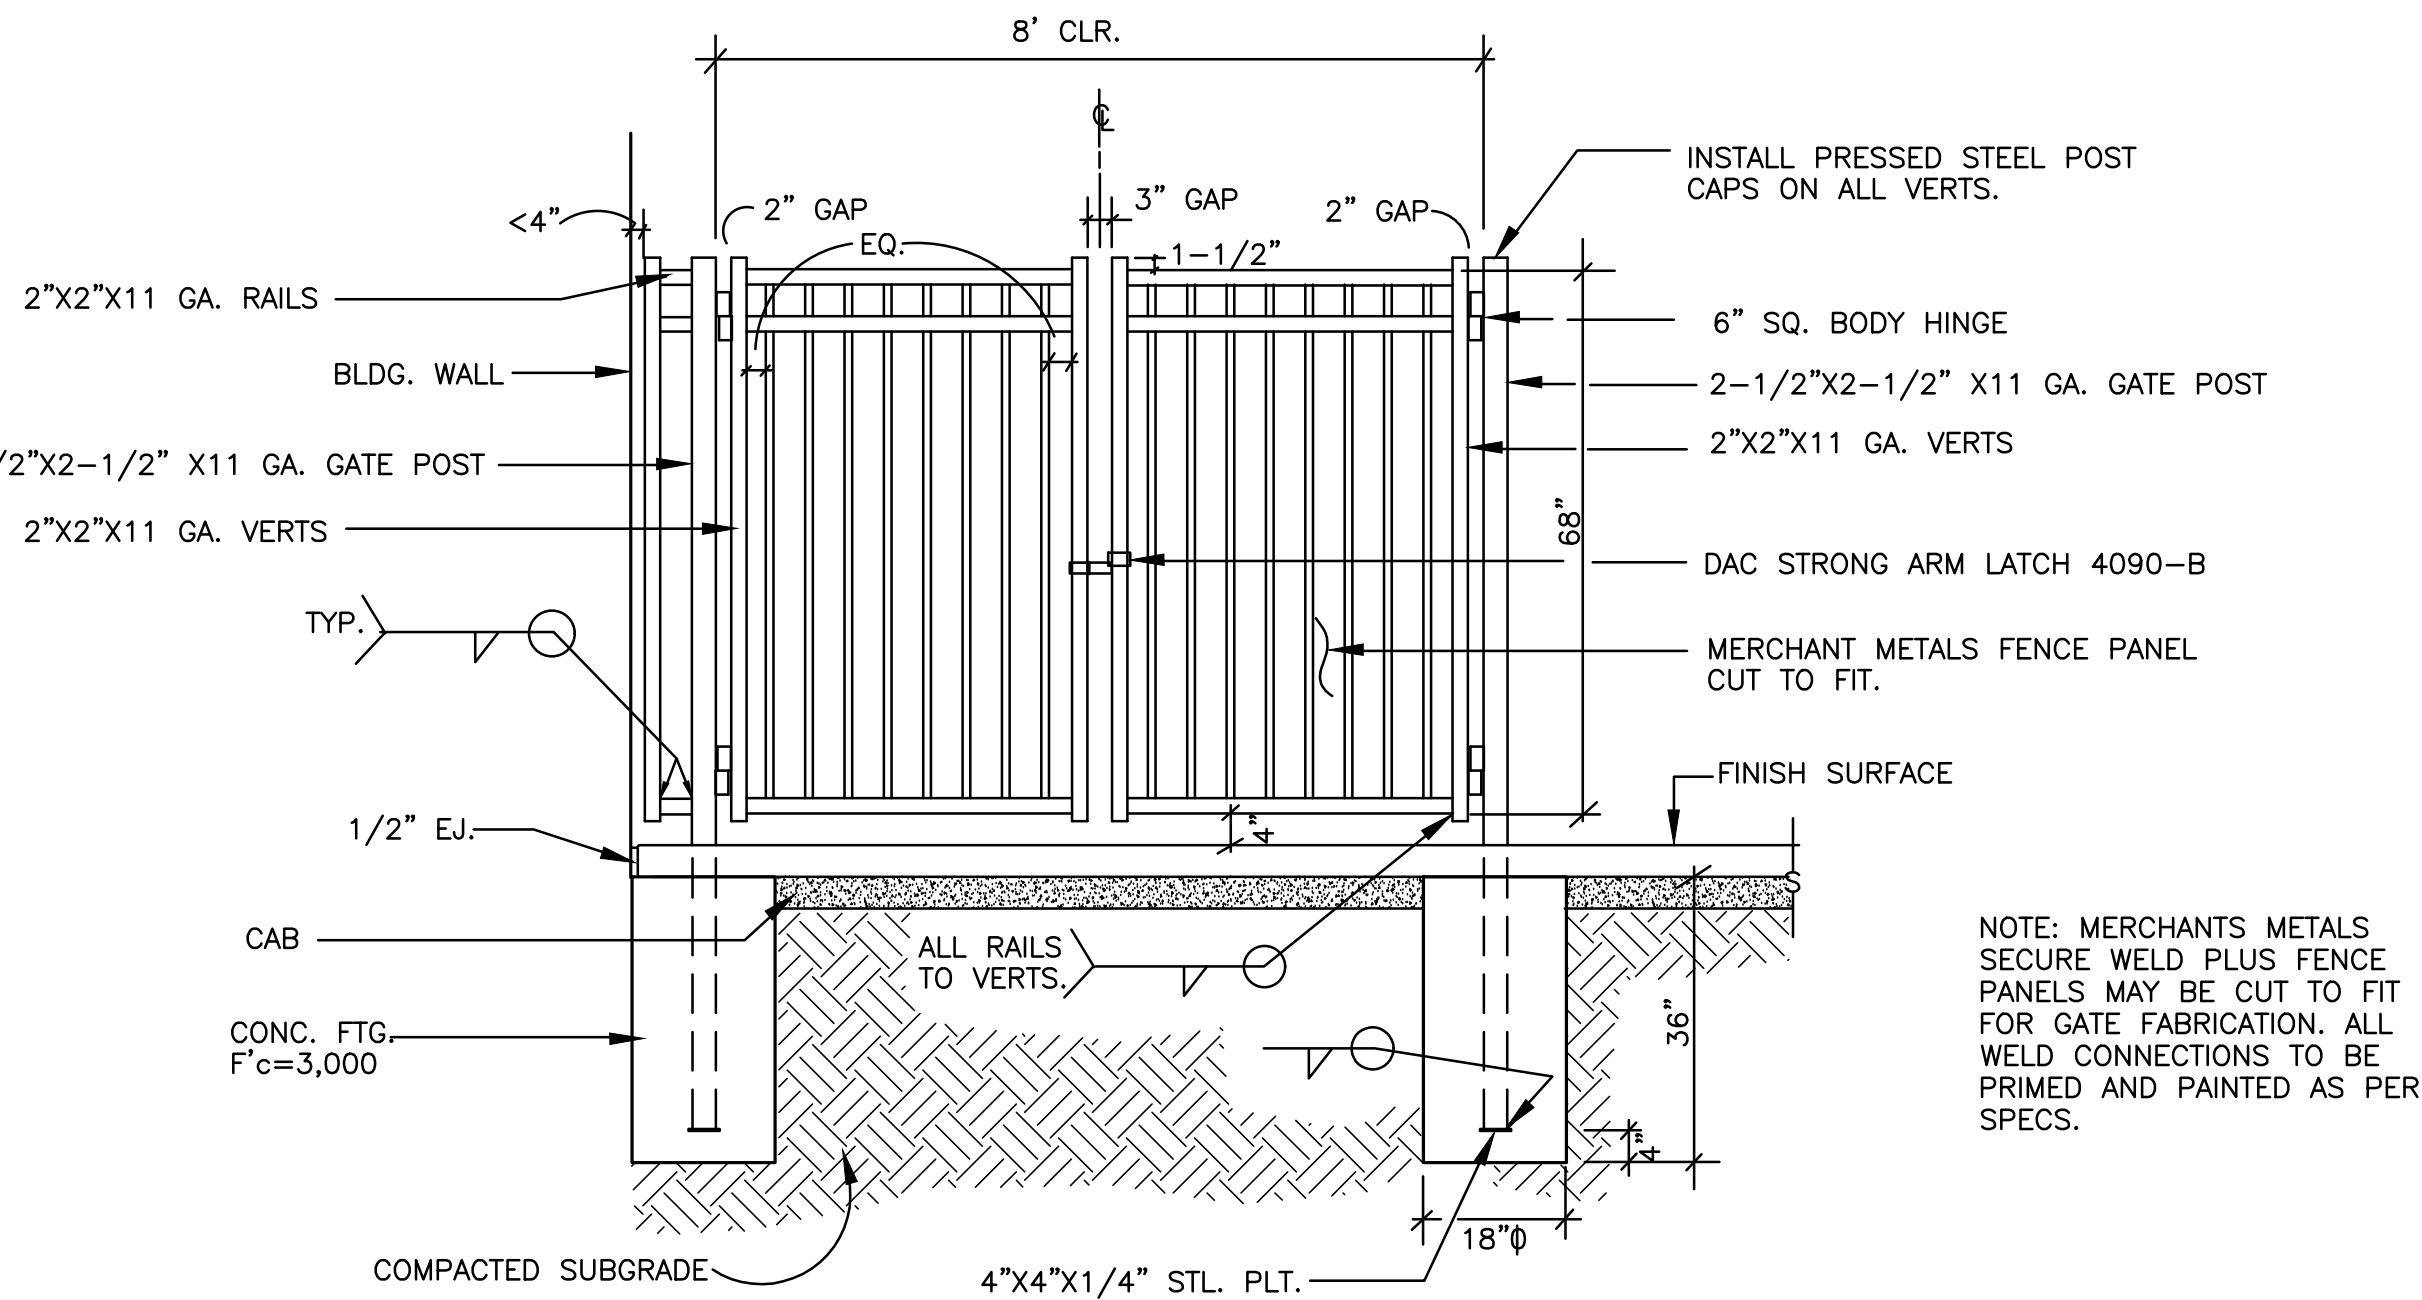

4 GATE NO 3 (OUTSIDE VIEW)

SCALE: 1/2" = 1'-0"

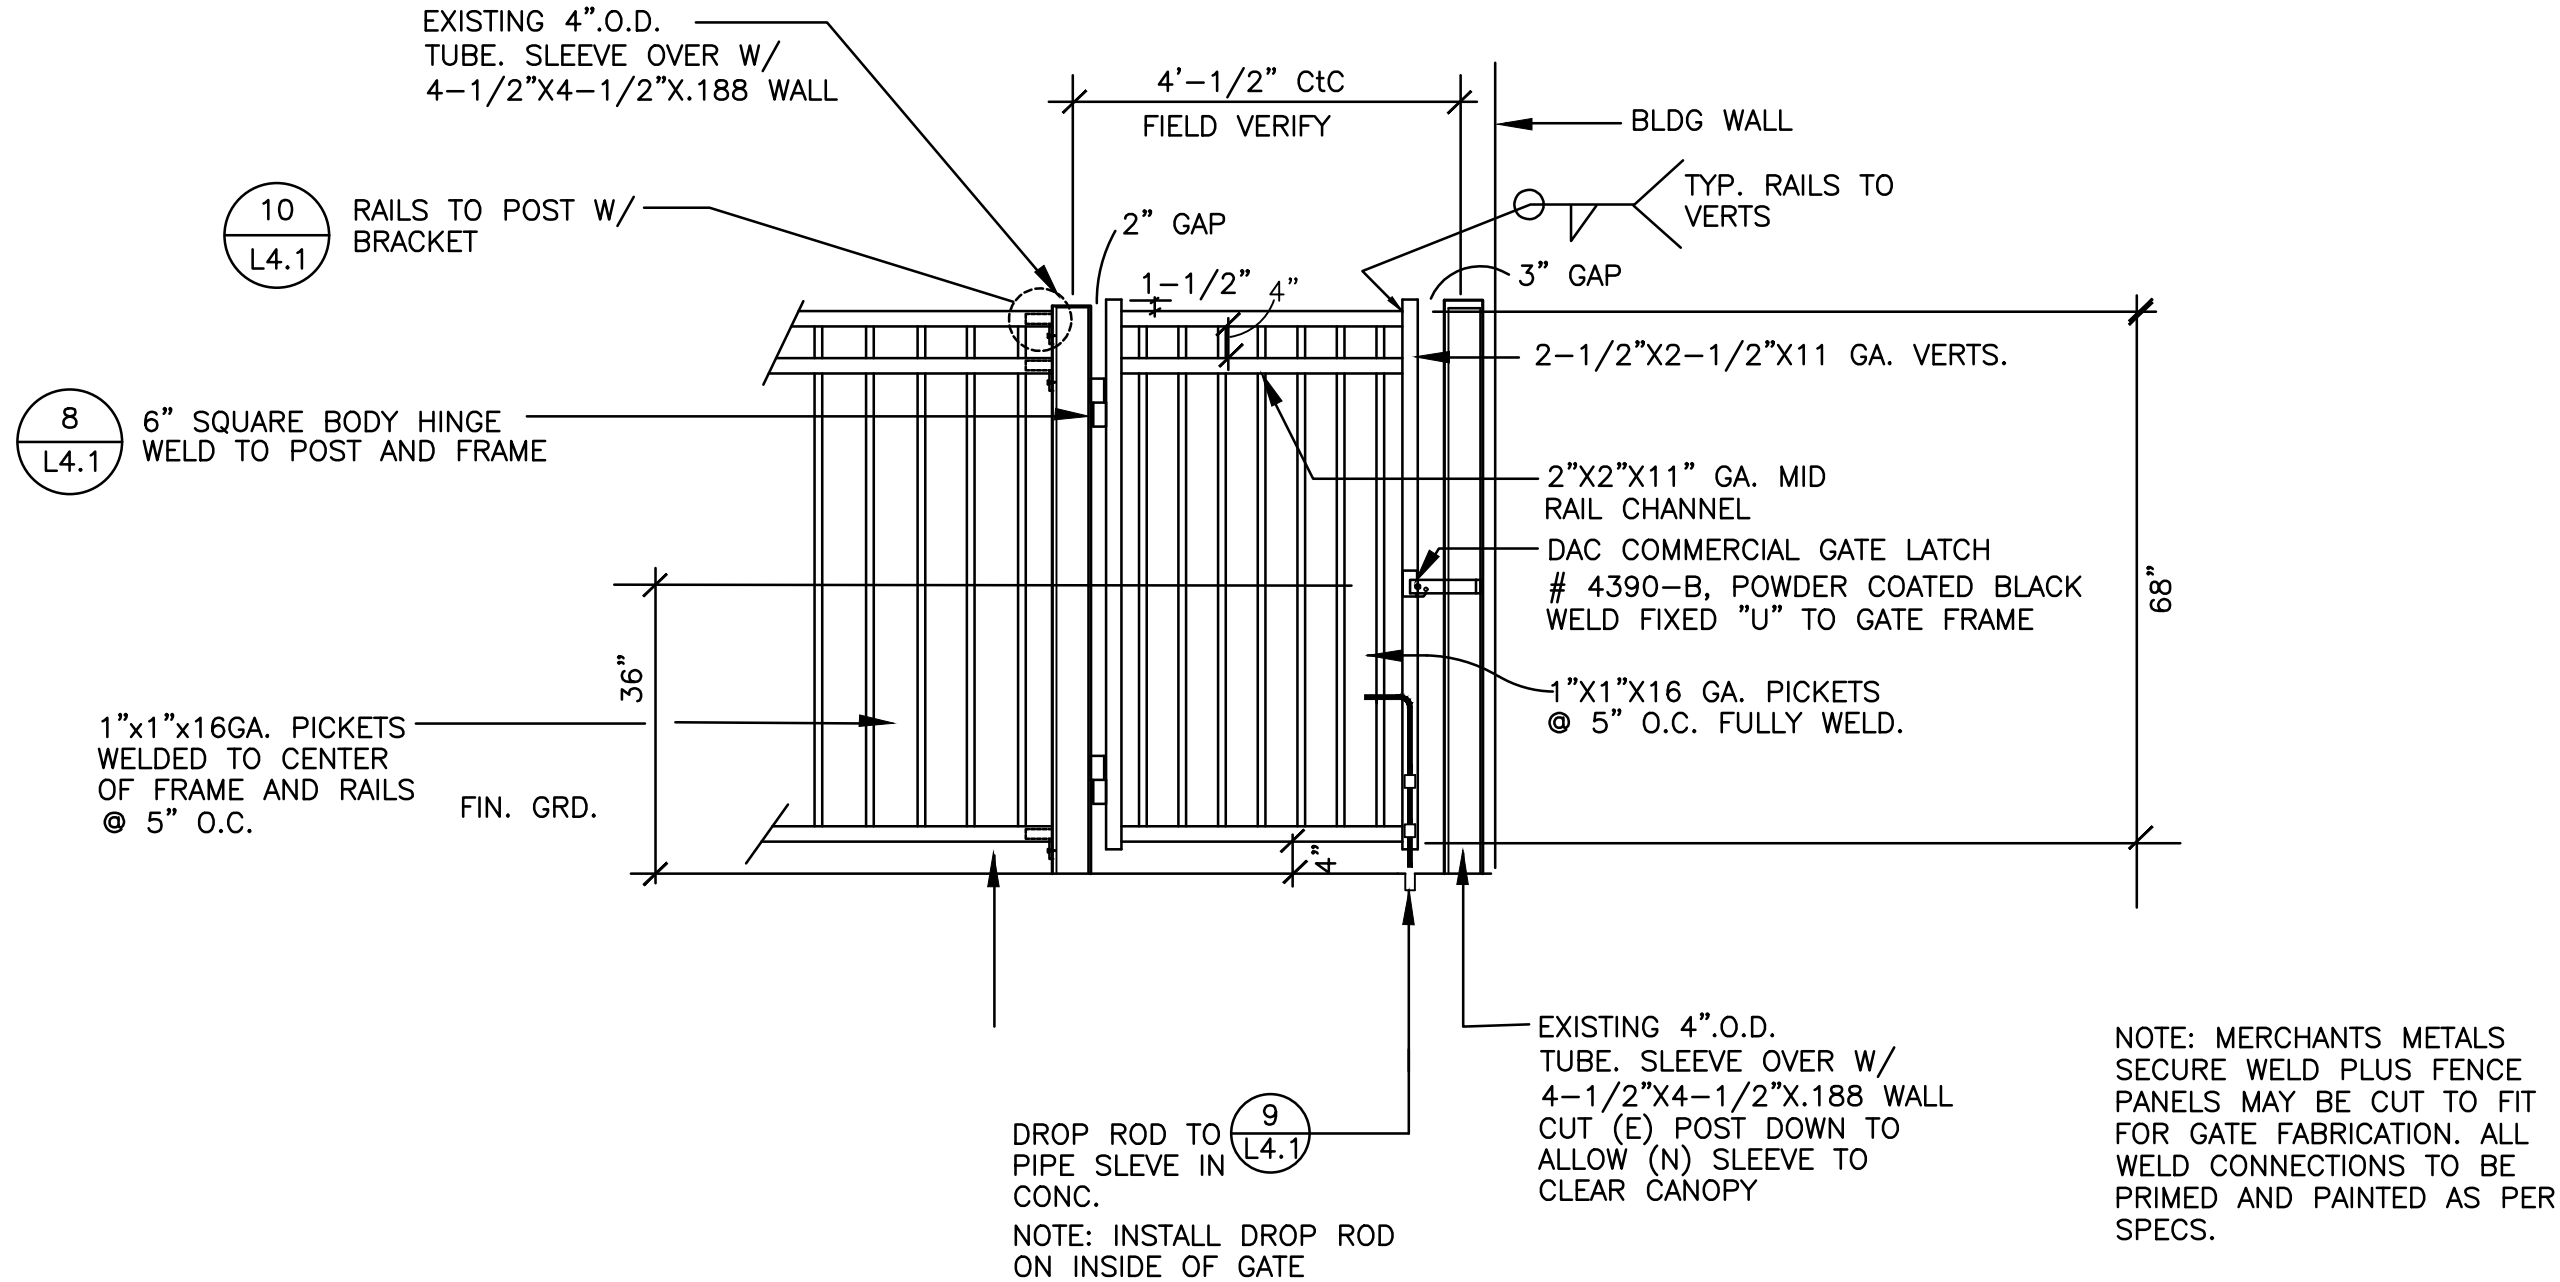

5 GATE NO. 4

SCALE: 1/2" = 1'-0"


6 GATE NO. 5 (INSIDE VIEW)

SCALE 1/2" = 1'-0"

JORDAN & BAIN
LANDSCAPE ARCHITECTS, INC.
459 NORTH VENTURA AVE., VENTURA CA 93001
(805) 642-3641 FAX (805) 653-7874

Jordan, Gilbert & Bain Landscape Architects, Inc. © 2018

REVISIONS	NO.	DATE	BY	DESCRIPTION

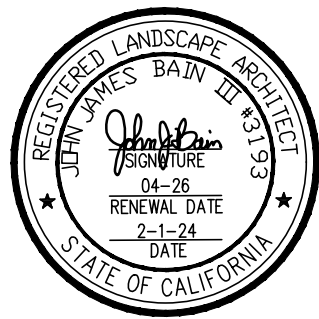

CLIENT
VENTURA UNIFIED
SCHOOL DISTRICT
255 WEST STANLEY AVENUE
VENTURA, CA. 93001

SHEET TITLE
CONSTRUCTION DETAILS







PROJECT
PORTOLA ELEMENTARY SCHOOL
FENCING PROJECT

DRAWN: PJ & JB
CHECKED: PJ
PRINTED FOR BID
02/1/2024

DRAWING

L4.3

SHEET 10 OF 16
PROJECT NO. 23.37

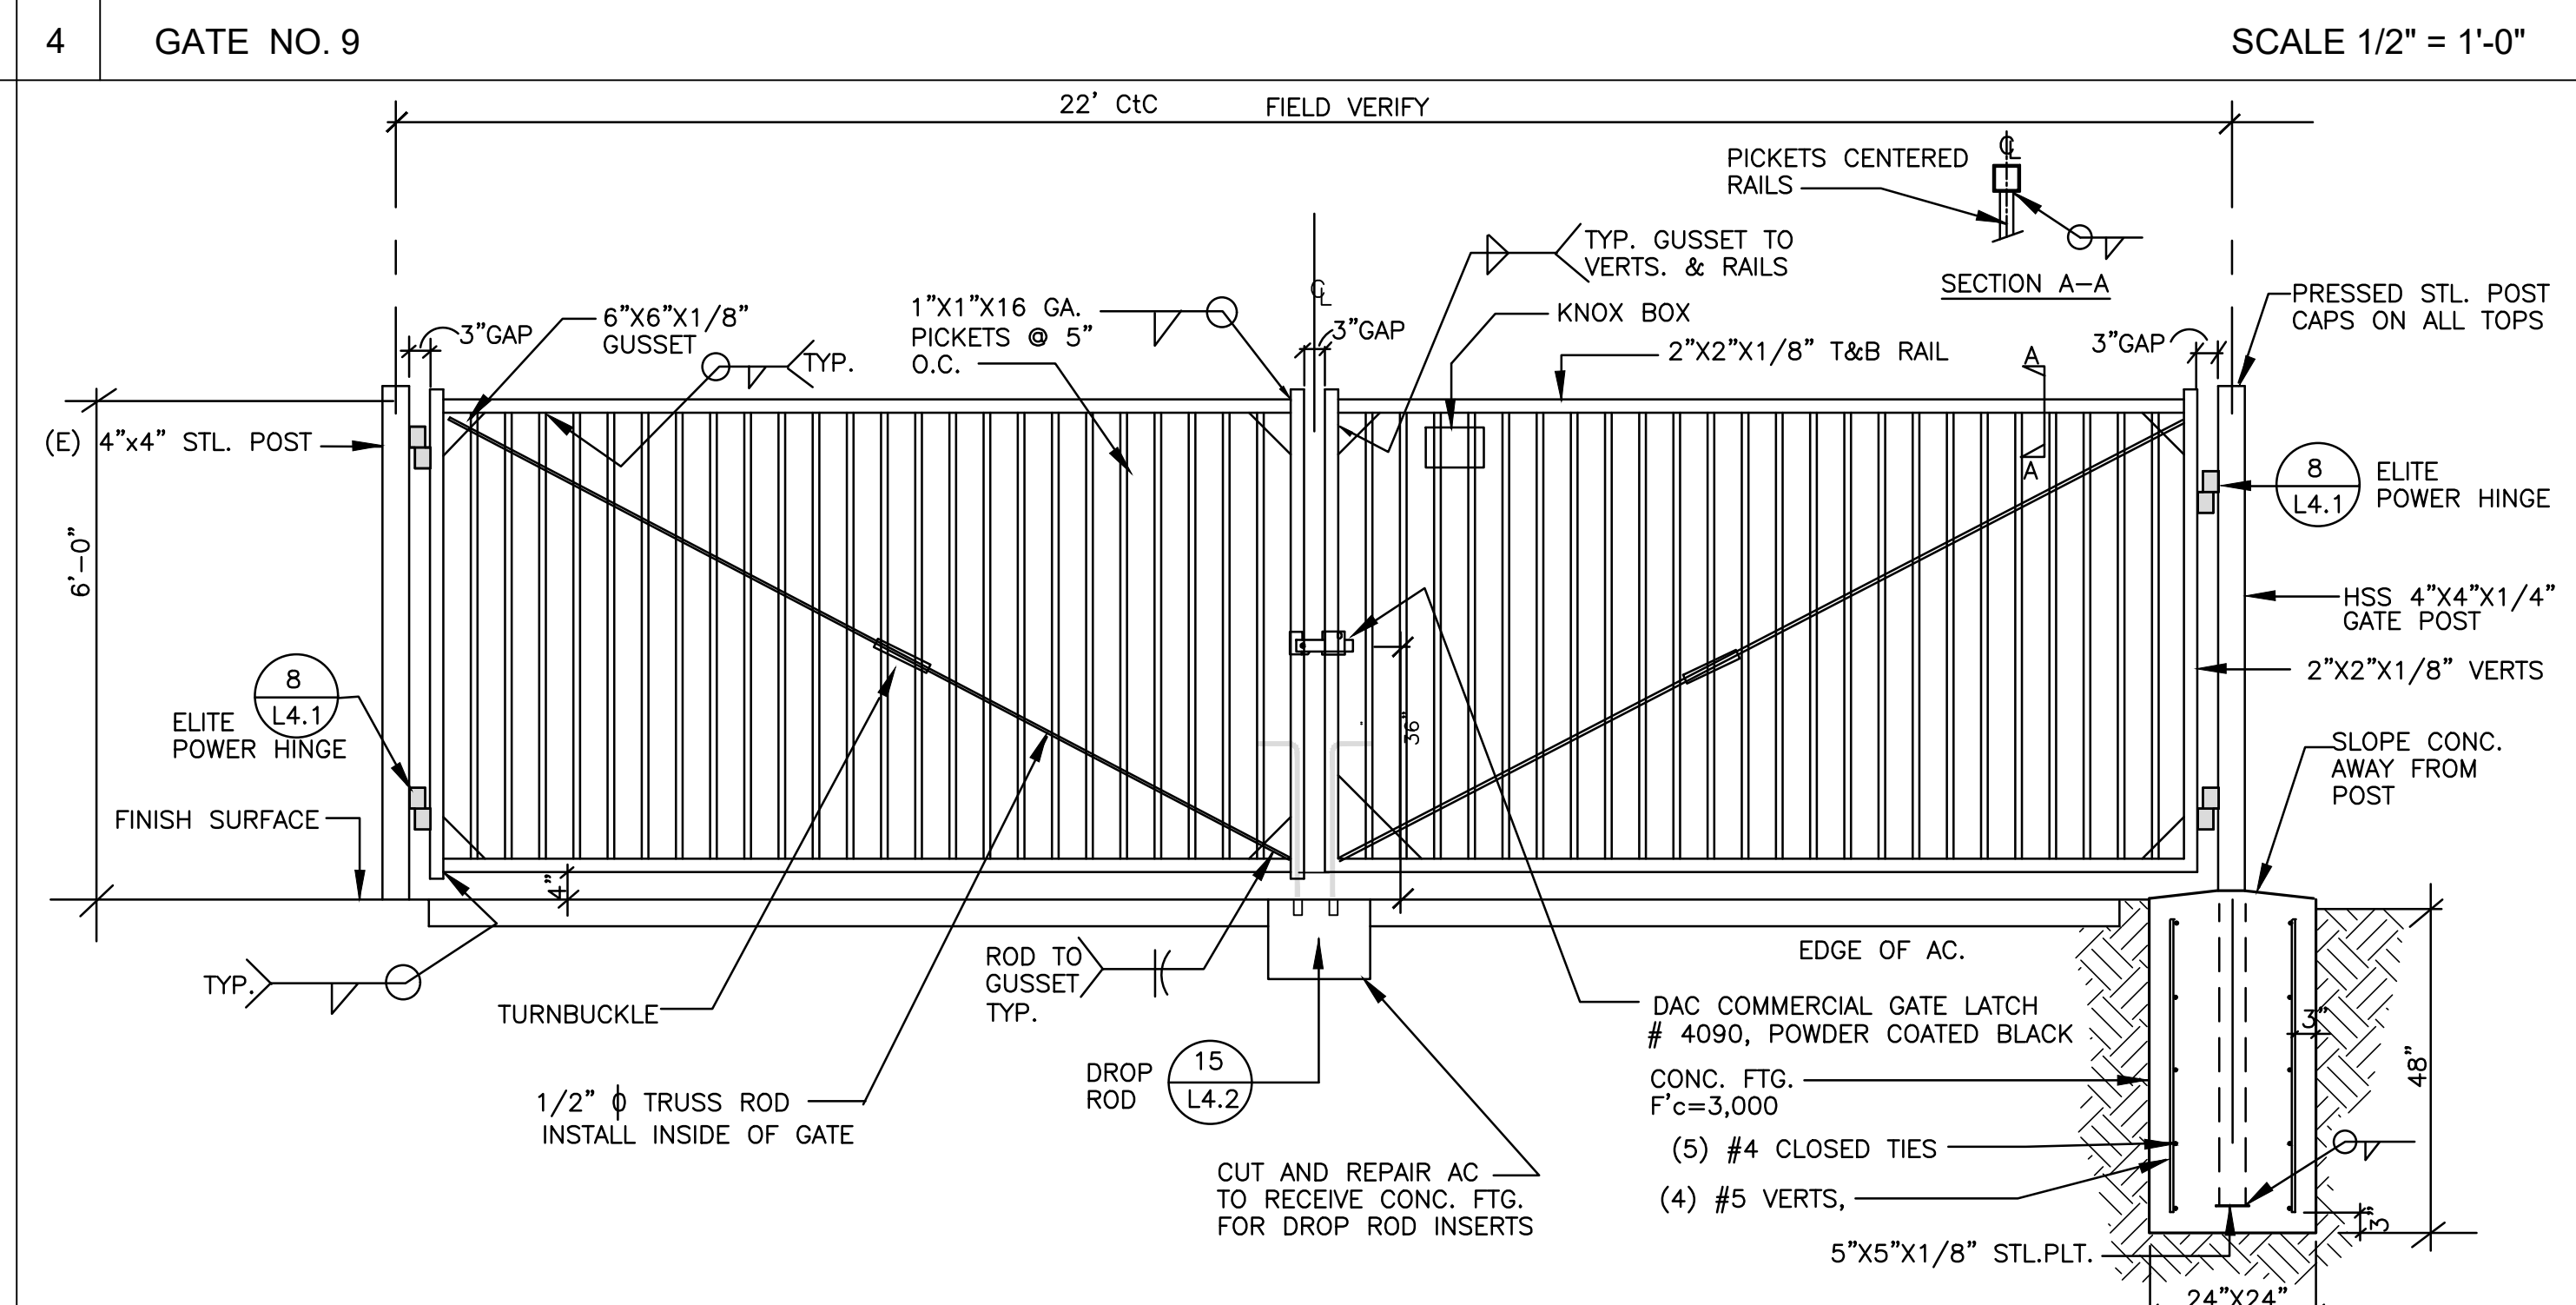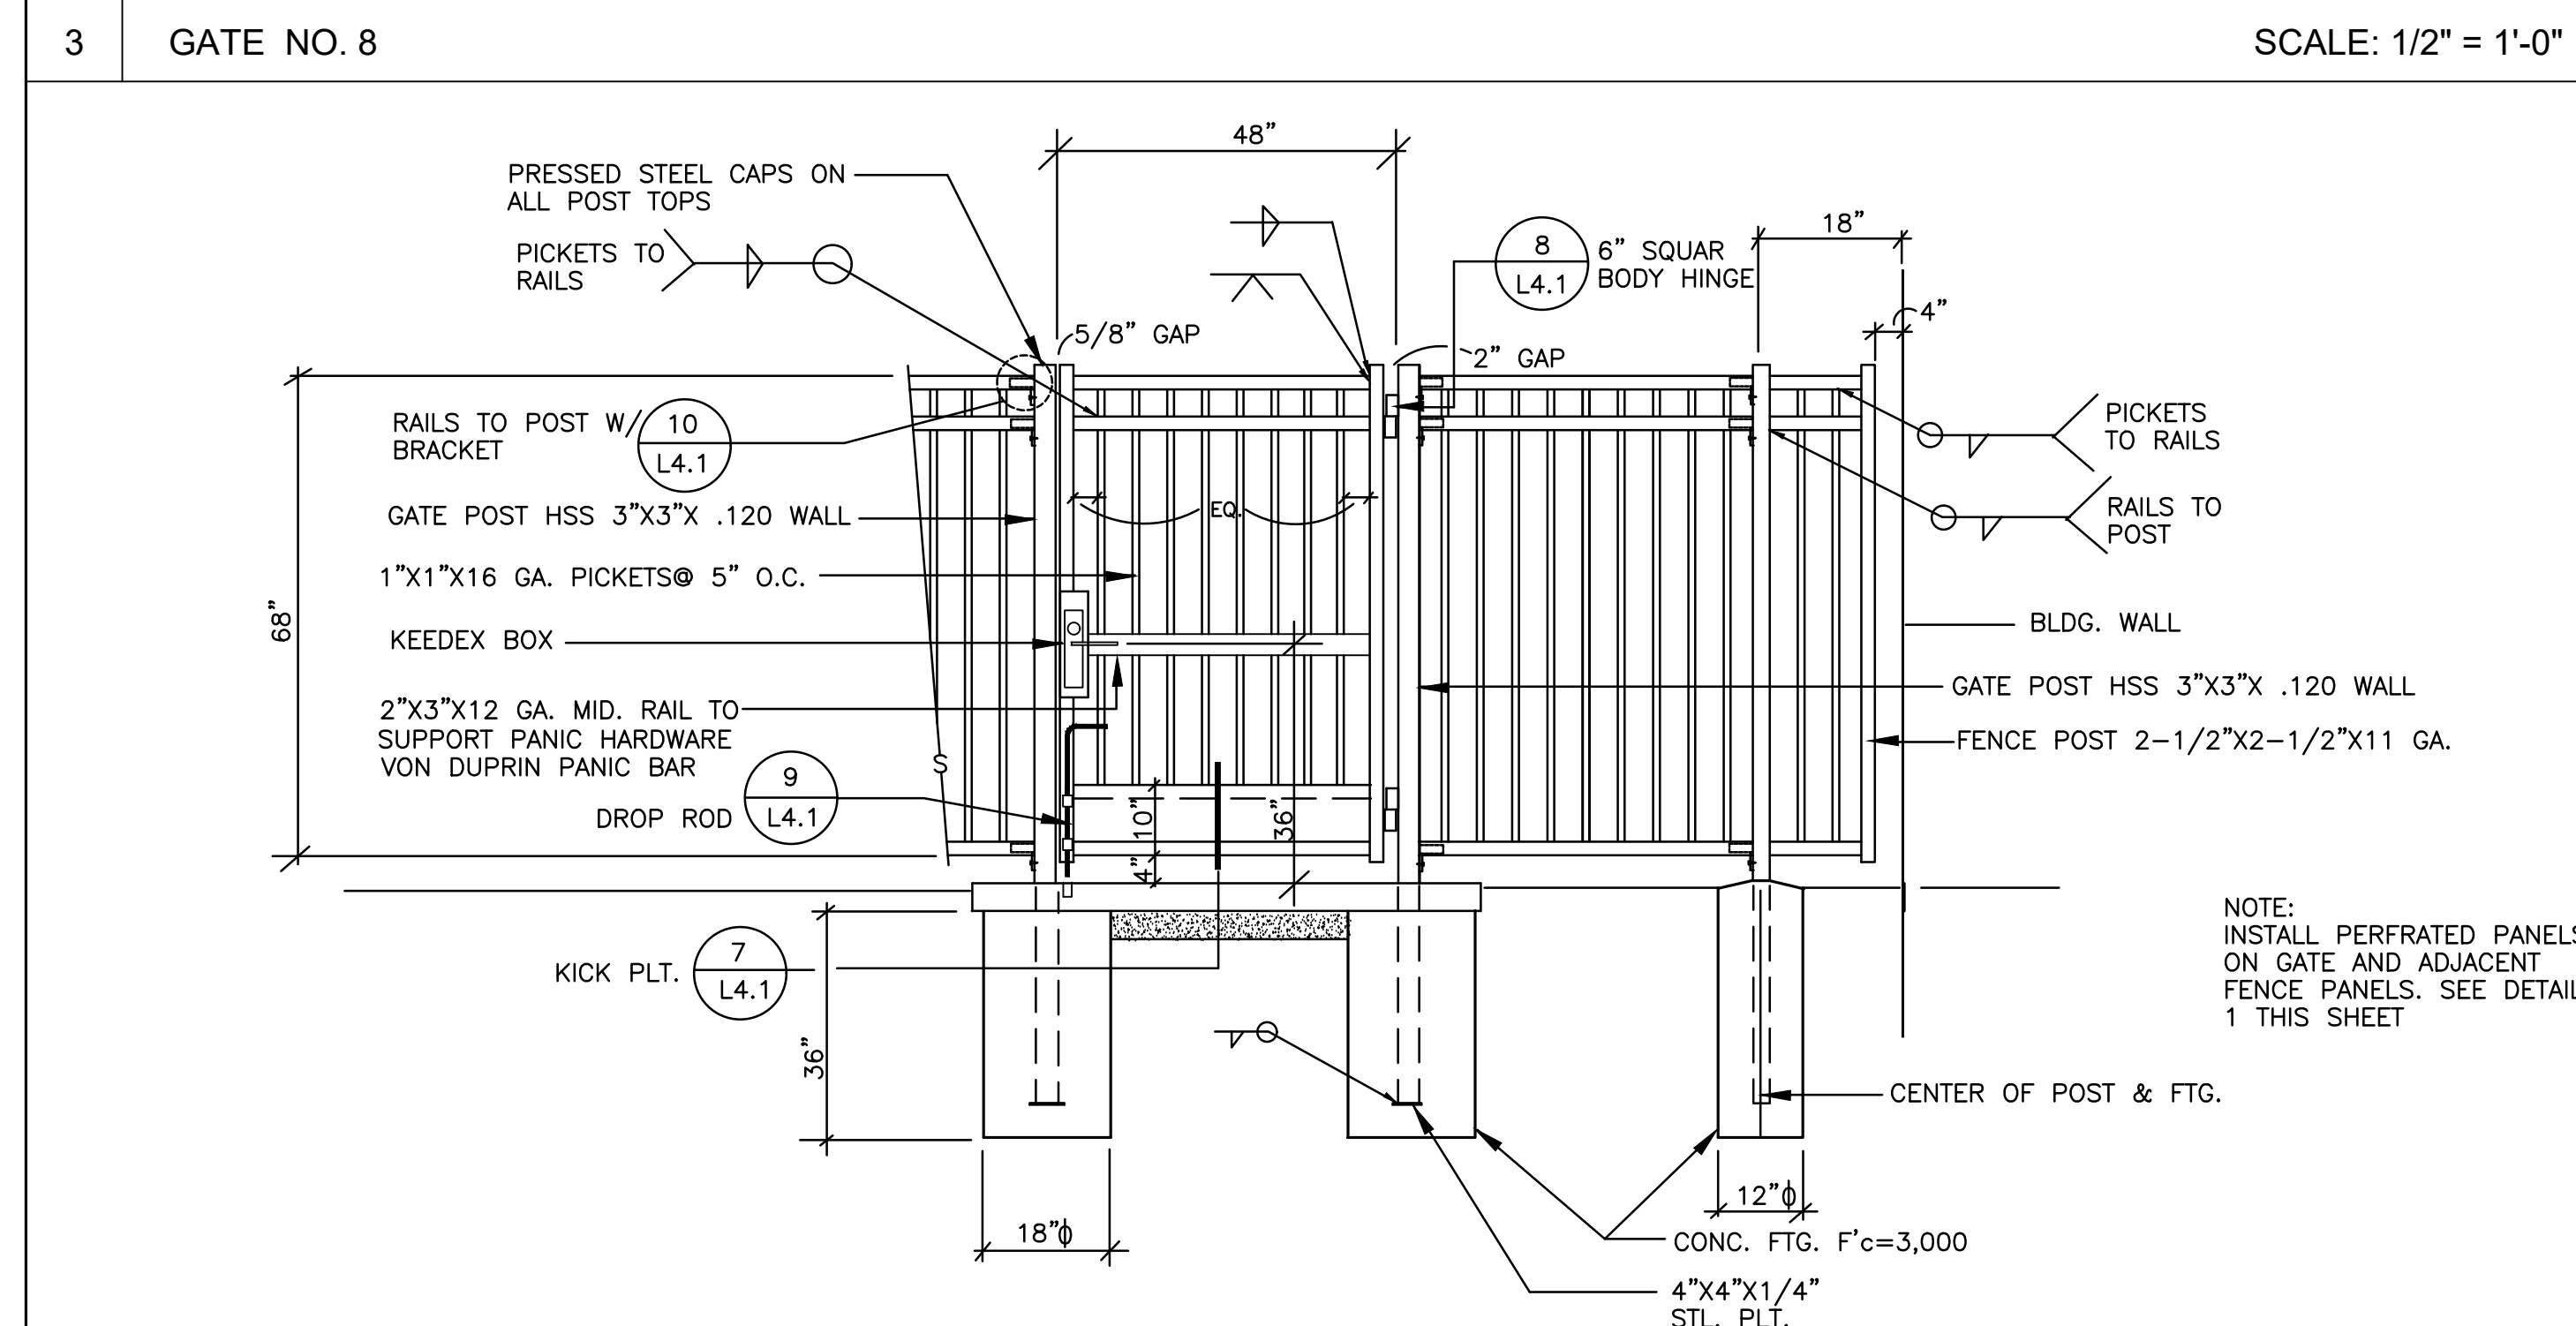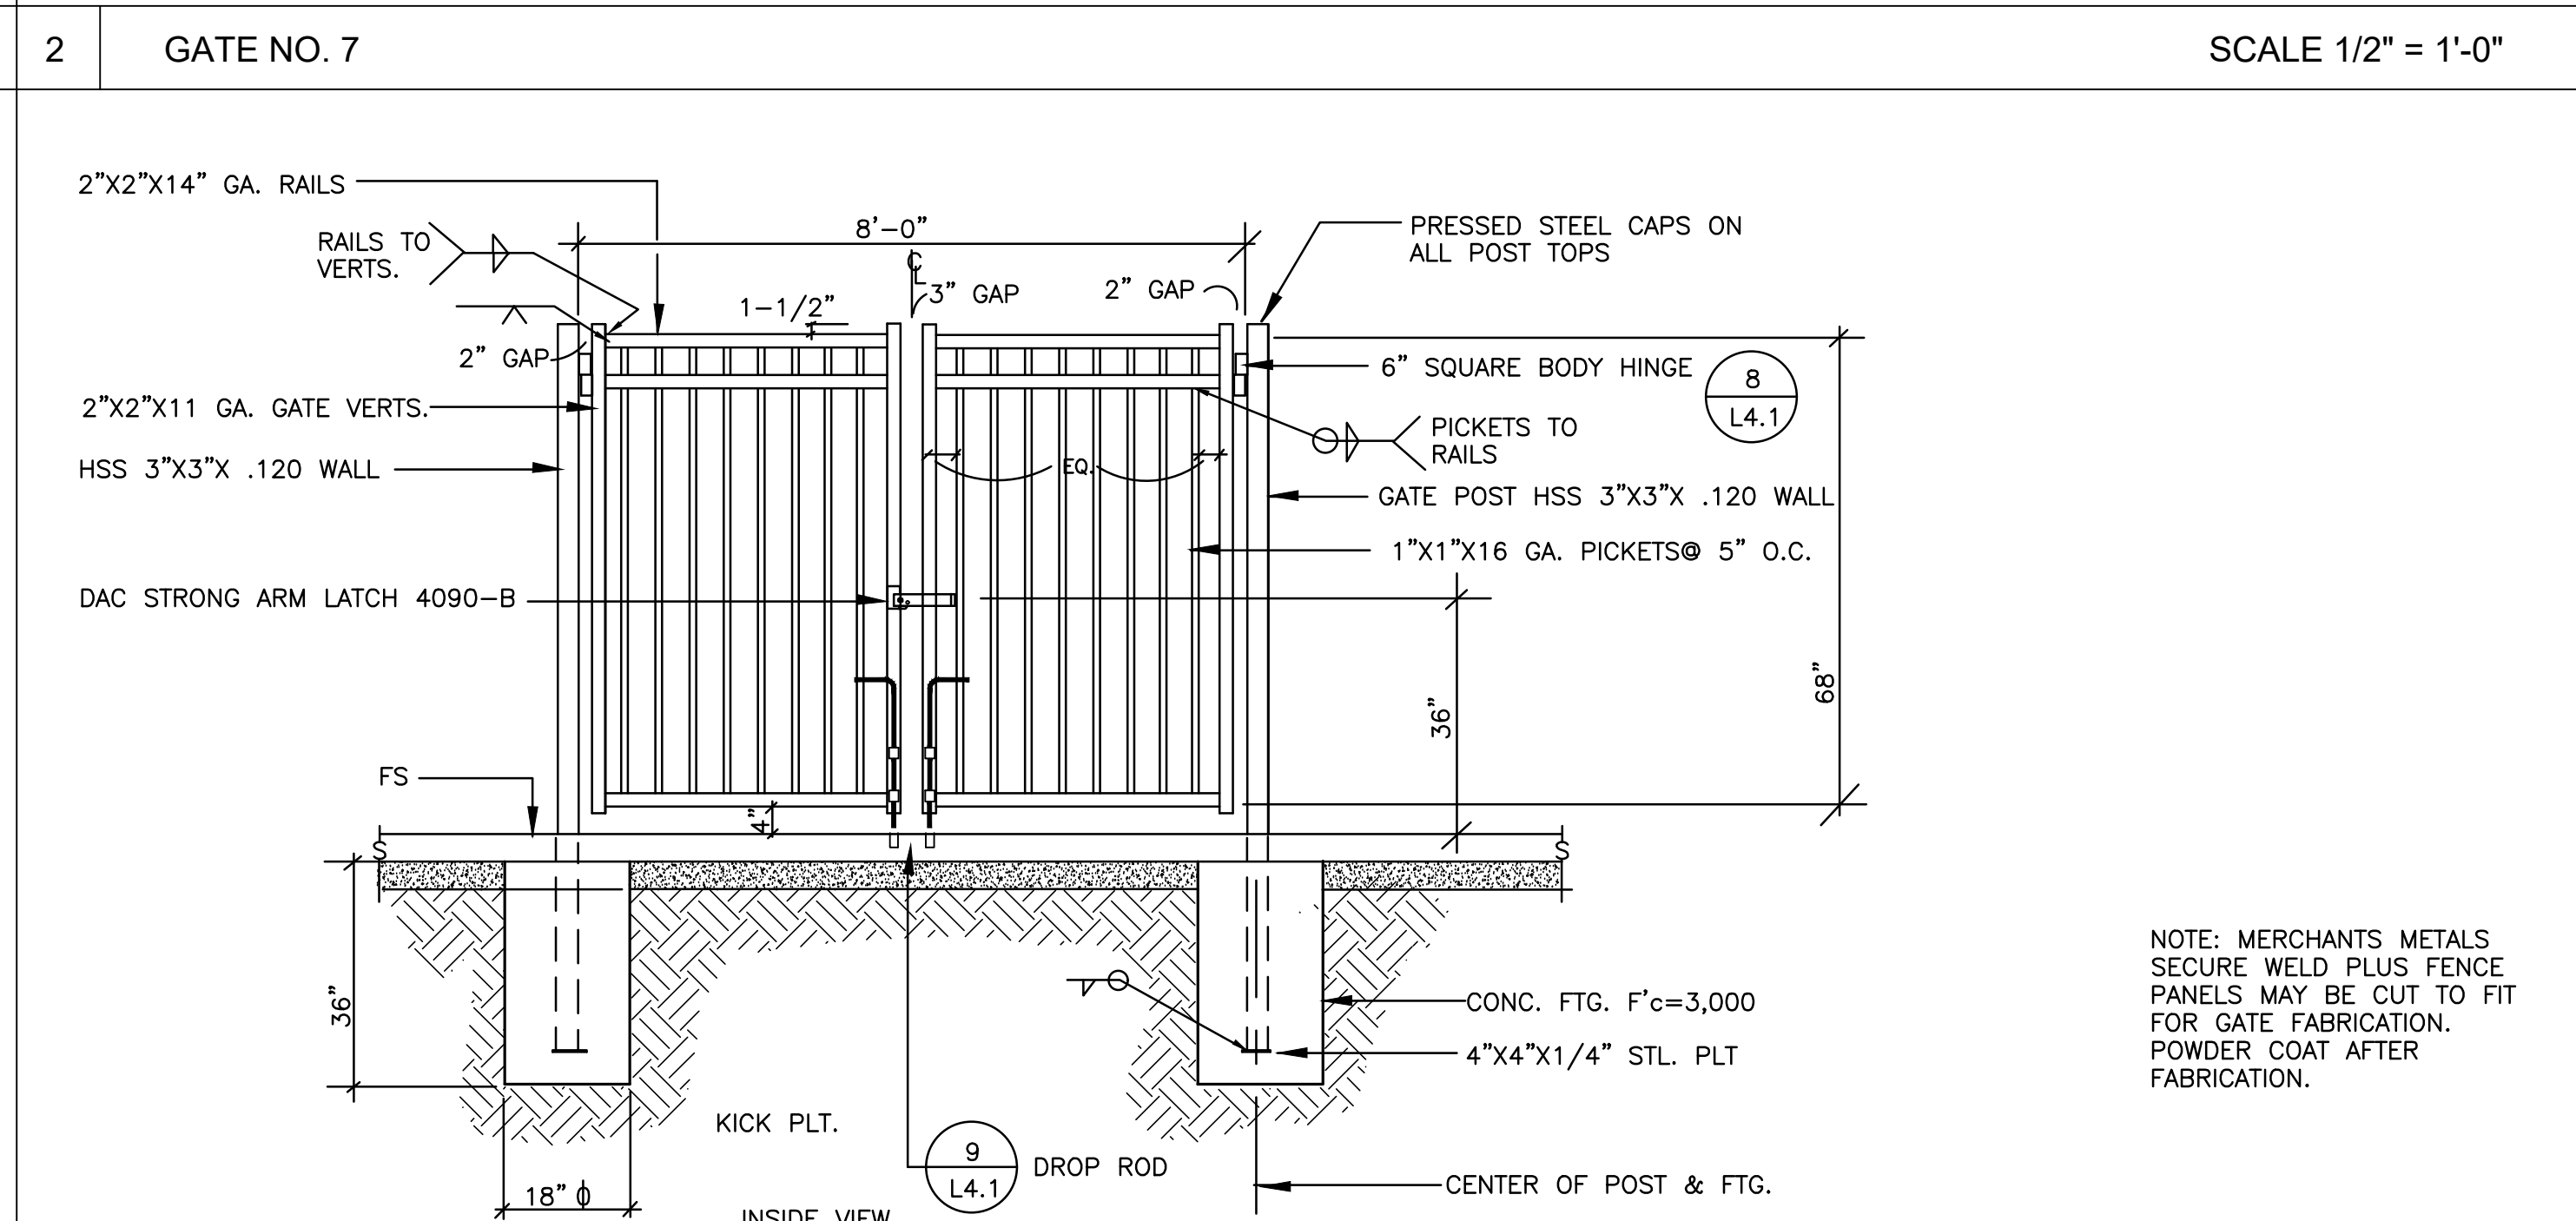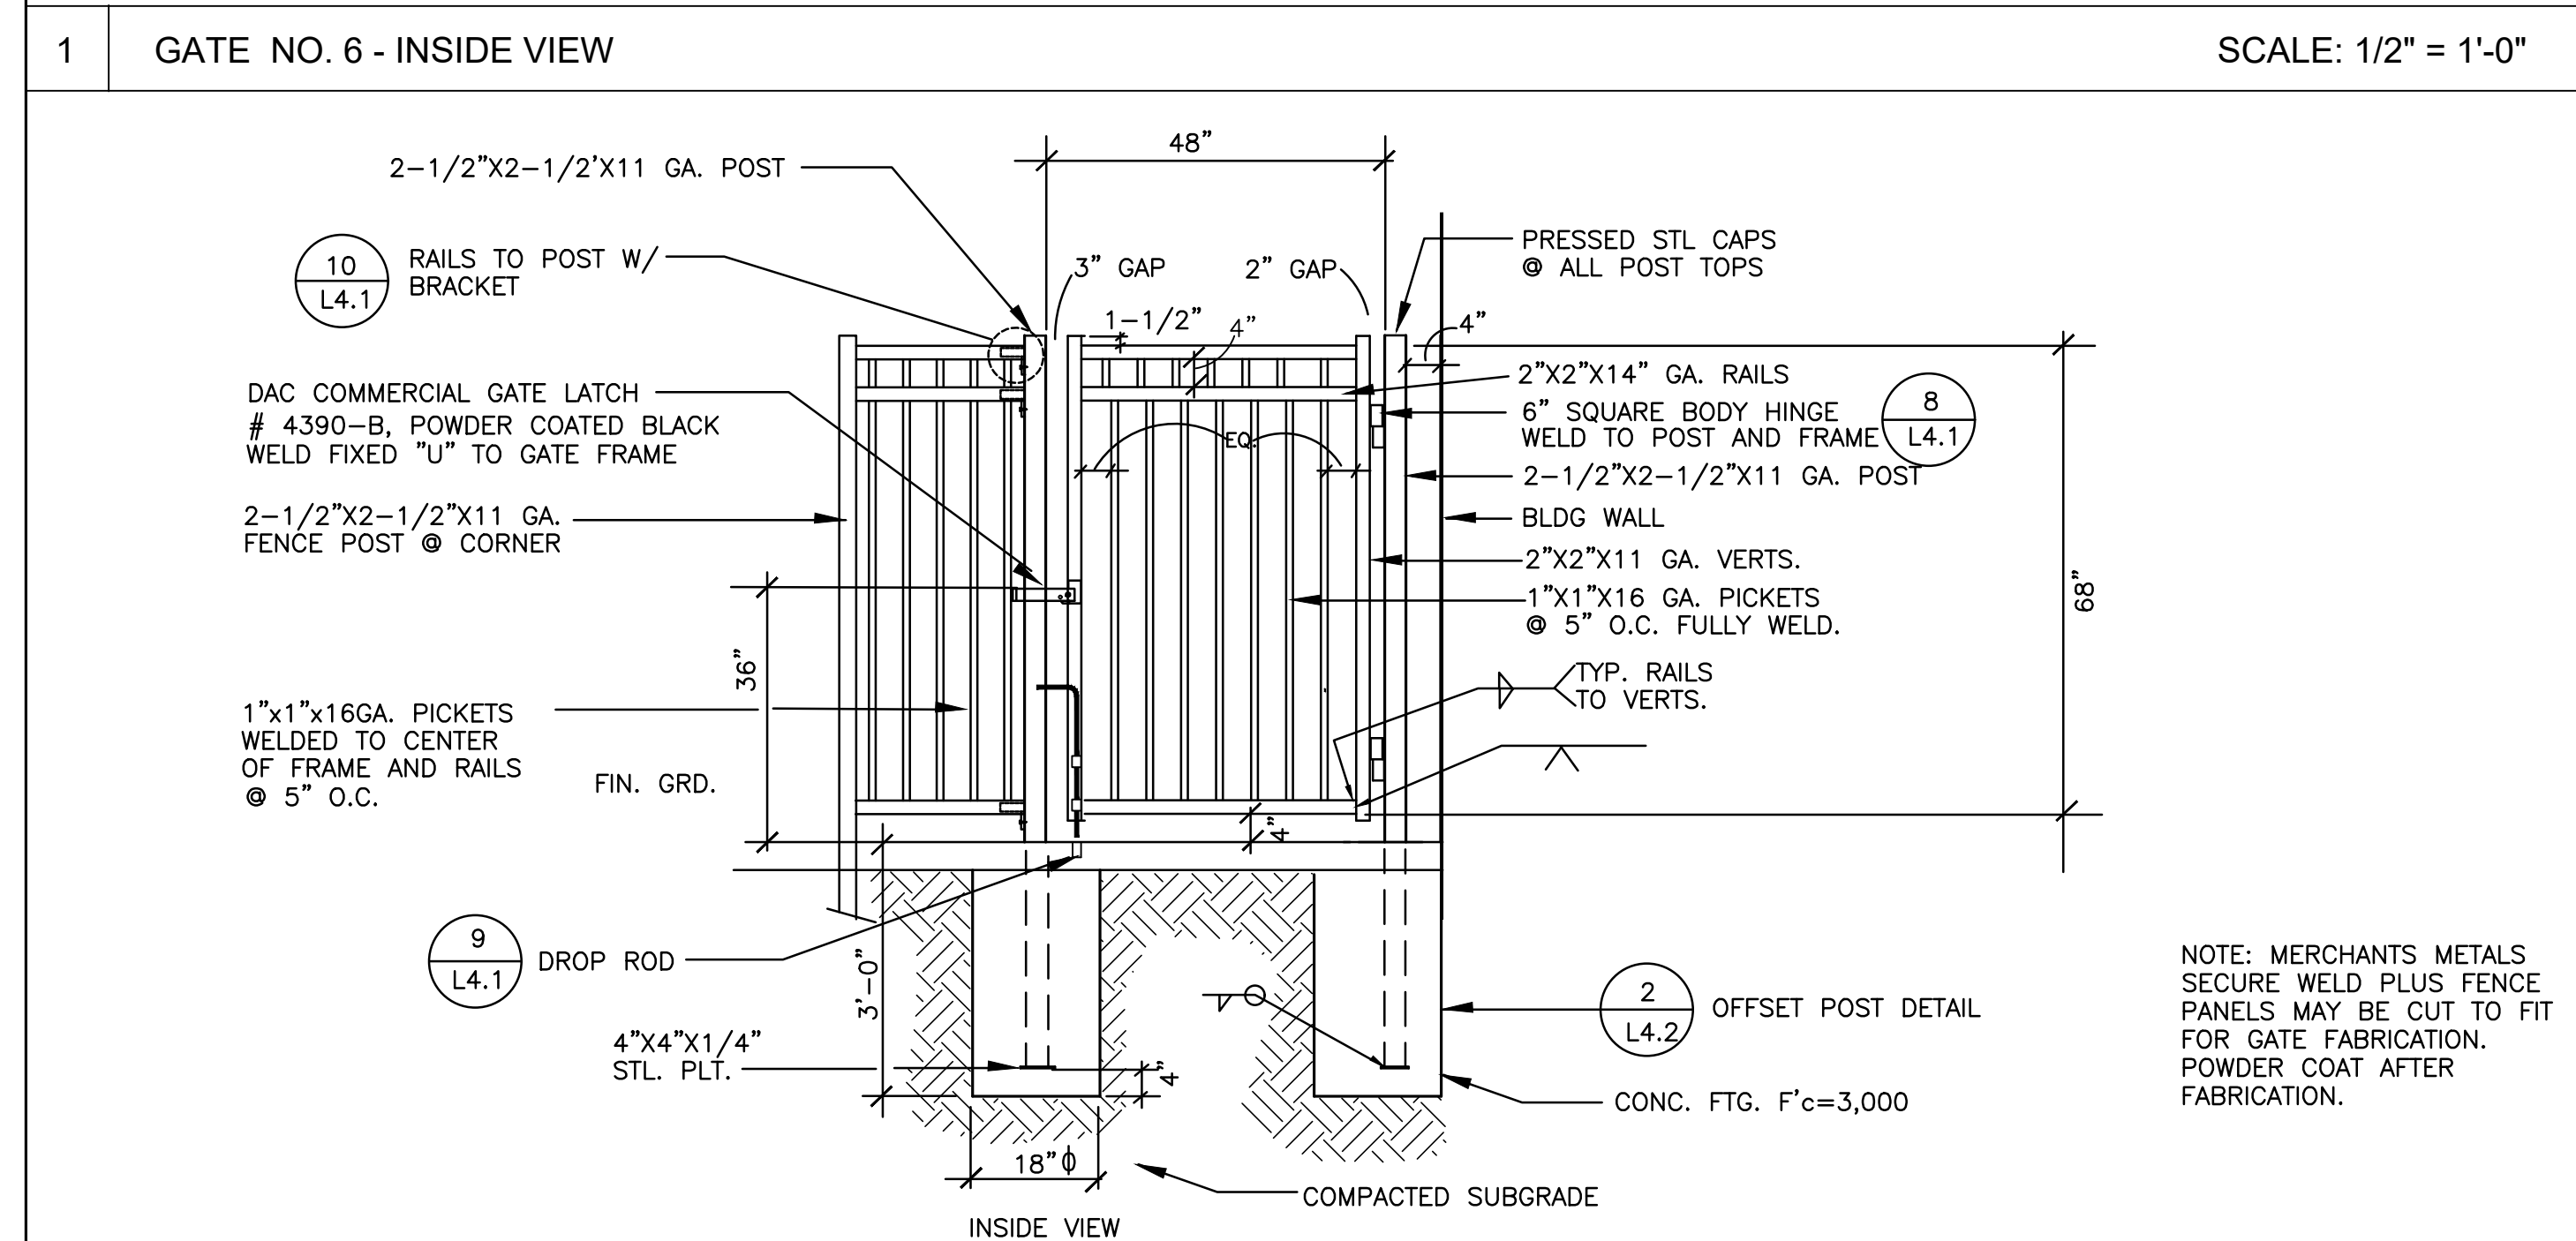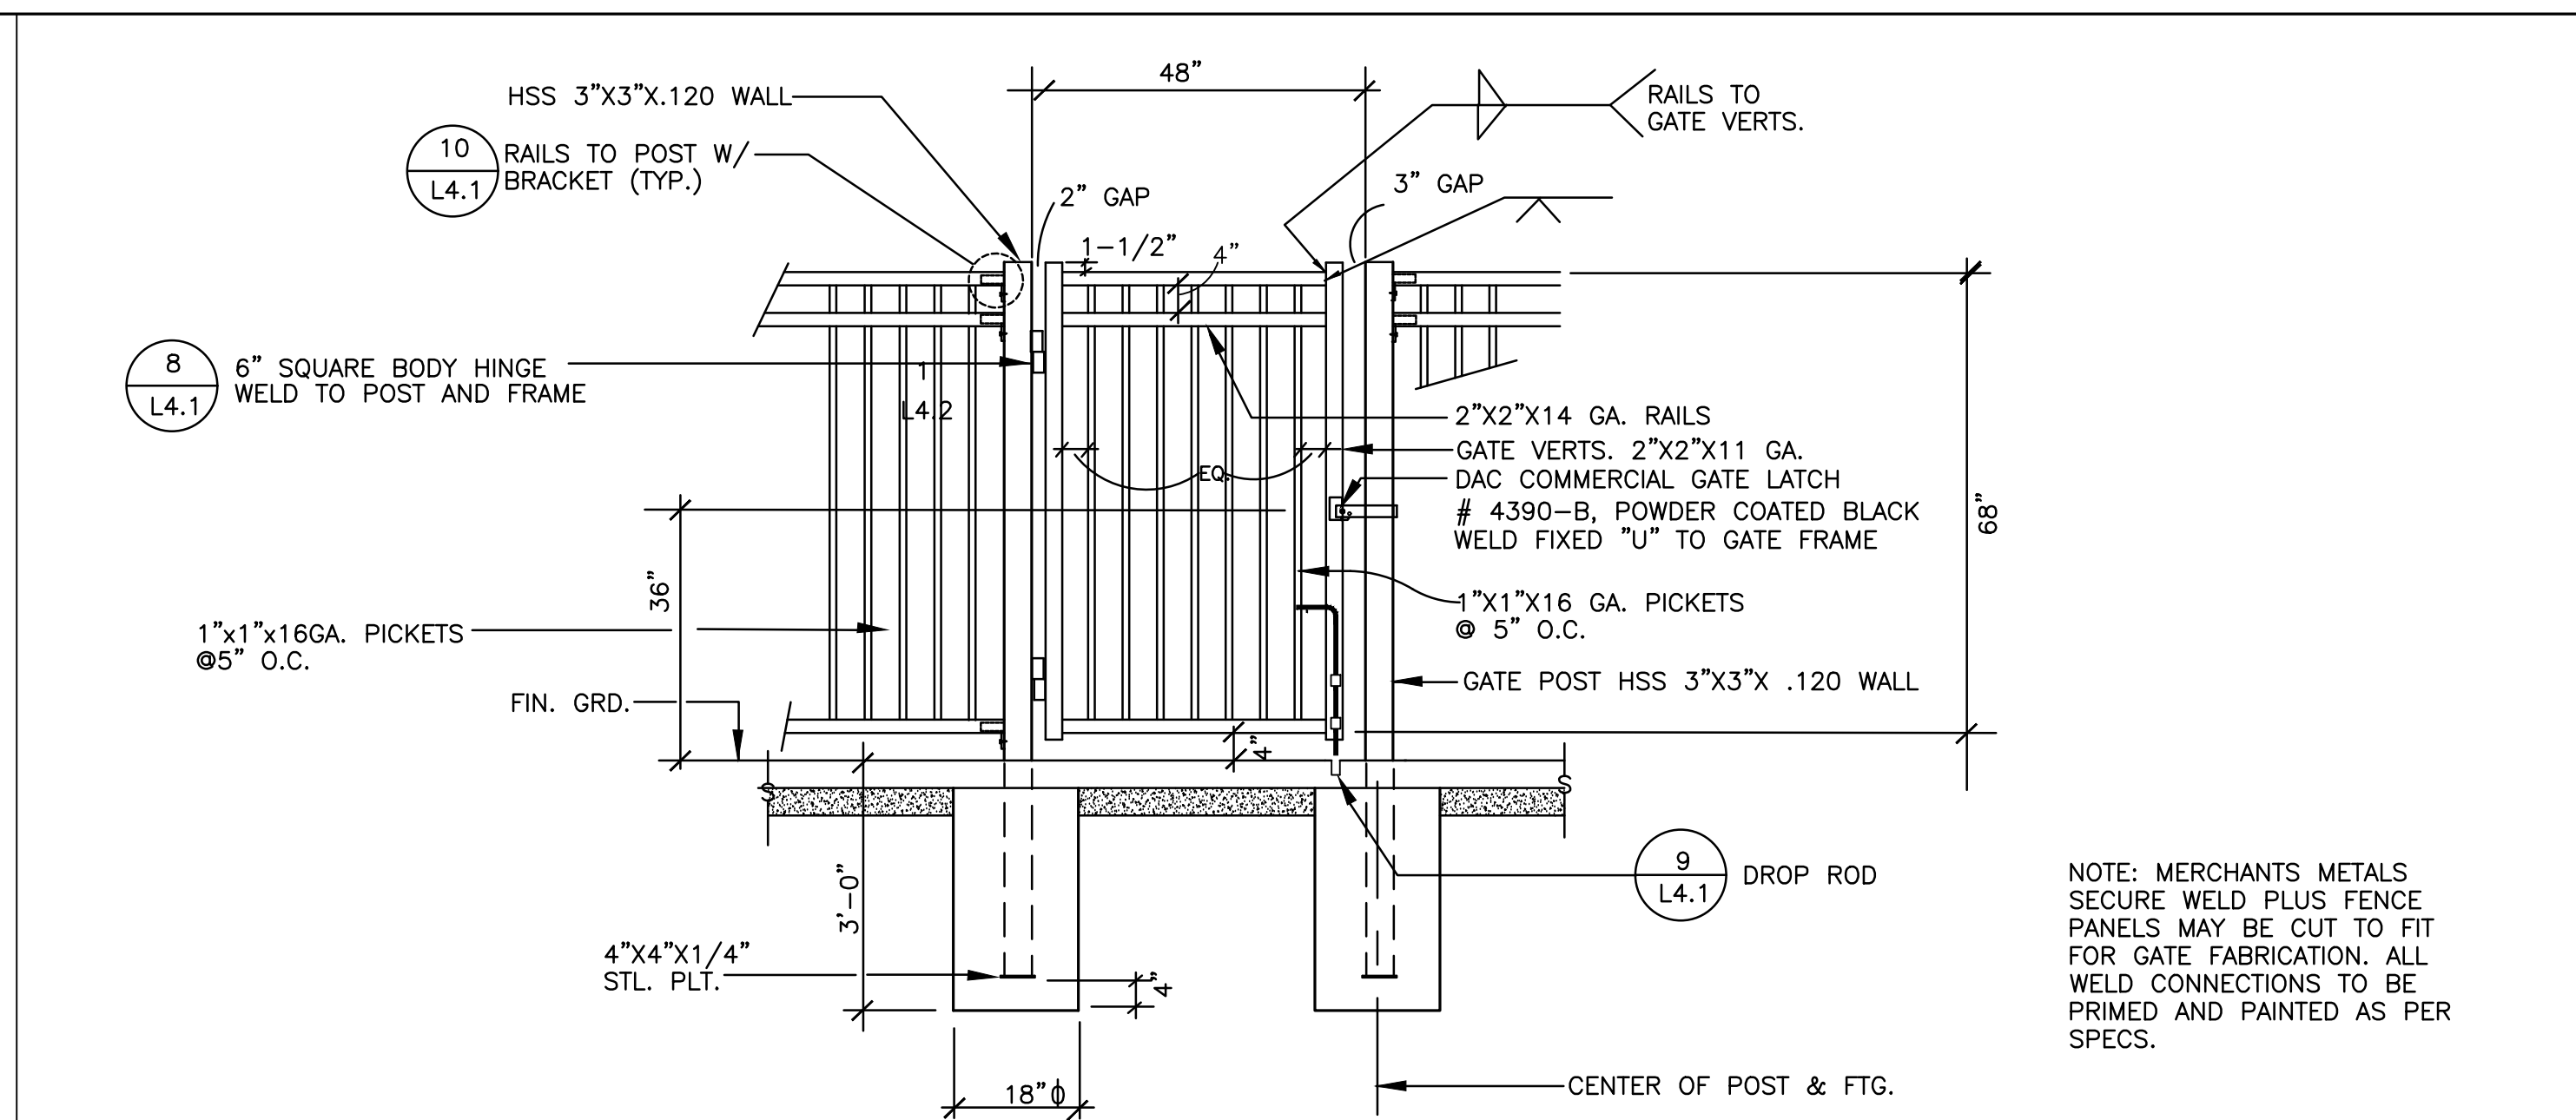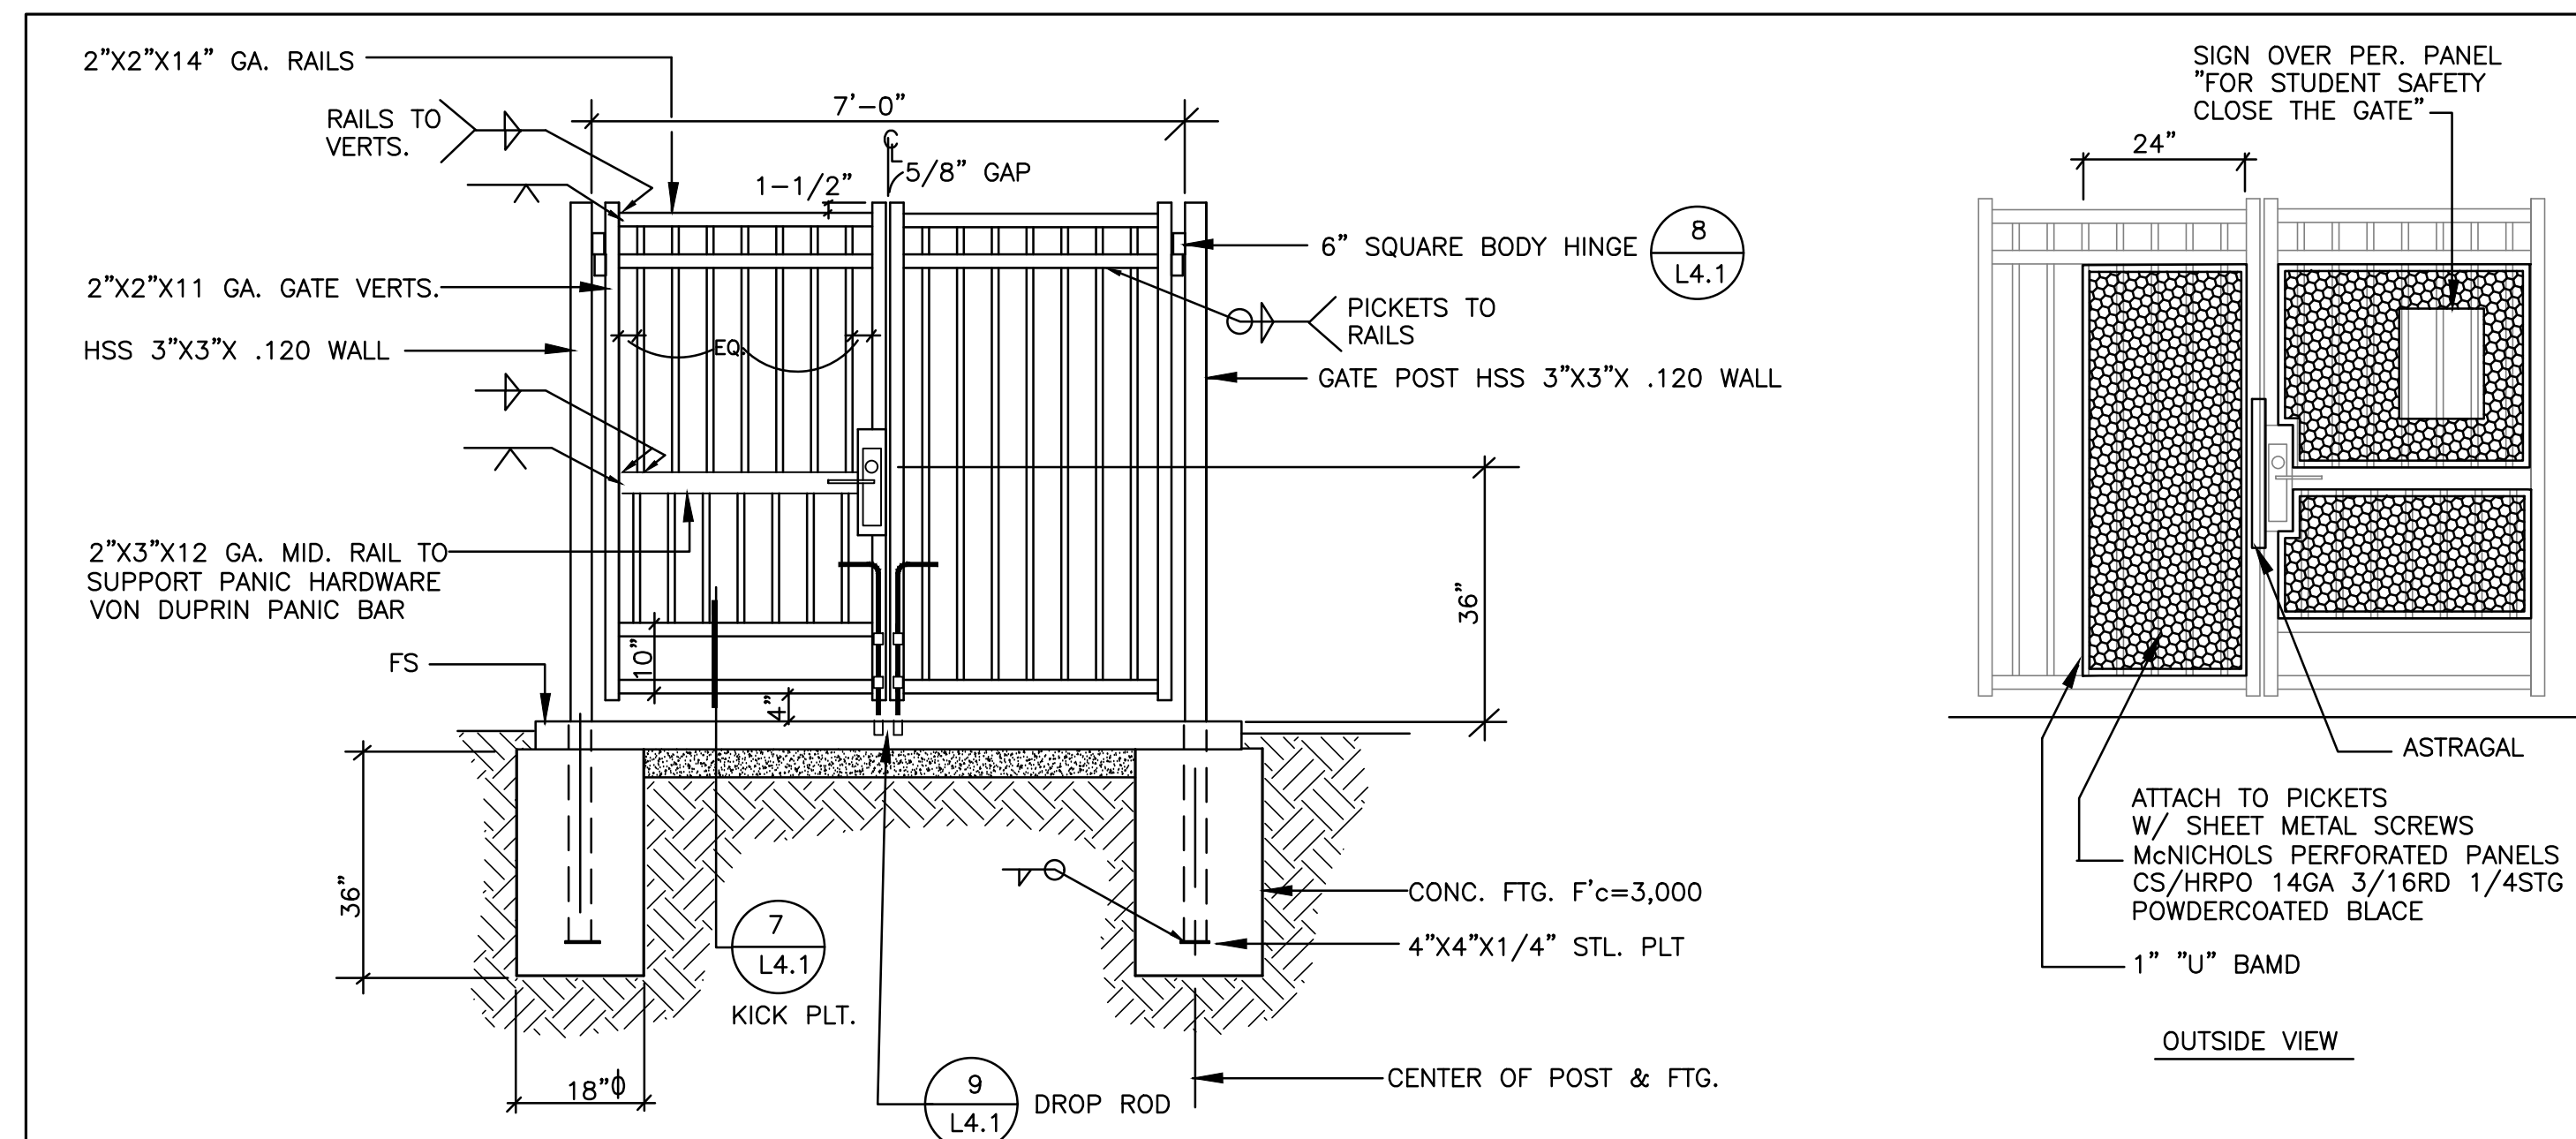[illegible]

CLIENT
VENTURA UNIFIED
SCHOOL DISTRICT
255 WEST STANLEY AVENUE
VENTURA, CA: 93001




SHEET TITLE
CONSTRUCTION DETAILS

PORTOLA ELEMENTARY SCHOOL
FENCING PROJECT

DRAWN: PJ & JB
CHECKED: PJ
PRINTED FOR BID
02/1/2024

L4.4


SHEET 11 OF 16
PROJECT No. 23.37

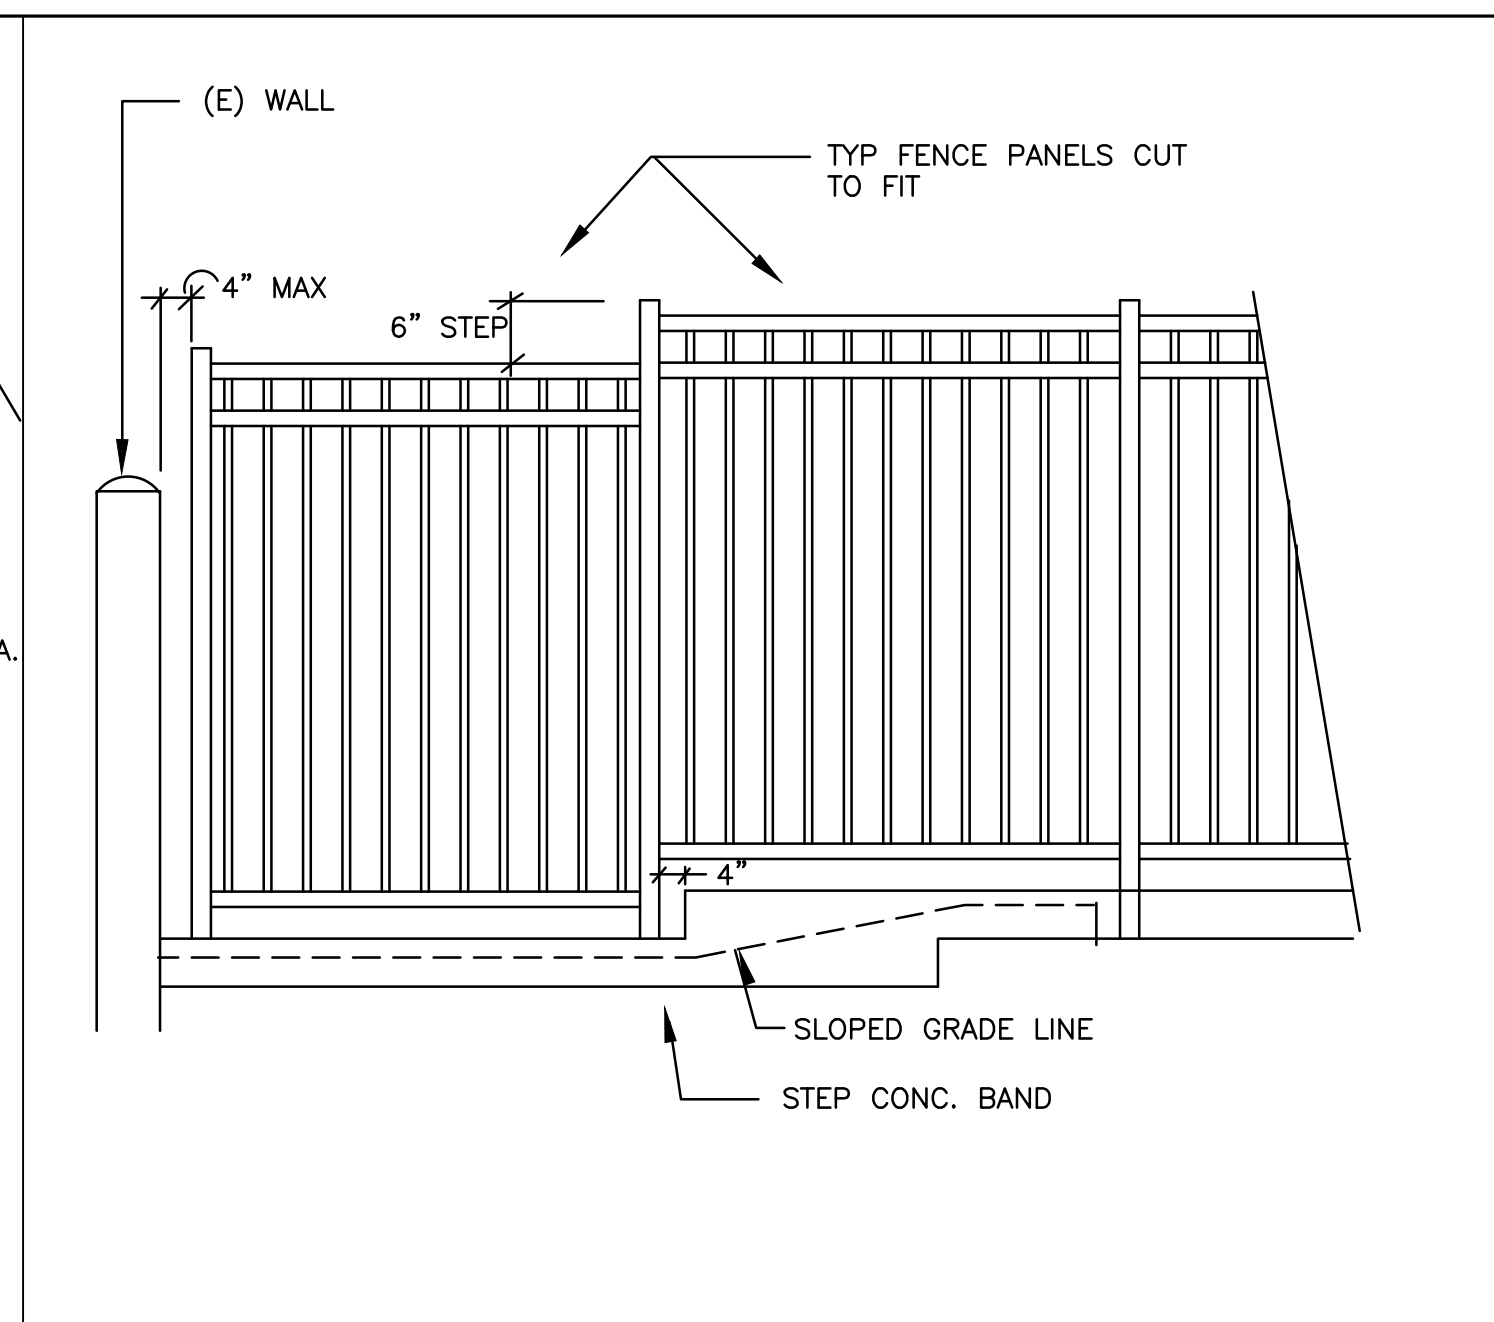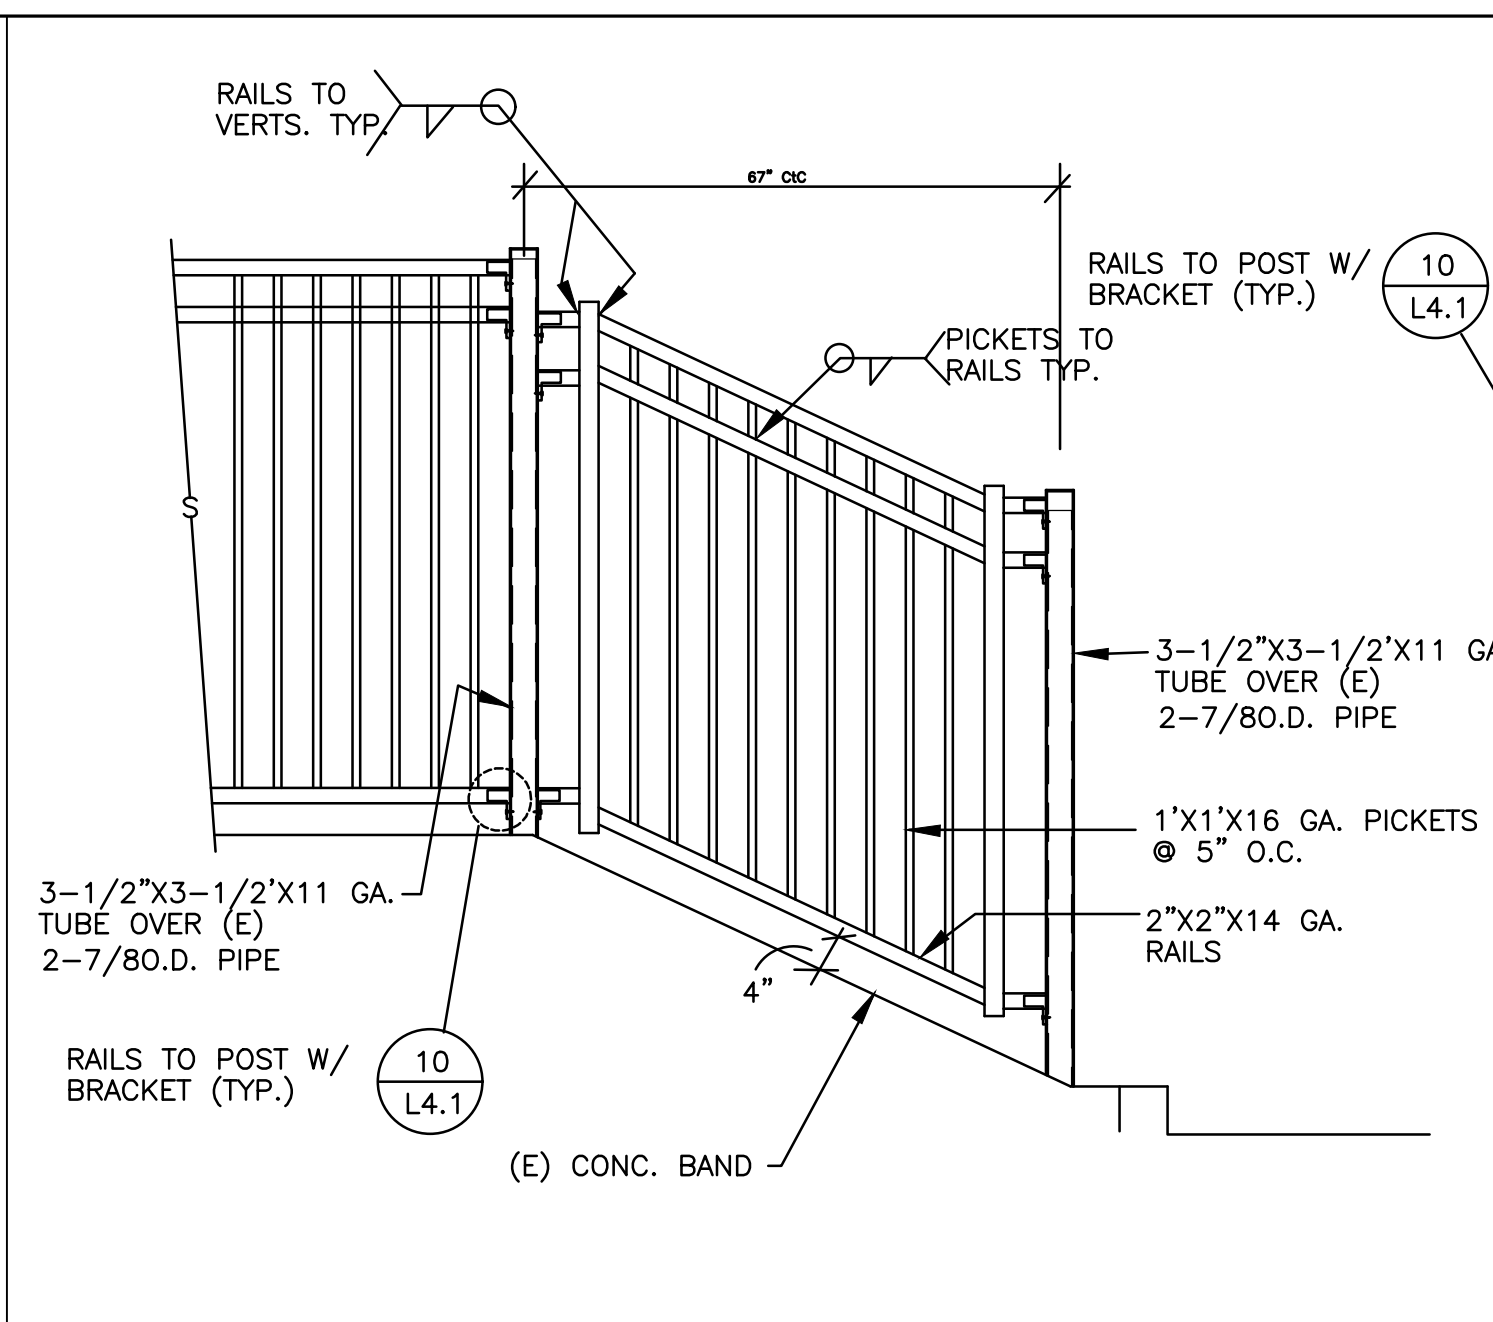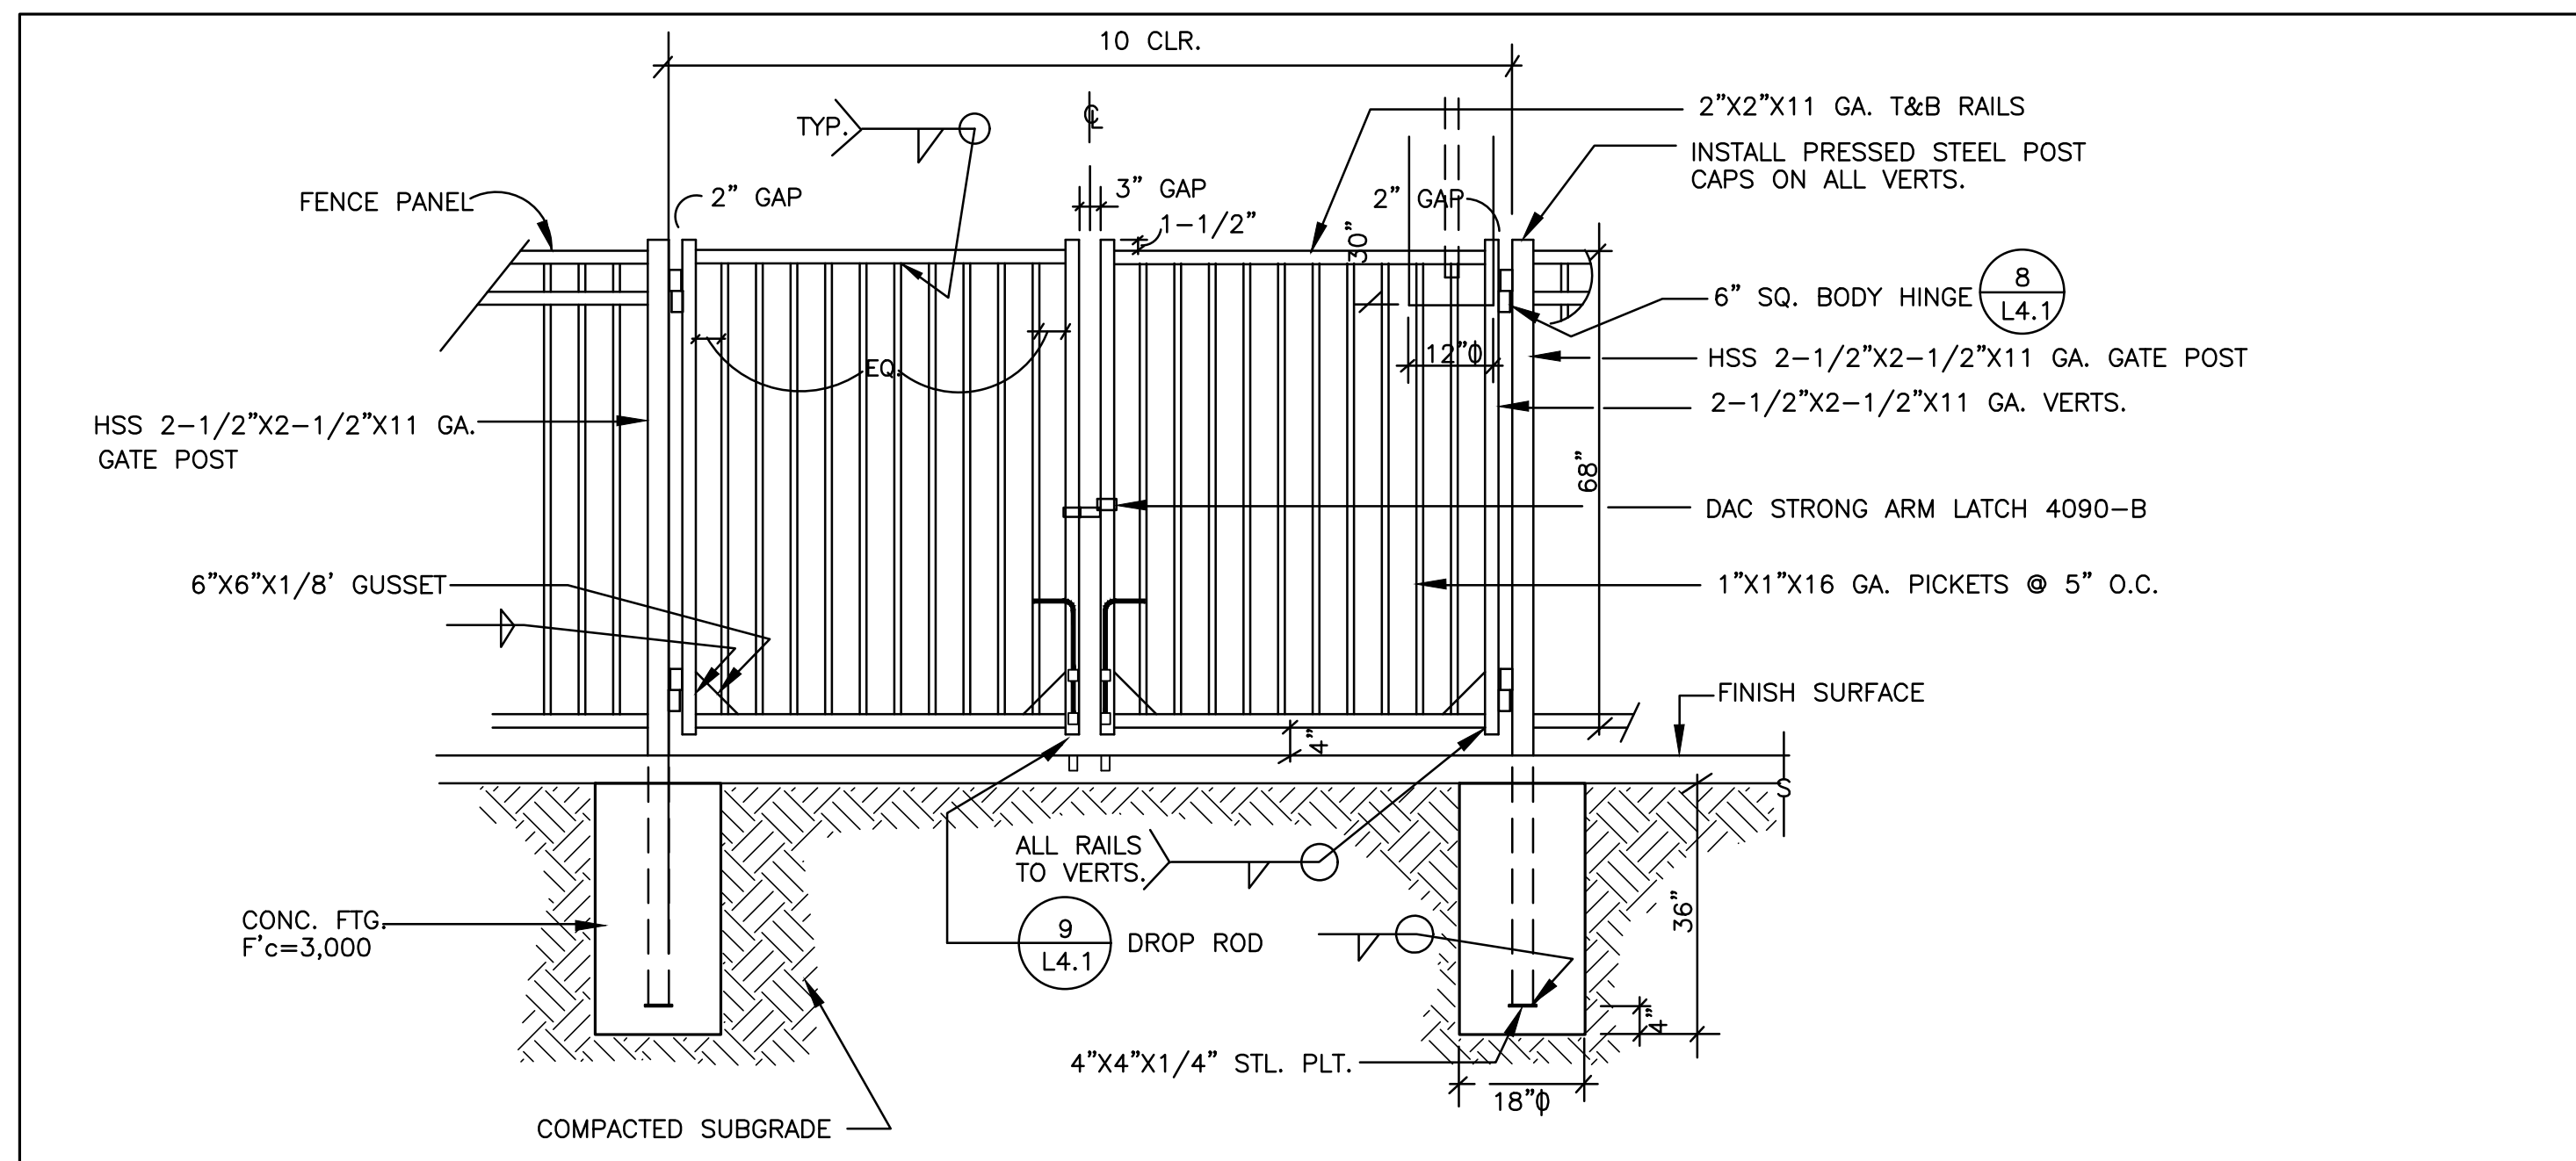

1	GATE 12	SCALE 1/2"=1'-0"
---	---------	------------------

2	FENCE ELEVATION	SCALE 1/2" = 1'-0"
---	-----------------	--------------------


3	FENCE ELEVATION	SCALE 1/2" = 1'-0"
---	-----------------	--------------------

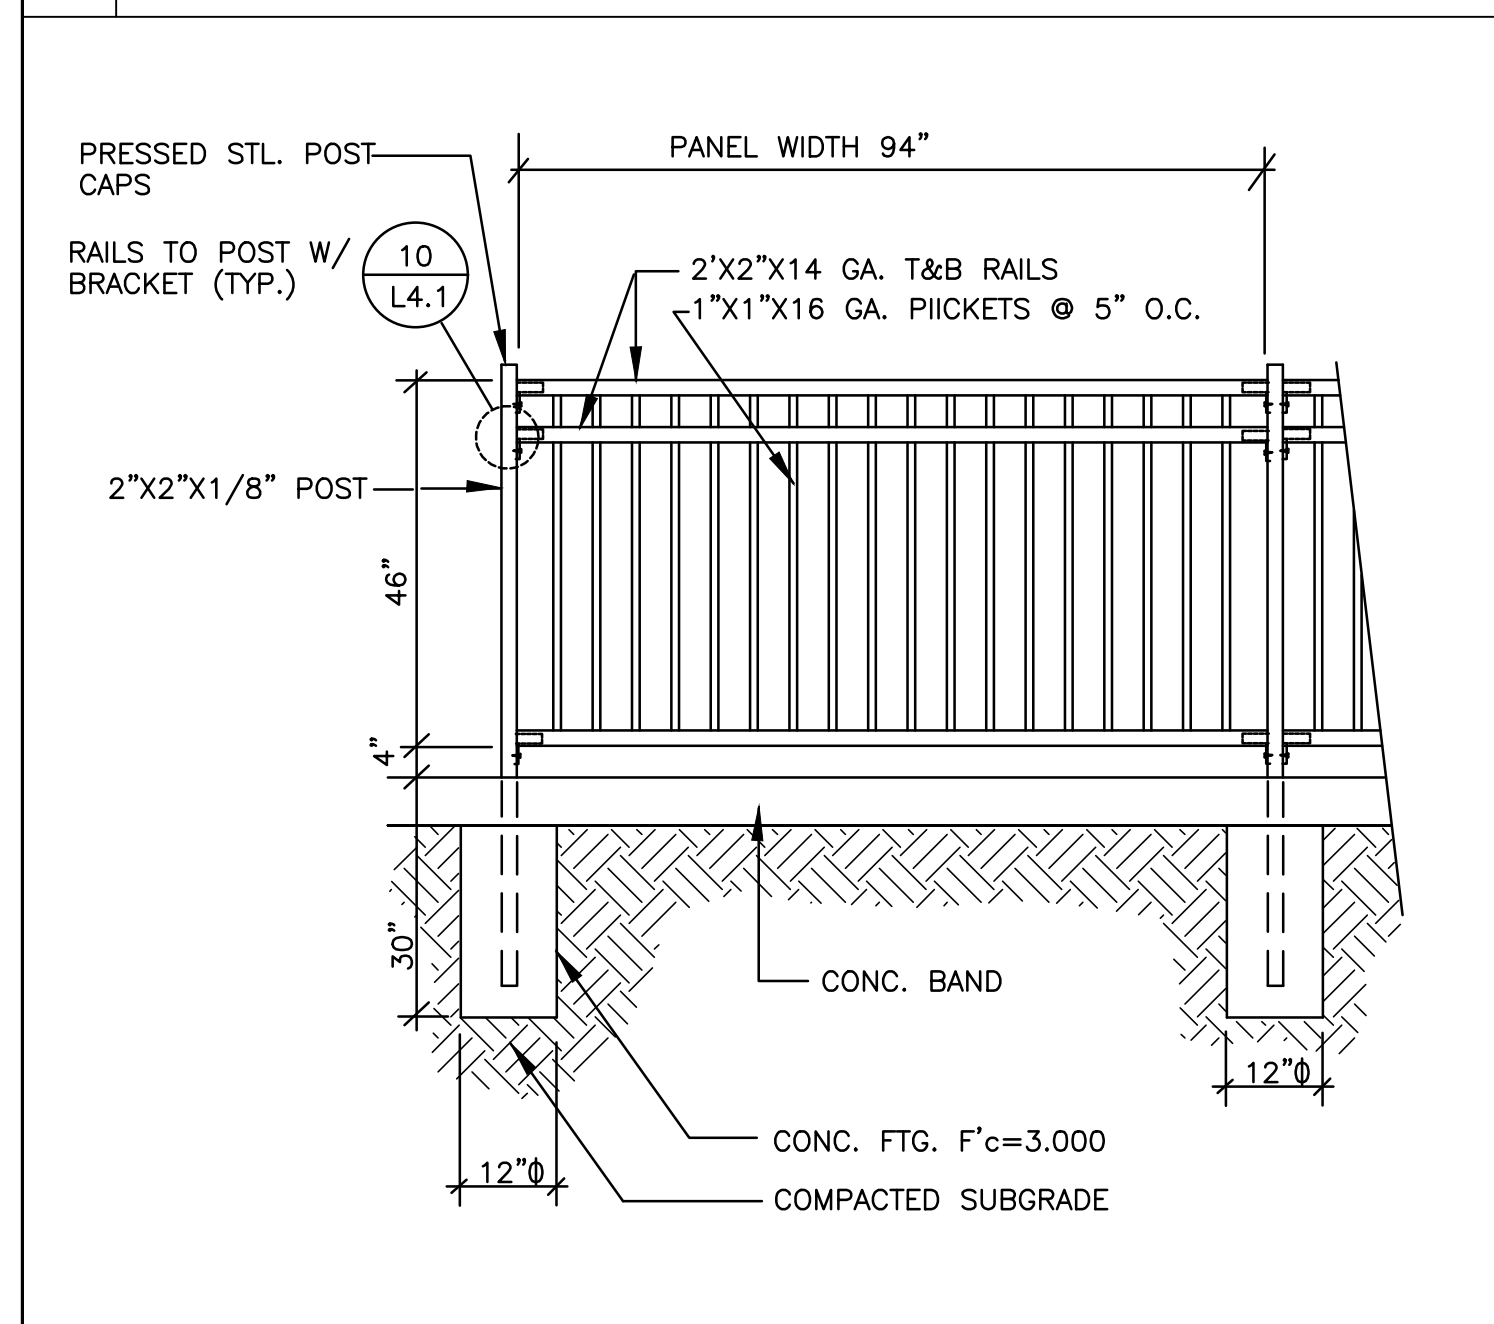


4	48" HIGH FENCE	SCALE 1/2"=1'-0"
---	----------------	------------------

Patient Information	
First Name	
Last Name	
Address	
City	
State	
Zip	
Phone	
Age	
Gender	
Occupation	
Referral Source	
Medical History	
Past Medical History	
Current Medical History	
Allergies	
Social History	
Family History	
Review of Systems	
Physical Examination	
Vital Signs	
Laboratory Tests	
Imaging Studies	
Diagnosis	
Treatment Plan	
Follow-up	


5	NOT USED
---	----------

 

6	NOT USED
---	----------

 


7	NOT USED
---	----------

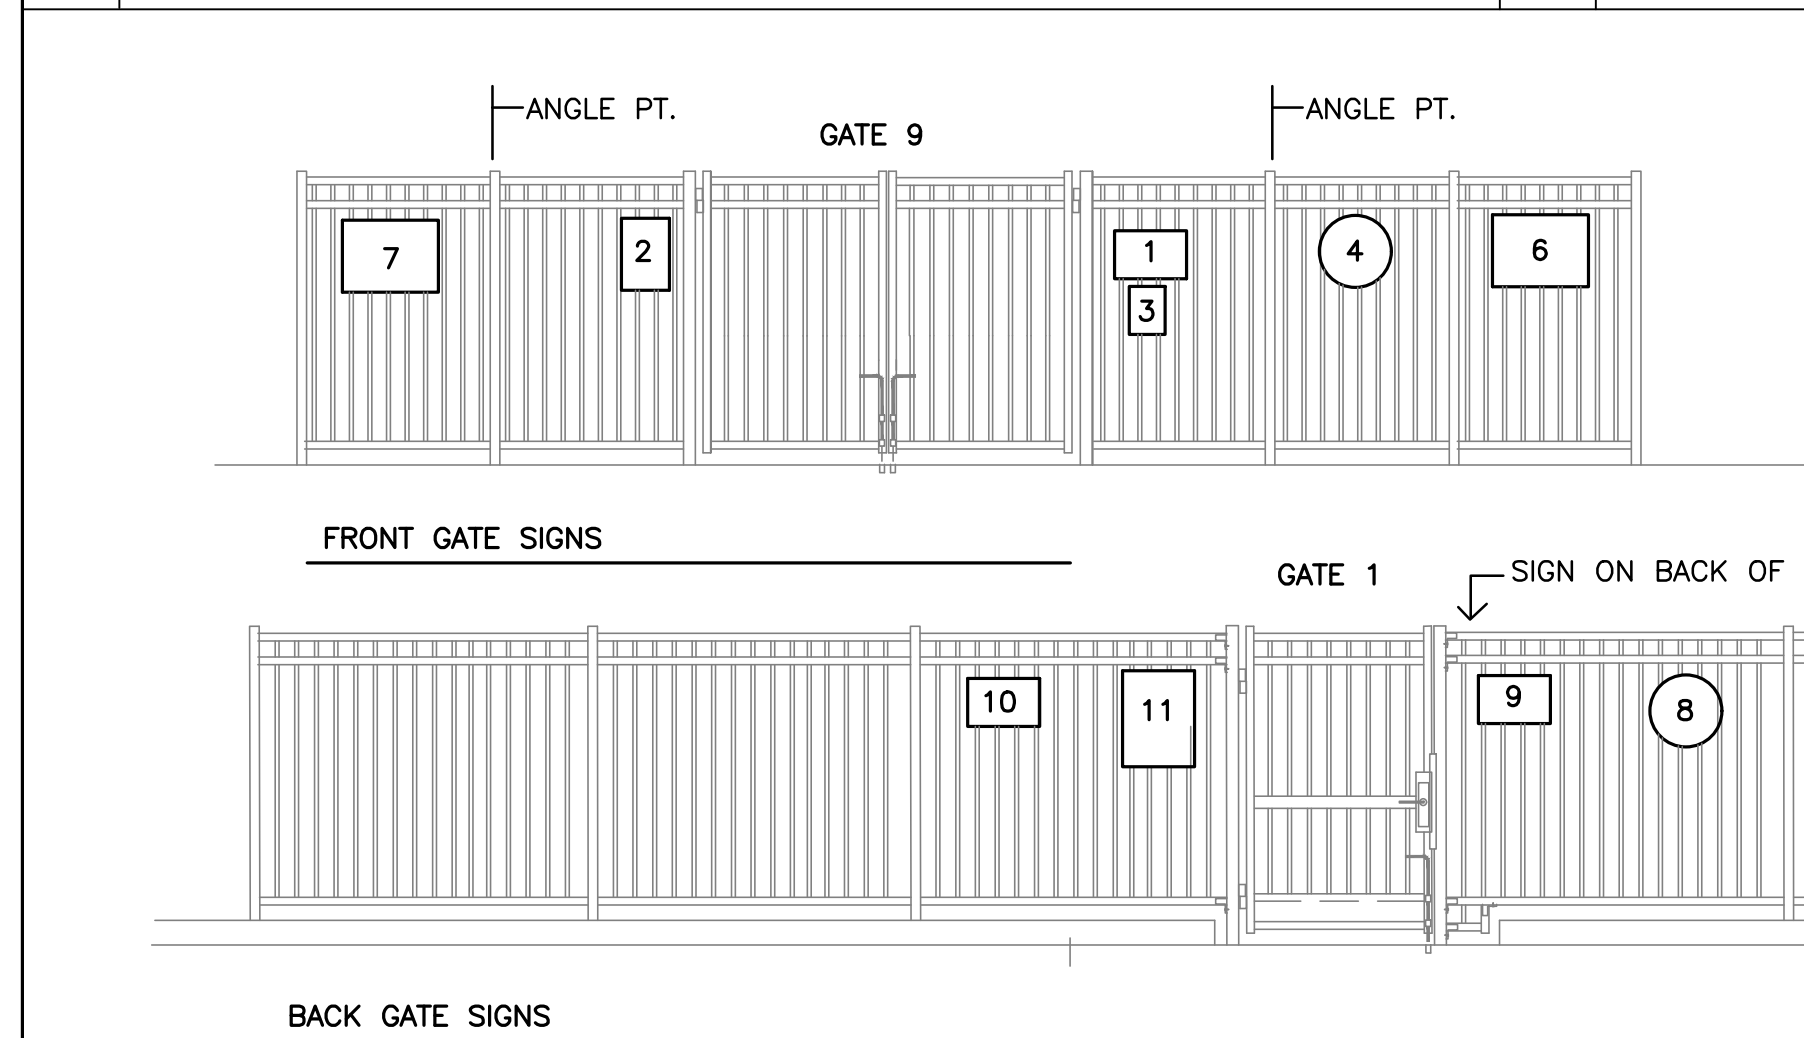

SIGN SCHEDULE FRONT ENTRANCE

SIGN NO	DESCRIPTION	SIZE	
1	NO TRESPASSING	12"x18"	REMOVE & RE-INSTALL
2	GATE TO REMAIN OPEN	12"x18"	REMOVE & RE-INSTALL
3	SCHOOLYARD HABITAT	9"x12"	REMOVE & RE-INSTALL
4	2005 BLUE RIBBON MEDALION	18" DIA.	REMOVE & RE-INSTALL
5	1977 SCHOOL DEDICATION PLAQUE	18"x24"	REMOVE & RE-INSTALL
6	2000 SCHOOL DEDICATION PLAQUE	18"x24"	REMOVE & RE-INSTALL

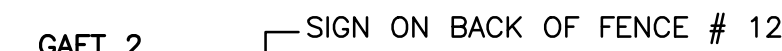


SIGN SCHEDULE BACK ENTRANCE

SIGN NO	DESCRIPTION	SIZE	
8	205 BLUE RIBBON MEDALLION	18" DIA	REMOVE & RE-INSTALL
9	STUDENT SAFETY SIGN	12"x18"	REMOVE & REPLACE W/ NEW
10	NO TRESPASSING	18"x24"	REMOVE & RE-INSTALL
11	NO UNAUTHORIZED PARKING	18" DIA.	REMOVE & RE-INSTALL
12	KEEP GATE CLOSED	18"x24"	REMOVE & RE-INSTALL
13	2000 SCHOOL DEDICATION PLAQUE	18"x24"	REMOVE & RE-INSTALL

ADDITIONAL GATE SIGNAGE REQUIREMENTS

GATE NO.	DESCRIPTION	SIZE	
3	NO PARKING FIRE LANE	12"x18"	REMOVE & RE-INSTALL (2)
6	STUDENT SAFETY SIGN	12"x18"	REMOVE & RE-INSTALL (1)
11	NO PARKING FIRE LANE	12"x18"	REMOVE & RE-INSTALL (2)

8	SCHOOL FENCE SIGNS	SCALE: 1/4" = 1'-0"
---	--------------------	---------------------

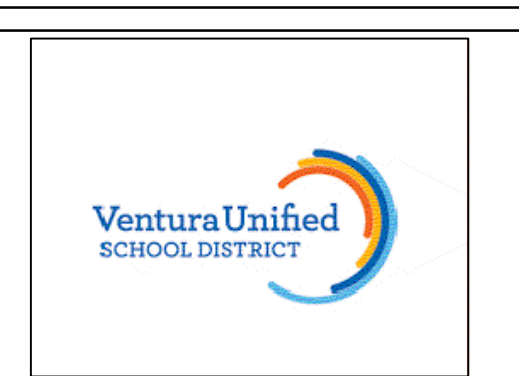[illegible]

CLIENT
VENTURA UNIFIED
SCHOOL DISTRICT
2255 WEST STANLEY AVENUE
VENTURA, CA. 93001

SHEET TITLE
CONSTRUCTION DETAILS

PROJECT
PORTOLA ELEMENTARY SCHOOL
FENCING PROJECT


DRAWN: PJ & JB
CHECKED: PJ
PRINTED FOR BID
02/1/2024

DRAWING

L4.5

SHEET 12 OF 16
PROJECT No. 23.37


THESE DRAWINGS, SPECIFICATIONS AND DESIGNS ARE INSTRUMENTS OF PROFESSIONAL SERVICES AND AS SUCH ARE THE PROPERTY OF JORDAN, GILBERT & BAIN LANDSCAPE ARCHITECTS, INC. REPRODUCTION OR OTHER USE NOT AUTHORIZED BY JORDAN, GILBERT & BAIN IS PROHIBITED WITHOUT WRITTEN APPROVAL

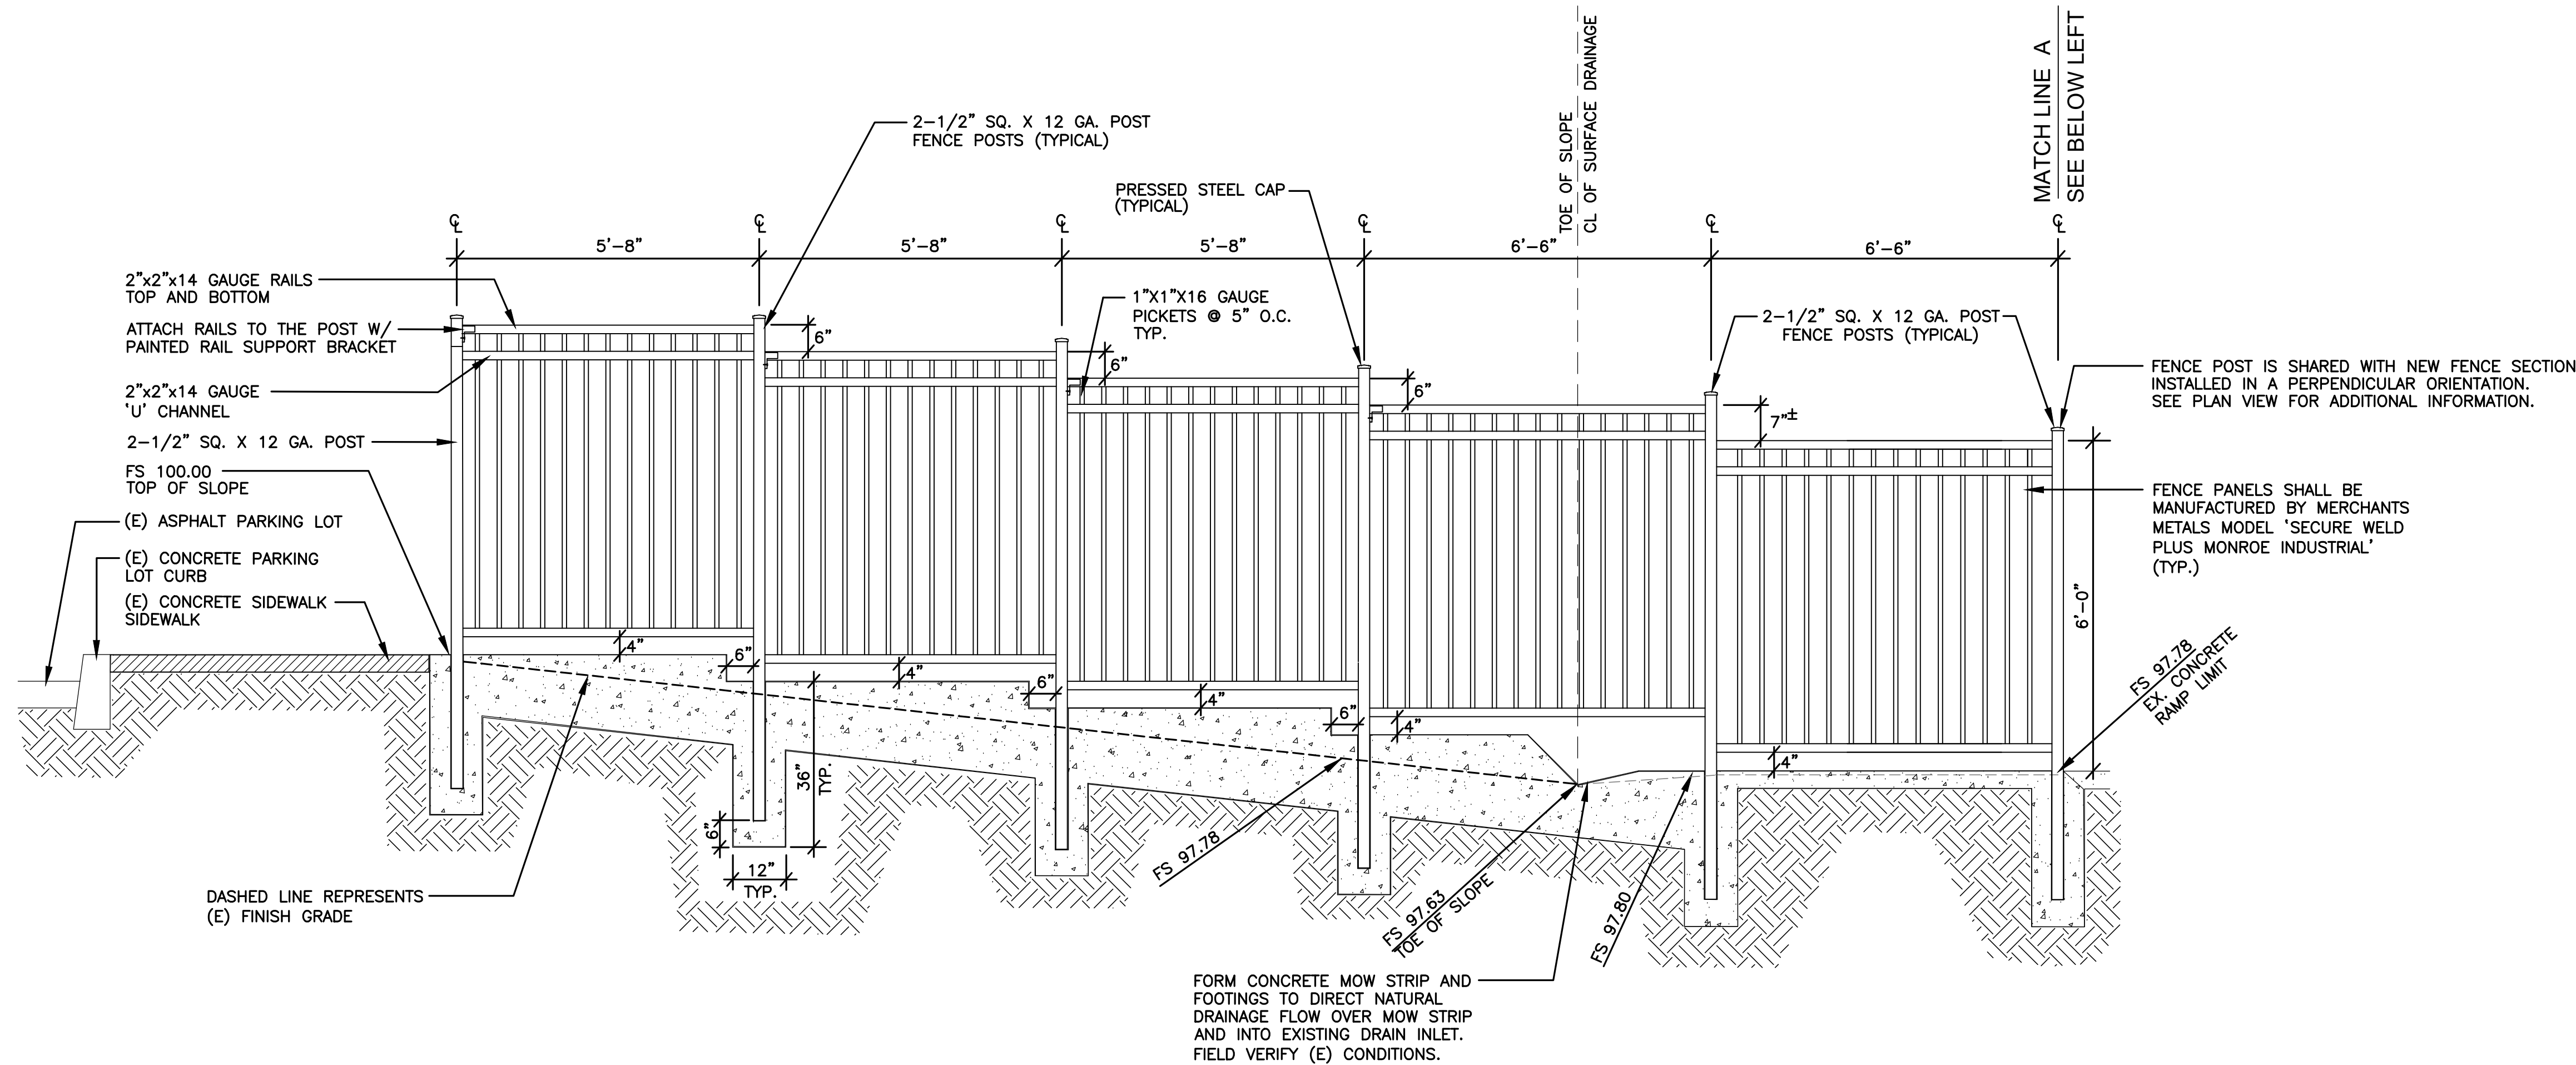

1

FENCE ELEVATION

SCALE: 1/2" = 1'-0"

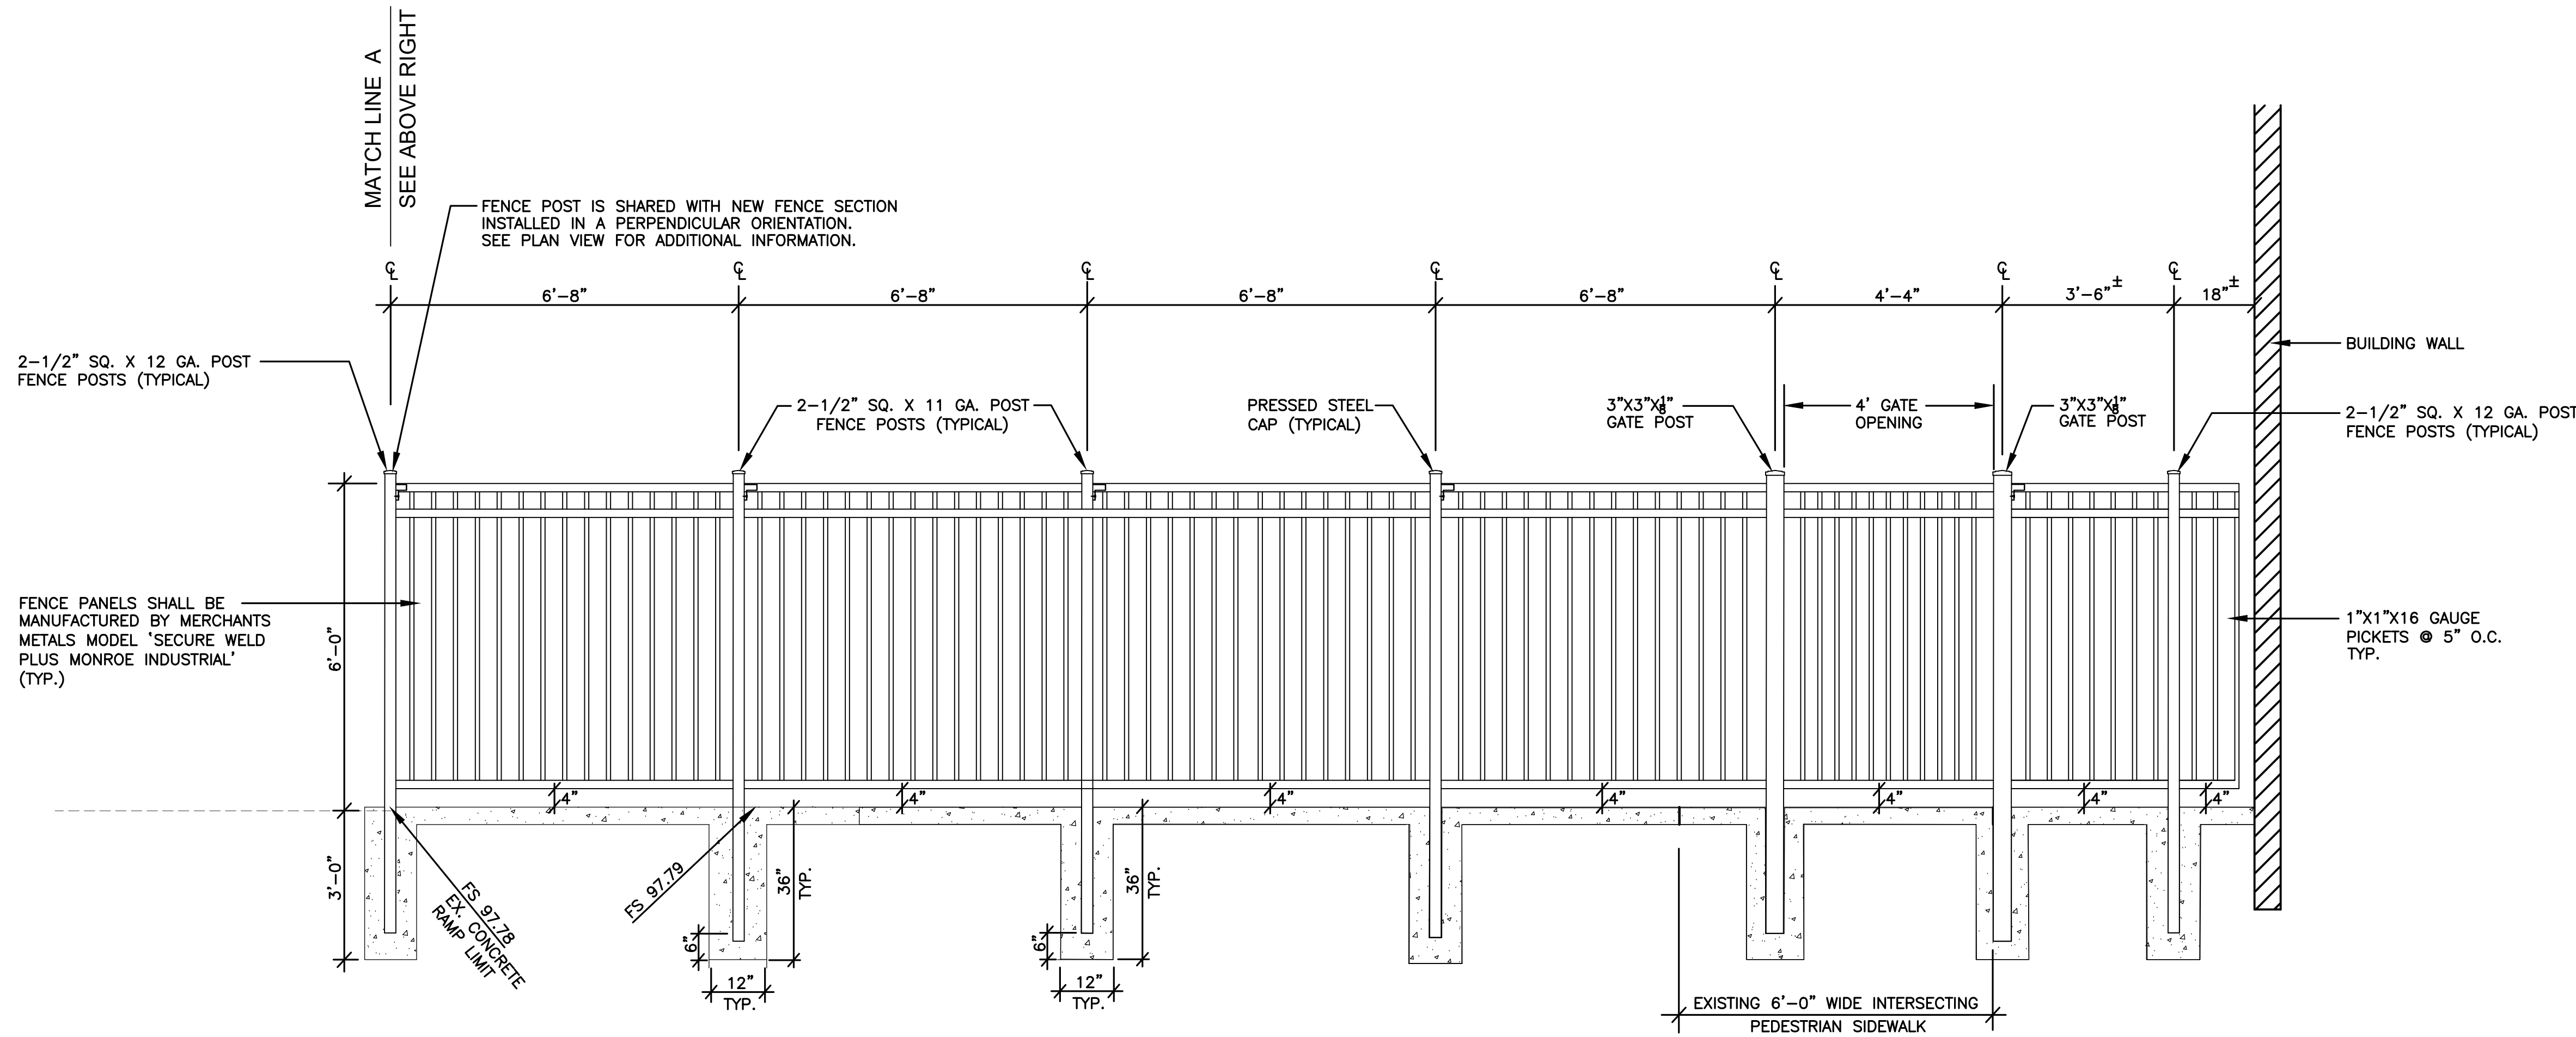

1

FENCE ELEVATION

SCALE: 1/2" = 1'-0"

JORDAN & BAIN

LANDSCAPE ARCHITECTS, INC.

459 NORTH VENTURA AVE., VENTURA CA 93001
(805) 642-3641 FAX (805) 653-7874

Jordan, Gilbert & Bain Landscape Architects, Inc. © 2018

REVISIONS	NO.	DATE	BY	DESCRIPTION

REGISTERED LANDSCAPE ARCHITECT
JORDAN & BAIN
SIGNATURE
RENEWAL DATE
STATE OF CALIFORNIA

VenturaUnified
SCHOOL DISTRICT

CLIENT
VENTURA UNIFIED
SCHOOL DISTRICT
255 WEST STANLEY AVENUE
VENTURA, CA. 93001

SHEET TITLE
CONSTRUCTION DETAILS

PROJECT
PORTOLA ELEMENTARY SCHOOL
FENCING PROJECT


DRAWN: PJ & JB	
CHECKED: PJ	
PRINTED FOR BID	
02/1/2024	

DRAWING

L4.6



SHEET 13 OF 16
PROJECT No. 23.37

PARTRIDGE DRIVE

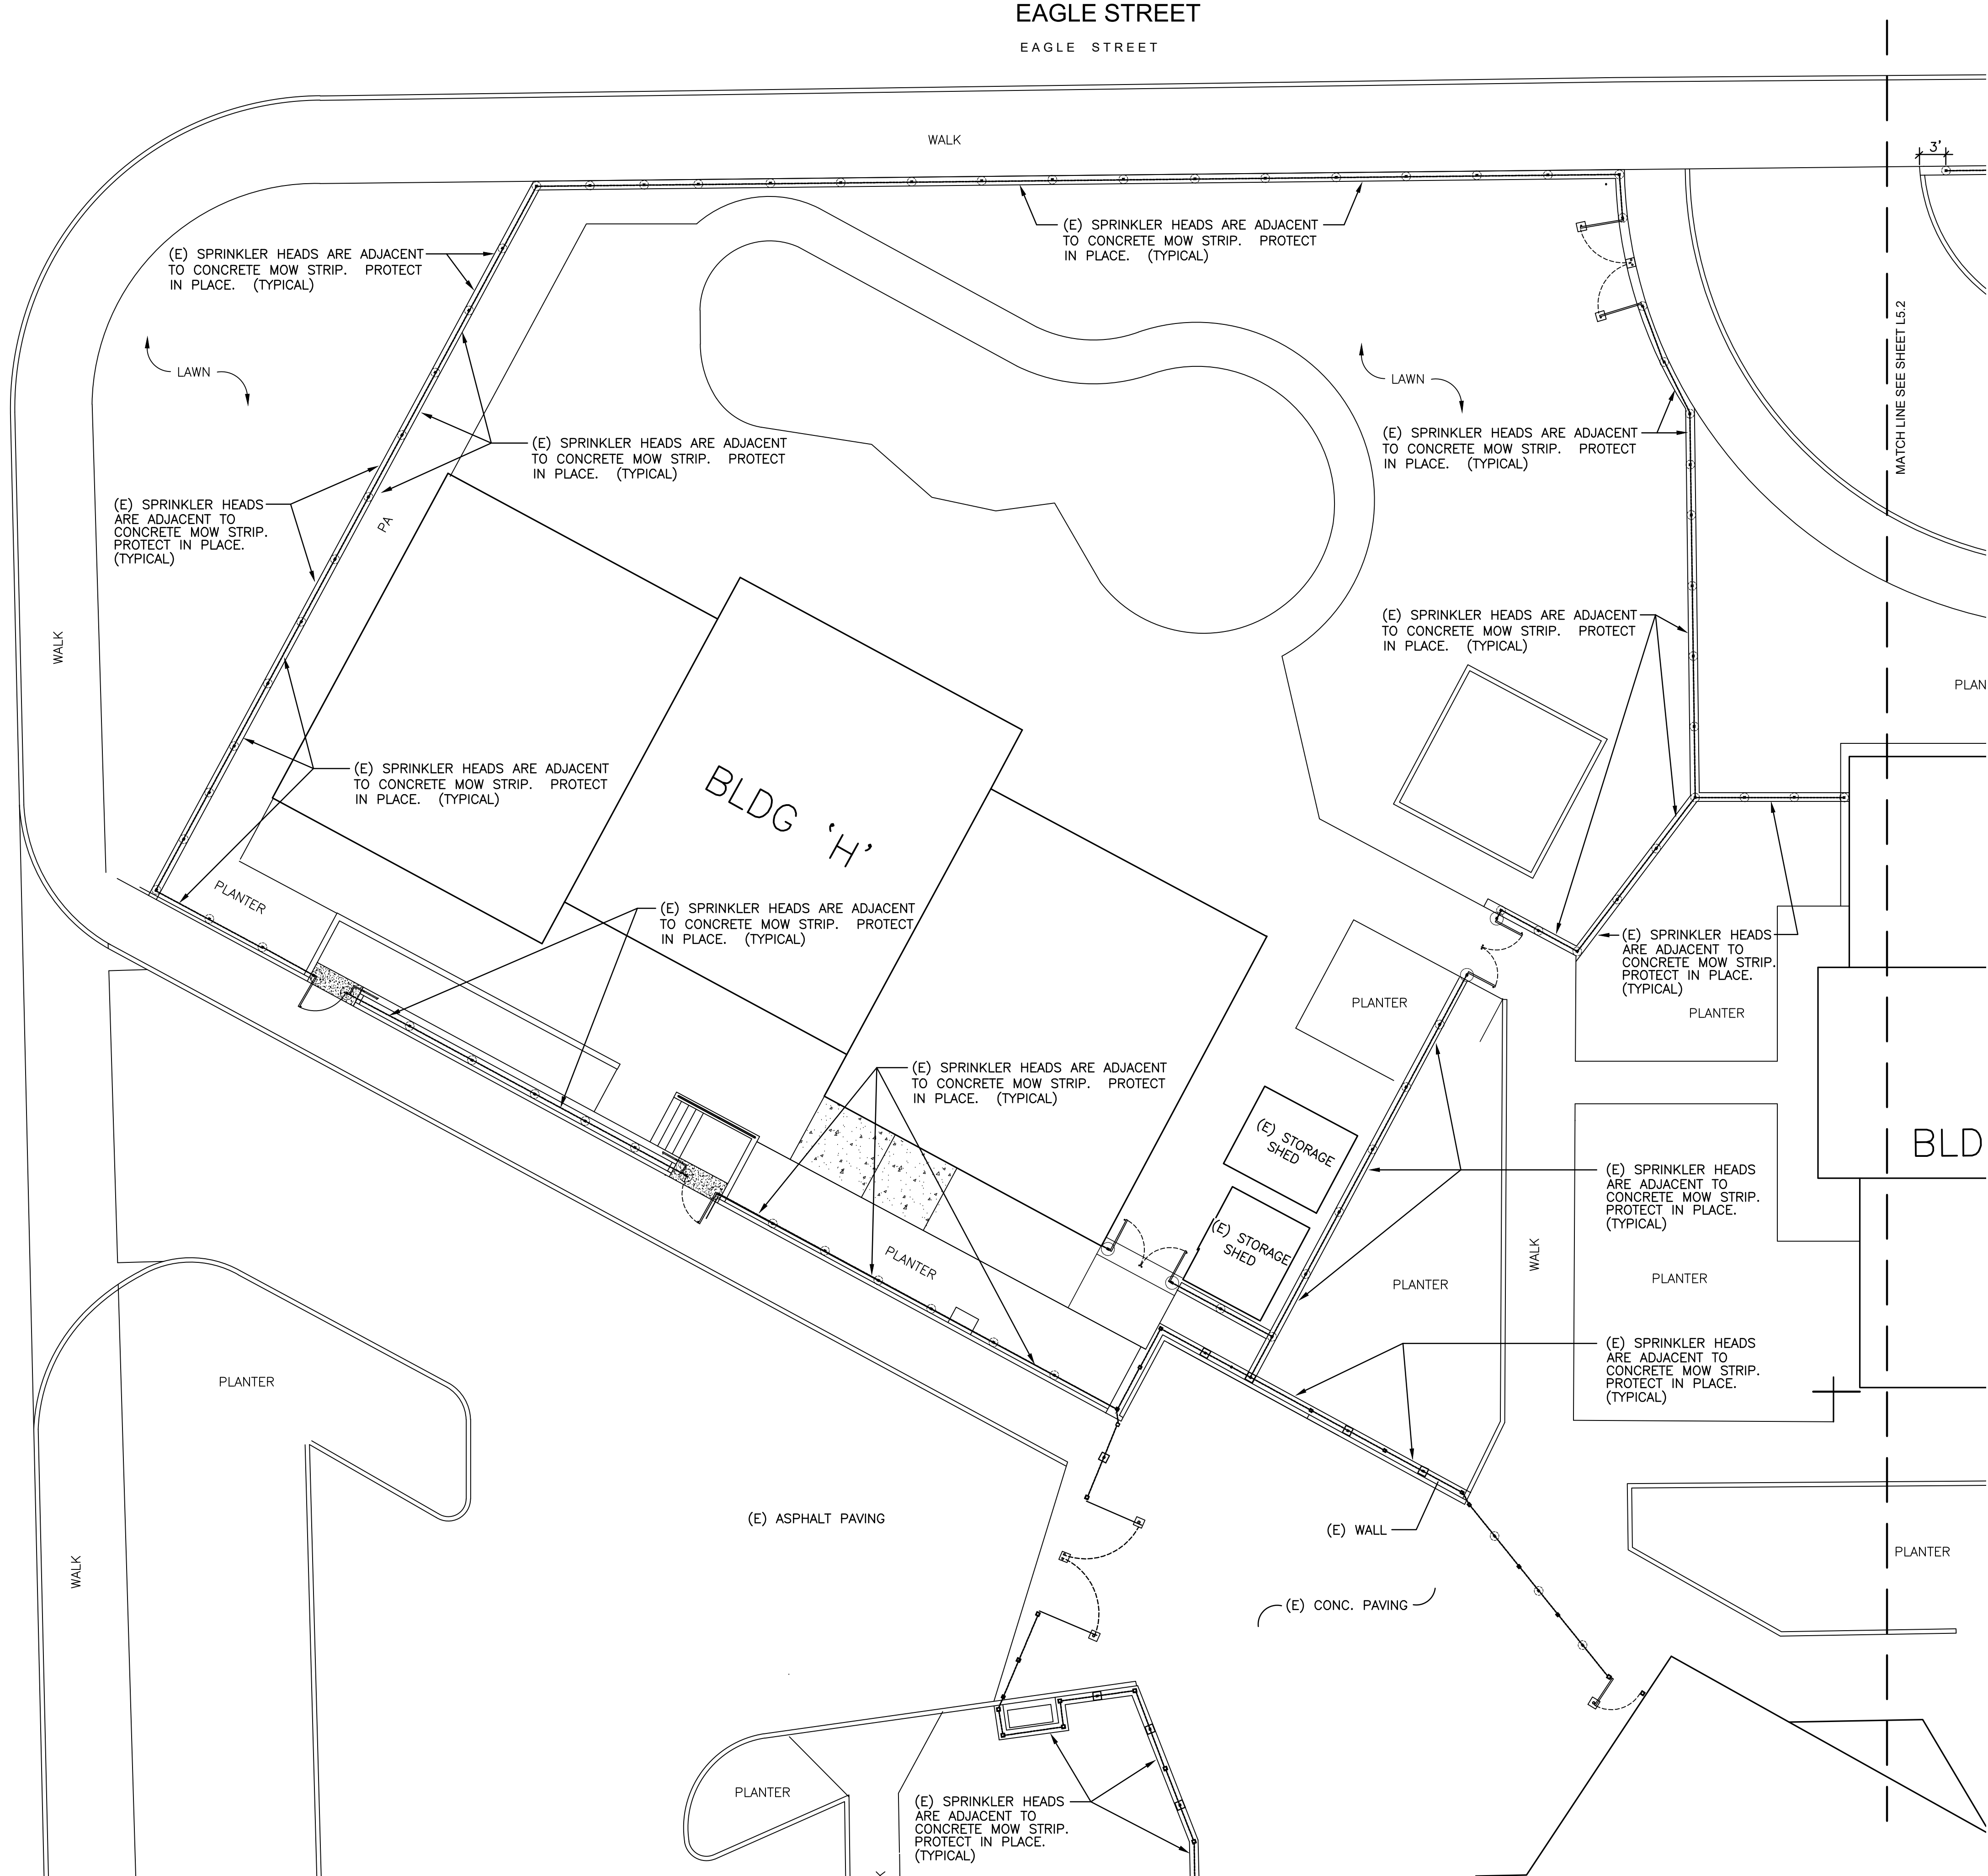

IRRIGATION REPAIR PROJECT NOTES:

1. CONTRACTOR SHALL PROTECT IN PLACE ALL (E) IRRIGATION HEADS IN PLACE DURING NEW FENCING INSTALLATION WORK.
2. NOTIFY THE VENTURA UNIFIED SCHOOL DISTRICT REPRESENTATIVE WHEN ANY (E) IRRIGATION COMPONENT HAS BEEN DAMAGED OR DESTROYED DURING NEW FENCING CONSTRUCTION.
3. PROTECT ALL (E) BURIED PVC LATERALS AND MAINLINES IN PLACE. IMMEDIATELY REPAIR ANY BURIED PVC IRRIGATION PIPE DAMAGED AS A RESULT OF NEW CONSTRUCTION.
4. IN TURF AREAS, IF AN (E) SPRINKLER IS DAMAGED DUE TO NEW CONSTRUCTION, THE CONTRACTOR SHALL REPLACE THE SPRINKLER HEAD WITH A NEW 6" POP UP SPRINKLER HEAD WITH BUILT IN CHECK VALVE AND PRESSURE REGULATOR TO SATISFY ALL STATE OF CALIFORNIA MWELO WATER CONSERVATION REGULATIONS. THE SPRINKLER HEAD SHALL MATCH THE MANUFACTURER AND MODEL DAMAGED.
5. IN SHRUB AREAS, IF AN (E) SPRINKLER IS DAMAGED DUE TO NEW CONSTRUCTION, THE CONTRACTOR SHALL REMOVE THE BROKEN SPRINKLER HEAD AND CAP OFF WATER SOURCE. MAINTAIN ALL (E) PVC LATERALS IN PLACE. V.U.S.D. SHALL BE CONVERTING THE (E) SHRUB SPRAY SYSTEMS TO DRIP IRRIGATION SYSTEMS AFTER FENCING PROJECT HAS BEEN COMPLETED.

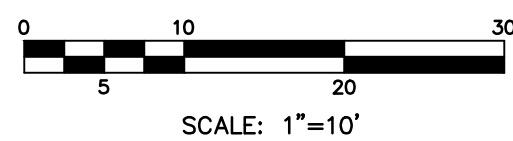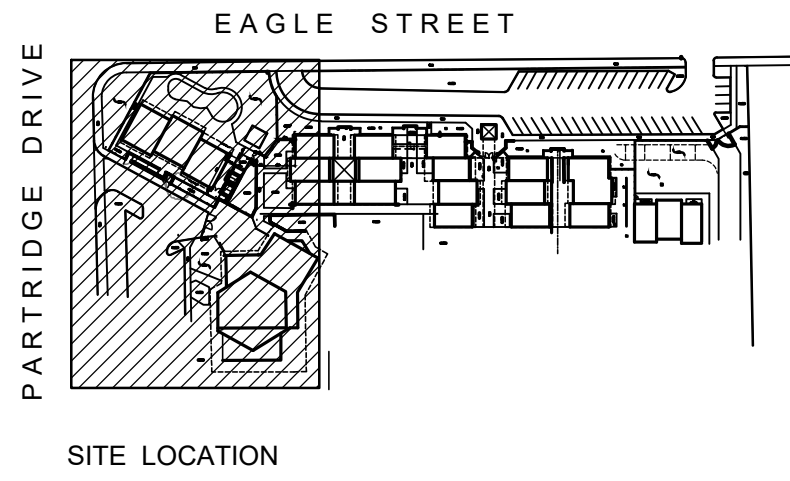

REVISIONS			
NO.	DATE	BY	DESCRIPTION



CLIENT
VENTURA UNIFIED
SCHOOL DISTRICT
255 WEST STANLEY AVENUE
VENTURA, CA. 93001

SHEET TITLE
IRRIGATION REPAIR PLAN

PROJECT
PORTOLA ELEMENTARY SCHOOL
FENCING PROJECT


DRAWN: PJ & JB	
CHECKED: PJ	
PRINTED FOR BID	
02/1/2024	

DRAWING

L5.1



SHEET 14 OF 16
PROJECT No. 23.37

EAGLE STREET

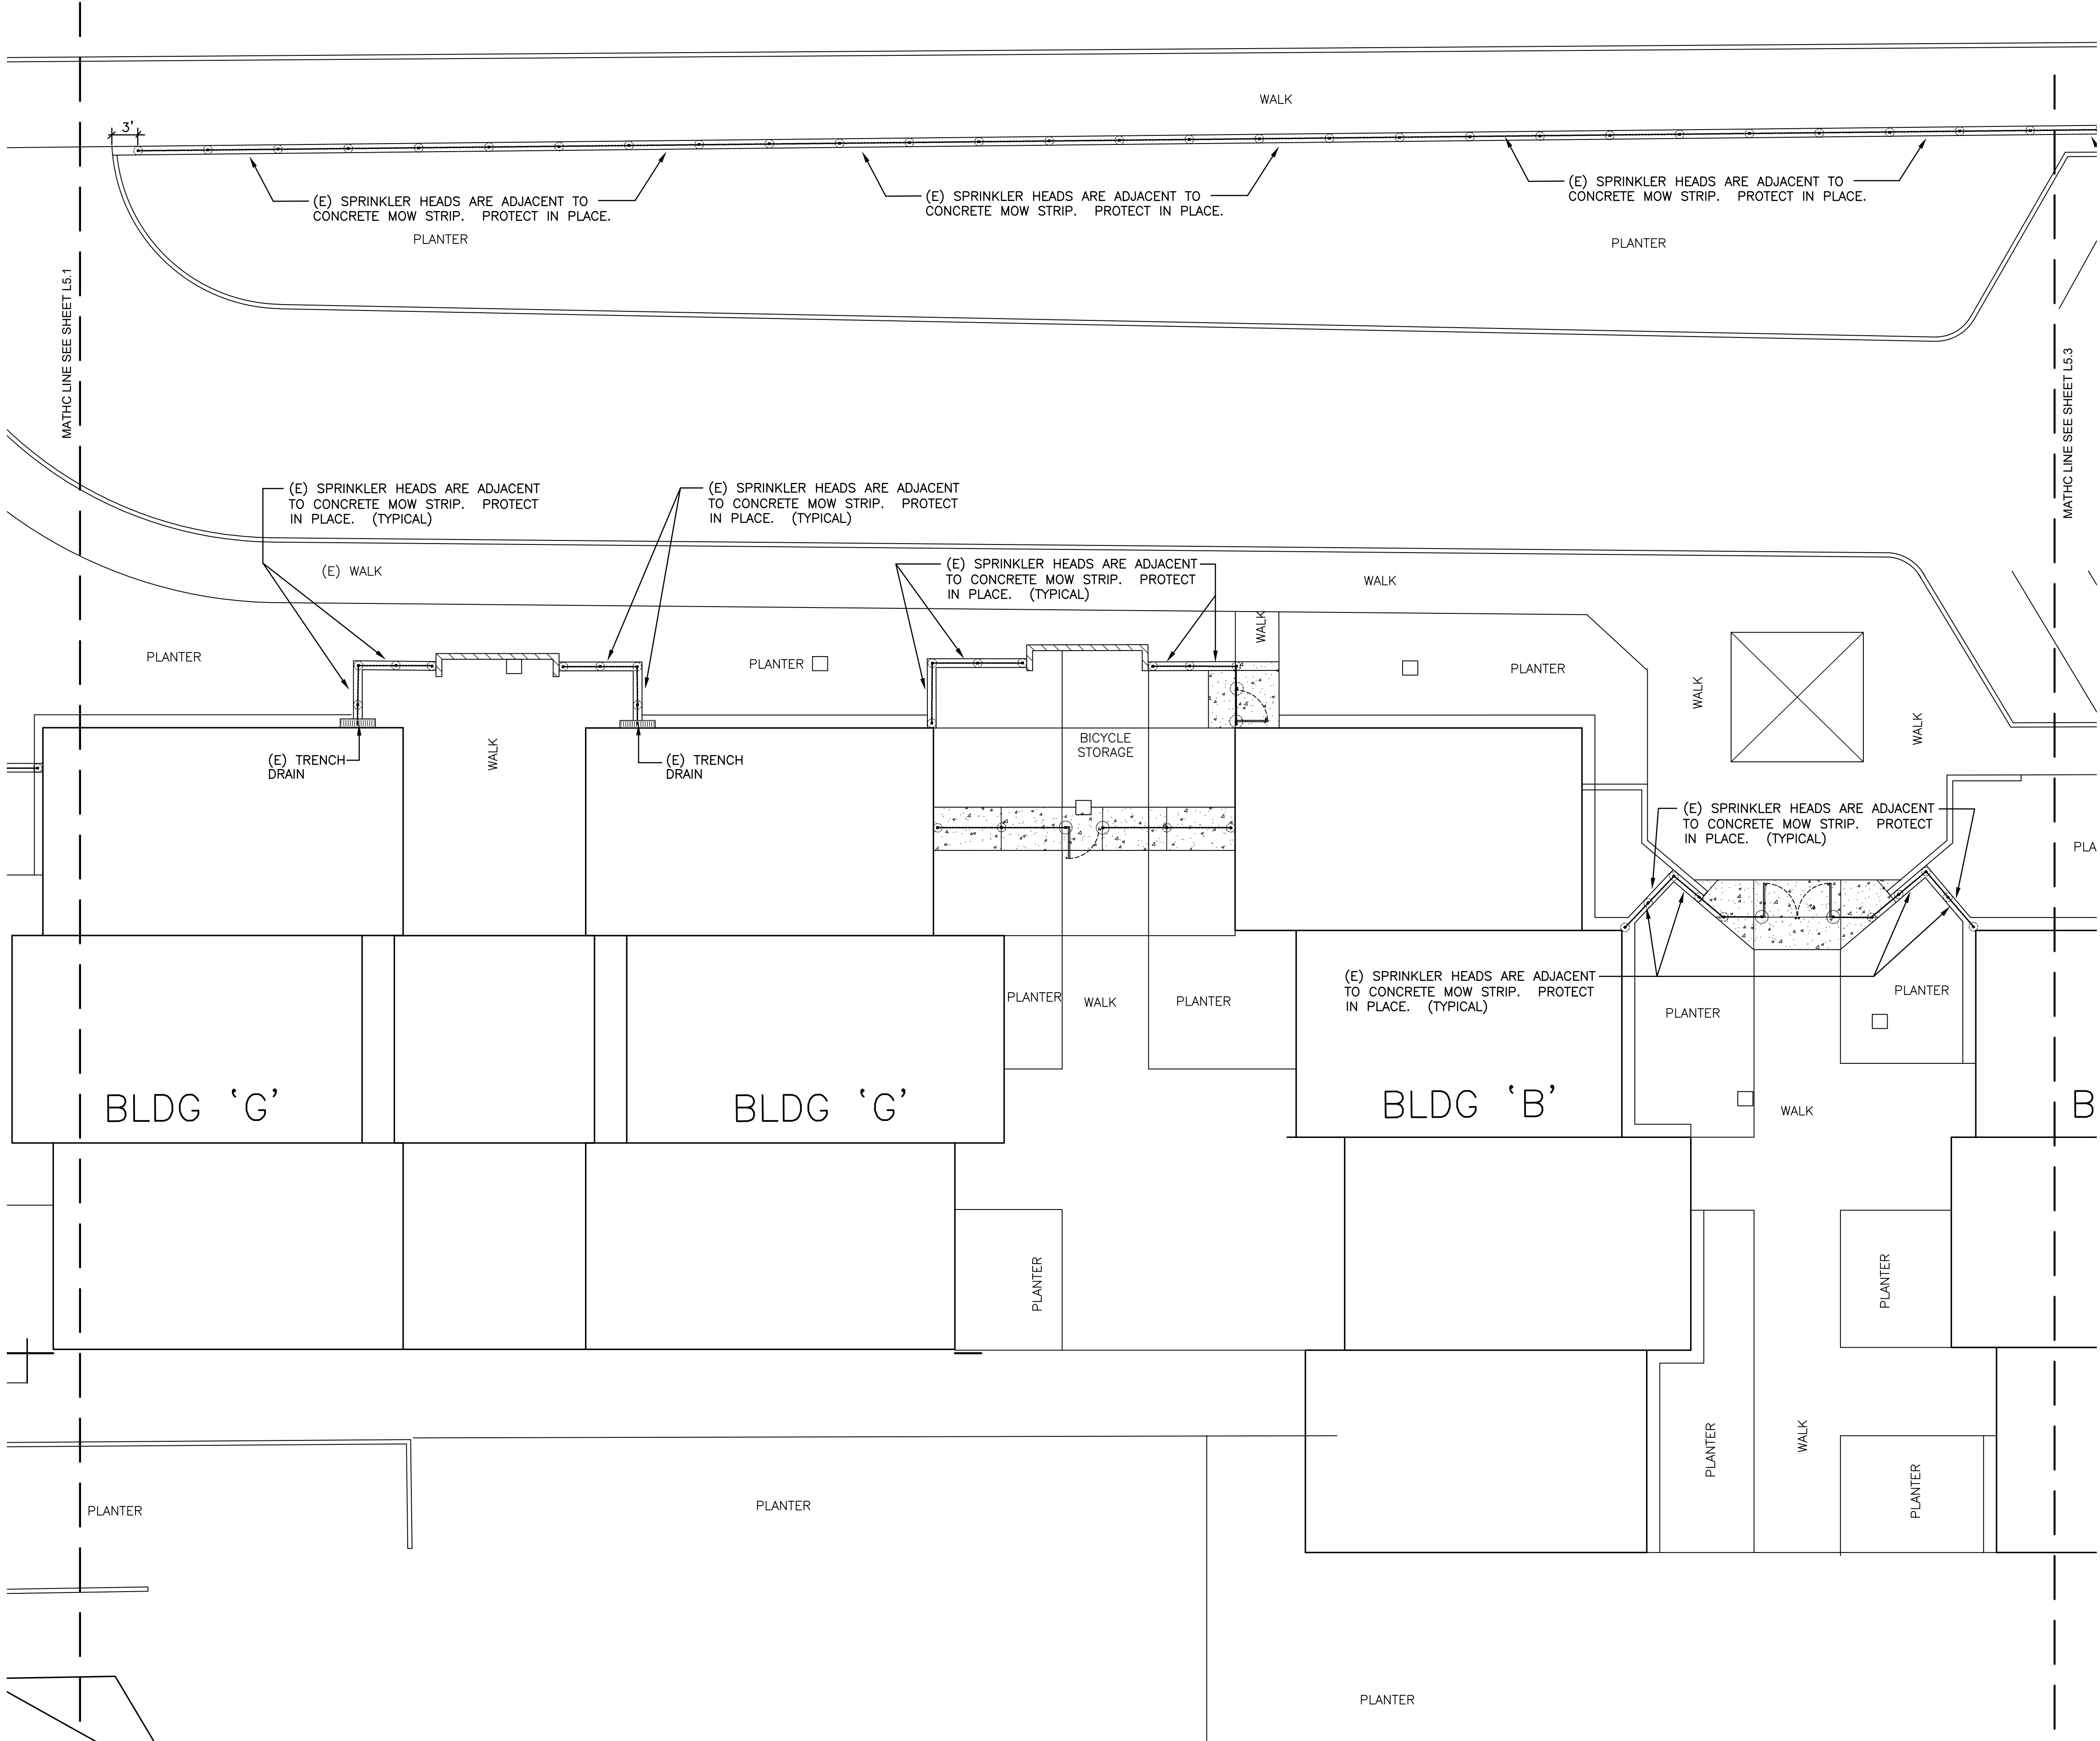

IRRIGATION REPAIR PROJECT NOTES:

1. CONTRACTOR SHALL PROTECT IN PLACE ALL (E) IRRIGATION HEADS IN PLACE DURING NEW FENCING INSTALLATION WORK.
2. NOTIFY THE VENTURA UNIFIED SCHOOL DISTRICT REPRESENTATIVE WHEN ANY (E) IRRIGATION COMPONENT HAS BEEN DAMAGED OR DESTROYED DURING NEW FENCING CONSTRUCTION.
3. PROTECT ALL (E) BURIED PVC LATERALS AND MAINLINES IN PLACE. IMMEDIATELY REPAIR ANY BURIED PVC IRRIGATION PIPE DAMAGED AS A RESULT OF NEW CONSTRUCTION.
4. IN TURF AREAS, IF AN (E) SPRINKLER IS DAMAGED DUE TO NEW CONSTRUCTION, THE CONTRACTOR SHALL REPLACE THE SPRINKLER HEAD WITH A NEW 6" POP UP SPRINKLER HEAD WITH BUILT IN CHECK VALVE AND PRESSURE REGULATOR TO SATISFY ALL STATE OF CALIFORNIA WWELD WATER CONSERVATION REGULATIONS. THE SPRINKLER HEAD SHALL MATCH THE MANUFACTURER AND MODEL DAMAGED.
5. IN SHRUB AREAS, IF AN (E) SPRINKLER IS DAMAGED DUE TO NEW CONSTRUCTION, THE CONTRACTOR SHALL REMOVE THE BROKEN SPRINKLER HEAD AND CAP OFF WATER SOURCE. MAINTAIN ALL (E) PVC LATERALS IN PLACE. V.U.S.D. SHALL BE CONVERTING THE (E) SHRUB SPRAY SYSTEMS TO DRIP IRRIGATION SYSTEMS AFTER FENCING PROJECT HAS BEEN COMPLETED.

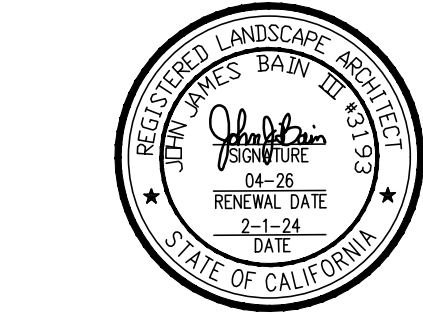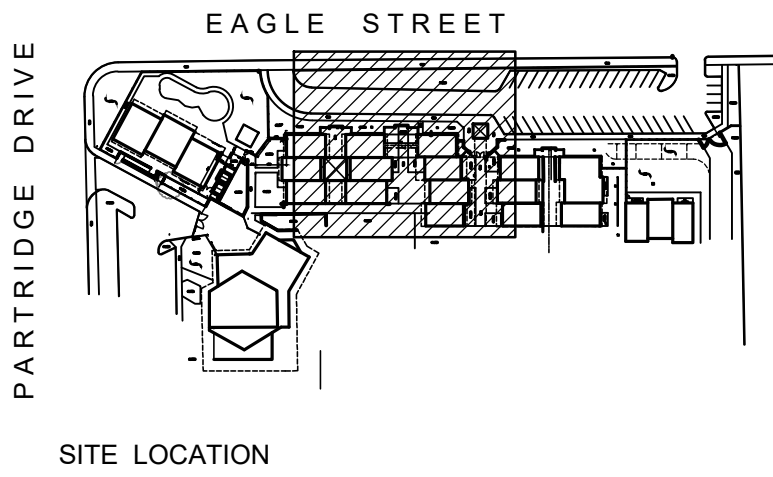

CLIENT
VENTURA UNIFIED
SCHOOL DISTRICT
255 WEST STANLEY AVENUE
VENTURA, CA. 93001

SHEET TITLE
IRRIGATION REPAIR PLAN

PROJECT
PORTOLA ELEMENTARY SCHOOL
FENCING PROJECT

DRAWN: PJ & JB	
CHECKED: PJ	
PRINTED FOR BID	
02/1/2024	


DRAWING

L5.2

SHEET 15 OF 16
PROJECT No. 23.37

THESE DRAWINGS, SPECIFICATIONS AND DESIGNS ARE INSTRUMENTS OF PROFESSIONAL SERVICES AND AS SUCH ARE THE PROPERTY OF JORDAN, GILBERT & BAIN LANDSCAPE ARCHITECTS, INC. REPRODUCTION OR OTHER USE NOT AUTHORIZED BY JORDAN, GILBERT & BAIN IS PROHIBITED WITHOUT WRITTEN APPROVAL.

EAGLE STREET

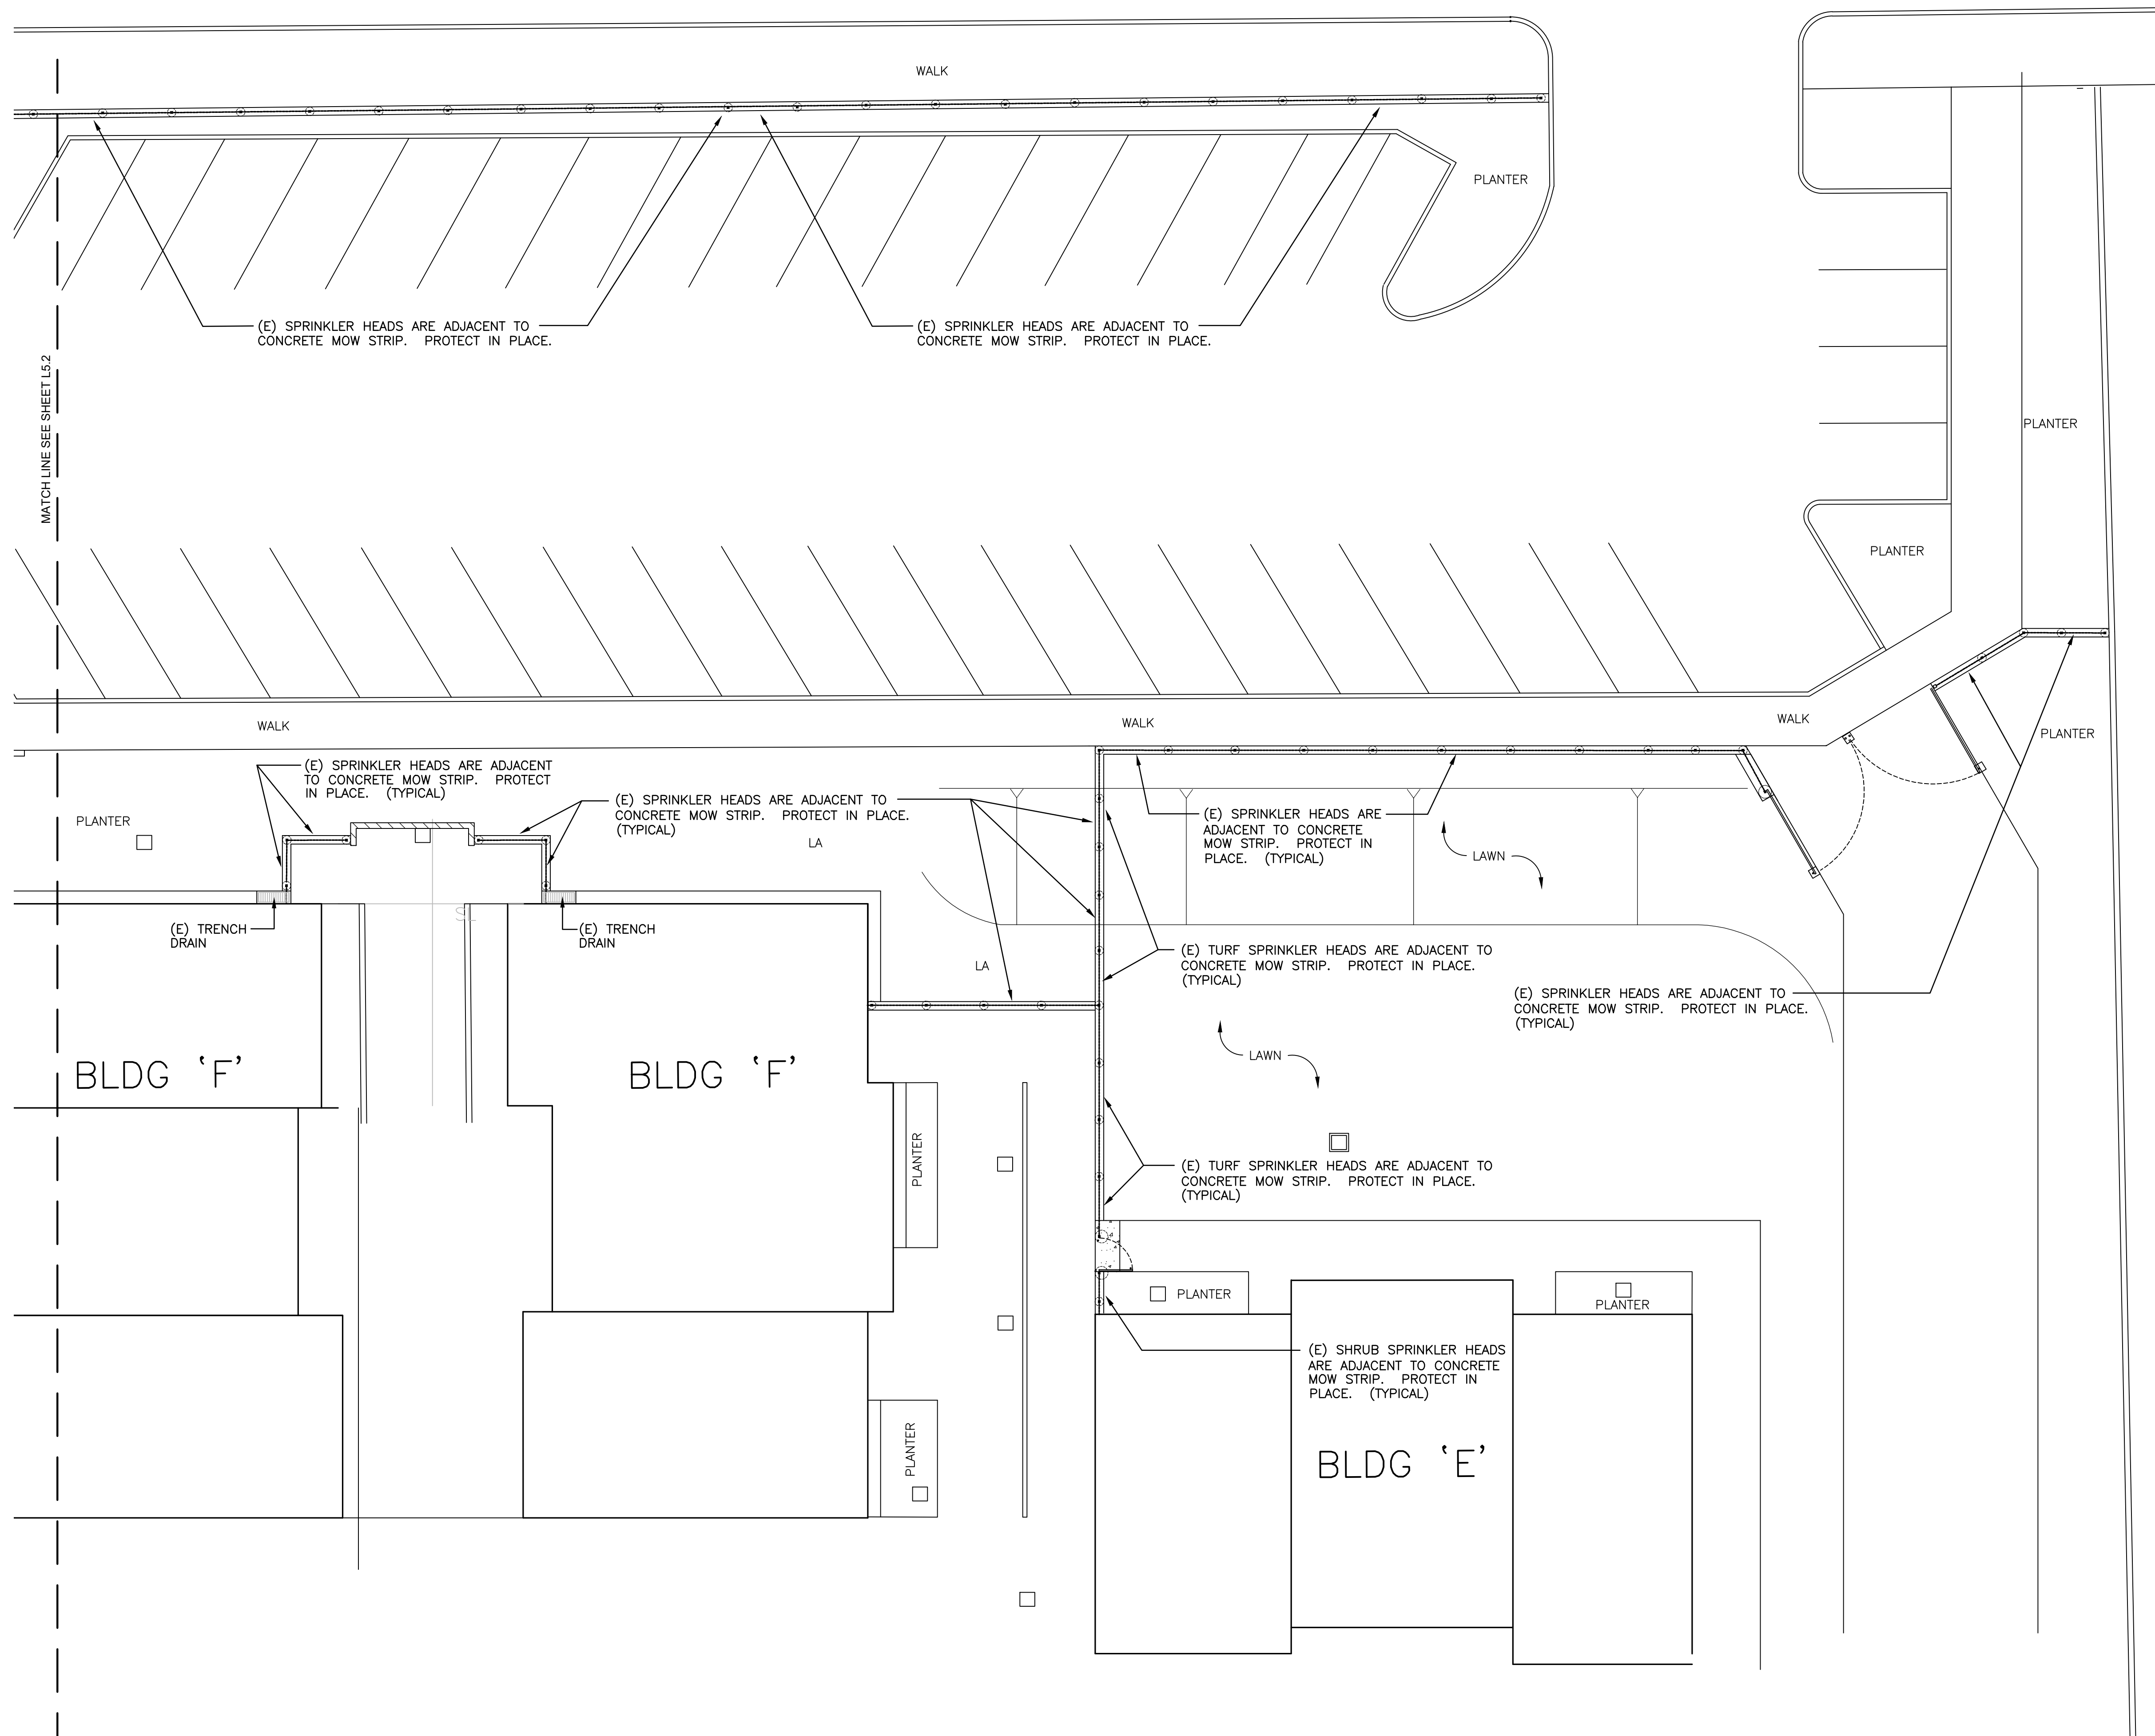



IRRIGATION REPAIR PROJECT NOTES:

1. CONTRACTOR SHALL PROTECT IN PLACE ALL (E) IRRIGATION HEADS IN PLACE DURING NEW FENCING INSTALLATION WORK.
2. NOTIFY THE VENTURA UNIFIED SCHOOL DISTRICT REPRESENTATIVE WHEN ANY (E) IRRIGATION COMPONENT HAS BEEN DAMAGED OR DESTROYED DURING NEW FENCING CONSTRUCTION.
3. PROTECT ALL (E) BURIED PVC LATERALS AND MAINLINES IN PLACE. IMMEDIATELY REPAIR ANY BURIED PVC IRRIGATION PIPE DAMAGED AS A RESULT OF NEW CONSTRUCTION.
4. IN TURF AREAS, IF AN (E) SPRINKLER IS DAMAGED DUE TO NEW CONSTRUCTION, THE CONTRACTOR SHALL REPLACE THE SPRINKLER HEAD WITH A NEW 6" POP UP SPRINKLER HEAD WITH BUILT IN CHECK VALVE AND PRESSURE REGULATOR TO MAINTAIN ALL STILL EXISTING CALIFORNIA WMOLO WATER CONSERVATION REGULATIONS. THE SPRINKLER HEAD SHALL MATCH THE MANUFACTURER AND MODEL DAMAGED.
5. IN SHRUB AREAS, IF AN (E) SPRINKLER IS DAMAGED DUE TO NEW CONSTRUCTION, THE CONTRACTOR SHALL REMOVE THE BROKEN SPRINKLER HEAD AND CAP OFF WATER SOURCE. MAINTAIN ALL (E) PVC LATERALS IN PLACE. V.U.S.D. SHALL BE CHARGED WITH THE (E) SHRUB SPRAY SYSTEMS TO DRIP IRRIGATION SYSTEMS AFTER FENCING PROJECT HAS BEEN COMPLETED.



CLIENT
VENTURA UNIFIED
SCHOOL DISTRICT
255 WEST STANLEY AVENUE
VENTURA, CA. 93001

SHEET TITLE	PROJECT
NEW FENCING PLAN - OVERALL SITE	PORTOLA ELEMENTARY SCHOOL FENCING PROJECT

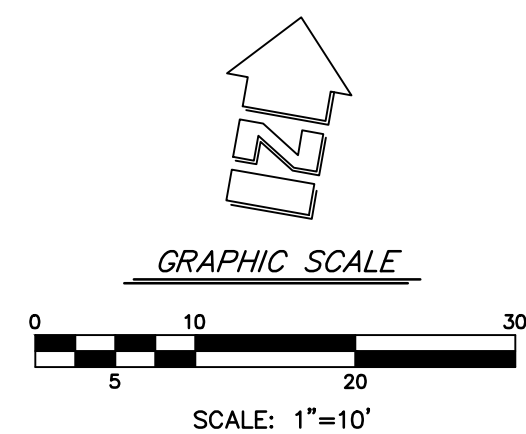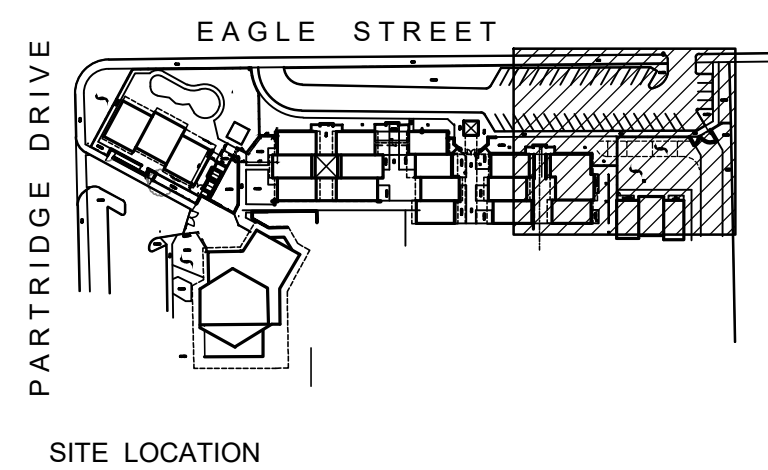

DRAWN: PJ & JB
CHECKED: PJ
PRINTED FOR BID
02/1/2024

DRAWING

L5.3

SHEET 16 OF 16
PROJECT No. 23.37

PROJECT No. 23.37

THESE DRAWINGS, SPECIFICATIONS AND DESIGNS ARE INSTRUMENTS OF PROFESSIONAL SERVICES AND AS SUCH ARE THE PROPERTY OF JORDAN, GILBERT & BAIN LANDSCAPE ARCHITECTS, INC. REPRODUCTION OR OTHER USE NOT AUTHORIZED BY JORDAN, GILBERT & BAIN IS PROHIBITED WITHOUT WRITTEN APPROVAL.