# DOROTHY MCELHINNEY MIDDLE SCHOOL
# SHADE STRUCTURE PLACEMENT
# MURRIETA VALLEY UNIFIED SCHOOL DISTRICT
# 35125 BRIGGS RD,
# MURRIETA, CA 92563

## GENERAL NOTES

1. THESE DRAWINGS DO NOT CONTAIN THE NECESSARY COMPONENTS FOR CONSTRUCTION SAFETY.

2. LOCATIONS OF ALL UTILITIES SHOWN ARE APPROXIMATE AND CONTRACTOR SHALL EXERCISE EXTREME CAUTION IN EXCAVATION AND TRENCHING ON THIS SITE TO AVOID INTERCEPTING EXISTING PIPING AND CONDUITS. IT SHALL BE THE RESPONSIBILITY OF THE CONTRACTOR TO LOCATE ALL EXISTING UTILITIES WHETHER SHOWN HEREON OR NOT AND TO PROTECT THEM FROM DAMAGE. THE ARCHITECT IS NOT RESPONSIBLE FOR THE LOCATION OF UNDERGROUND UTILITIES OR STRUCTURES WHETHER OR NOT SHOWN OR DETAILED AND INSTALLED BY ANY OTHER CONTRACT. THE CONTRACTOR SHALL IMMEDIATELY NOTIFY THE ARCHITECT SHOULD ANY UNIDENTIFIED CONDITIONS BE DISCOVERED. THE CONTRACTOR SHALL BEAR ALL EXPENSES OF REPAIR OR REPLACEMENT OF UTILITIES OR OTHER PROPERTY DAMAGED BY OPERATIONS IN CONJUNCTION WITH THE PROSECUTION OF THIS WORK.

3. THESE DOCUMENTS AND THE IDEAS AND DESIGNS INCORPORATED HEREIN, AS AN INSTUMENT OF SERVICE, ARE THE PROPERTY OF PBK ARCHITECTS, INC., AND ARE NOT TO BE USED, IN WHOLE OR IN PART, FOR ANY OTHER PROJECT WITHOUT THE WRITTEN AUTHORIZATION OF PBK ARCHITECTS, INC.

4. THE WORK SHOWN ON THESE DRAWINGS AS EXISTING CONDITIONS WAS PREPARED FROM INFORMATION FURNISHED BY THE OWNER. WHILE THIS INFORMATION IS BELIEVED TO BE RELIABLE, PBK ARCHITECTS, INC. IS NOT RESPONSIBLE FOR THE ACCURACY OR ADEQUACY OF ANY WORK SHOWN AS EXISTING NOR IS PBK ARCHITECTS, INC. RESPONSIBLE FOR ANY ERRORS OR OMISSIONS WHICH MAY HAVE BEEN INCORPORATED INTO THESE DRAWINGS AS A RESULT.

5. FIRE SAFETY DURING CONSTRUCTION

   A. GENERAL: FIRE SAFETY DURING CONSTRUCTION SHALL COMPLY WITH CALIFORNIA FIRE CODE (CFC) CALIFORNIA CODE OF REGULATIONS (CCR) TITLE 24, PART 9, CHAPTER 33.

   B. ACCESS ROADS: FIRE DEPARTMENT ACCESS ROADS SHALL BE ESTABLISHED AND MAINTAINED IN ACCORDANCE WITH CHAPTER 33.

   C. WATER SUPPLY: WATER MAINS AND HYDRANTS SHALL BE OPERATIONAL IN ACCORDANCE WITH CHAPTER 33.

   D. BUILDING ACCESS: ACCESS TO BUILDINGS FOR THE PURPOSE OF FIREFIGHTING SHALL BE PROVIDED. CONSTRUCTION MATERIAL SHALL NOT BLOCK ACCESS TO BUILDINGS, HYDRANTS OR FIRE APPLIANCES.

   E. ALTERATIONS OF BUILDINGS: SHALL COMPLY WITH APPLICABLE PROVISIONS OF CHAPTER 33.

   F. DEMOLITION OF BUILDINGS: SHALL COMPLY APPLICABLE PROVISIONS OF CHAPTER 33.

   G. FIRE WATCH: MAINTAIN FIRE WATCH WHEN REQUIRED BY THE BUILDING OFFICIAL AND WHEN EXISTING FIRE PROTECTION SYSTEMS ARE SHUT DOWN FOR ALTERATIONS. FIRE WATCH SHALL REMAIN IN EFFECT UNTIL EXISTING FIRE PROTECTION SYSTEMS ARE RETURNED TO SERVICE OR AS ALLOWED BY THE BUILDING OFFICIAL.

6. INSPECTOR OF RECORD REQIUREMENTS:

   A. "DSA CERTIFIED" PROJECT INSPECTOR EMPLOYED BY THE DISTRICT (OWNER) AND APPROVED BY THE DSA SHALL PROVIDE CONTINUOUS INSPECTION OF THE WORK. THE DUTIES OF THE INSPECTOR ARE DEFINED IN SECTION 4-342, PART 1, TITLE 24, CCR. A MINIMUM CLASS 2 INSPECTOR IS REQUIRED.

7. ALL WORK SHALL CONFORM TO TITLE 24, CALIFORNIA CODE OF REGULATIONS (CCR).

9. CHANGES MADE TO THE APPROVED DRAWINGS AND SPECIFICATIONS SHALL BE MADE BY AN ADDENDUM OR A CONSTRUCTION CHANGE DOCUMENT (CCD) APPROVED BY THE DIVISION OF THE STATE ARCHITECT, AS REQUIRED BY TITLE 24, CCR, PART 1, SECTION 4-338.

10. SOIL BEARING PRESSURE ASSUMED AT : 1,500 PSF PER CBC TABLE 1806A.2, ITEM 5.

11. A DSA ACCEPTED TESTING LABORATORY DIRECTLY EMPLOYED BY THE DISTRICT(OWNER) SHALL CONDUCT ALL THE REQUIRED TESTS AND INSPECTIONS FOR THE PROJECT.

12. PATH OF TRAVEL (POT) AS INDICATED IS A BARRIER FREE ACCESS ROUTE WITHOUT ANY ABRUPT VERTICAL CHANGES EXCEEDING 1/2" BEVELED AT 1:2 MAXIMUM SLOPE, EXCEPT THAT LEVEL CHANGES DO NOT EXCEED 1/4" VERTICAL AND IS AT LEAST 4'-0" WIDE. SURFACE IS SLIP RESISTANT, STABLE, FIRM AND SMOOTH. MAXIMUM CROSS-SLOPE IS 2% TYPICAL AND SLOPE IN THE DIRECTION OF TRAVEL IS LESS THAN 5%. PATH OF TRAVEL SHALL BE MAINTAINED FREE OF OVERHANGING OBSTRUCTIONS TO 6'-8" MINIMUM AND PROTRUDING OBJECTS GREATER THAN 4" PROJECTION FROM WALL BETWEEN 2'-3" AND 6'-8" ABOVE SURFACE OF PATH OF TRAVEL. CONTRACTOR SHALL VERIFY THAT ALL BARRIERS ON THE INDICATED PATH OF TRAVEL HAVE BEEN REMOVED AND PATH OF TRAVEL COMPLIES WITH CBC SECTION 11B-206.

13. GRATINGS LOCATED IN THE SURFACE OF ANY PEDESTRIAN WAY IN THE PATH OF TRAVEL SHALL HAVE GRID OPENINGS IN GRATINGS LIMITED TO 1/2" MAXIMUM IN SIZE IN THE DIRECTION OF TRAFFIC FLOW. IF SUCH CONDITION OCCURS, MANUFACTURERS CUT-SHEETS WILL BE PROVIDED FOR REVIEW.

14. GATES IN THE PATH OF TRAVEL MUST COMPLY WITH EXIT DOOR REQUIREMENTS OF CALIFORNIA BUILDING CODE (CBC) SECTION 1003.3.1. GATES WILL BE PROVIDED WITH PANIC HARDWARE AND A 10" HIGH KICK PLATE AT THE BOTTOM OF BOTH SIDES OF THE GATE.

15. ALL NEW CONCRETE PAVING WITH A SLOPE LESS THAN 6% SHALL BE PROVIDED WITH A MINIMUM MEDIUM BROOM NON-SLIP FINISH.

16. ALL NEW CONCRETE PAVING WITH A SLOPE GREATER THAN 6% SHALL BE PROVIDED WITH A HEAVY BROOM NON-SLIP FINISH.

17. FULLY COOPERATE AND CONSULT WITH ALL SEPARATE CONTRACTORS FURNISHING LABOR, MATERIALS OR SERVICES ON SITE SO THAT THE WORK CAN BE EXECUTED IN AN EFFICIENT MANNER WITH OUT CONFLICT OR DELAY.

18. THE INTENT OF THESE DRAWINGS AND SPECIFICATIONS IS THAT THE WORK OF THE ADDITION, ALTERATION OR RECONSTRUCTION IS IN COMPLIANCE WITH THE REQUIREMENTS OF TITLE 24, CALIFORNIA CODE OF REGULATIONS. SHOULD ANY CONDITIONS SUCH AS DETERIORATION OR NON-COMPLYING CONSTRUCTION BE DISCOVERED WHICH IS NOT IDENTIFIED BY THE CONTRACT DOCUMENTS WHEREIN THE FINAL WORK WOULD NOT COMPLY WITH THE REQUIREMENTS OF TITLE 24, CALIFORNIA CODE OF REGULATIONS, THE CONTRACTOR SHALL IMMEDIATELY NOTIFY THE OWNER AND THE ARCHITECT OF THE CONDITION IN WRITING. NECESSARY INFORMATION REQUIRED TO CORRECT THE CONDITIONS ENCOUNTERED WILL BE ISSUED BY THE ARCHITECT. A CCD MAY BE ISSUED TO ADJUST THE CONTRACT SUM OR TIME COMMENSURATE WITH THE AMOUNT OF ADDITIONAL WORK REQUIRED IF ANY. THE CCD SHALL BE APPROVED BY THE DIVISION OF THE STATE ARCHITECT PRIOR TO PROCEEDING WITH THE WORK REQUIRED BY THE CHANGE ORDER.

19. GRADING PLANS,DRAINAGE IMPROVEMENTS, ROAD AND ACCESS REQUIREMENTS AND ENVIRONMENTAL HEALTH CONSIDERATIONS SHALL COMPLY WITH ALL LOCAL ORDINANCES.

20. DEFERRED SUBMITTALS:
    FABRICATION AND INSTALLATION OF DEFERRED SUBMITTAL ITEMS SHALL NOT BE STARTED UNTIL CONTRACTOR'S DRAWINGS, SPECIFICATIONS, AND ENGINEERING CALCULATIONS FOR THE ACTUAL SYSTEMS TO BE INSTALLED HAVE BEEN ACCEPTED AND SIGNED BY THE ARCHITECT OR STRUCTURAL ENGINEER AND APPROVED BY THE DSA. LIST DEFERRED SUBMITTAL ITEMS FOR THIS PROJECT.

## GOVERNING CODES

2022 CALIFORNIA BUILDING STANDARDS ADMINISTRATIVE CODE
CALIFORNIA CODE OF REGULATIONS (CCR) TITLE 24, PART 1

2022 CALIFORNIA BUILDING CODE (CBC) CALIFORNIA CODE OF REGULATIONS (CCR) TITLE 24, PART 2 — (2021 INTERNATIONAL BUILDING CODE (IBC) W/ CALIFORNIA AMENDMENTS)

2022 CALIFORNIA ELECTRICAL CODE (CEC) CALIFORNIA CODE OF REGULATIONS (CCR) TITLE 24, PART 3 — (2020 NATIONAL ELECTRIC CODE (NEC) W/ CALIFORNIA AMENDMENTS)

2022 CALIFORNIA MECHANICAL CODE (CMC) CALIFORNIA CODE OF REGULATIONS (CCR) TITLE 24, PART 4 — (2021 UNIFORM MECHANICAL CODE (UMC) W/ CALIFORNIA AMENDMENTS)

2022 CALIFORNIA PLUMBING CODE (CPC) CALIFORNIA CODE OF REGULATIONS (CCR) TITLE 24, PART 5 — (2021 UNIFORM PLUMBING CODE (UPC) W/ CALIFORNIA AMENDMENTS)

2022 CALIFORNIA ENERGY CODE CALIFORNIA CODE OF REGULATIONS (CCR) TITLE 24, PART 6

2022 CALIFORNIA HISTORICAL BUILDING CODE CALIFORNIA CODE OF REGULATIONS (CCR) TITLE 24, PART 8

2022 CALIFORNIA FIRE CODE (CFC) CALIFORNIA CODE OF REGULATIONS (CCR) TITLE 24, PART 9 — (2021 INTERNATIONAL FIRE CODE (IFC) W/ CALIFORNIA AMENDMENTS)

2022 CALIFORNIA EXISTING BUILDING CODE CALIFORNIA CODE OF REGULATIONS (CCR) TITLE 24, PART 10 — (2021 INTERNATIONAL EXISTING BUILDING CODE (IEBC) W/ CALIFORNIA AMENDMENTS)

2022 CALIFORNIA GREEN BUILDING STANDARDS CODE (CAL GREEN) CALIFORNIA CODE OF REGULATIONS (CCR) TITLE 24, PART 11

2022 CALIFORNIA REFERENCED STANDARDS CODE -CALIFORNIA CODE OF REGULATIONS (CCR) TITLE 24, PART 12 — 1990 STATE FIRE MARSHAL REGULATIONS (AS AMENDED TO DATE ) CALIFORNIA CODE OF REGULATIONS (CCR) TITLE 19

CALIFORNIA ELEVATOR SAFETY CODE, CALIFORNIA CODE OF REGULATIONS (CCR) TITLE 8 ( AS AMENDED TO DATE )

2010 AMERICANS WITH DISABILITY ACT (ADA) STANDARDS FOR ACCESSIBLE DESIGN (ADAS)

APPLICABLE NFPA , UL AND ICC STANDARDS
FOR FOR A LIST APPLICABLE STANDARDS, INCLUDING CALIFORNIA AMENDMENTS TO THE NFPA STANDARDS, REFER TO CBC CHAPTER 35 AND CFC CHAPTER 80.

NOTE: ALL NFPA STANDARDS AS LISTED ARE TO CONFORM TO THE EDITION AS LISTED WITH THE LATEST CALIFORNIA AMENDMENTS. REFERENCE THE 2022 CBC, TITLE 24, PART 2 - CHAPTER 35 FOR ADDITIONAL APPLICABLE NFPA, UL. STANDARDS AND ANY CALIFORNIA AMENDMENTS TO NFPA STANDARDS.

### Statement of General Conformance

**FOR ARCHITECTS/ENGINEERS WHO UTILIZE PLANS, INCLUDING BUT NOT LIMITED TO SHOP DRAWINGS, PREPARED BY OTHER LICENSED DESIGN PROFESSIONALS AND/OR CONSULTANTS**

(Application No. 0-123431 File No. 33-32)

☒ The drawings or sheets listed on the cover or index sheet
☐ This drawing, page of specifications/calculations

have been prepared by other design professionals or consultants who are licensed and/or authorized to prepare such drawings in this state. It has been examined by me for:

1) design intent and appears to meet the appropriate requirements of Title 24, California Code of Regulations and the project specifications prepared by me, and
2) coordination with my plans and specifications and is acceptable for incorporation into the construction of this project.

The Statement of General Conformance "shall not be construed as relieving me of my rights, duties, and responsibilities under Sections 17302 and 81136 of the Education Code and Sections 4-336, 4-341 and 4-344" of Title 24, Part 1. *(Title 24, Part 1, Section 4-317 (b))*

I certify that: ☒ All drawings or sheets listed on the cover or index sheet ☐ This drawing or page (T-1.0 TITLE SHEET, T-2.0 UNIT SELECTION, T-3.0 T&I FORMS, 11.1-1000 PRODUCT INFORMATION, & 11.2-2000 SPECIFICATIONS)

| | |
|---|---|
| ☒ is/are in general conformance and ☒ have been coordinated | ☐ is/are in general conformance and ☐ have been coordinated |
| Lisa Cox 03/18/2024 | |
| Signature Date | Signature Date |
| Architect or Engineer designated to be in general responsible charge | Architect or Engineer delegated responsibility for this portion of the work. |
| Lisa Cox | |
| Print Name C-29158 07/31/25 | Print Name |
| License Number Expiration Date | License Number Expiration Date |

## SHEET INDEX

| DRAWING REF NO | DESCRIPTION |
|---|---|
| **ARCHITECTURAL** | |
| A0.1 | GENERAL NOTES / PROJECT DIRECTORY |
| A1.0 | OVERALL SITE PLAN |
| A1.1 | ENLARGED SITE PLAN & DETAILS |
| | |
| **SHADE STRUCTURES LS-03 & LS-04 (PCA#04-121917)** | |
| T-1.0 | TITLE SHEET |
| T-2.0 | UNIT SELECTION |
| T-3.0 | T&I FORMS |
| 11.1-1000 | PRODUCT INFORMATION |
| 11.2-2000 | SPECIFICATIONS |

TOTAL NUMBER OF SHEETS: 8

## PROJECT TEAM

### PROJECT ADDRESS
DOROTHY MCELHINNEY MIDDLE SCHOOL
35125 BRIGGS RD,
MURRIETA, CA 92563
PHONE: 951-304-1885

### OWNER
MURRIETA VALLEY UNIFIED SCHOOL DISTRICT
41870 MCALBY CT
MURRIETA, CA 92562-7201
PHONE: 951- 696-1600 FAX: 951-304-1536

### ARCHITECT
PBK ARCHITECTS, INC.
8163 ROCHESTER AVE., SUITE 100
RANCHO CUCAMONGA, CA 91730
PHONE: 909-987-0909

## SCOPE OF WORK

THE SCOPE OF THE WORK AS STATED BELOW IS FOR DSA PLAN REVIEW PURPOSES ONLY AND DOES NOT CONSTITUTE A DETAILED AND FULL EXPLANATION OF THE REQUIREMENTS OF THE CONTRACT DOCUMENTS.

PLACEMENT OF (2) 20'-0"X30'-0" CANTILEVER PC A#04-121917 FABRIC SHADE STRUCTURES.


## GOVERNING AGENCIES

DIVISION OF THE STATE ARCHITECT
STRUCTURAL SAFETY SECTION (DSA/SSS)
10920 VIA FRONTERA, SUITE 300
SAN DIEGO, CA 92127

DIVISION OF THE STATE ARCHITECT
ACCESS COMPLIANCE (DSA/AC)
10920 VIA FRONTERA, SUITE 300
SAN DIEGO, CA 92127

DIVISION OF THE STATE ARCHITECT
FIRE AND LIFE SAFETY SECTION (DSA/FLS)
10920 VIA FRONTERA, SUITE 300
SAN DIEGO, CA 92127

## DRAFTING SYMBOL LEGEND & ABBREVIATIONS

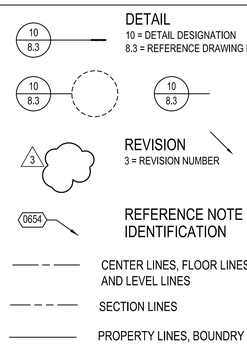


### ABBREVIATIONS

| | | | |
|---|---|---|---|
| & | AND | MISC | MISCELLANEOUS |
| @ | AT | NA | NOT APPLICABLE |
| CL | CENTERLINE | NTS | NOT TO SCALE |
| (E) | EXISTING | O/ | OVER |
| (N) | NEW | OC | ON CENTER(S) |
| # | POUND OR NUMBER | OFCI | OWNER FURNISHED - CONTRACTOR INSTALLED |
| BLDG | BUILDING | | |
| EA | EACH | OFOI | OWNER FURNISHED - OWNER INSTALLED |
| CL | CHAIN LINK | | |
| CLR | CLEAR(ANCE) | SCHED | SCHEDULE |
| CLRM | CLASSROOM | SHT MTL | SHEET METAL |
| CONC | CONCRETE | SLP | SLOPE |
| DEMO | DEMOLISH, DEMOLITION | STD | STANDARD |
| EJ | EXPANSION JOINT | STL | STEEL |
| GA | GAGE | | |
| GALV | GALVANIZED | TYP | TYPICAL |
| | | W/ | WITH |

## VICINITY MAP

PROJECT ADDRESS:
35125 BRIGGS RD, MURRIETA, CA 92563




IDENTIFICATION STAMP
DIV. OF THE STATE ARCHITECT
APP. 04-123431 INC:
REVIEWED FOR
SS ☑ FLS ☑ ACS ☑
DATE: 04/11/2024

**RANCHO CUCAMONGA**
8163 ROCHESTER AVENUE, SUITE 100
RANCHO CUCAMONGA, CA 91730
909-987-0909 P

**DOROTHY MCELHINNEY MIDDLE SCHOOL**
**SHADE STRUCTURE PLACEMENT**
MURRIETA VALLEY UNIFIED SCHOOL DISTRICT
35125 BRIGGS RD,
MURRIETA, CA 92563

LICENSED ARCHITECT
Lisa Cox
LISA COX
C-29158
Exp. 07/31/25
STATE OF CALIFORNIA


**CONSULTANT**

| NO | DATE | BY | DESCRIPTION |
|---|---|---|---|
| 1 | | | REVISIONS |

| | |
|---|---|
| DRAWN: IS | CHECKED: PBK |
| DATE: 01/10/2024 | SCALE: AS SHOWN |
| PROJECT NUMBER: 240087 | |

GENERAL NOTES & PROJECT DIRECTORY

DRAWING NUMBER: A0.1

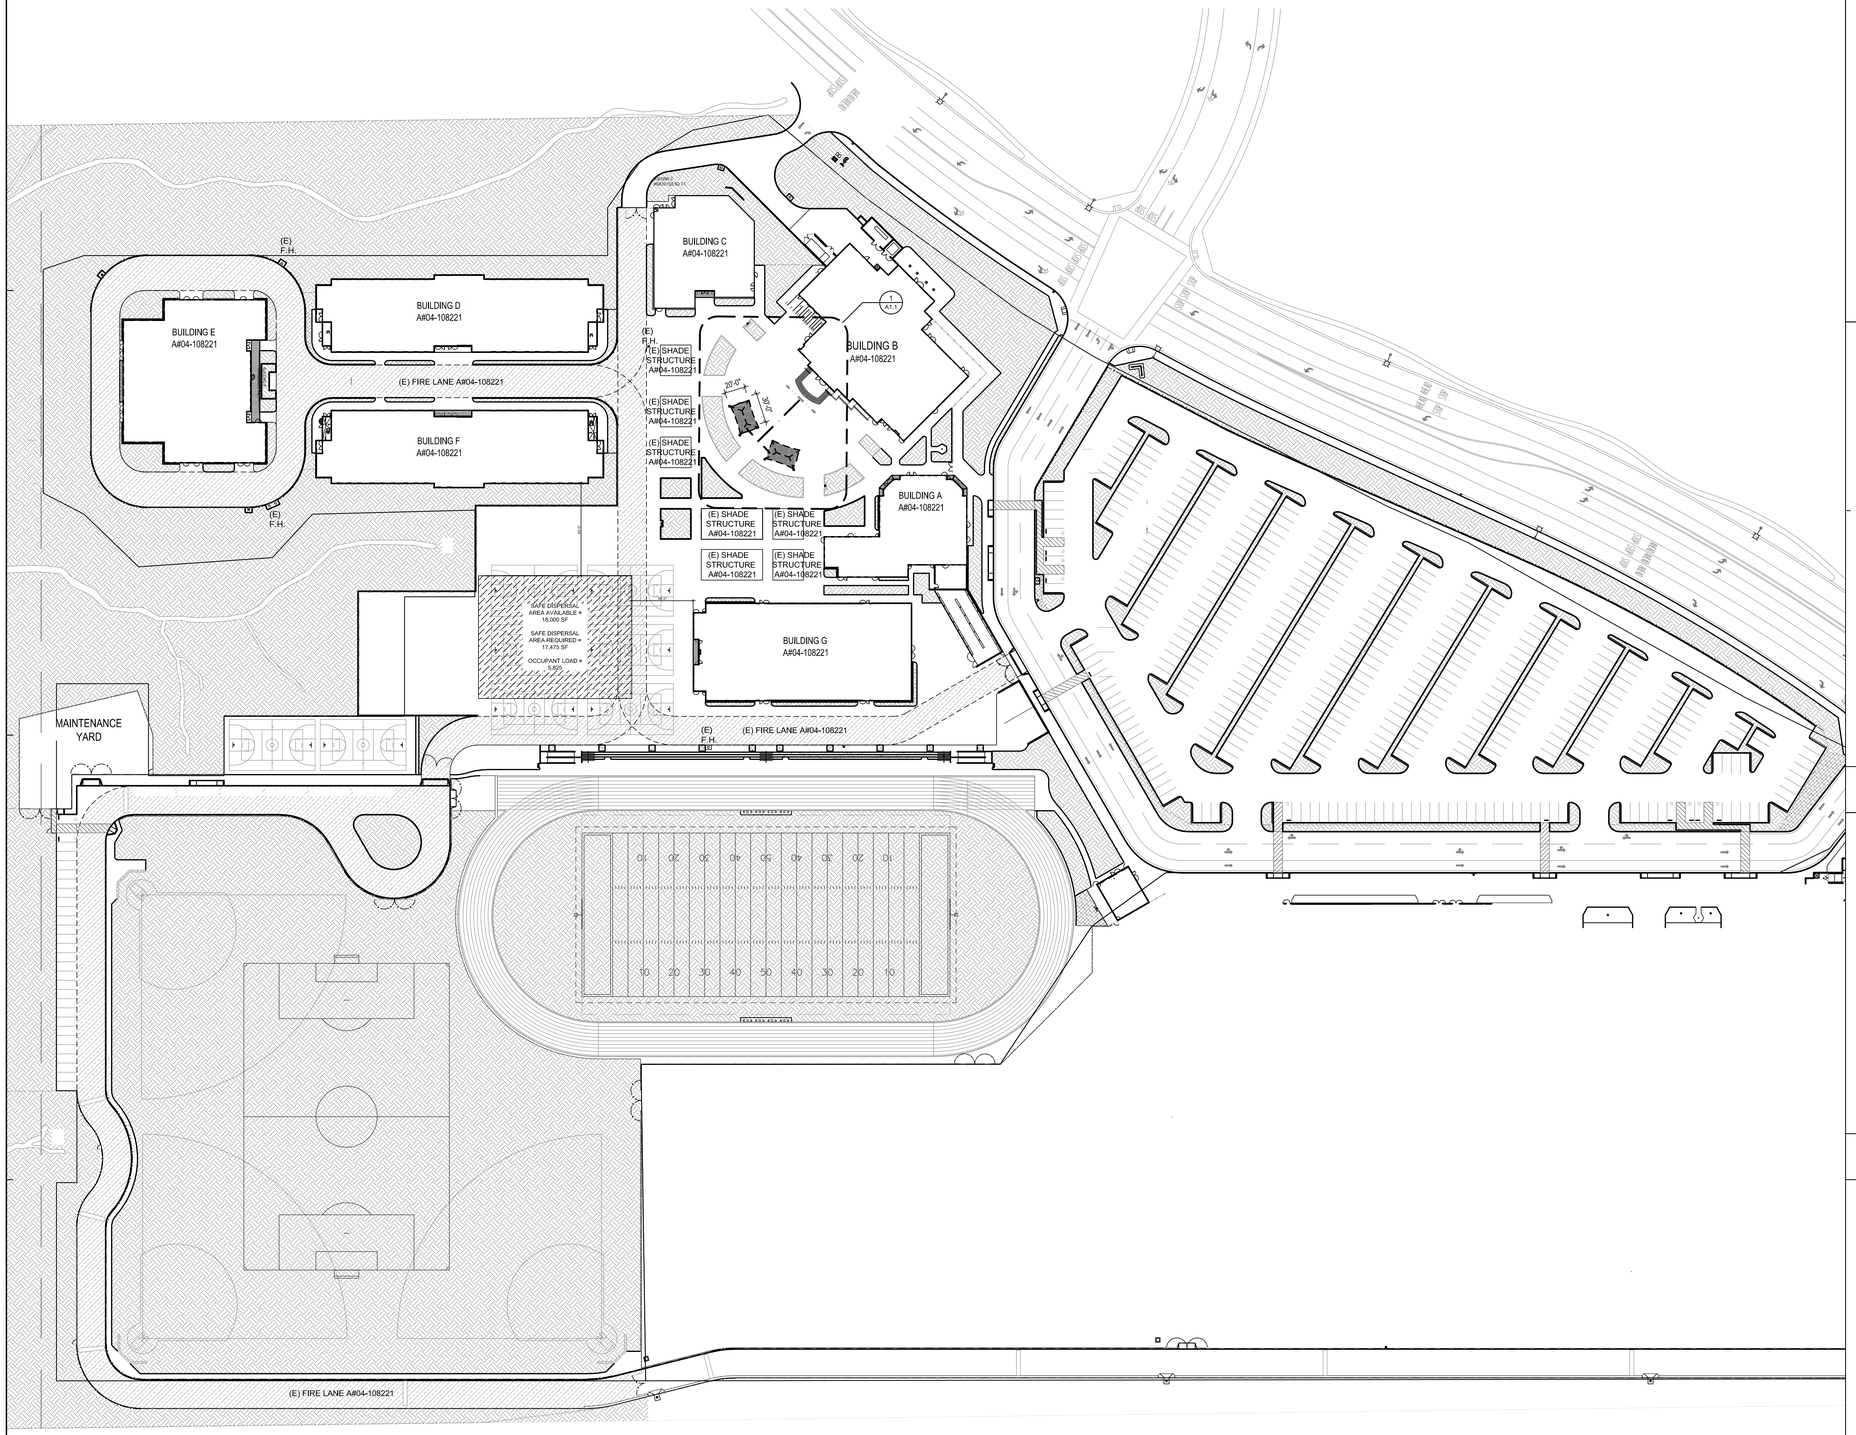


# OVERALL SITE PLAN

1" = 60'-0" | 1

## SITE PLAN LEGEND

(E) FIRE LANE 20'-0" MIN CLR, A#04-108221

(N) 20'x30' SHADE STRUCTURE PER P.C. 04-121917

(E) LANDSCAPE

## CODE ANALYSIS

BUILDING DESIGNATION: LS-01, LS-02, & LS-03

OCCUPANCY GROUP: E

CONSTRUCTION TYPE: VB

BASIC ALLOWABLE FLOOR AREA: 9,500 SF

ACTUAL FLOOR AREA: 1,200 SF

ALLOWABLE AREA INCREASES: NOT USED

BASIC ALLOWABLE BUILDING HEIGHT / NO OF STORIES: 40 FEET/ NO OF STORIES (1)

ACTUAL BUILDING HEIGHT/ NO OF STORIES: 15 FEET/ NO OF STORIES (1)

FIRE SPRINKLER: NONE

## PATH OF TRAVEL

(E) P.O.T. A#04-108221

(N) P.O.T.

***DESIGN PROFESSIONAL IN GENERAL RESPONSIBLE CHARGE STATEMENT:***

*THE POT IDENTIFIED IN THESE CONSTRUCTION DOCUMENTS IS COMPLIANT WITH THE CURRENT APPLICABLE CALIFORNIA BUILDING CODE ACCESSIBILITY PROVISIONS FOR PATH OF TRAVEL REQUIREMENTS FOR ALTERATIONS, ADDITIONS AND STRUCTURAL REPAIRS. AS PART OF THE DESIGN OF THIS PROJECT, THE POT WAS EXAMINED AND ANY ELEMENTS, COMPONENTS OR PORTIONS OF THE POT THAT WERE DETERMINED TO BE NONCOMPLIANT 1) HAVE BEEN IDENTIFIED AND 2) THE CORRECTIVE WORK NECESSARY TO BRING DETAILS, DRAWINGS AND SPECIFICATIONS INCORPORATED INTO THESE CONSTRUCTION DOCUMENTS. ANY NONCOMPLIANT ELEMENTS, COMPONENTS OR PORTIONS OF THE POT THAT WILL NOT BE CORRECTED BY THIS PROJECT BASED ON VALUATION THRESHOLD LIMITATIONS OR A FINDING OF UNREASONABLE HARDSHIP ARE SO INDICATED IN THE CONSTRUCTION DOCUMENTS.*

*DURING CONSTRUCTION, IF POT ITEMS WITHIN SCOPE OF THE PROJECT REPRESENTED AS CODE COMPLIANT ARE FOUND TO BE NONCONFORMING BEYOND REASONABLE CONSTRUCTION TOLERANCES, THEY SHALL BE BROUGHT INTO COMPLIANCE WITH THE CBC AS A PART OF THIS PROJECT BY MEANS OF CONSTRUCTION CHANGE DOCUMENT.*

**DSA 810**

## FIRE & LIFE SAFETY SITE CONDITIONS SUBMITTAL

Division of the State Architect (DSA) documents referenced within this publication are available on the DSA Forms or DSA Publications webpages.

To facilitate the Division of the State Architect's (DSA) fire and life safety plan review of project site conditions, DSA requires the design professional to provide the following information at time of project submittal for projects consisting of construction of a new campus, construction of new building(s), additions to existing buildings, and for site alternate design means for fire department emergency vehicle access, and fire suppression water supply.

Information associated with compliance items 1 through 3 below is to be provided for all project types indicated above. Information associated with items 4 through 7 is to be completed when an alternate means is utilized. Acknowledgement by the school district and signature from the Local Fire Authority (LFA) is only required when an alternate design means is being requested.

The Project Information and Fire & Life Safety information sections are to be completed for all projects and imaged onto the fire access site plan. When an alternate design/means is proposed, all sections on pages 1 and 2 are to be completed and imaged on the fire access site plan.

For additional information refer to the instructions at the end of this form and DSA Policy *PL 09-01: Fire Flow for Buildings.*

| PROJECT INFORMATION | |
|---|---|
| School District/Owner: | MURRIETA VALLEY UNIFIED SCHOOL DISTRICT |
| Project Name/School: | DOROTHY MCELHINNEY MIDDLE SCHOOL SHADE STRUCTURES |
| Project Address: | 35125 BRIGGS RD, MURRIETA, CA 92563 |

| FIRE & LIFE SAFETY INFORMATION | | | | |
|---|---|---|---|---|
| 1. | Has a fire hydrant flow test been performed within the past 12 months? *(If yes, provide a copy of the test data.)* | Yes ☐ | | No ☑ |
| 2. | Was the fire hydrant water flow test performed as part of this LFA review? | Yes ☐ | | No ☑ |
| 3. | Is the project located within a designated fire hazard severity zone (FHSZ) as established by Cal-Fire? *(If yes, indicate FHSZ classification below.)* | Yes ☑ | | No ☐ |
| | Refer to the following website for FHSZ locations: http://egis.fire.ca.gov/FHSZ/ | Moderate ☑ | High ☐ | Very High ☐ |
| | Wildland Interface Area (WIFA) *(If any designations are checked, project design must meet the requirements of CBC Chapter 7A.)* | | | WIFA ☐ |

DGS DSA 810 (revised 12/29/20) DEPARTMENT OF GENERAL SERVICES Page 1 of 4
DIVISION OF THE STATE ARCHITECT STATE OF CALIFORNIA

IDENTIFICATION STAMP
DIV. OF THE STATE ARCHITECT
APP. 04-123431 INC:
REVIEWED FOR
SS ☑ FLS ☑ ACS ☑
DATE: 04/11/2024


PBK
RANCHO CUCAMONGA
8163 ROCHESTER AVENUE, SUITE 100
RANCHO CUCAMONGA, CA 91730
909-987-0909 P


# DOROTHY MCELHINNEY MIDDLE SCHOOL SHADE STRUCTURE PLACEMENT

MURRIETA VALLEY UNIFIED SCHOOL DISTRICT
35125 BRIGGS RD.
MURRIETA, CA 92563

LICENSED ARCHITECT
Lisa Cox
LISA COX
C-29158
07/31/25
STATE OF CALIFORNIA


CONSULTANT

| NO | DATE | BY | DESCRIPTION |
|---|---|---|---|
| 1 | | | REVISIONS |

| | |
|---|---|
| DRAWN: IS | CHECKED: PBK |
| DATE: 01/10/2024 | SCALE: AS SHOWN |
| PROJECT NUMBER: 240087 | |

OVERALL SITE PLAN

DRAWING NUMBER: A1.0

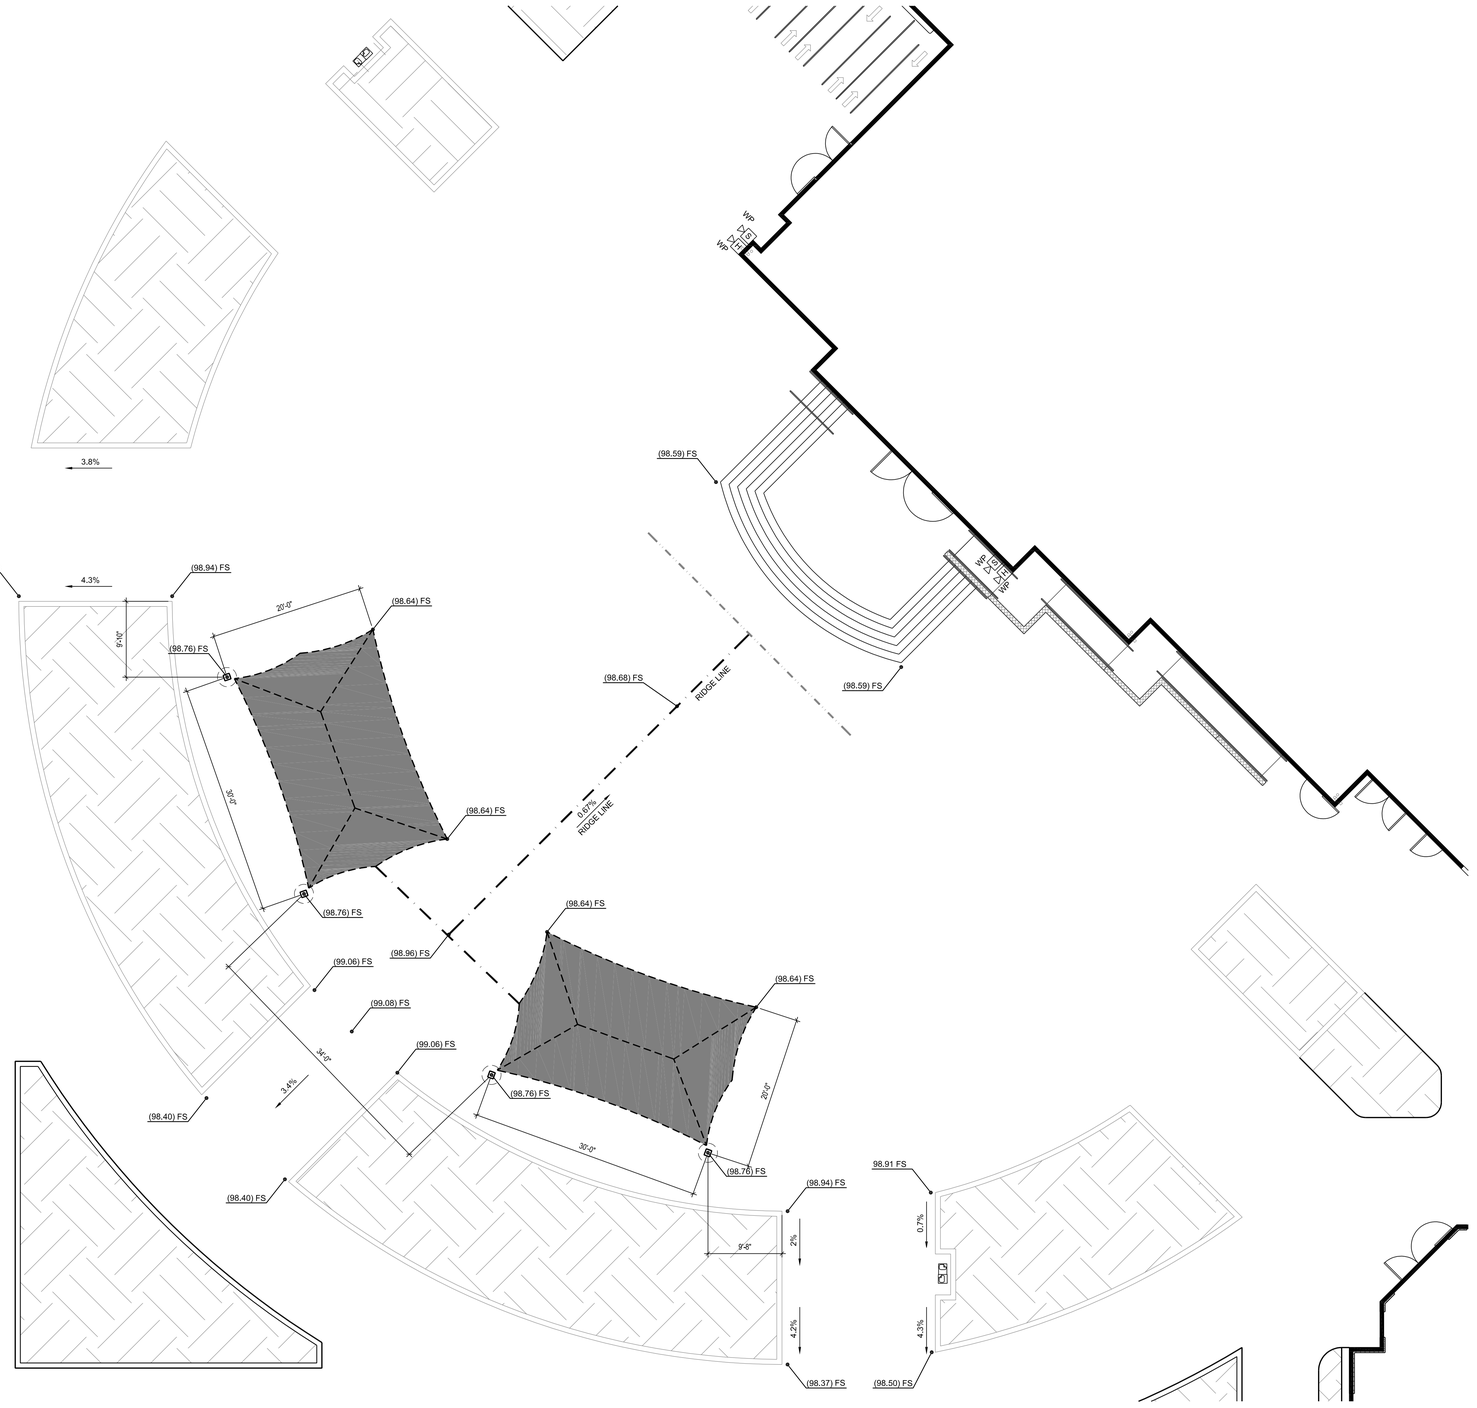


***DESIGN PROFESSIONAL IN GENERAL RESPONSIBLE CHARGE STATEMENT:***

*THE POT IDENTIFIED IN THESE CONSTRUCTION DOCUMENTS IS COMPLIANT WITH THE CURRENT APPLICABLE CALIFORNIA BUILDING CODE ACCESSIBILITY PROVISIONS FOR PATH OF TRAVEL REQUIREMENTS FOR ALTERATIONS, ADDITIONS AND STRUCTURAL REPAIRS. AS PART OF THE DESIGN OF THIS PROJECT, THE POT WAS EXAMINED AND ANY ELEMENTS, COMPONENTS OR PORTIONS OF THE POT THAT WERE DETERMINED TO BE NONCOMPLIANT 1) HAVE BEEN IDENTIFIED AND 2) THE CORRECTIVE WORK NECESSARY TO BRING DETAILS, DRAWINGS AND SPECIFICATIONS INCORPORATED INTO THESE CONSTRUCTION DOCUMENTS. ANY NONCOMPLIANT ELEMENTS, COMPONENTS OR PORTIONS OF THE POT THAT WILL NOT BE CORRECTED BY THIS PROJECT BASED ON VALUATION THRESHOLD LIMITATIONS OR A FINDING OF UNREASONABLE HARDSHIP ARE SO INDICATED IN THE CONSTRUCTION DOCUMENTS.*

*DURING CONSTRUCTION, IF POT ITEMS WITHIN SCOPE OF THE PROJECT REPRESENTED AS CODE COMPLIANT ARE FOUND TO BE NONCONFORMING BEYOND REASONABLE CONSTRUCTION TOLERANCES, THEY SHALL BE BROUGHT INTO COMPLIANCE WITH THE CBC AS A PART OF THIS PROJECT BY MEANS OF CONSTRUCTION CHANGE DOCUMENT.*

(E) P.O.T. A#04-108221

(N) P.O.T.

## PATH OF TRAVEL

(N) 20'x30' SHADE STRUCTURE

H WP (E) WEATHERPROOF HORN A#04-108221

N

ENLARGED SITE PLAN | 1/8" = 1'-0" | 1 | SITE PLAN LEGEND

IDENTIFICATION STAMP
DIV. OF THE STATE ARCHITECT
APP. 04-123431 INC:
REVIEWED FOR
SS ☑ FLS ☑ ACS ☑
DATE: 04/11/2024


PBK
RANCHO CUCAMONGA
8163 ROCHESTER AVENUE, SUITE 100
RANCHO CUCAMONGA, CA 91730
909-987-0909 P


# DOROTHY MCELHINNEY MIDDLE SCHOOL
# SHADE STRUCTURE PLACEMENT

MURRIETA VALLEY UNIFIED SCHOOL DISTRICT
35125 BRIGGS RD,
MURRIETA, CA 92563

LICENSED ARCHITECT
LISA COX
C-29158
07/31/25
STATE OF CALIFORNIA

CONSULTANT

| NO | DATE | BY | DESCRIPTION |
|---|---|---|---|
| 1 | | | REVISIONS |

| | |
|---|---|
| DRAWN: IS | CHECKED: PBK |
| DATE: 01/10/2024 | SCALE: AS SHOWN |
| PROJECT NUMBER: 240087 | |

ENLARGED FLOOR PLAN

DRAWING NUMBER: A1.1

USASHADE & Fabric Structures, Inc.

# FABRIC SHADE STRUCTURE

## DSA P.C. 04-121917

### GENERAL NOTES:

1. ALL WORK SHALL CONFORM TO THE 2022 EDITION OF THE TITLE 24, CALIFORNIA CODE OF REGULATIONS (CCR).
2. ALL WORK SHALL BE IN COMPLIANCE WITH CFC CHAPTER 33 - FIRE SAFETY DURING CONSTRUCTION AND DEMOLITION.
3. SEE INDIVIDUAL STRUCTURAL DRAWINGS FOR SPECIFIC DESIGN NOTES AND LOADING.
4. PRIOR TO SUBMITTAL ARCHITECT OF RECORD SHALL IDENTIFY PC MODEL(S) SELECTED BY END USER ON SHEETS T-1.0 AND T-2.0 BY CHECKING THE APPROPRIATE BOX ASSOCIATED WITH SELECTED PC MODEL(S). EXCLUDE SHEETS FOR MODELS NOT SELECTED.

### PLANS FOR SPECIFIC APPLICATION SHALL INCLUDE THE FOLLOWING:

1. COMPLETE SCOPE OF WORK INCLUDING THE SHADE STRUCTURE MODEL NUMBER, P.C. NUMBER, AND SPECIFIC SIZE OF THE SHADE STRUCTURE(S).
2. PROVIDE A CODE ANALYSIS, INCLUDING ACTUAL SHADE STRUCTURE AREA (SQ. FT.), OCCUPANCY TYPE (A-3), AND TYPE OF CONSTRUCTIONS (V-B). INDICATE OCCUPANT LOAD FACTOR (2022 CBC, SECTION 1004).
3. ACTUAL DIMENSIONS OF SHADE STRUCTURES.
4. DIMENSIONS FROM ADJACENT STRUCTURES AND PROXIMITY OF ASSUMED OR ACTUAL PROPERTY LINES.
5. INDICATE LOCATIONS OF FIRE EXTINGUISHERS WITHIN 75 FEET.
6. SHOW LOCATION OF AUDIBLE FIRE ALARM.
7. ALL SADDLES, CLAMPS AND FITTINGS SHALL CONFORM TO THE GUIDELINES AS SPECIFIED IN APPENDICES "A, B, & C", RESPECTIVELY, IN ASCE/SEI 19-16, "STRUCTURAL APPLICATIONS OF STEEL CABLES FOR BUILDINGS."
8. ARCHITECTS OF RECORD TO DETERMINE IF SPECIFIC SITE IS LOCATED IN A MAPPED GEOLOGIC HAZARD ZONE. GEOHAZARD REPORTS REQUIREMENTS SHALL COMPLY WITH DSA IR A-4.
9. ARCHITECTS OF RECORD TO DETERMINE IF SPECIFIC SITE IS LOCATED IN A MAPPED FIRE HAZARD SEVERITY ZONE OR WILDLAND INTERFACE AREA.

FOR SNOW LOAD MODELS ONLY:

10. INDICATE DIMENSIONS FROM THE ROOF TO THE HIGHER STRUCTURE OR TERRAIN FEATURE. MINIMUM DIMENSION OF 20'-0" FOR SNOW LOAD MODEL (ASCE 7-16).
11. ACTUAL SITE ELEVATION (FEET) TO DETERMINE IF THE SITE OCCURS AT OR BELOW THE UPPER ELEVATION LIMIT FOR THE GROUND SNOW LOAD SHOWN IN ASCE 7-16.

P.C. NOTES

### PLANS FOR SPECIFIC APPLICATION SHALL INCLUDE THE FOLLOWING:

### LIST OF APPLICABLE CODES:

- 2022 CALIFORNIA ADMINISTRATIVE CODE (CAC), PART 1, TITLE 24 C.C.R.
- 2022 CALIFORNIA BUILDING CODE (CBC), PART 2, TITLE 24 C.C.R.
- 2022 CALIFORNIA ELECTRICAL CODE (CEC) , PART 3, TITLE 24 C.C.R.
- 2022 CALIFORNIA MECHANICAL CODE (CMC), PART 4, TITLE 24 C.C.R.
- 2022 CALIFORNIA PLUMBING CODE (CPC), PART 5, TITLE 24 C.C.R.
- 2022 CALIFORNIA ENERGY CODE (CEC), PART 6, TITLE 24 C.C.R.
- 2022 CALIFORNIA FIRE CODE, PART 9, TITLE 24 C.C.R.
- 2022 CALIFORNIA EXISTING BUILDING CODE (CEBC), PART 10, TITLE 24 C.C.R.
- 2022 CALIFORNIA GREEN BUILDING STANDARDS CODE (CALGREEN), PART 11, TITLE 24 C.C.R.
- 2022 CALIFORNIA REFERENCED STANDARDS CODE, PART 12, TITLE 24 C.C.R.
- TITLE 19 C.C.R., PUBLIC SAFETY, STATE FIRE MARSHAL REGULATIONS

### APPLICABLE STANDARDS:

FOR A LIST OF APPLICABLE STANDARDS, INCLUDING CALIFORNIA AMENDMENTS TO THE NFPA STANDARDS, REFER TO CBC CHAPTER 35 AND CFC CHAPTER 80.

## APPLICABLE CODES

SITE SPECIFIC PARAMETERS

INSTRUCTIONS: DESIGN PROFFESIONAL SHALL CHECK THE APPROPRIATE SELECTION BOXES BELOW AND ENTER THE DESIGN PARAMETERS APPLICABLE TO THE SPECIFIC PROJECT SITE

SEISMIC

SELECT ONE

- ☒ DESIGN BASED ON SITE CLASS $D_{default}$
  NO GEOTECHNICAL INVESTIGATION REQUIRED
  Ss = 1.100 Fa = 1.2
- ☐ DESIGN BASED ON SITE CLASS DETERMINED PER CHAPTER 20 OF ASCE 7-16
  GEOTECHNICAL INVESTIGATION PROVIDED
  SITE CLASS: ☐ C ☐ D
  Ss = _____ Fa = _____ PER ASCE 7-16 SUPPL 3, TABLE 11.4-1
- ☐ DESIGN BASED ON SITE CLASS SPECIFIC GROUND MOTION HAZARD ANALYSIS PER CHAPTER 21 OF ASCE 7-16
  SHORT-PERIOD DESIGN SPECTRAL RESPONSE PARAMETER, $S_{DS}$, SHALL BE AS SPECIFIED IN GEOTECHNICAL INVESTIGATION
  CGS APPROVAL REQUIRED
  NOT ELIGIBLE FOR OTC REVIEW
  SITE CLASS: ☐ C ☐ D

$S_{DS}$ = 2/3 Fa Ss = 1.11 ≤ 2.0
Cs = 1.6 USED IN DESIGN
SEISMIC DESIGN CATEGORY: ☒ D ☐ E

| CODE ANALYSIS | | | |
|---|---|---|---|
| OCCUPANCY GROUP | OCCUPANT LOAD FACTOR | TOTAL OCCUPANT LOAD | SHADE STRUCTURE AREA (ft²) |
| | | | |

SITE SPECIFIC PARAMETERS

### MANUFACTURER:

USA SHADE & FABRIC STRUCTURES
2580 ESTERS BOUVLEVARD, SUITE 100
DFW AIRPORT, TEXAS 75261
PH. 800-966-5005
W. www.usa-shade.com

### ARCHITECT:

HIGGINSON ARCHITECTS, INC.
DAVID HIGGINSON, AIA, PRINCIPAL ARCHITECT
34247 YUCAIPA BOULEVARD, SUITE D
YUCAIPA, CALIFORNIA 92399
PH. 909-499-0058
E. dhigginson@higginsonarchitects.com
W. www.higginsonarchitects.com

LICENSED ARCHITECT — DAVID HIGGINSON — C19168 — 10-31-25 RENEWAL DATE — STATE OF CALIFORNIA

### STRUCTURAL ENGINEER:

MARK LOWE, S.E.
c/o USA SHADE AND FABRIC STRUCTURES

REGISTERED PROFESSIONAL ENGINEER — MARK ALBERT LOWE — No. 3693 — STRUCTURAL — STATE OF CALIFORNIA

ARCHITECT / ENGINEER

| ✓ | SHEET NO. | SHEET DESCRIPTION | UNIT STRUCTURE TYPE | MAX. UNIT SIZE | UNIT MODEL NUMBER |
|---|---|---|---|---|---|
| X | T-1.0 | TITLE SHEET | | | |
| X | T-2.0 | UNIT SELECTION | | | |
| X | T-3.0 | T&I FORMS | | | |
| | 1.1-1000 | PRODUCT INFORMATION | HIP | 20' x 30' x 15' | DSA4012030-22 |
| | 1.2-2000 | REACTIONS | HIP | 20' x 30' x 15' | DSA4012030-22 |
| | 2.1-1000 | PRODUCT INFORMATION | HIP | 30' x 30' x 15' | DSA4013030-22 |
| | 2.2-2000 | REACTIONS | HIP | 30' x 30' x 15' | DSA4013030-22 |
| | 3.1-1000 | PRODUCT INFORMATION | HIP | 30' x 40' x 15' | DSA4013040-22 |
| | 3.2-2000 | REACTIONS | HIP | 30' x 40' x 15' | DSA4013040-22 |
| | 4.1-1000 | PRODUCT INFORMATION | HIP | 40' x 40' x 15' | DSA4014040-22 |
| | 4.2-2000 | REACTIONS | HIP | 40' x 40' x 15' | DSA4014040-22 |
| | 5.1-1000 | PRODUCT INFORMATION | HIP | 20' x 30' x 12' | DSA401203012-22 |
| | 5.2-2000 | REACTIONS | HIP | 20' x 30' x 12' | DSA401203012-22 |
| | 6.1-1000 | PRODUCT INFORMATION | HIP | 30' x 30' x 12' | DSA401303012-22 |
| | 6.2-2000 | REACTIONS | HIP | 30' x 30' x 12' | DSA401303012-22 |
| | 7.1-1000 | PRODUCT INFORMATION | HIP | 30' x 40' x 12' | DSA401304012-22 |
| | 7.2-2000 | REACTIONS | HIP | 30' x 40' x 12' | DSA401304012-22 |
| | 8.1-1000 | PRODUCT INFORMATION | HIP (20 psf SNOW LOAD) | 20' x 30' x 15' | DSA401S2030-22 |
| | 8.2-2000 | REACTIONS | HIP (20 psf SNOW LOAD) | 20' x 30' x 15' | DSA401S2030-22 |
| | 9.1-1000 | PRODUCT INFORMATION | JOINED HIPS | VARIES | DSA401J-22 |
| | 9.2-1001 | DETAILS | JOINED HIPS | VARIES | DSA401J-22 |
| | 9.3-2000 | REACTIONS | JOINED HIPS | VARIES | DSA401J-22 |
| | 10.1-1000 | PRODUCT INFORMATION | QUAD JOINED HIPS | VARIES | DSA401Q-22 |
| | 10.2-1001 | DETAILS | QUAD JOINED HIPS | VARIES | DSA401Q-22 |
| | 10.3-2000 | REACTIONS | QUAD JOINED HIPS | VARIES | DSA401Q-22 |
| X | 11.1-1000 | PRODUCT INFORMATION | FULL CANTILEVER HIP SINGLE | 20' x 30' x 15' | DSA2022030-22 |
| X | 11.2-2000 | REACTIONS | FULL CANTILEVER HIP SINGLE | 20' x 30' x 15' | DSA2022030-22 |
| | 12.1-1000 | PRODUCT INFORMATION | FULL CANTILEVER HIP JOINED | 20' x 200' x 15' | DSA3022060-22 |
| | 12.2-2000 | REACTIONS | FULL CANTILEVER HIP JOINED | 20' x 200' x 15' | DSA3022060-22 |
| | 13.1-1000 | PRODUCT INFORMATION | SINGLE POST PYRAMID | 14' x 14' x 12' | DSA1031414-22 |
| | 13.2-2000 | REACTIONS | SINGLE POST PYRAMID | 14' x 14' x 12' | DSA1031414-22 |
| | 14.1-1000 | PRODUCT INFORMATION | SINGLE POST PYRAMID | 20' x 20' x 12' | DSA1032020-22 |
| | 14.2-2000 | REACTIONS | SINGLE POST PYRAMID | 20' x 20' x 12' | DSA1032020-22 |
| | 15.1-1000 | PRODUCT INFORMATION | SINGLE POST PYRAMID CANTILEVER | 14' x 14' x 12' | DSA1241414-22 |
| | 15.2-2000 | REACTIONS | SINGLE POST PYRAMID CANTILEVER | 14' x 14' x 12' | DSA1241414-22 |
| | 16.1-1000 | PRODUCT INFORMATION | SINGLE POST PYRAMID CANTILEVER | 20' x 20' x 12' | DSA1242020-22 |
| | 16.2-2000 | REACTIONS | SINGLE POST PYRAMID CANTILEVER | 20' x 20' x 12' | DSA1242020-22 |
| | 17.1-1000 | PRODUCT INFORMATION | MARINER PEAK | 30' x 30' x 15' | DSA4073030-22 |
| | 17.2-2000 | REACTIONS | MARINER PEAK | 30' x 30' x 15' | DSA4073030-22 |
| | 18.1-1000 | PRODUCT INFORMATION | MARINER PEAK | 30' x 40' x 18' | DSA4073040-22 |
| | 18.2-2000 | REACTIONS | MARINER PEAK | 30' x 40' x 18' | DSA4073040-22 |
| | 19.1-1000 | PRODUCT INFORMATION | MARINER PEAK JOINED | 30' x 133' x 15' | DSA407J3060-22 |
| | 19.2-2000 | REACTIONS | MARINER PEAK JOINED | 30' x 133' x 15' | DSA407J3060-22 |
| | 20.1-1000 | PRODUCT INFORMATION | MARINER PEAK QUAD | 60' x 60' x 15' | DSA407Q6060-22 |
| | 20.2-2000 | REACTIONS | MARINER PEAK QUAD | 60' x 60' x 15' | DSA407Q6060-22 |
| | 21.1-1000 | PRODUCT INFORMATION | TRI TRUSS HIP SINGLE WIDE | 20' x 30' x 15' | DSA2062030-22 |
| | 21.2-2000 | REACTIONS | TRI TRUSS HIP SINGLE WIDE | 20' x 30' x 15' | DSA2062030-22 |
| | 22.1-1000 | PRODUCT INFORMATION | TRI TRUSS HIP JOINED | 20' x 200' x 15' | DSA3052060-22 |
| | 22.2-2000 | REACTIONS | TRI TRUSS HIP JOINED | 20' x 200' x 15' | DSA3052060-22 |
| | 23.1-1000 | PRODUCT INFORMATION | TENSION SAILS THREE POINT | 30' x 133' x 15' | DSA30730-22 |
| | 23.2-2000 | REACTIONS | TENSION SAILS THREE POINT | 30' x 133' x 15' | DSA30730-22 |
| | 24.1-1000 | PRODUCT INFORMATION | TENSIONS SAILS FOUR POINT | 20' x 200' x 15' | DSA4182020-22 |
| | 24.2-2000 | REACTIONS | TENSIONS SAILS FOUR POINT | 20' x 200' x 15' | DSA4182020-22 |
| | 25.1-1000 | PRODUCT INFORMATION | TENSIONS SAILS FOUR POINT | 30' x 133' x 15' | DSA4183030-22 |
| | 25.2-2000 | REACTIONS | TENSIONS SAILS FOUR POINT | 30' x 133' x 15' | DSA4183030-22 |
| | 26.1-1000 | PRODUCT INFORMATION | TRIANGLE | 25' x 25' x 15' | DSA30125-22 |
| | 26.2-2000 | REACTIONS | TRIANGLE | 25' x 25' x 15' | DSA30125-22 |
| | 27.1-1000 | PRODUCT INFORMATION | TRIANGLE | 40' x 40' x 15' | DSA30140-22 |
| | 27.2-2000 | REACTIONS | TRIANGLE | 40' x 40' x 15' | DSA30140-22 |
| | 28.1-1000 | PRODUCT INFORMATION | HEXAGON | Ø40' X 15' | DSA60340-22 |
| | 28.2-2000 | REACTIONS | HEXAGON | Ø40' X 15' | DSA60340-22 |
| | 29.1-1000 | PRODUCT INFORMATION | HEXAGON | Ø60' X 15' | DSA60360-22 |
| | 29.2-2000 | REACTIONS | HEXAGON | Ø60' X 15' | DSA60360-22 |

TOTAL SHEET COUNT: 63 SHEETS

SHEET INDEX

IDENTIFICATION STAMP
DIV. OF THE STATE ARCHITECT
APP. 04-123431 INC:
REVIEWED FOR
SS ☑ FLS ☑ ACS ☑
DATE: 04/11/2024

THESE PLANS AND SPECIFICATIONS ARE THE PROPERTY OF USA SHADE AND FABRIC STRUCTURES AND SHALL NOT BE REPRODUCED WITHOUT THEIR WRITTEN

USASHADE & Fabric Structures®
CORPORATE HEADQUARTERS
2580 ESTERS BLVD. SUITE 100
DFW AIRPORT, TX, 75261
800-966-5005

**CERTIFICATIONS:**
IAS CERTIFICATION No: FA-428
CLARK COUNTY MANUFACTURER CERTIFICATION NUMBER (NEVADA): 355

**CUSTOMER:**
Murrieta Valley U.S.D.

**PROJECT NAME:**
Dorothy McElhinney M.S.

**LOCATION:**
35125 Briggs Road
Murrieta, CA 92563

**MODEL NUMBER:**

APPROVED
DIV. OF THE STATE ARCHITECT
APP: 04-121917 PC
REVIEWED FOR
SS ☑ FLS ☑ ACS ☑ CG ☐
DATE: 10/30/2023

**STRUCTURE TYPE:**

**SCALE : VARIES**

**DRAWING SIZE:**
**D**

PRE-CHECK (PC) DOCUMENT
Code : 2022 CBC
A separate project application for construction is required.


| | | |
|---|---|---|
| Eng. By : | DWH | 2/14/23 |
| Design By : | DWH | 2/14/23 |
| Approved By : | DWH | 2/14/23 |

**DRAWING DESCRIPTION:**

**DWG.**
**TITLE SHEET**

**SHEET**
**T-1.0**


**REV.**

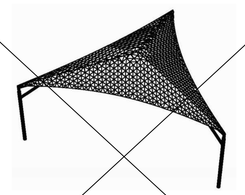

| | | |
|---|---|---|
| STRUCTURE MODEL: | DSA30125-22 | SEE SHEET 26.1-1000 |
| MAX. SIZE: | 25' x 25' x 15' | |
| MAX. AREA: | 271 SQ. FT. | |
| MAX. OCCUPANCY: | 18 PERSONS | |
| STRUCTURE MODEL: | DSA30140-22 | SEE SHEET 27.1-1000 |
| MAX. SIZE: | 40' x 40' x 15' | |
| MAX. AREA: | 692 SQ. FT. | |
| MAX. OCCUPANCY: | 46 PERSONS | |

FOR DSA 103 TESTING & INSPECTIONS SAMPLE, SEE PC T-3.0 & PC T-4.0


## TRIANGLE

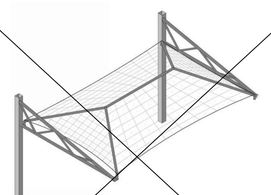

| | | |
|---|---|---|
| STRUCTURE MODEL: | DSA2062030-22 | SEE SHEET 21.1-1000 |
| MAX. SIZE: | 20' x 30' x 15' | |
| MAX. AREA: | 600 SQ. FT. | |
| MAX. OCCUPANCY: | 40 PERSONS | |

FOR DSA 103 TESTING & INSPECTIONS SAMPLE, SEE PC T-3.0 & PC T-4.0


## TRI-TRUSS HIP SINGLE WIDE

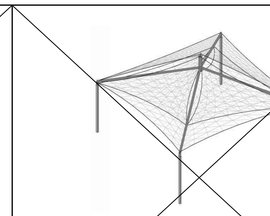

| | | |
|---|---|---|
| STRUCTURE MODEL: | DSA4073030-22 | SEE SHEET 17.1-1000 |
| MAX. SIZE: | 30' x 30' x 16' | |
| MAX. AREA: | 600 SQ. FT. | |
| MAX. OCCUPANCY: | 40 PERSONS | |
| STRUCTURE MODEL: | DSA4073040-22 | SEE SHEET 18.1-1000 |
| MAX. SIZE: | 30' x 40' x 16' | |
| MAX. AREA: | 1,200 SQ. FT. | |
| MAX. OCCUPANCY: | 80 PERSONS | |

FOR DSA 103 TESTING & INSPECTIONS SAMPLE, SEE PC T-3.0 & PC T-4.0

## MARINER PEAK

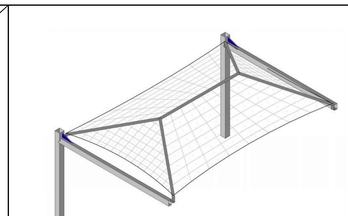

X

| | | |
|---|---|---|
| STRUCTURE MODEL: | DSA2022030-22 | SEE SHEET 11.1-1000 |
| MAX. SIZE: | 20' x 30' x 15' | |
| MAX. AREA: | 600 SQ. FT. | |
| MAX. OCCUPANCY: | 40 PERSONS | |

FOR DSA 103 TESTING & INSPECTIONS SAMPLE, SEE PC T-3.0 & PC T-4.0


## FULL CANTILEVER HIP SINGLE



| | | |
|---|---|---|
| STRUCTURE MODEL: | DSA60340-22 | SEE SHEET 28.1-1000 |
| MAX. SIZE: | Ø40' x 15' | |
| MAX. AREA: | 1,040 SQ. FT. | |
| MAX. OCCUPANCY: | 69 PERSONS | |
| STRUCTURE MODEL: | DSA60360-22 | SEE SHEET 29.1-1000 |
| MAX. SIZE: | Ø60' x 15' | |
| MAX. AREA: | 2,338 SQ. FT. | |
| MAX. OCCUPANCY: | 156 PERSONS | |

FOR DSA 103 TESTING & INSPECTIONS SAMPLE, SEE PC T-3.0 & PC T-4.0


## HEXAGON

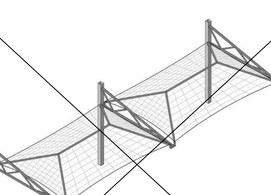

| | | |
|---|---|---|
| STRUCTURE MODEL: | DSA3052060-22 | SEE SHEET 22.1-1000 |
| MAX. SIZE: | 20' x 200' x 15' | |
| MAX. AREA: | 4,000 SQ. FT. | |
| MAX. OCCUPANCY: | 266 PERSONS | |

FOR DSA 103 TESTING & INSPECTIONS SAMPLE, SEE PC T-3.0 & PC T-4.0


## TRI-TRUSS HIP JOINED

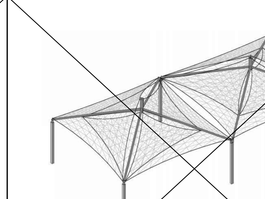

| | | |
|---|---|---|
| STRUCTURE MODEL: | DSA407J3060-22 | SEE SHEET 19.1-1000 |
| MAX. SIZE: | 30' x 133' x 15' | |
| MAX. AREA: | 3,990 SQ. FT. | |
| MAX. OCCUPANCY: | 266 PERSONS | |

FOR DSA 103 TESTING & INSPECTIONS SAMPLE, SEE PC T-3.0 & PC T-4.0


## MARINER PEAK JOINED

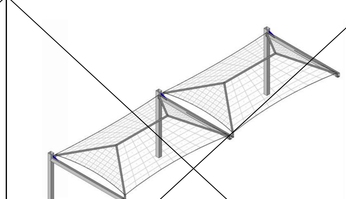

| | | |
|---|---|---|
| STRUCTURE MODEL: | DSA3022060-22 | SEE SHEET 12.1-1000 |
| MAX. SIZE: | 20' x 200' x 15' | |
| MAX. AREA: | 4,000 SQ. FT. | |
| MAX. OCCUPANCY: | 266 PERSONS | |

FOR DSA 103 TESTING & INSPECTIONS SAMPLE, SEE PC T-3.0 & PC T-4.0


## FULL CANTILEVER HIP JOINED

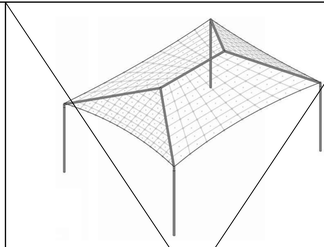

| | | |
|---|---|---|
| STRUCTURE MODEL: | DSA4012030-22 | SEE SHEET 1.1-1000 |
| MAX. SIZE: | 20' x 30' x 15' | |
| MAX. AREA: | 600 SQ. FT. | |
| MAX. OCCUPANCY: | 40 PERSONS | |
| STRUCTURE MODEL: | DSA4013030-22 | SEE SHEET 2.1-1000 |
| MAX. SIZE: | 30' x 30' x 15' | |
| MAX. AREA: | 900 SQ. FT. | |
| MAX. OCCUPANCY: | 60 PERSONS | |
| STRUCTURE MODEL: | DSA4013040-22 | SEE SHEET 3.1-1000 |
| MAX. SIZE: | 30' x 40' x 15' | |
| MAX. AREA: | 1,200 SQ. FT. | |
| MAX. OCCUPANCY: | 80 PERSONS | |
| STRUCTURE MODEL: | DSA40120312-22 | SEE SHEET 4.1-1000 |
| MAX. SIZE: | 20' x 30' x 12' | |
| MAX. AREA: | 600 SQ. FT. | |
| MAX. OCCUPANCY: | 40 PERSONS | |
| STRUCTURE MODEL: | DSA401303012-22 | SEE SHEET 5.1-1000 |
| MAX. SIZE: | 30' x 30' x 12' | |
| MAX. AREA: | 900 SQ. FT. | |
| MAX. OCCUPANCY: | 60 PERSONS | |
| STRUCTURE MODEL: | DSA401304012-22 | SEE SHEET 6.1-1000 |
| MAX. SIZE: | 30' x 40' x 12' | |
| MAX. AREA: | 1,200 SQ. FT. | |
| MAX. OCCUPANCY: | 80 PERSONS | |
| STRUCTURE MODEL: | DSA4014040-22 | SEE SHEET 7.1-1000 |
| MAX. SIZE: | 40' x 40' x 12' | |
| MAX. AREA: | 1,600 SQ. FT. | |
| MAX. OCCUPANCY: | 106 PERSONS | |
| STRUCTURE MODEL: | DSA401S2030-22 (20 psf SNOW LOAD) | SEE SHEET 8.1-1000 |
| MAX. SIZE: | 20' x 30' x 15' | |
| MAX. AREA: | 600 SQ. FT. | |
| MAX. OCCUPANCY: | 40 PERSONS | |

FOR DSA 103 TESTING & INSPECTIONS SAMPLE, SEE PC T-3.0 & PC T-4.0


## HIP

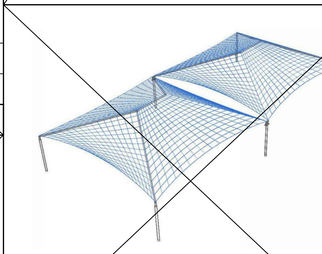

| | | |
|---|---|---|
| STRUCTURE MODEL: | DSA401J-22 | SEE SHEET 9.1-1000 |
| MAX. SIZE: | VARIES, SEE JOINED HIP UNIT SHEET | |
| MAX. AREA: | VARIES | |
| MAX. OCCUPANCY: | VARIES | |

FOR DSA 103 TESTING & INSPECTIONS SAMPLE, SEE PC T-3.0 & PC T-4.0


## JOINED HIP

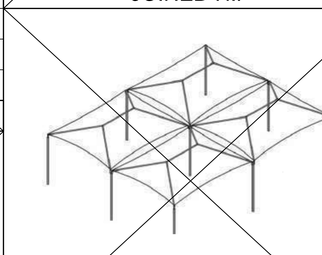

| | | |
|---|---|---|
| STRUCTURE MODEL: | DSA401Q-22 | SEE SHEET 10.1-1000 |
| MAX. SIZE: | VARIES, SEE QUAD HIP UNIT SHEET | |
| MAX. AREA: | VARIES | |
| MAX. OCCUPANCY: | VARIES | |

FOR DSA 103 TESTING & INSPECTIONS SAMPLE, SEE PC T-3.0 & PC T-4.0

## QUAD HIP

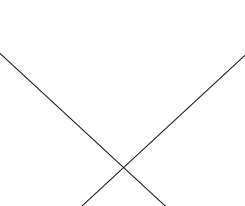

| | | |
|---|---|---|
| STRUCTURE MODEL: | DSA4182020-22 | SEE SHEET 24.1-1000 |
| MAX. SIZE: | 20' x 200' x 15' | |
| MAX. AREA: | 4,000 SQ. FT. | |
| MAX. OCCUPANCY: | 266 PERSONS | |
| STRUCTURE MODEL: | DSA4183030-22 | SEE SHEET 25.1-1000 |
| MAX. SIZE: | 30' x 133' x 15' | |
| MAX. AREA: | 3,990 SQ. FT. | |
| MAX. OCCUPANCY: | 266 PERSONS | |

FOR DSA 103 TESTING & INSPECTIONS SAMPLE, SEE PC T-3.0 & PC T-4.0


## TENSIONS SAILS FOUR-POINT



| | | |
|---|---|---|
| STRUCTURE MODEL: | DSA1241414-22 | SEE SHEET 15.1-1000 |
| MAX. SIZE: | 14' x 14' x 12' | |
| MAX. AREA: | 196 SQ. FT. | |
| MAX. OCCUPANCY: | 13 PERSONS | |
| STRUCTURE MODEL: | DSA1242020-22 | SEE SHEET 16.1-1000 |
| MAX. SIZE: | 20' x 20' x 12' | |
| MAX. AREA: | 400 SQ. FT. | |
| MAX. OCCUPANCY: | 26 PERSONS | |

FOR DSA 103 TESTING & INSPECTIONS SAMPLE, SEE PC T-3.0 & PC T-4.0


## SINGLE POST PYRAMID CANTILEVER

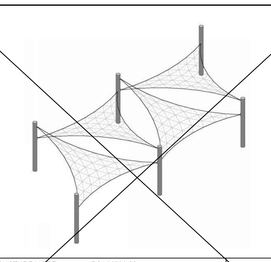

| | | |
|---|---|---|
| STRUCTURE MODEL: | DSA30730-22 | SEE SHEET 23.1-1000 |
| MAX. SIZE: | 30' x 133' x 15' | |
| MAX. AREA: | 3,990 SQ. FT. | |
| MAX. OCCUPANCY: | 266 PERSONS | |

FOR DSA 103 TESTING & INSPECTIONS SAMPLE, SEE PC T-3.0 & PC T-4.0


## TENSIONS SAILS THREE-POINT

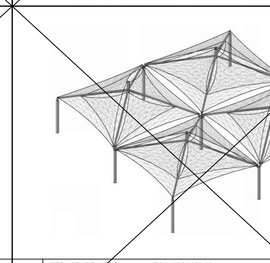

| | | |
|---|---|---|
| STRUCTURE MODEL: | DSA407Q6060-22 | SEE SHEET 20.1-1000 |
| MAX. SIZE: | 60' x 60' x 15' | |
| MAX. AREA: | 3,600 SQ. FT. | |
| MAX. OCCUPANCY: | 240 PERSONS | |

FOR DSA 103 TESTING & INSPECTIONS SAMPLE, SEE PC T-3.0 & PC T-4.0

## MARINER PEAK QUAD

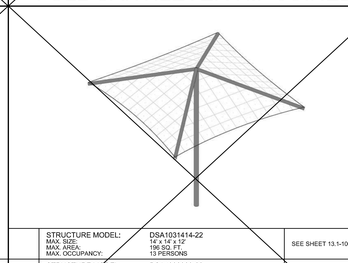

| | | |
|---|---|---|
| STRUCTURE MODEL: | DSA1031414-22 | SEE SHEET 13.1-1000 |
| MAX. SIZE: | 14' x 14' x 12' | |
| MAX. AREA: | 196 SQ. FT. | |
| MAX. OCCUPANCY: | 13 PERSONS | |
| STRUCTURE MODEL: | DSA1032020-22 | SEE SHEET 14.1-1000 |
| MAX. SIZE: | 20' x 20' x 12' | |
| MAX. AREA: | 400 SQ. FT. | |
| MAX. OCCUPANCY: | 26 PERSONS | |

FOR DSA 103 TESTING & INSPECTIONS SAMPLE, SEE PC T-3.0 & PC T-4.0

## SINGLE POST PYRAMID

NOT USED

NOT USED

NOT USED

IDENTIFICATION STAMP
DIV. OF THE STATE ARCHITECT
APP. 04-123431 INC:
REVIEWED FOR
SS ☑ FLS ☑ ACS ☑
DATE: 04/11/2024

THESE PLANS AND SPECIFICATIONS ARE THE PROPERTY OF USA SHADE AND FABRIC STRUCTURES AND SHALL NOT BE REPRODUCED WITHOUT THEIR WRITTEN

USASHADE & Fabric Structures
CORPORATE HEADQUARTERS
2580 ESTERS BLVD. SUITE 100
DFW AIRPORT, TX, 75261
800-966-5005

**CERTIFICATIONS:**
IAS CERTIFICATION No: FA-428
CLARK COUNTY MANUFACTURER CERTIFICATION NUMBER (NEVADA): 355

**CUSTOMER:**
Murrieta Valley U.S.D.

**PROJECT NAME:**
Dorothy McElhinney M.S.

**LOCATION:**
35125 Briggs Road
Murrieta, CA 92563

**MODEL NUMBER:**

APPROVED
DIV. OF THE STATE ARCHITECT
APP: 04-121917 PC
REVIEWED FOR
SS ☑ FLS ☑ ACS ☑ CG ☐
DATE: 10/30/2023

**STRUCTURE TYPE:**

**SCALE : VARIES**

**DRAWING SIZE:** D

PRE-CHECK (PC) DOCUMENT
Code : 2022 CBC
A separate project application for construction is required.

| | | |
|---|---|---|
| Eng. By : | DWH | 2/14/23 |
| Design By : | DWH | 2/14/23 |
| Approved By : | DWH | 2/14/23 |

**DRAWING DESCRIPTION:**

**DWG.** UNIT SELECTION

**SHEET** T-2.0

**REV.**

REGISTERED PROFESSIONAL ENGINEER — Mark Alan Albert — No. 3693 — STRUCTURAL — STATE OF CALIFORNIA
10/18/2023

LICENSED ARCHITECT — DAVID HIGGINBOTHAM — C19168 — 10-31-25 RENEWAL — STATE OF CALIFORNIA

## DSA 103-22: LISTING OF STRUCTURAL TESTS & SPECIAL INSPECTIONS, 2022 CBC

**Application Number:** 04-121917
**DSA File Number:**
**School Name:** PC FABRIC SHADE STRUCTURES
**Increment Number:**
**School District:** USA SHADE AND FABRIC STRUCTURES
**Date Created:** 2023-02-15 15:23:09

### 2022 CBC

**IMPORTANT:** This form is only a summary list of structural tests and some of the special inspections required for the project. Generally, the structural tests and special inspections noted on this form are those that will be performed by the Geotechnical Engineer of Record, Laboratory of Record, or Special Inspector. The actual complete test and inspection program must be performed as detailed on the DSA approved documents. The appendix at the bottom of this form identifies work NOT subject to DSA requirements for special inspection or structural testing. The project inspector is responsible for providing inspection of all facets of construction, including but not limited to, special inspections not listed on this form such as structural wood framing, high-load wood diaphragms, cold-formed steel framing, and erection of non-structural components, etc., per Title 24, Part 2, Chapter 17A (2022 CBC).

****NOTE:** Undefined section and table references found in this document are from the CBC, or California Building Code.

**KEY TO COLUMNS**

| 1. TYPE | 2. PERFORMED BY |
|---|---|
| **Continuous** – Indicates that a continuous special inspection is required | **GE (Geotechnical Engineer)** – Indicates that the special inspection shall be performed by a registered geotechnical engineer or his or her authorized representative. |
| **Periodic** – Indicates that a periodic special inspection is required | **LOR (Laboratory of Record)** – Indicates that the test or special inspection shall be performed by a testing laboratory accepted in the DSA Laboratory Evaluation and Acceptance (LEA) Program. See CAC Section 4-335. |
| **Test** – Indicates that a test is required | **PI (Project Inspector)** – Indicates that the special inspection may be performed by a project inspector when specifically approved by DSA. |
| | **SI (Special Inspection)** – Indicates that the special inspection shall be performed by an appropriately qualified/approved special inspector. |



## DSA 103-22: LISTING OF STRUCTURAL TESTS & SPECIAL INSPECTIONS (CONCRETE), 2022 CBC

**Table 1705A.3, ACI 318-19 Sections 26.12 & 26.13**
**Application Number:** 04-121917
**DSA File Number:**
**School Name:** PC FABRIC SHADE STRUCTURES
**Increment Number:**
**School District:** USA SHADE AND FABRIC STRUCTURES
**Date Created:** 2023-02-15 15:23:09

| | C1. CAST-IN-PLACE CONCRETE | | | |
|---|---|---|---|---|
| | **Test or Special Inspection** | **Type** | **Performed By** | **Code References and Notes** |
| ☑ | **a.** Verify use of required design mix. | **Periodic** | **SI** | **Table 1705A.3 Item 5, 1910A.1.** |
| ☑ | **b.** Identify, sample, and test reinforcing steel. | **Test** | **LOR** | **1910A.2**; ACI 318-19 Ch.20 and Section 26.6.1.2; DSA IR 17-10. (See Appendix (end of this form) for exemptions.) |
| ☑ | **c.** During concrete placement, fabricate specimens for strength tests, perform slump and air content tests, and determine the temperature of the concrete. | **Test** | **LOR** | **Table 1705A.3 Item 6**; ACI 318-19 Sections 26.5 & 26.12. |
| ☑ | **d.** Test concrete (f'c). | **Test** | **LOR** | **1905A.1.17**; ACI 318-19 Section 26.12. |
| ☑ | **e.** Batch plant inspection: **Eliminated** | **See Notes** | **SI** | Default of "**Continuous**" per **1705A.3.3**. If approved by DSA, batch plant inspection may be reduced to "**Periodic**" subject to requirements in Section **1705A.3.3.1.**, or eliminated per **1705A.3.3.2.** See IR 17-13. (See Appendix (end of this form) for exemptions.) |
| ☐ | **f.** Welding of reinforcing steel. | Provide special inspection per STEEL, Category S/AA(d) & (e) and/or S/AS(g) & (h) below. | | |

| | C2. PRESTRESSED / POST-TENSIONED CONCRETE (IN ADDITION TO SECTION C1): | | | |
|---|---|---|---|---|
| | **Test or Special Inspection** | **Type** | **Performed By** | **Code References and Notes** |
| ☐ | **a.** Sample and test prestressing tendons and anchorages. | **Test** | **LOR** | **1705A.3.4, 1910A.3** |
| ☐ | **b.** Inspect placement of prestressing tendons. | **Periodic** | **SI** | **1705A.3.4, Table 1705A.3 Item 1 & 9.** |



## DSA 103-22: LISTING OF STRUCTURAL TESTS & SPECIAL INSPECTIONS (STEEL AND ALUMNINUM), 2022 CBC

**1705A.2.1, Table 1705A.2.1, AISC 303-16, AISC 341-16, AISC 358-16, AISC 360-16, AISI S100-20, RCSC 2014, AWS D1.1, AWS D1.2, AWS D1.3, AWS D1.4, AWS D1.8**
**Application Number:** 04-121917
**DSA File Number:**
**School Name:** PC FABRIC SHADE STRUCTURES
**Increment Number:**
**School District:** USA SHADE AND FABRIC STRUCTURES
**Date Created:** 2023-02-15 15:23:09

| | S/A3. WELDING: | | | |
|---|---|---|---|---|
| | **Test or Special Inspection** | **Type** | **Performed By** | **Code References and Notes** |
| ☑ | **a.** Verify weld filler material identification markings per AWS designation listed on the DSA-approved documents and the WPS. | **Periodic** | **SI** | **1705A.2.5, Table 1705A.2.1 Items 4 & 5**; AWS D1.1 and AWS D1.8 for structural steel; AWS D1.2 for Aluminum; AWS D1.3 for cold-formed steel; AWS D1.4 for reinforcing steel; DSA IR 17-3. |
| ☑ | **b.** Verify weld filler material manufacturer's certificate of compliance. | **Periodic** | **SI** | DSA IR 17-3. |
| ☑ | **c.** Verify WPS, welder qualifications and equipment. | **Periodic** | **SI** | DSA IR 17-3. |

| | S/A4. SHOP WELDING (IN ADDITION TO SECTION S/A3): | | | |
|---|---|---|---|---|
| | **Test or Special Inspection** | **Type** | **Performed By** | **Code References and Notes** |
| ☑ | **a.** Inspect groove welds, multi-pass fillet welds, single pass fillet welds > 5/16", plug and slot welds. | **Continuous** | **SI** | **Table 1705A.2.1 Items 5a.1–4**; AISC 360-16 (and AISC 341-16 as applicable); DSA IR 17-3. |
| ☑ | **b.** Inspect single-pass fillet welds ≤ 5/16", floor and roof deck welds. | **Periodic** | **SI** | **1705A.2.2, Table 1705A.2.1 Items 5a.5 & 5a.6**; AISC 360-16 (and AISC 341-16 as applicable); DSA IR 17-3. |
| ☐ | **c.** Inspect welding of stairs and railing systems. | **Periodic** | **SI** | **1705A.2.1**; AISC 360-16 (and AISC 341-16 as applicable); AWS D1.1 & D1.3; DSA IR 17-3. |
| ☐ | **d.** Verification of reinforcing steel weldability other than ASTM A706. | **Periodic** | **SI** | **1705A.3.1**; AWS D1.4; DSA IR 17-3. Verify carbon equivalent reported on mill certificates. |
| ☐ | **e.** Inspect welding of reinforcing steel. | **Continuous** | **SI** | **Table 1705A.2.1 Item 5b, 1705A.3.1, Table 1705A.3 Item 2, 1903A.B;** AWS D1.4; DSA IR 17-3. |



## DSA 103-22: LISTING OF STRUCTURAL TESTS & SPECIAL INSPECTIONS (STEEL AND ALUMNINUM), 2022 CBC

**1705A.2.1, Table 1705A.2.1, AISC 303-16, AISC 341-16, AISC 358-16, AISC 360-16, AISI S100-20, RCSC 2014, AWS D1.1, AWS D1.2, AWS D1.3, AWS D1.4, AWS D1.8**
**Application Number:** 04-121917
**DSA File Number:**
**School Name:** PC FABRIC SHADE STRUCTURES
**Increment Number:**
**School District:** USA SHADE AND FABRIC STRUCTURES
**Date Created:** 2023-02-15 15:23:09

| | c. Storage rack anchorage installation. | **Periodic** | **SI** | ANSI/MH16.1 Section 7.3.2; Table 1705A.13.7 |
|---|---|---|---|---|
| ☐ | **d.** Completed storage rack system to indicate compliance with the approved construction documents. | **Periodic** | **SI*** | Table 1705A.13.7. * May be performed by the project inspector when specifically approved by DSA. |

| | S/A11. Other Steel | | | |
|---|---|---|---|---|
| | **Test or Special Inspection** | **Type** | **Performed By** | **Code References and Notes** |
| ☐ | **a.** | | | |



## DSA 103-22: LISTING OF STRUCTURAL TESTS & SPECIAL INSPECTIONS (SOILS), 2022 CBC

**Table 1705A.6, Table 1705A.7, Table 1705A.8**
**Application Number:** 04-121917
**DSA File Number:**
**School Name:** PC FABRIC SHADE STRUCTURES
**Increment Number:**
**School District:** USA SHADE AND FABRIC STRUCTURES
**Date Created:** 2023-02-15 15:23:09

**Geotechnical Reports: Project does NOT have and does NOT require a geotechnical report**

| | S1. GENERAL: | | | |
|---|---|---|---|---|
| | **Test or Special Inspection** | **Type** | **Performed By** | **Code References and Notes** |
| ☑ | **a.** Verify that:<br>• Site has been prepared properly prior to placement of controlled fill and/or excavations for foundations.<br>• Foundation excavations are extended to proper depth and have reached proper material.<br>• Materials below footings are adequate to achieve the design bearing capacity. | **See Notes** | **PI** | Refer to specific items identified in the Appendix listing exemptions for limitations. Placement of controlled fill exceeding 12" depth under foundations is not permitted without a geotechnical report. |

| | S2. SOIL COMPACTION AND FILL: | | | |
|---|---|---|---|---|
| | **Test or Special Inspection** | **Type** | **Performed By** | **Code References and Notes** |
| ☑ | **a.** Verify use of proper materials, densities and inspect lift thicknesses, placement and compaction during placement of fill. | **Continuous** | **LOR*** | * Under the supervision of a geotechnical engineer or LOR's engineering manager. Refer to specific items identified in the Appendix listing exemptions for limitations. |
| ☑ | **b.** Compaction testing. | **Test** | **LOR*** | * Under the supervision of a geotechnical engineer or LOR's engineering manager. Refer to specific items identified in the Appendix listing exemptions for limitations. |

| | S3. DRIVEN DEEP FOUNDATIONS (PILES): | | | |
|---|---|---|---|---|
| | **Test or Special Inspection** | **Type** | **Performed By** | **Code References and Notes** |
| ☐ | **a.** Verify pile materials, sizes and lengths comply with the requirements. | **Continuous** | **GE*** | * By geotechnical engineer or his or her qualified representative. |
| ☐ | **b.** Determine capacities of test piles and conduct additional load tests as required. | **Test** | **LOR*** | * Under the supervision of the geotechnical engineer. |



## DSA 103-22: LISTING OF STRUCTURAL TESTS & SPECIAL INSPECTIONS (CONCRETE), 2022 CBC

**Table 1705A.3, ACI 318-19 Sections 26.12 & 26.13**
**Application Number:** 04-121917
**DSA File Number:**
**School Name:** PC FABRIC SHADE STRUCTURES
**Increment Number:**
**School District:** USA SHADE AND FABRIC STRUCTURES
**Date Created:** 2023-02-15 15:23:09

| | **Test or Special Inspection** | **Type** | **Performed By** | **Code References and Notes** |
|---|---|---|---|---|
| ☐ | **c.** Verify in-situ concrete strength prior to stressing of post-tensioned tendons. | **Periodic** | **SI** | **Table 1705A.3 Item 13.** Special inspector to verify specified concrete strength test prior to stressing. |
| ☐ | **d.** Inspect application of post-tensioning or prestressing forces and grouting of bonded prestressing tendons. | **Continuous** | **SI** | **1705A.3.4, Table 1705A.3 Item 9**; ACI 318-14 Section 26.13 |

| | C3. PRECAST CONCRETE (IN ADDITION TO SECTION C1): | | | |
|---|---|---|---|---|
| | **Test or Special Inspection** | **Type** | **Performed By** | **Code References and Notes** |
| ☐ | **a.** Inspect fabrication of precast concrete members. | **Continuous** | **SI** | ACI 318-19 Section 26.13. |
| ☐ | **b.** Inspect erection of precast concrete members. | **Periodic** | **SI*** | **Table 1705A.3 Item 10.** * May be performed by PI when specifically approved by DSA. |
| ☐ | **c.** For precast concrete diaphragm connections or reinforcement at joints classified as moderate or high deformability elements (MDE or HDE) in structures assigned to Seismic Design Category D, E or F, inspect such connections and reinforcement in the field for:<br>1. Installation of the embedded parts<br>2. Completion of the continuity of reinforcement across joints.<br>3. Completion of connections in the field. | **Continuous** | **SI** | Table 1705A.3; ACI 318-19 Section 26.13.1.3; ACI 550.5 |
| ☐ | **d.** Inspect installation tolerances of precast concrete diaphragm connections for compliance with ACI 550.5. | **Periodic** | **SI** | Table 1705A.3; ACI 318-19 Section 26.13.1.3; ACI 550.5 |



## DSA 103-22: LISTING OF STRUCTURAL TESTS & SPECIAL INSPECTIONS (STEEL AND ALUMNINUM), 2022 CBC

**1705A.2.1, Table 1705A.2.1, AISC 303-16, AISC 341-16, AISC 358-16, AISC 360-16, AISI S100-20, RCSC 2014, AWS D1.1, AWS D1.2, AWS D1.3, AWS D1.4, AWS D1.8**
**Application Number:** 04-121917
**DSA File Number:**
**School Name:** PC FABRIC SHADE STRUCTURES
**Increment Number:**
**School District:** USA SHADE AND FABRIC STRUCTURES
**Date Created:** 2023-02-15 15:23:09

| | **Test or Special Inspection** | **Type** | **Performed By** | **Code References and Notes** |
|---|---|---|---|---|
| | **S/A5. FIELD WELDING (IN ADDITION TO SECTION S/A3):** | | | |
| ☐ | **a.** Inspect groove welds, multi-pass fillet welds, single pass fillet welds > 5/16", plug and slot welds. | **Continuous** | **SI** | **Table 1705A.2.1 Items 5a.1–4**; AISC 360-16 (AISC 341-16 as applicable); DSA IR 17-3. |
| ☐ | **b.** Inspect single-pass fillet welds ≤ 5/16". | **Periodic** | **SI** | **Table 1705A.2.1 Item 5a.5**; AISC 360-16 (AISC 341-16 as applicable); DSA IR 17-3. |
| ☐ | **c.** Inspect end-welded studs (ASTM A-108) installation (including bend test). | **Periodic** | **SI** | **2213.6**; AISC 360-16 (AISC 341-16 as applicable); AWS D1.1; DSA IR 17-3. |
| ☐ | **d.** Inspect floor and roof deck welds. | **Periodic** | **SI** | **1705A.2.2, Table 1705A.2.1 Item 5a.6**; AISC 360-16 (AISC 341-16 as applicable); AWS D1.3; DSA IR 17-3. |
| ☐ | **e.** Inspect welding of structural cold-formed steel. | **Periodic** | **SI*** | **1705A.2.5; AWS D1.3; DSA IR 17-3.** The quality control provisions of AISI S240-20 Chapter D shall also apply. * May be performed by the project inspector when specifically approved by DSA. |
| ☐ | **f.** Inspect welding of stairs and railing systems. | **Periodic** | **SI*** | **1705A.2.1**; AISC 360-16 (AISC 341-16 as applicable); AWS D1.1 & D1.3; DSA IR 17-3. * May be performed by the project inspector when specifically approved by DSA. |
| ☐ | **g.** Verification of reinforcing steel weldability. | **Periodic** | **SI** | **1705A.3.1**; AWS D1.4; DSA IR 17-3. Verify carbon equivalent reported on mill certificates. |
| ☐ | **h.** Inspect welding of reinforcing steel. | **Continuous** | **SI** | **Table 1705A.2.1 Item 5b, 1705A.3.1, Table 1705A.3 Item 2, 1903A.B;** AWS D1.4; DSA IR 17-3. |



### GENERAL DSA-103 NOTES:

1. THE SAMPLE DSA-103 FORM PROVIDED ON THIS SHEET IS FOR ILLUSTRATIVE PURPOSES ONLY TO ASSIST IN THE COMPLETION OF SPECIFIC DSA-103 FORMS FOR FUTURE PROJECTS.
2. A CURRENT DSA-103 FORM IS TO BE COMPLETED FOR EACH APPLICATION THAT THIS P.C. DOCUMENT IS BEING INCORPORATED INTO AND ALL SAMPLE DSA-103 SHEETS ARE TO BE CROSSED OUT ON THIS SHEET

### ADDITIONAL TESTING AND INSPECTION NOTES:

1. THE PROJECT INSPECTOR AND TESTING AGENCY SHALL BE EMPLOYED BY THE SCHOOL DISTRICT AND APPROVED BY DSA AND THE ARCHITECT OF RECORD.
2. A "DSA CERTIFIED" PROJECT INSPECTRO EMPLOYED BY THE DISTRICT (OWNER) AND APPROVED BY DSA SHALL PROVIDE CONTINUOUS INSPECTION OF THE WORK. THE DUTIES OF THE INSPECTOR ARE DEFINED IN SECTION 4-342, PART 1, TITLE 24, CCR.
3. THE SITE PROJECT INSPECTOR SHALL BE CLASS 2.
4. A DSA ACCEPTED TESTING LABORATORY DIRECTLY EMPLOYED BY THE DISTRICT (OWNER) SHALL CONDUCT ALL THE REQUIRED TEST AND INSPECTIONS FOR THE PROJECT.
5. THE COSTS OF THE PROJECT INSPECTOR AND TESTING AGENCY SHALL BE BORN BY THE SCHOOL DISTRICT.
6. COPIES OF THE VERIFIED REPORTS SHALL BE SENT TO DSA, THE ARCHITECT, THE SCHOOL DISTRICT, THE CONTRACTOR, AND THE PROJECT INSPECTOR.
7. THE IN-PLANT INSPECTOR SHALL BE A WELDING SPECIAL INSPECTOR FOR MATERIAL VERIFICATION AND WELDING.
8. PER 2022 CBC, SECTION 1705A.3.3, BATCH PLANT INSPECTION MAY BE WAIVED WHEN THE FOLLOWING REQUIREMENTS ARE MET:
   - 8.1. A LICENSED WEIGHMASTER SHALL POSITIVELY IDENTIFY QUANTITY OF MATERIALS AND CERTIFY EACH LOAD BY A BATCH TICKET.
   - 8.2. BATCH TICKETS, INCLUDING MATERIAL QUANTITIES AND WEIGHTS SHALL ACCOMPANY THE LOAD, SHALL BE TRANSMITTED TO THE INSPECTOR OF RECORD BY THE TRUCK DRIVER WITH LOAD IDENTIFIED THEREON. THE LOAD SHALL NOT BE PLACED WITHOUT A BATCH TICKET IDENTIFYING THE MIX. THE INSPECTOR OF RECORD SHALL KEEP A DAILY RECORD OF PLACEMENTS, IDENTIFYING EACH TRUCK, IT'S LOAD, TIME OF RECEIPT AT THE JOBSITE, AND APPROXIMATE LOCATION OF DEPOSIT IN THE STRUCTURE AND SHALL MAINTAIN A COPY OF THE DAILY RECORD AS REQUIRED BY THE ENFORCING AGENCY.

## DSA 103-22: LISTING OF STRUCTURAL TESTS & SPECIAL INSPECTIONS (SOILS), 2022 CBC

**Table 1705A.6, Table 1705A.7, Table 1705A.8**
**Application Number:** 04-121917
**DSA File Number:**
**School Name:** PC FABRIC SHADE STRUCTURES
**Increment Number:**
**School District:** USA SHADE AND FABRIC STRUCTURES
**Date Created:** 2023-02-15 15:23:09

| | **Test or Special Inspection** | **Type** | **Performed By** | **Code References and Notes** |
|---|---|---|---|---|
| ☐ | **c.** Inspect driving operations and maintain complete and accurate records for each pile. | **Continuous** | **GE*** | * By geotechnical engineer or his or her qualified representative. |
| ☐ | **d.** Verify locations of piles and their plumbness, confirm type and size of hammer, record number of blows per foot of penetration, determine required penetrations to achieve design capacity, record tip and butt elevations and record any pile damage. | **Continuous** | **GE*** | * By geotechnical engineer or his or her qualified representative. |
| ☐ | **e.** Steel piles. | Provide tests and inspections per STEEL section below. | | |
| ☐ | **f.** Concrete piles and concrete filled piles. | Provide tests and inspections per CONCRETE section below. | | |
| ☐ | **g.** For specialty piles, perform additional inspections as determined by the registered design professional in responsible charge. | * | * | * As defined on drawings or specifications. |

| | S4. CAST-IN-PLACE DEEP FOUNDATIONS (PIERS): | | | |
|---|---|---|---|---|
| | **Test or Special Inspection** | **Type** | **Performed By** | **Code References and Note** |
| ☑ | **a.** Inspect drilling operations and maintain complete and accurate records for each pier. | **Continuous** | **PI** | Continuous inspection to be provided by project inspector. Refer to specific items identified in the Appendix listing exemptions for limitations. |
| ☑ | **b.** Verify pier locations, diameters, plumbness and lengths.Record concrete or grout volumes. | **Continuous** | **PI** | Continuous inspection to be provided by project inspector. Refer to specific items identified in the Appendix listing exemptions for limitations. |
| ☑ | **c.** Concrete piers. | Provide tests and inspections per CONCRETE section below. | | |



## DSA 103-22: LISTING OF STRUCTURAL TESTS & SPECIAL INSPECTIONS (CONCRETE), 2022 CBC

**Table 1705A.3, ACI 318-19 Sections 26.12 & 26.13**
**Application Number:** 04-121917
**DSA File Number:**
**School Name:** PC FABRIC SHADE STRUCTURES
**Increment Number:**
**School District:** USA SHADE AND FABRIC STRUCTURES
**Date Created:** 2023-02-15 15:23:09

| | C4. SHOTCRETE (IN ADDITION TO SECTION C1): | | | |
|---|---|---|---|---|
| | **Test or Special Inspection** | **Type** | **Performed By** | **Code References and Notes** |
| ☐ | **a.** Inspect shotcrete placement for proper application techniques. | **Continuous** | **SI** | **1705A.3.9, Table 1705A.3 Item 7, 1908A.1, 1908A.2, 1908A.3.** See ACI 506.2-13 Section 3.4; ACI 506R-16. |
| ☐ | **b.** Sample and test shotcrete (f'c). | **Test** | **LOR** | **1908A.2, 1705A.3.8** |

| | C5. POST-INSTALLED ANCHORS: | | | |
|---|---|---|---|---|
| | **Test or Special Inspection** | **Type** | **Performed By** | **Code References and Notes** |
| ☐ | **a.** Inspect installation of post-installed anchors | **See Notes** | **SI*** | **1617A.1.19, Table 1705A.3 Item 4a (Continuous) & 4b (Periodic), 1705A.3.8** (See Appendix (end of this form) for exemptions). ACI 318-14 Sections 17.8 & 26.13. * May be performed by the project inspector when specifically approved by DSA. |
| ☐ | **b.** Test post-installed anchors. | **Test** | **LOR** | **1910A.5.** (See Appendix (end of this form) for exemptions.) |

| | C6. OTHER CONCRETE: | | | |
|---|---|---|---|---|
| | **Test or Special Inspection** | **Type** | **Performed By** | **Code References and Notes** |
| ☐ | **a.** | | | |



## DSA 103-22: LISTING OF STRUCTURAL TESTS & SPECIAL INSPECTIONS (STEEL AND ALUMNINUM), 2022 CBC

**1705A.2.1, Table 1705A.2.1, AISC 303-16, AISC 341-16, AISC 358-16, AISC 360-16, AISI S100-20, RCSC 2014, AWS D1.1, AWS D1.2, AWS D1.3, AWS D1.4, AWS D1.8**
**Application Number:** 04-121917
**DSA File Number:**
**School Name:** PC FABRIC SHADE STRUCTURES
**Increment Number:**
**School District:** USA SHADE AND FABRIC STRUCTURES
**Date Created:** 2023-02-15 15:23:09

| | **Test or Special Inspection** | **Type** | **Performed By** | **Code References and Notes** |
|---|---|---|---|---|
| | **S/A6. NONDESTRUCTIVE TESTING:** | | | |
| ☐ | **a.** Ultrasonic | **Test** | **LOR** | **1705A.2.1, 1705A.2.5;** AISC 341-16 J6.2, AISC 360-16 N5.5; AWS D1.1, AWS D1.8; DSA IR 17-2. |
| ☐ | **b.** Magnetic Particle | **Test** | **LOR** | **1705A.2.1, 1705A.2.5;** AISC 341-16 J6.2, AISC 360-16 N5.5; AWS D1.1, AWS D1.8; DSA IR 17-2. |
| ☐ | **c.** | **Test** | **LOR** | |

| | S/A7. STEEL JOISTS AND TRUSSES: | | | |
|---|---|---|---|---|
| | **Test or Special Inspection** | **Type** | **Performed By** | **Code References and Notes** |
| ☐ | **a.** Verify size, type and grade for all chord and web members as well as connectors and weld filler material; verify joist profile, dimensions and camber (if applicable); verify all weld locations, lengths and profiles; mark or tag each joist. | **Continuous** | **SI** | **1705A.2.3; Table 1705A.2.1;** AWS D1.1; DSA IR 22-3 for steel joists only. **1705A.2.4;** AWS D1.3 for cold-formed steel trusses. |



## DSA 103-22: LISTING OF STRUCTURAL TESTS & SPECIAL INSPECTIONS (STEEL AND ALUMNINUM), 2022 CBC

**1705A.2.1, Table 1705A.2.1, AISC 303-16, AISC 341-16, AISC 358-16, AISC 360-16, AISI S100-20, RCSC 2014, AWS D1.1, AWS D1.2, AWS D1.3, AWS D1.4, AWS D1.8**
**Application Number:** 04-121917
**DSA File Number:**
**School Name:** PC FABRIC SHADE STRUCTURES
**Increment Number:**
**School District:** USA SHADE AND FABRIC STRUCTURES
**Date Created:** 2023-02-15 15:23:09

| | **Test or Special Inspection** | **Type** | **Performed By** | **Code References and Notes** |
|---|---|---|---|---|
| | **S/A8. SPRAYED FIRE-RESISTANT MATERIALS:** | | | |
| ☐ | **a.** Examine structural steel surface conditions, inspect application, take samples, measure thickness and verify compliance of all aspects of application with DSA-approved documents. | **Periodic** | **SI** | **1705A.15, 1705A.1, 1705A.2, 1705A.3, 1705A.4.** |
| ☐ | **b.** Test density. | **Test** | **LOR** | **1705A.15.1, 1705A.15.5, ASTM E736** |
| ☐ | **c.** Bond strength adhesion/cohesion. | **Test** | **LOR** | **1705A.15.1, 1705A.15.4, ASTM E605** |

| | S/A9. ANCHOR BOLTS AND ANCHOR RODS: | | | |
|---|---|---|---|---|
| | **Test or Special Inspection** | **Type** | **Performed By** | **Code References and Notes** |
| ☐ | **a.** Anchor Bolts and Anchor Rods | **Test** | **LOR** | Sample and test anchor bolts and anchor rods not readily identifiable per procedures noted in DSA IR 17-11. |
| ☐ | **b.** Threaded rod not used for foundation anchorage. | **Test** | **LOR** | Sample and test threaded rods not readily identifiable per procedures noted in DSA IR 17-11. |

| | S/A10. STORAGE RACK SYSTEMS: | | | |
|---|---|---|---|---|
| | **Test or Special Inspection** | **Type** | **Performed By** | **Code References and Notes** |
| ☐ | **a.** Materials used, to verify compliance with one or more of the material test reports in accordance with the approved construction documents. | **Periodic** | **SI** | Table 1705A.13.7 |
| ☐ | **b.** Fabricated storage rack elements. | **Periodic** | **SI** | 1704A.2.5, Table 1705A.13.7 |



## DSA 103-22: LISTING OF STRUCTURAL TESTS & SPECIAL INSPECTIONS (STEEL AND ALUMNINUM), 2022 CBC

**1705A.2.1, Table 1705A.2.1, AISC 303-16, AISC 341-16, AISC 358-16, AISC 360-16, AISI S100-20, RCSC 2014, AWS D1.1, AWS D1.2, AWS D1.3, AWS D1.4, AWS D1.8**
**Application Number:** 04-121917
**DSA File Number:**
**School Name:** PC FABRIC SHADE STRUCTURES
**Increment Number:**
**School District:** USA SHADE AND FABRIC STRUCTURES
**Date Created:** 2023-02-15 15:23:09

| | **Test or Special Inspection** | **Type** | **Performed By** | **Code References and Notes** |
|---|---|---|---|---|
| | **S/A1. STRUCTURAL STEEL, COLD-FORMED STEEL AND ALUMINUM USED FOR STRUCTURAL PURPOSES** | | | |
| ☑ | **a.** Verify identification of all materials and • Mill certificates indicate material properties that comply with requirements.<br>• Material sizes, types and grades comply with requirements. | **Periodic** | * | **Table 1705A.2.1 Item 3a–3c.** 2203A.1; AISI S100-20 Section A3.1 & A3.2, AISI S240-20 Section A3 & A5, AISI S220-20 Sections A4 & A6. * By special inspector or qualified technician when performed off-site. |
| ☑ | **b.** Test unidentified materials | **Test** | **LOR** | **2202A.1.** |
| ☑ | **c.** Examine seam welds of HSS shapes | **Periodic** | **SI** | DSA IR 17-3. |
| ☑ | **d.** Verify and document steel fabrication per DSA-approved construction documents. | **Periodic** | **SI** | Not applicable to cold-formed steel light-frame construction, except for trusses (**1705A.2.4**). |
| ☐ | **e.** Buckling restrained braces. | **Test** | **LOR** | Testing and special inspections in accordance with IR 22-4. |

| | S/A2. HIGH-STRENGTH BOLTS | SEE STRUCTURAL NOTES ON SERIES 1000 SHEETS FOR JOINT TYPE | | |
|---|---|---|---|---|
| | **Test or Special Inspection** | **Type** | **Performed By** | **Code References and Notes** |
| ☑ | **a.** Verify identification markings and manufacturer's certificates of compliance conform to ASTM standards specified in the DSA-approved documents. | **Periodic** | **SI** | **Table 1705A.2.1 Items 1a & 1b, 2202A.1;** AISC 360-16 Section A3.3, J3.1, and N3.2; RCSC 2014 Section 1.5 & 2.1; DSA IR 17-8 & DSA IR 17-9. |
| ☑ | **b.** Test high-strength bolts, nuts and washers. | **Test** | **LOR** | **Table 1705A.2.1 Item 1c, 2213A.1;** RCSC 2014 Section 7.2; DSA IR 17-8. |
| ☑ | **c.** Bearing-type ("snug tight") connections. | **Periodic** | **SI** | **Table 1705A.2.1 Item 2a, 1705A.2.6, 2204A.2**; AISC 360-16 J3.1, J3.2, M2.5 & N5.6; RCSC 2014 Sections 9.2 & 9.3; DSA IR 17-9. |
| ☑ | **d.** Pretensioned and slip-critical connections. | * | **SI** | **Table 1705A.2.1 Items 2b & 2c, 1705A.2.6, 2204A.2**; AISC 360-16 J3.1, J3.2, M2.5 & N5.6; RCSC 2014 Sections 9.2 & 9.3; DSA IR 17-9. "Continuous" or "Periodic" depends on the tightening method used. |



IDENTIFICATION STAMP
DIV. OF THE STATE ARCHITECT
APP. 04-123431 INC:
REVIEWED FOR
SS ☑ FLS ☑ ACS ☑
DATE: 04/11/2024

THESE PLANS AND SPECIFICATIONS ARE THE PROPERTY OF USA SHADE AND FABRIC STRUCTURES AND SHALL NOT BE REPRODUCED WITHOUT THEIR WRITTEN

USA SHADE & Fabric Structures®
**CORPORATE HEADQUARTERS**
2580 ESTERS BLVD. SUITE 100
DFW AIRPORT, TX, 75261
800-966-5005

**CERTIFICATIONS:**
IAS CERTIFICATION No: FA-428
CLARK COUNTY MANUFACTURER CERTIFICATION NUMBER (NEVADA): 355

**CUSTOMER:**
Murrieta Valley U.S.D.

**PROJECT NAME:**

**LOCATION:**
Dorothy McElhinney M.S.
35125 Briggs Road
Murrieta, CA 92563

**MODEL NUMBER:**

APPROVED
DIV. OF THE STATE ARCHITECT
APP: 04-121917 PC
REVIEWED FOR
SS ☑ FLS ☑ ACS ☒ CG ☐
DATE: 10/30/2023

**STRUCTURE TYPE:**

**SCALE : VARIES**

**DRAWING SIZE:**
**D**

PRE-CHECK (PC) DOCUMENT
Code : 2022 CBC
A separate project application for construction is required.

| | | |
|---|---|---|
| **Eng. By :** | **DWH** | **2/14/23** |
| **DesIgn By :** | **DWH** | **2/14/23** |
| **Approved By :** | **DWH** | **2/14/23** |

**DRAWING DESCRIPTION:**

**DWG.**
**T&I FORMS**

**SHEET**
**T-3.0**

**REV.**

REGISTERED PROFESSIONAL ENGINEER MARK ALBERT No. 3693 STRUCTURAL STATE OF CALIFORNIA
10/18/2023

LICENSED ARCHITECT DAVID HIGGINS C19168 10-31-25 RENEWAL DATE STATE OF CALIFORNIA

# DSA 103 (SAMPLE) - STATEMENT OF STRUCTURAL TESTS AND INSPECTIONS

GENERAL NOTES

1.- SPECIAL INSPECTION REQUIREMENTS SHALL FOLLOW THE ATTACHED SAMPLE TEST AND INSPECTION LIST (T & I LIST) APPROVED BY DSA. THE SHOP WELDING INSPECTION SHALL INCLUDE WELDING OF ALL STEEL MEMBERS AND IDENTIFICATION OF STEEL THROUGH MILL CERTIFICATE OR MATERIAL TESTING, UNCERTIFIED STEEL SHALL BE TESTED TO THE REQUIREMENTS OF CBC 2022 CHAPTER 17A. THE FIELD SPECIAL INSPECTION SHALL INCLUDE COMPRESSION CYLINDER TESTS FOR THE CONCRETE FOUNDATION.

2.- STRUCTURE SHALL BE IN THE LOCATION SHOWN ON THE SITE SPECIFIC DSA APPLICATION DRAWING.

3.- FOUNDATION DESIGN BASED ON CBC 2022, TABLE 1806A.2, SOIL CLASS 5 (ALLOWABLE FOUNDATION PRESSURE 1500 PSF)

4.- DESIGN PER FOLLOWING CODES: CBC 2022 (CHAPTER 35), ASCE 7-16, AISC 360-16, AISC 341-16, ACI 318-19, ASCE 55-16 & ASCE 19-16

STRUCTURAL STEEL

1.- FABRICATION OF THE STEEL STRUCTURES SHALL BE PERFORMED BY SHADE STRUCTURES OR AN AUTHORIZED LICENSEE. MATERIAL TESTING (OR MILL CERTIFICATES) AND INSPECTION OF WELDING SHALL BE CONDUCTED PER CBC 2022 SECTIONS 1704A, 1705A, 1705A.2, AND TABLE 1705A.2.1.

2.- ONLY CALIFORNIA LICENSED CONTRACTORS AUTHORIZED BY SHADE STRUCTURES SHALL INSTALL THE SHADE STRUCTURES.

3.- ALL WORK SHALL CONFORM TO CBC 2022 EDITION, TITLE 24, CALIFORNIA CODE OF REGULATIONS (CCR)

4.- ALL GALVANIZED STEEL TUBE PRODUCTS MANUFACTURED BY ALLIED TUBE & CONDUIT FOR THIS STRUCTURE SHALL BE, AND CONFORM TO ASTM A500-16 GRADE C, IN ITS' ENTIRETY.
TYPICAL MECHANICAL PROPERTIES ARE:
ROUND TUBE GRADE C 46,000 PSI YIELD STRESS MINIMUM / 62,000 PSI TENSILE STRESS MINIMUM

5.- ALL STRUCTURAL SHAPES SHALL BE COLD FORMED HSS ASTM A500 GRADE C, UNLESS OTHERWISE NOTED. TYPICAL MECHANICAL PROPERTIES ACHIEVED FOR HSS PRODUCTS:
SQUARE AND RECTANGULAR 50,000 PSI YIELD STRESS / 62,000 PSI TENSILE STRESS
ROUND PIPE 50,000 PSI YIELD STRESS / 62,000 PSI TENSILE STRESS

6.- ALL PLATES PRODUCTS SHALL COMPLY WITH ASTM A572 GRADE 50.

7.- STRUCTURAL STEEL SHALL BE DETAILED, FABRICATED AND ERECTED IN ACCORDANCE WITH A.I.S.C. SPECIFICATIONS.

8.- ALL WELDING TO CONFORM WITH AMERICAN WELDING SOCIETY STANDARDS AND SHALL BE INSPECTED BY AN AWS/CWI INSPECTOR. AWS D1.1 FOR HOT ROLLED. AWS D1.3 FOR SHEET/COLD FORMED. AWS D1.8 SEISMIC SUPPLEMENT.

9.- ALL FULL PENETRATION WELD SHALL BE CONTINUOUSLY INSPECTED PER AWS D1.1 & D1.8.

10.- SHOP CONNECTIONS SHALL BE WELDED UNLESS NOTED OTHERWISE. ALL FILLET WELDS SHALL BE A MINIMUM OF 3/16" ER70SX ELECTRODES UNLESS OTHERWISE NOTED. GMAW IS ACCEPTABLE.

11.- ALL STAINLESS STEEL BOLTS SHALL COMPLY WITH ASTM F-593, YIELD STRENGTH= 65 KSI, TENSILE STRENGTH=100 KSI MINIMUM, ALLOY GROUP 2, CONDITION CW1. ALL NUTS SHALL COMPLY WITH ASTM F-594 ALLOY GROUP 2, CONDITION CW1. REFERRING TO RCSC, ASTM F-593 IS NOT CONSIDERED AS HIGH STRENGTH BOLTS. BOLTS, ITEM 11, SHALL BE TIGHTENED TO A SNUG TIGHT CONDITION (ST).

12.- ALL HIGH STRENGTH BOLTS SHALL COMPLY WITH ASTM F3125 GRADE A325 N (GALVANIZED). ALL NUTS SHALL COMPLY WITH ASTM A563DH, AND WASHERS SHALL COMPLY WITH ASTM F436. HIGH STRENGTH BOLTS, ITEM 15, SHALL BE TIGHTENED TO A SNUG TIGHT CONDITION (ST) WITH DOUBLE NUTS. ALL NUTS SHALL BE LUBRICATED WITH A LUBRICANT CONTAINING A VISIBLE DYE SO A VISUAL CHECK CAN BE MADE FOR THE LUBRICANT AT THE TIME OF THE FIELD INSTALLATION. WASHERS SHALL BE GALVANIZED PER ASTM F2329.

13.- ALL STRUCTURAL STEEL (ITEMS FROM NOTE 5) SHALL BE POWDER COATED WITH ONE SHOP COAT (2.5 MILS MIN.) OF ZINC-RICH PRIMER, UNDERCOAT, AND FINISH COAT, OR EQUIVALENT PAINT SYSTEM. THIS COAT IS A WEATHER RESISTANT POWDER COATING BASED ON POLYESTER TGIC (MANUFACTURED BY SHERWIN WILLIAMS, ASKO NOBEL, PPG OR TIGER DRYLAC). TO ACHIEVE OPTIMUM ADHESION, IT IS RECOMMENDED THAT THE PROPER TREATMENT AND DRYING TAKE PLACE BEFORE COATING. POLYESTER POWDER (TGIC) SPECIFICATIONS SHALL BE AS FOLLOWS:
- PENCIL HARDNESS (ASTM D-3363). - HUMIDITY (ASTM D-2247).
- SOLVENT RESISTANCE (PCI METHOD) - 50 DBL RUBS SL. SOFTNESS.

14.- ALL STEEL ROUND TUBING (ITEMS FROM NOTE 4) SHALL BE TRIPLE COATED FOR RUST PROTECTION USING THE IN-LINE ELECTROPLATING COAT PROCESS. TUBING SHALL BE INTERNALLY COATED WITH ZINC AND ORGANIC COATINGS TO PREVENT CORROSION AS MANUFACTURED BY ALLIED TUBE & CONDUIT.

15.- ALL EXPOSED STEEL FASTENERS SHALL BE STAINLESS STEEL (TYPE 304 MINIMUM), HOT DIP GALVANIZED (ASTM A153, CLASS D MINIMUM OR ASTM F2329) AS APPLICABLE, OR PROTECTED WITH CORROSION PREVENTIVE COATING THAT DEMONSTRATED NO MORE THAN 2% OF RED RUST IN MINIMUM 1,000 HOURS OF EXPOSURE IN SALT SPRAY TEST PER ASTM B117. ZINC-PLATED FASTENERS DO NOT COMPLY WITH THIS REQUIREMENT.

CONCRETE SPECIFICATION

1.- CONCRETE SHALL BE SAMPLED AND TESTED PER CBC 2022 SECTION 1903A & SHALL BE INSPECTED PER SECTION 1903A.

2.- CONCRETE TO BE F'c= 4500 PSI, TYPE V CEMENT PLUS POZZOLAN OR SLAG CEMENT, MAXIMUM WATER/CEMENT RATIO OF 0.45, PER ACI 318-19 CHAPTER 19. (NO ADMIXTURES CONTAINING CALCIUM CHLORIDE WILL BE USED.) REINFORCING STEEL SHALL CONFORM TO ASTM A-615 GRADE 60 AND TO BE Fy= 60000 PSI , MIN. GR. 60. ALSO COATED ACCORDING TO ASTM A767/ A767M, STANDARD SPECIFICATION FOR ZINC-COATING (GALVANIZED) STEEL BARS FOR CONCRETE REINFORCEMENT.

3.- ALL ANCHOR BOLTS SET IN NEW CONCRETE (WHEN APPLICABLE) SHALL COMPLY WITH ASTM F-1554 GRADE 36 (GALVANIZED PER ASTM A153, CLASS D MINIMUM OR ASTM F2329).
ANCHOR BOLT'S DIAMETER NEEDS TO BE AS FOLLOW:
A) ANCHOR BOLT Ø1 1/4"

4.- CERTIFIED MILL TEST REPORTS ARE TO BE PROVIDED FOR EACH SHIPMENT OF REINFORCEMENT.

5.- ALL NON-SHRINK GROUT SHALL HAVE A MINIMUM 28 DAYS COMPRESSIVE STRENGTH OF 5000 PSI, AND SHALL COMPLY THE REQUIREMENTS OF ASTM C109, ASTM C939, ASTM C1090, ASTM C1107, WHEN APPLICABLE.

6.- CONCRETE EXPOSED TO FREEZING-AND-THAWING CYCLES SHALL BE AIR ENTRAINED PER ACI 318 SECTION 19.3.3.

FABRIC SPECIFICATION

1.- FABRIC SHALL BE MANUFACTURED BY MULTIKNIT LTD., WHICH MEETS THE SPECIFICATIONS LISTED ON PAGE 2000, AND SHALL BE FABRICATED FROM POLYETHYLENE MATERIALS. MINIMUM SEAM LENGTH 3/4".

2.- THE FABRIC SHALL RETAIN 80% OF ITS TENSILE AND TEARING STRENGTH AFTER ULTRAVIOLET EXPOSURE PER ASTM G53 USING A 313 NM LIGHT SOURCE FOR 500 HOURS WHILE MOISTENED FOR 1 HOUR EVERY 12 HOURS.

3.- PROVIDE CERTIFICATION BY MANUFACTURER AND STATE FIRE MARSHAL TO SCHOOL'S DISTRICT INSPECTOR OF RECORD AT SITE SPECIFIC INSTALLATION. COPY OF FIRE CERTIFICATION SHALL BE SENT TO DSA.

4.- FABRIC SHALL REQUIRE ANNUAL INSPECTION AND MAINTENANCE BY THE DISTRICT. FIRE TEST ON FABRIC: NFPA 701 TEST 2 AND ASTM E 84 EXTENDED 30 MINUTES TEST. FLAME SPREAD INDEX (FSI): 10. SMOKE DEVELOPED INDEX (SDI): 50. FABRIC IS ACCEPTABLE FOR USE IN WILDLIFE URBAN INTERFACE AREA.

5.- FABRIC TOP NEEDS TO BE REMOVED IF SNOW EXCEEDING 5 PSF ARE ANTICIPATED, FABRIC TOP NEEDS TO BE REMOVED IF WINDS EXCEEDING 115 MPH ARE ANTICIPATED.

6.- A VISUAL INSPECTION LOOKING FOR TEAR AND ABNORMAL WEAR IN FABRIC MATERIAL AND THREAD IS REQUIRED PRIOR TO RE-INSTALLATION. USA SHADE & FABRIC STRUCTURES SHALL BE NOTIFIED IF SIGNIFICANT DAMAGE IS PRESENT BEFORE RE-INSTALLATION.

AIRCRAFT CABLE

1.- FOR FABRIC ATTACHMENT USE 3/8" 7x19 GALV. CABLE PER ASTM A1023/A1023M, WITH A BREAKING STRENGTH VALUE OF 14,400 LBS. CABLE SHALL BE TENSIONED TO 300 LBS MINIMUM AND 500 LBS MAXIMUM. THE MAXIMUM CALCULATED CABLE ALLOWABLE CAPACITY IS Sa=4909 LB.

2.- CABLES SHALL BE FED THROUGH THE FABRIC SLEEVES AROUND THE PERIMETER OF THE CANOPY AND TENSIONED UNTIL THE FABRIC PANELS (DESIGNED PURPOSELY UNDERSIZED) REACH A TAUT APPEARANCE. ANY LONG TERM CABLE SAG SHALL BE MINIMIZED DURING THE MAINTENANCE RE-TIGHTING VISITS AS REQUIRED.

MAXIMUM OCCUPANT LOAD (PER CBC 2022 TABLE 1604A.5)

| | |
|---|---|
| -K-12: | 250 PERSONS |
| -PUBLIC ASSEMBLY: | 300 PERSONS |
| -EDUCATIONAL OCCUPANCIES ABOVE 12TH GRADE: | 500 PERSONS |

CBC PC DESIGN NOTES

| | |
|---|---|
| BUILDING CODE | CBC 2022 (BASED ON IBC 2021) |
| FLOOR LIVE LOAD | N/A |
| ROOF LIVE LOAD | RLL 5 PSF |

ALLOWABLE SOIL PRESSURE:

| | |
|---|---|
| DL + LL (CONC FTG) | 1500 PSF |
| DL + LL + SEISMIC (CONC FTG) | 1500 PSF |
| LATERAL BEARING DESIGN VALUE | 100 PSF/FT BELOW NATURAL GRADE, PER TABLE 1806A.2 |

TWO TIMES THE TABULAR VALUE IS USED (200 PSF/FT)
PER CBC SECTION 1806A.3.4.
ALLOWABLE PIER FRICTIONAL RESISTANCE 250 PSF MAXIMUM
BASED ON SECTION 1810A.3.3.1.4 (ONE-SIXTH OF THE BEARING VALUE).
UPLIFT FRICTIONAL RESISTANCE HAVE A SAFETY FACTOR OF 3.

| | |
|---|---|
| ROOF SNOW LOAD | 5 PSF |
| ICE LOAD | ZERO PSF |
| FLOOD HAZARD AREA | ZONE X |

WHEN A SITE SPECIFIC PROJECT IS LOCATED IN A FLOOD ZONE OTHER THAN ZONE X, A LETTER STAMPED AND SIGNED FROM A SOILS ENGINEER IS NEEDED TO VALIDATE THE ALLOWABLE SOIL VALUES SPECIFIED IN THE PC ARE STILL APPLICABLE.

WIND DESIGN DIRECTIONAL PROCEDURE: ASCE 7-16, SECTION 27.3.2
NOTE: WIND DESIGN IS LIMITED TO UNOBSTRUCTED CLEAR FLOW CONDITION

| | | |
|---|---|---|
| -BASIC DESIGN WIND SPEED (3 SEC GUST) | V | 115 MPH |
| -ASD WIND LOAD (CBC 2022 SEC. 1603A.1.4) | $V_{ASD}$ | 90 MPH |
| -WIND EXPOSURE FACTOR | C | |
| -TOPOGRAPHIC FACTOR | Kzt | 1 |
| -RISK CATEGORY | II | |
| -VELOCITY PRESSURE EXPOSURE COEFFICIENT | Kz | 0.88 |
| -VELOCITY PRESSURE | qz | 25.32 PSF |

SEISMIC DESIGN:

| | | |
|---|---|---|
| -SITE CLASS | D | |
| NOTE: UNLESS A SITE-SPECIFIC GROUND MOTION HAZARD ANALYSIS IS PERFORMED, THE SM1 VALUE INCREASED BY 50% SHALL BE LESS THAN THE DESIGN CRITERIA STATED HEREIN. | | |
| | SS | 3.00g |
| | S1 | 1.389g |
| -SPECTRAL RESPONSE COEFFICIENTS | SDS | 2.00 |
| | SD1 | 1.39 |

-LATERAL FORCE RESISTING SYSTEM G.2 ORDINARY CANTILEVERED COLUMN SYSTEM.

| | | |
|---|---|---|
| -SEISMIC IMPORTANCE FACTOR | Ie | 1.0 |
| -DESIGN BASE SHEAR AT BASE | V | 6866 LB |
| -SEISMIC RESPONSE COEFFICIENTS | Cs | 1.6 |
| -RESPONSE MODIFICATION FACTOR | R | 1.25 |
| -ANALYSIS PROCEDURE | EQUIVALENT LATERAL FORCE | |
| -RISK CATEGORY | II | |
| -SEISMIC DESIGN CATEGORY | | E |
| -SITE COEFFICIENT CATEGORY | Fa | 1.2 |
| | Fv | 1.5 |
| -REDUNDANCY FACTOR | ρ | 1.3 |


GEOHAZARD REPORT IS NOT REQUIRED FOR OPEN FABRIC STRUCTURES 1,600 SQF OR LESS COMPLYING WITH THE REQUIREMENTS OF IR A-4 SECTION 3.1.1. OPEN FABRIC SHADE STRUCTURES GREATER THAN 1,600 SQUARE FEET UP TO A MAXIMUM OF 4,000 SQUARE FEET AND COMPLYING WITH THE REQUIREMENTS NOTED IN IR A-4 SECTION 3.1.1 DO NOT REQUIRE A GEOHAZARD REPORT PROVIDED A GEOTECHNICAL REPORT INDICATES THAT NO LIQUEFACTION POTENTIAL EXISTS.

ARCHITECT OF RECORD TO DETERMINE IF SPECIFIC SITE IS IN GEOLOGIC HAZARD ZONE. GEOHAZARD REPORT REQUIREMENTS PER DSA IR A-4.


PC OPTIONS SHALL NOT INCLUDE LIQUEFIABLE SOIL (EXCEPTION: OPEN FABRIC SHADE STRUCTURES 1,600 SQUARE FEET OR LESS COMPLYING WITH REQUIREMENTS OF IR A-4 SECTION 3.1.1). IF STRUCTURE IS LOCATED IN AN AREA WITH LIQUEFIABLE SOIL OR SITE CLASS F, OVER-THE-COUNTER SUBMITTAL IS NOT ALLOWED AND REGULAR PROJECT SUBMITTAL IS REQUIRED. IF SITE IS NOT IN A MAPPED LIQUEFACTION HAZARD ZONE, IT MAY BE PRESUMED THAT NO LIQUEFACTION HAZARD EXISTS ON THAT SITE, UNLESS A SITE-SPECIFIC GEOTECHNICAL REPORT IDENTIFIES SUCH HAZARD.

MINIMUM FOUNDATION SETBACK LIMIT IN ADJACENT SLOPE: THE DEPTH OF REQUIRED PIER EMBEDMENT SHALL START FROM AN ELEVATION THAT CORRESPONDS WITH A HORIZONTAL CLEAR DISTANCE OF 17'-6" THAT INTERSECT WITH THE SLOPE (DAYLIGHTING). IF SETBACK LIMITS ARE SMALLER THAN CBC REQUIRES, A SITE-SPECIFIC SOILS REPORT IS REQUIRED.


MINIMUM CLASS 2 PROJECT INSPECTOR REQUIRED.

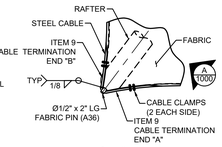



**DETAIL 1**
REFER TO TOP VIEW

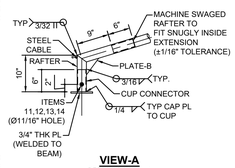



**VIEW-A**
REFER TO DETAIL-1

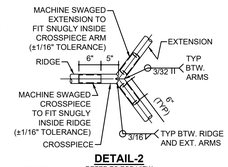



**DETAIL-2**
REFER TO TOP VIEW

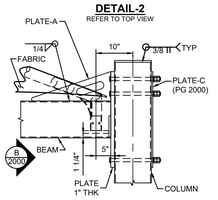



**DETAIL-3**
REFER TO SIDE VIEW

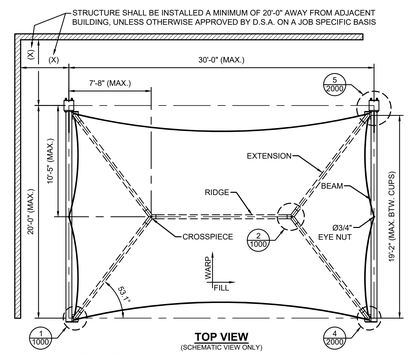


**TOP VIEW**
(SCHEMATIC VIEW ONLY)

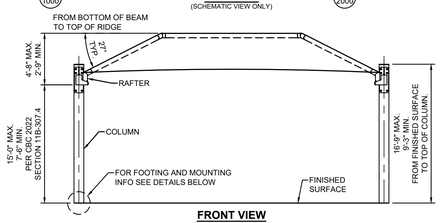



**FRONT VIEW**
(SCHEMATIC VIEW ONLY)

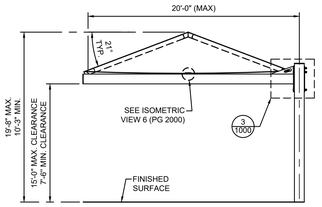



**SIDE VIEW**
(SCHEMATIC VIEW ONLY)


NOTE: THE MINIMUM CLEARANCE REQUIRED BETWEEN DRILLED PIERS WHEN PLACING MULTIPLE OPEN FABRIC SHADE STRUCTURES ADJACENT TO EACH OTHER, FROM CENTER TO CENTER, IS THREE TIMES THE LEAST HORIZONTAL DIMENSION OF THE PIER PER CBC 2022 SEC. 1810A.2.5.

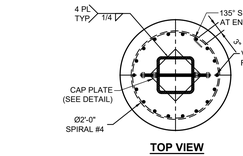



**TOP VIEW**

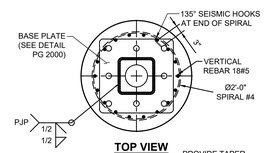



**TOP VIEW**

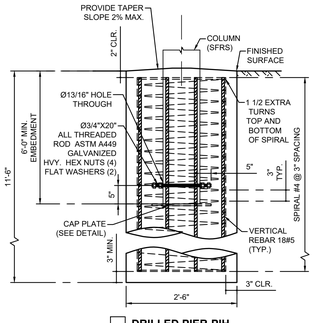



☐ **DRILLED PIER-PIH**
(EMBEDDED, PIH)
(USE FOR NON-CONSTRAINED CASES)

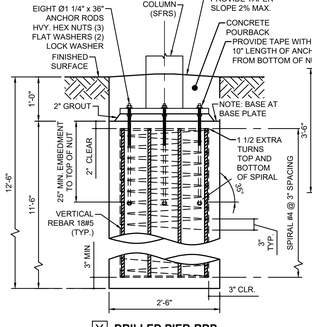


X **DRILLED PIER-RBP**
(RECESSED BASE PLATE, RBP)
(USE FOR NON-CONSTRAINED CASES)
(OPTIONAL)

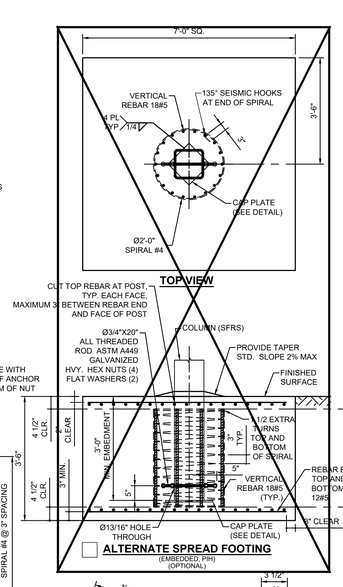


☐ **ALTERNATE SPREAD FOOTING**
(EMBEDDED, PIH)
(OPTIONAL)

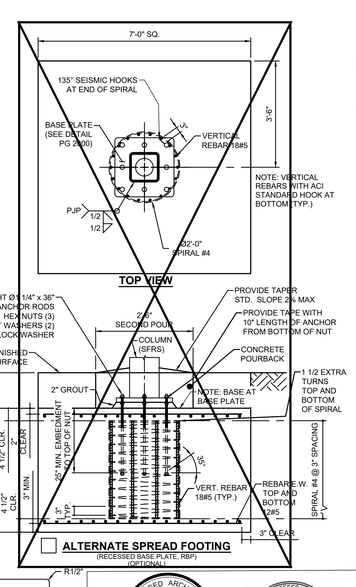


☐ **ALTERNATE SPREAD FOOTING**
(RECESSED BASE PLATE, RBP)
(OPTIONAL)


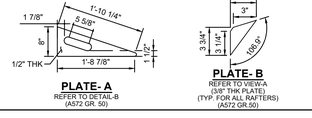



**PLATE- A**
REFER TO DETAIL-B
(A572 GR. 50)




**PLATE- B**
REFER TO VIEW-A
(3/8" THK PLATE)
(TYP. FOR ALL RAFTERS)
(A572 GR.50)

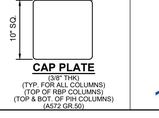


**CAP PLATE**
(3/8" THK)
(TYP. FOR ALL COLUMNS)
(TOP OF RBP COLUMNS)
(TOP & BOT. OF PIH COLUMNS)
(A572 GR.50)

## LIST OF MATERIALS

| ITEM | QTY | DESCRIPTION | MATERIAL |
|---|---|---|---|
| 1 | 2 | COLUMN | HSS 10 x 10 x 0.625 |
| 2A | 1 | BEAM LEFT | HSS 10 x 6 x 0.375 |
| 2B | 1 | BEAM RIGHT | HSS 10 x 6 x 0.375 |
| 3 | 4 | CUP CONNECTOR (6" LG) | HSS 4.0 x 0.25 |
| 4 | 4 | RAFTER (GALVANIZED STEEL TUBE) | 4.50 GA 7 RD. TUBE (HSS 4.5 x 0.188) |
| 5 | 4 | EXTENSION (GALVANIZED STEEL TUBE) | 4.50 GA 7 RD. TUBE (HSS 4.5 x 0.188) |
| 6 | 2 | CROSSPIECE (GALVANIZED STEEL TUBE) | 4.50 GA 7 RD. TUBE (HSS 4.5 x 0.188) |
| 7 | 1 | RIDGE | 4.50 GA 7 RD. TUBE (HSS 4.5 x 0.188) |
| 8 | 1 | FABRIC TOP | FR COLOURSHADE 190/F5 |
| 9 | 1 | Ø3/8" CABLE | GALVANIZED STEEL |
| 10 | 4 | Ø3/8" CABLE CLAMP | GALVANIZED STEEL |
| 11 | 4 | Ø5/8"-11NC x 6" HEX BOLT (ST) | 316 SS |
| 12 | 4 | Ø5/8"-11NC HEX NUT | 316 SS |
| 13 | 8 | Ø5/8" FLAT WASHER | 316 SS |
| 14 | 4 | Ø5/8" SPLIT LOCK WASHER | 316 SS |
| 15 | 12 | Ø1"-8NC x 14 1/2" HEX BOLT (ST) | ASTM F3125 GRADE A325, GALVANIZED |
| 16 | 24 | Ø1"-8NC HEX NUT | ASTM A563 GALVANIZED |
| 17 | 12 | Ø1" SPLIT LOCK WASHER | ASTM F436 GALVANIZED |
| 18 | 24 | Ø1" FLAT WASHER | ASTM F436 GALVANIZED |

IDENTIFICATION STAMP
DIV. OF THE STATE ARCHITECT
APP. 04-123431 INC:
REVIEWED FOR
SS ☑ FLS ☑ ACS ☑
DATE: 04/11/2024

THESE PLANS AND SPECIFICATIONS ARE THE PROPERTY OF USA SHADE AND FABRIC STRUCTURES AND SHALL NOT BE REPRODUCED WITHOUT THEIR WRITTEN PERMISSION.

USA SHADE & Fabric Structures®
CORPORATE HEADQUARTERS
2580 ESTERS BLVD. SUITE 100
DFW AIRPORT, TX. 75261
800-966-5005

**CERTIFICATIONS:**
IAS CERTIFICATION No: FA-428
CLARK COUNTY MANUFACTURER CERTIFICATION NUMBER (NEVADA): 355

**CUSTOMER:**
Murrieta Valley U.S.D.

**PROJECT NAME:**
Dorothy McElhinney M.S.

**LOCATION:**
35125 Briggs Road
Murrieta, CA 92563

**MODEL NUMBER:**
**DSA2022030-22**

APPROVED
DIV. OF THE STATE ARCHITECT
APP: 04-121917 PC
REVIEWED FOR
SS ☑ FLS ☑ ACS ☐ CG ☐
DATE: 10/30/2023

**STRUCTURE TYPE:**
**FULL CANTILEVER HIP SINGLE - DSA**

**SIZE: MAXIMUM**
**20' x 30' x 15'e MAX.**

**SCALE : NONE**

**DRAWING SIZE:**
**D**

PRE-CHECK (PC) DOCUMENT
Code : 2022 CBC
A separate project application for construction is required.

| | | |
|---|---|---|
| Eng. By : | HH | 12/01/22 |
| Design By : | OS | 12/01/22 |
| Approved By : | MB | 12/01/22 |

**DRAWING DESCRIPTION:**
**PRODUCT INFORMATION**

**DWG.**
**DSA2022030-22**

**SHEET**
**11.1-1000**

**REV.**
**NC**

LICENSED ARCHITECT
DAVID HIGHTOWER
C19168
10-31-25
RENEWAL DATE
STATE OF CALIFORNIA

REGISTERED PROFESSIONAL ENGINEER
MARK ALBERT DIXON
No. 3693
STRUCTURAL
STATE OF CALIFORNIA

10/18/2023

Pick one option

# 190/F5 Fire rated specifications

Multiknit INTERNATIONAL

## Standard range

Revision 0 28-Oct-12


| Colour | Shade % | UV Block % | Average GSM | Average Warp break strength kgs | Average Elongation % | Average Weft break strength kgs | Average Elongation % | Average Burst Kpa | Average Burst to Mass ratio |
|---|---|---|---|---|---|---|---|---|---|
| Desert Sand | 80 | 92 | 185 | 50 | 40 | 72 | 73 | 156 | 0.84 |
| Blue | 80 | 85 | 185 | 50 | 40 | 72 | 73 | 156 | 0.84 |
| Brown | 85 | | 185 | 50 | 40 | 72 | 73 | 156 | 0.84 |
| Green | 80 | 85 | 185 | 50 | 40 | 72 | 73 | 156 | 0.84 |
| Red | 80 | 86 | 185 | 50 | 40 | 72 | 73 | 156 | 0.84 |
| Silver | 80 | 81 | 185 | 50 | 40 | 72 | 73 | 156 | 0.84 |
| Terracotta | 75 | 82 | 185 | 50 | 40 | 72 | 73 | 156 | 0.84 |
| Yellow | 80 | 89 | 185 | 50 | 40 | 72 | 73 | 156 | 0.84 |
| | | | | 110 LB | | 159 LB | | 3258 PSF | |

CONVERSION TO IMPERIAL UNITS:
185 GSM = .0378 psf
50 KGS = 110 Lb
72 KGS = 159 Lb
156 Kpa = 3258 psf

Notes:
- 190/F5 conforms to The California State Fire Marshal Title 19 Test for Small scale Fabrics
- Tear tests are done using a 50mm wide strip and a cross head speed of 500mm/min
- This report has been compiled using the mean results from all tests conducted on the given sample by our Quality Control Laboratory. the information provided is considered to be a good reflection of the relevant properties of the fabric tested. These results must only be used as an indication of the quality and characteristics of the fabric tested. Company cannot be held responsible or liable in any way whatsoever should this information differ to that of a registered testing institution.


Deon Joubert
General Manager - Multiknit (Pty) Ltd

Tommy Rogers
Managing Director - Multiknit (Pty) Ltd

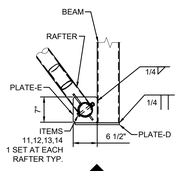



C 2000

**DETAIL-4**
REFER TO TOP VIEW PG 1000

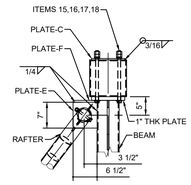


**DETAIL-5**
REFER TO TOP VIEW PG 1000

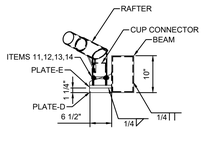


**VIEW C**
REFER TO DETAIL-4


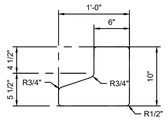



**PLATE-D**
REFER TO DETAIL-4
(1/2" THK PLT)
(TYP. END OF BEAM)
(A572 GR.50)

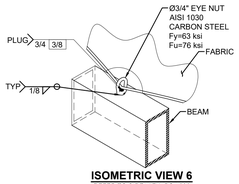


**ISOMETRIC VIEW 6**
REFER TO SIDE VIEW PG 1000

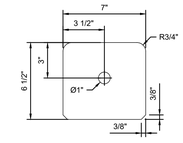



**PLATE-E**
REFER TO VIEW-B PG 2000
(3/4" THK PLATE)
(A572 GR.50)


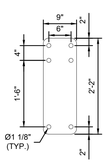



**PLATE-C**
REFER TO DETAIL-3 PG 1000
(3/8" THK PLATE)
(A572 GR.50)

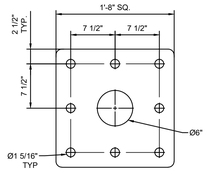


**BASE PLATE**
(1 1/4" THK)
(TYP. FOR RBP COLUMNS)



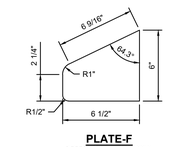



**PLATE-F**
REFER TO VIEW-C PG 2000
(1/2" THK PLATE)
(A572 GR.50)

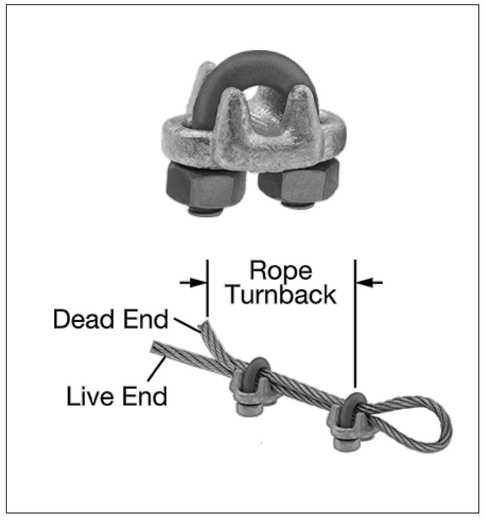


FORGED WIRE ROPE CLAMP

FITTING TYPE ROPE CLAMP
FABRICATION: FORGED
MATERIAL: GALVANIZED STEEL
FOR WIRE ROPE DIAMETER 3/8"
NUMBER OF CLAMPS REQUIRED: 2
ROPE TURNBACK: 6 1/2"
FOR WIRE ROPE CONSTRUCTION 7 × 19
ATTACHMENT TYPE: LOOP
CLAMP:WIDTH 2", HEIGHT 1 15/16", THICKNESS 1 11/16"
REQUIRED INSTALLATION TOOL TORQUE WRENCH
REQUIRED TORQUE 45 FT.-LBS.
CAPACITY 80% OF THE ROPE'S CAPACITY
SPECIFICATIONS MET ASME B30.26, FED. SPEC. FF-C-450

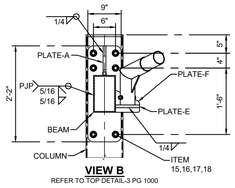


**VIEW B**
REFER TO TOP DETAIL-3 PG 1000

# Aircraft Cable

Preformed, made in accordance with commercial specifications military and federal specification rope available.

**Carbon Steel (Aircraft Cable)** - Galvanized cable has the highest strength and greatest fatigue life of the materials offered. It has good to fair corrosion resistance in rural to industrial atmosphere environments. This material is most widely used for small diameter cables. Tin over galvanized cable offers greater corrosion resistance and reduced friction over pulleys.



7 x 19

| 7 x 19 Dia. (In) | Approx. Wt 1000 Ft/lbs | Galvanized Min. Breaking Strengths (lbs) |
|---|---|---|
| 3/32 | 17. | 1,000 |
| 1/8 | 29. | 2,000 |
| 5/32 | 45. | 2,800 |
| 3/16 | 65. | 4,200 |
| 7/32 | 86. | 5,600 |
| 1/4 | 110. | 7,000 |
| 9/32 | 139. | 8,000 |
| 5/16 | 173. | 9,800 |
| 3/8 | 243. | 14,400 |

CAL FIRE OFFICE OF THE STATE FIRE MARSHAL

FLAME RETARDANT

**Fabric Registration**

**LICENSE NUMBER: F-052001**

**COLOURSHADE 190/F5**

**Product Marketed by:**
**MULTIKNIT (PTY) LTD**
BOX 798 WHITE RIVER 1240
MPUMALANGA SOUTH AFRICA, ,

**Issue Date :** 05/08/2023
**Expiration Date :** 06/30/2024

This product meets the minimum requirements of flame resistance established by the California State Fire Marshal for products identified in Section 13115, California Health and Safety Code. The scope of the approved use of this product is provided in the current edition of the CALIFORNIA APPROVED LIST OF FLAME RETARDANT CHEMICALS AND FABRICS, GENERAL AND LIMITED APPLICATIONS CONCERNS published by the California State Fire Marshal.

Issued By Cortney Walker
Fire Engineering License Manager
Fire Engineering & Investigations Division

Reviewed and Approved By Patricia Setter
Deputy State Fire Marshal III
Fire Engineering & Investigations Division

OFFICE OF THE STATE FIRE MARSHAL

Please visit calfire.govmotus.org for more information on Licensing and Permitting with CAL FIRE

Page 1 of 1

LICENSED ARCHITECT DAVID HIGGINS C19168 10-31-25 RENEWAL DATE STATE OF CALIFORNIA

REGISTERED PROFESSIONAL ENGINEER ALBERT CHUNG No. 3693 STRUCTURAL STATE OF CALIFORNIA

10/18/2023

IDENTIFICATION STAMP
DIV. OF THE STATE ARCHITECT
APP. 04-123431 INC:
REVIEWED FOR
SS ☑ FLS ☑ ACS ☑
DATE: 04/11/2024

THESE PLANS AND SPECIFICATIONS ARE THE PROPERTY OF USA SHADE AND FABRIC STRUCTURES AND SHALL NOT BE REPRODUCED WITHOUT THEIR WRITTEN PERMISSION.

USASHADE & Fabric Structures
**CORPORATE HEADQUARTERS**
2580 ESTERS BLVD. SUITE 100
DFW AIRPORT, TX. 75261
800-966-5005

**CERTIFICATIONS:**
IAS CERTIFICATION No: FA-428
CLARK COUNTY MANUFACTURER CERTIFICATION NUMBER (NEVADA): 355

**CUSTOMER:**
Murrieta Valley U.S.D.

**PROJECT NAME:**
Dorothy McElhinney M.S.

**LOCATION:**
35125 Briggs Road
Murrieta, CA 92563

**MODEL NUMBER:**
**DSA2022030-22**

APPROVED
DIV. OF THE STATE ARCHITECT
APP. 04-121917 PC
REVIEWED FOR
SS ☑ FLS ☑ ACS ☑ CG ☐
DATE: 10/30/2023

**STRUCTURE TYPE:**
**FULL CANTILEVER HIP SINGLE - DSA**

**SIZE:** MAXIMUM
**20' x 30' x 15'e MAX.**

**SCALE : NONE**

**DRAWING SIZE:**
**D**

PRE-CHECK (PC) DOCUMENT
Code : 2022 CBC
A separate project application for construction is required.

| | | |
|---|---|---|
| Eng. By : | HH | 12/01/22 |
| Design By : | OS | 12/01/22 |
| Approved By : | MB | 12/01/22 |

**DRAWING DESCRIPTION:**
**SPECIFICATIONS**

**DWG.** DSA2022030-22

**SHEET** 11.2-2000

**REV.** NC