

MT. DIABLO UNIFIED SCHOOL DISTRICT

GLENBROOK MIDDLE SCHOOL
ROOF REPLACEMENT
2351 OLIVERA RD, CONCORD, CA 94520

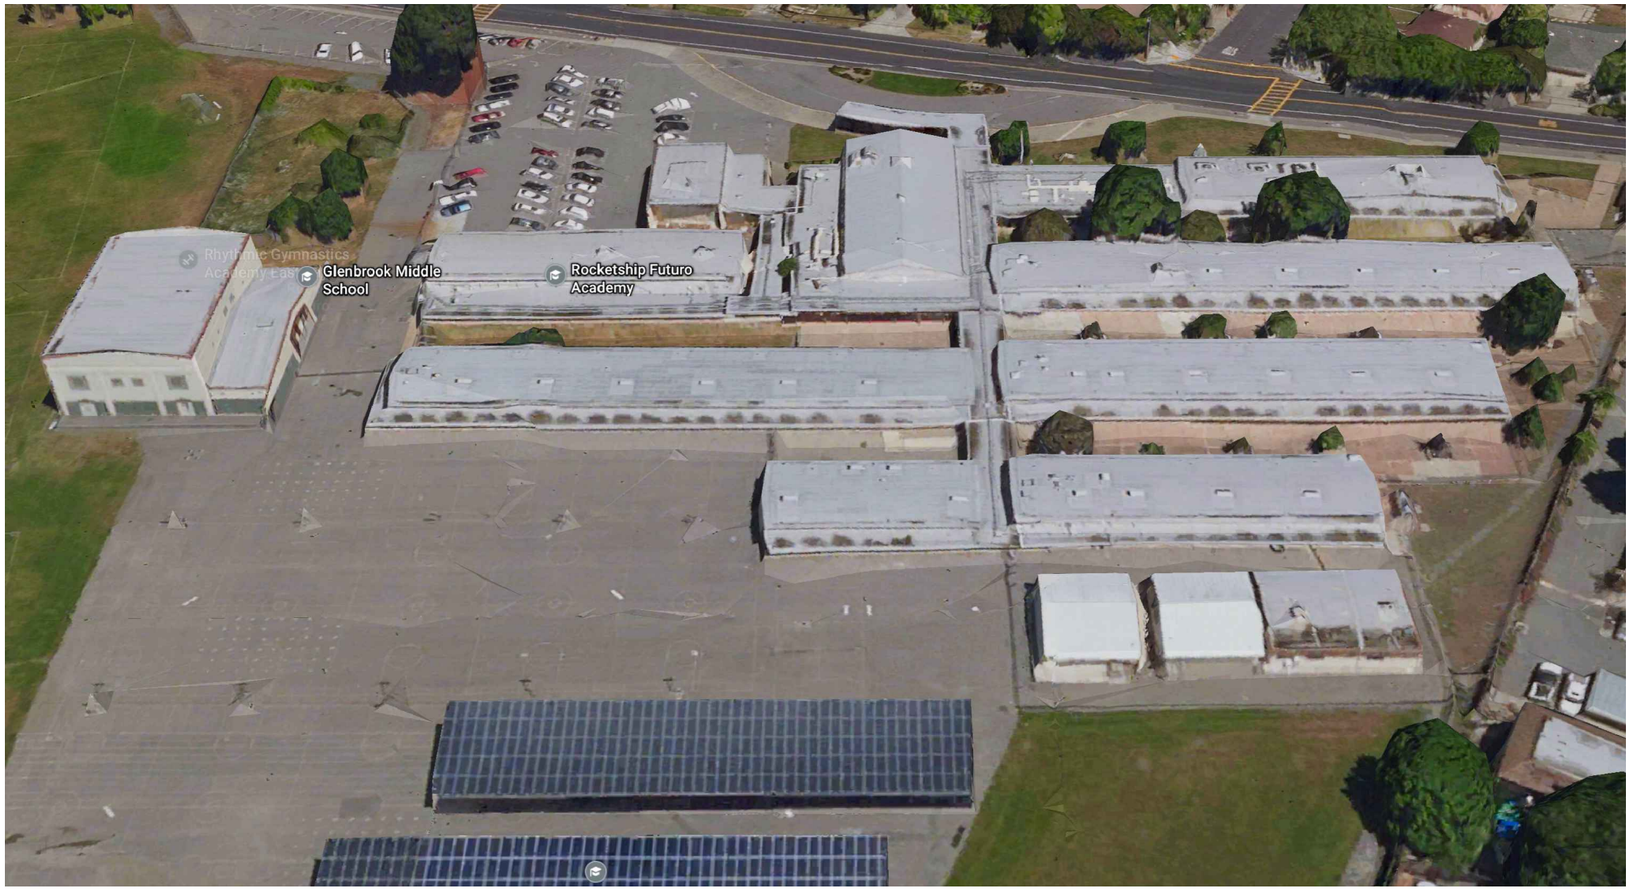


N

LOCATION MAP

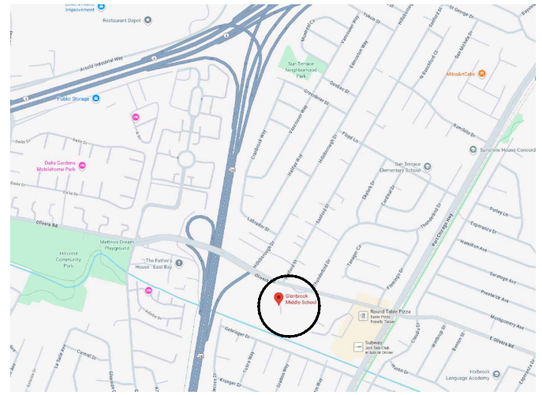

N

KEY PLAN

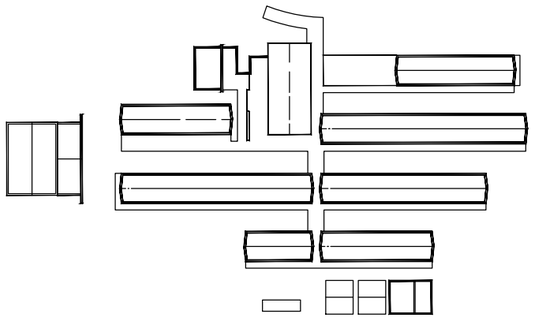

N
KEY PLAN

DRAWING INDEX

SHT 1 - COVER SHEET
SHT 2 - SCOPE OF WORK
SHT 3 - ROOF PLAN
SHT 4 - TYPICAL DETAILS
SHT 5 - DETAILS
SHT 6 - DETAILS
SHT 7 - DETAILS
SHT 8 - DETAILS

THE GARLAND COMPANY INC.
3800 EAST 91st STREET - CLEVELAND, OHIO 44105-2197
PHONE (800) 321-9336 / FAX (216) 641-0633

GARLAND since 1895

GLENBROOK MIDDLE SCHOOL
Mt. Diablo Unified School District
2351 OLIVERA RD. CONCORD, CA 94520
AGENT: DOUG CLARK

DWG BY: GCK | CHK BY: DC | DATE: 01-07-26

REVISION:

SHEET: 1
OF 8

SCOPE OF WORK: REPLACEMENT

1. REMOVE AND DISPOSE OF ALL ROOFING, EDGE METAL, AND COUNTER-FLASHING DOWN TO STRUCTURAL DECK. ANY GUTTERS TO BE REMOVED AND REPLACED.
2. PERFORM ANY REPAIRS AS NEEDED.
3. NAIL RED ROSIN PAPER.
4. MECHANICALLY FASTEN 1/2" WOOD FIBER BOARD PER MANUFACTURERS WIND UPLIFT CALCULATIONS.
5. INSTALL 2 PLY MODIFIED BITUMEN SYSTEM IN HOT APPLIED ASPHALT.
6. INSTALL NEW KYNAR COATED EDGE METAL AND COUNTERFLASHING.
7. ONCE ALL ROOFS HAVE BEEN REPLACED: ON BUILDINGS (INDICATED WITH R) APPLY TITLE 24 REFLECTIVE COATING IN 2 COATS. (1.5+1.5 GAL PER SQUARE). ON WALKWAY/LOWER ROOFS INSTALL GREEN-LOCK MEMBRANE ADHESIVE FLOOD COAT AND TITLE 24 APPROVED 3/8" ROCK AT 4 GALLONS PER SQUARE AND 400 LBS PER SQUARE (INDICATED WITH W).
8. CLEAN OFF ALL MASTIC/ASPHALT AND PAINT ALL CONDUIT PIPES, VENTS, AND HOODS WITH PYRAMIC TO ENSURE A CLEAN FINAL PROJECT. ALL CONDUIT TO BE SEALED AND REATTACHED WITH PROPER COUPLINGS. LINES SHOULD BE STRAIGHT AND AS TIDY AS POSSIBLE. ANY COUPLINGS THAT CANNOT BE PROPERLY SEALED SHOULD BE BROUGHT TO DISTRICT ATTENTION.
9. ALL DRAINS AND GUTTER DOWNSPOUTS TO RECEIVE NEW STRAINERS.
10. AT END OF EVERY WORK DAY ENSURE THE WORK SITE AND SURROUNDING AREA IS FREE OF ANY DIRT AND DEBRIS.
11. TEST ALL DRAINS AND DOWNSPOUT PRIOR TO CONSTRUCTION AND ONCE AGAIN AFTER COMPLETION.

THE GARLAND COMPANY INC.
3800 EAST 91st STREET - CLEVELAND, OHIO 44105-2197
PHONE (800) 321-9336 / FAX (216) 641-0633


GARLAND since 1895

GLENBROOK MIDDLE SCHOOL
Mt. Diablo Unified School District
2351 OLIVERA RD. CONCORD, CA 94520

AGENT: DOUG CLARK | DWG BY: GCK | CHK BY: DC | DATE: 01-07-26

REVISION:

SHEET: 2
OF 8

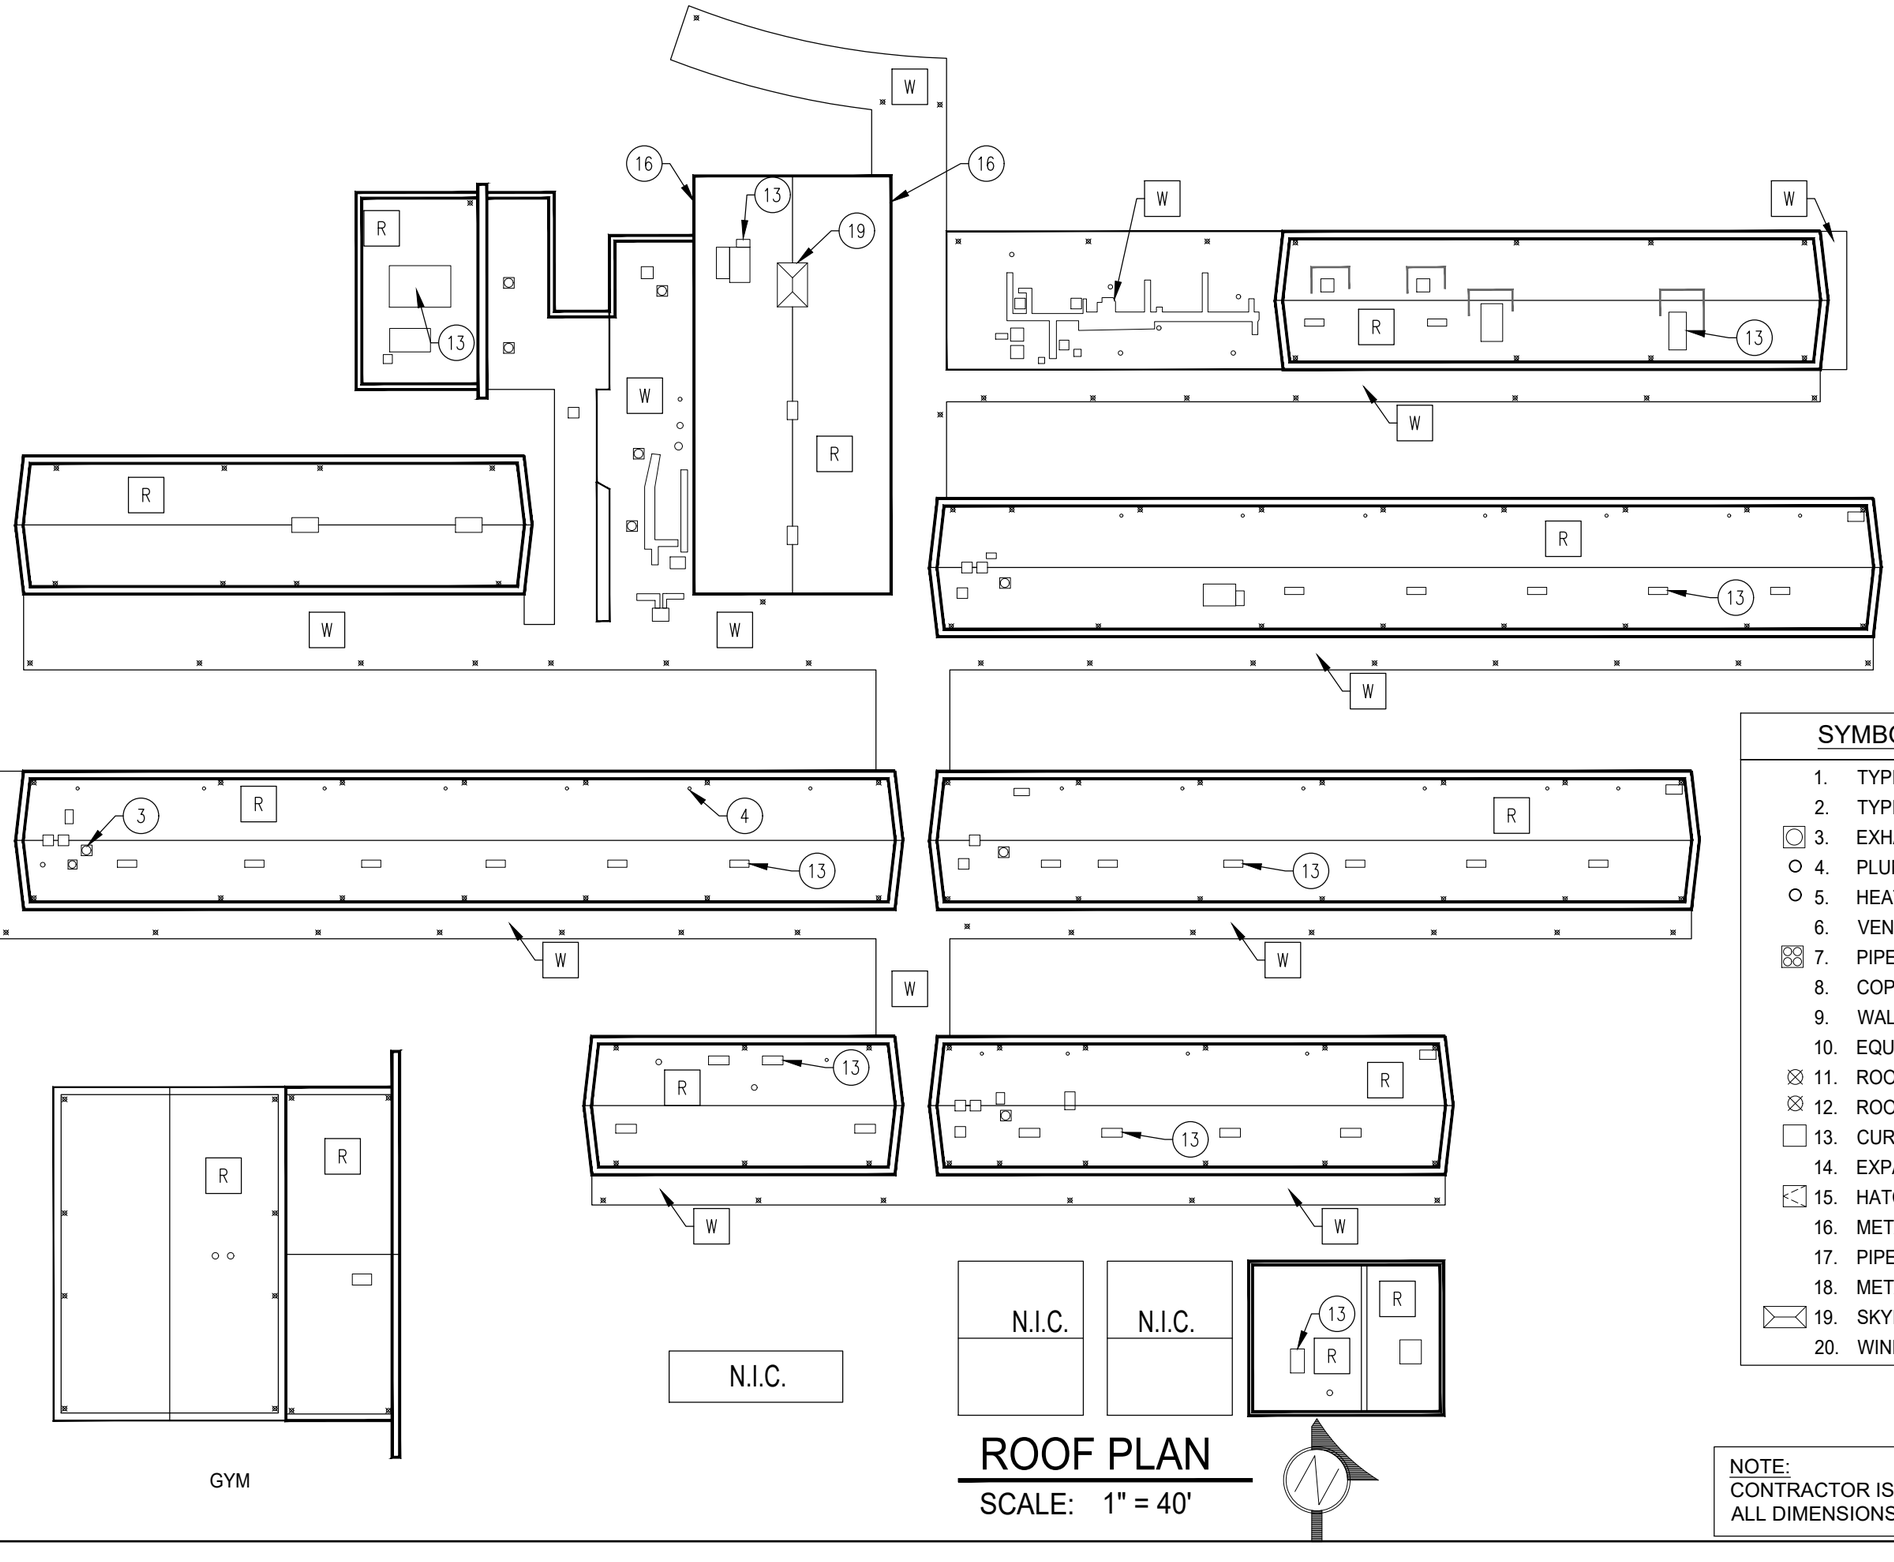

ROOF PLAN

SCALE: 1" = 40'

SYMBOL LEGEND

1. TYPICAL ROOF - GRAVEL, DTL A/4
2. TYPICAL ROOF - COATED, DTL B/4
3. EXHAUST FAN, DTL C/5
4. PLUMBING STACK, DTL D/5
5. HEAT STACK, DTL E/5
6. VENT CURB, DTL F/5
7. PIPE HOUSING, DTL G/5
8. COPING CAP AT WALL, DTL H/6
9. WALL FLASHING AT CEMENT WALL, DTL J/6
10. EQUIPMENT SUPPORT, K/6
11. ROOF DRAIN, DTL L/6
12. ROOF DRAIN OVERFLOW, DTL M/6
13. CURB DETAIL, DTL N/6
14. EXPANSION JOINT, DTL P/7
15. HATCH DETAIL, DTL Q/7
16. METAL EDGE W/GUTTER, DTL R/7
17. PIPE/TUBE PENETRATION, DTL S/7
18. METAL EDGE - GRAVEL STOP, DTL T/7
19. SKYLIGHT, DTL U/8
20. WINDOW SILL FLASHING, DTL V/8

NOTE:
CONTRACTOR IS RESPONSIBLE TO FIELD VERIFY ALL DIMENSIONS, CONDITIONS AND QUANTITIES.

THE GARLAND COMPANY INC.
3800 EAST 91st STREET - CLEVELAND, OHIO 44105-2197
PHONE (800) 321-9336 / FAX (216) 641-0633


GARLAND since 1895

GLENBROOK MIDDLE SCHOOL
Mt. Diablo Unified School District
2351 OLIVERA RD, CONCORD, CA 94520

DWG BY: GCK
CHK BY: DC
DATE: 01-07-26
AGENT: DOUG CLARK


REVISION:

SHEET: 3
OF 8

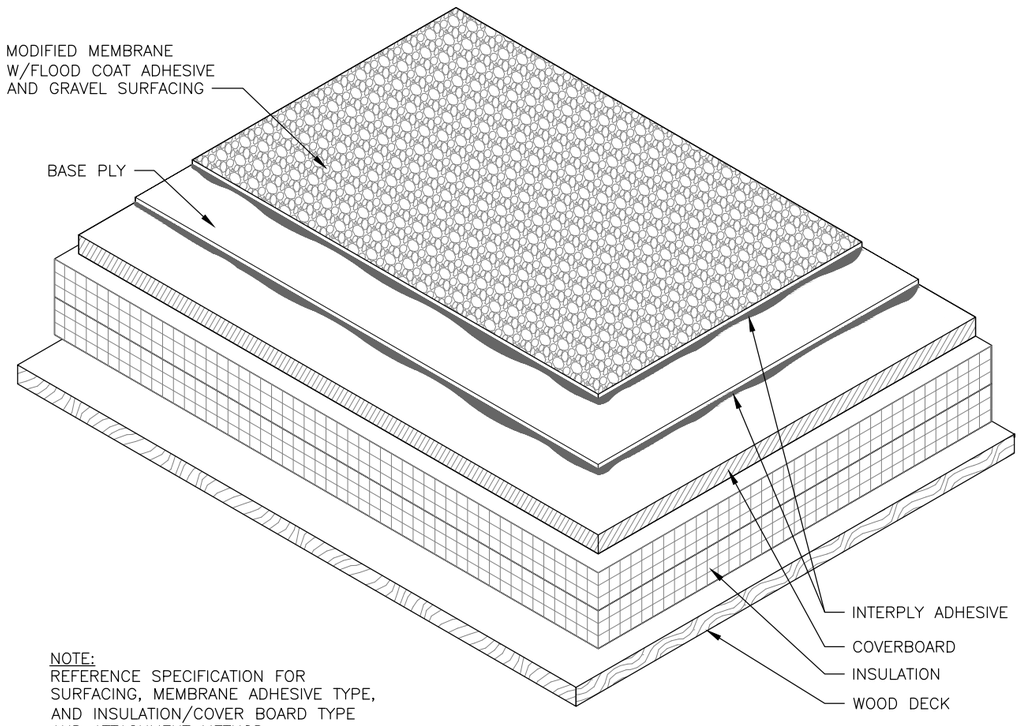

NOTE:
REFERENCE SPECIFICATION FOR SURFACING, MEMBRANE ADHESIVE TYPE, AND INSULATION/COVER BOARD TYPE AND ATTACHMENT METHOD.

A/4 TYPICAL ROOF SYSTEM GRAVEL SURFACE
SCALE: 3" = 1'-0"

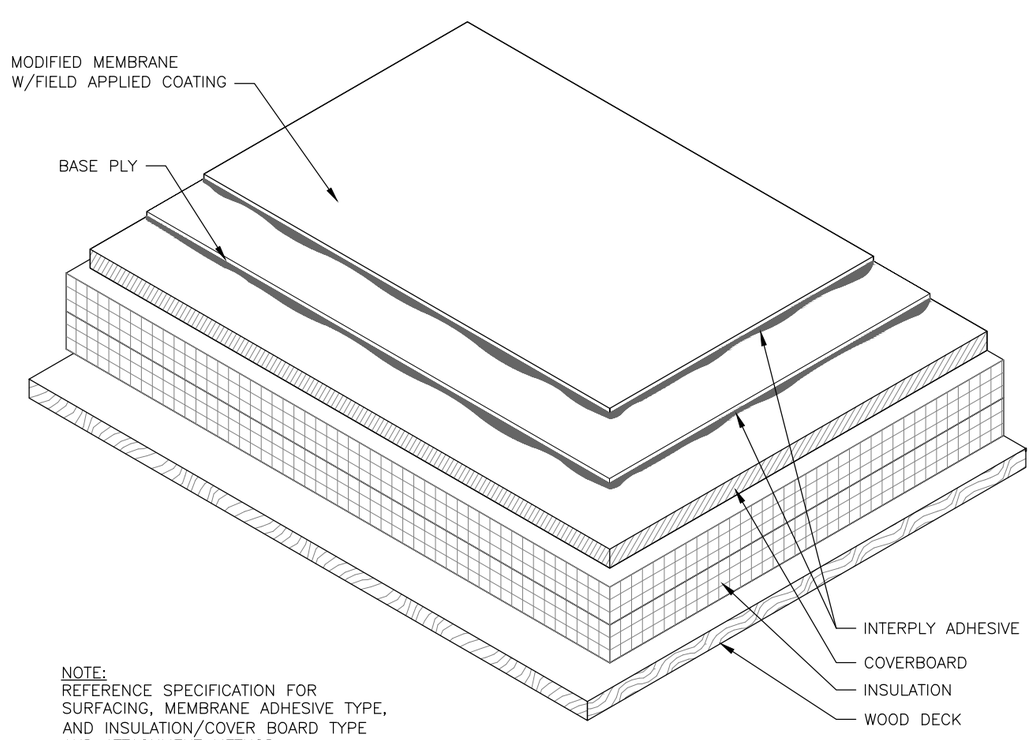

NOTE:
REFERENCE SPECIFICATION FOR SURFACING, MEMBRANE ADHESIVE TYPE, AND INSULATION/COVER BOARD TYPE AND ATTACHMENT METHOD.

B/4 TYPICAL ROOF SYSTEM COATED SURFACE
SCALE: 3" = 1'-0"

THE GARLAND COMPANY INC.
3800 EAST 91st STREET - CLEVELAND, OHIO 44105-2197
PHONE (800) 321-9336 / FAX (216) 641-0633


GARLAND since 1895

GLENBROOK MIDDLE SCHOOL
Mt. Diablo Unified School District
2351 OLIVERA RD. CONCORD, CA 94520

DWG BY: GCK | CHK BY: DC | DATE: 01-07-26
AGENT: DOUG CLARK


REVISION:

SHEET: 4
OF 8

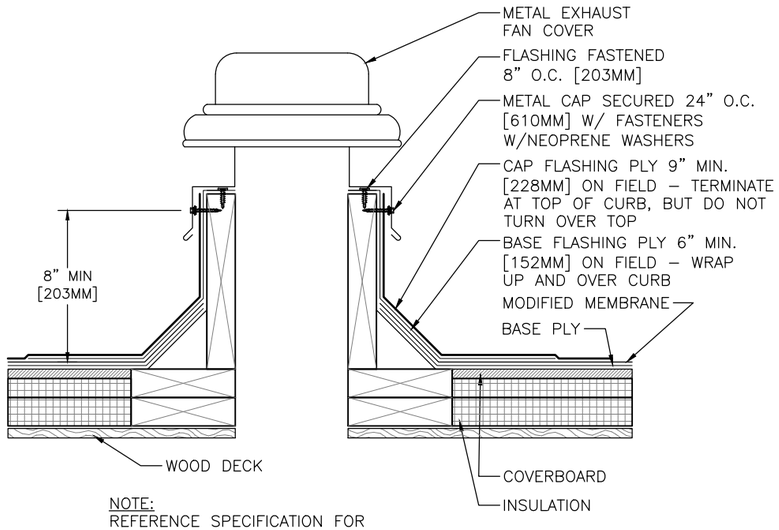


NOTE:
REFERENCE SPECIFICATION FOR SURFACING, MEMBRANE ADHESIVE TYPE, AND INSULATION/COVER BOARD TYPE AND ATTACHMENT METHOD.

C/5 EXHAUST FAN
SCALE: 1½" = 1'-0"

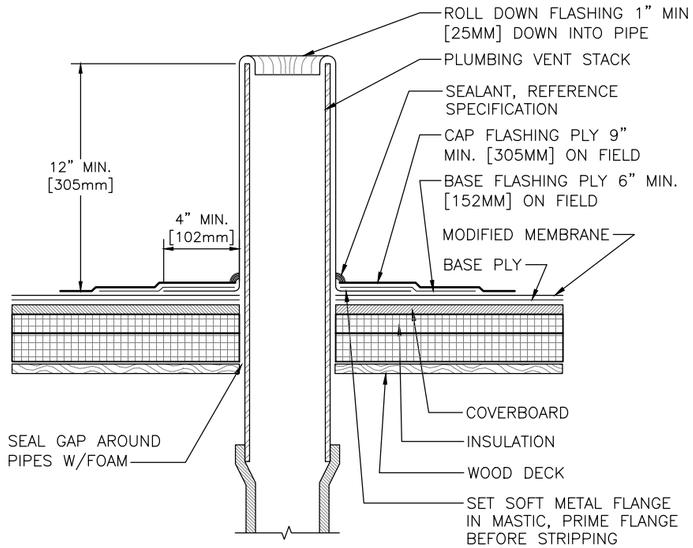


NOTE:
REFERENCE SPECIFICATION FOR SURFACING, MEMBRANE ADHESIVE TYPE, AND INSULATION/COVER BOARD TYPE AND ATTACHMENT METHOD.

D/5 PLUMBING STACK
SCALE: 1½" = 1'-0"

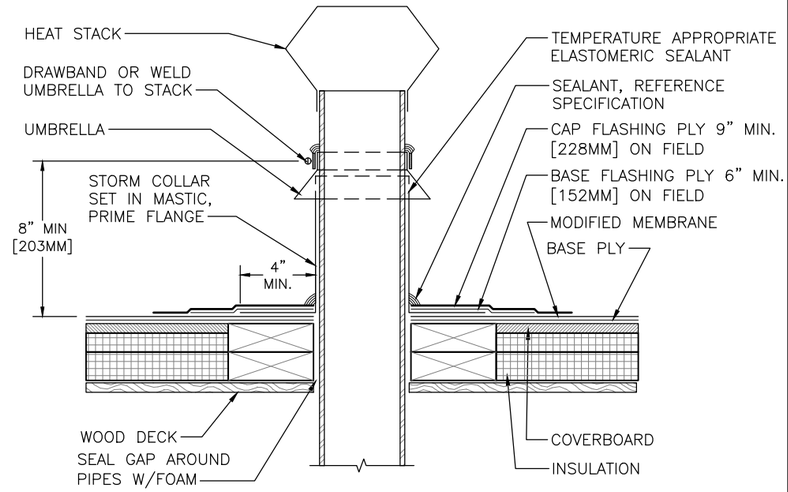


NOTE:
REFERENCE SPECIFICATION FOR SURFACING, MEMBRANE ADHESIVE TYPE, AND INSULATION/COVER BOARD TYPE AND ATTACHMENT METHOD.

E/5 HEAT STACK
SCALE: 1½" = 1'-0"

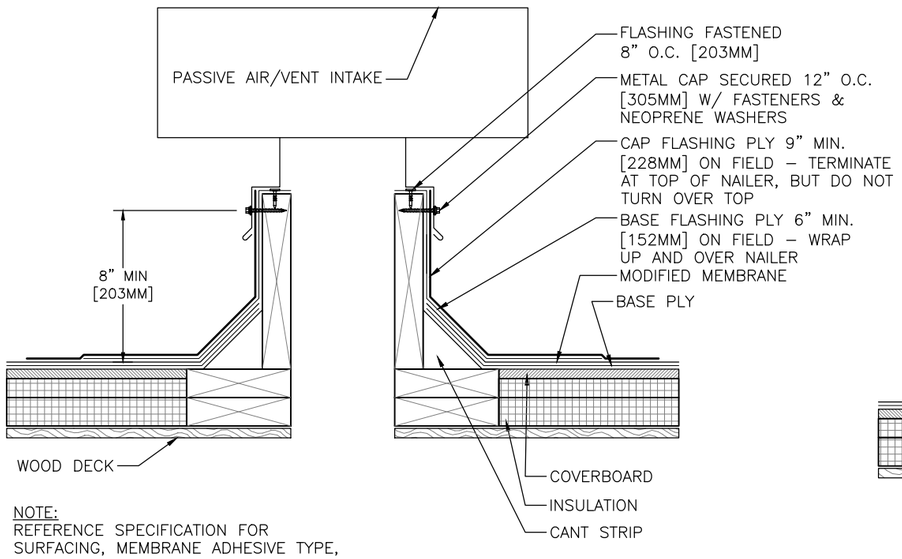

NOTE:
REFERENCE SPECIFICATION FOR SURFACING, MEMBRANE ADHESIVE TYPE, AND INSULATION/COVER BOARD TYPE AND ATTACHMENT METHOD.

F/5 PASSIVE AIR / VENT INTAKE
SCALE: 1½" = 1'-0"

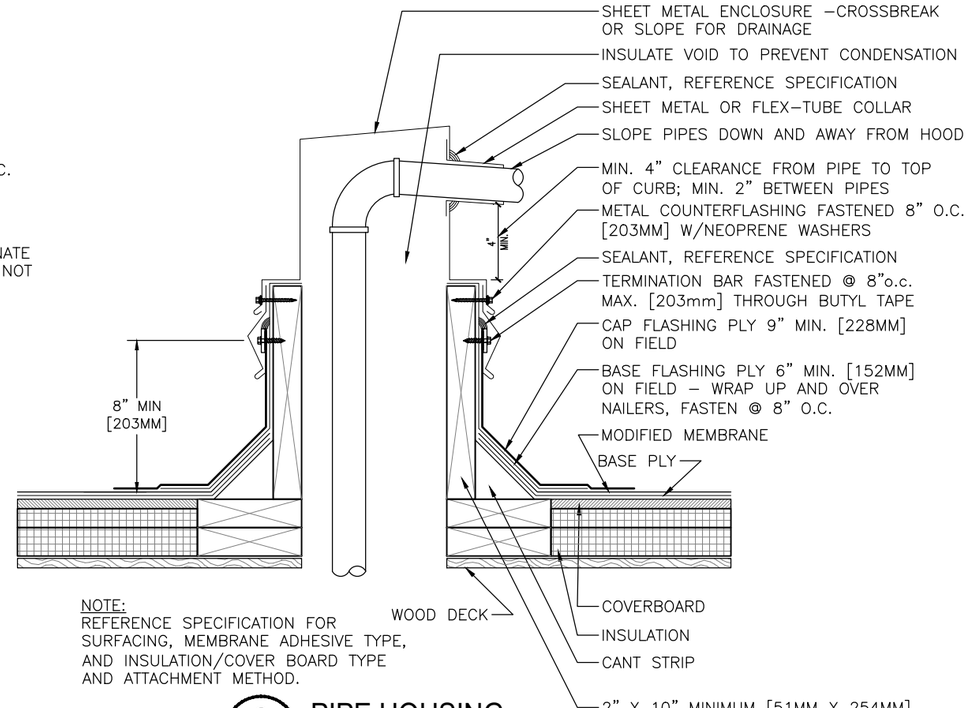

NOTE:
REFERENCE SPECIFICATION FOR SURFACING, MEMBRANE ADHESIVE TYPE, AND INSULATION/COVER BOARD TYPE AND ATTACHMENT METHOD.

G/5 PIPE HOUSING
SCALE: 1½" = 1'-0"


THE GARLAND COMPANY INC.
3800 EAST 91st STREET - CLEVELAND, OHIO 44105-2197
PHONE (800) 321-9336 / FAX (216) 641-0633

GLENBROOK MIDDLE SCHOOL
Mt. Diablo Unified School District
2351 OLIVERA RD. CONCORD, CA 94520


DATE: 01-07-26
CHK BY: DC
DWG BY: GCK
AGENT: DOUG CLARK

REVISION:

SHEET: 5
OF 8

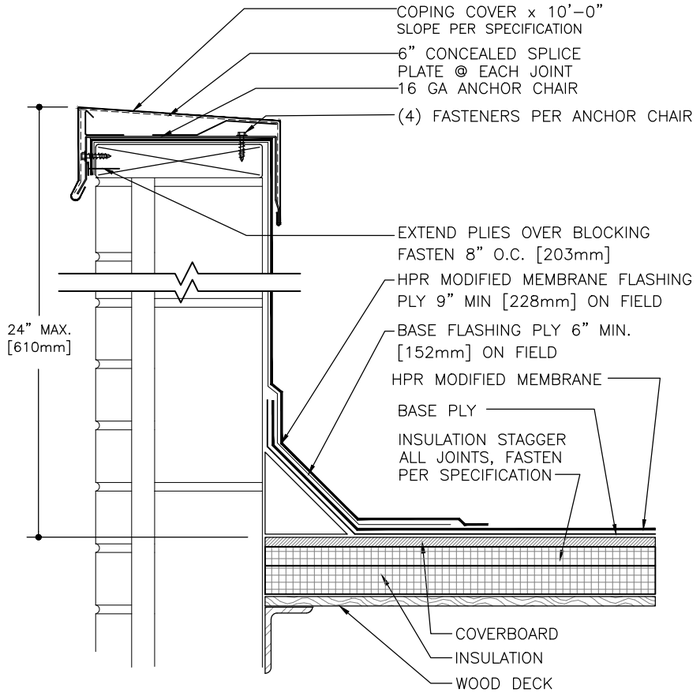


H/6 COPING CAP AT CEMENT PLASTER WALL
SCALE: 1½" = 1'-0"

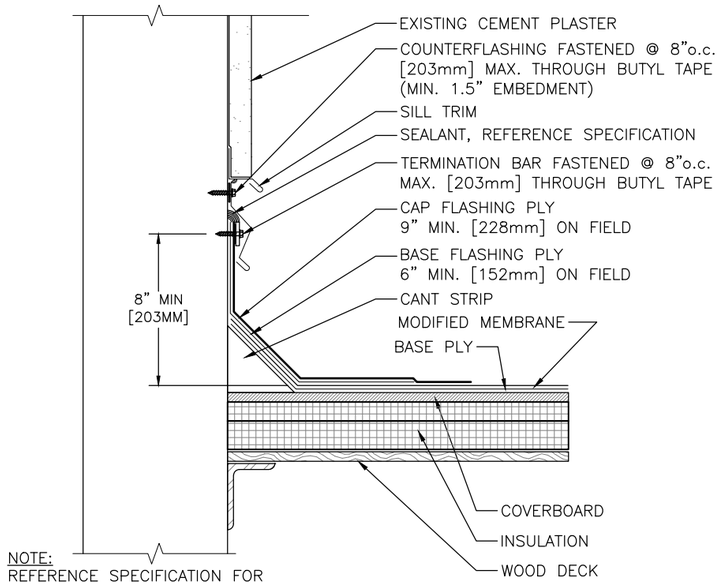


NOTE:
REFERENCE SPECIFICATION FOR SURFACING, MEMBRANE ADHESIVE TYPE, AND INSULATION/COVER BOARD TYPE AND ATTACHMENT METHOD.

J/6 WALL FLASHING AT EXISTING CEMENT PLASTER WALL
SCALE: 1½" = 1'-0"

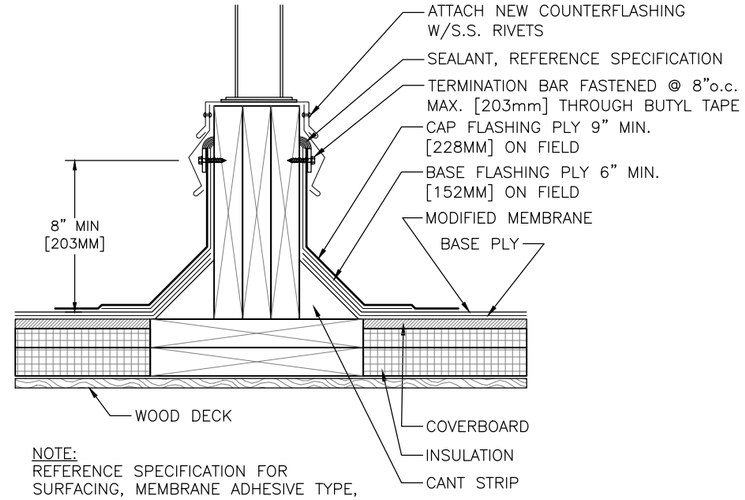

NOTE:
REFERENCE SPECIFICATION FOR SURFACING, MEMBRANE ADHESIVE TYPE, AND INSULATION/COVER BOARD TYPE AND ATTACHMENT METHOD.


K/6 EQUIPMENT SUPPORT - EXISTING
SCALE: 1½" = 1'-0"

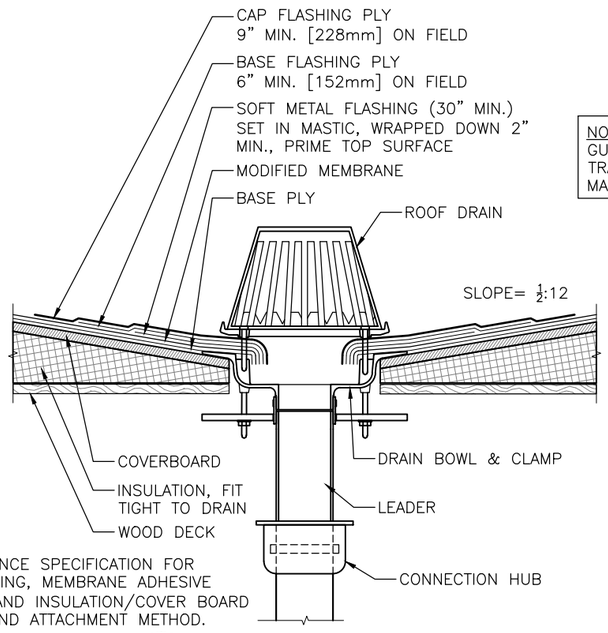

NOTE:
REFERENCE SPECIFICATION FOR SURFACING, MEMBRANE ADHESIVE TYPE, AND INSULATION/COVER BOARD TYPE AND ATTACHMENT METHOD.


L/6 ROOF DRAIN
SCALE: 1½" = 1'-0"

NOTE: AT INTERNAL GUTTERS, INSTALL ROOF TRANSITION AS SHOWN AND MATCH EXISTING PROFILE.

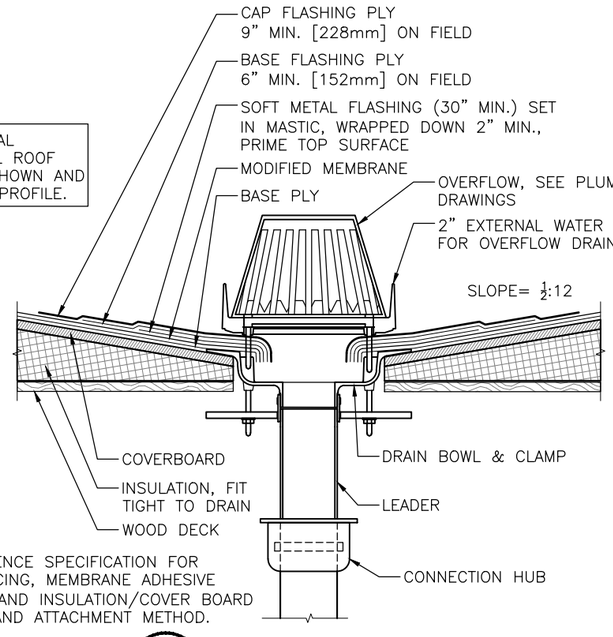

NOTE:
REFERENCE SPECIFICATION FOR SURFACING, MEMBRANE ADHESIVE TYPE, AND INSULATION/COVER BOARD TYPE AND ATTACHMENT METHOD.

M/6 ROOF DRAIN - OVERFLOW
SCALE: 1½" = 1'-0"

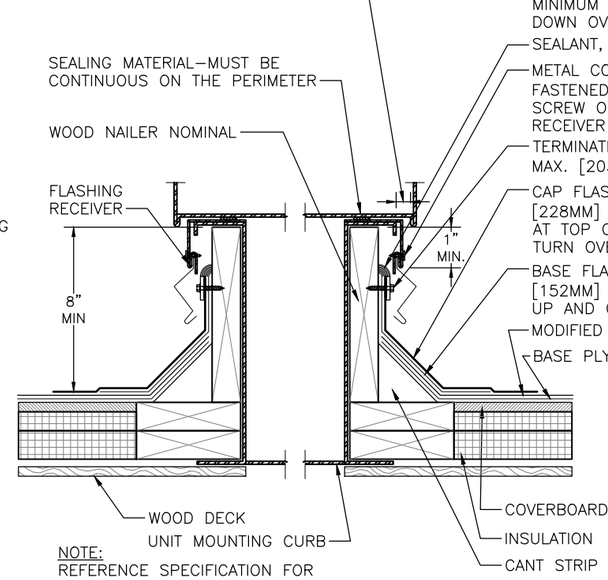

NOTE:
REFERENCE SPECIFICATION FOR SURFACING, MEMBRANE ADHESIVE TYPE, AND INSULATION/COVER BOARD TYPE AND ATTACHMENT METHOD.

N/6 CURB DETAIL / AIR HANDLING STATION
SCALE: 1½" = 1'-0"


THE GARLAND COMPANY INC.
3800 EAST 91st STREET - CLEVELAND, OHIO 44105-2197
PHONE (800) 321-9336 / FAX (216) 641-0633

GLENBROOK MIDDLE SCHOOL
Mt. Diablo Unified School District
2351 OLIVERA RD. CONCORD, CA 94520

DWG BY: GCK | CHK BY: DC | DATE: 01-07-26
AGENT: DOUG CLARK


REVISION:

SHEET: 6
OF 8

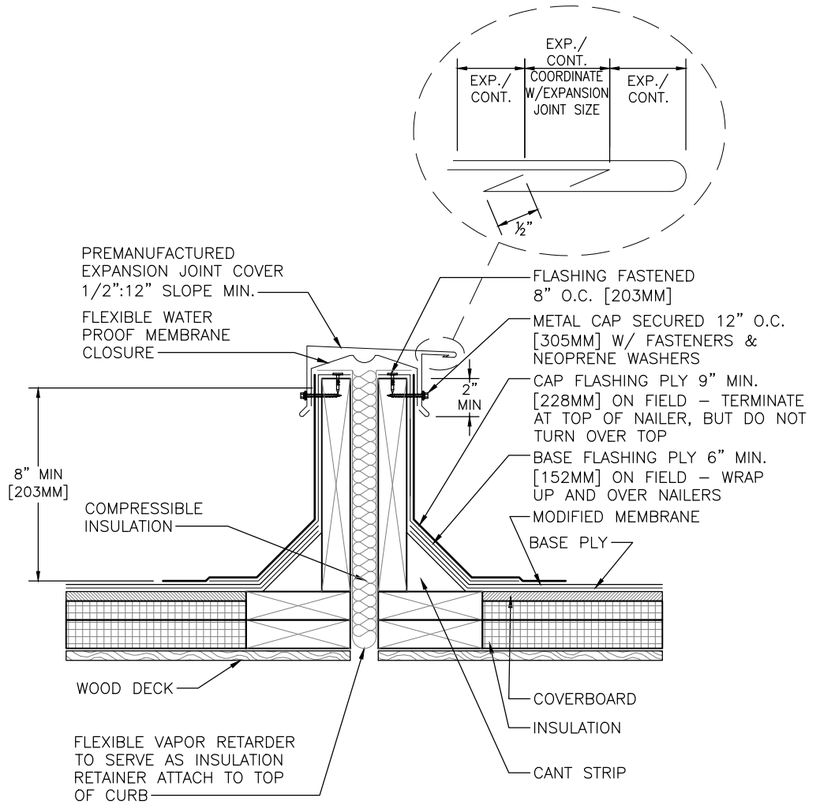


NOTE:
REFERENCE SPECIFICATION FOR SURFACING, MEMBRANE ADHESIVE TYPE, AND INSULATION/COVER BOARD TYPE AND ATTACHMENT METHOD.

P/7 EXPANSION JOINT
SCALE: 1½" = 1'-0"

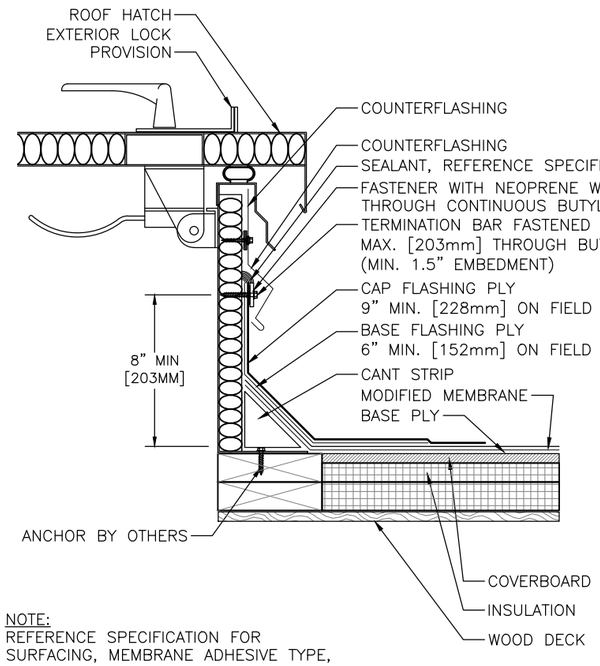


NOTE:
REFERENCE SPECIFICATION FOR SURFACING, MEMBRANE ADHESIVE TYPE, AND INSULATION/COVER BOARD TYPE AND ATTACHMENT METHOD.

Q/7 HATCH DETAIL
SCALE: 1½" = 1'-0"

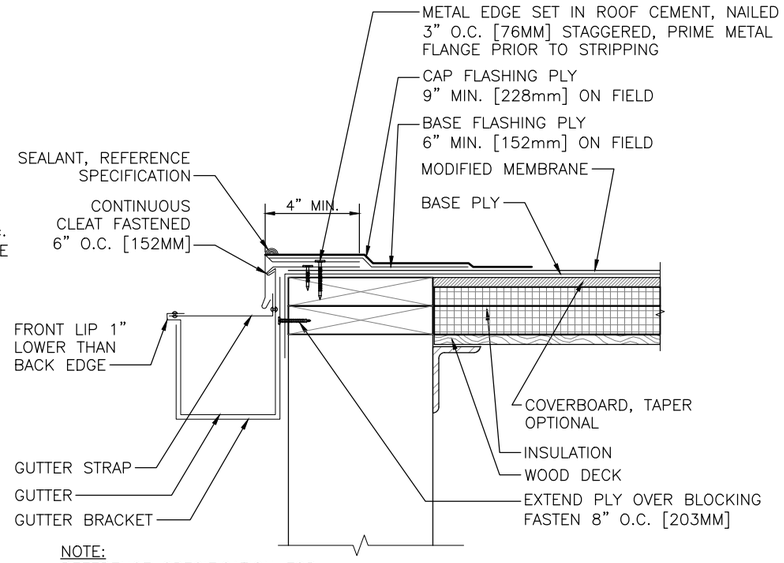


NOTE:
REFERENCE SPECIFICATION FOR SURFACING, MEMBRANE ADHESIVE TYPE, AND INSULATION/COVER BOARD TYPE AND ATTACHMENT METHOD.

R/7 METAL EDGE - DRIP EDGE WITH GUTTER
SCALE: 1½" = 1'-0"

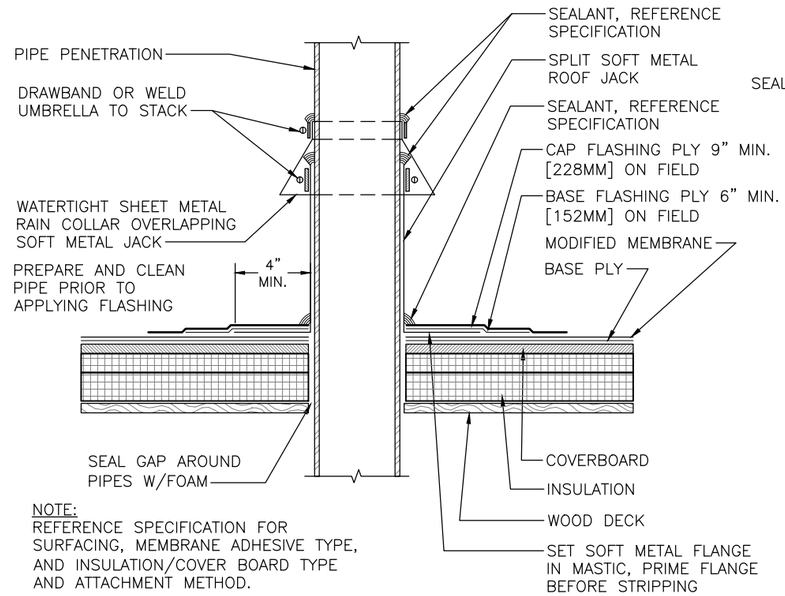

NOTE:
REFERENCE SPECIFICATION FOR SURFACING, MEMBRANE ADHESIVE TYPE, AND INSULATION/COVER BOARD TYPE AND ATTACHMENT METHOD.

S/7 PIPE/TUBE PENETRATION - SPLIT JACK w/COLLAR
SCALE: 1½" = 1'-0"

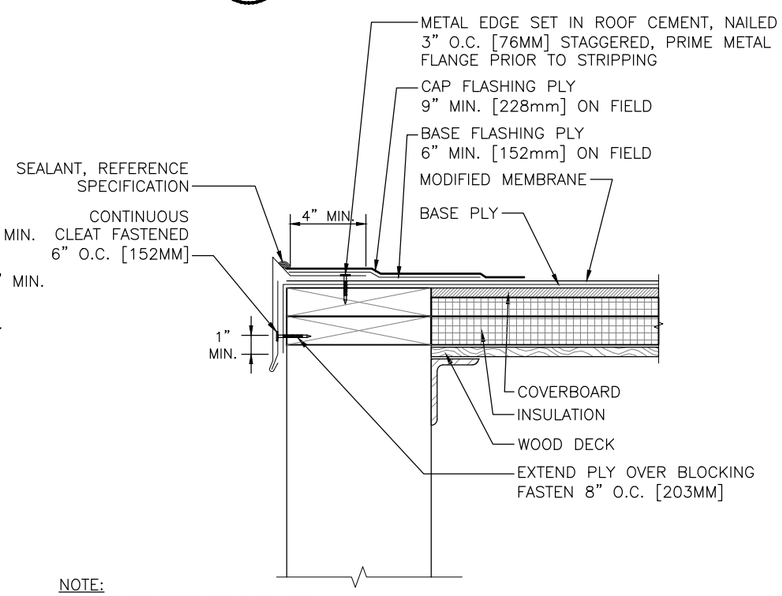

NOTE:
REFERENCE SPECIFICATION FOR SURFACING, MEMBRANE ADHESIVE TYPE, AND INSULATION/COVER BOARD TYPE AND ATTACHMENT METHOD.

T/7 METAL EDGE - GRAVEL STOP
SCALE: 1½" = 1'-0"


THE GARLAND COMPANY INC.
3800 EAST 91st STREET - CLEVELAND, OHIO 44105-2197
PHONE (800) 321-9336 / FAX (216) 641-0633

GLENBROOK MIDDLE SCHOOL
Mt. Diablo Unified School District
2351 OLIVERA RD. CONCORD, CA 94520

DWG BY: GCK | CHK BY: DC | AGENT: DOUG CLARK | DATE: 01-07-26


REVISION:

SHEET: 7
OF 8

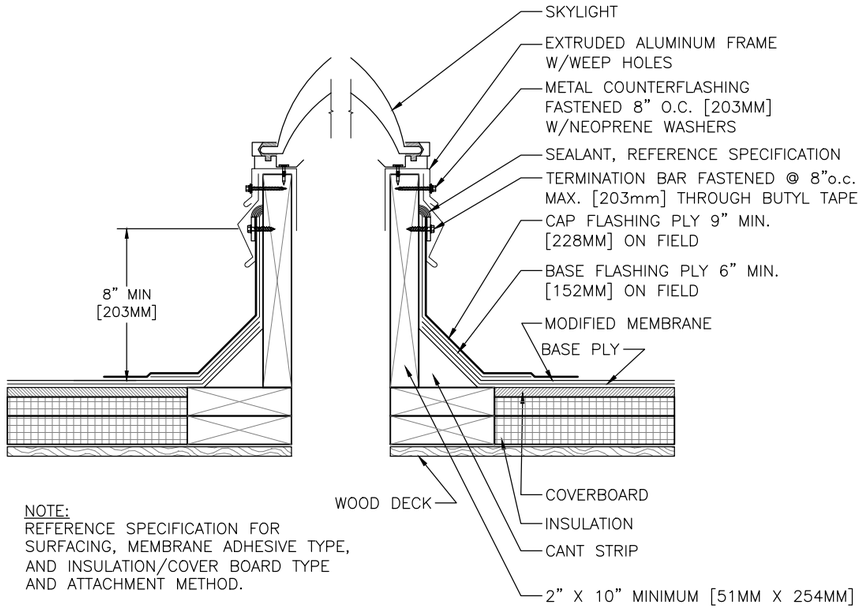

NOTE:
REFERENCE SPECIFICATION FOR SURFACING, MEMBRANE ADHESIVE TYPE, AND INSULATION/COVER BOARD TYPE AND ATTACHMENT METHOD.

U/8 SKYLIGHT
SCALE: 1½" = 1'-0"

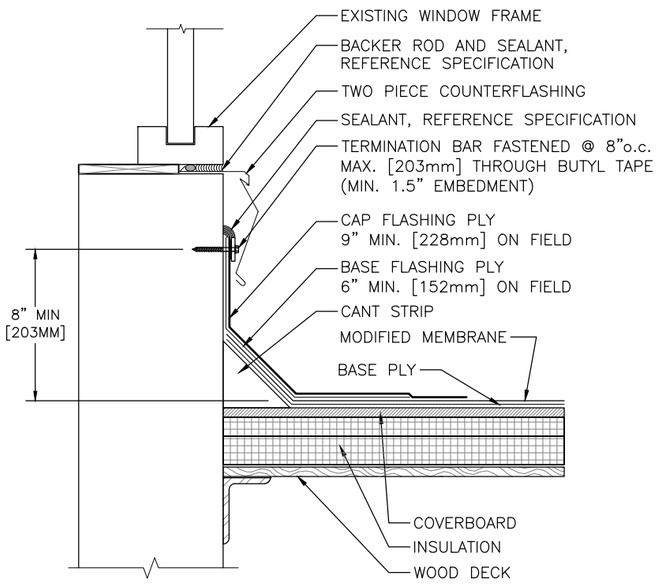

NOTE:
REFERENCE SPECIFICATION FOR SURFACING, MEMBRANE ADHESIVE TYPE, AND INSULATION/COVER BOARD TYPE AND ATTACHMENT METHOD.

V/8 WINDOW SILL FLASHING
SCALE: 1½" = 1'-0"

THE GARLAND COMPANY INC.
3800 EAST 91st STREET - CLEVELAND, OHIO 44105-2197
PHONE (800) 321-9336 / FAX (216) 641-0633

GARLAND since 1895

GLENBROOK MIDDLE SCHOOL
Mt. Diablo Unified School District
2351 OLIVERA RD. CONCORD, CA 94520

AGENT: DOUG CLARK

DWG BY: GCK | CHK BY: DC | DATE: 01-07-26

REVISION:

SHEET: 8

OF 8